



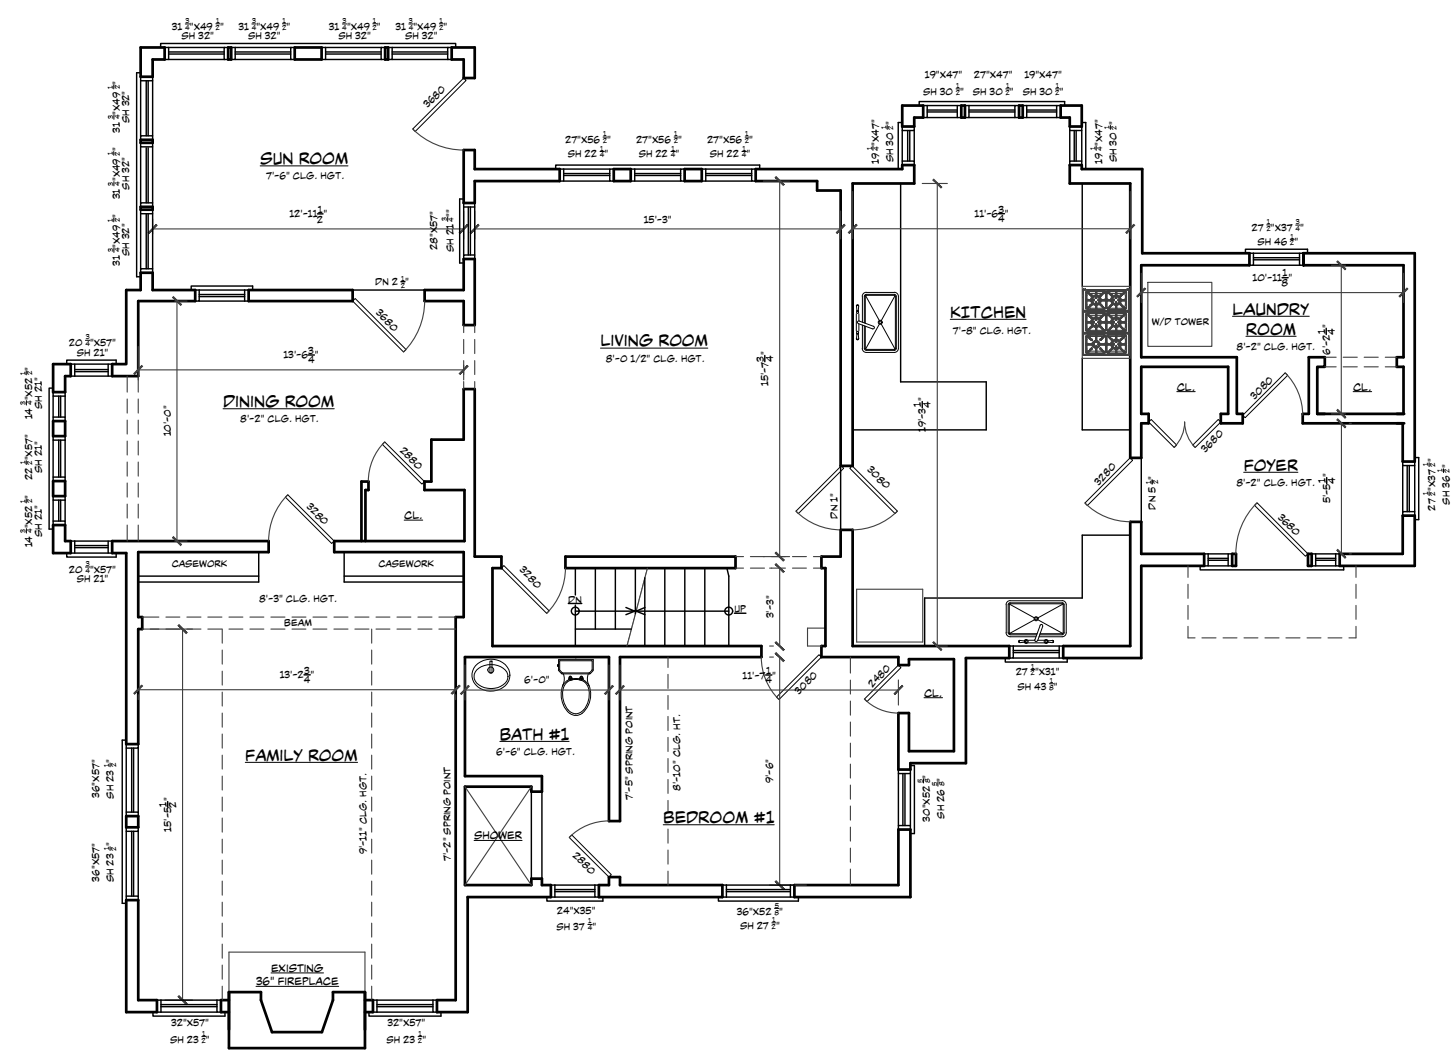

EXISTING FIRST FLOOR PLAN
SCALE: 1/8" = 1'

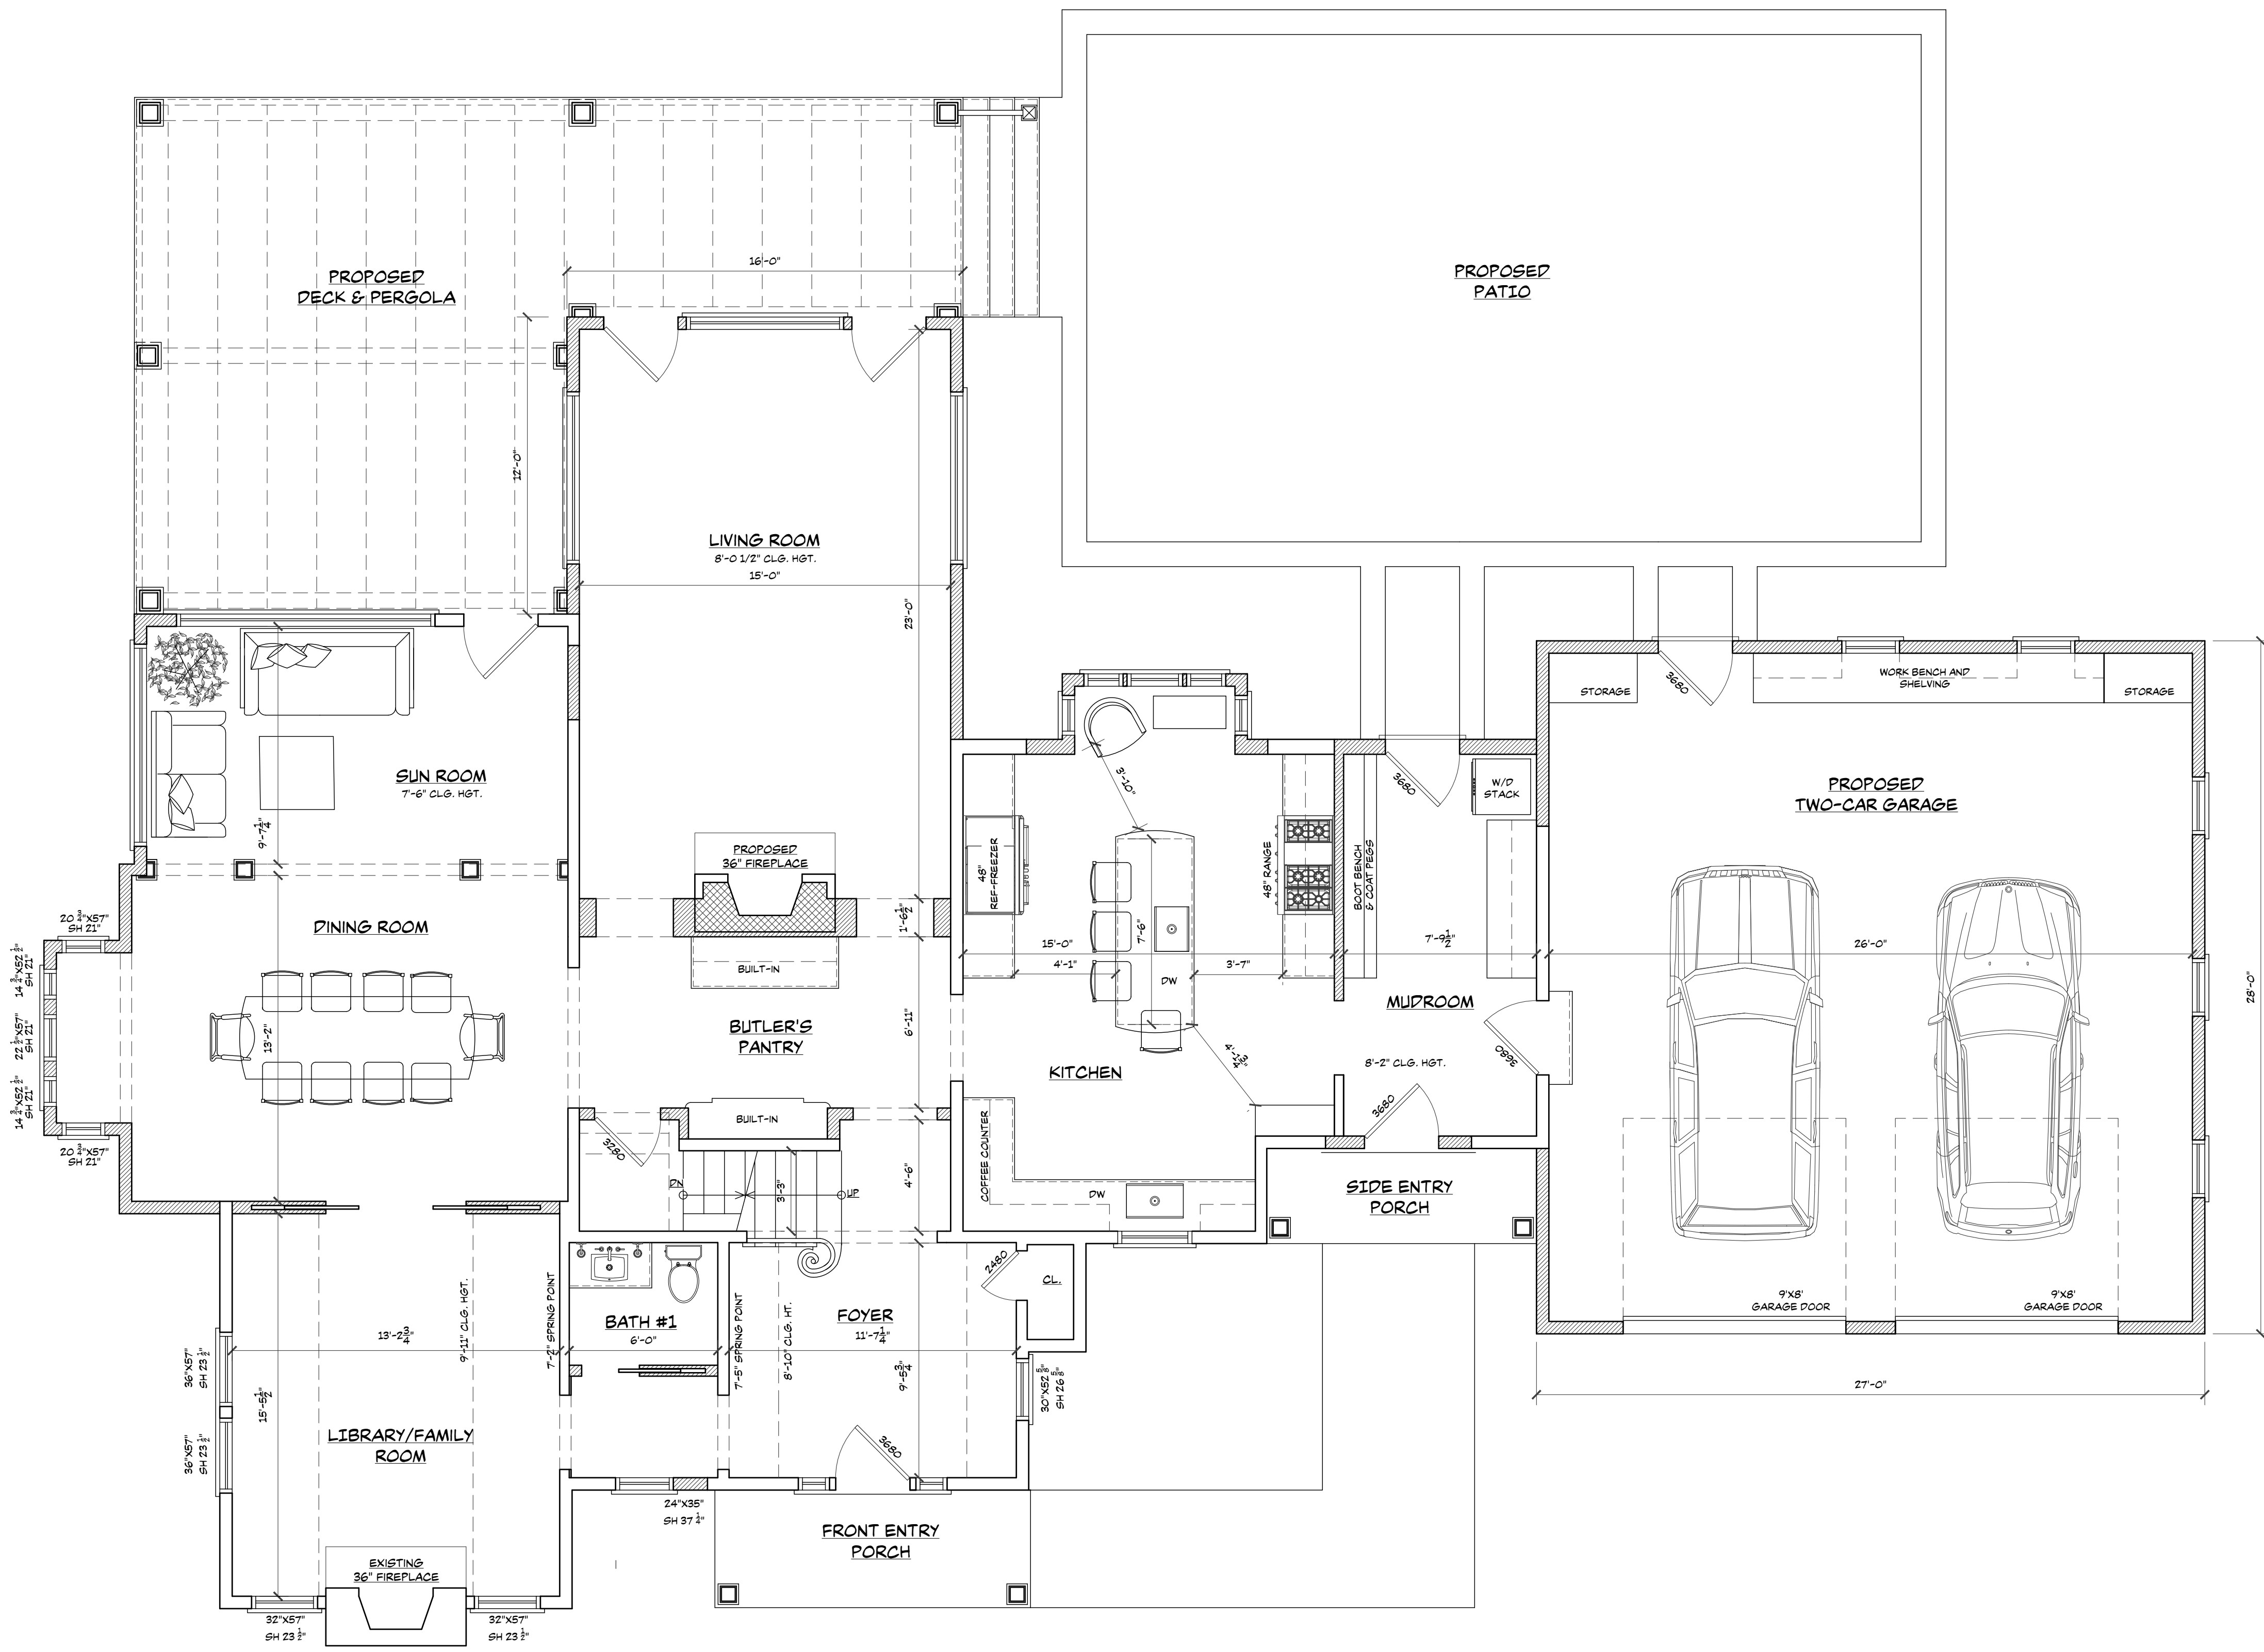

PROPOSED FIRST FLOOR PLAN
SCALE: 1/4" = 1'

PERMIT	
#	DESCRIPTION

REVISION	
A	DESCRIPTION

DANIEL FIELDS, AIA, NCARB
NJ LIC. 240223440 NCARB CERT. 24461
AIA MEMBER 35546562

THESE DRAWINGS AND SPECIFICATIONS ARE INSTRUMENTS OF SERVICE AND SHALL REMAIN THE PROPERTY OF THE ARCHITECT. THESE DOCUMENTS HAVE BEEN PREPARED FOR THE PROJECT AND SITE SPECIFICALLY DESCRIBED AND ARE NOT TO BE USED IN WHOLE OR IN PART FOR ANY OTHER PROJECT WITHOUT THE WRITTEN CONSENT OF THE ARCHITECT. DANIEL FIELDS, AIA.

**DANIEL FIELDS, ARCHITECT**
165 SAND SPRING RD, MORRISTOWN, NJ 07960 201-704-2024

ADDITION AND RENOVATION FOR:
THE LANE HOUSE
1 HARTLEY FARMS ROAD, HARDING TOWNSHIP, NJ 07960
LOT 36 BLOCK 4

PHASE:
SD DD CD CA


SHEET SIZE:
24 X 36

DATE:
08-21-2026


DRWN: CHKD:
DF DF

COMMISSION #:
2054


SHEET:
A1.1

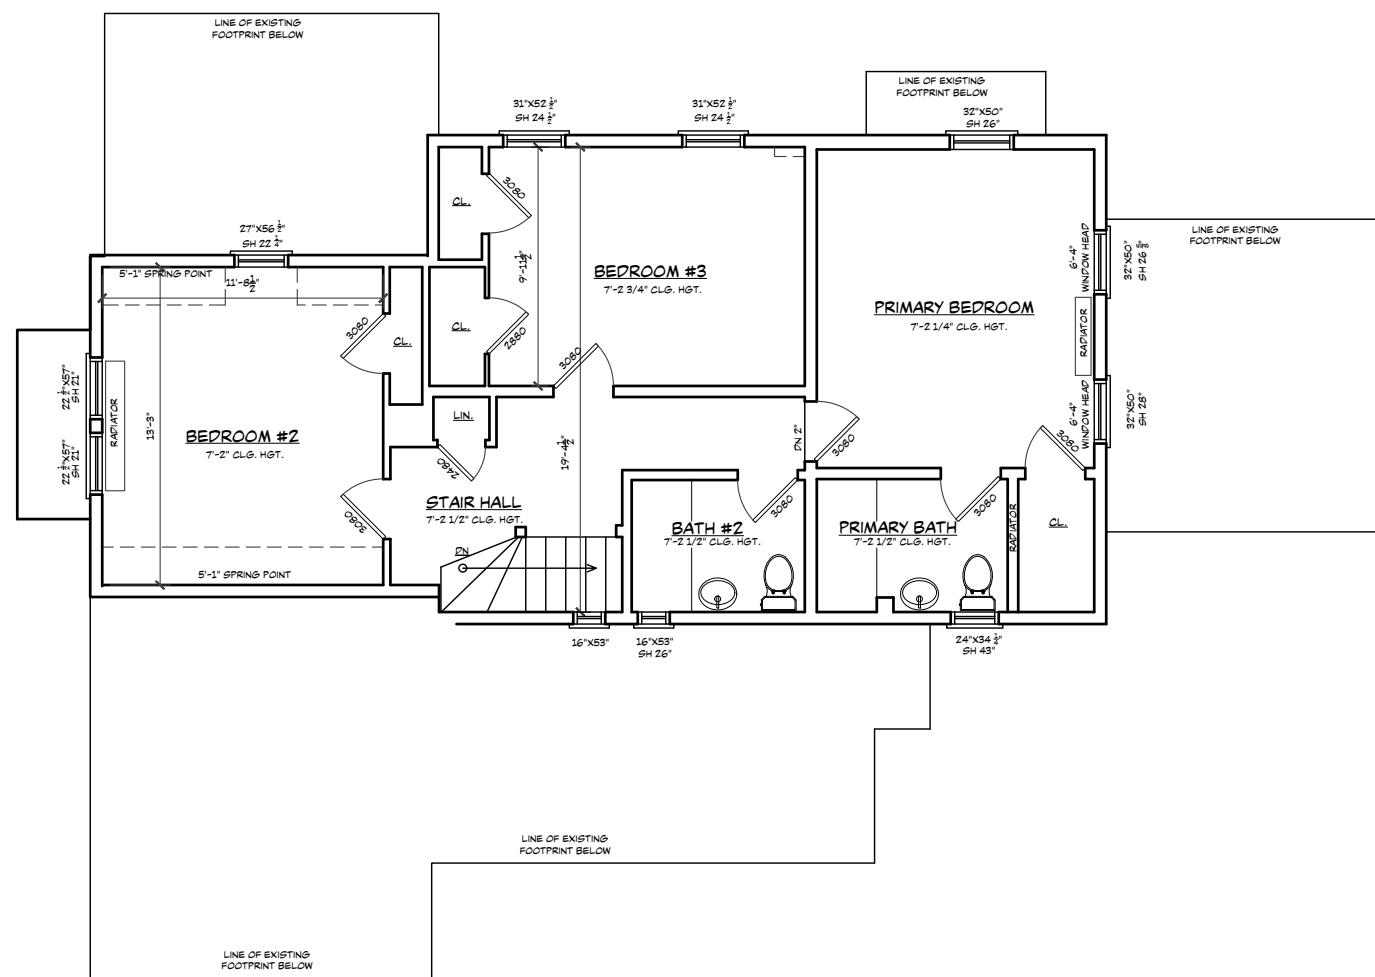

EXISTING SECOND FLOOR PLAN
SCALE : $\frac{1}{8}'' = 1'$

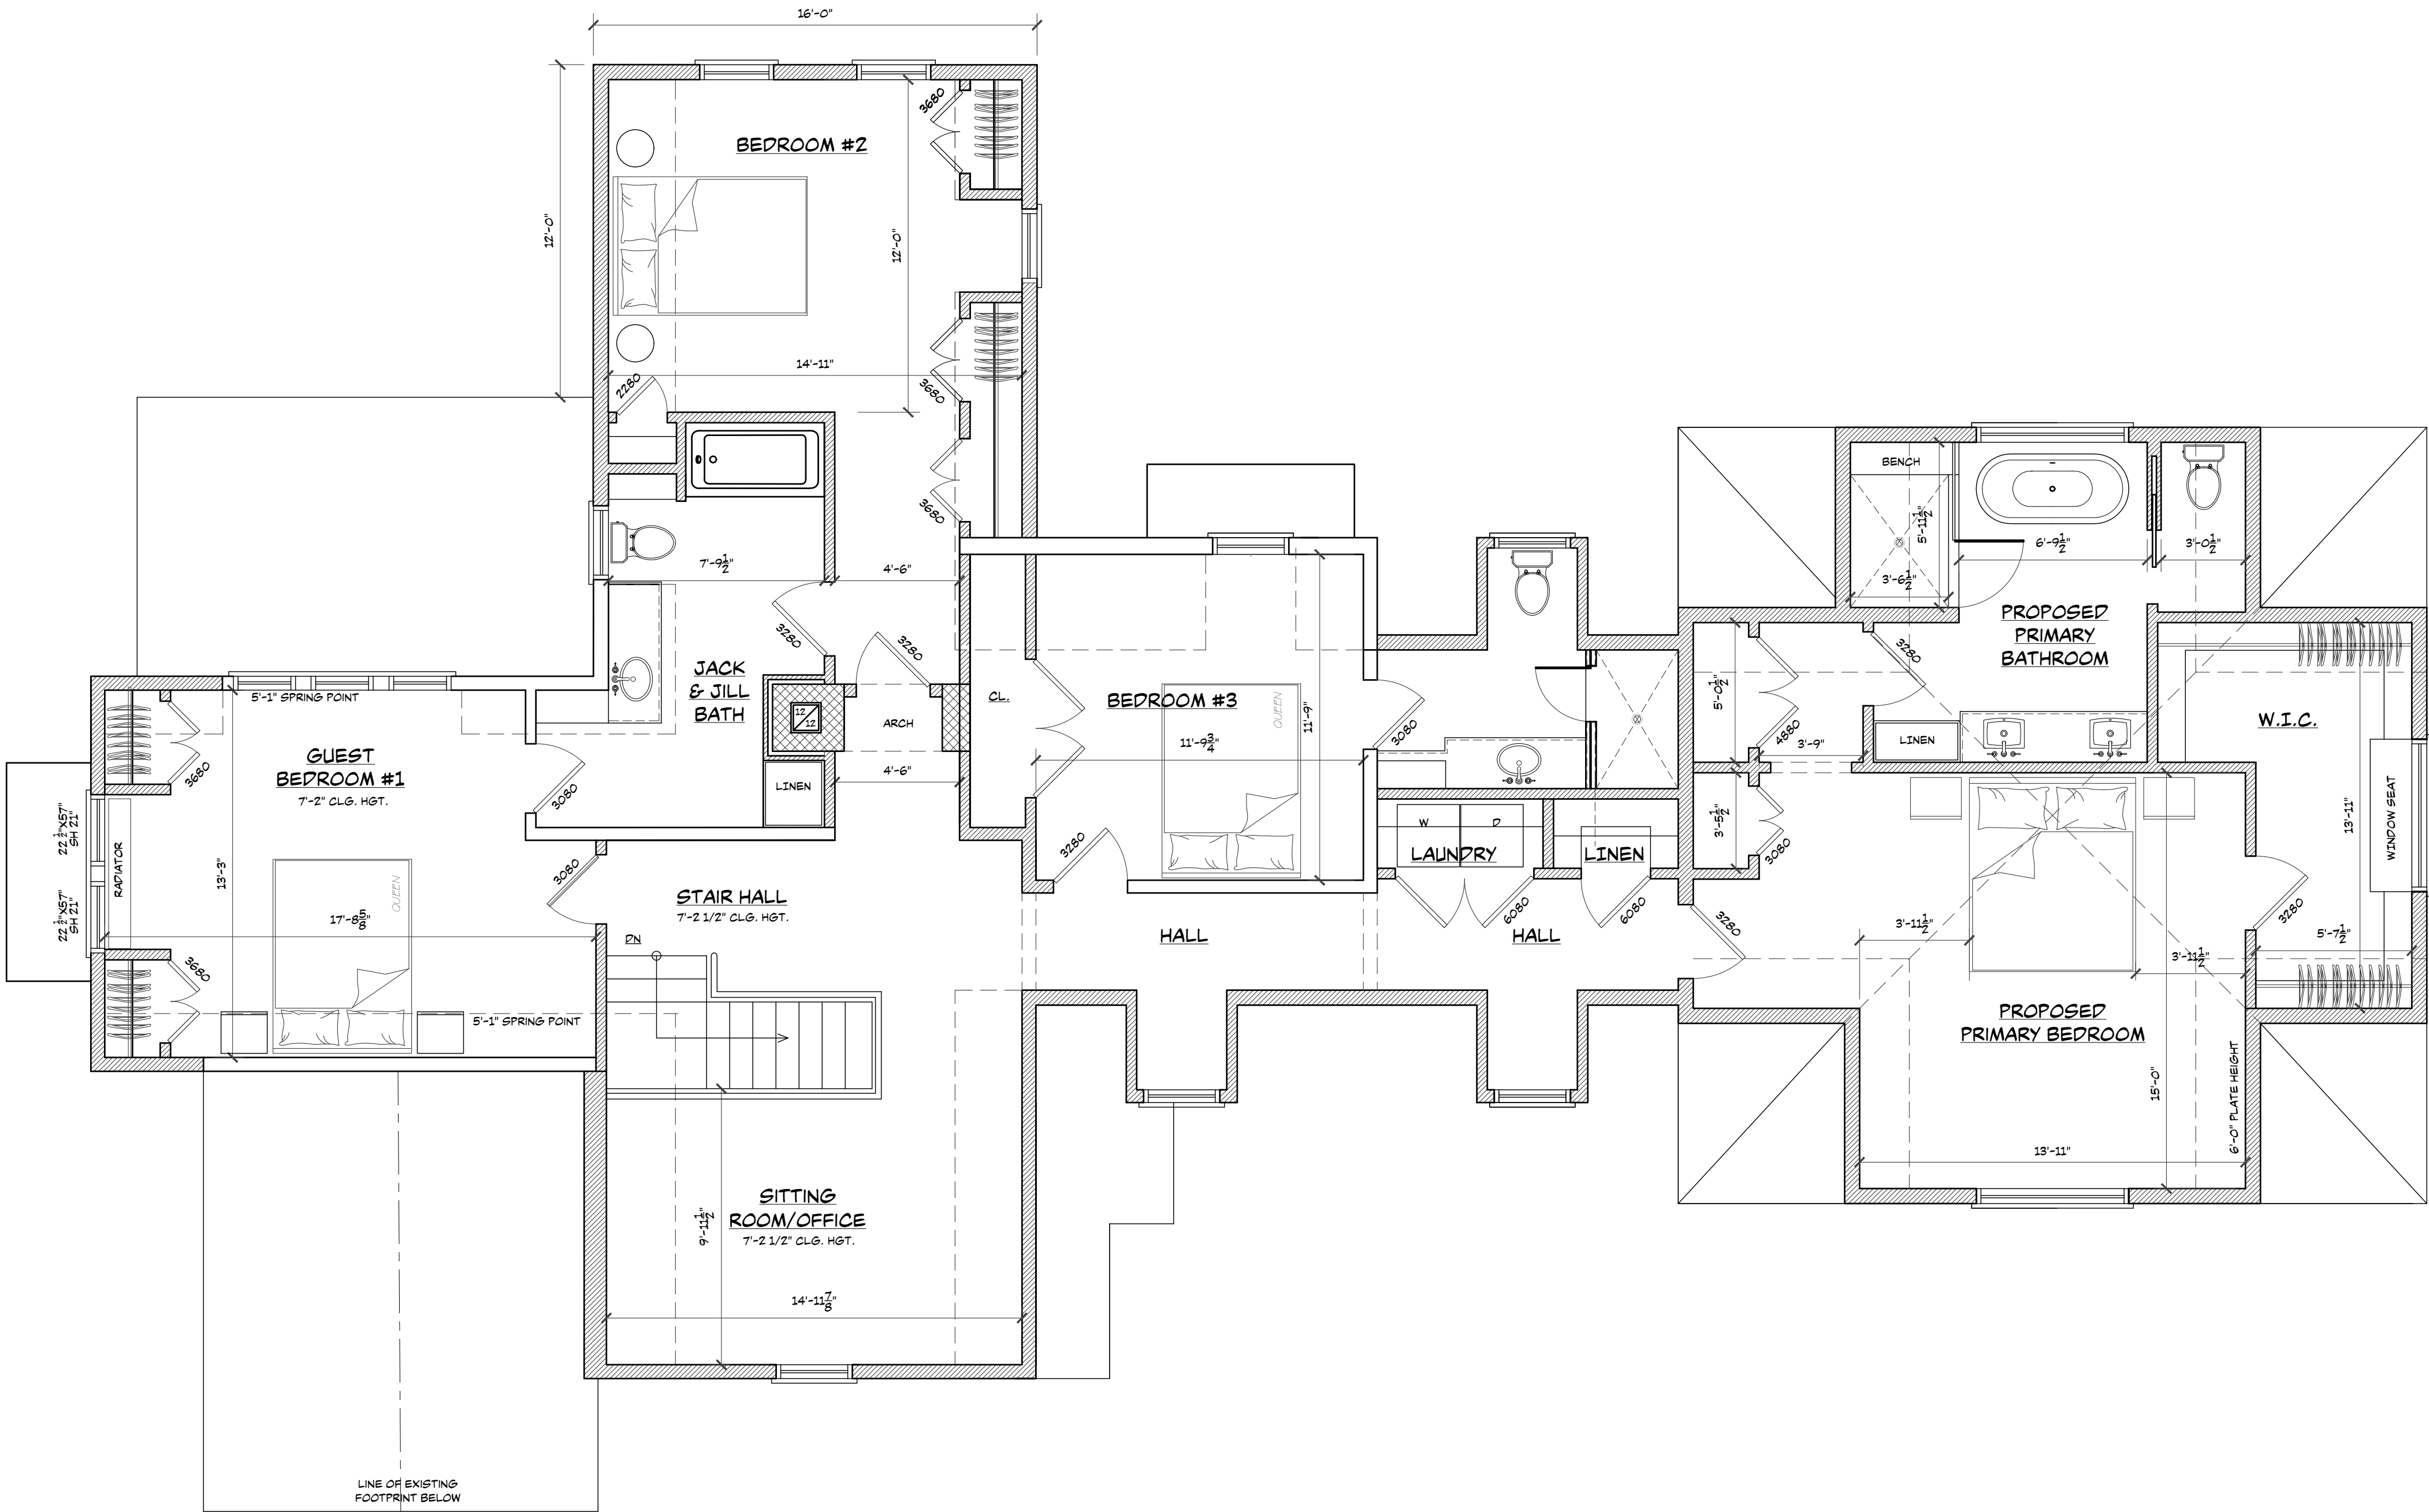

PROPOSED SECOND FLOOR PLAN
SCALE : $\frac{1}{4}'' = 1'$

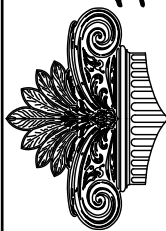

DANIEL FIELDS, ARCHITECT

165 SAND SPRING RD, MORRISTOWN, NJ 07960

ADDITION AND RENOVATION FOR:

THE LANE HOUSE

1 HARTLEY FARMS ROAD, HARDING TOWNSHIP, NJ 07960

LOT 36 BLOCK 4

PHASE:
■ SD □ DD □ CD □ CA

SHEET SIZE:
24 X 36

DATE:
08-21-2026

DRWN:
DF

CHKD:
DF

COMMISSION #:
2054

SHEET:
A1.2

DANIEL FIELDS, AIA, NCARB

NJ LIC. 2840228400 NCARB CERT. 24461

AIA MEMBER 36546562

PERMIT

#

DESCRIPTION

DATE

REVISION

A

DESCRIPTION

DATE

THESE DRAWINGS AND SPECIFICATIONS ARE INSTRUMENTS OF SERVICE AND SHALL REMAIN THE PROPERTY OF THE ARCHITECT. THESE DOCUMENTS HAVE BEEN PREPARED FOR THE PROJECT AND SITE SPECIFICALLY DESCRIBED AND ARE NOT TO BE USED IN WHOLE OR IN PART FOR ANY OTHER PROJECT WITHOUT THE EXPRESS WRITTEN CONSENT OF THE ARCHITECT, DANIEL FIELDS, AIA.