


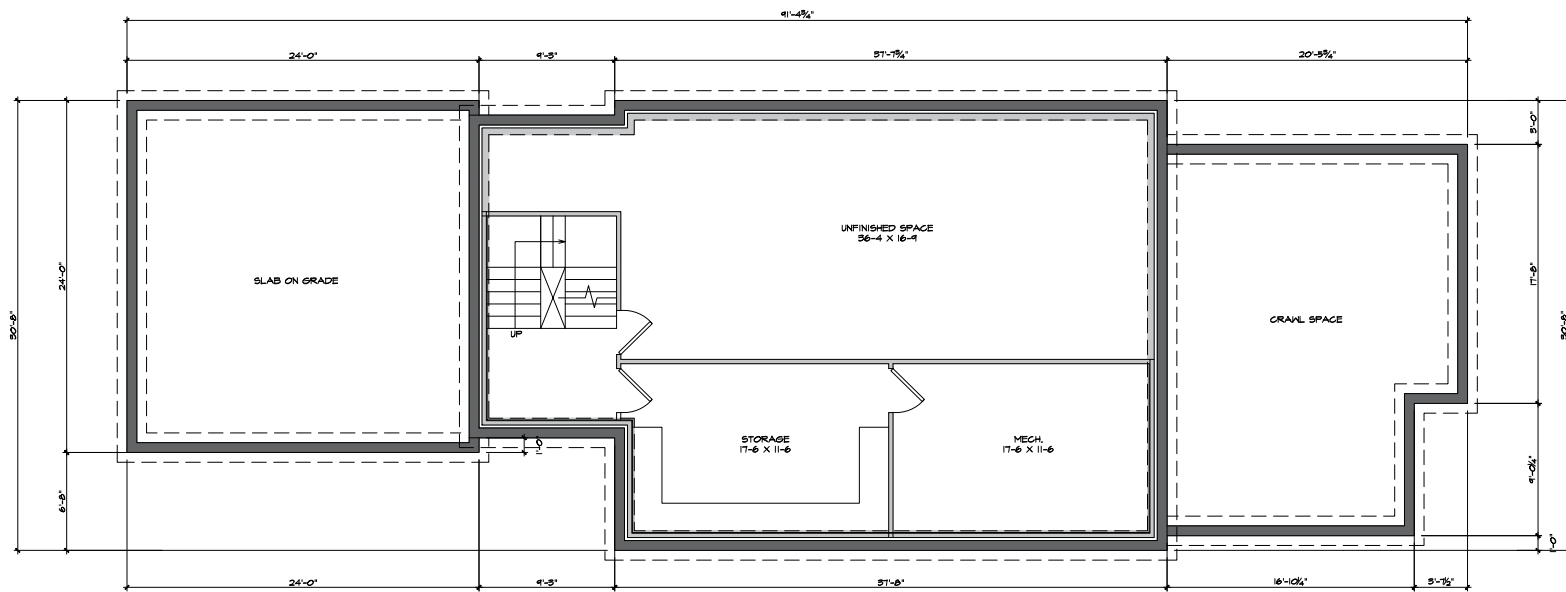

1 BASEMENT FLOOR PLAN
SCALE 1/8" = 1'-0"


ISSUED LOG

01/28/2026 SD PRICING SET

JOB No.
11001

BASEMENT PLAN

A1.0

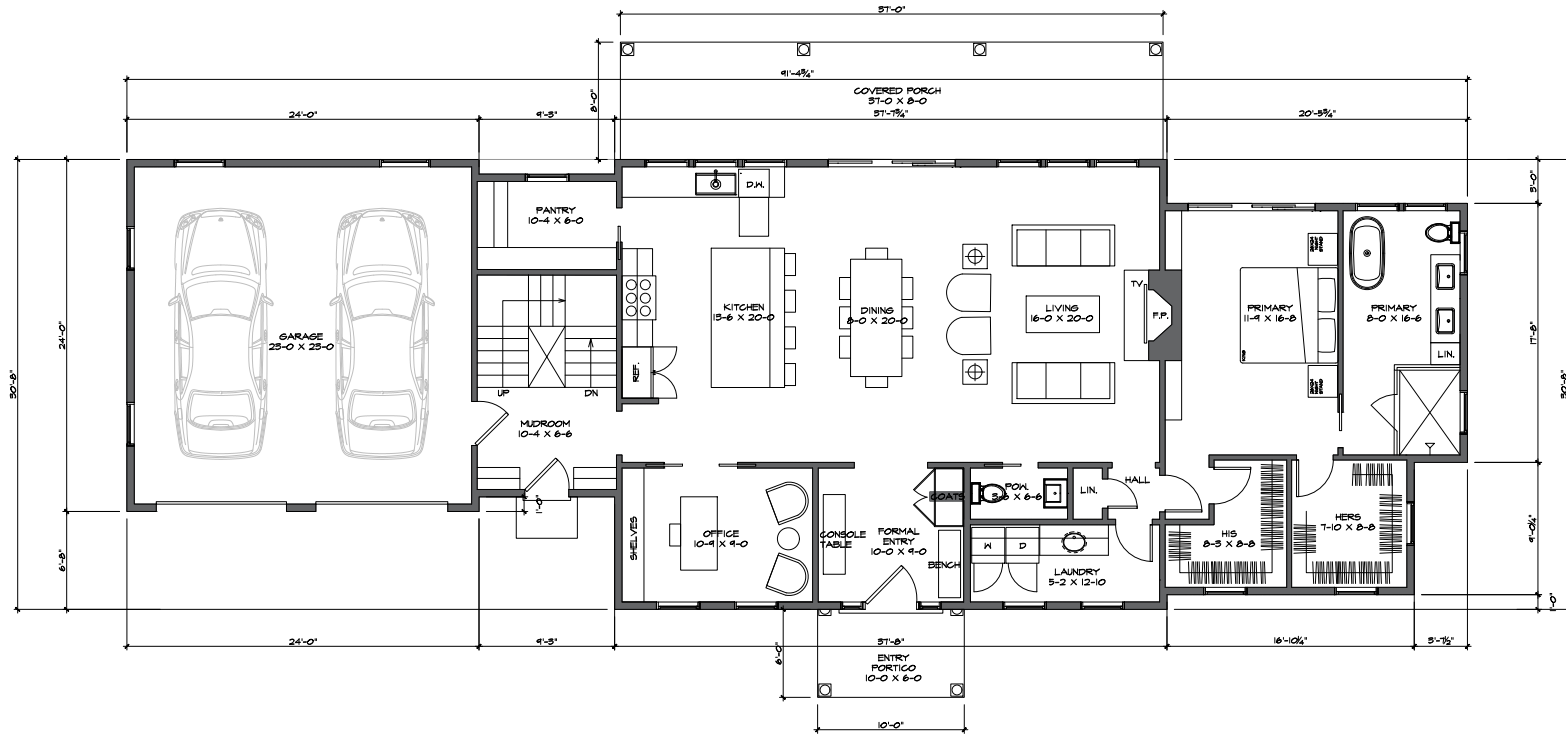

1 FIRST FLOOR PLAN
SCALE 1/8" = 1'-0"


ISSUED LOG

01/28/2026 SD PRICING SET

JOB No.
11001

SECOND FLOOR PLAN

A1.2

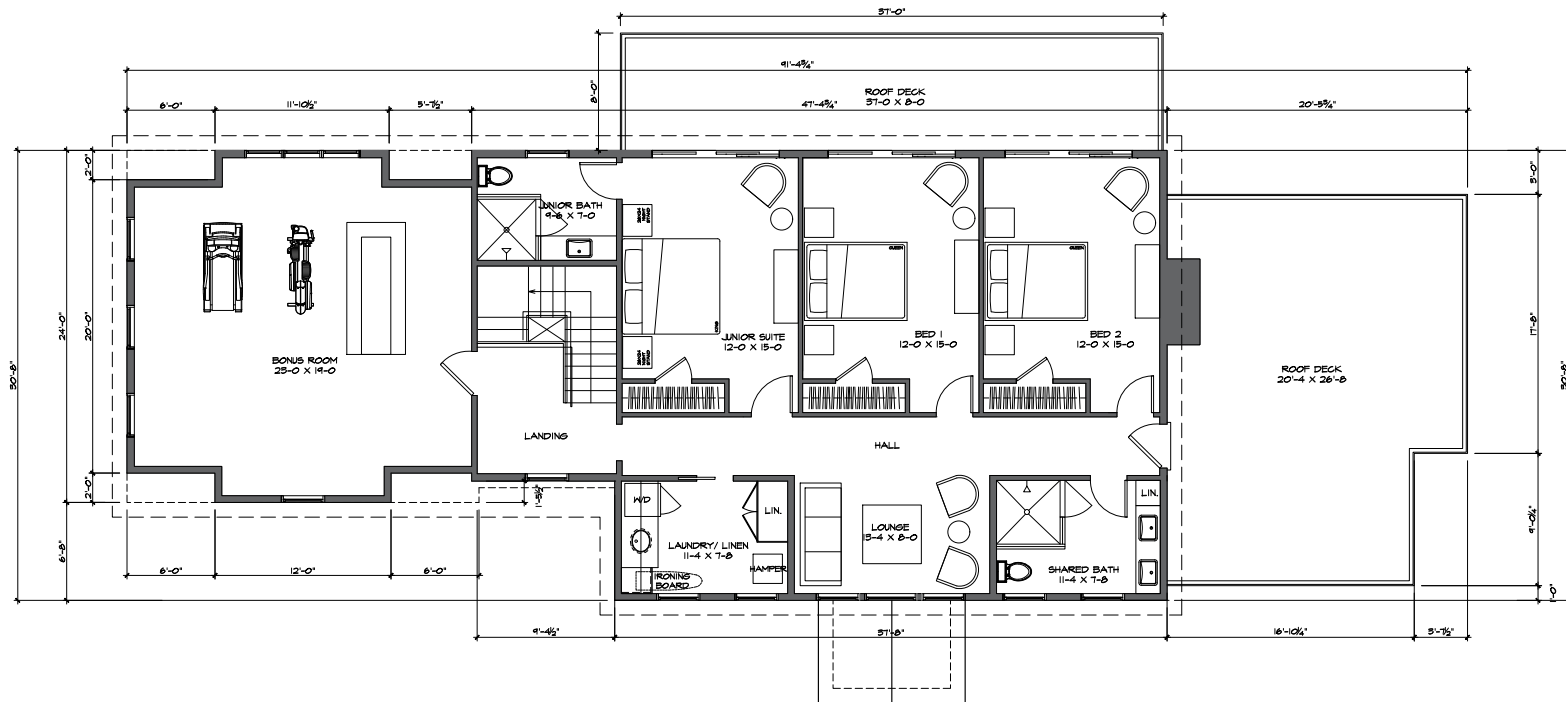

1 SECOND FLOOR PLAN
SCALE 1/8" = 1'-0"