


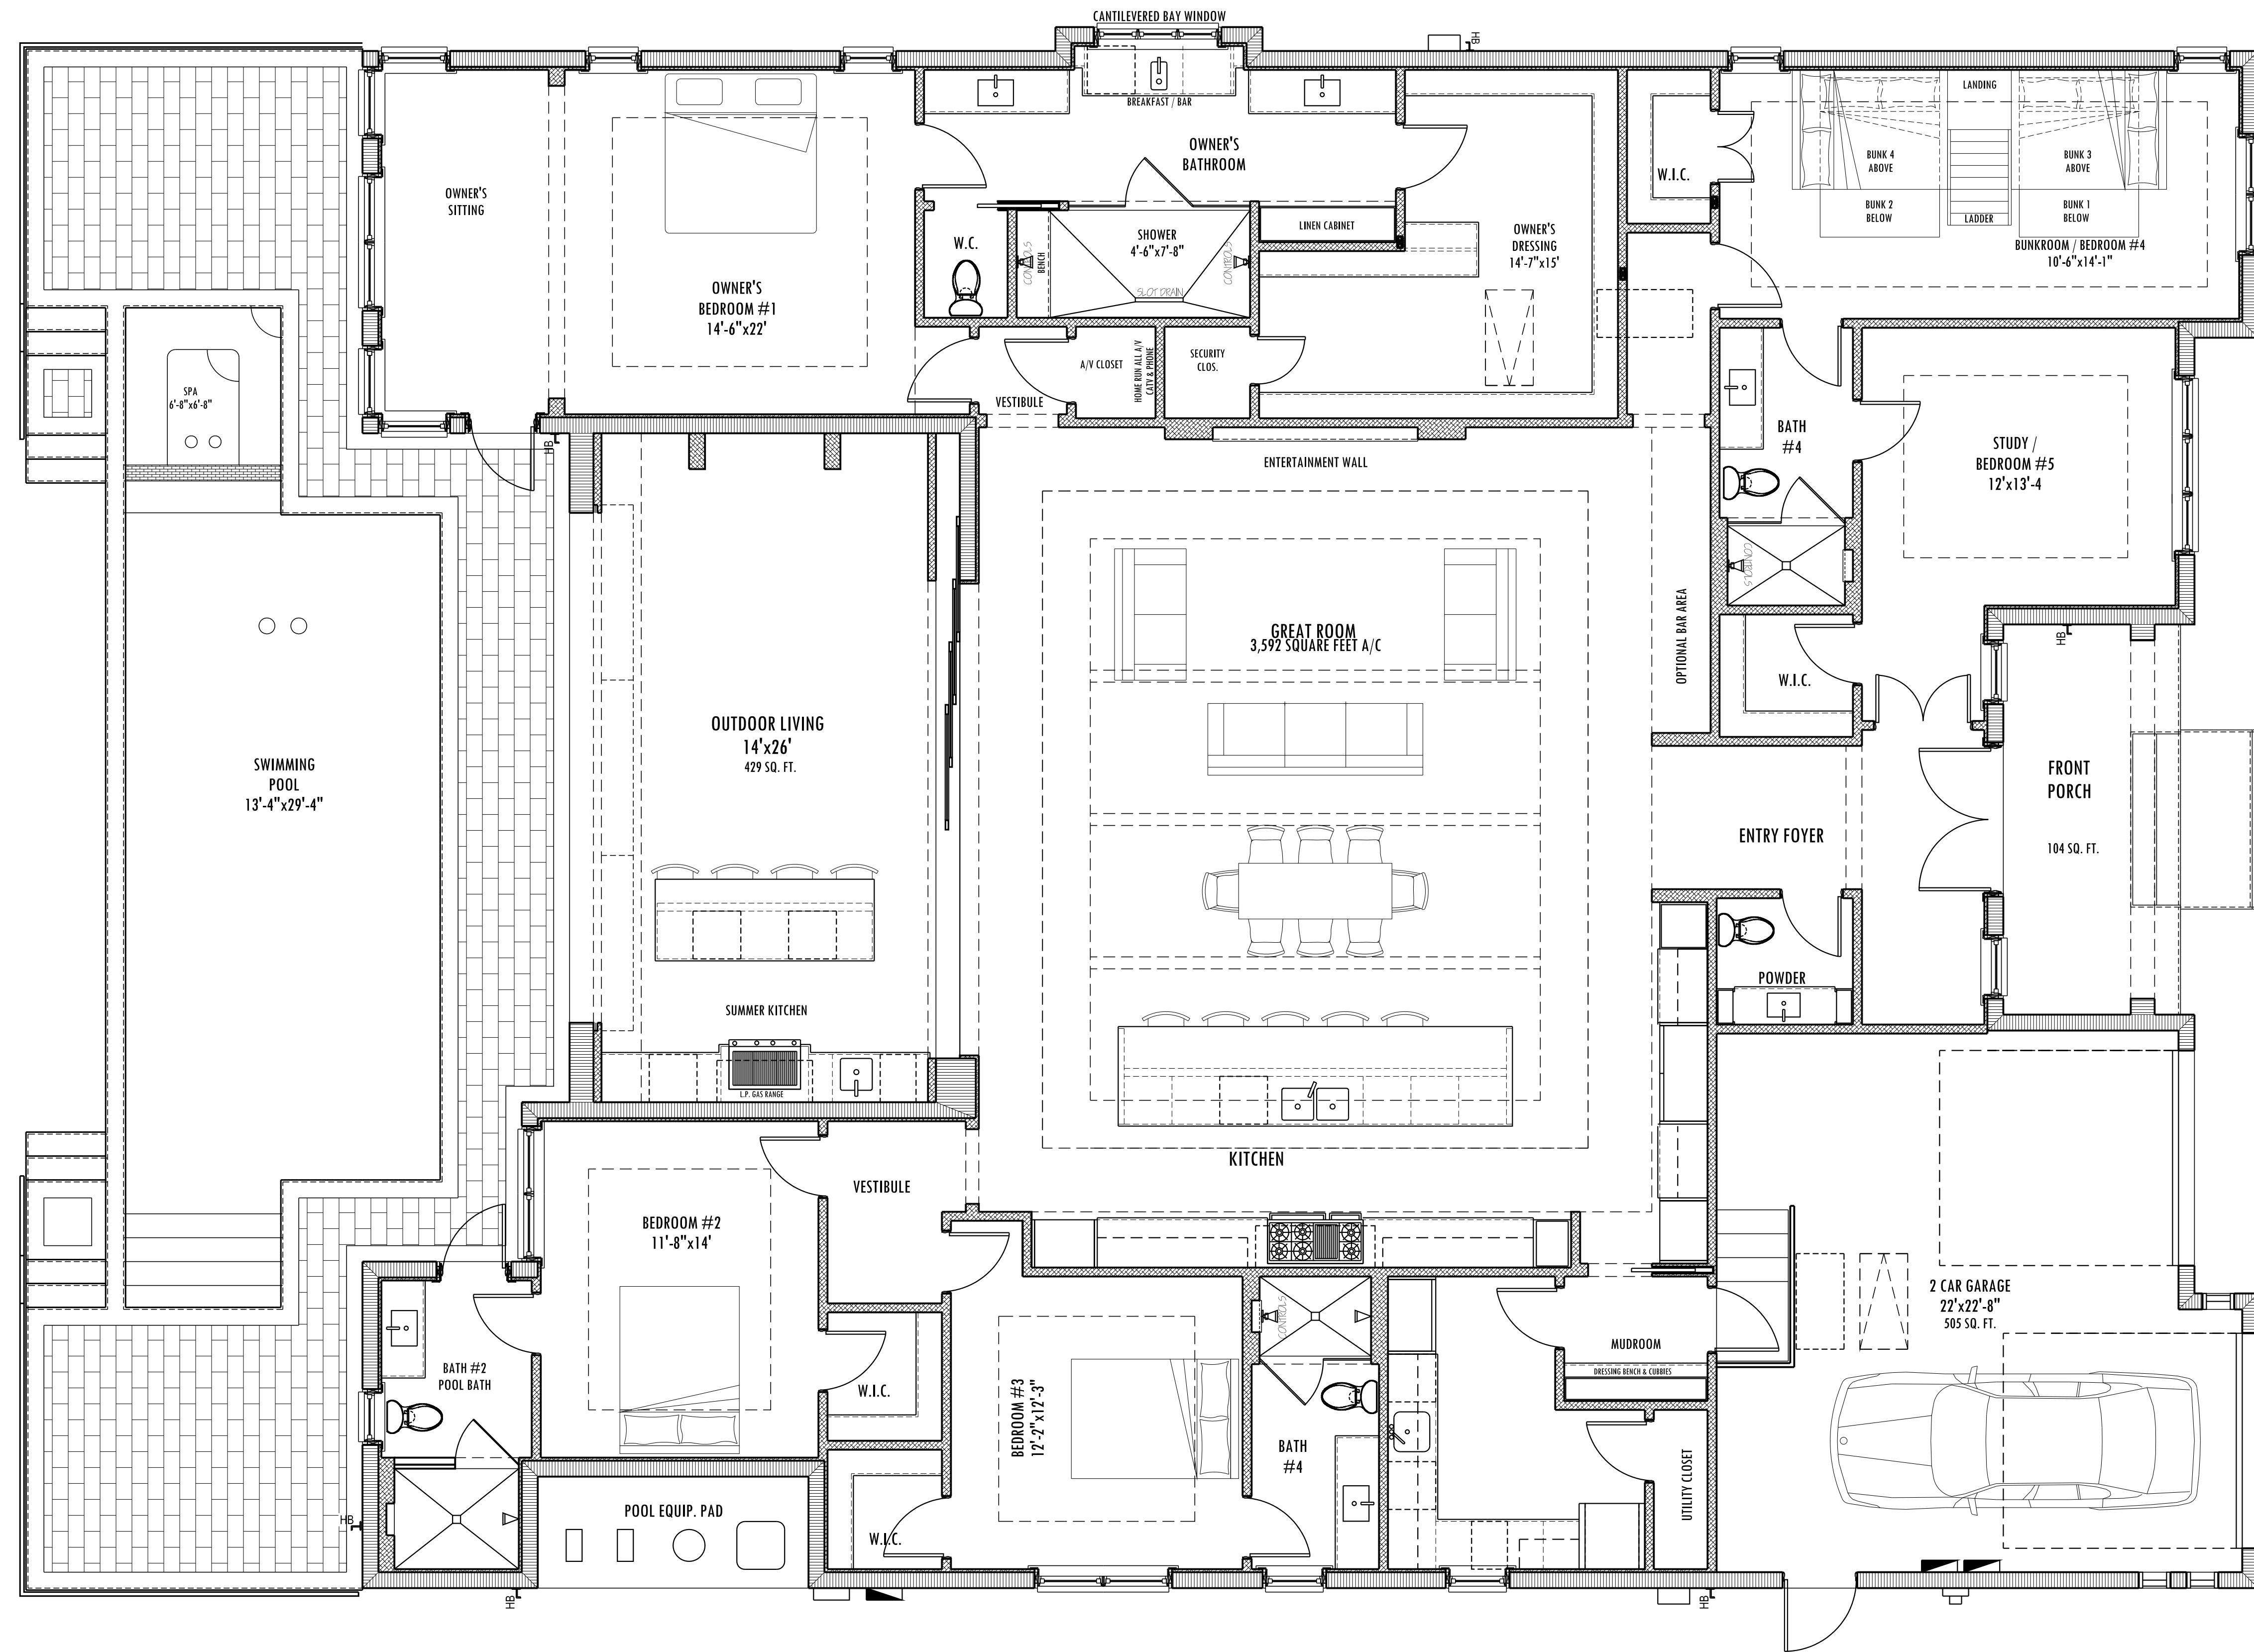

UNDERGROUND
1,000 GAL. L.P. GAS TANK

COPYRIGHT 2025 ALL RIGHTS RESERVED
FALCON DESIGN CONSULTANTS INC. AND FALCONER JONES II
HEREBY EXPRESSLY RESERVES THE COPYRIGHT AND ALL OTHER RIGHTS TO THE
DESIGN AND DETAILS IN THESE PLANS AND ATTACHED SPECIFICATIONS. THEY ARE NOT
TO BE COPIED OR REPRODUCED IN ANY FORM OR MANNER WHATSOEVER WITHOUT FIRST
OBTAINING WRITTEN PERMISSION AND CONSENT OF FALCON DESIGN CONSULTANTS. NOR
ARE THEY TO BE ASSIGNED TO ANY PARTY WITHOUT FIRST OBTAINING WRITTEN
PERMISSION AND CONSENT.
FALCON DESIGN CONSULTANTS INC. 1260 TAMAMI TRAIL N. SUITE 2001 NAPLES
FLORIDA 34102 239-464-1506 ANY UNAUTHORIZED USE OF ALL OR PART OF THESE
PLANS OR SPECIFICATIONS WILL BE PROSECUTED TO THE FULL EXTENT OF THE LAW.

1 FLOOR PLAN
A2 SCALE 1/4"=1'-0"

2126 SNOOK DRIVE
A NEW SINGLE FAMILY HOME TO REPLACE EXISTING
2126 SNOOK DRIVE
ROYAL HARBOR - CITY OF NAPLES
NAPLES, FLORIDA 34102

CONSULTANTS

REVISIONS:	
NO.	DATE
1	2/22/25
2	
3	
4	
5	
6	
7	
8	
9	
10	
COMMISSION NO:	
FILE:	TS-2126
DRAWING DATE:	2/22/25
DRAWN BY:	FJ3
CHECKED BY:	FJ3

DRAWING TITLE:
FLOOR PLAN

DRAWING NO:

A-2