



LOT 3 - REGISTERED PLAN 549
401 MAPLE GROVE DR., OAKVILLE
REGION OF HALTON

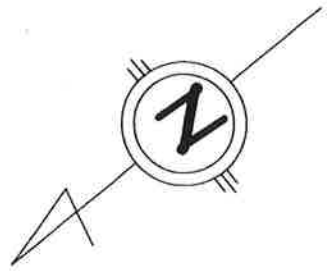

LOT 4

LOT 3
PLAN 549

LOT 2

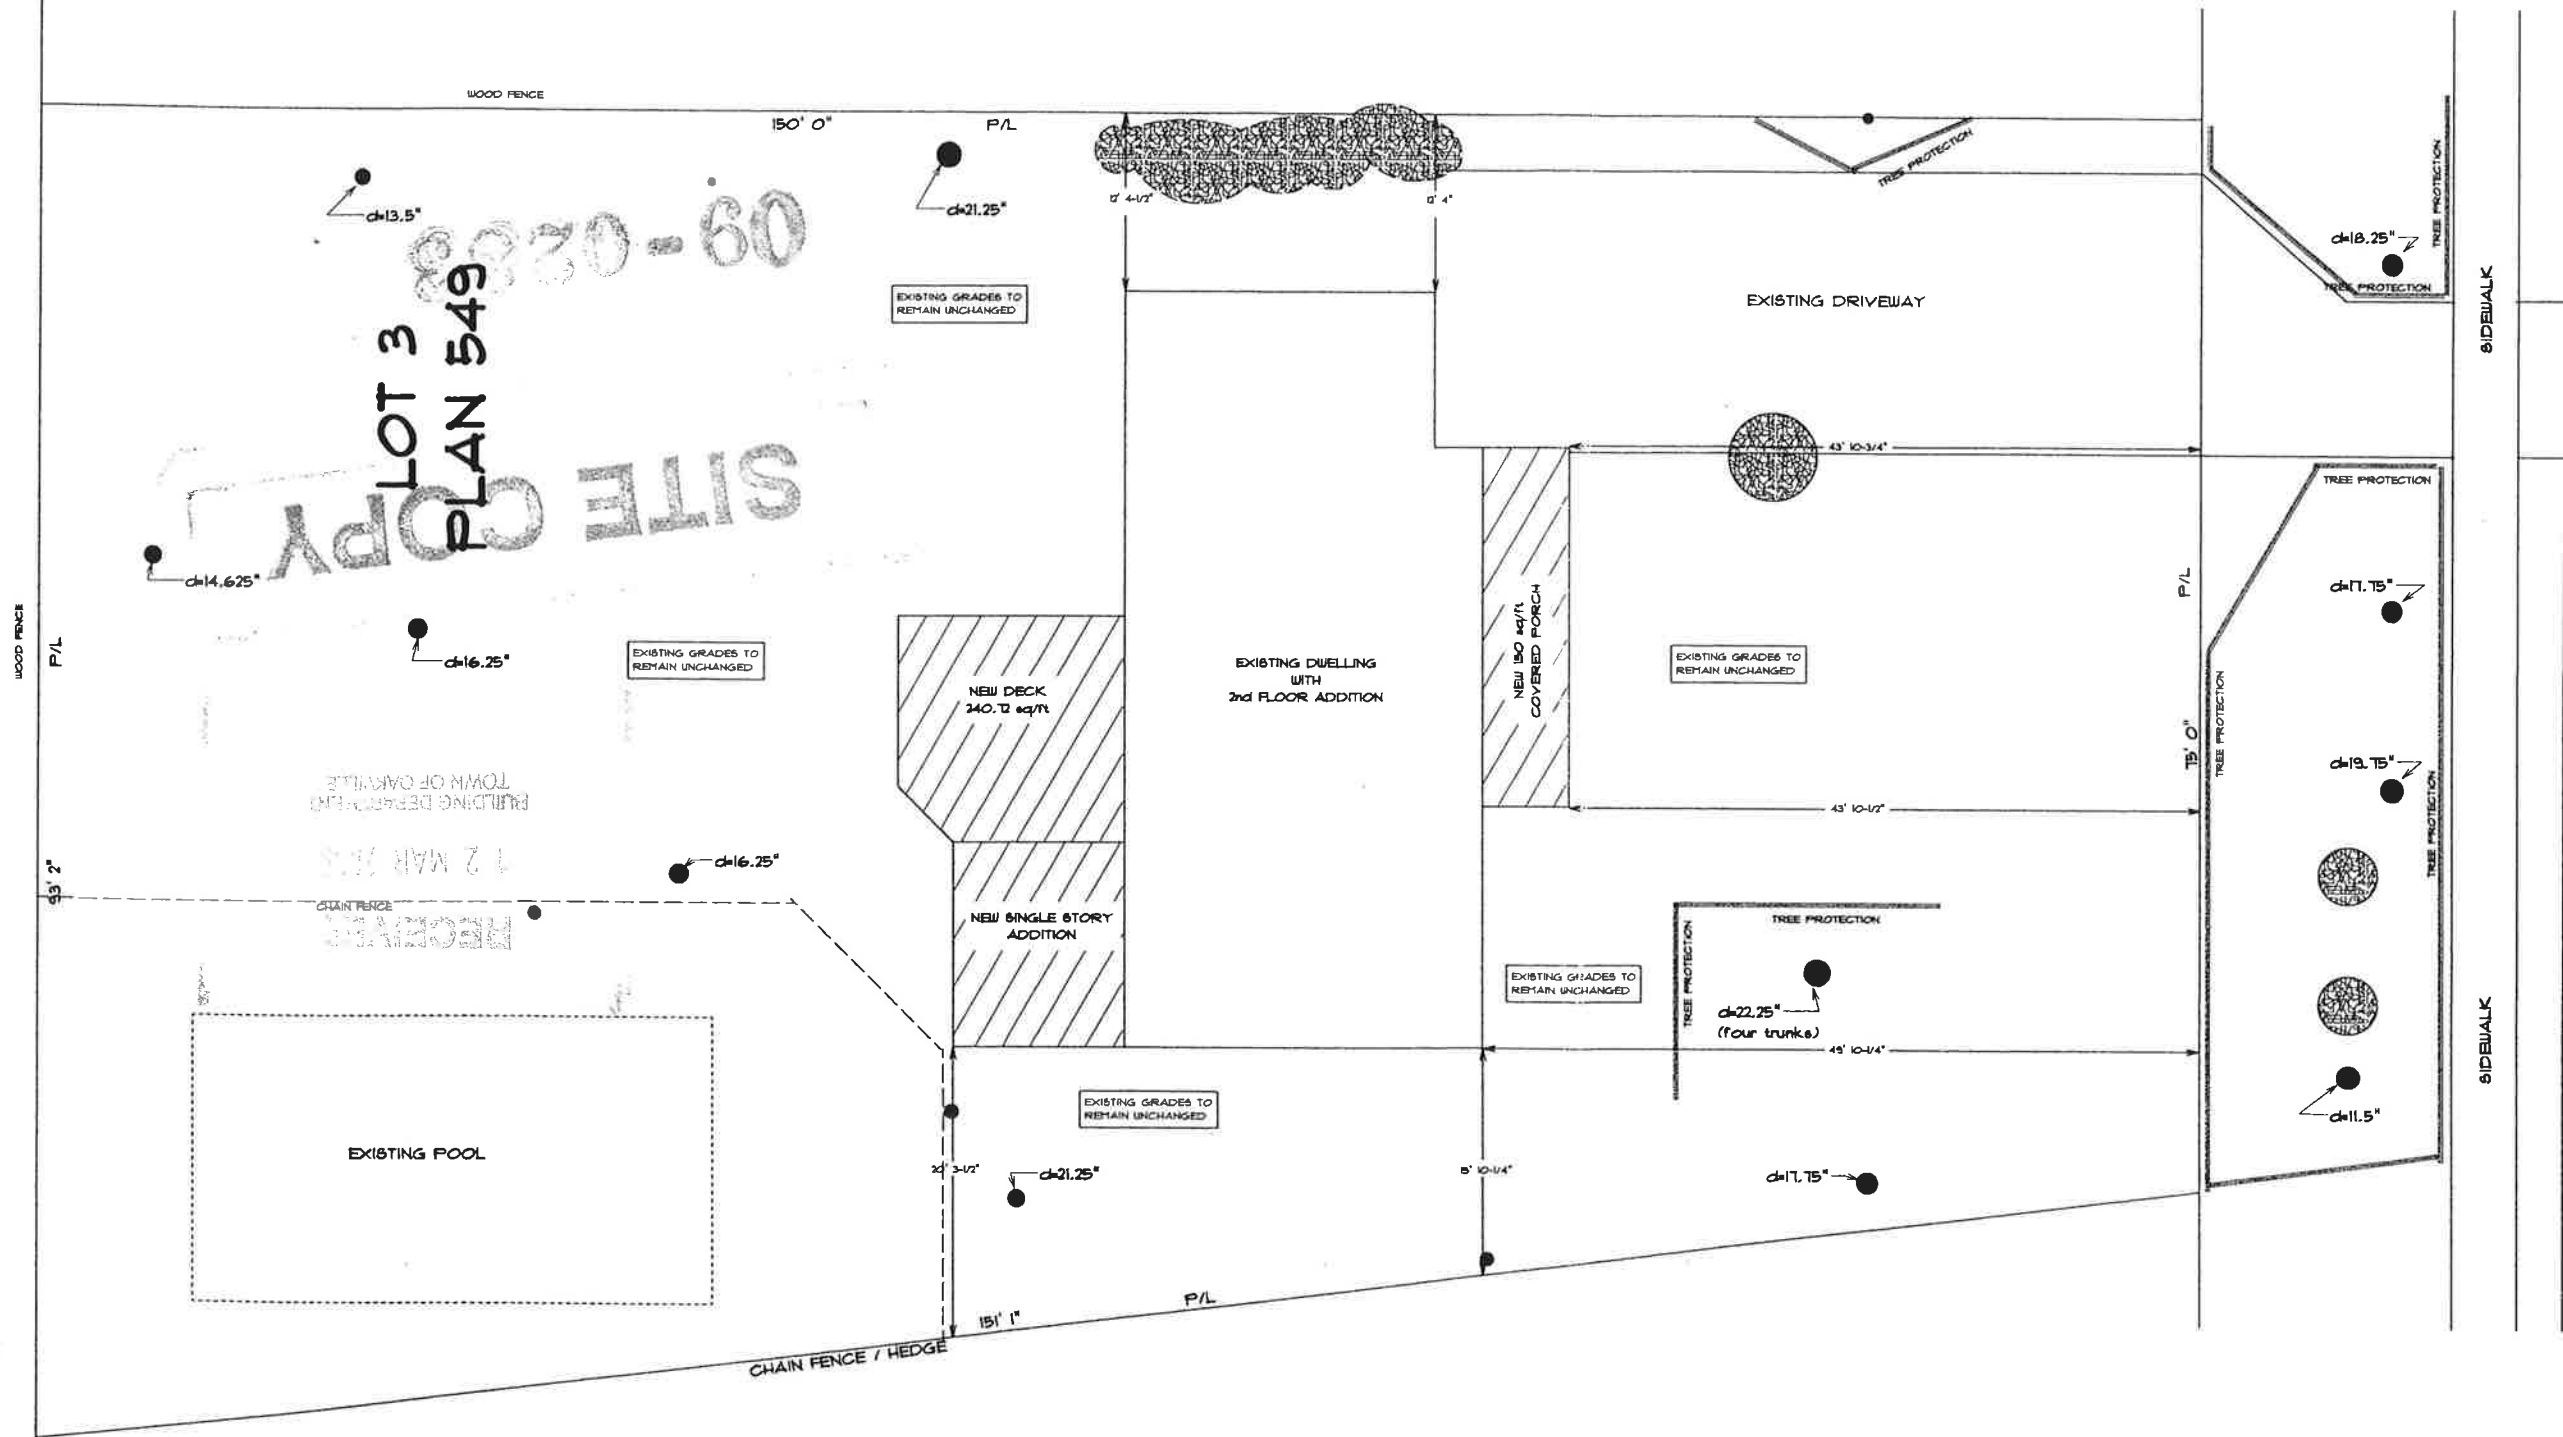

MAPLE GROVE DR.

DRAWINGS MUST NOT BE SCALED
CONTRACTOR MUST CHECK AND
VERIFY ALL DIMENSIONS AND
DRAWINGS ON SITE

EXISTING GRADES TO REMAIN UNCHANGED		PROJECT: PENNYFATHER / NEUMAN RESIDENCE 401 MAPLE GROVE DR., OAKVILLE, ONT.	
NOT A LEGAL SURVEY		TITLE: SITE PLAN	DRAWN BY: R. FROST
SURVEY INFORMATION FROM H.D. SEWELL, ONT. LAND SURVEYOR DATED: 15 APRIL 1955		SCALE: NTS	B.C.I.N. : 32941
		DATE: MAR '09	REVISED:
		SHARON HOMES CONSTRUCTION 1280 FORESTHILL, OAKVILLE 905 338-6523	DRAWING NUMBER