
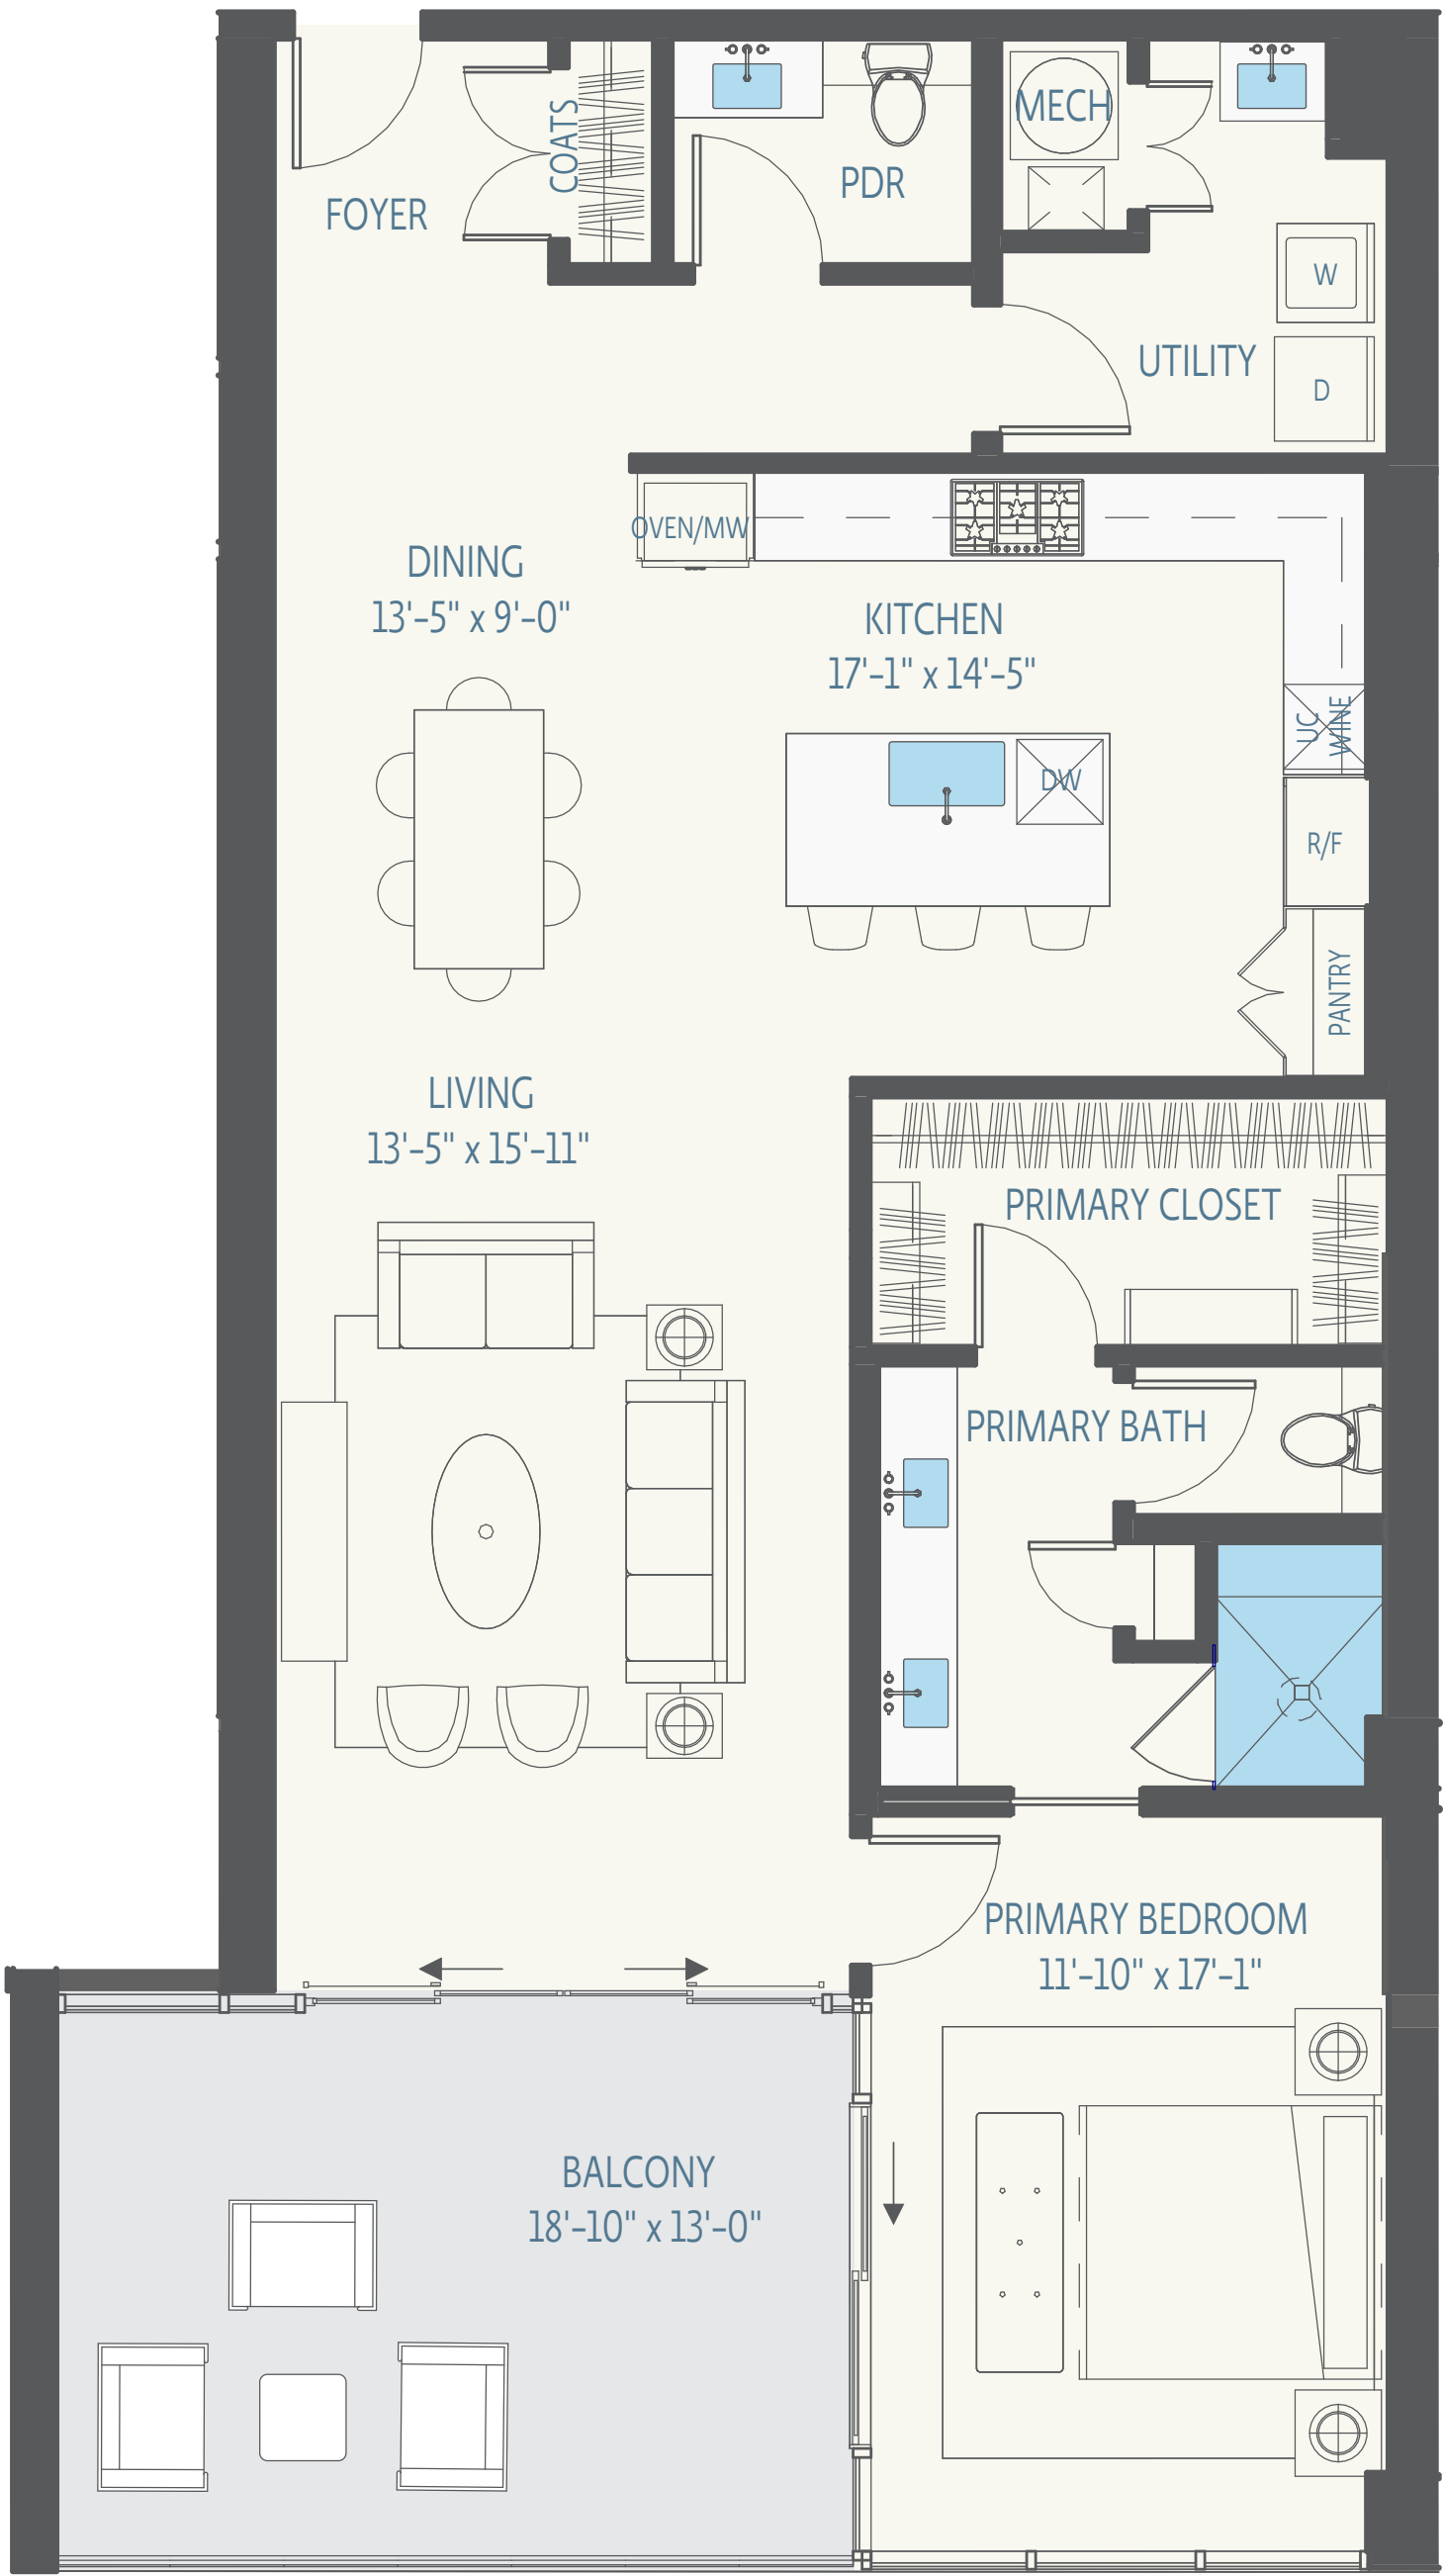


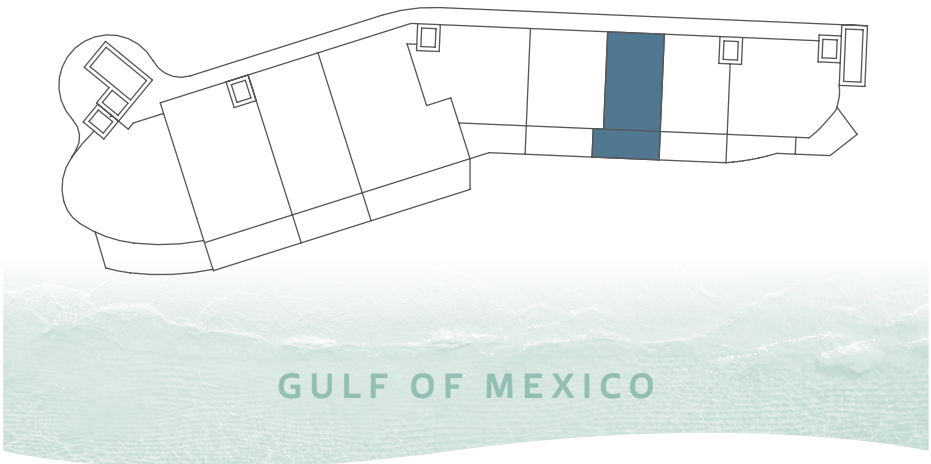

ALEXANDRA 07

1 BED | 1.5 BATH

|            |          |
|------------|----------|
| RESIDENCE: | 1,417 SF |
| BALCONY:   | 245 SF   |
| TOTAL:     | 1,662 SF |



SCALE: 1/4" = 1'-0"

Developed by:

Exclusive Sales and Marketing by:

Designed by:

This floor plan is conceptual for marketing purposes as a guide only, is subject to change, and may include optional features. Any furnishings shown or depicted are not included. Generally, the percentage ownership attributable to the units is based upon the total square feet of the indoor and outdoor living areas of each unit, which may include the balcony. All content (including information about square footage, features, fixtures, fittings, finishes, and specifications) provided are conceptual based on preliminary development plans; developers reserve the right to make modifications and changes to the project, in whole and in part, and to the information contained herein. Dimensions including square footage and specifications are approximate, subject to change without notice, and subject to normal construction variances and tolerances. Please refer to the Condominium Information Statement and the proposed condominium documents included with same for further information and disclosures with regard to methodology of square feet calculations, percentage ownership allocations, and the like. The construction of the proposed improvements are subject to modifications which may be required by applicable city or governmental permitting requirements.

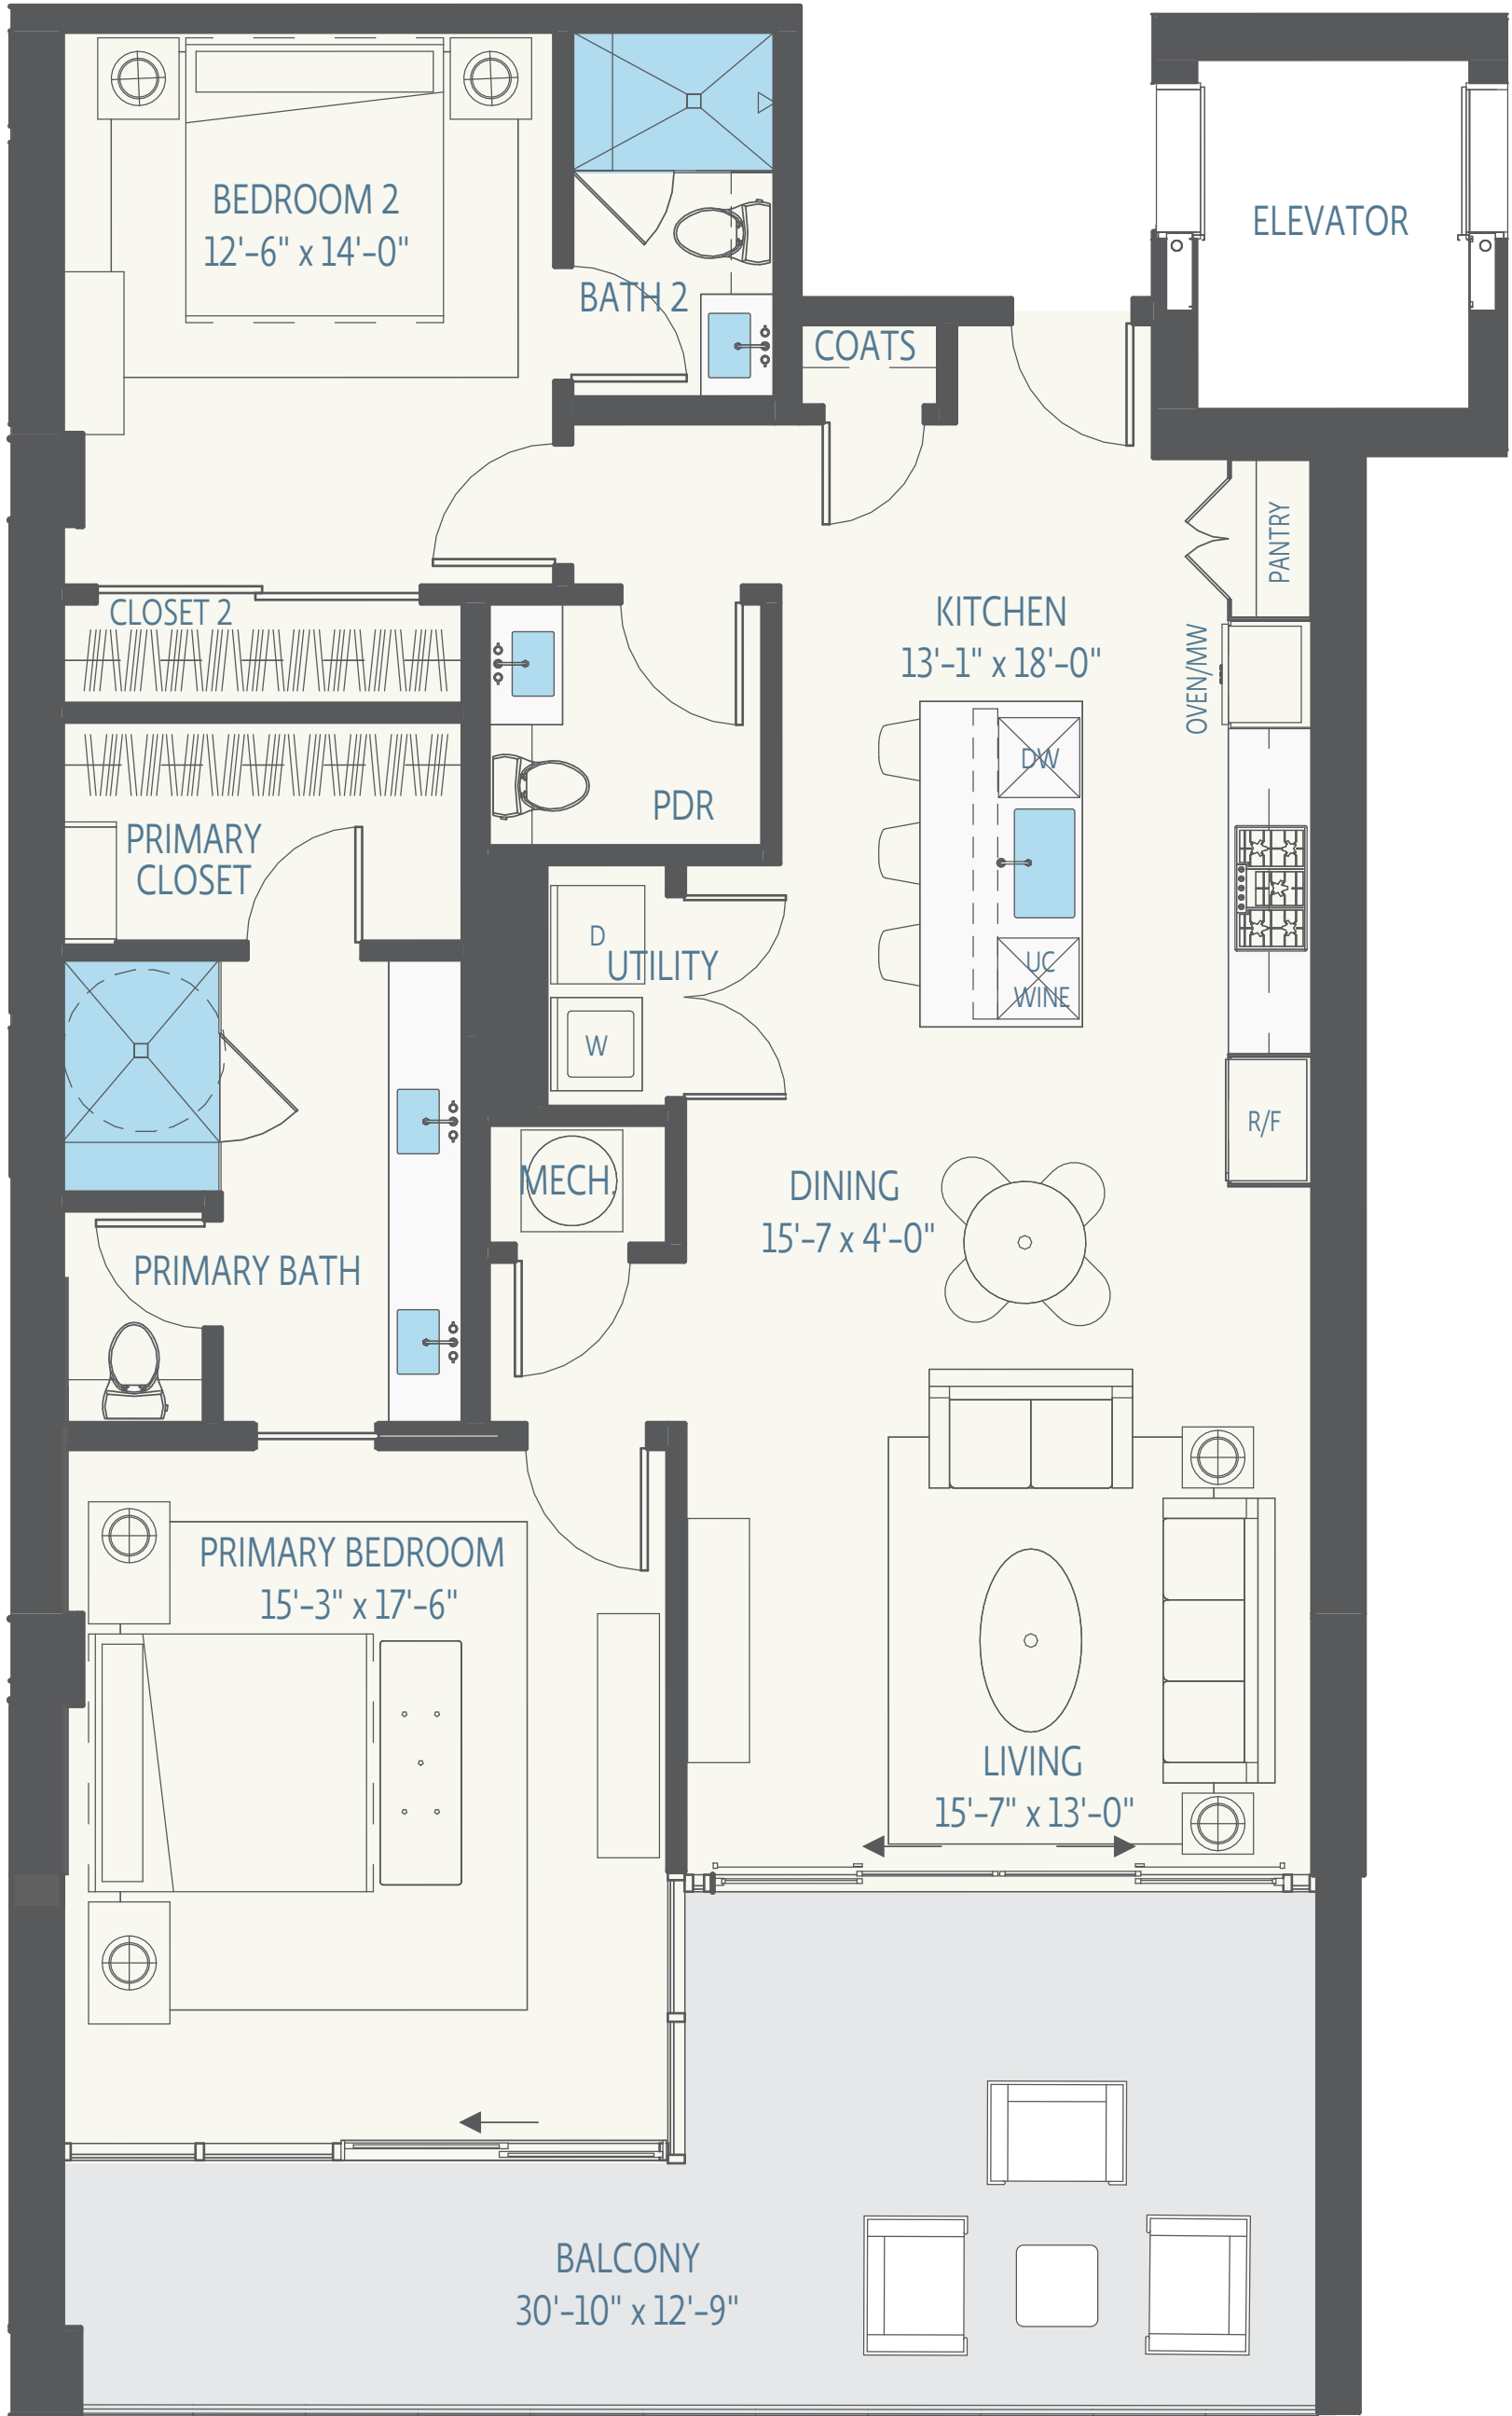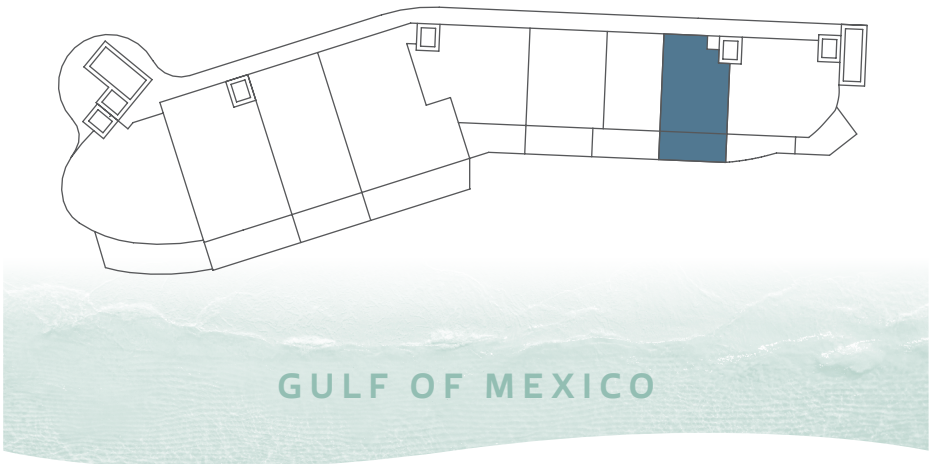

BEATRICE 08

2 BED | 2.5 BATH

|            |          |
|------------|----------|
| RESIDENCE: | 1,470 SF |
| BALCONY:   | 309 SF   |
| TOTAL:     | 1,779 SF |



SCALE: 1/4" = 1'-0"

Developed by:

Exclusive Sales and Marketing by:

Designed by:

This floor plan is conceptual for marketing purposes as a guide only, is subject to change, and may include optional features. Any furnishings shown or depicted are not included. Generally, the percentage ownership attributable to the units is based upon the total square feet of the indoor and outdoor living areas of each unit, which may include the balcony. All content (including information about square footage, features, fixtures, fittings, finishes, and specifications) provided are conceptual based on preliminary development plans; developers reserve the right to make modifications and changes to the project, in whole and in part, and to the information contained herein. Dimensions including square footage and specifications are approximate, subject to change without notice, and subject to normal construction variances and tolerances. Please refer to the Condominium Information Statement and the proposed condominium documents included with same for further information and disclosures with regard to methodology of square feet calculations, percentage ownership allocations, and the like. The construction of the proposed improvements are subject to modifications which may be required by applicable city or governmental permitting requirements.

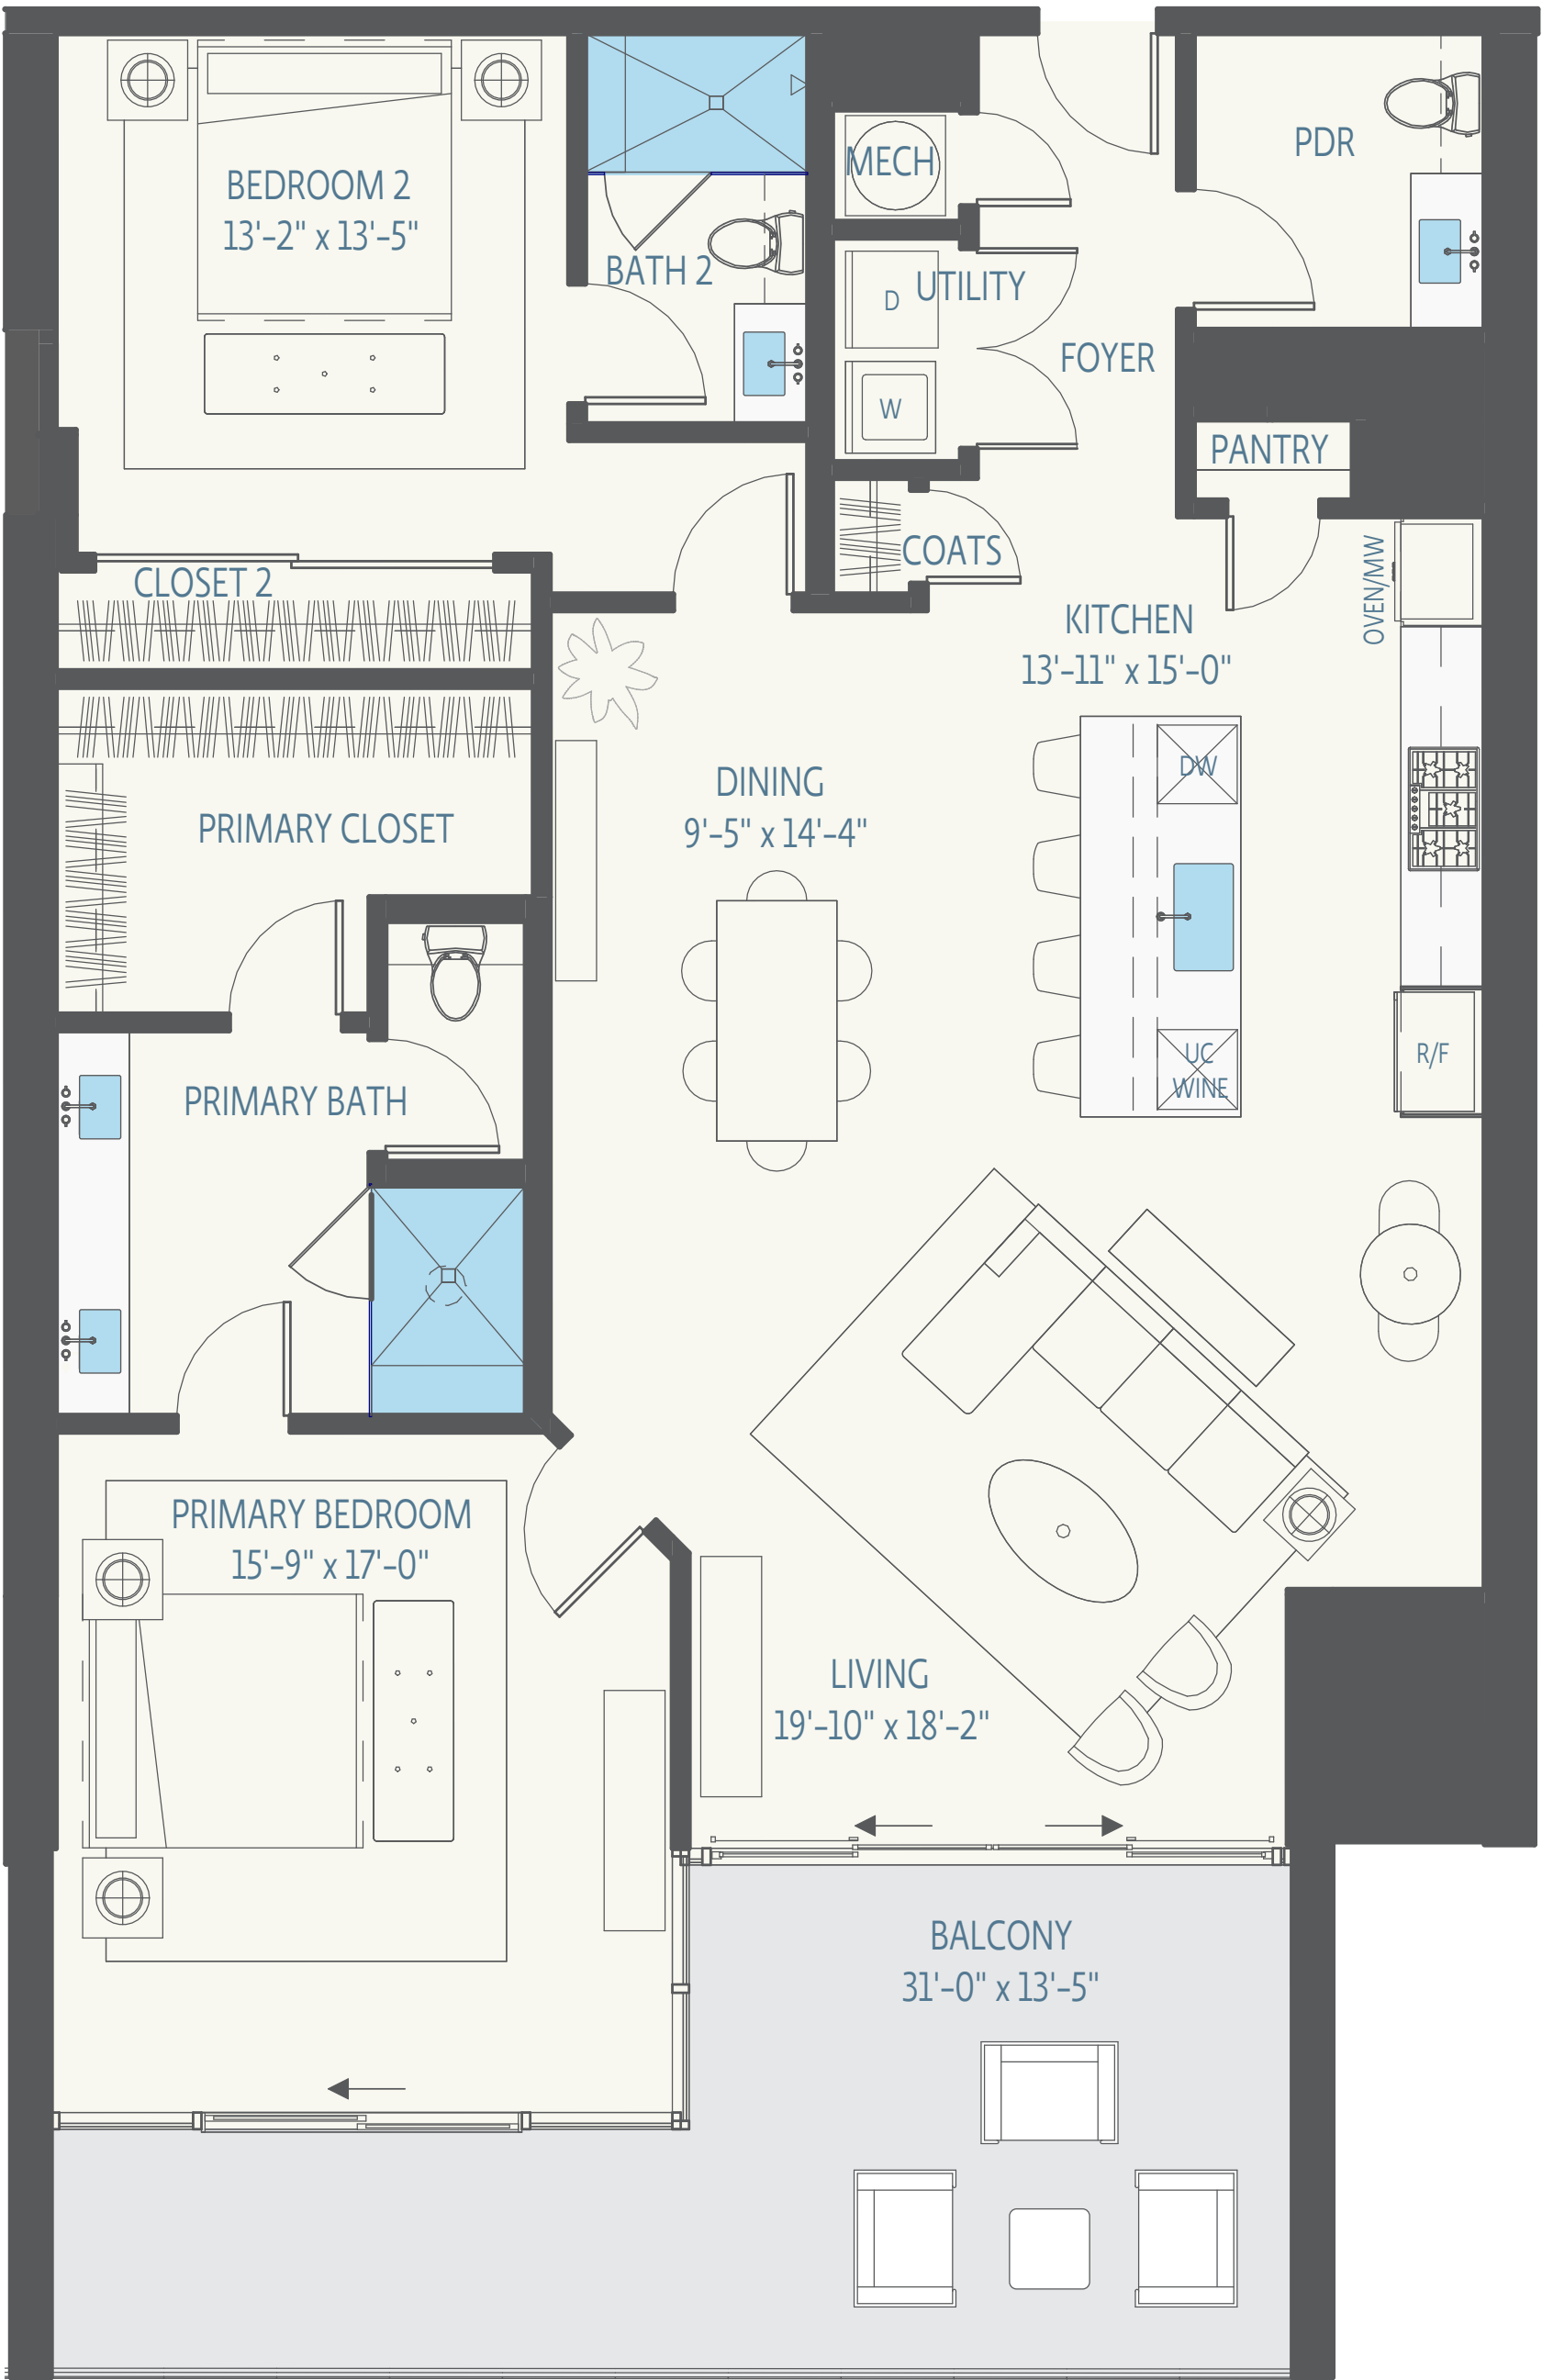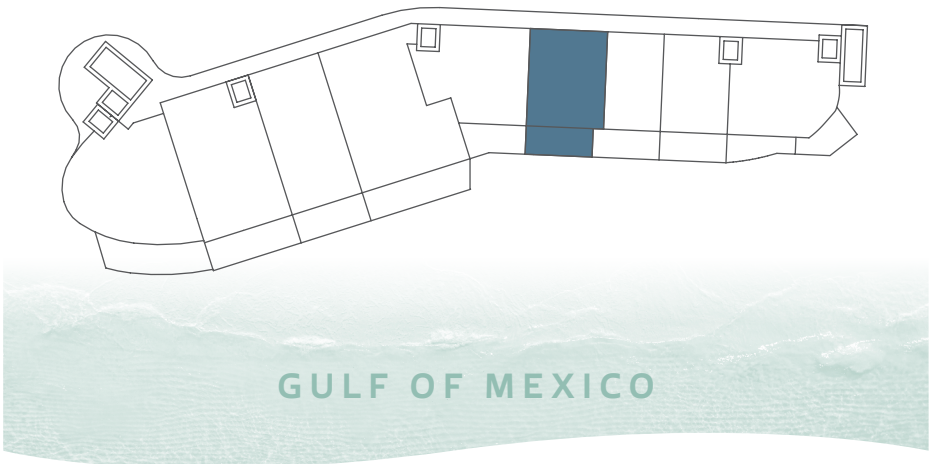

CHARLOTTE 06

2 BED | 2.5 BATH

|            |          |
|------------|----------|
| RESIDENCE: | 1,809 SF |
| BALCONY:   | 306 SF   |
| TOTAL:     | 2,115 SF |


SCALE: 1/4" = 1'-0"

Developed by:

Exclusive Sales and Marketing by:

Designed by:

This floor plan is conceptual for marketing purposes as a guide only, is subject to change, and may include optional features. Any furnishings shown or depicted are not included. Generally, the percentage ownership attributable to the units is based upon the total square feet of the indoor and outdoor living areas of each unit, which may include the balcony. All content (including information about square footage, features, fixtures, fittings, finishes, and specifications) provided are conceptual based upon preliminary development plans; developers reserve the right to make modifications and changes to the project, in whole and in part, and to the information contained herein. Dimensions including square footage and specifications are approximate, subject to change without notice, and subject to normal construction variances and tolerances. Please refer to the Condominium Information Statement and the proposed condominium documents included with same for further information and disclosures with regard to methodology of square feet calculations, percentage ownership allocations, and the like. The construction of the proposed improvements are subject to modifications which may be required by applicable city or governmental permitting requirements.

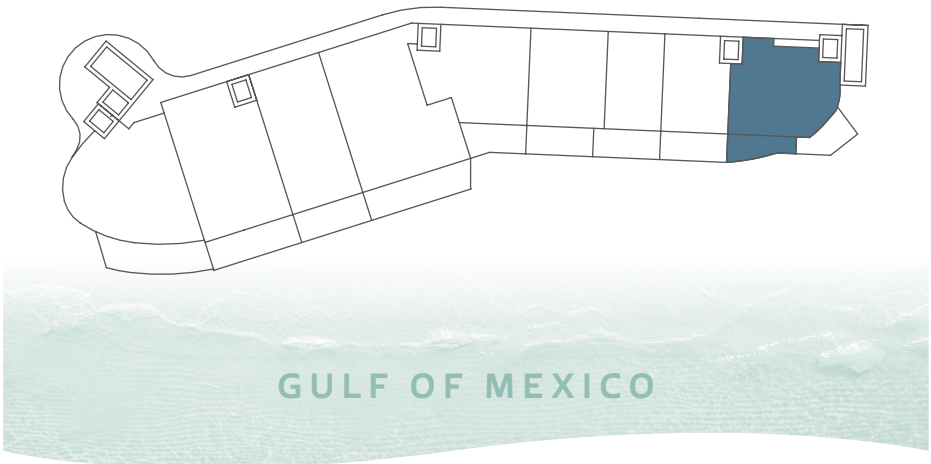

DIANA 09

2 BED | 2.5 BATH

|            |          |
|------------|----------|
| RESIDENCE: | 1,979 SF |
| VESTIBULE: | 63 SF    |
| BALCONY:   | 338 SF   |
| TOTAL:     | 2,380 SF |


SCALE: 1/4" = 1'-0"

Developed by:  
SATYA

Exclusive Sales and  
Marketing by:  
NAN  
PROPERTIES  
DEVELOPER SERVICES

Designed by:  
PLACE  
PROPERTIES  
DESIGN

This floor plan is conceptual for marketing purposes as a guide only, is subject to change, and may include optional features. Any furnishings shown or depicted are not included. Generally, the percentage ownership attributable to the units is based upon the total square feet of the indoor and outdoor living areas of each unit, which may include the balcony. All content (including information about square footage, features, fixtures, fittings, finishes, and specifications) provided are conceptual based on preliminary development plans; developers reserve the right to make modifications and changes to the project, in whole and in part, and to the information contained herein. Dimensions including square footage and specifications are approximate, subject to change without notice, and subject to normal construction variances and tolerances. Please refer to the Condominium Information Statement and the proposed condominium documents included with same for further information and disclosures with regard to methodology of square feet calculations, percentage ownership allocations, and the like. The construction of the proposed improvements are subject to modifications which may be required by applicable city or governmental permitting requirements.

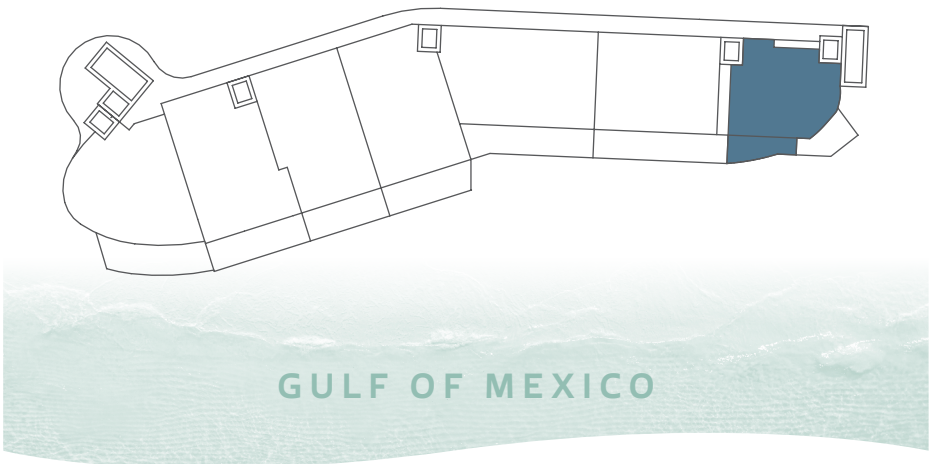

ELIZABETH PH

2 BED | 2.5 BATH | STUDY

|            |          |
|------------|----------|
| RESIDENCE: | 2,170 SF |
| VESTIBULE: | 61 SF    |
| BALCONY:   | 327 SF   |
| TOTA:      | 2,558 SF |


SCALE: 1/4" = 1'-0"

Developed by:

Exclusive Sales and Marketing by:

Designed by:

This floor plan is conceptual for marketing purposes as a guide only, is subject to change, and may include optional features. Any furnishings shown or depicted are not included. Generally, the percentage ownership attributable to the units is based upon the total square feet of the indoor and outdoor living areas of each unit, which may include the balcony. All content (including information about square footage, features, fixtures, fittings, finishes, and specifications) provided are conceptual based on preliminary development plans; developers reserve the right to make modifications and changes to the project, in whole and in part, and to the information contained herein. Dimensions including square footage and specifications are approximate, subject to change without notice, and subject to normal construction variances and tolerances. Please refer to the Condominium Information Statement and the proposed condominium documents included with same for further information and disclosures with regard to methodology of square feet calculations, percentage ownership allocations, and the like. The construction of the proposed improvements are subject to modifications which may be required by applicable city or governmental permitting requirements.

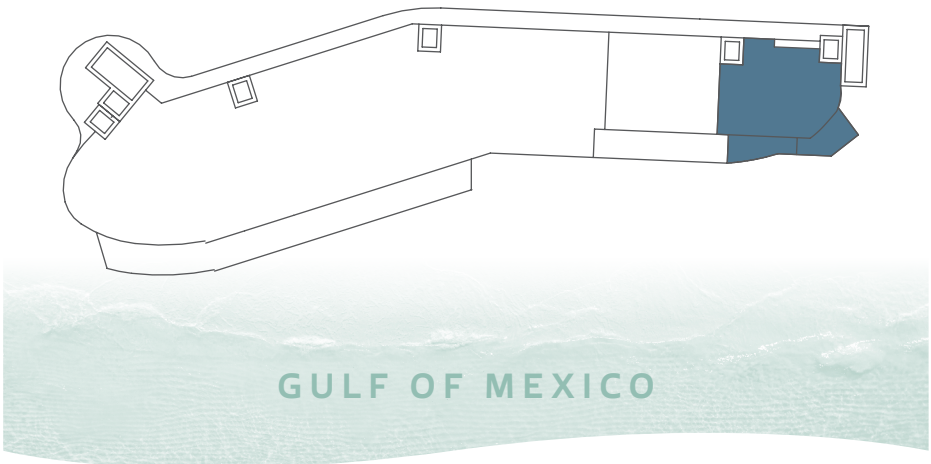

FRANCIS PENTERRA

2 BED | 2.5 BATH | STUDY

|            |          |
|------------|----------|
| RESIDENCE: | 2,401 F  |
| VESTIBULE: | 63 SF    |
| BALCONY:   | 416 SF   |
| TOTAL:     | 2,880 SF |



SCALE: 1/4" = 1'-0"

Developed by:  
SATYA

Exclusive Sales and  
Marketing by:  
NAN  
PROPERTIES  
DEVELOPER SERVICES

Designed by:  
PLACE  
PROPERTIES  
DESIGN

This floor plan is conceptual for marketing purposes as a guide only, is subject to change, and may include optional features. Any furnishings shown or depicted are not included. Generally, the percentage ownership attributable to the units is based upon the total square feet of the indoor and outdoor living areas of each unit, which may include the balcony. All content (including information about square footage, features, fixtures, fittings, finishes, and specifications) provided are conceptual based upon preliminary development plans; developers reserve the right to make modifications and changes to the project, in whole and in part, and to the information contained herein. Dimensions including square footage and specifications are approximate, subject to change without notice, and subject to normal construction variances and tolerances. Please refer to the Condominium Information Statement and the proposed condominium documents included with same for further information and disclosures with regard to methodology of square feet calculations, percentage ownership allocations, and the like. The construction of the proposed improvements are subject to modifications which may be required by applicable city or governmental permitting requirements.

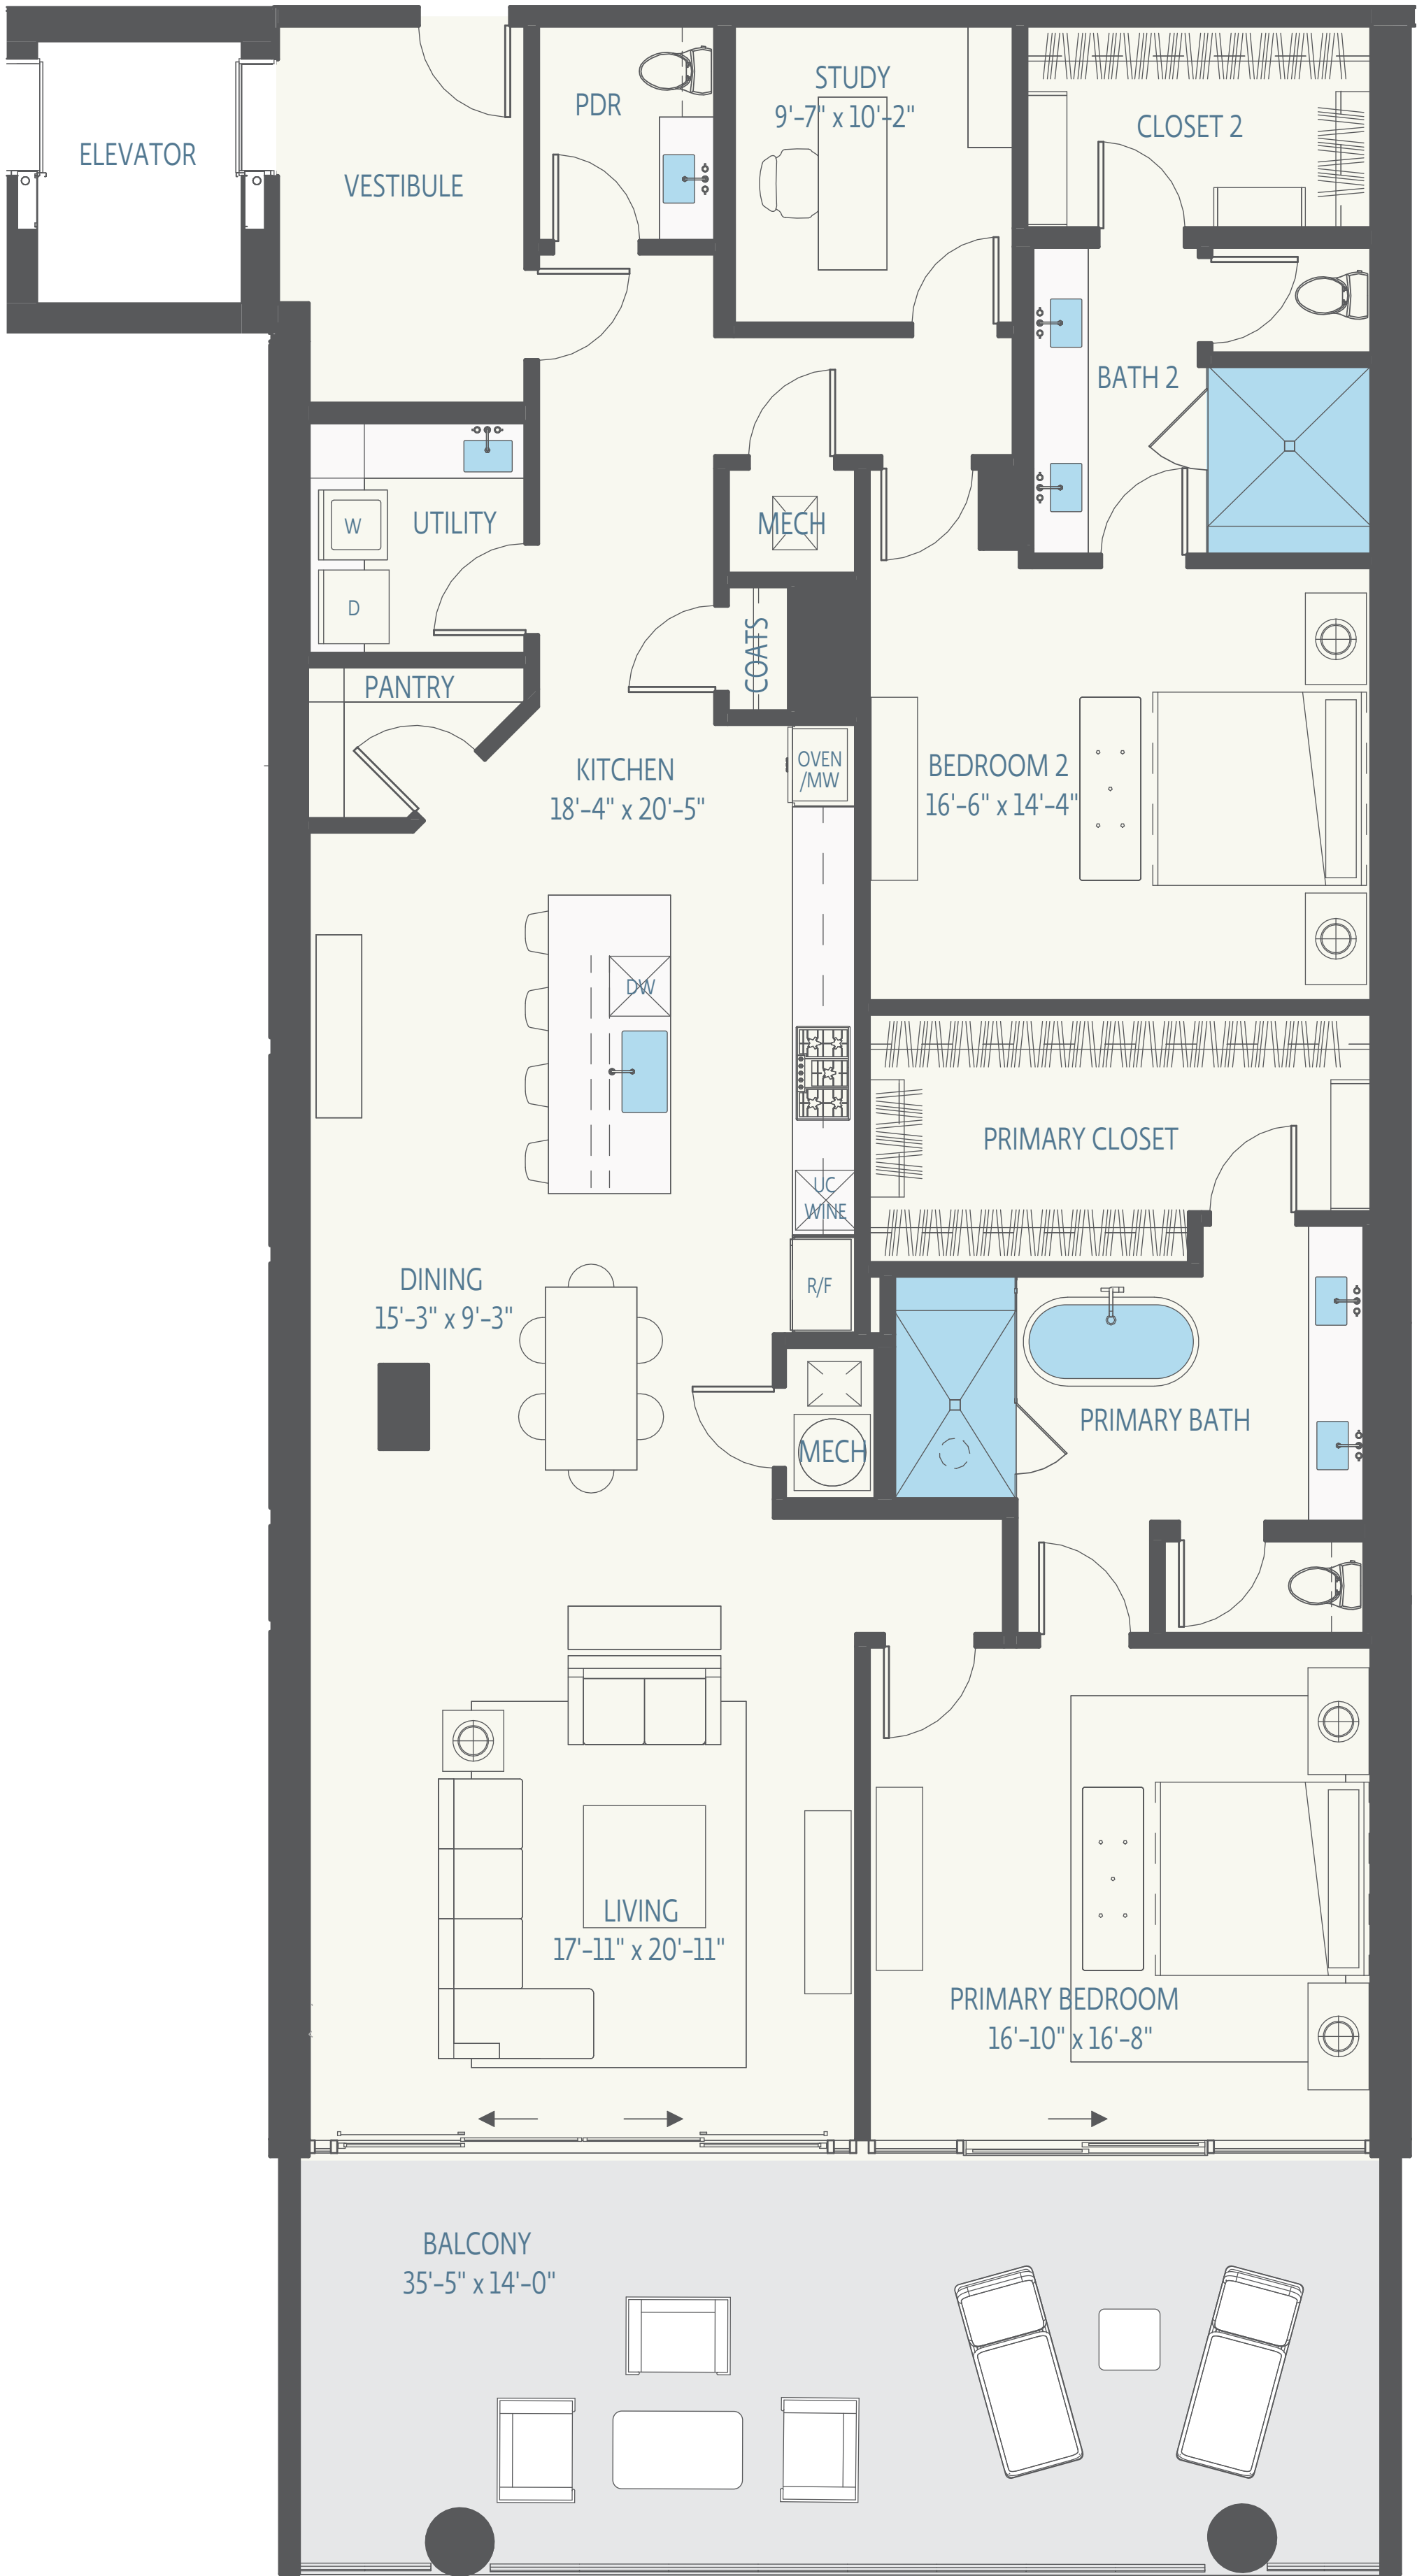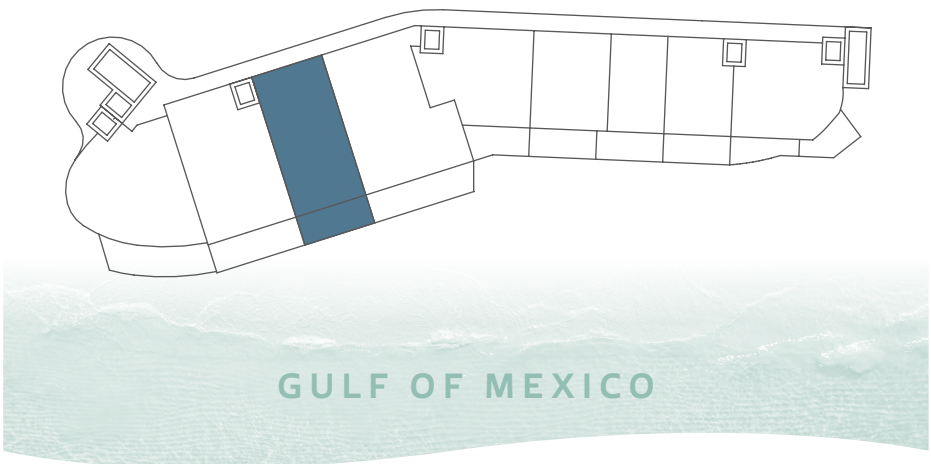

GRACE 03  
2 BED | 2.5 BATH | STUDY

|            |          |
|------------|----------|
| RESIDENCE: | 2,430 SF |
| VESTIBULE: | 104 SF   |
| BALCONY:   | 504 SF   |
| TOTAL:     | 3,038 SF |


SCALE: 1/4" = 1'-0"

Developed by:

Exclusive Sales and Marketing by:

Designed by:

This floor plan is conceptual for marketing purposes as a guide only, is subject to change, and may include optional features. Any furnishings shown or depicted are not included. Generally, the percentage ownership attributable to the units is based upon the total square feet of the indoor and outdoor living areas of each unit, which may include the balcony. All content (including information about square footage, features, fixtures, fittings, finishes, and specifications) provided are conceptual based on preliminary development plans; developers reserve the right to make modifications and changes to the project, in whole and in part, and to the information contained herein. Dimensions including square footage and specifications are approximate, subject to change without notice, and subject to normal construction variances and tolerances. Please refer to the Condominium Information Statement and the proposed condominium documents included with same for further information and disclosures with regard to methodology of square feet calculations, percentage ownership allocations, and the like. The construction of the proposed improvements are subject to modifications which may be required by applicable city or governmental permitting requirements.

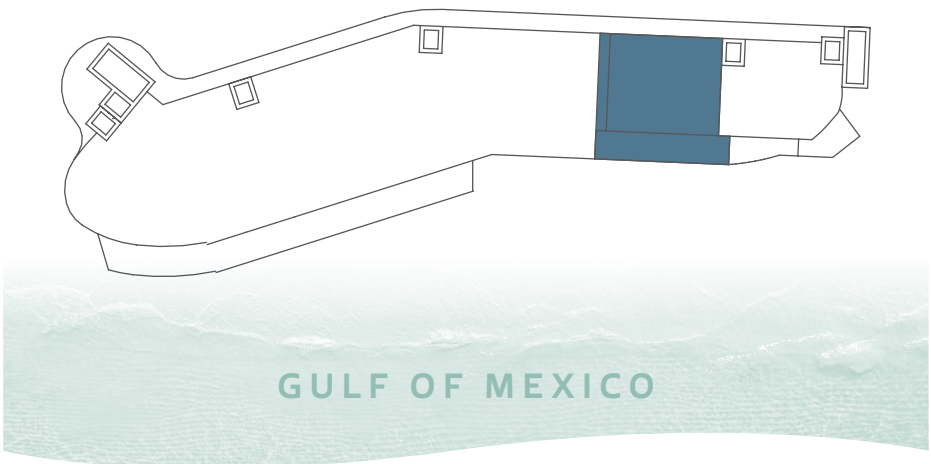

ISABELLA PENTERRA

3 BED | 3.5 BATH | STUDY

|            |          |
|------------|----------|
| RESIDENCE: | 2,715 SF |
| BALCONY:   | 557 SF   |
| TOTAL:     | 3,272 SF |


SCALE: 1/4" = 1'-0"

Developed by:

Exclusive Sales and Marketing by:

Designed by:

This floor plan is conceptual for marketing purposes as a guide only, is subject to change, and may include optional features. Any furnishings shown or depicted are not included. Generally, the percentage ownership attributable to the units is based upon the total square feet of the indoor and outdoor living areas of each unit, which may include the balcony. All content (including information about square footage, features, fixtures, fittings, finishes, and specifications) provided are conceptual based on preliminary development plans; developers reserve the right to make modifications and changes to the project, in whole and in part, and to the information contained herein. Dimensions including square footage and specifications are approximate, subject to change without notice, and subject to normal construction variances and tolerances. Please refer to the Condominium Information Statement and the proposed condominium documents included with same for further information and disclosures with regard to methodology of square feet calculations, percentage ownership allocations, and the like. The construction of the proposed improvements are subject to modifications which may be required by applicable city or governmental permitting requirements.

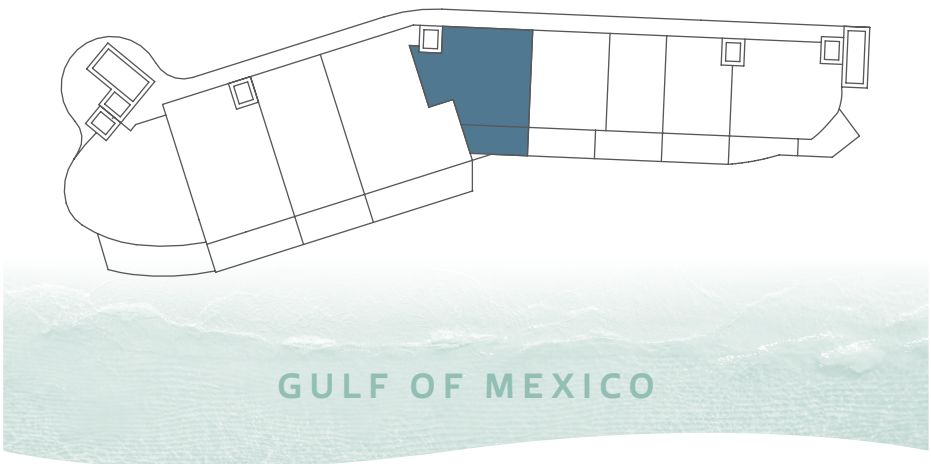

JEROME 05

3 BED | 3.5 BATH

|            |          |
|------------|----------|
| RESIDENCE: | 2,318 SF |
| VESTIBULE: | 67 SF    |
| BALCONY:   | 388 SF   |
| TOTAL:     | 2,773 SF |

SCALE: 1/4" = 1'-0"



Developed by:  
SATYA

Exclusive Sales and  
Marketing by:  
NAN  
PROPERTIES  
DEVELOPER SERVICES

Designed by:  
PLACE  
PROPERTIES  
DESIGN



This floor plan is conceptual for marketing purposes as a guide only, is subject to change, and may include optional features. Any furnishings shown or depicted are not included. Generally, the percentage ownership attributable to the units is based upon the total square feet of the indoor and outdoor living areas of each unit, which may include the balcony. All content (including information about square footage, features, fixtures, fittings, finishes, and specifications) provided are conceptual based on preliminary development plans; developers reserve the right to make modifications and changes to the project, in whole and in part, and to the information contained herein. Dimensions including square footage and specifications are approximate, subject to change without notice, and subject to normal construction variances and tolerances. Please refer to the Condominium Information Statement and the proposed condominium documents included with same for further information and disclosures with regard to methodology of square feet calculations, percentage ownership allocations, and the like. The construction of the proposed improvements are subject to modifications which may be required by applicable city or governmental permitting requirements.

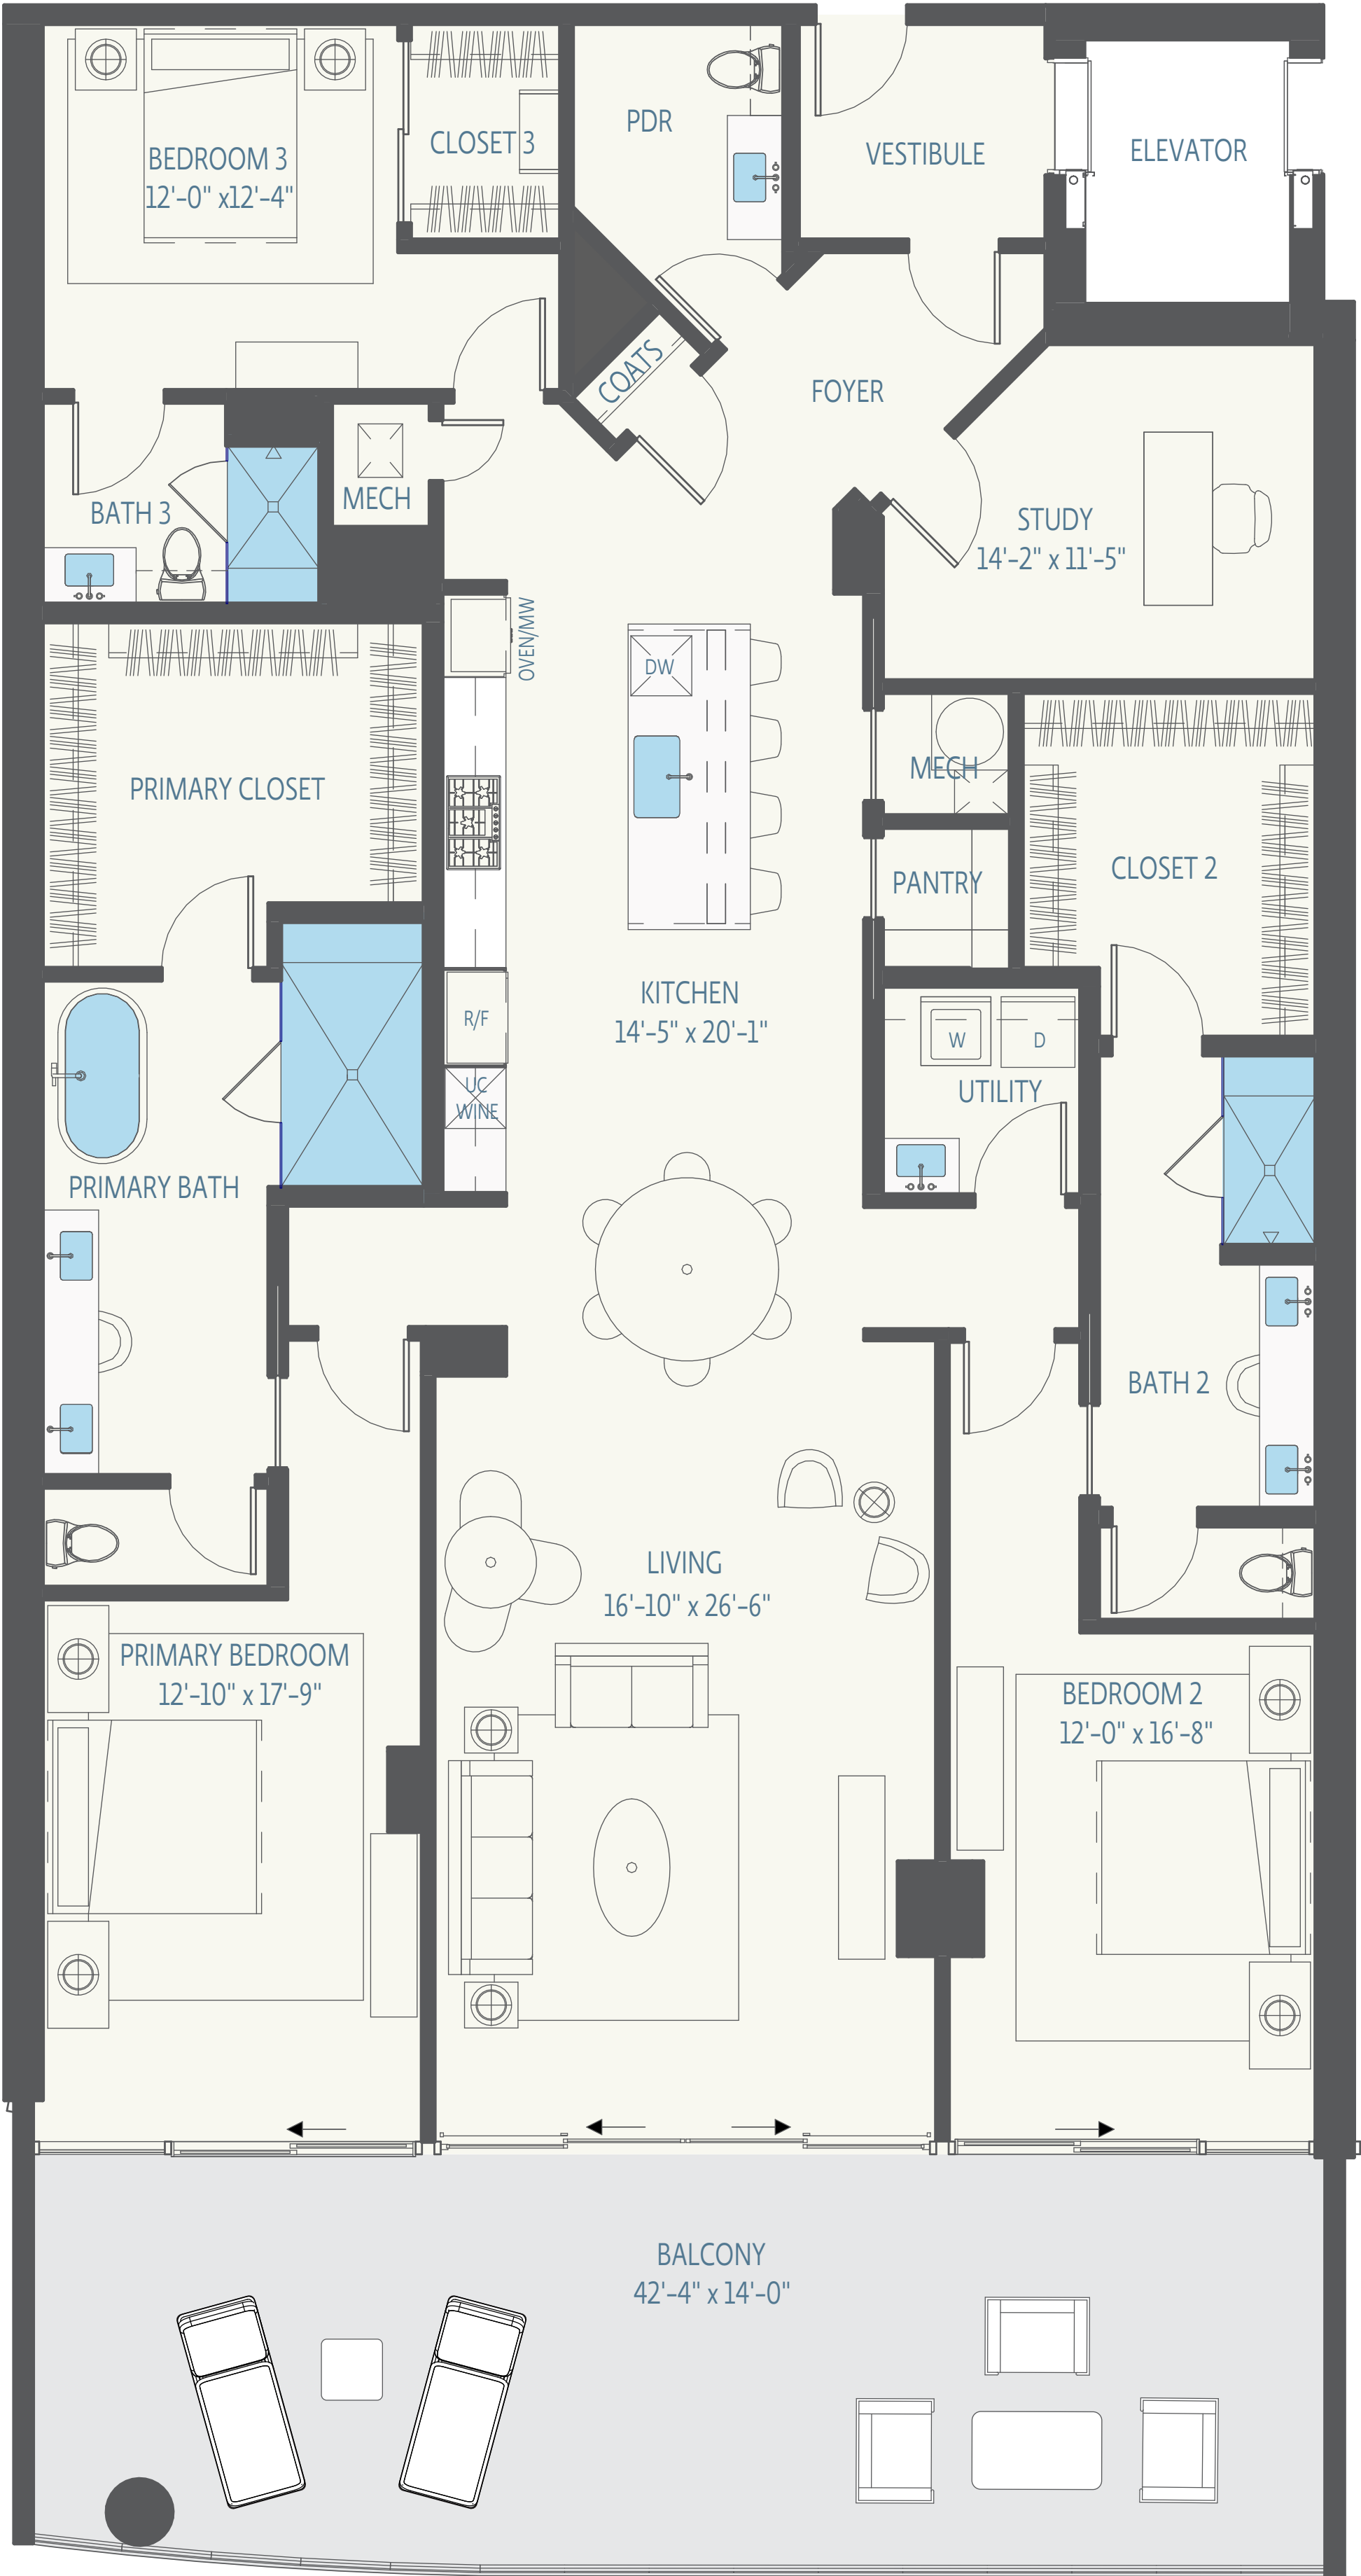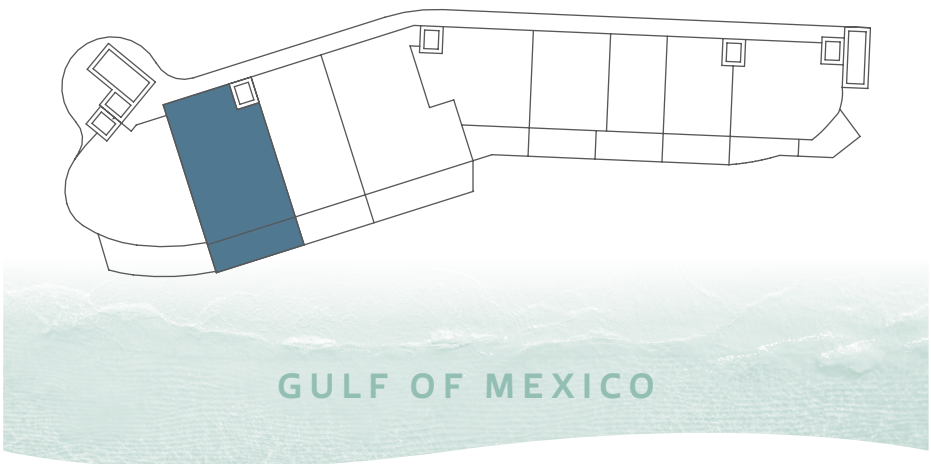


KATHERINE 02  
3 BED | 3.5 BATH | STUDY

|            |          |
|------------|----------|
| UNIT:      | 2,847SF  |
| VESTIBULE: | 63 SF    |
| BALCONY:   | 592 SF   |
| TOTAL:     | 3,502 SF |

SCALE: 1/4" = 1'-0"

This floor plan is conceptual for marketing purposes as a guide only, is subject to change, and may include optional features. Any furnishings shown or depicted are not included. Generally, the percentage ownership attributable to the units is based upon the total square feet of the indoor and outdoor living areas of each unit, which may include the balcony. All content (including information about square footage, features, fixtures, fittings, finishes, and specifications) provided are conceptual based on preliminary development plans; developers reserve the right to make modifications and changes to the project, in whole and in part, and to the information contained herein. Dimensions including square footage and specifications are approximate, subject to change without notice, and subject to normal construction variances and tolerances. Please refer to the Condominium Information Statement and the proposed condominium documents included with same for further information and disclosures with regard to methodology of square feet calculations, percentage ownership allocations, and the like. The construction of the proposed improvements are subject to modifications which may be required by applicable city or governmental permitting requirements.

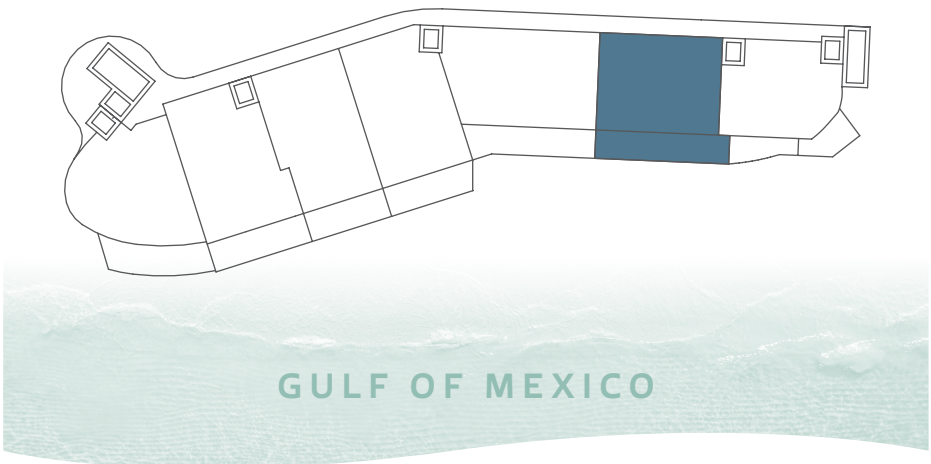

LOUIE PH

3 BED | 4 BATH | STUDY

|            |          |
|------------|----------|
| RESIDENCE: | 2,904 SF |
| VESTIBULE: | 80 SF    |
| BALCONY:   | 569 SF   |
| TOTAL:     | 3,553 SF |



SCALE: 1/4" = 1'-0"

Developed by:

Exclusive Sales and Marketing by:

Designed by:

This floor plan is conceptual for marketing purposes as a guide only, is subject to change, and may include optional features. Any furnishings shown or depicted are not included. Generally, the percentage ownership attributable to the units is based upon the total square feet of the indoor and outdoor living areas of each unit, which may include the balcony. All content (including information about square footage, features, fixtures, fittings, finishes, and specifications) provided are conceptual based on preliminary development plans; developers reserve the right to make modifications and changes to the project, in whole and in part, and to the information contained herein. Dimensions including square footage and specifications are approximate, subject to change without notice, and subject to normal construction variances and tolerances. Please refer to the Condominium Information Statement and the proposed condominium documents included with same for further information and disclosures with regard to methodology of square feet calculations, percentage ownership allocations, and the like. The construction of the proposed improvements are subject to modifications which may be required by applicable city or governmental permitting requirements.

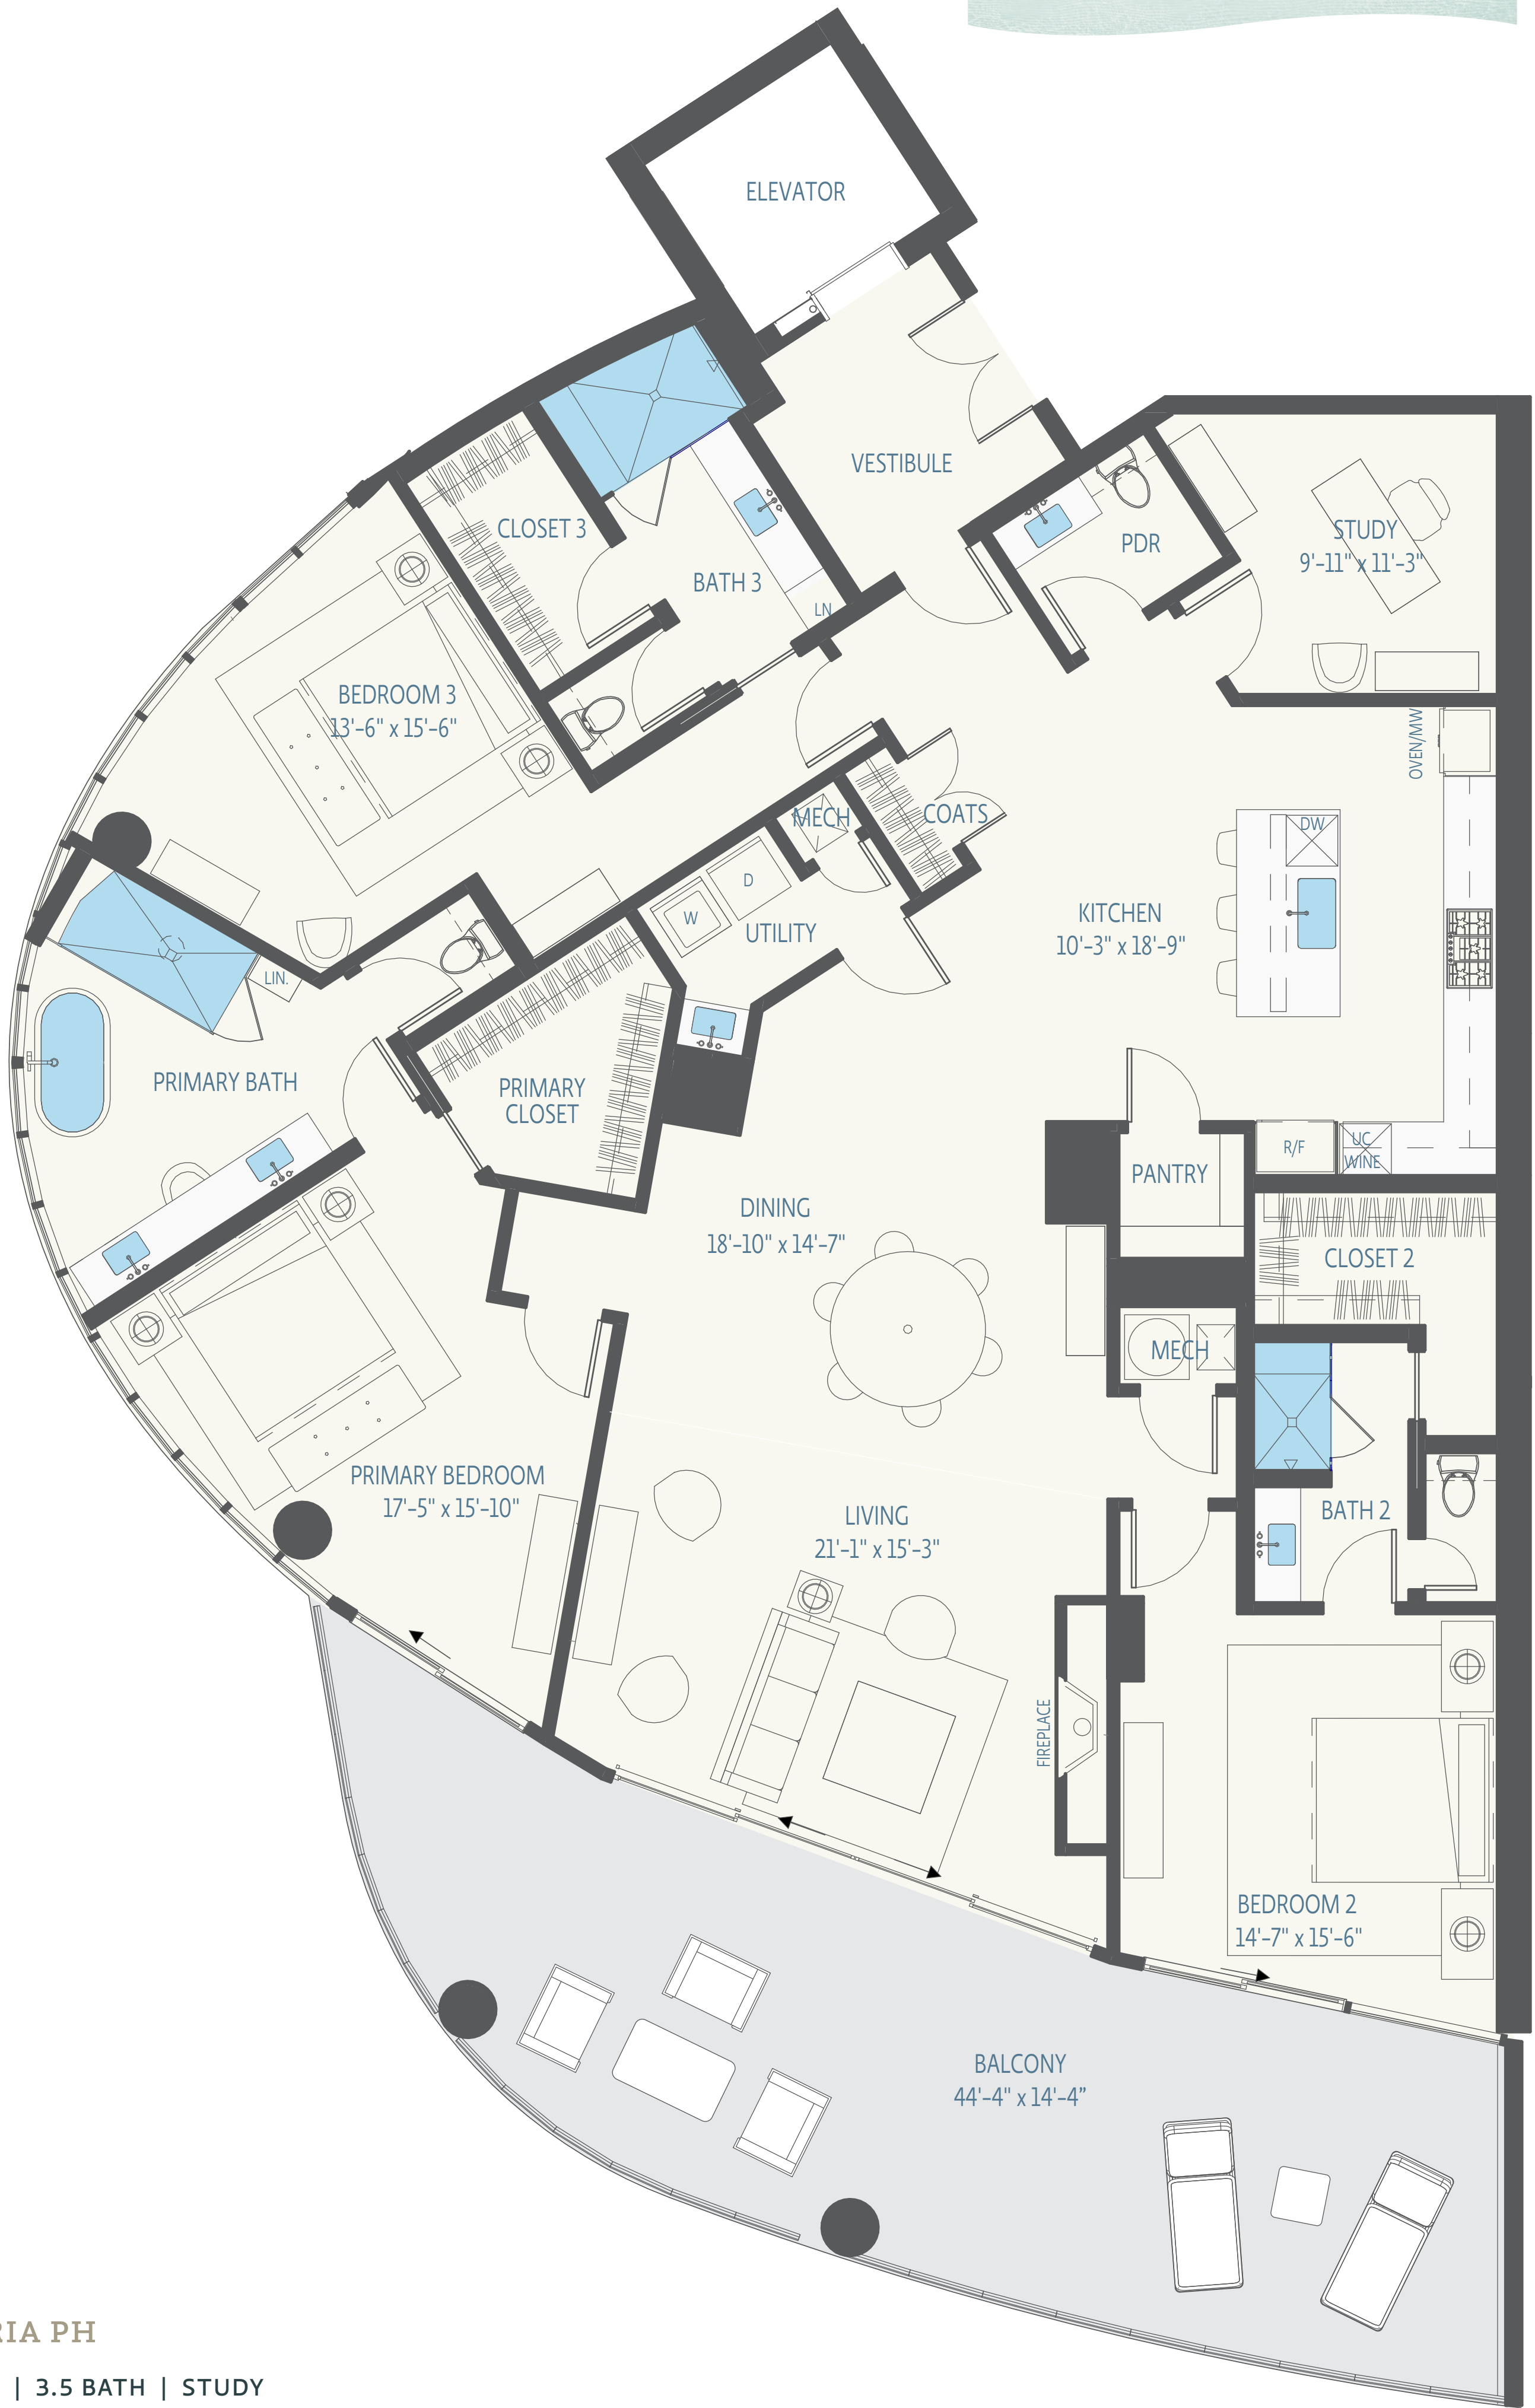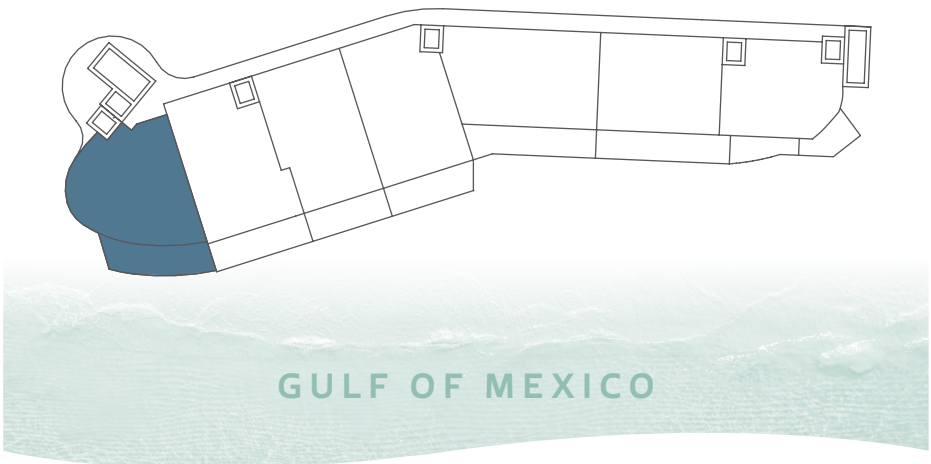

MARIA PH  
3 BED | 3.5 BATH | STUDY

|            |          |
|------------|----------|
| RESIDENCE: | 2,923 SF |
| VESTIBULE: | 97 SF    |
| BALCONY:   | 642 SF   |
| TOTAL:     | 3,662 SF |



SCALE: 1/4" = 1'-0"

Developed by:

Exclusive Sales and Marketing by:

Designed by:

This floor plan is conceptual for marketing purposes as a guide only, is subject to change, and may include optional features. Any furnishings shown or depicted are not included. Generally, the percentage ownership attributable to the units is based upon the total square feet of the indoor and outdoor living areas of each unit, which may include the balcony. All content (including information about square footage, features, fixtures, fittings, finishes, and specifications) provided are conceptual based on preliminary development plans; developers reserve the right to make modifications and changes to the project, in whole and in part, and to the information contained herein. Dimensions including square footage and specifications are approximate, subject to change without notice, and subject to normal construction variances and tolerances. Please refer to the Condominium Information Statement and the proposed condominium documents included with same for further information and disclosures with regard to methodology of square feet calculations, percentage ownership allocations, and the like. The construction of the proposed improvements are subject to modifications which may be required by applicable city or governmental permitting requirements.

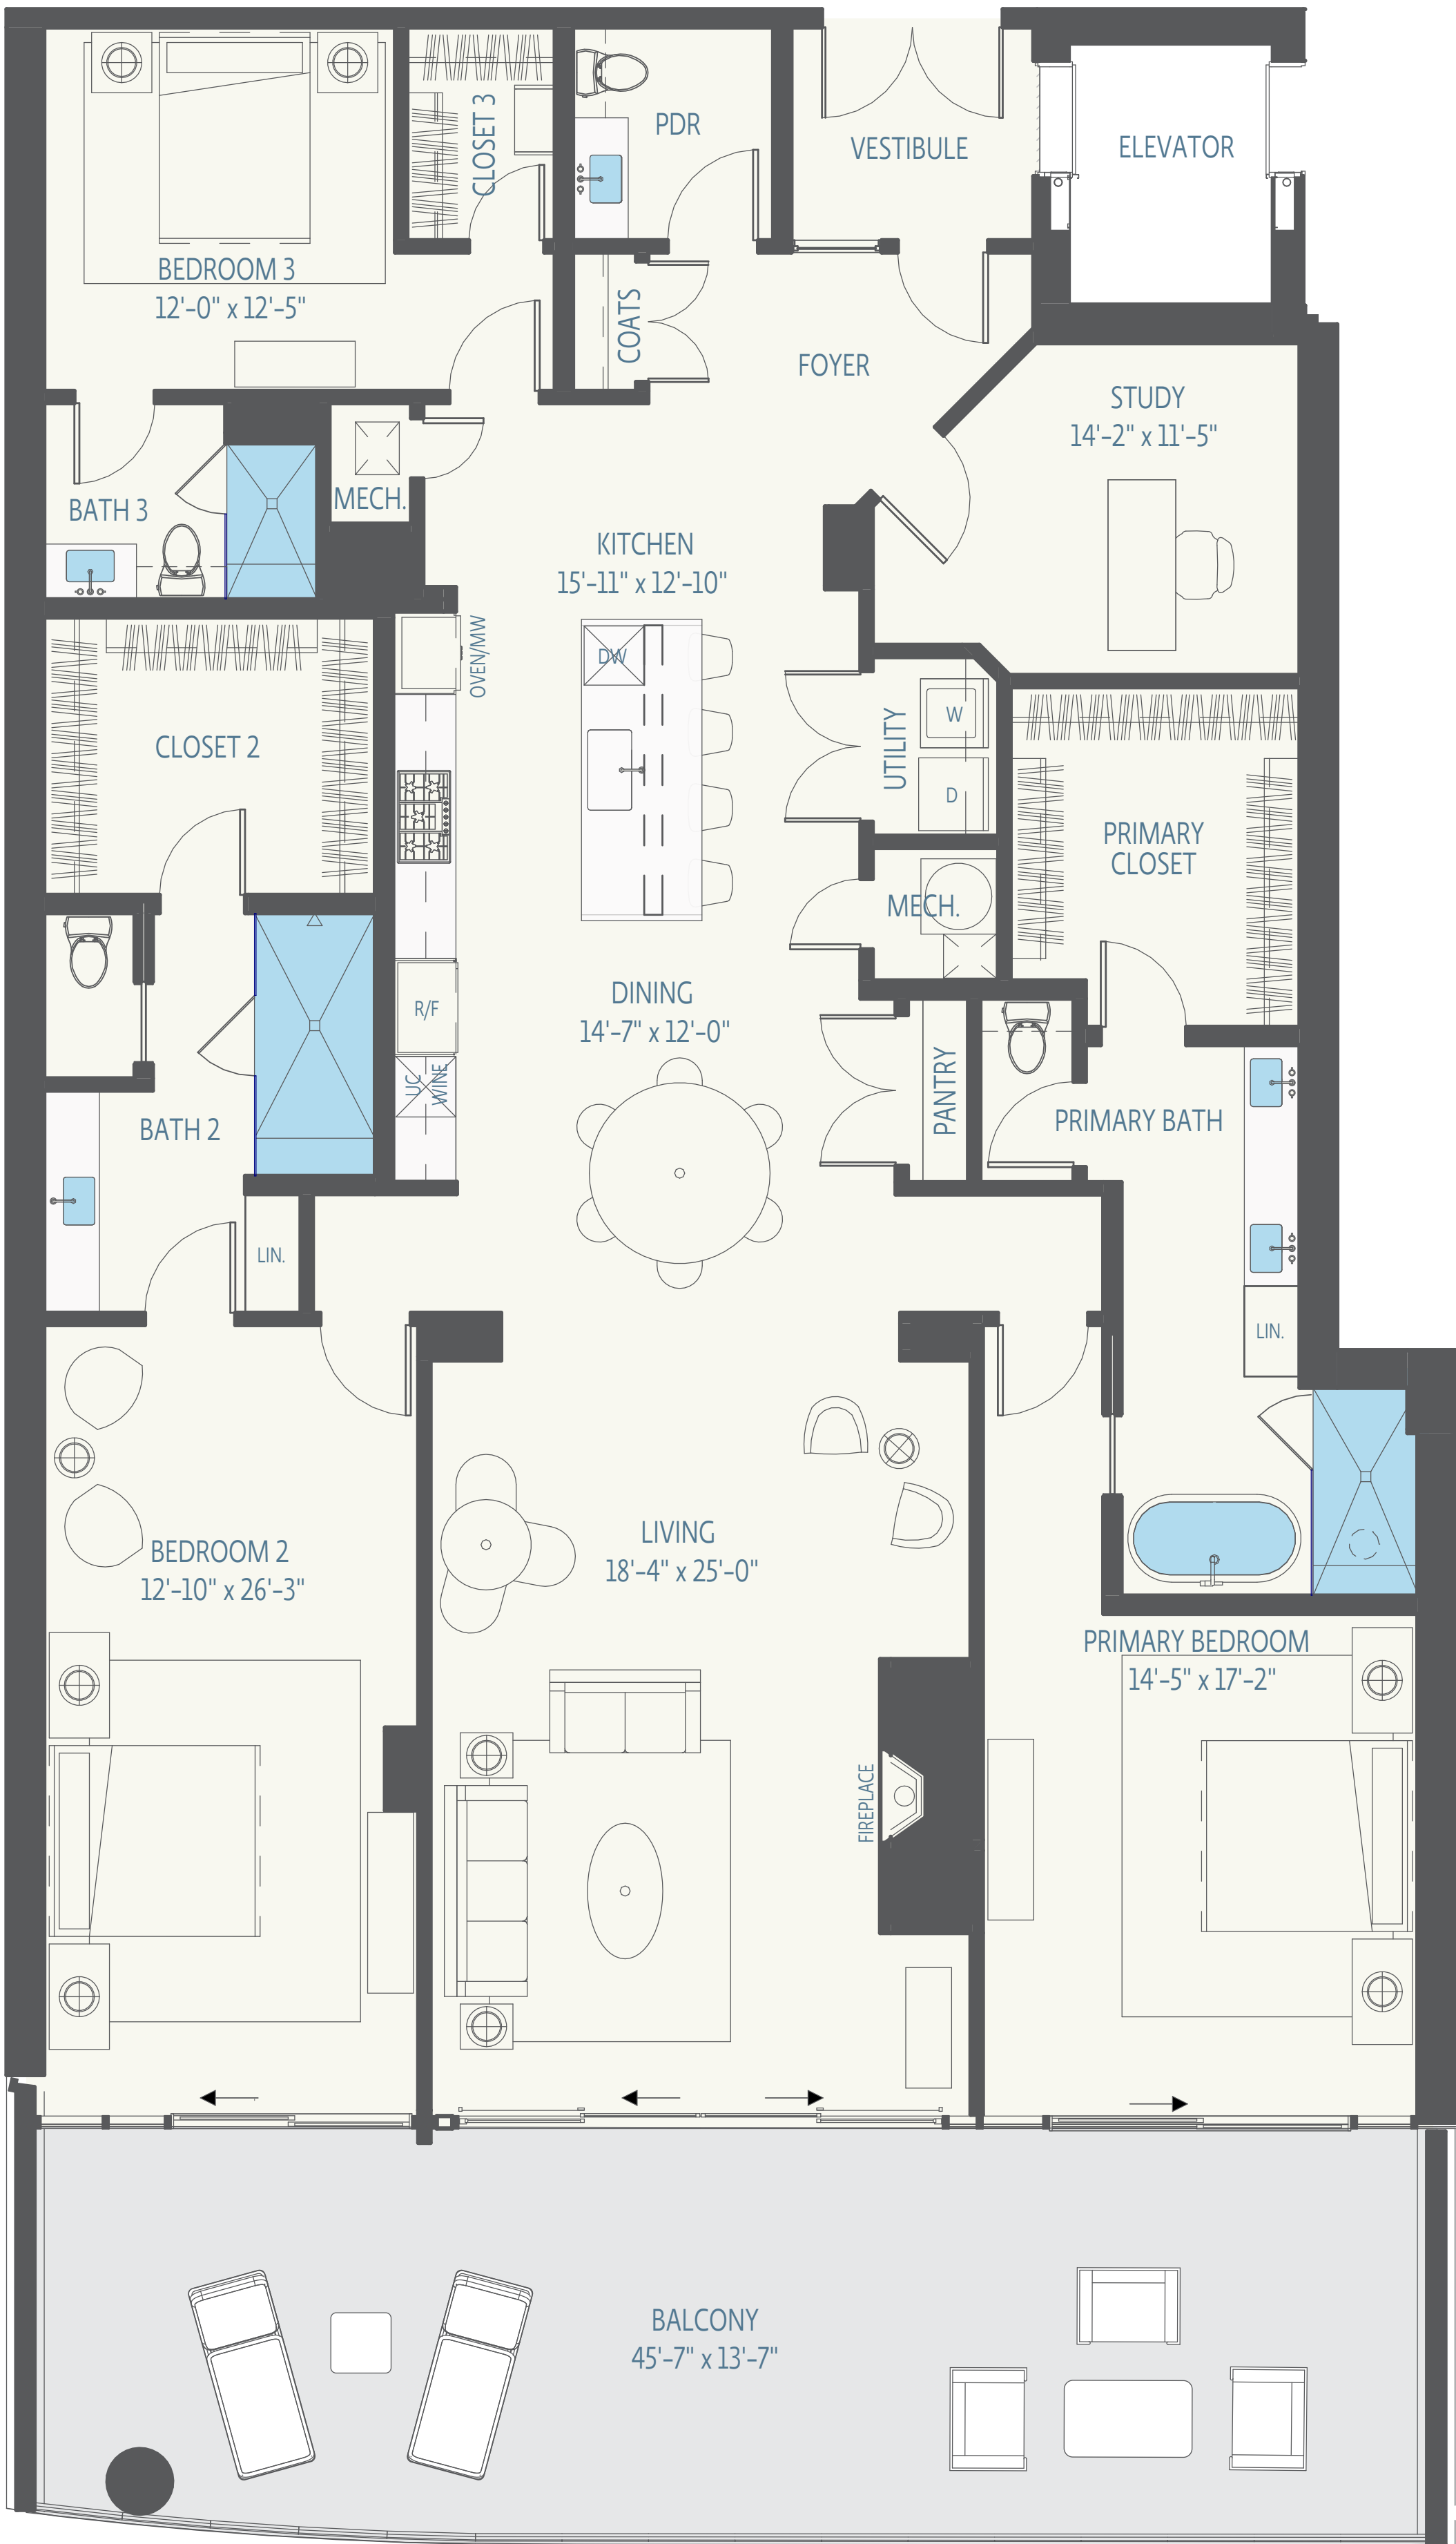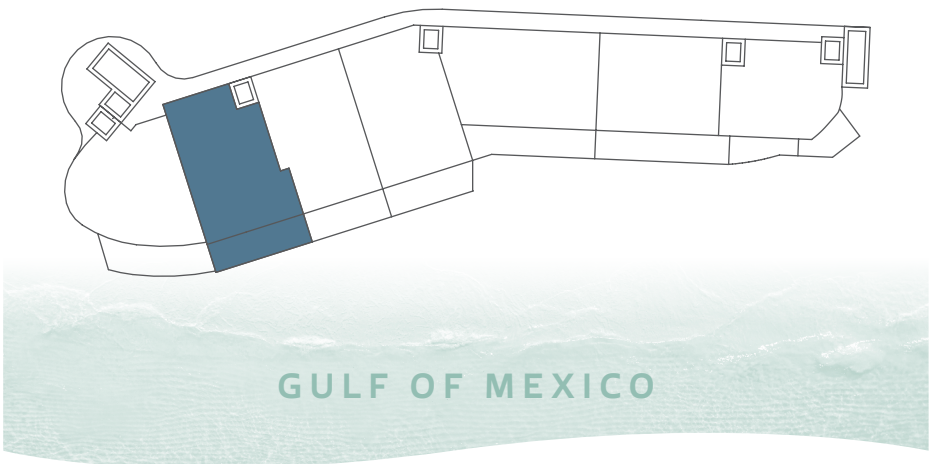

NICHOLAS PH

3 BED | 3.5 BATH | STUDY

|            |          |
|------------|----------|
| RESIDENCE: | 2,959 SF |
| VESTIBULE: | 61 SF    |
| BALCONY:   | 635 SF   |
| TOTAL:     | 3,655 SF |



SCALE: 1/4" = 1'-0"

Developed by:

Exclusive Sales and Marketing by:

Designed by:

This floor plan is conceptual for marketing purposes as a guide only, is subject to change, and may include optional features. Any furnishings shown or depicted are not included. Generally, the percentage ownership attributable to the units is based upon the total square feet of the indoor and outdoor living areas of each unit, which may include the balcony. All content (including information about square footage, features, fixtures, fittings, finishes, and specifications) provided are conceptual based on preliminary development plans; developers reserve the right to make modifications and changes to the project, in whole and in part, and to the information contained herein. Dimensions including square footage and specifications are approximate, subject to change without notice, and subject to normal construction variances and tolerances. Please refer to the Condominium Information Statement and the proposed condominium documents included with same for further information and disclosures with regard to methodology of square feet calculations, percentage ownership allocations, and the like. The construction of the proposed improvements are subject to modifications which may be required by applicable city or governmental permitting requirements.

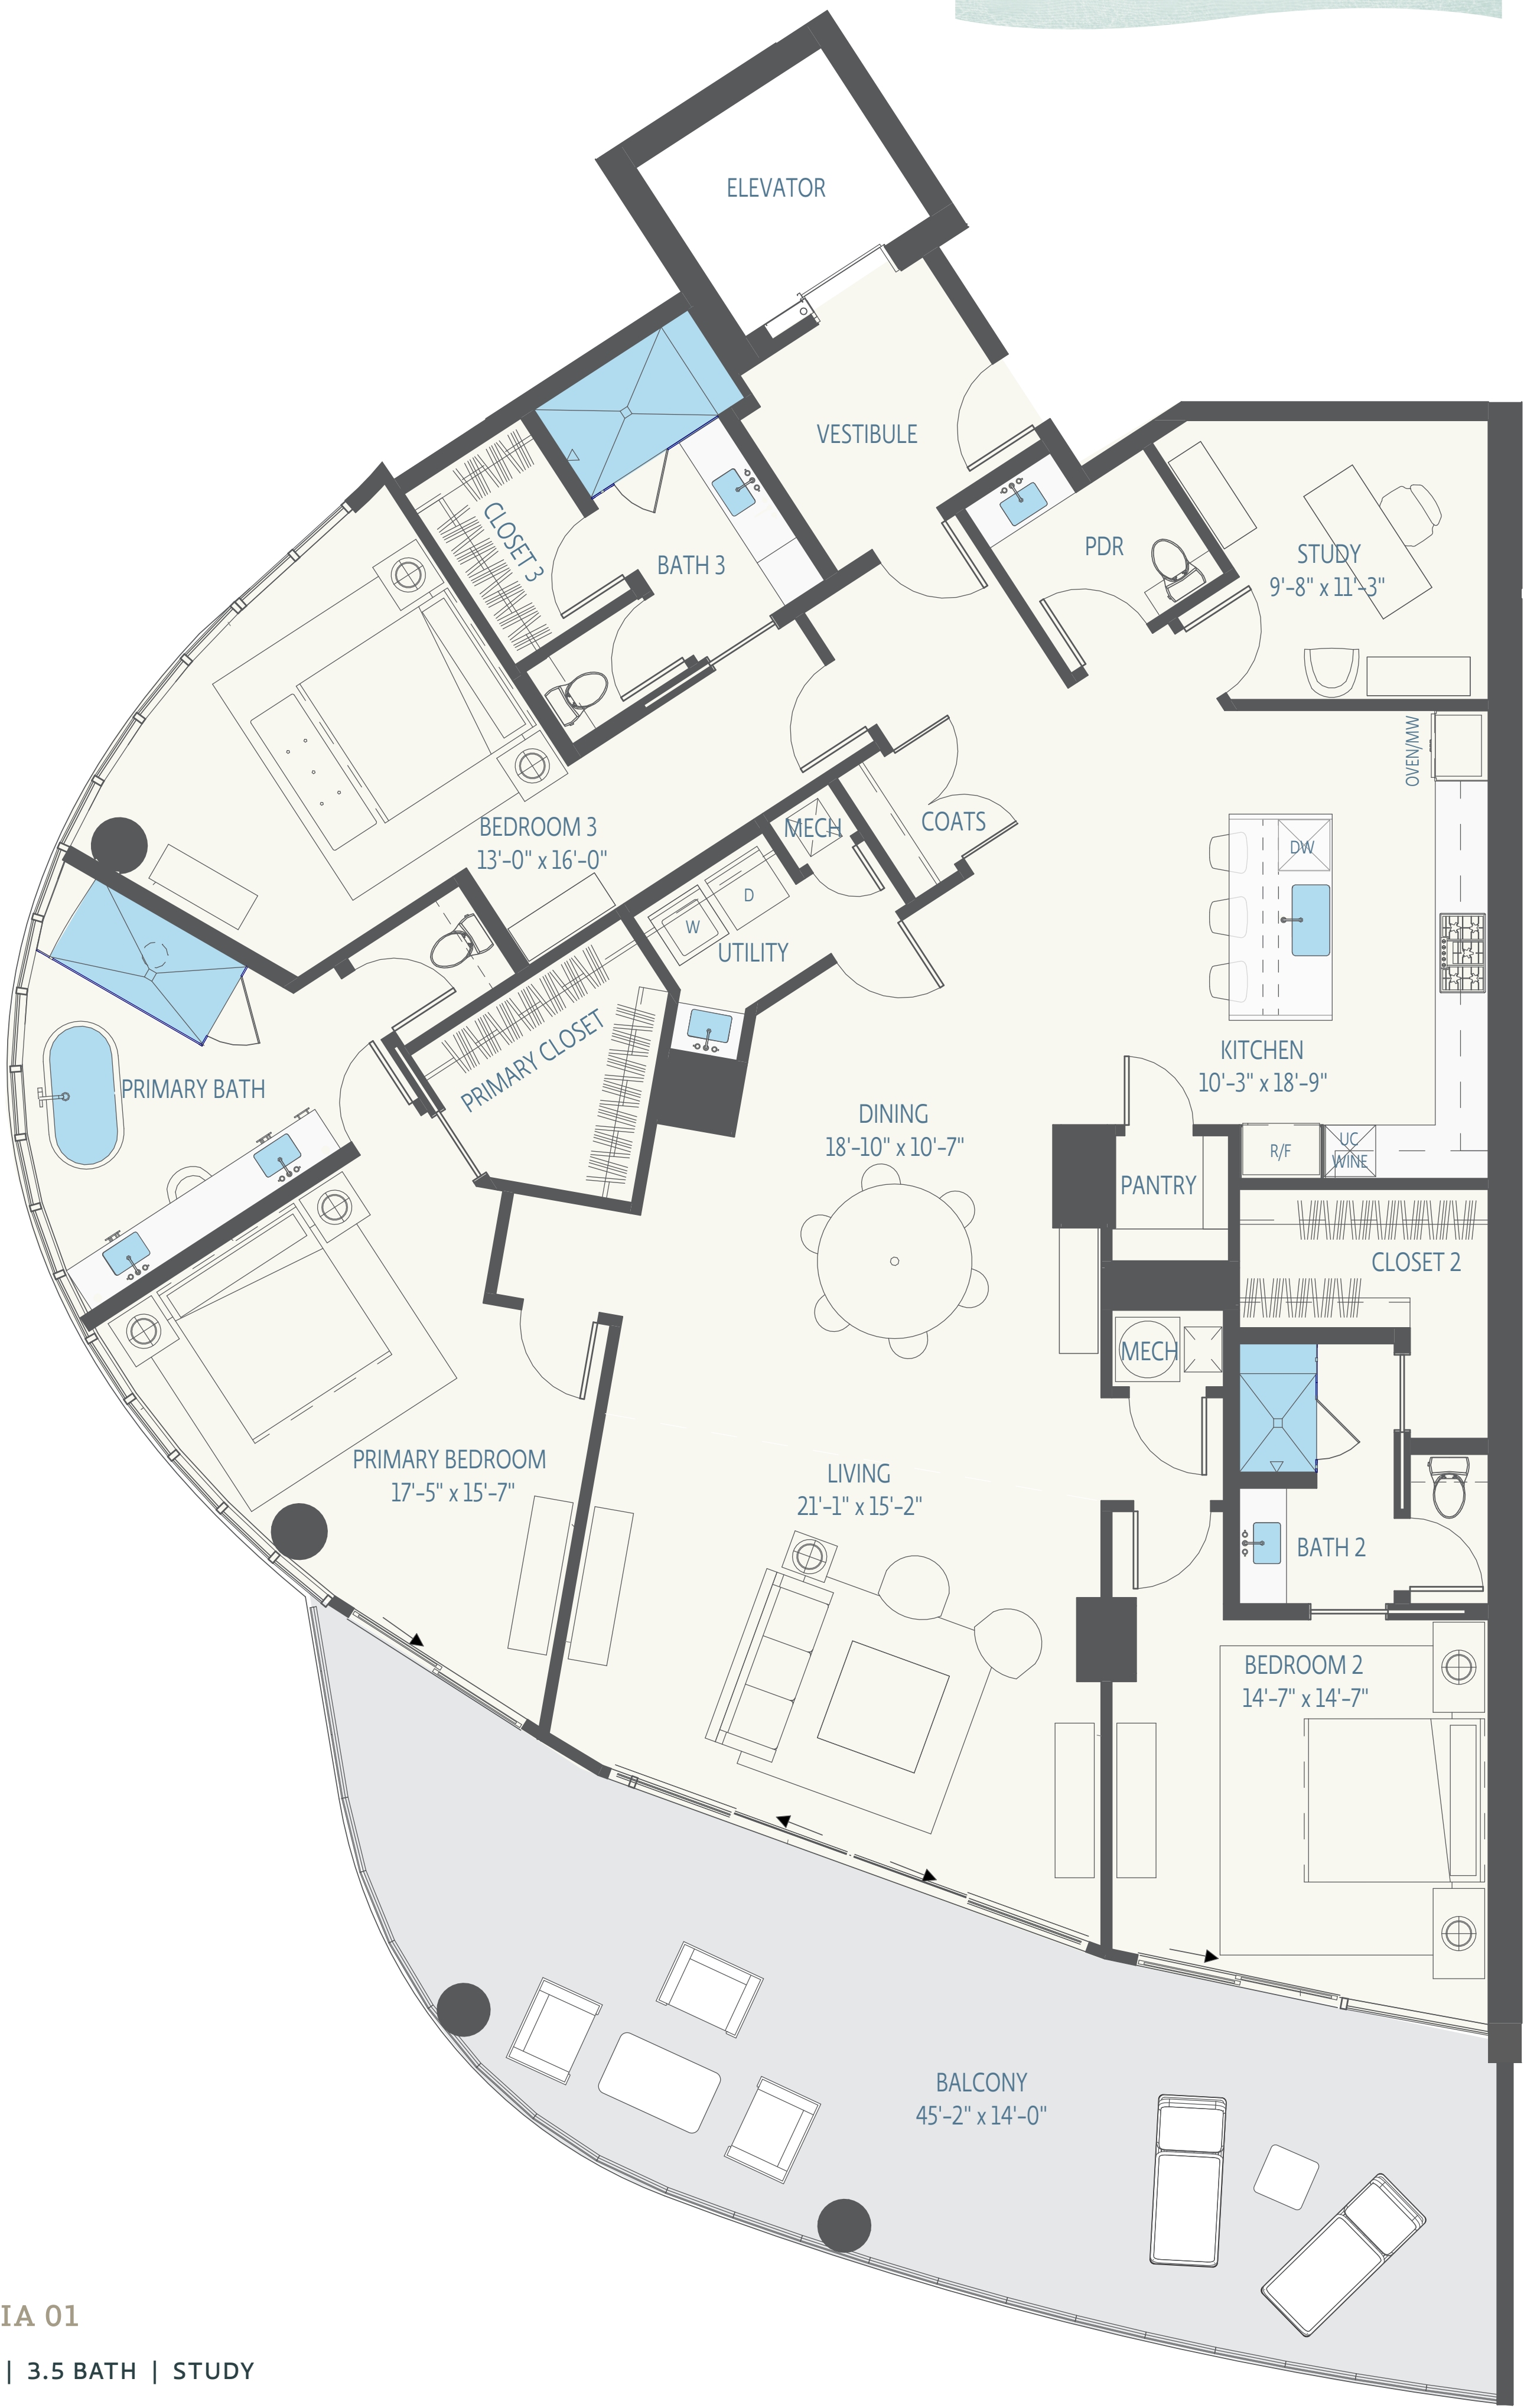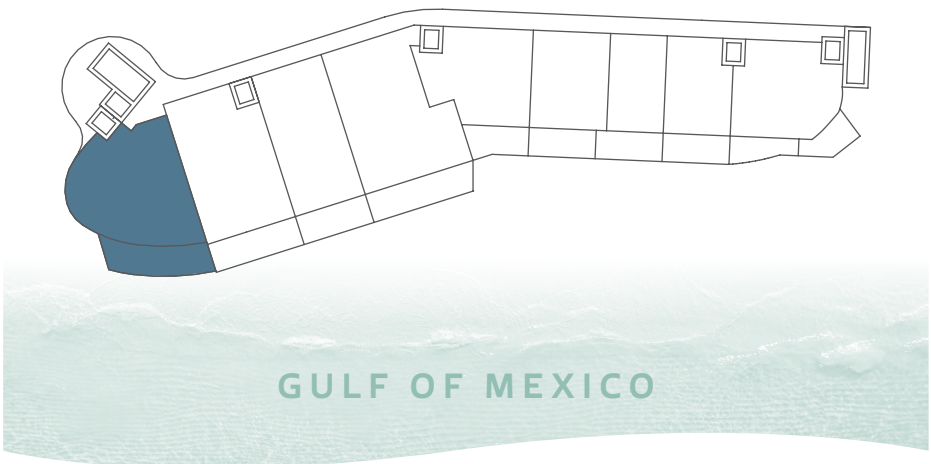


OLIVIA 01

3 BED | 3.5 BATH | STUDY

|            |          |
|------------|----------|
| RESIDENCE: | 2,931 SF |
| VESTIBULE: | 85 SF    |
| BALCONY:   | 643 SF   |
| TOTAL:     | 3,659 SF |

SCALE: 1/4" = 1'-0"

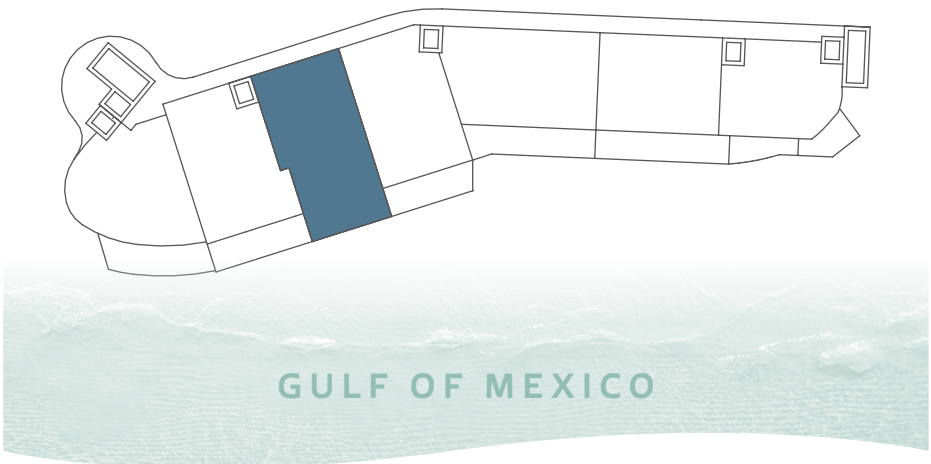

PHILLIP PH  
3 BED | 3.5 BATH | STUDY

|            |          |
|------------|----------|
| RESIDENCE: | 3,155 SF |
| VESTIBULE: | 58 SF    |
| BALCONY:   | 592 SF   |
| TOTAL:     | 3,805 SF |


SCALE: 1/4" = 1'-0"

Developed by:

Exclusive Sales and Marketing by:

Designed by:

This floor plan is conceptual for marketing purposes as a guide only, is subject to change, and may include optional features. Any furnishings shown or depicted are not included. Generally, the percentage ownership attributable to the units is based upon the total square feet of the indoor and outdoor living areas of each unit, which may include the balcony. All content (including information about square footage, features, fixtures, fittings, finishes, and specifications) provided are conceptual based on preliminary development plans; developers reserve the right to make modifications and changes to the project, in whole and in part, and to the information contained herein. Dimensions including square footage and specifications are approximate, subject to change without notice, and subject to normal construction variances and tolerances. Please refer to the Condominium Information Statement and the proposed condominium documents included with same for further information and disclosures with regard to methodology of square feet calculations, percentage ownership allocations, and the like. The construction of the proposed improvements are subject to modifications which may be required by applicable city or governmental permitting requirements.

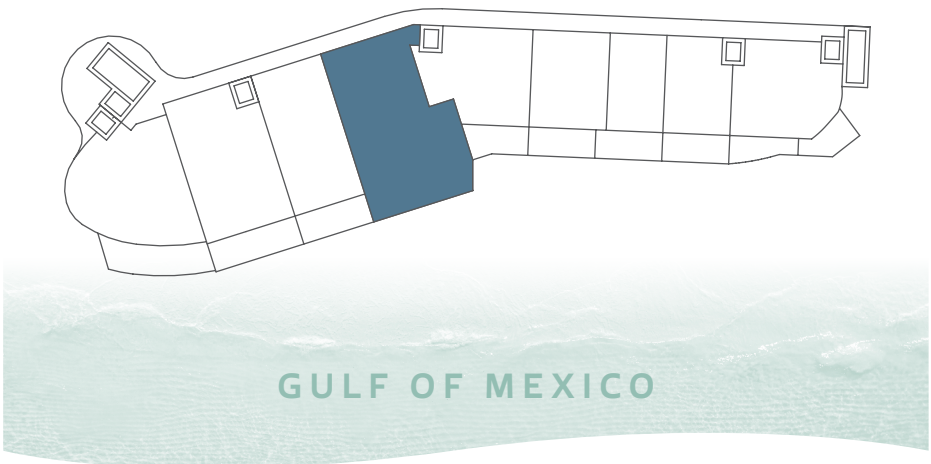

QUENCY 04

3 BED | 4 BATH | STUDY

|            |          |
|------------|----------|
| RESIDENCE: | 3,190 SF |
| VESTIBULE: | 115 SF   |
| BALCONY:   | 487 SF   |
| TOTAL:     | 3,792 SF |

SCALE: 1/4" = 1'-0"

Developed by:

Exclusive Sales and Marketing by:

Designed by:


This floor plan is conceptual for marketing purposes as a guide only, is subject to change, and may include optional features. Any furnishings shown or depicted are not included. Generally, the percentage ownership attributable to the units is based upon the total square feet of the indoor and outdoor living areas of each unit, which may include the balcony. All content (including information about square footage, features, fixtures, fittings, finishes, and specifications) provided are conceptual based on preliminary development plans; developers reserve the right to make modifications and changes to the project, in whole and in part, and to the information contained herein. Dimensions including square footage and specifications are approximate, subject to change without notice, and subject to normal construction variances and tolerances. Please refer to the Condominium Information Statement and the proposed condominium documents included with same for further information and disclosures with regard to methodology of square feet calculations, percentage ownership allocations, and the like. The construction of the proposed improvements are subject to modifications which may be required by applicable city or governmental permitting requirements.



ROBERTA PH

3 BED | 3.5 BATH | STUDY

|            |          |
|------------|----------|
| RESIDENCE: | 3,630 SF |
| VESTIBULE: | 53 SF    |
| BALCONY:   | 622 SF   |
| TOTAL:     | 4,305 SF |

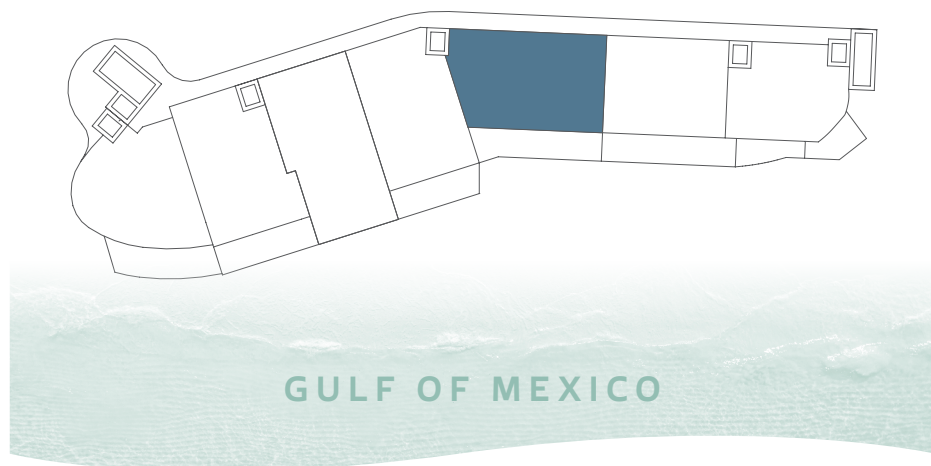


Developed by:



Exclusive Sales and Marketing by:

Designed by:

SCALE: 1/4" = 1'-0"

This floor plan is conceptual for marketing purposes as a guide only, is subject to change, and may include optional features. Any furnishings shown or depicted are not included. Generally, the percentage ownership attributable to the units is based upon the total square feet of the indoor and outdoor living areas of each unit, which may include the balcony. All content (including information about square footage, features, fixtures, fittings, finishes, and specifications) provided are conceptual based on preliminary development plans; developers reserve the right to make modifications and changes to the project, in whole and in part, and to the information contained herein. Dimensions including square footage and specifications are approximate, subject to change without notice, and subject to normal construction variances and tolerances. Please refer to the Condominium Information Statement and the proposed condominium documents included with same for further information and disclosures with regard to methodology of square feet calculations, percentage ownership allocations, and the like. The construction of the proposed improvements are subject to modifications which may be required by applicable city or governmental permitting requirements.

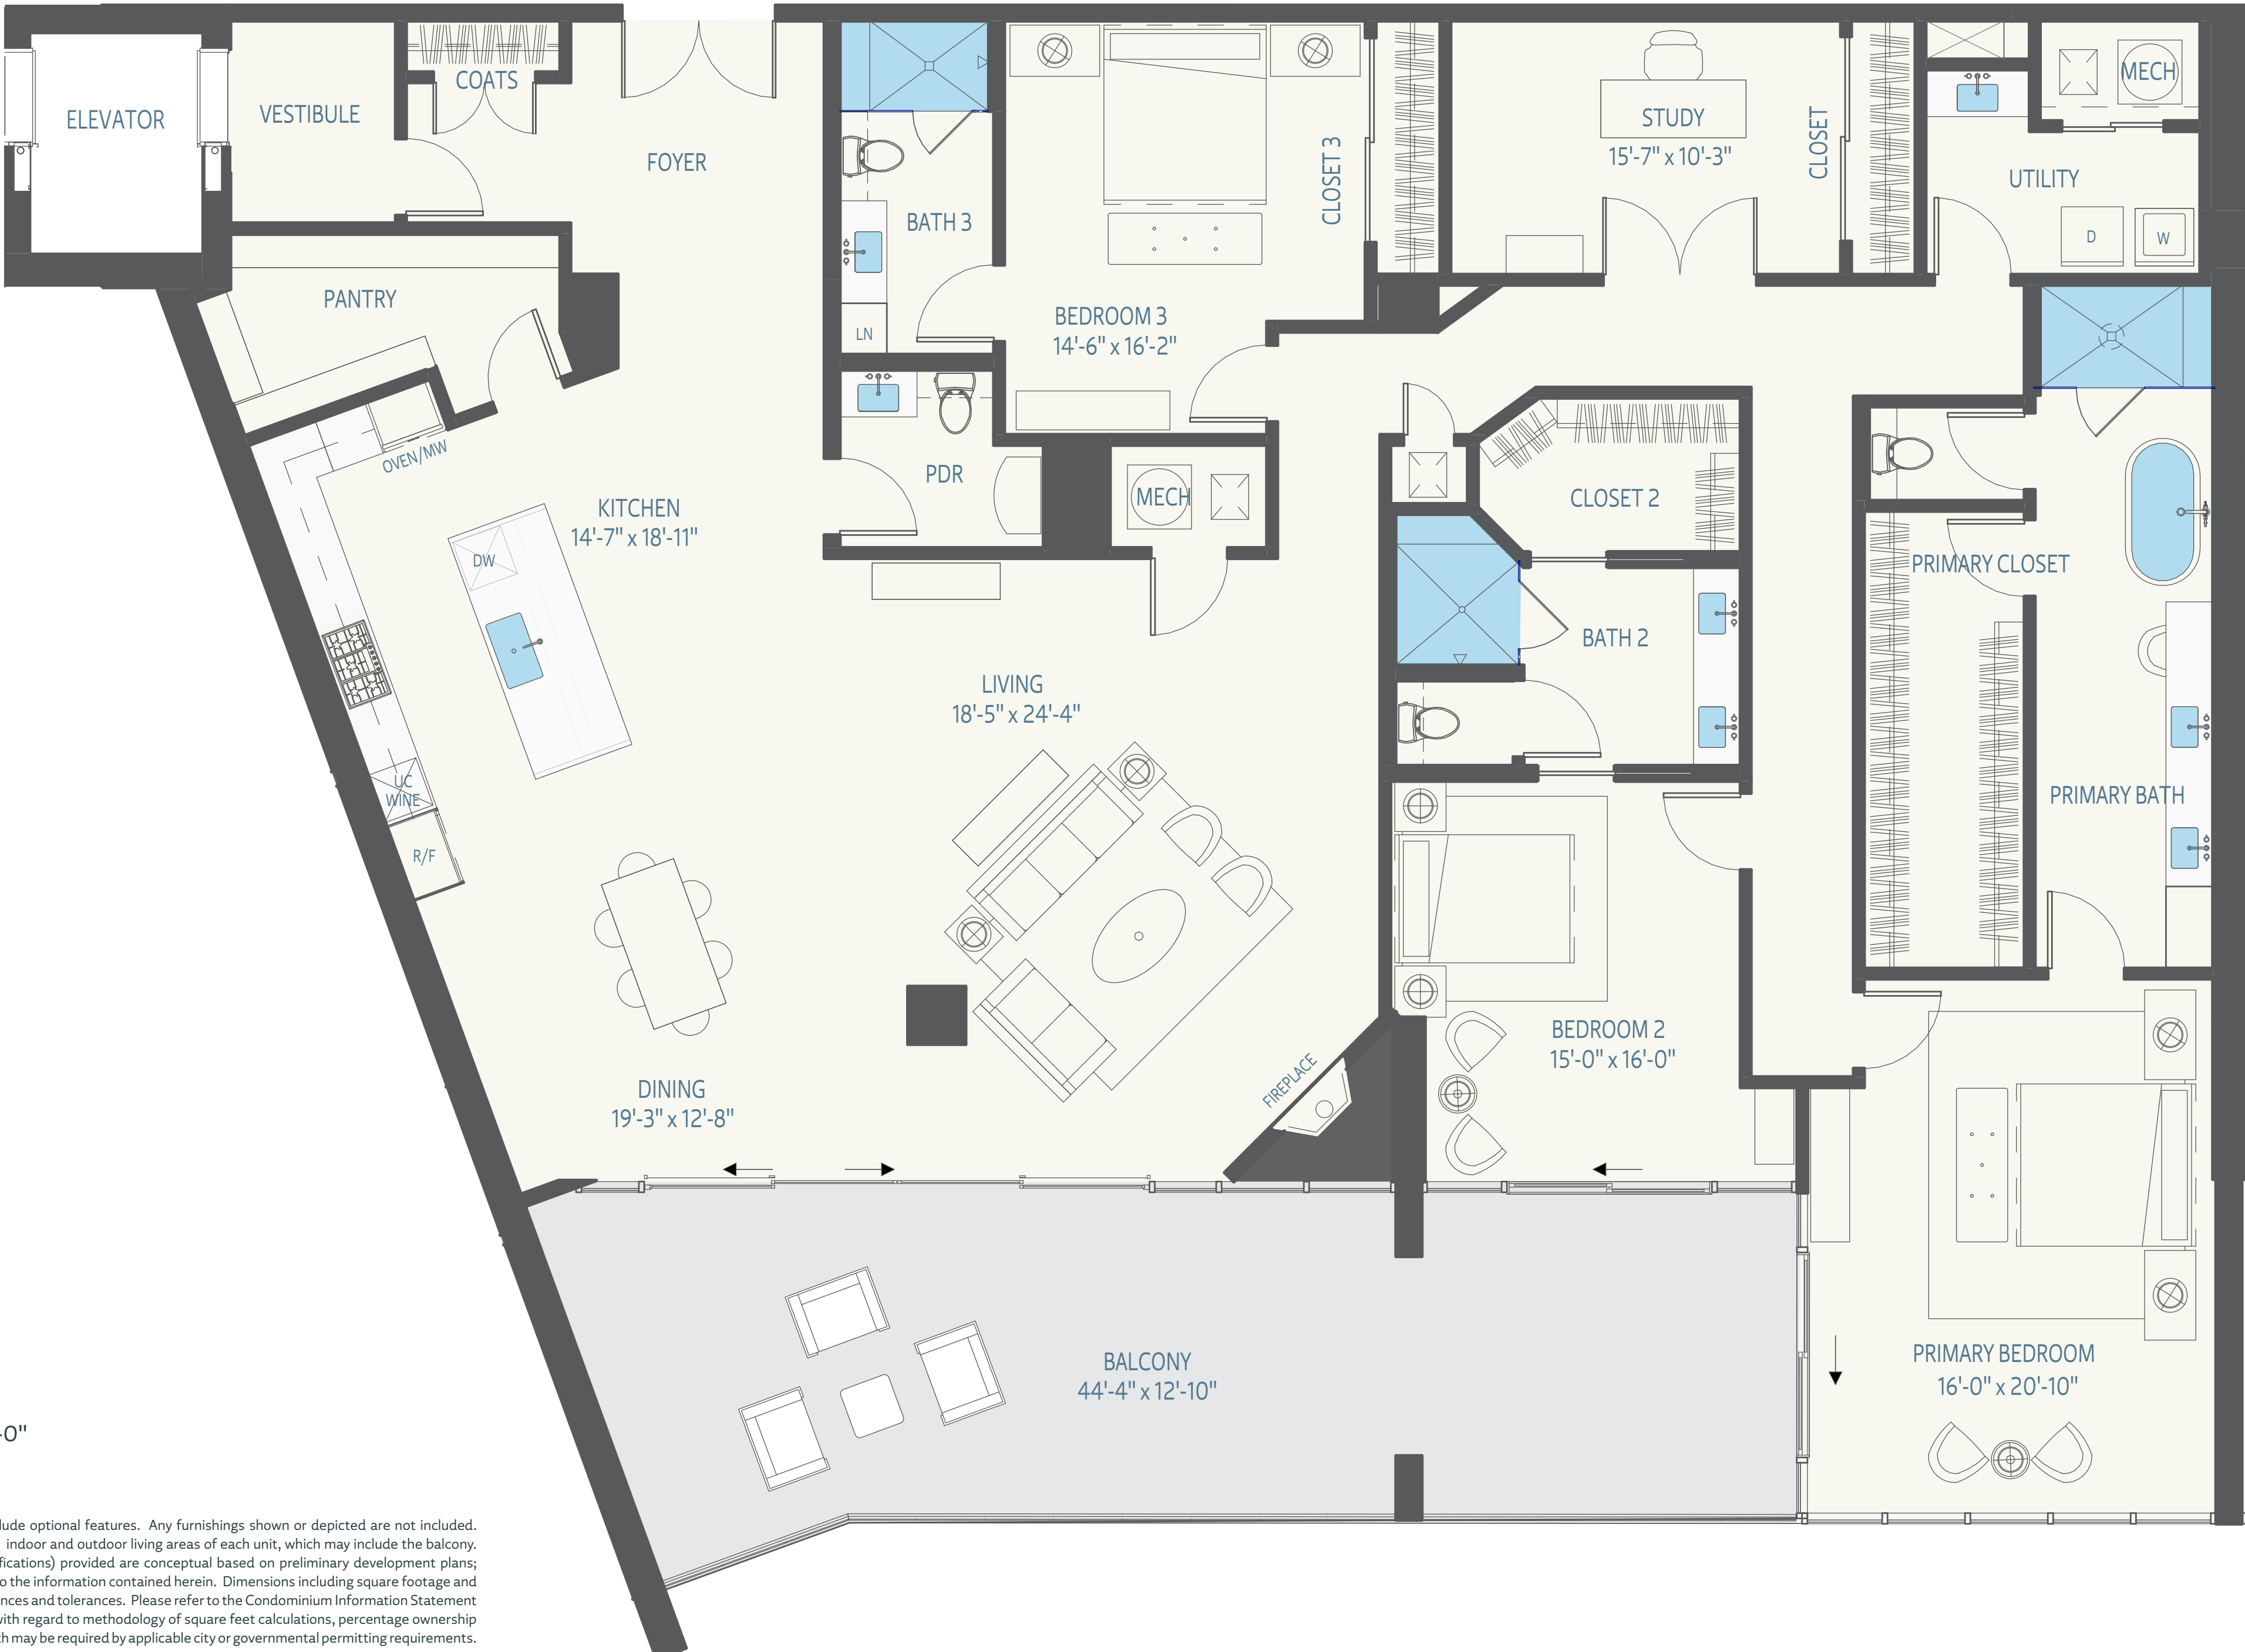

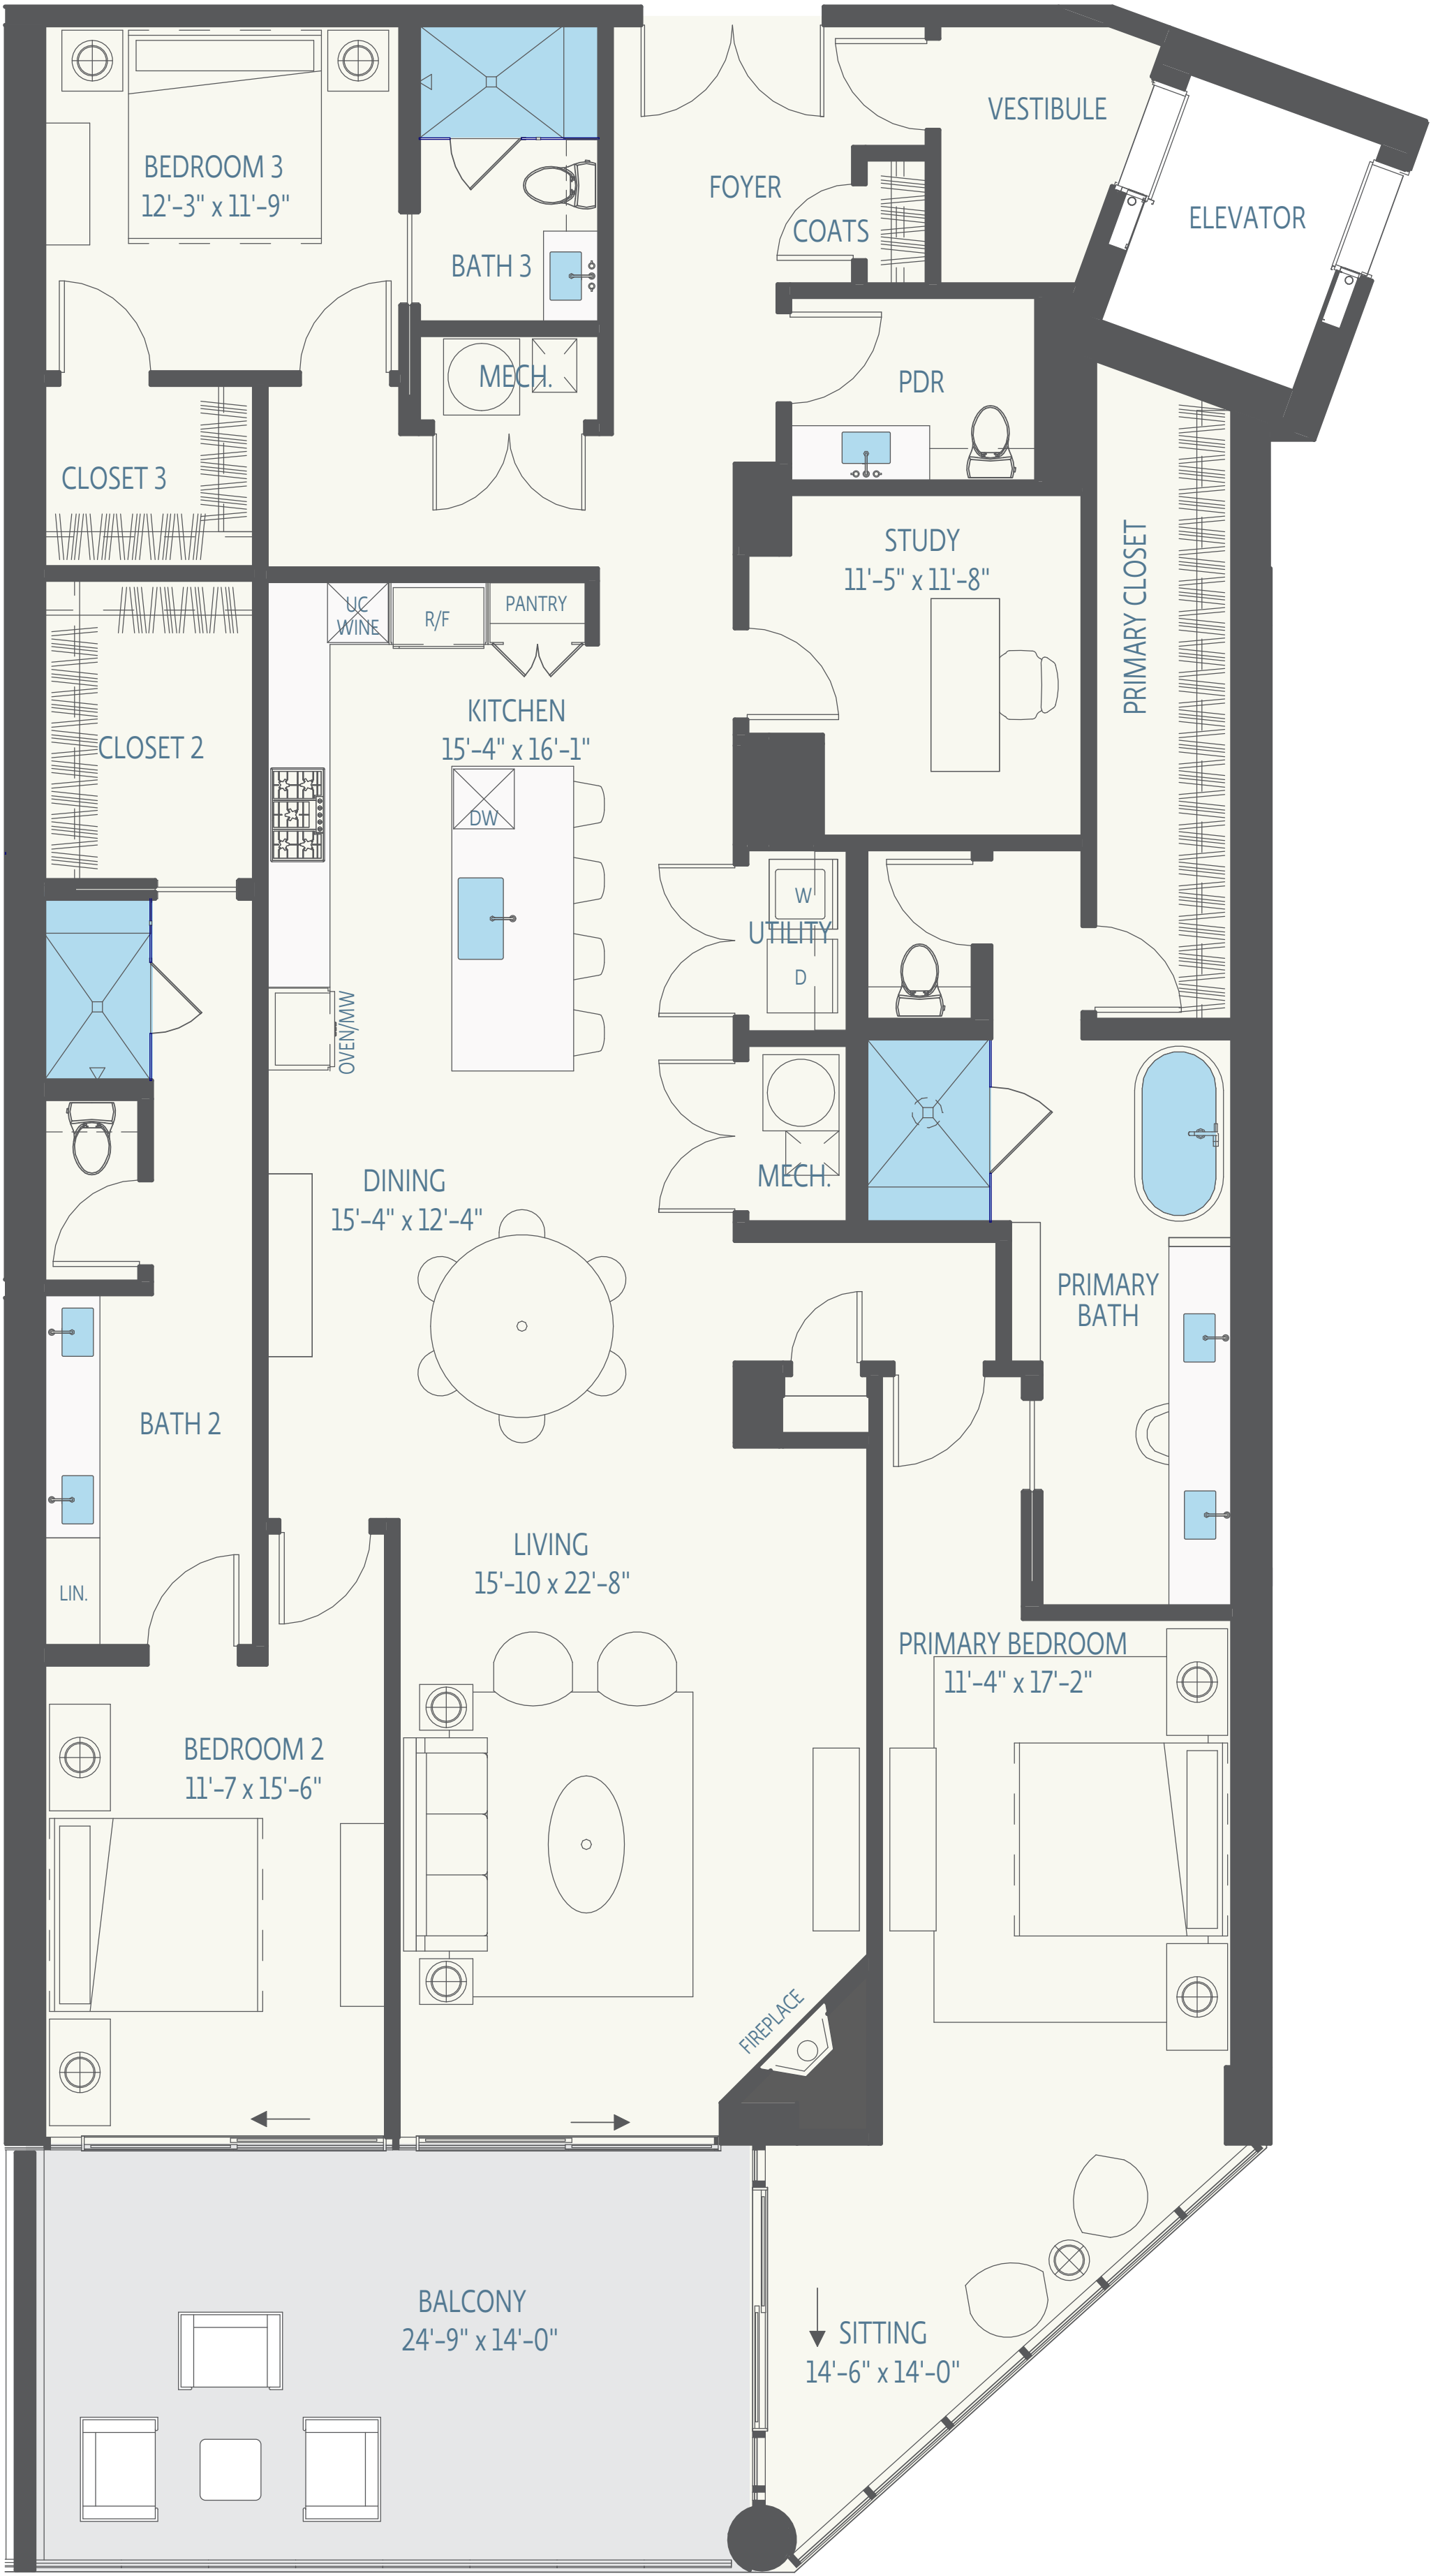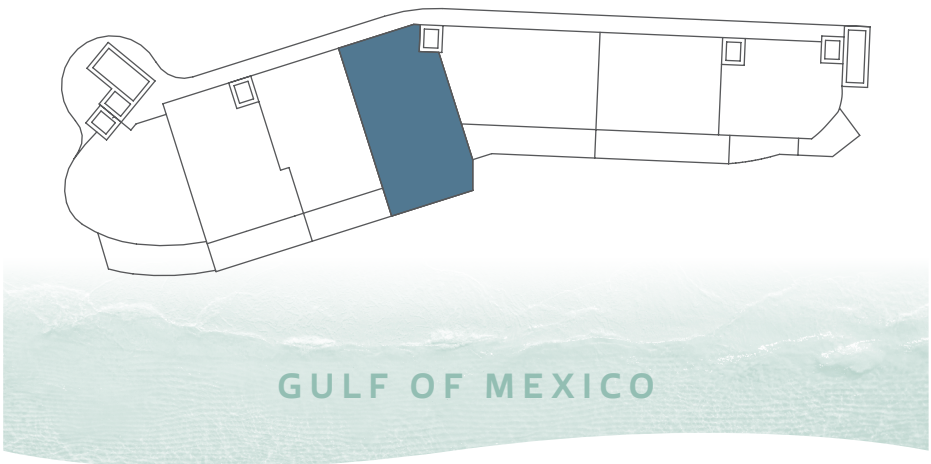

HENRY PH

3 BED | 3.5 BATH | STUDY

|            |          |
|------------|----------|
| RESIDENCE: | 2,852 SF |
| VESTIBULE: | 54 SF    |
| BALCONY:   | 328 SF   |
| TOTAL:     | 3,234 SF |

SCALE: 1/4" = 1'-0"

Developed by:

Exclusive Sales and Marketing by:

Designed by:

This floor plan is conceptual for marketing purposes as a guide only, is subject to change, and may include optional features. Any furnishings shown or depicted are not included. Generally, the percentage ownership attributable to the units is based upon the total square feet of the indoor and outdoor living areas of each unit, which may include the balcony. All content (including information about square footage, features, fixtures, fittings, finishes, and specifications) provided are conceptual based on preliminary development plans; developers reserve the right to make modifications and changes to the project, in whole and in part, and to the information contained herein. Dimensions including square footage and specifications are approximate, subject to change without notice, and subject to normal construction variances and tolerances. Please refer to the Condominium Information Statement and the proposed condominium documents included with same for further information and disclosures with regard to methodology of square feet calculations, percentage ownership allocations, and the like. The construction of the proposed improvements are subject to modifications which may be required by applicable city or governmental permitting requirements.