

————— 21 INTERIORS —————

# 76<sup>TH</sup> RESIDENCE

12070 N 76<sup>TH</sup> PLACE SCOTTSDALE, AZ




## THE PROJECT:

### CLIENT

76<sup>TH</sup> Place Residence




### LOCATION

112070 N 76<sup>TH</sup> PLACE  
SCOTTSDALE, AZ

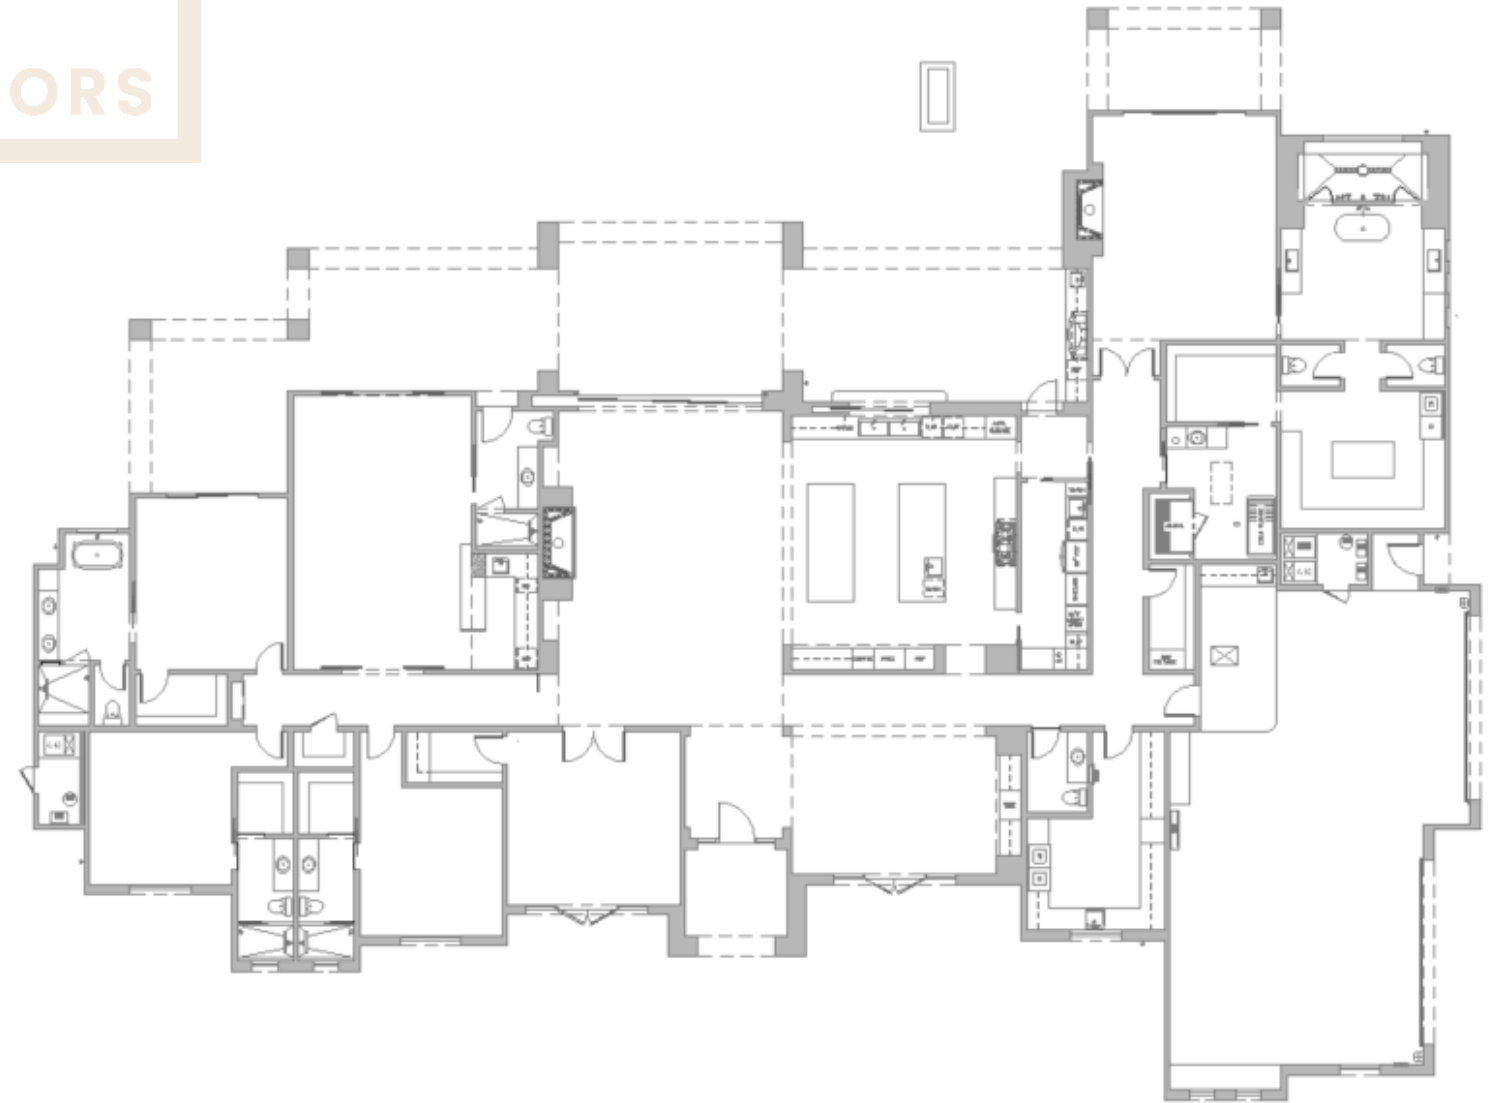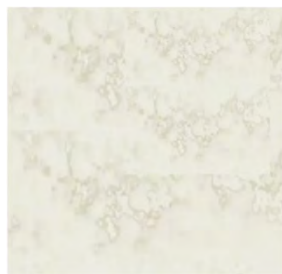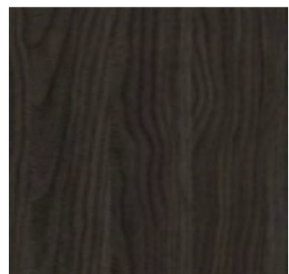

This home is grounded, welcoming and quietly refined. Natural stone, warm wood, and layered textures bring depth to the interiors, while thoughtful details leave room for everyday life. It's a place designed to be lived in, gathered in and made your own.


INSPIRATION BOARD

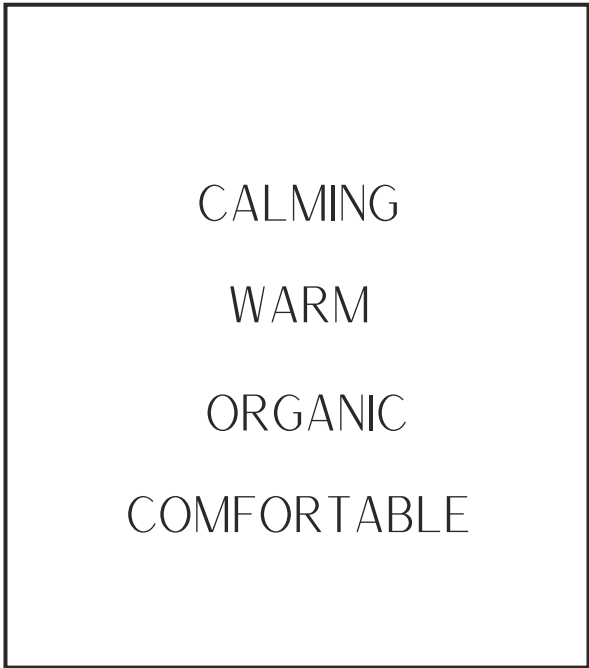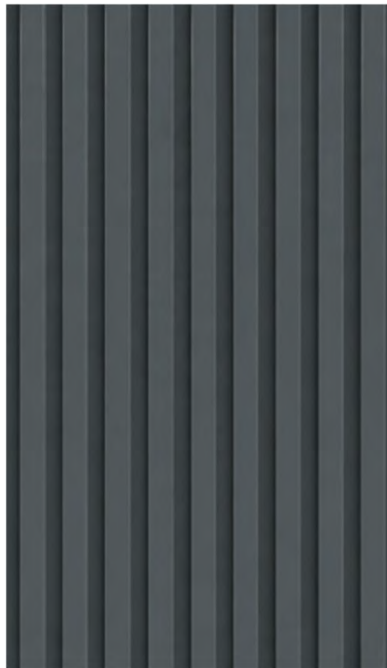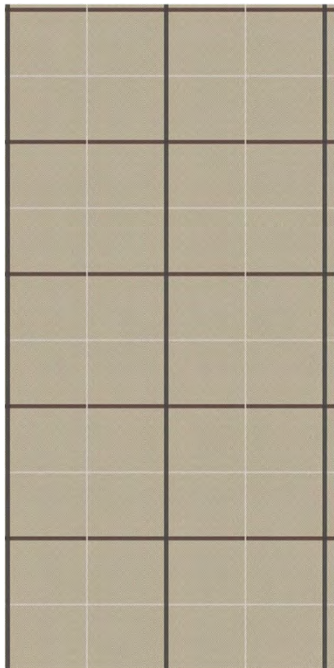

INTERIOR FINISHES




MAIN FLOOR

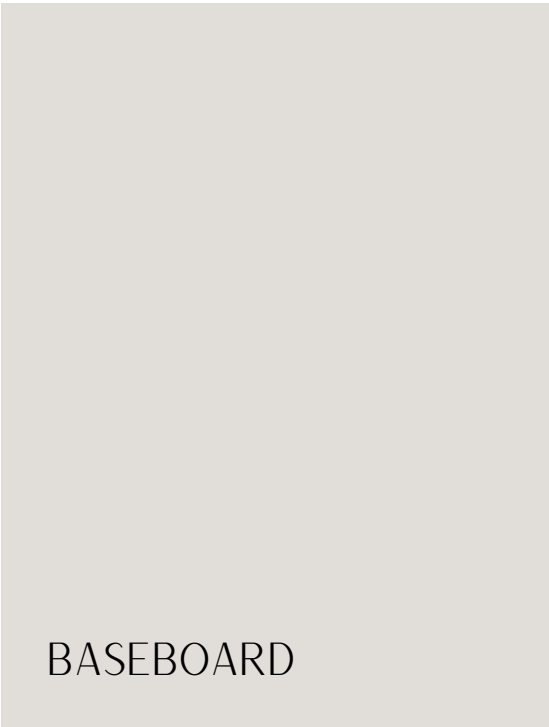


BASEBOARD




CABINET

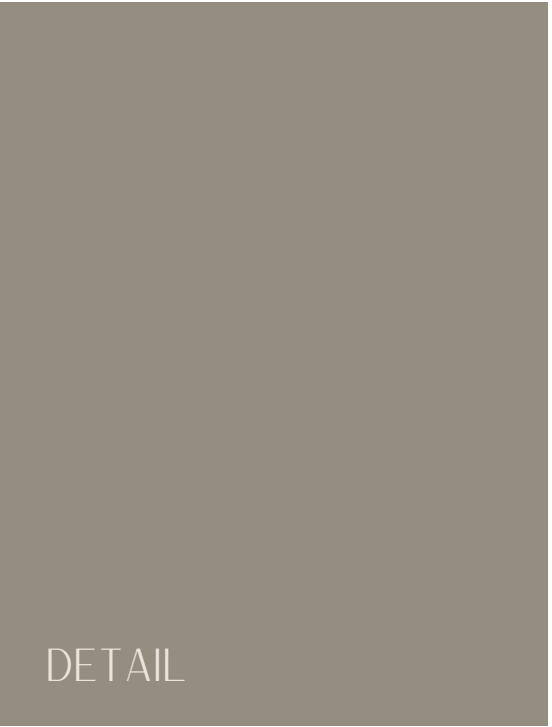

DETAIL

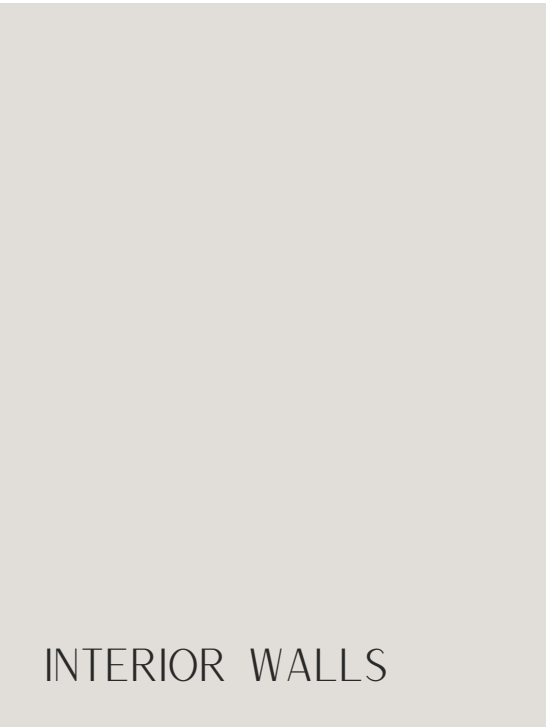

INTERIOR WALLS

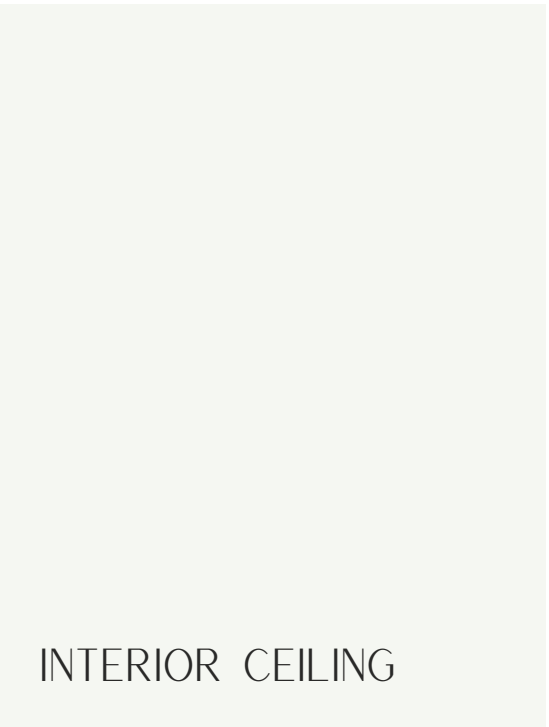

INTERIOR CEILING

A CUSTOM MIX OF INTERIORS FINSHES WITH THE RIGHT UNDERTONES TELLS A STORY ABOUT YOUR HOME. ITS WARM AND INVITING OR FUN AND INVIGORATING, BUT THESE FINISHES ARE THE BLEND THAT MAKES A HOUSE YOUR HOME.

EXTERIOR



BRICK



STUCCO



ROOFING



TRIM + FENCE



LIGHTING



GARAGE


INTERIOR



DOOR FINISH + HARDWARE



DOOR CASING  
Kerf Style

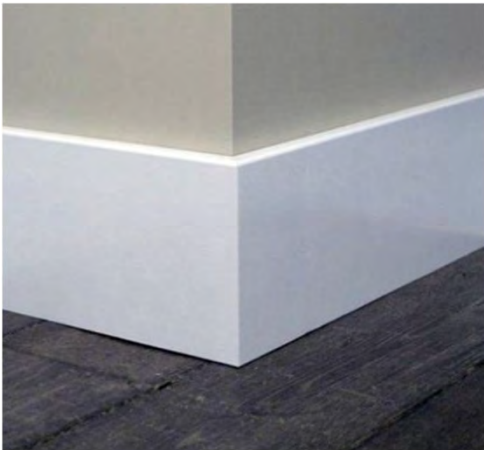

BASEBOARDS  
7" Square

INTERIOR HALLWAYS



Lighting




Beam


CONCEPT BOARD – FOYER



MATERIALS

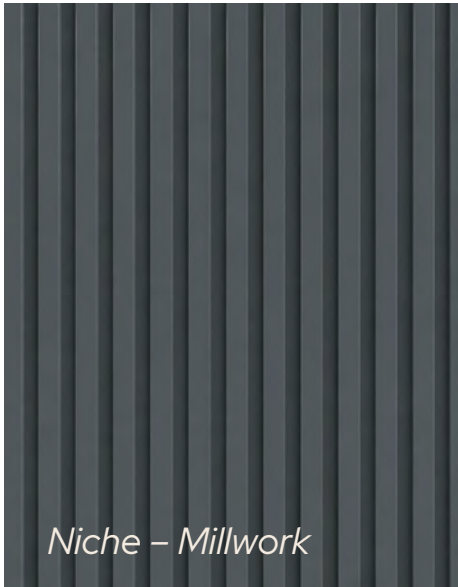

Niche – Millwork

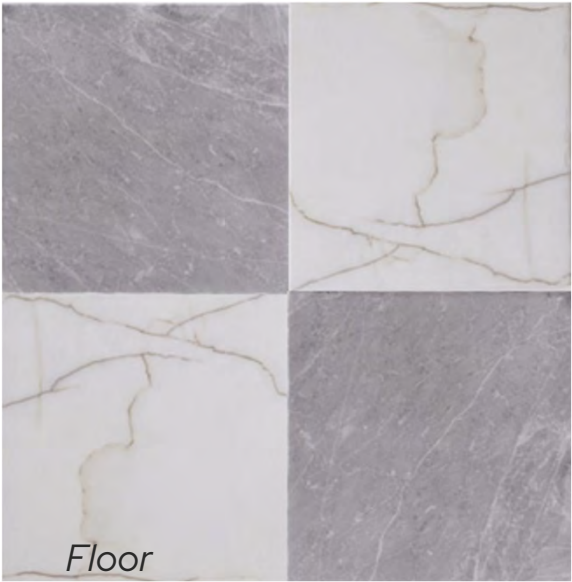

Floor



Ceiling + Beam

CONCEPT BOARD – GREAT ROOM



MATERIALS



Counter + Fireplace




Fireplace Surround




Wallcovering



Cabinet + Hardware

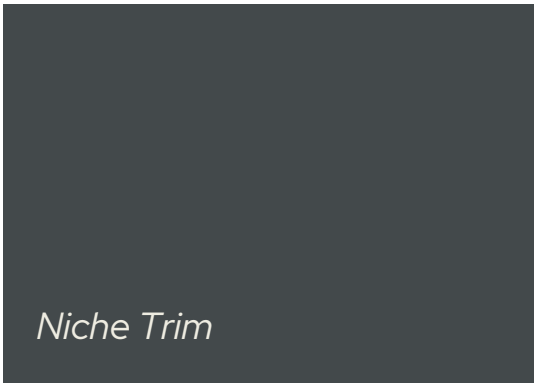

Niche Trim


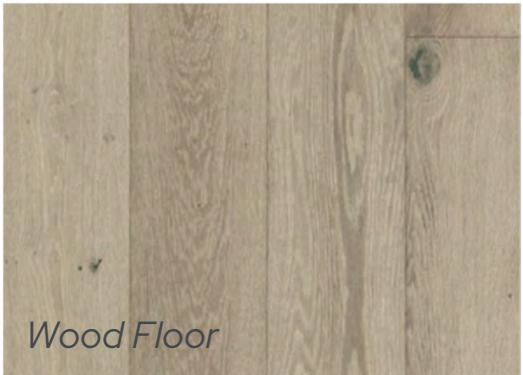


Wood Floor



KITCHEN RENDERING

CONCEPT BOARD - KITCHEN
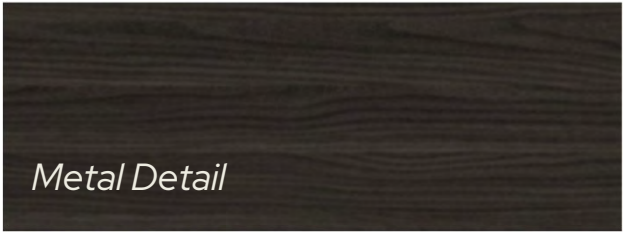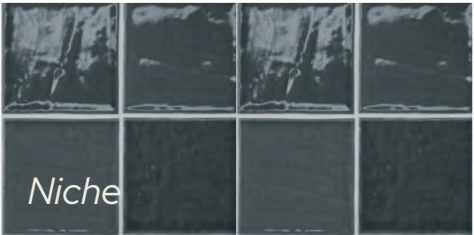
|            |                                                                                       |                                                                                     |                                                                                       |  |   |  |
|------------|---------------------------------------------------------------------------------------|-------------------------------------------------------------------------------------|---------------------------------------------------------------------------------------|--|---|--|
|            |                                                                                       |  |                                                                                       |  | MATERIALS                                                                                           |  |
|            |                                                                                       |                                                                                     |                                                                                       |  | <br>Slab         |  |
|            |                                                                                       |                                                                                     |                                                                                       |  | <br>Metal Detail |  |
|            |                                                                                       |                                                                                     |                                                                                       |  | <br>Stone       |  |
|            |                                                                                       |                                                                                     |                                                                                       |  | <br>Niche      |  |
| KEY PIECES |    |                                                                                     |   |  | CABINETS + HARDWARE                                                                                 |  |
|            |  |                                                                                     |  |  |                |  |







KITCHEN RENDERING



KITCHEN RENDERING

CONCEPT BOARD – KITCHEN PREP
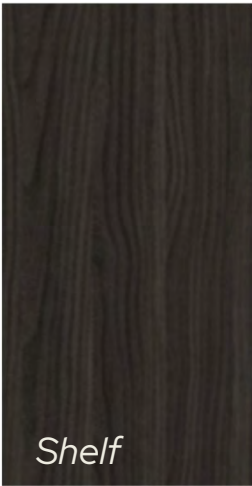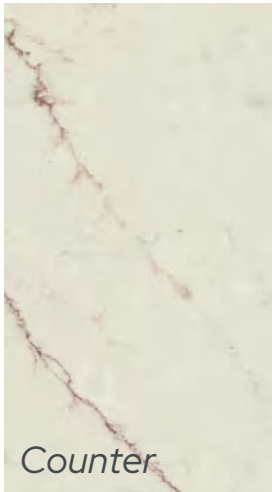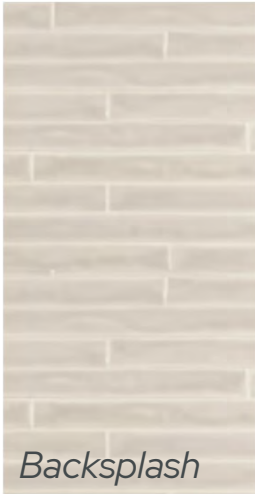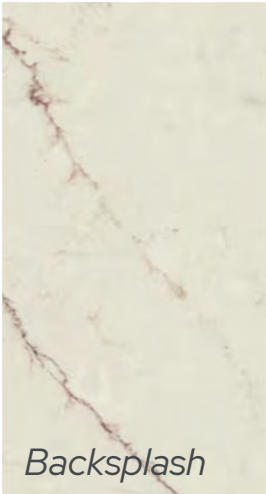
|  |   |   |                                                                                       |          |
|--|---|---|---------------------------------------------------------------------------------------|----------|
|  |                                                                                         | PLUMBING FIXTURES + LIGHTING   |                                                                                       |          |
|  |   |   |    |          |
|  |   |   |                                                                                       |          |
|  | CABINET FINISHES   | MATERIALS   |                                                                                       | HARDWARE |
|  | <br> | <br><br><br> |  |          |





KITCHEN PREP RENDERING

CONCEPT BOARD – DINING



KEY PIECES

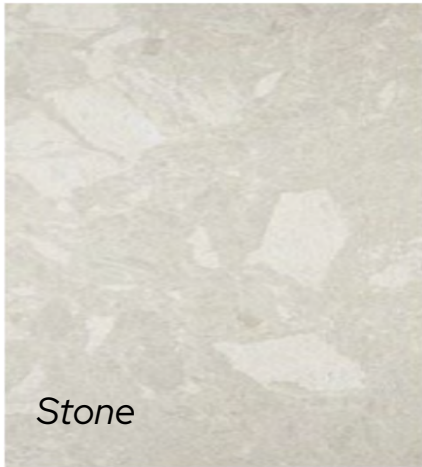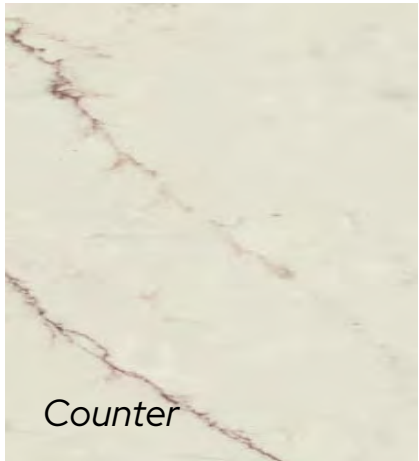


CABINET + HARDWARE





DINING RENDERING

CONCEPT BOARD – LAUNDRY
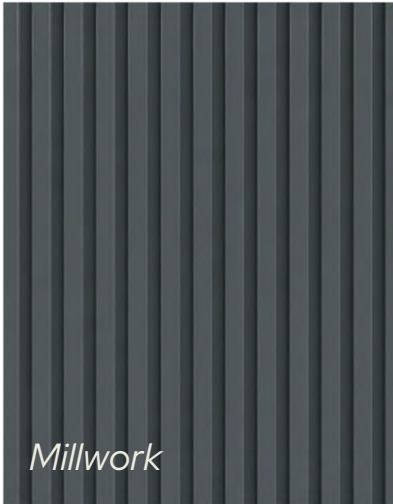
|            |   |   |   |                                                                                      |   |  |
|------------|---|---|---|--------------------------------------------------------------------------------------|---|--|
|            |   |   |   |  | <p>PLUMBING</p>   <p>Farmhouse Sink</p> |  |
| KEY PIECES |  <p>Slab</p>  <p>Bench</p> |  <p>Backsplash</p>  <p>Millwork</p>  <p>Floor</p> | <p>CABINETS + HARDWARE</p>   |                                                                                      |   |  |




## LAUNDRY RENDERING


CONCEPT BOARD – MASTER FIREPLACE




MATERIALS

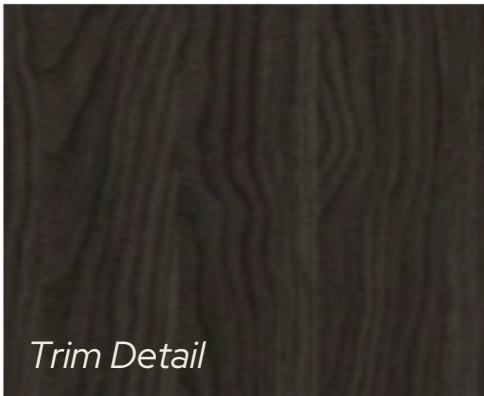


Trim Detail

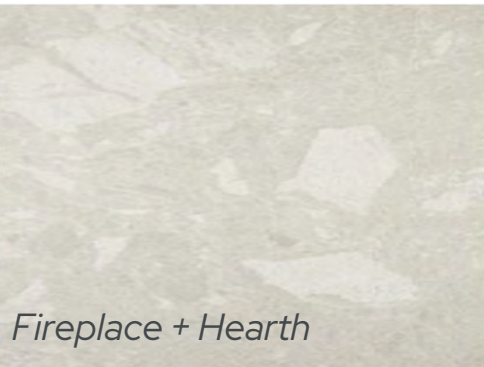

Fireplace + Hearth

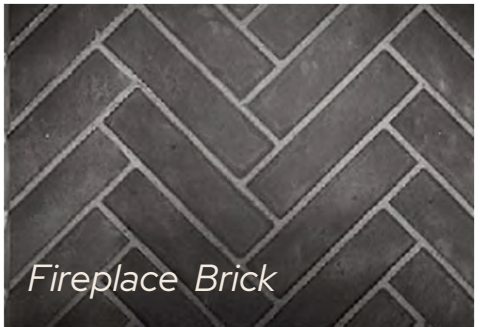

Fireplace Brick

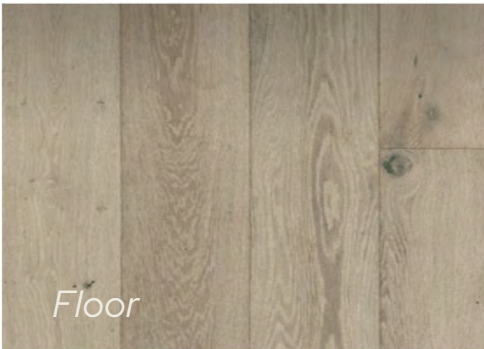



Floor

CONCEPT BOARD – MASTER BATHROOM

|                                                                                     |                                                                                                 |                                                                                                   |                                                                                               |   |  |
|-------------------------------------------------------------------------------------|-------------------------------------------------------------------------------------------------|---------------------------------------------------------------------------------------------------|-----------------------------------------------------------------------------------------------|---|--|
|  | PLUMBING FIXTURES                                                                               |                                                                                                   |                                                                                               |   |  |
|                                                                                     |              |                |                                                                                               |   |  |
|                                                                                     |             |               |                                                                                               |   |  |
| CABINET FINISHES                                                                    | MATERIALS                                                                                       |                                                                                                   |                                                                                               | MIRROR + LIGHTING                                                                                   |  |
|  | <br>Counter | <br>Tub Wall | <br>Trim | <br>Backsplash |  |
|                                                                                     |                                                                                                 |                                                                                                   |                                                                                               |                |  |

CONCEPT BOARD – MASTER SHOWER



MATERIALS

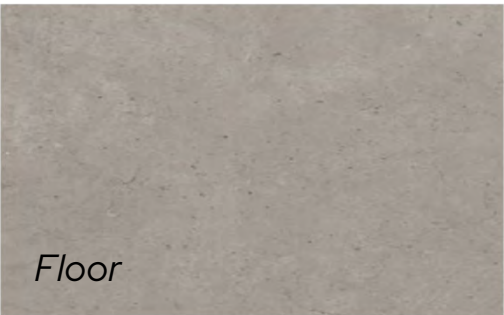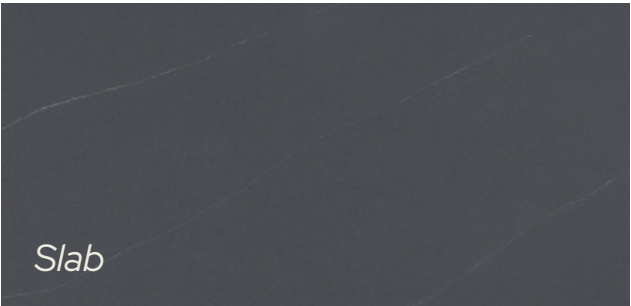




PLUMBING FIXTURES



CONCEPT BOARD – WELLNESS

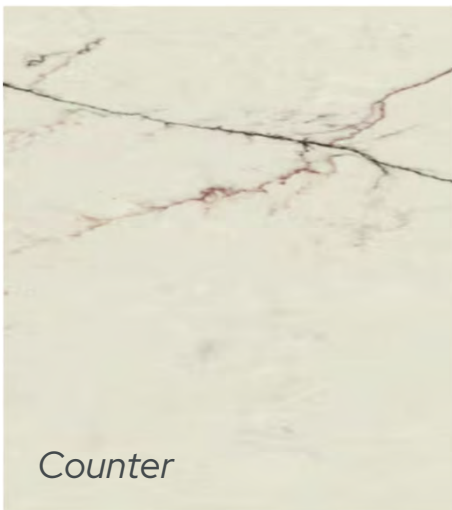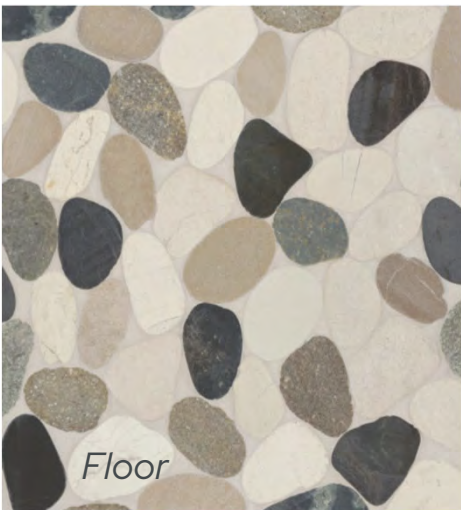
|                                                                                     |   |   |   |   |
|-------------------------------------------------------------------------------------|---|---|---|---|
|  |   | PLUMBING   |   |   |
|                                                                                     |   |   |   |   |
| CABINET + HARDWARE                                                                  | MATERIALS                                                                                           |   |   |   |
|  |  <p>Counter</p> |  <p>Tile</p>                                                                         |  <p>Wallcovering</p> |  <p>Floor</p> |

CONCEPT BOARD – BAR / GAME ROOM
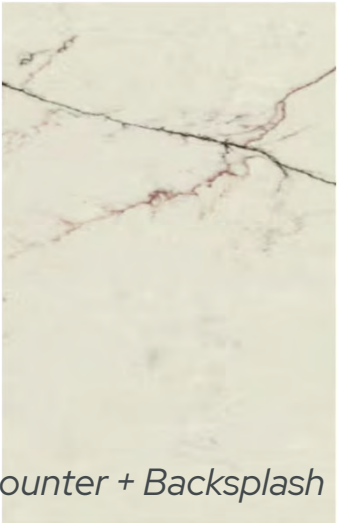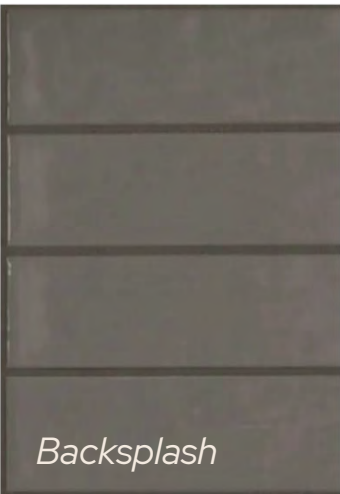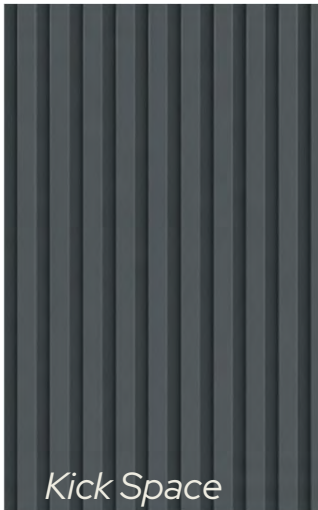
|   |   |                                                                                      |  |  |
|---|---|--------------------------------------------------------------------------------------|--|--|
|                                                                                                   | PLUMBING FIXTURES + LIGHTING   |                                                                                      |  |  |
|   |   |   |  |  |
|   |  <p>Wall Detail</p>   |  |  |  |
| CABINET + SHELF FINISHES   | MATERIALS   |                                                                                      |  |  |
|  <p>Shelf</p>  |  <p>Counter + Backsplash</p>  <p>Backsplash</p>  <p>Floor</p>  <p>Wood Floor</p>  <p>Kick Space</p> |                                                                                      |  |  |

CONCEPT BOARD – OFFICE

MATERIALS

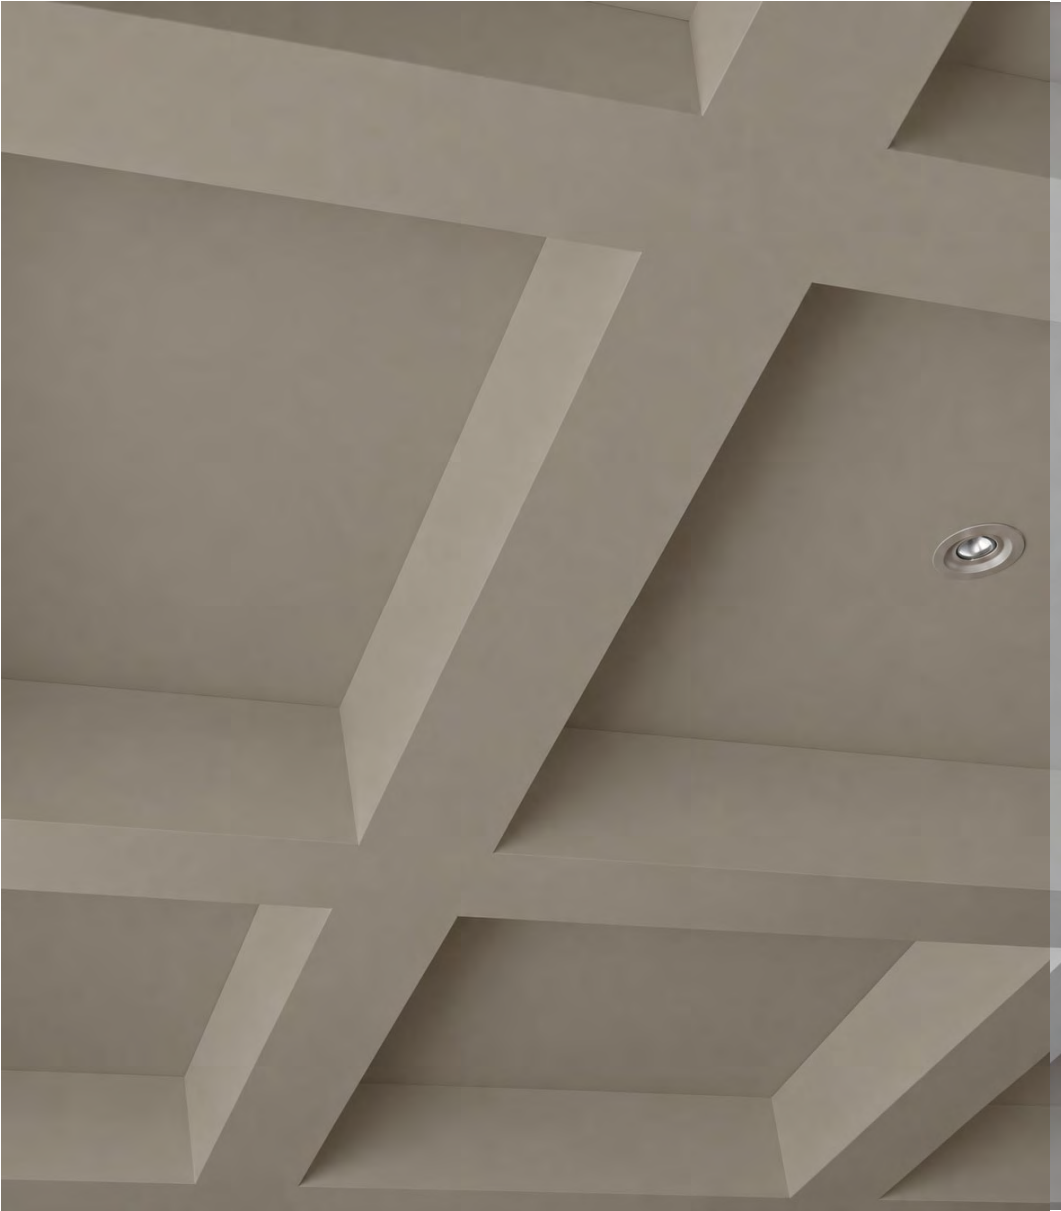

*Coffered Ceiling Detail - Painted*

## CONCEPT BOARD – POWDER




PLUMBING + MIRROR + LIGHTING




## MATERIALS




*Cabinet*

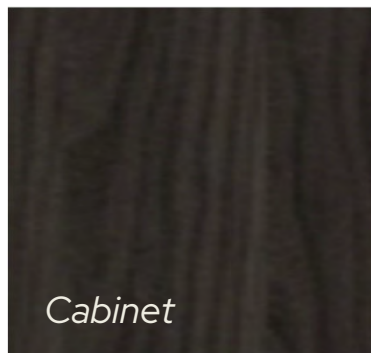

Counter

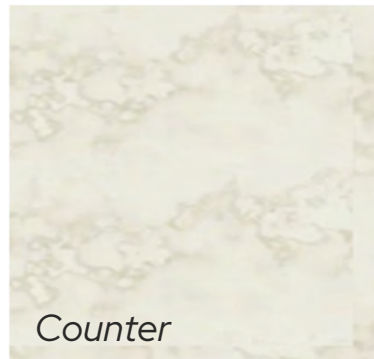

*Floor*

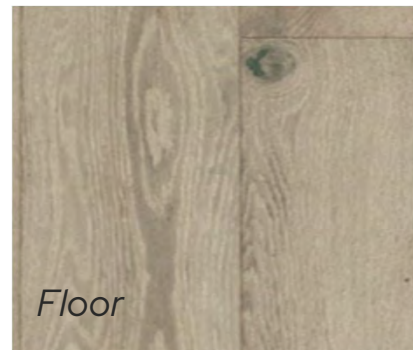

## Wallcovering




## Millwork





POWDER RENDERING



CONCEPT BOARD – BATH 3
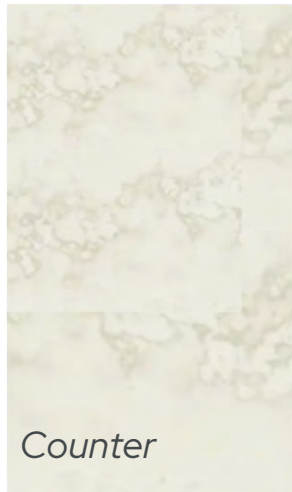
|                                                                                     |   |   |   |                                                                                       |
|-------------------------------------------------------------------------------------|---|---|---|---------------------------------------------------------------------------------------|
|  | PLUMBING + MIRROR + LIGHTING                                                                            |   |   |                                                                                       |
|                                                                                     |                      |                          |   |                                                                                       |
|                                                                                     |   |                          |   |                                                                                       |
| CABINET FINISHES                                                                    | MATERIALS                                                                                               |   | HARDWARE                                                                                              |                                                                                       |
|  | <br><i>Counter</i> | <br><i>Shower Walls</i> | <br><i>Floor</i> |  |



BATH 3 RENDERING



CONCEPT BOARD – BATH 4
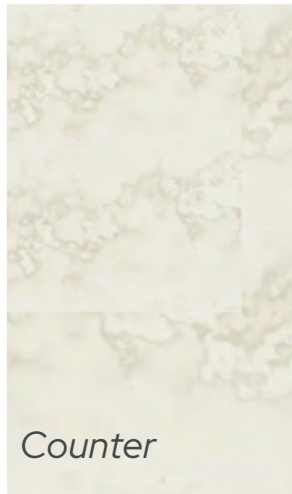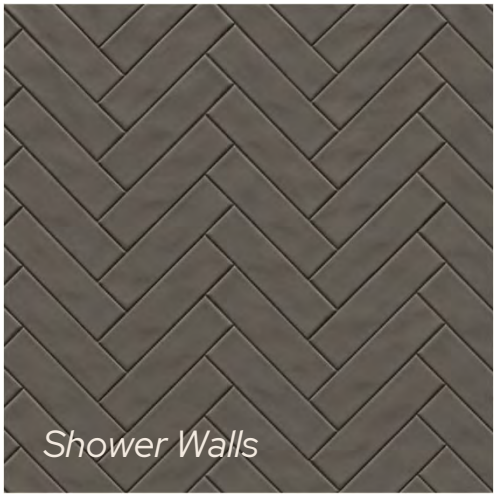
|                                                                                     |                                                                                                  |   |                                                                                                |
|-------------------------------------------------------------------------------------|--------------------------------------------------------------------------------------------------|---|------------------------------------------------------------------------------------------------|
|  | PLUMBING + MIRROR + LIGHTING                                                                     |   |                                                                                                |
|                                                                                     |               |                   |                                                                                                |
| CABINET FINISHES                                                                    | MATERIALS                                                                                        |   | HARDWARE                                                                                       |
|  | <br>Counter | <br>Shower Walls | <br>Floor |
|                                                                                     |             |   |                                                                                                |



BATH 4 RENDERING


CONCEPT BOARD – MINI BATH
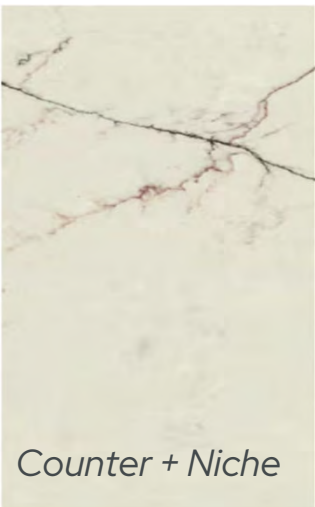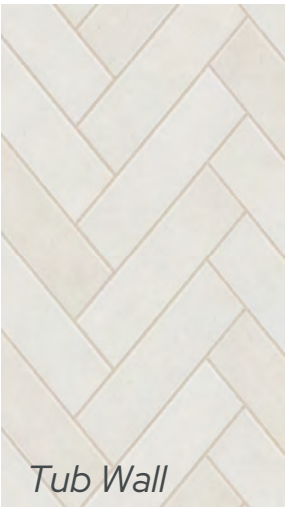
|  |                                                                                     | PLUMBING FIXTURES                                                                    |   |   |   |  |   |
|--|-------------------------------------------------------------------------------------|--------------------------------------------------------------------------------------|---|---|---|--|---|
|  |  |   |   |                    |   |  |   |
|  |                                                                                     |  |   |                   |   |  |   |
|  |                                                                                     | CABINET + HARDWARE                                                                   |   | MATERIALS                                                                                             |   |  | MIRROR + LIGHTING                                                                                  |
|  |                                                                                     |   |  <p>Counter + Niche</p> |  <p>Tub Wall</p> |  <p>Backsplash + Shower Walls</p> |  |  <p>Floor</p> |



MINI BATH RENDERING


CONCEPT BOARD – POOL BATH
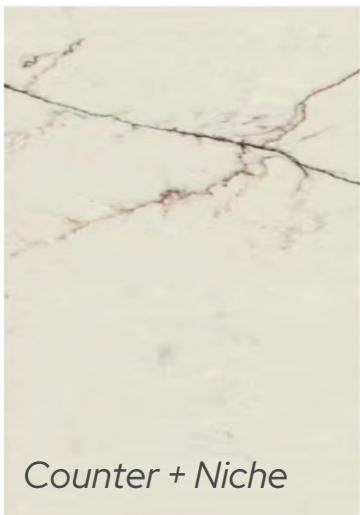
|                                                                                     |   |   |
|-------------------------------------------------------------------------------------|---|---|
|  | PLUMBING + LIGHTING + MIRROR                                                                                |   |
|                                                                                     |                          |   |
|                                                                                     |                         |   |
| CABINET + HARDWARE                                                                  | MATERIALS                                                                                                   |   |
|  |  <p>Counter + Niche</p> |  <p>Shower Wall</p>  <p>Floor</p>  <p>Shower Floor</p> |



RENDERING POOL BATH

# CLIENT DRAWINGS

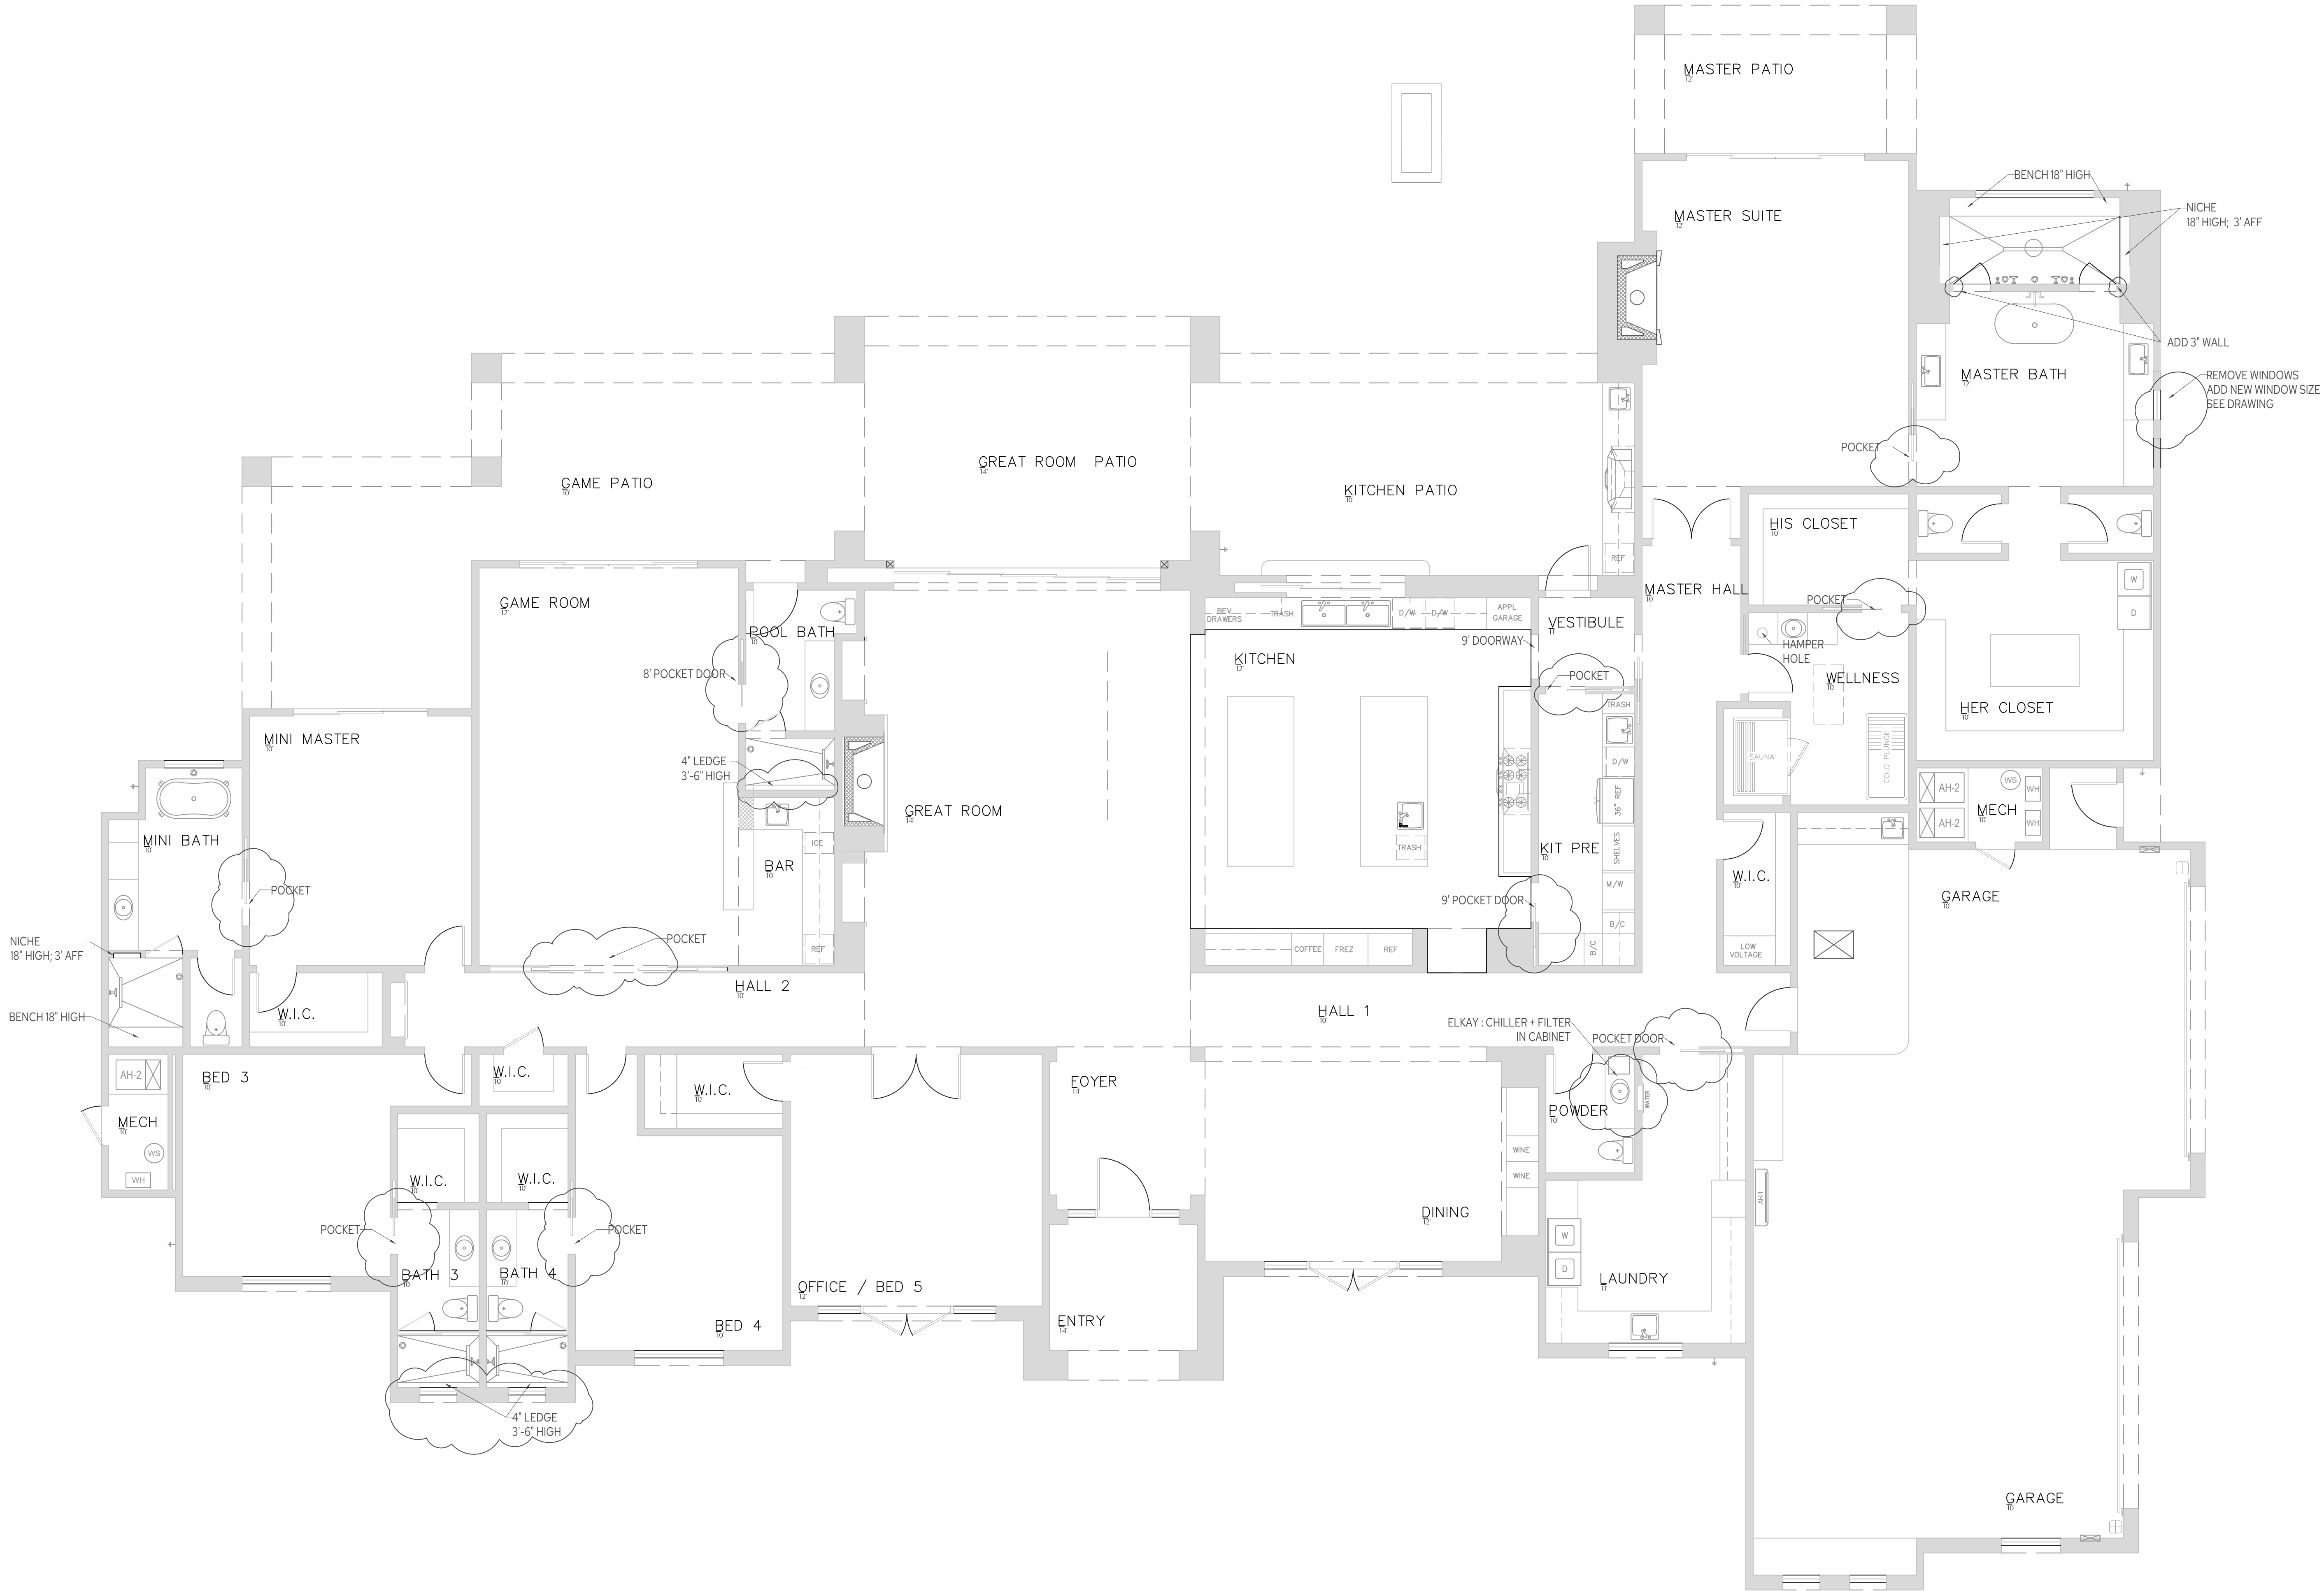

CHRISTINA FORREST  
PRINCIPAL  
4808641021  
DESIGN@21INTERIORS.COM

ALL DRAWINGS AND MEASUREMENTS ARE TO BE  
CONFIRMED ON SITE BY THE CONTRACTOR, BUILDER  
OR ARCHITECT.

ALL DRAWINGS ARE CONCEPTUAL IN NATURE AND  
INTENDED TO SET FORTH DESIGN INTENT ONLY.  
THEY ARE NOT TO BE USED FOR ARCHITECTURAL  
OR ENGINEERING PURPOSES.

ALL DRAWINGS AND SPECIFICATIONS ARE  
PREPARED BY 21 INTERIORS, LLC AND ALL  
COPYRIGHTS AND OTHER PROPRIETARY RIGHTS  
APPLICABLE THERE TO REMAIN AT ALL TIMES  
PROPERTY OF 21 INTERIORS.

76TH RESIDENCE  
12070 N 76TH PLACE  
SCOTTSDALE, AZ

DRAWING:  
REVISIONS

DATE:  
10.8.2026

SCALE:  
3/16" = 1'

SHEET #:  
ID1

DRAWN BY:  
LB



CHRISTINA FORREST  
PRINCIPAL  
4808641021  
DESIGN@21INTERIORS.COM

ALL DRAWINGS AND MEASUREMENTS ARE TO BE  
CONFIRMED ON SITE BY THE CONTRACTOR, BUILDER  
OR ARCHITECT.

ALL DRAWINGS ARE CONCEPTUAL IN NATURE AND  
INTENDED TO SET FORTH DESIGN INTENT ONLY.  
THEY ARE NOT TO BE USED FOR ARCHITECTURAL  
OR ENGINEERING PURPOSES.

ALL DRAWINGS AND SPECIFICATIONS ARE  
PREPARED BY 21 INTERIORS LLC AND ALL  
COPYRIGHTS AND OTHER PROPRIETARY RIGHTS  
APPLICABLE THERE TO REMAIN AT ALL TIMES  
PROPERTY OF 21 INTERIORS.

76TH RESIDENCE  
12070 N 76TH PLACE  
SCOTTSDALE, AZ


DRAWING:  
MODIFIED  
REFLECTED  
CEILING PLAN


DATE:  
10.8.2026

SCALE:  
3/16" = 1'


SHEET #:  
ID3

DRAWN BY:  
LB

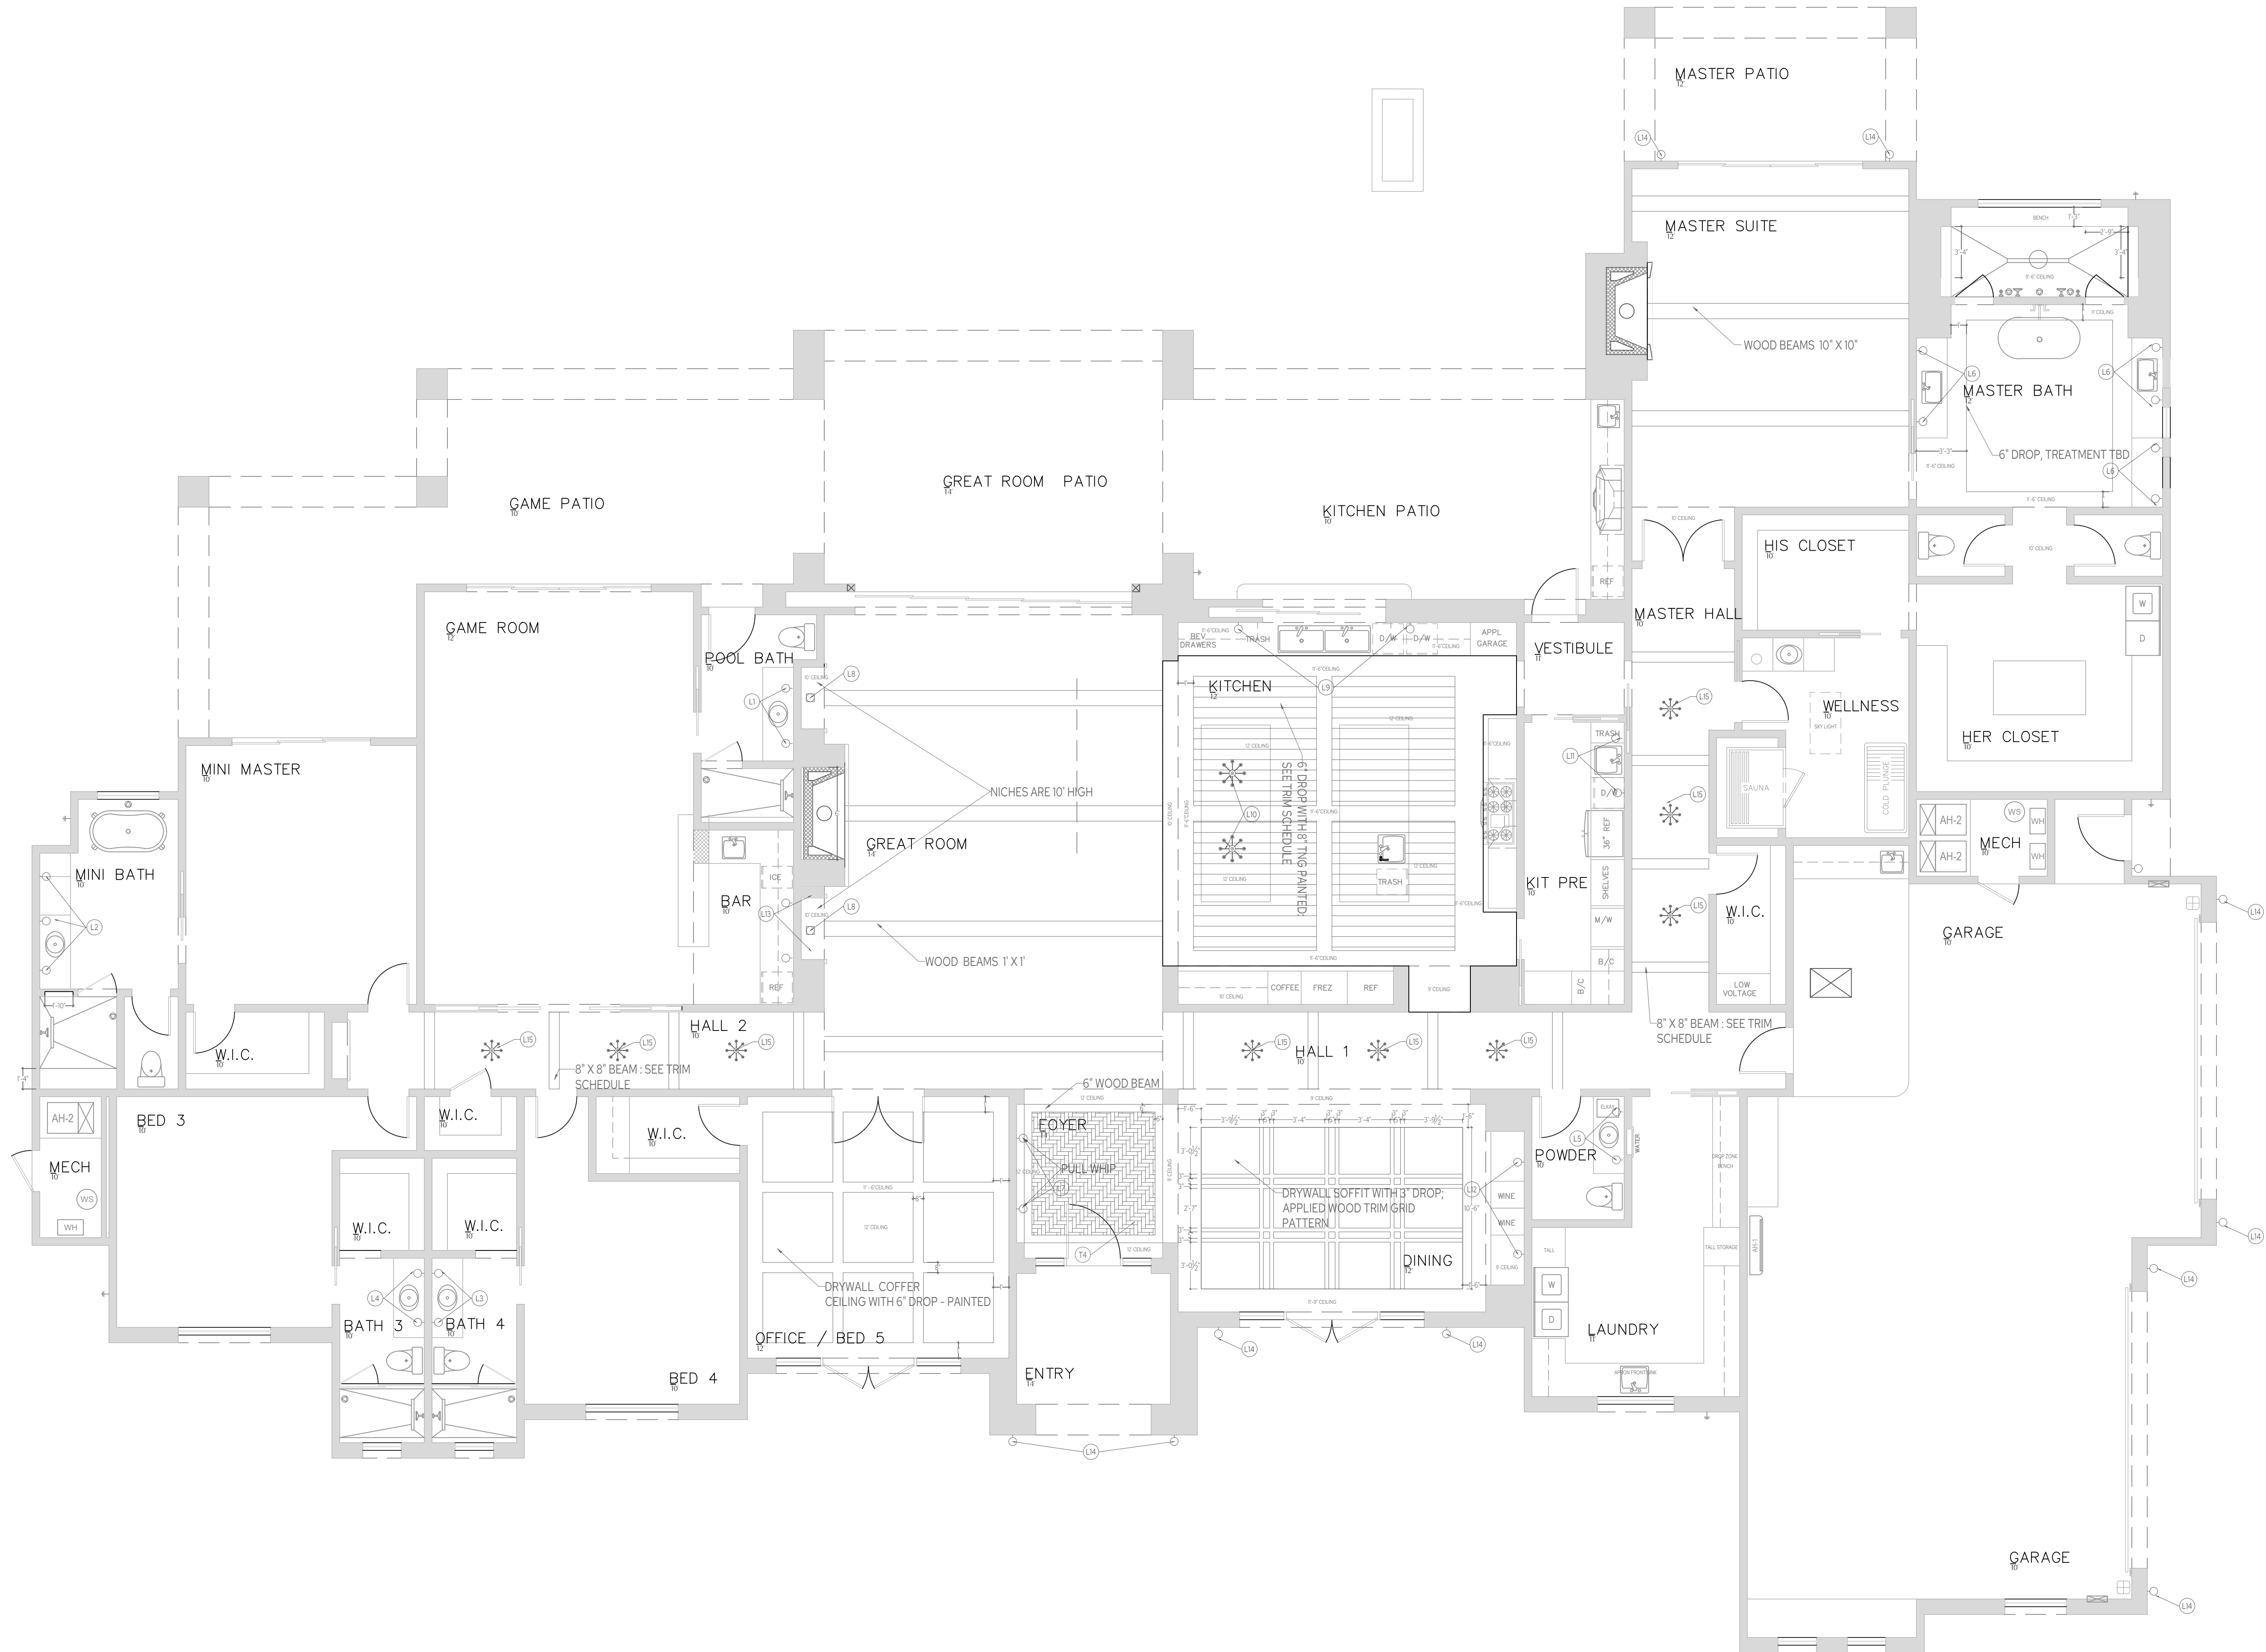

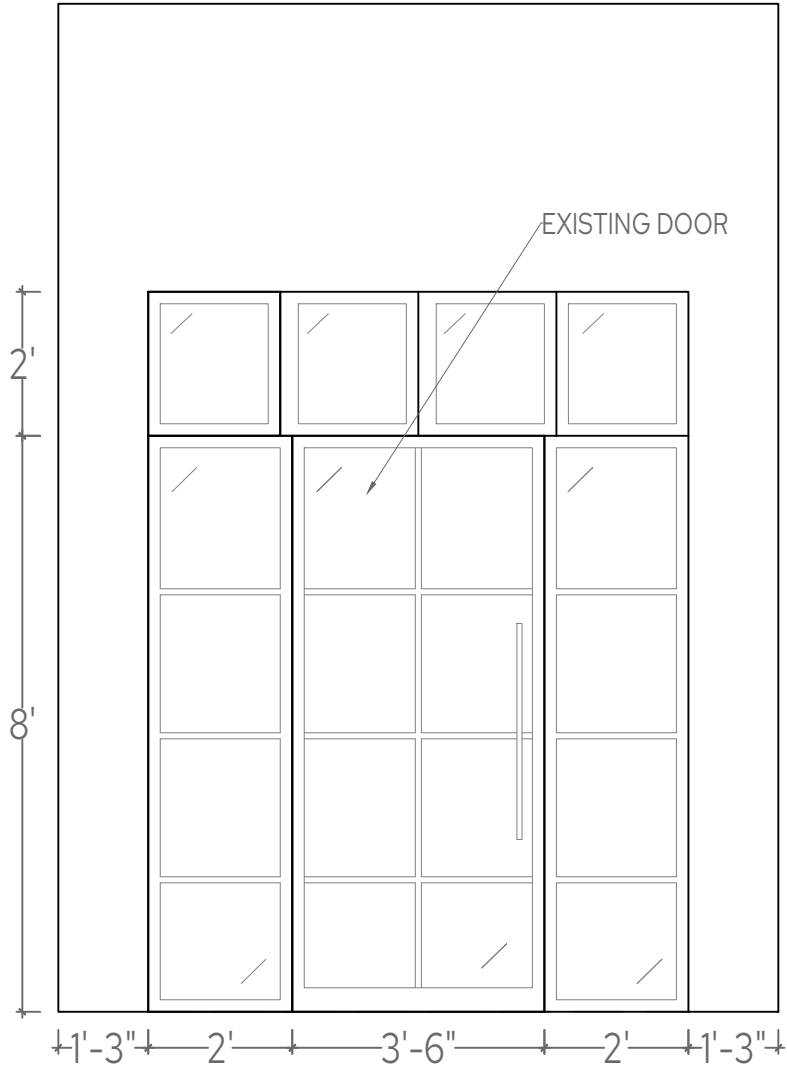




1 FRONT DOOR  
SCALE: 3/8" = 1'

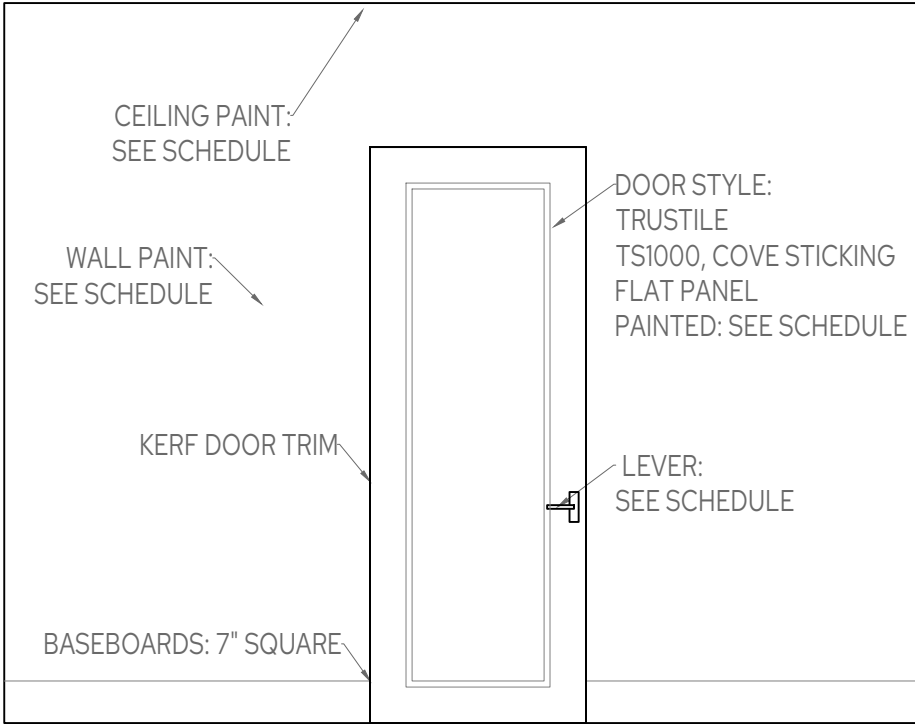

2 TYPICAL INTERIORS  
SCALE: 3/8" = 1'


1 FOYER

SCALE: 3/8" = 1'

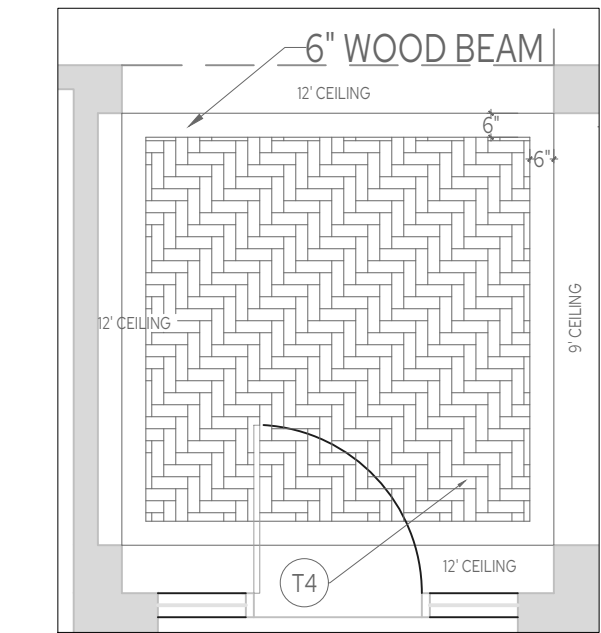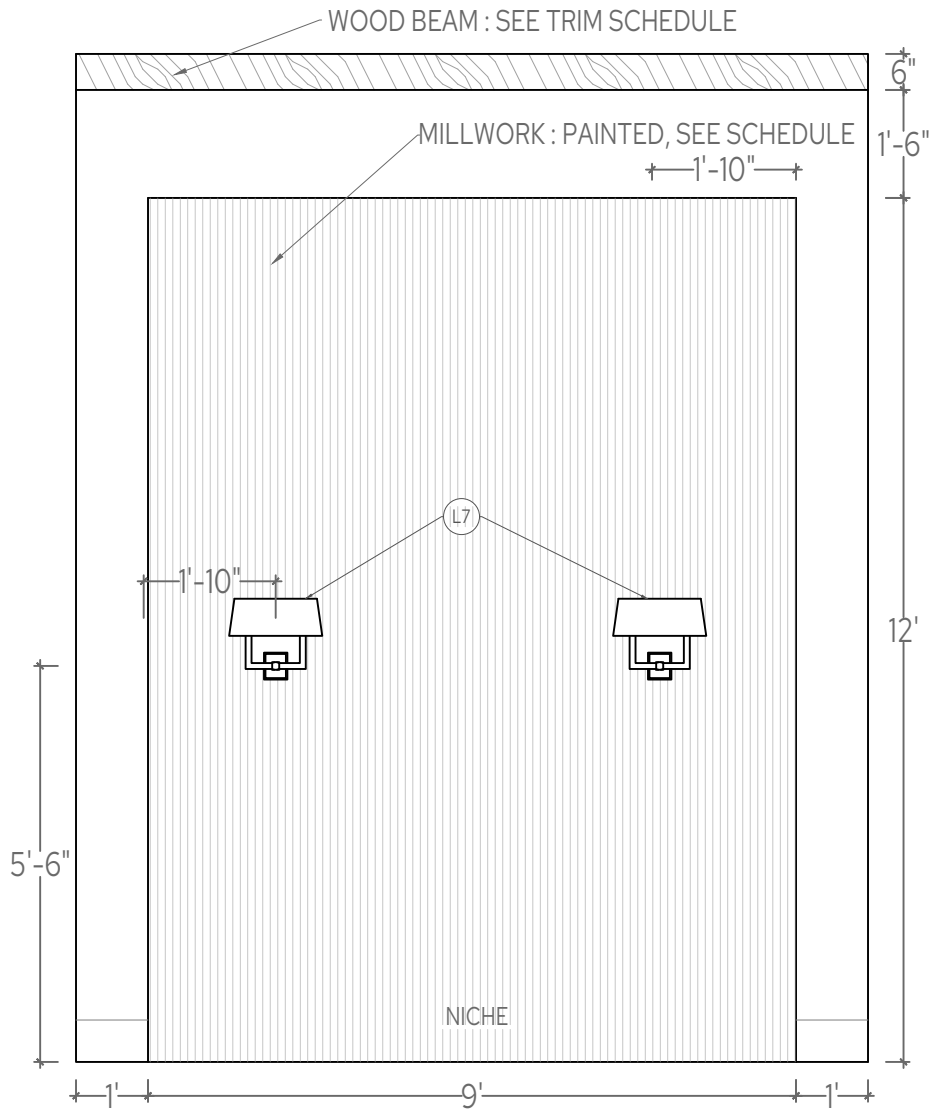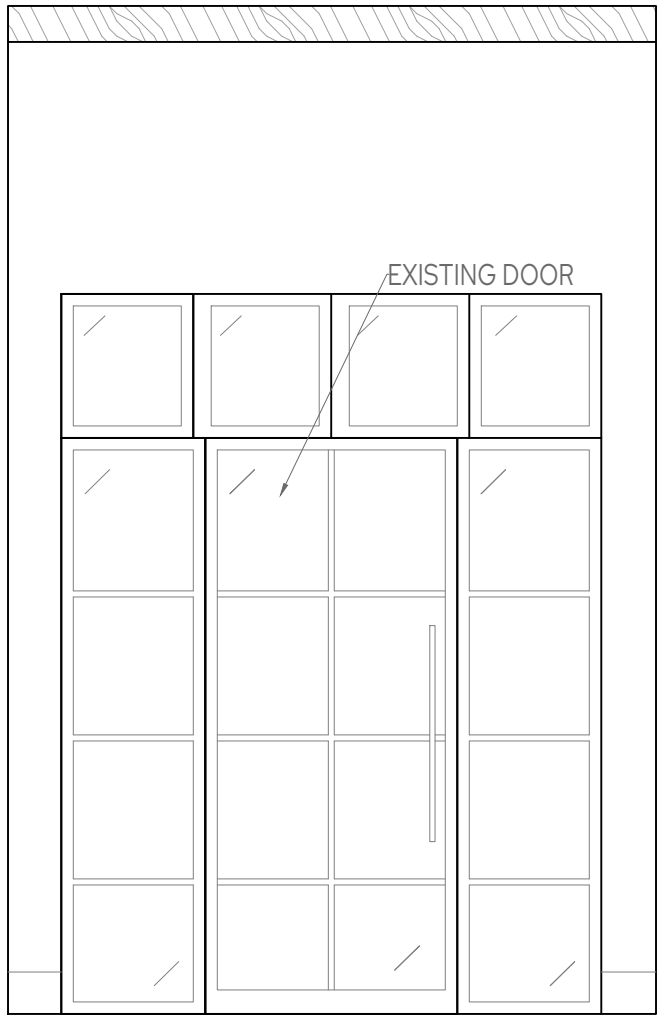

FP CEILING DETAIL

SCALE: 1/4" = 1'

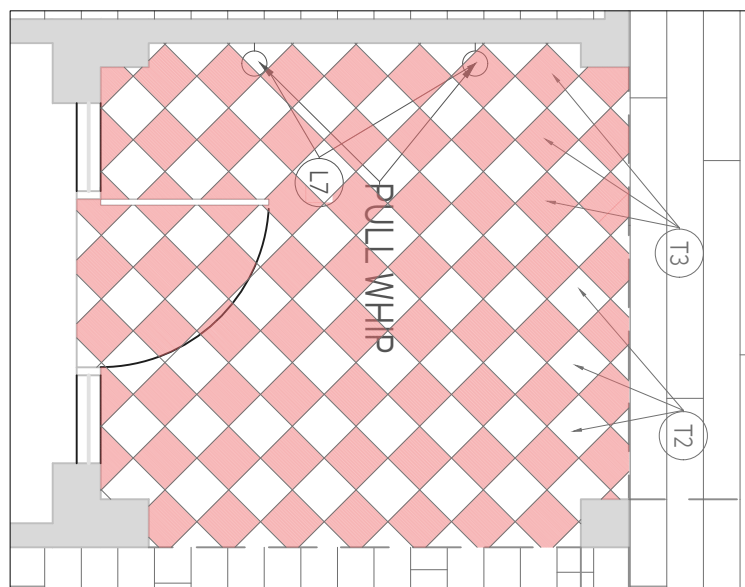

FP FLOOR PLAN

SCALE: 1/4" = 1'

21

INTERIORS

CHRISTINA FORREST  
PRINCIPAL  
4808641021  
DESIGN@21INTERIORS.COM

ALL DRAWINGS AND MEASUREMENTS ARE TO BE CONFIRMED ON SITE BY THE CONTRACTOR, BUILDER OR ARCHITECT.

ALL DRAWINGS ARE CONCEPTUAL IN NATURE AND INTENDED TO SET FORTH DESIGN INTENT ONLY. THEY ARE NOT TO BE USED FOR ARCHITECTURAL OR ENGINEERING PURPOSES.

ALL DRAWINGS AND SPECIFICATIONS ARE PREPARED BY 21 INTERIORS LLC, AND ALL COPYRIGHTS AND OTHER PROPRIETARY RIGHTS APPLICABLE THERE TO REMAIN AT ALL TIMES TO 21 INTERIORS.

76TH RESIDENCE  
12070 N 76TH PLACE  
SCOTTSDALE, AZ


DRAWING:  
FOYER  
ELEV.

DATE:  
10.8.2026

SCALE:  
3/8" = 1'


SHEET #:  
ID5

DRAWN BY:  
LB

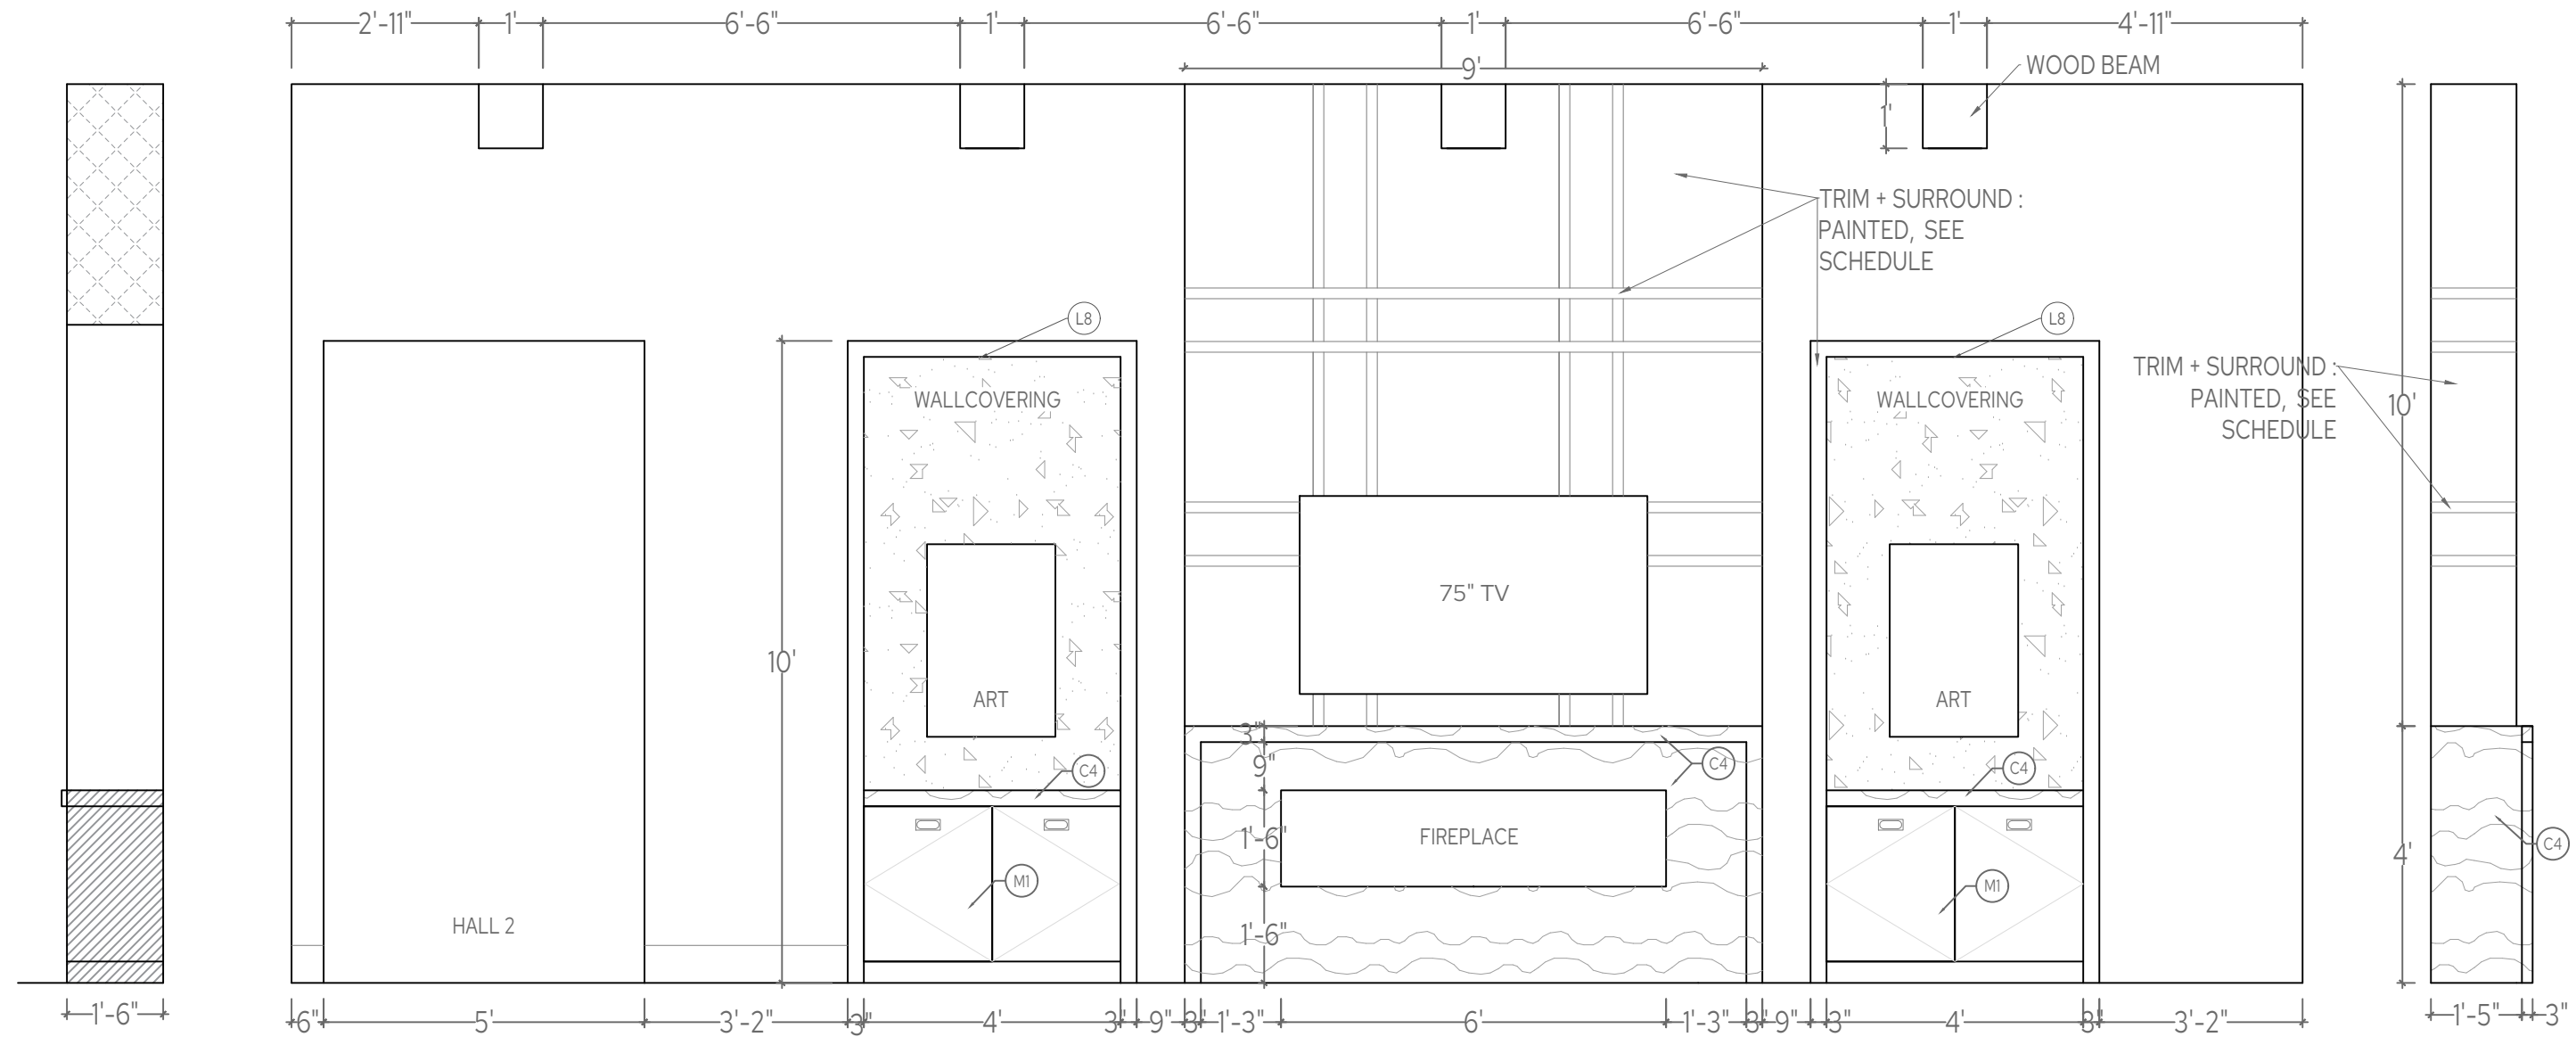


# 1 GREAT ROOM FIREPLACE

SCALE: 3/8" = 1'

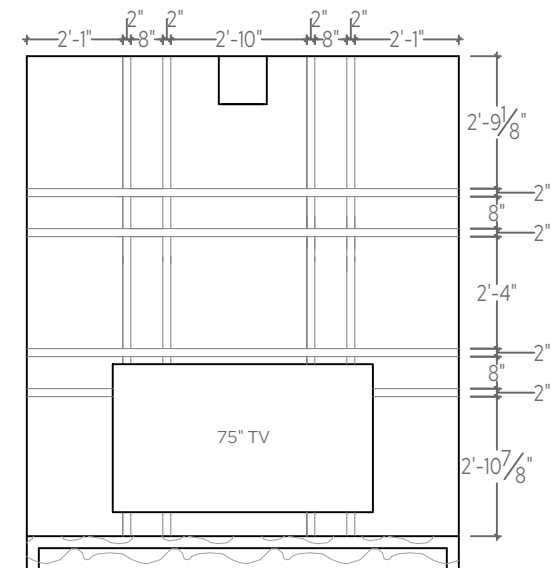

## FD FIREPLACE TRIM DETAIL

SCALE: 1/4" = 1'

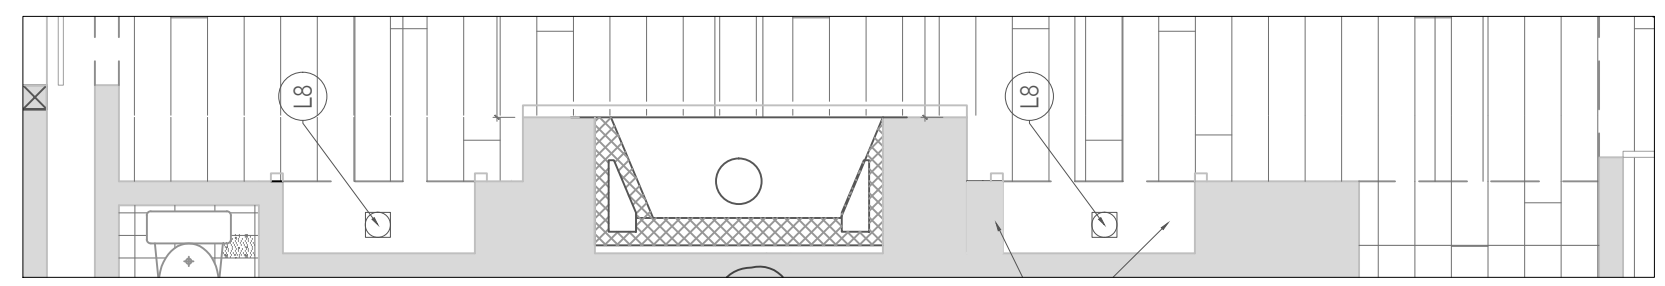

## FP FLOOR PLAN

SCALE: 1/4" = 1'

21

INTERIORS

CHRISTINA FORREST  
PRINCIPAL  
4808641021  
DESIGN@21INTERIORS.COM

ALL DRAWINGS AND MEASUREMENTS ARE TO BE CONFIRMED ON SITE BY THE CONTRACTOR, BUILDER OR ARCHITECT.  
ALL DRAWINGS ARE CONCEPTUAL IN NATURE AND INTENDED TO SET FORTH DESIGN INTENT ONLY. THEY ARE NOT TO BE USED FOR ARCHITECTURAL OR ENGINEERING PURPOSES.  
ALL DRAWINGS AND SPECIFICATIONS ARE PREPARED BY 21 INTERIORS LLC, AND ALL COPYRIGHTS AND PROPRIETARY RIGHTS APPLICABLE THEREO REMAIN AT ALL TIMES TO 21 INTERIORS.

76TH RESIDENCE  
12070 N 76TH PLACE, AZ  
SCOTTSDALE, AZ



DRAWING:  
GREAT ROOM  
FIREPLACE

DATE:  
10.8.2026

SCALE:  
3/8" = 1'


SHEET #:  
ID6

DRAWN BY:  
LB

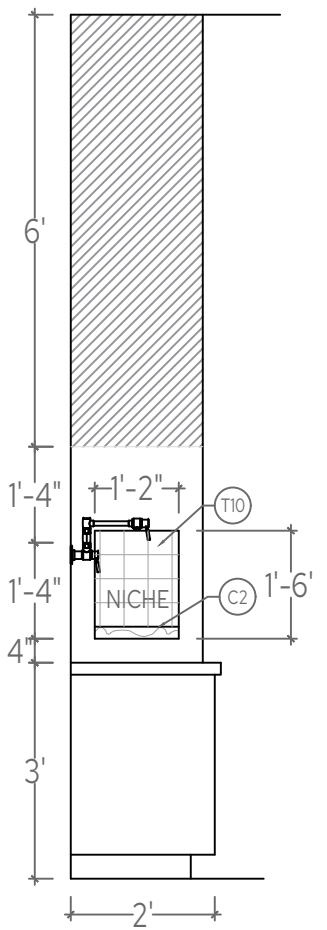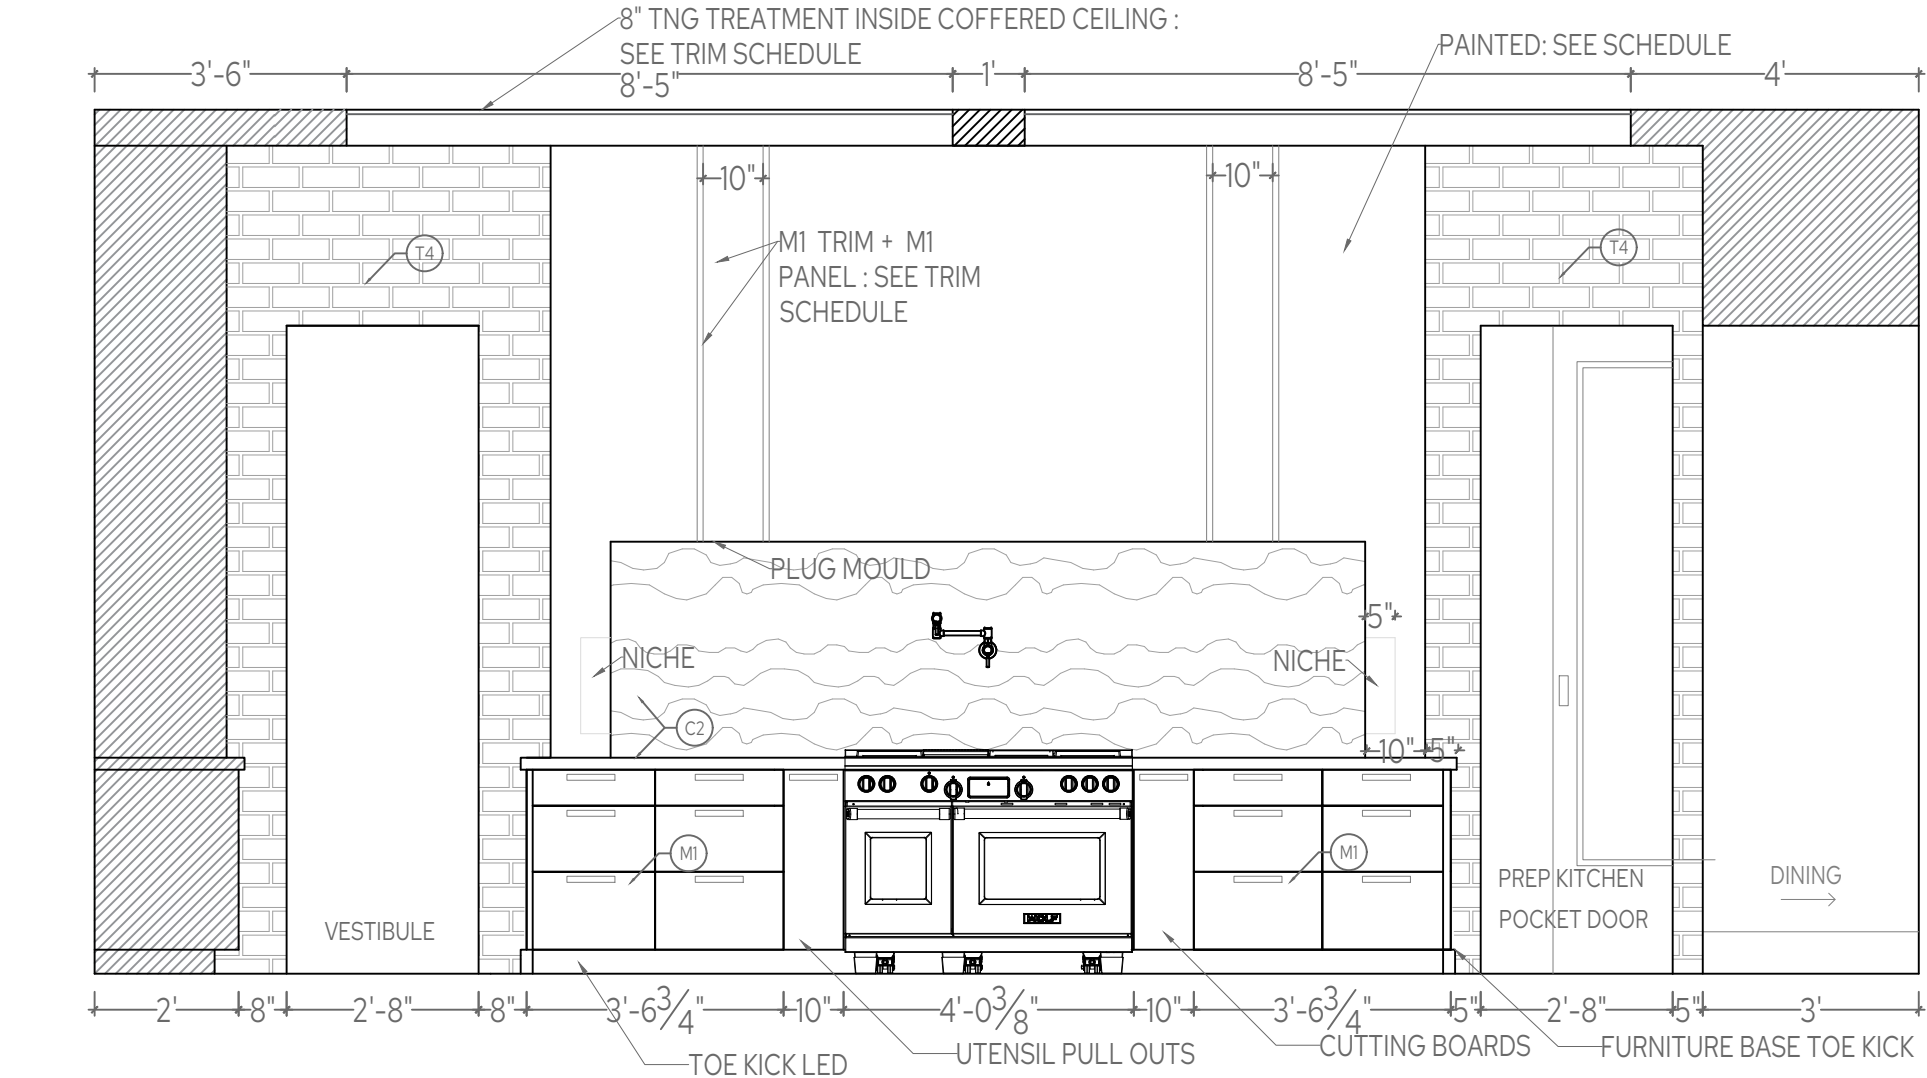

1 KITCHEN

SCALE: 3/8" = 1'

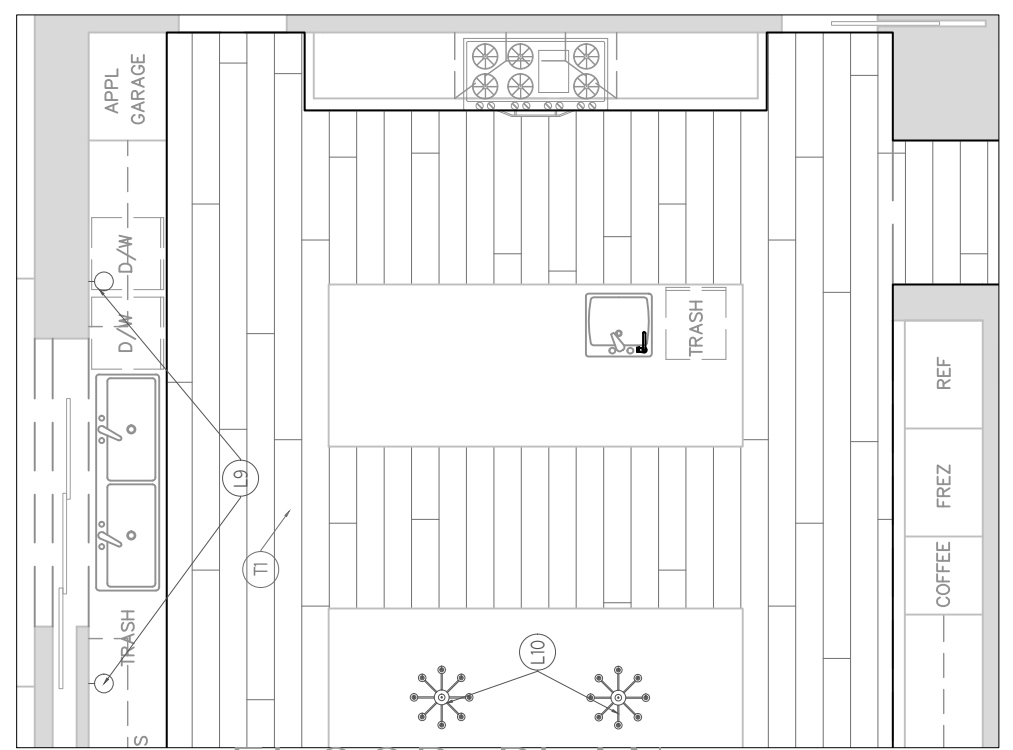

FLOOR PLAN

SCALE: 1/4" = 1'

CHRISTINA FORREST  
PRINCIPAL  
4808641021  
DESIGN@21INTERIORS.COM

ALL DRAWINGS AND MEASUREMENTS ARE TO BE CONFIRMED ON SITE BY THE CONTRACTOR, BUILDER OR ARCHITECT.  
ALL DRAWINGS ARE CONCEPTUAL IN NATURE AND INTENDED TO SET FORTH DESIGN INTENT ONLY. THEY ARE NOT TO BE USED FOR ARCHITECTURAL OR ENGINEERING PURPOSES.  
ALL DRAWINGS AND SPECIFICATIONS ARE PREPARED BY 21 INTERIORS LLC, AND ALL COPYRIGHTS AND OTHER PROPRIETARY RIGHTS APPLICABLE THERE TO REMAIN AT ALL TIMES TO 21 INTERIORS.

76TH RESIDENCE  
12070 N 76TH PLACE  
SCOTTSDALE, AZ


DRAWING:  
KITCHEN  
ELEV.

DATE:  
10.8.2026

SCALE:  
3/8" = 1'


SHEET #:  
ID7

DRAWN BY:  
LB

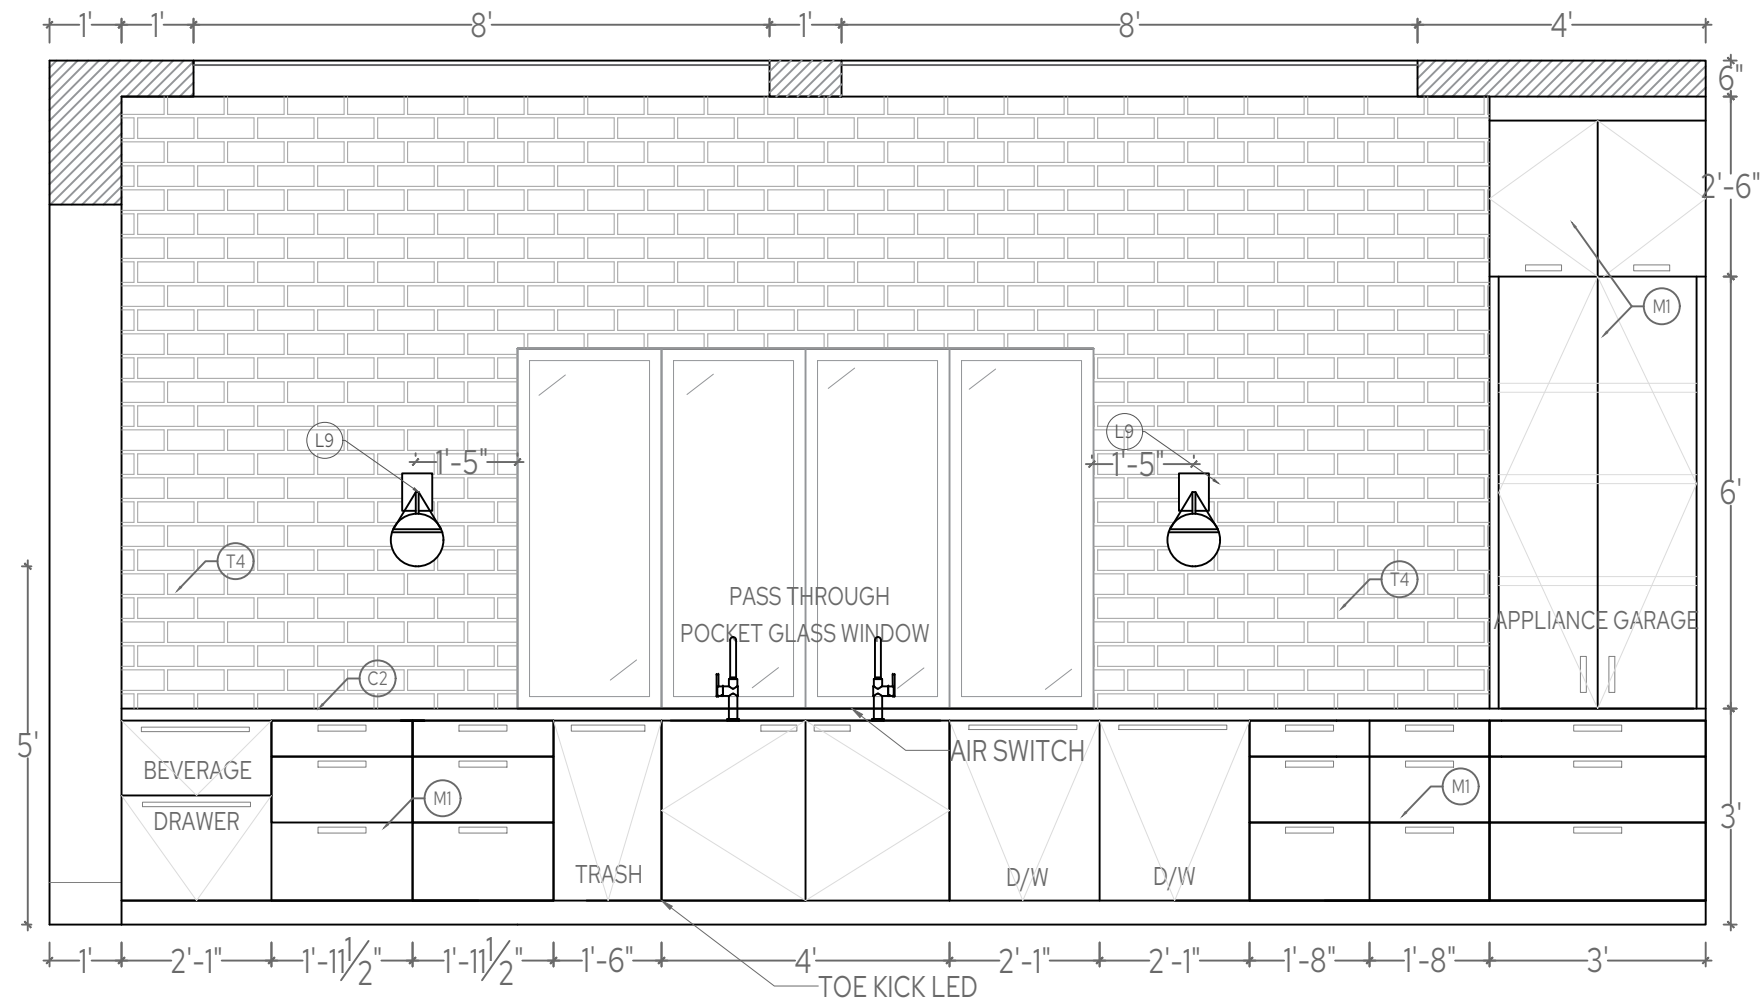

# 1 KITCHEN

SCALE: 3/8" = 1'

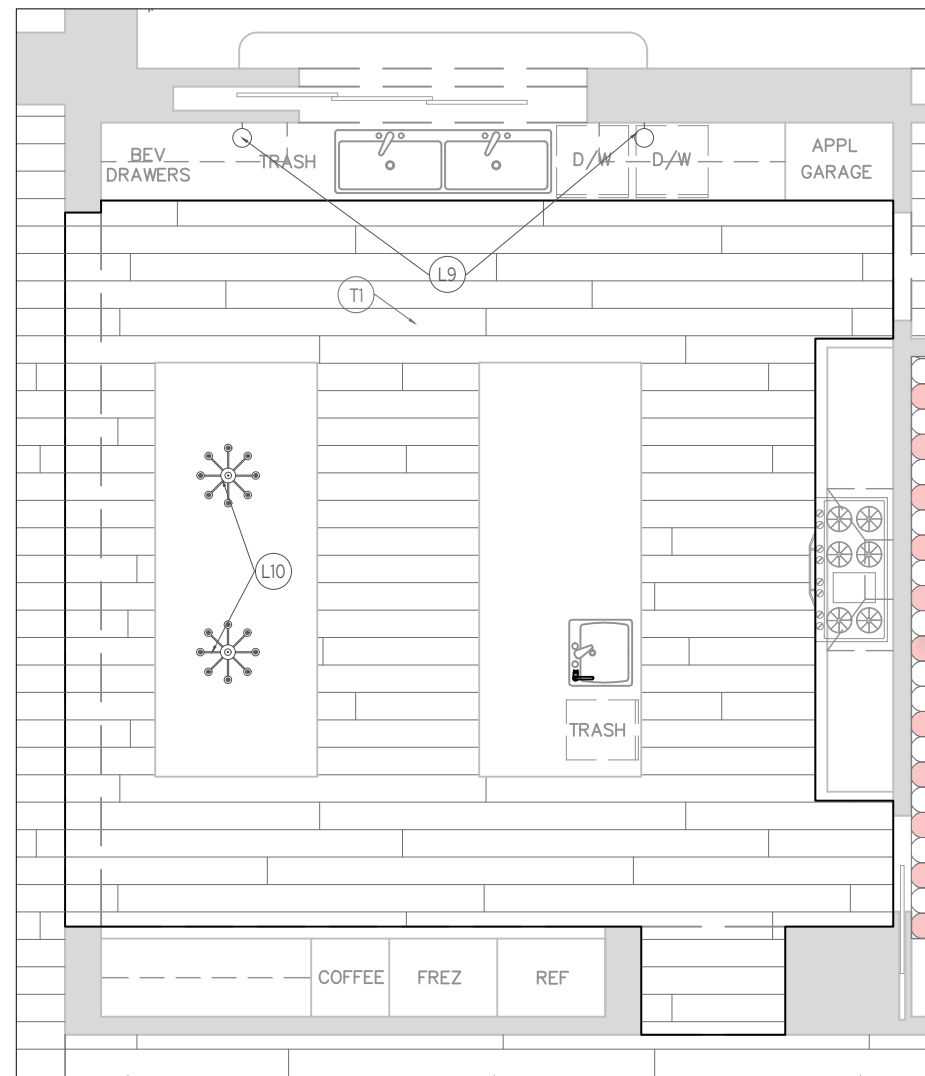

## FP FLOOR PLAN

SCALE: 1/4" = 1'

CHRISTINA FORREST  
PRINCIPAL  
4808641021  
DESIGN@21INTERIORS.COM

ALL DRAWINGS AND MEASUREMENTS ARE TO BE CONFIRMED ON SITE BY THE CONTRACTOR, BUILDER OR ARCHITECT.

ALL DRAWINGS ARE CONCEPTUAL IN NATURE AND INTENDED TO SET FORTH DESIGN INTENT ONLY. THEY ARE NOT TO BE USED FOR ARCHITECTURAL OR ENGINEERING PURPOSES.

ALL DRAWINGS AND SPECIFICATIONS ARE PREPARED BY 21 INTERIORS LLC, AND ALL COPYRIGHTS AND OTHER PROPRIETARY RIGHTS APPLICABLE THERE TO REMAIN AT ALL TIMES TO 21 INTERIORS.

76TH RESIDENCE  
12070 N 76TH PLACE, AZ  
SCOTTSDALE, AZ


DRAWING:  
KITCHEN  
ELEV.

DATE:  
10.8.2026

SCALE:  
3/8" = 1'


SHEET #:  
ID8

DRAWN BY:  
LB

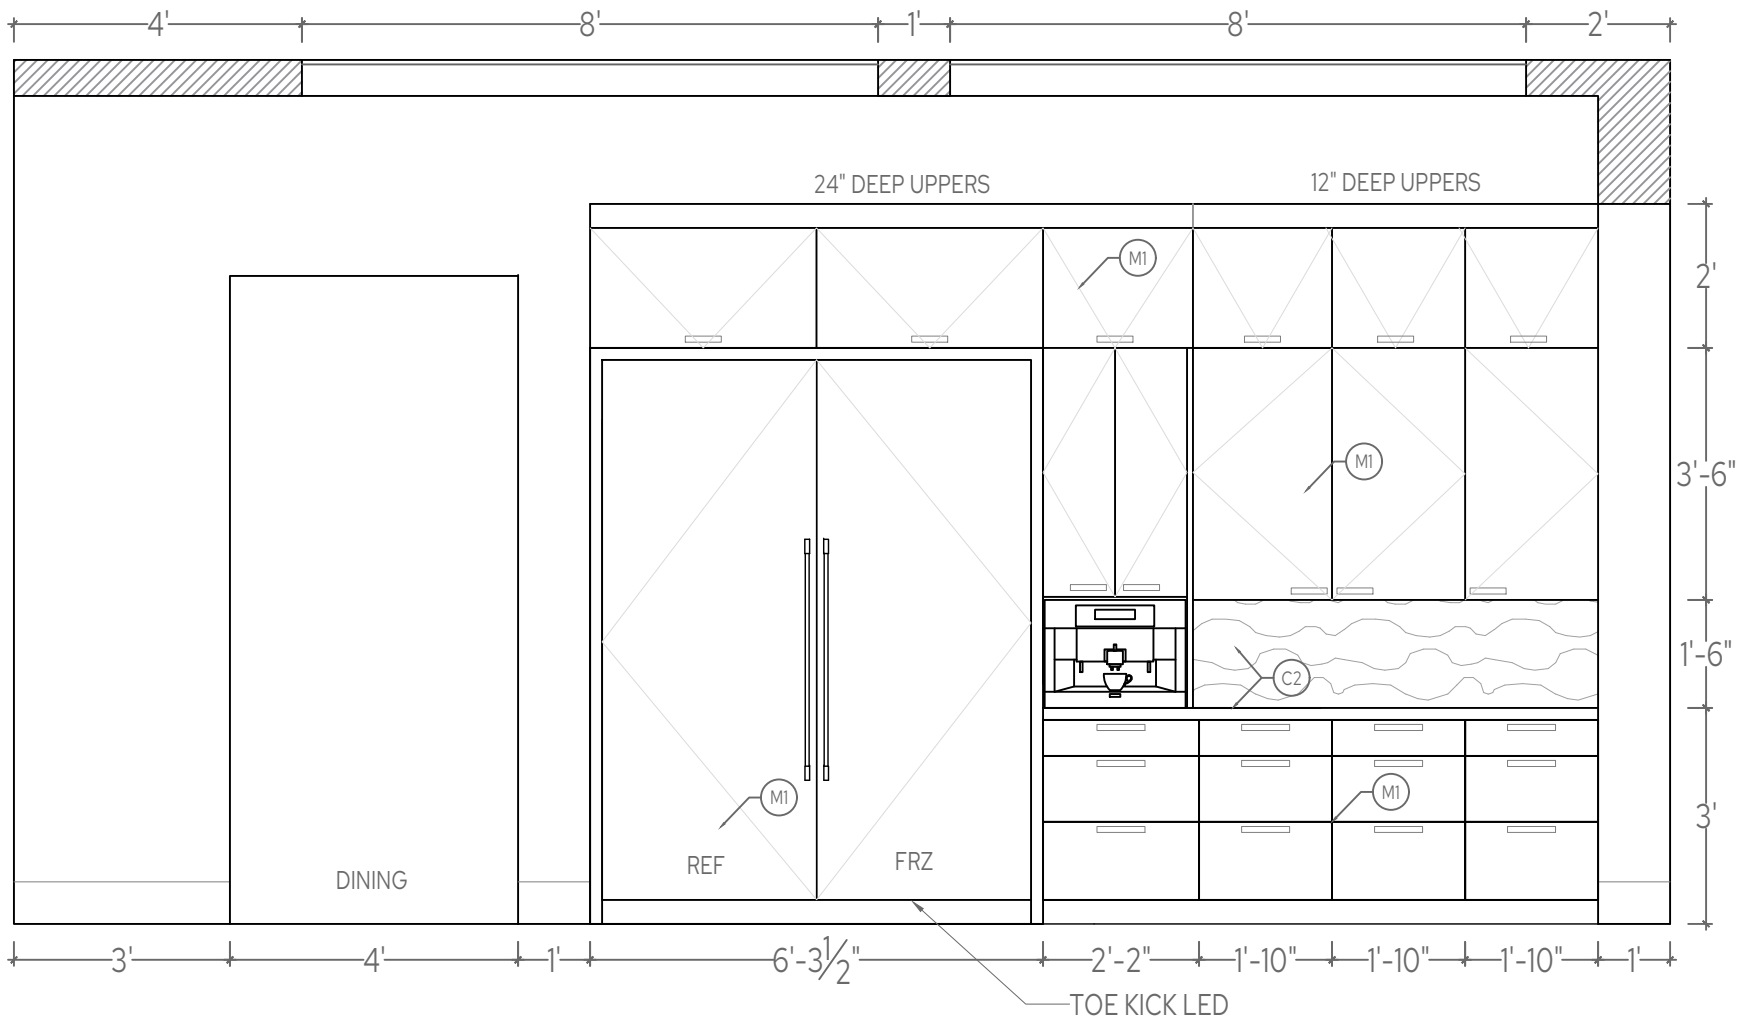


1 KITCHEN

SCALE: 3/8" = 1'

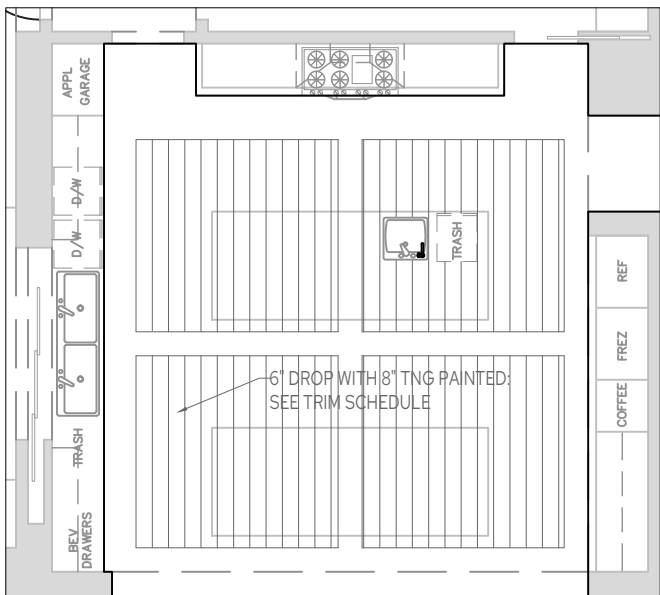


1 CEILING

SCALE: 1/8" = 1'

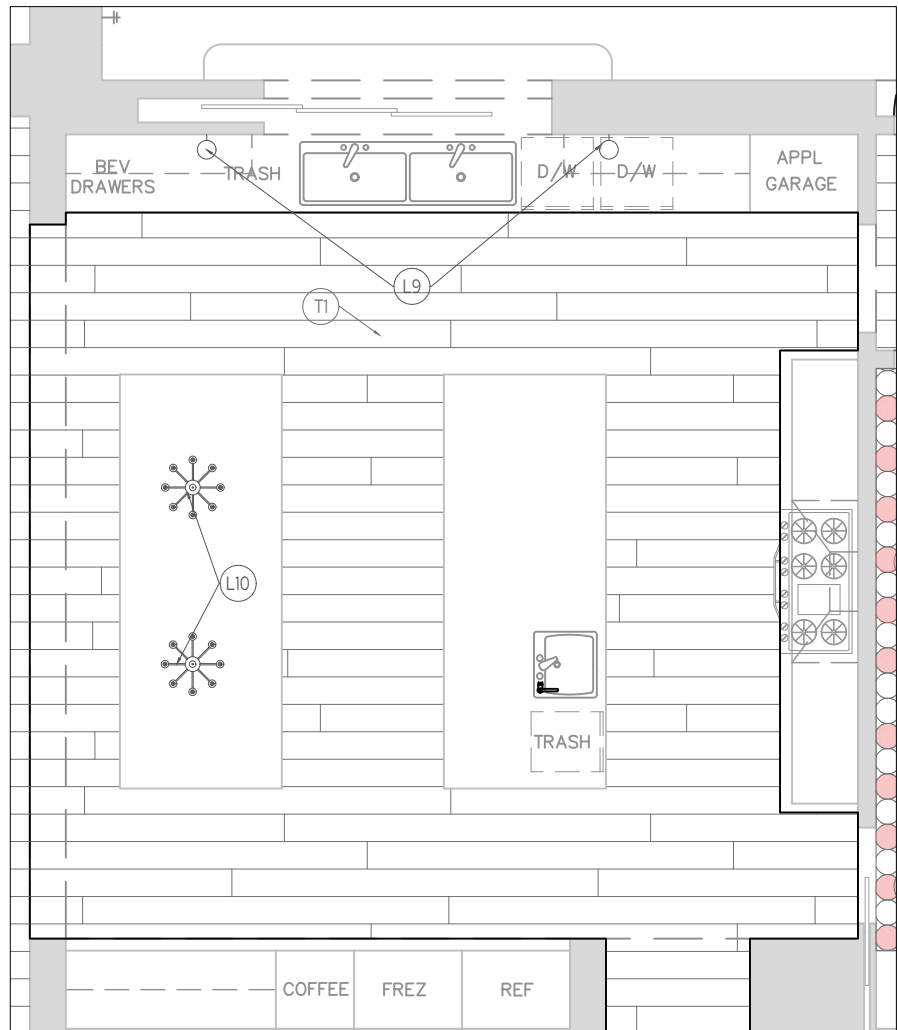


FP FLOOR PLAN

SCALE: 1/4" = 1'

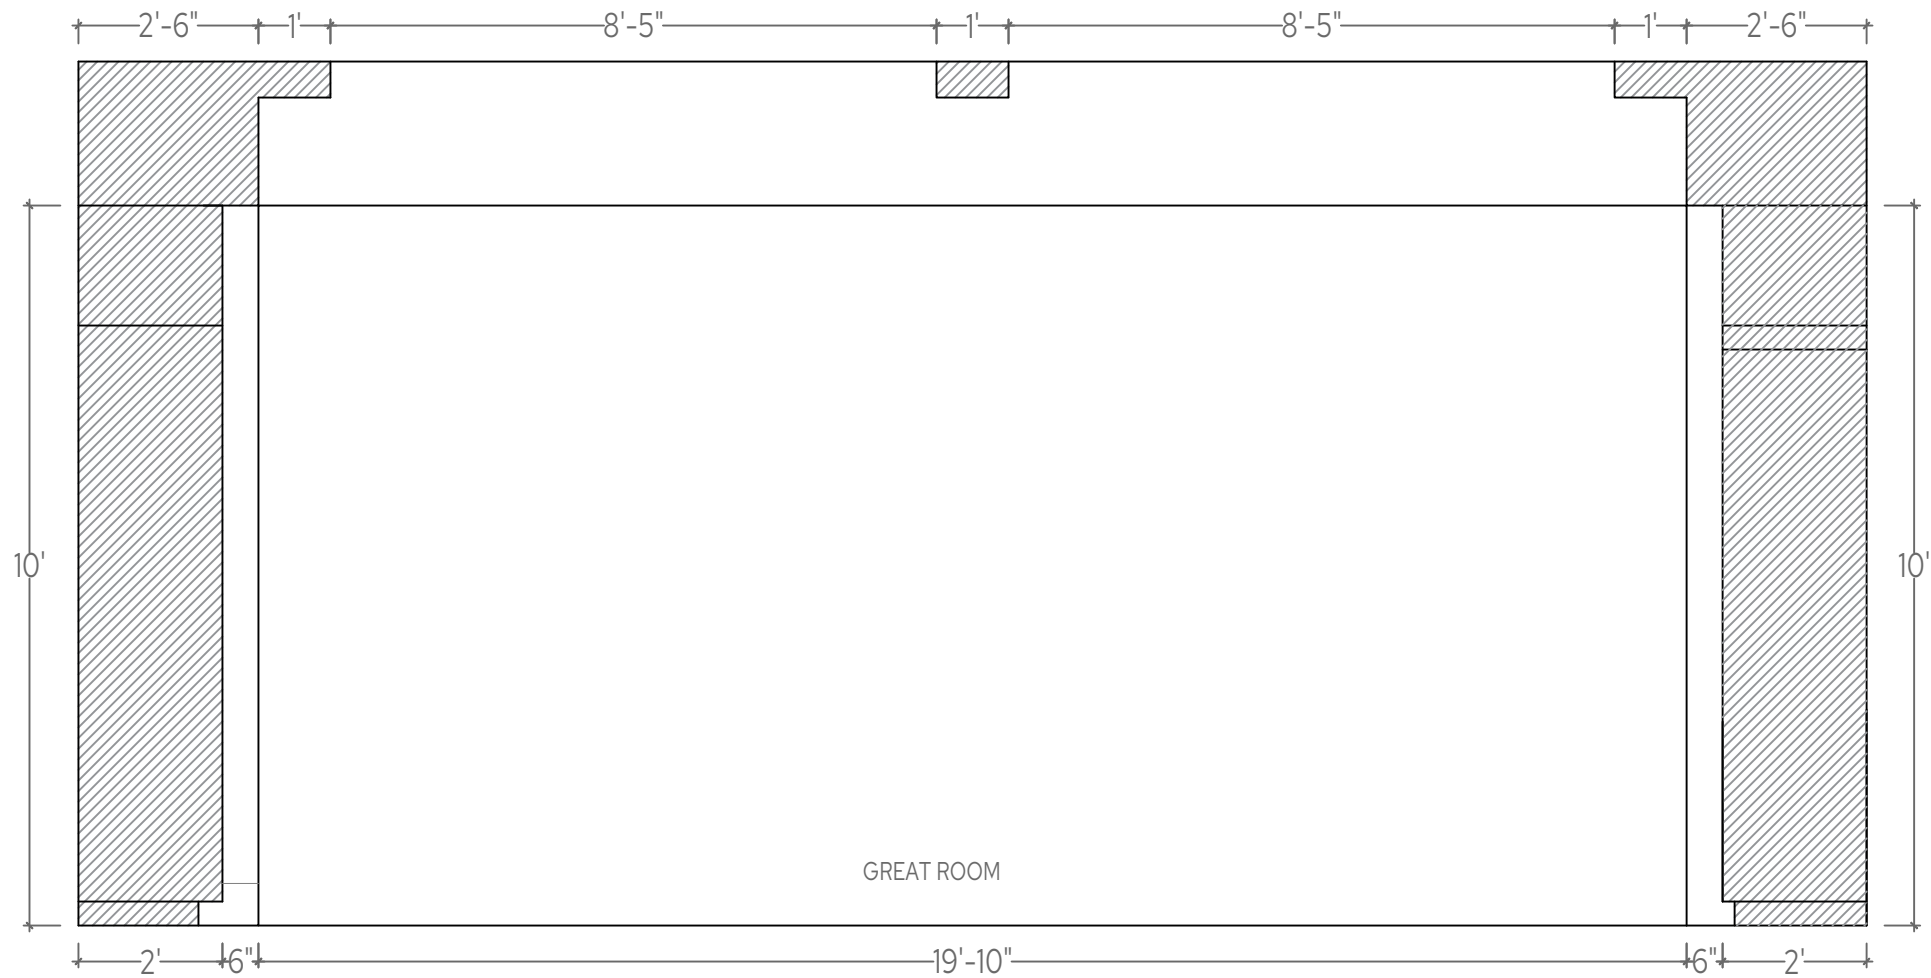

1 KITCHEN  
SCALE: 3/8" = 1'

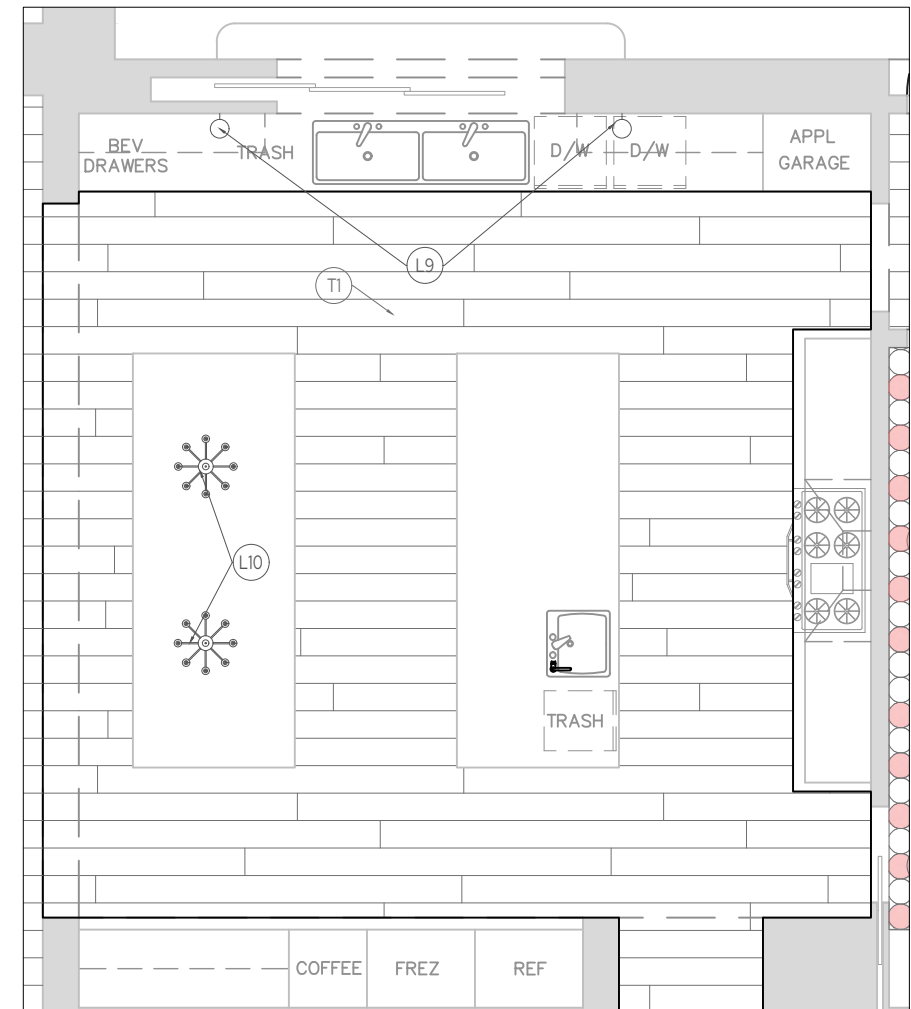

FP FLOOR PLAN  
SCALE: 1/4" = 1'



CHRISTINA FORREST  
PRINCIPAL  
4808641021  
DESIGN@21INTERIORS.COM

ALL DRAWINGS AND MEASUREMENTS ARE TO BE CONFIRMED ON SITE BY THE CONTRACTOR, BUILDER OR ARCHITECT.

ALL DRAWINGS ARE CONCEPTUAL IN NATURE AND INTENDED TO SET FORTH DESIGN INTENT ONLY. THEY ARE NOT TO BE USED FOR ARCHITECTURAL OR ENGINEERING PURPOSES.

ALL DRAWINGS AND SPECIFICATIONS ARE PREPARED BY 21 INTERIORS LLC, AND ALL COPYRIGHTS AND OTHER PROPRIETARY RIGHTS APPLICABLE HERETO REMAIN AT ALL TIMES TO 21 INTERIORS.

76TH RESIDENCE  
12070 N 76TH PLACE  
SCOTTSDALE, AZ





DRAWING:  
KITCHEN ELEV.

DATE:  
10.8.2026

SCALE:  
3/8" = 1'



SHEET #:  
ID10

DRAWN BY:  
LB

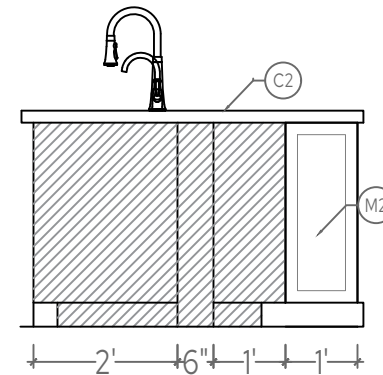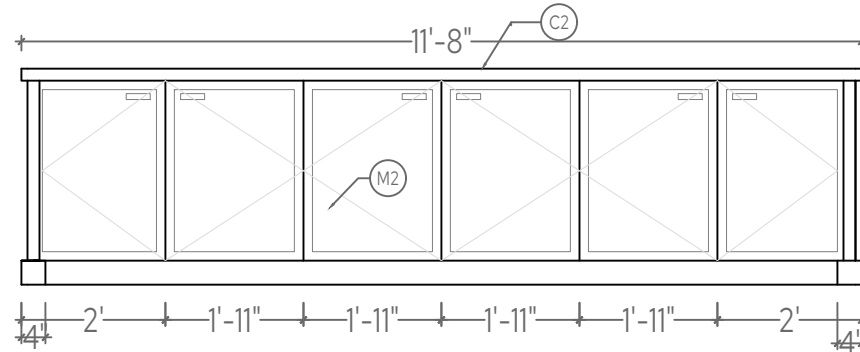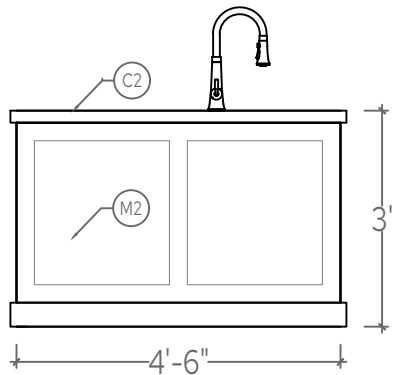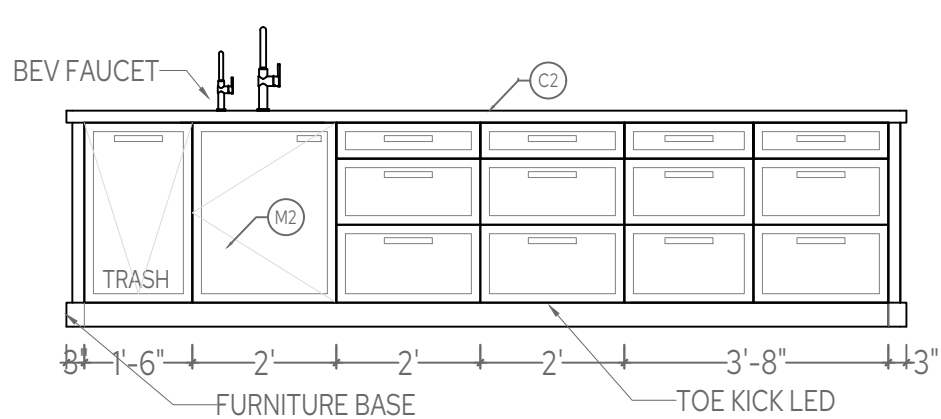


# 1 KITCHEN ISLAND

SCALE: 3/8" = 1'

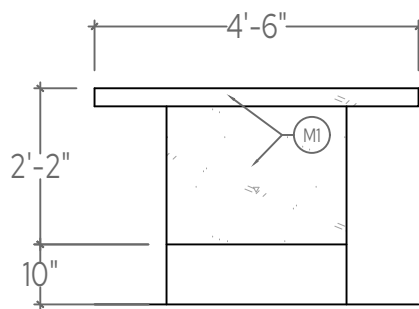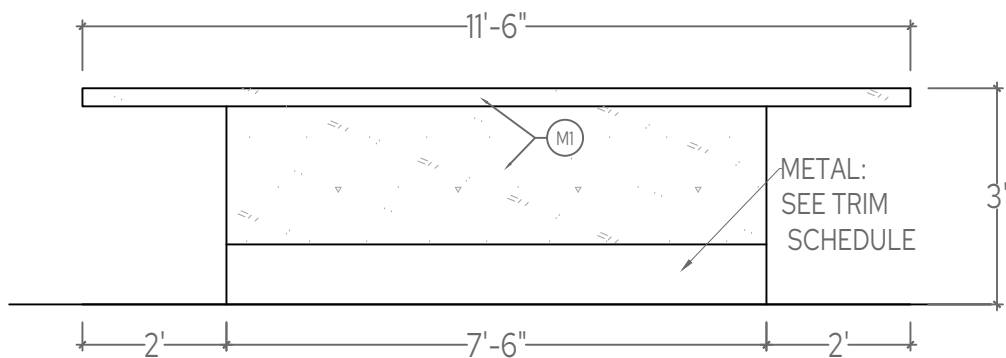

# 1 KITCHEN TABLE

SCALE: 3/8" = 1'

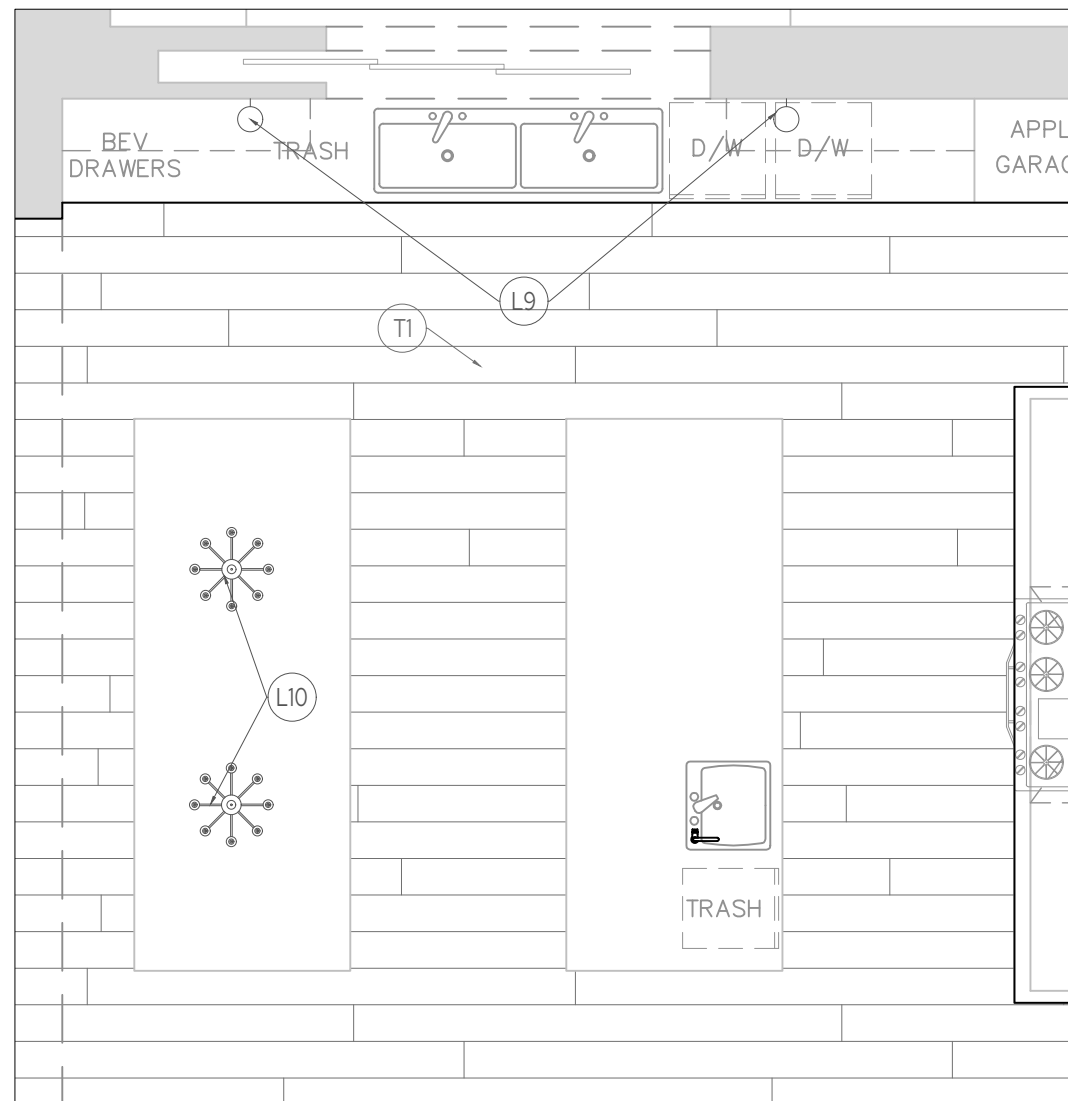

# FP FLOOR PLAN

SCALE: 1/4" = 1'

21




INTERIORS

CHRISTINA FORREST  
 PRINCIPAL  
 480.864.1021  
 DESIGN@21INTERIORS.COM


ALL DRAWINGS AND MEASUREMENTS ARE TO BE CONFIRMED ON SITE BY THE CONTRACTOR, BUILDER OR ARCHITECT.  
 ALL DRAWINGS ARE CONCEPTUAL IN NATURE AND INTENDED TO SET FORTH DESIGN INTENT ONLY. THEY ARE NOT TO BE USED FOR ARCHITECTURAL OR ENGINEERING PURPOSES.  
 ALL DRAWINGS AND SPECIFICATIONS ARE PREPARED BY 21 INTERIORS LLC, AND ALL COPYRIGHTS AND OTHER PROPRIETARY RIGHTS APPLICABLE HERETO REMAIN AT ALL TIMES TO 21 INTERIORS.

76TH RESIDENCE  
 12070 N 76TH PLACE  
 SCOTTSDALE, AZ


DRAWING:  
 KIT ISLAND+TABLE  
 DATE:  
 10.8.2026  
 SCALE:  
 3/8" = 1'  
 SHEET #:  
 ID11  
 DRAWN BY:  
 LB

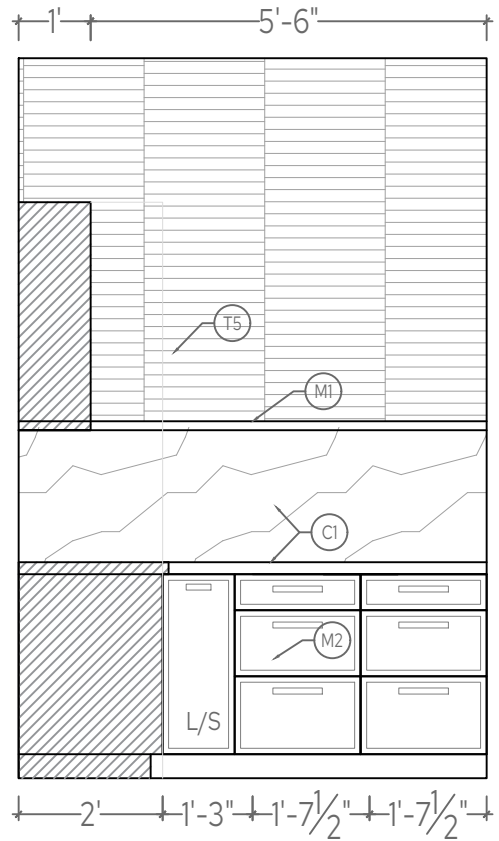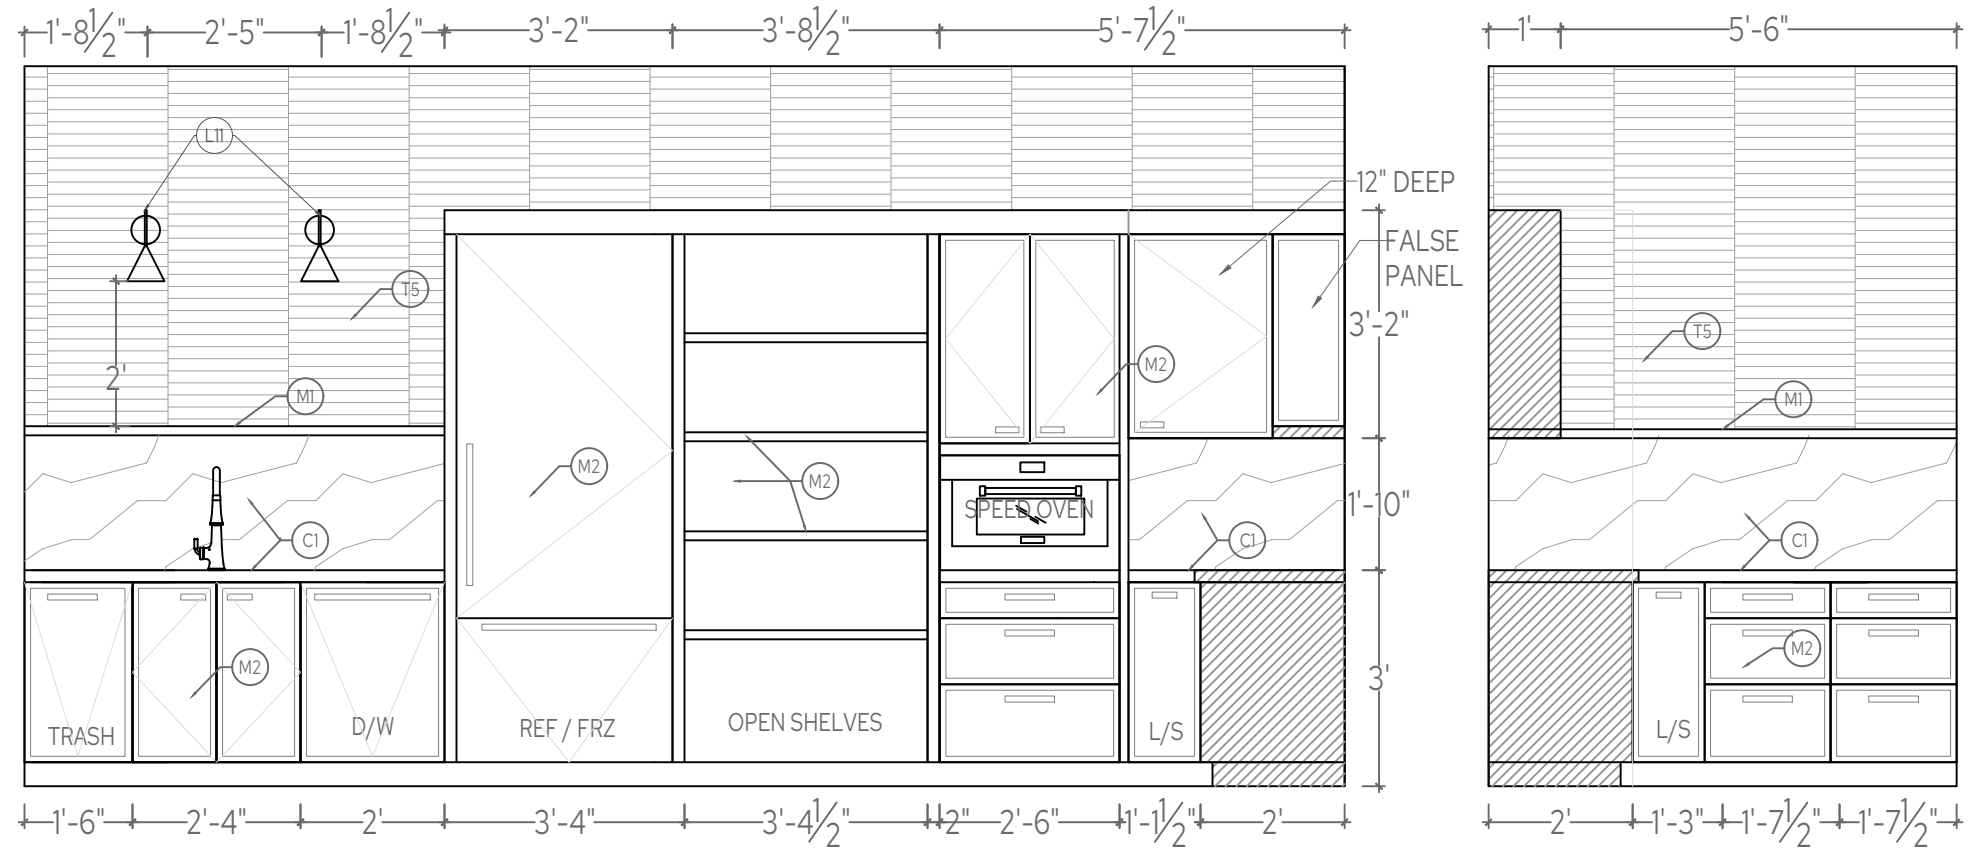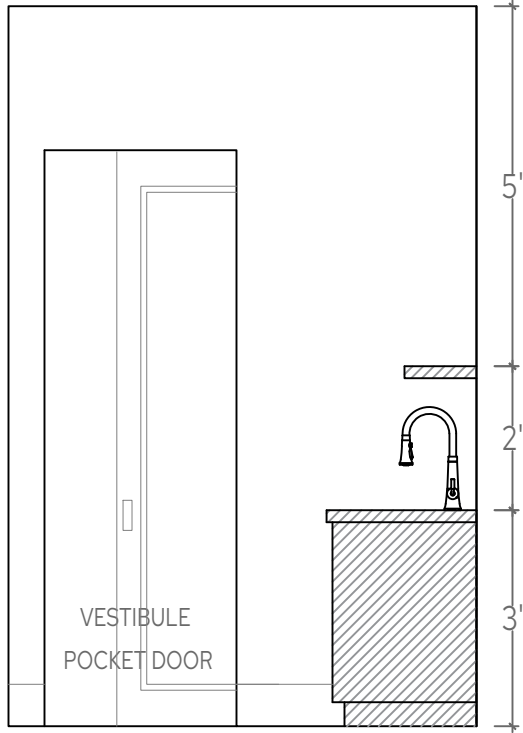


1 KITCHEN PREP  
SCALE: 3/8" = 1'

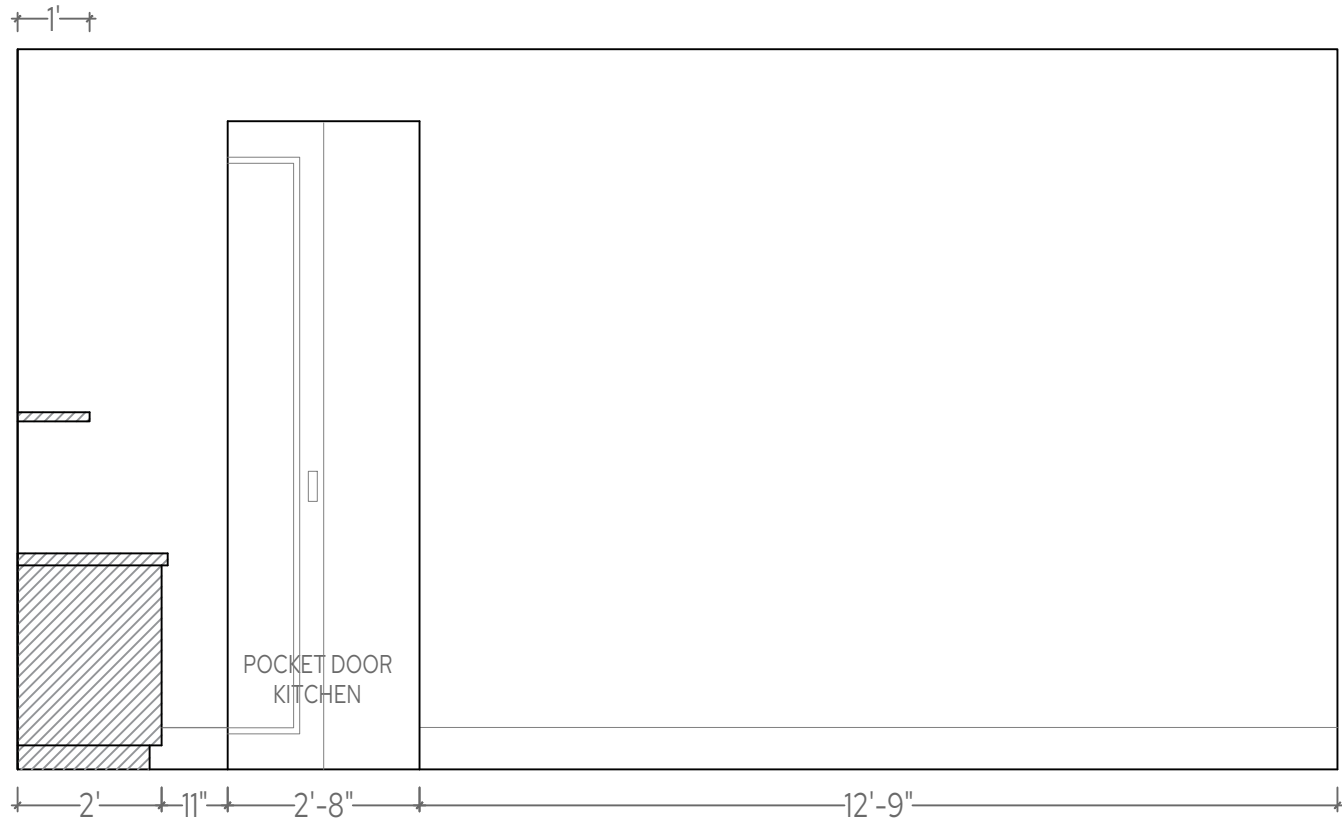

2 KITCHEN PREP  
SCALE: 3/8" = 1'

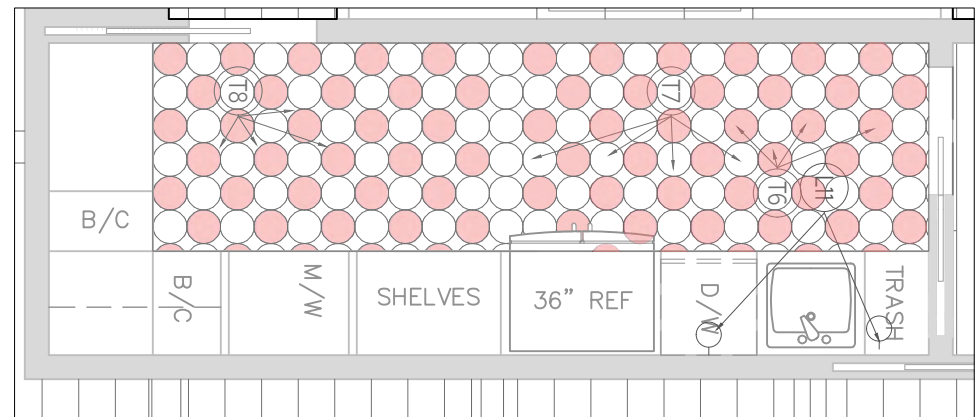


FP FLOOR PLAN  
SCALE: 1/4" = 1'

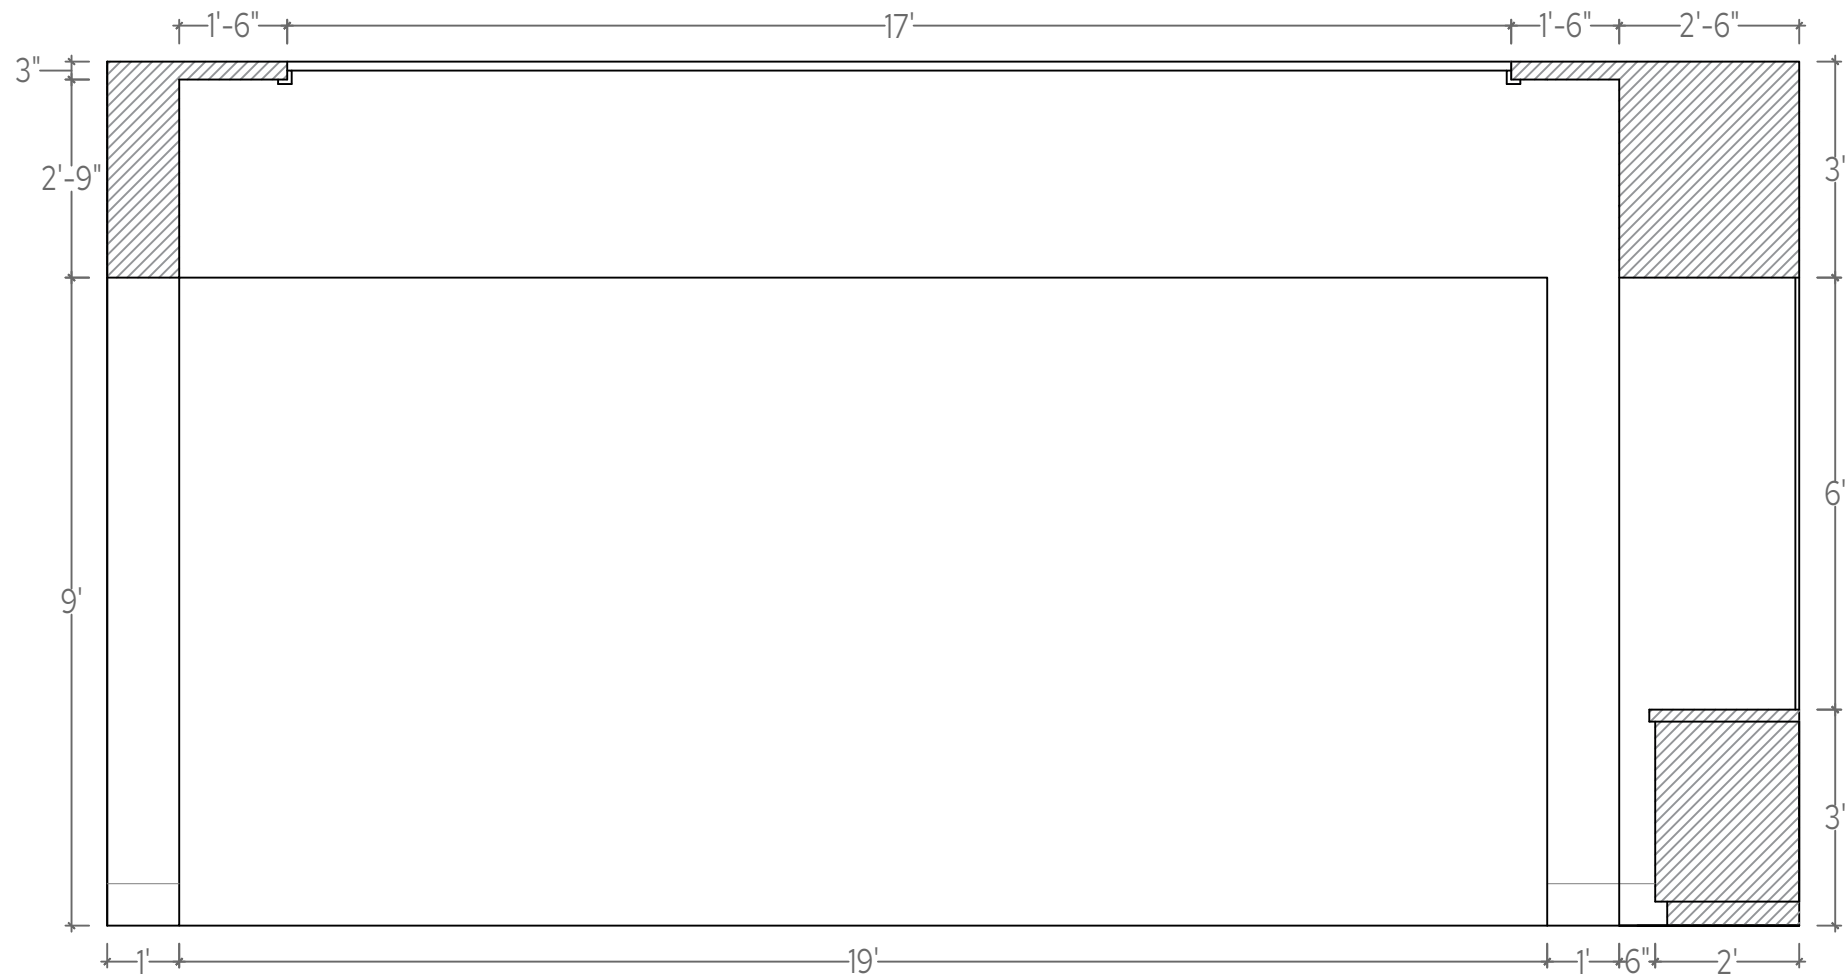


# 1 DINING

SCALE: 3/8" = 1'

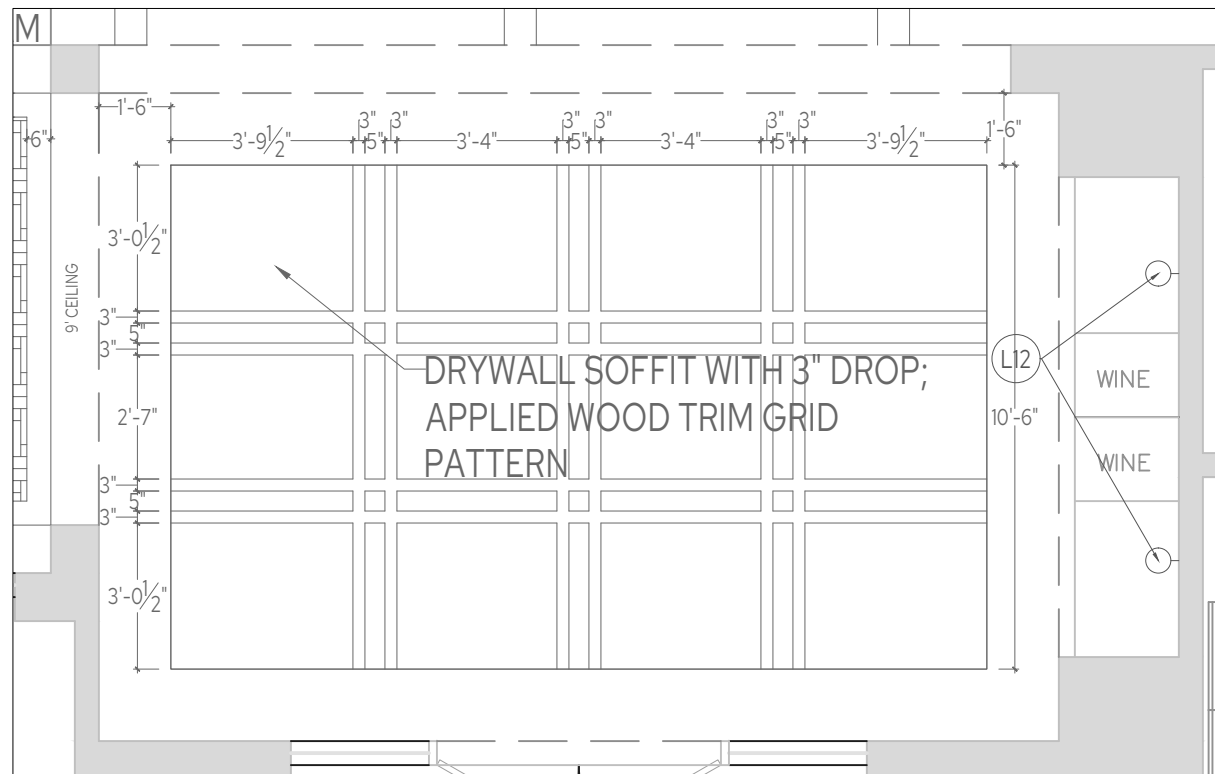

## CP CEILING PLAN

SCALE: 1/4" = 1'

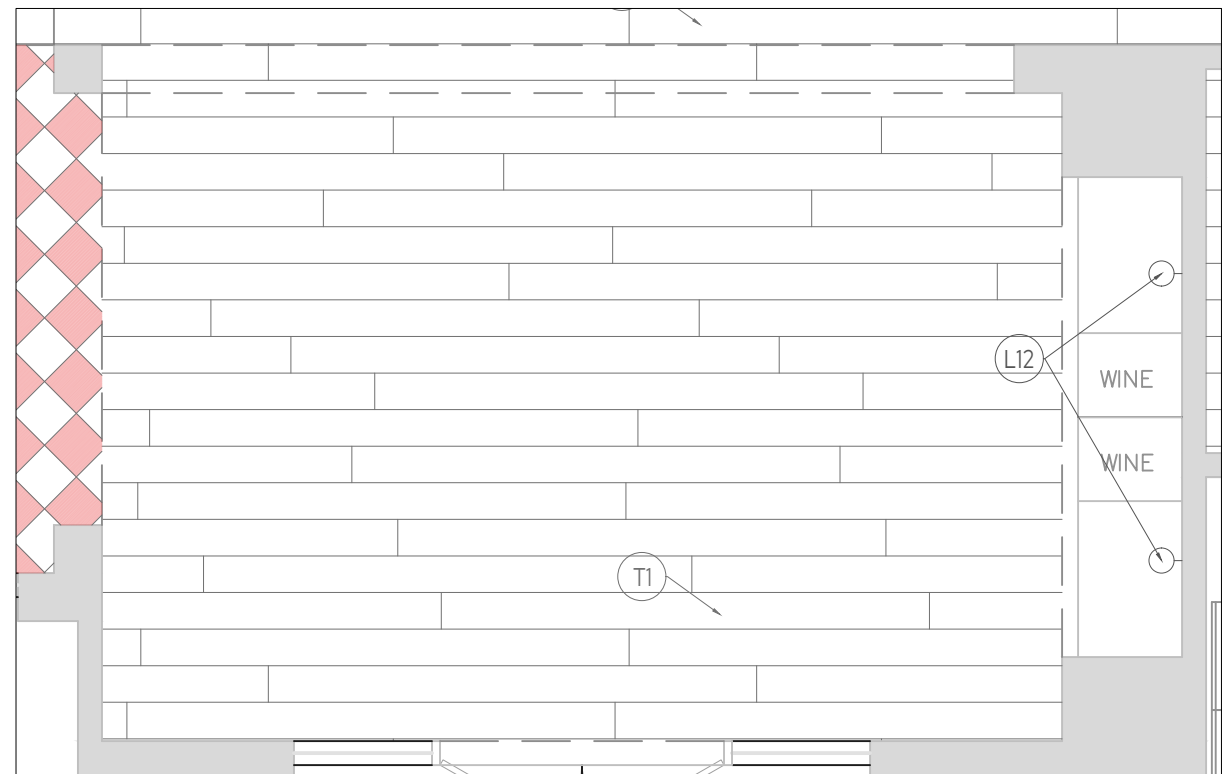

## FP FLOOR PLAN

SCALE: 1/4" = 1'

21

INTERIORS

CHRISTINA FORREST  
PRINCIPAL  
480.864.1021  
DESIGN@21INTERIORS.COM

ALL DRAWINGS AND MEASUREMENTS ARE TO BE CONFIRMED ON SITE BY THE CONTRACTOR, BUILDER OR ARCHITECT.

ALL DRAWINGS ARE CONCEPTUAL IN NATURE AND INTENDED TO SET FORTH DESIGN INTENT ONLY. THEY ARE NOT TO BE USED FOR ARCHITECTURAL OR ENGINEERING PURPOSES.

ALL DRAWINGS AND SPECIFICATIONS ARE PREPARED BY 21 INTERIORS LLC, AND ALL COPYRIGHTS AND OTHER PROPRIETARY RIGHTS APPLICABLE HERETO REMAIN AT ALL TIMES TO 21 INTERIORS.

76TH RESIDENCE  
12070 N 76TH PLACE  
SCOTTSDALE, AZ



DRAWING:  
DINING  
ELEV.

DATE:  
10.8.2026

SCALE:  
3/8" = 1'


SHEET #:  
ID13

DRAWN BY:  
LB

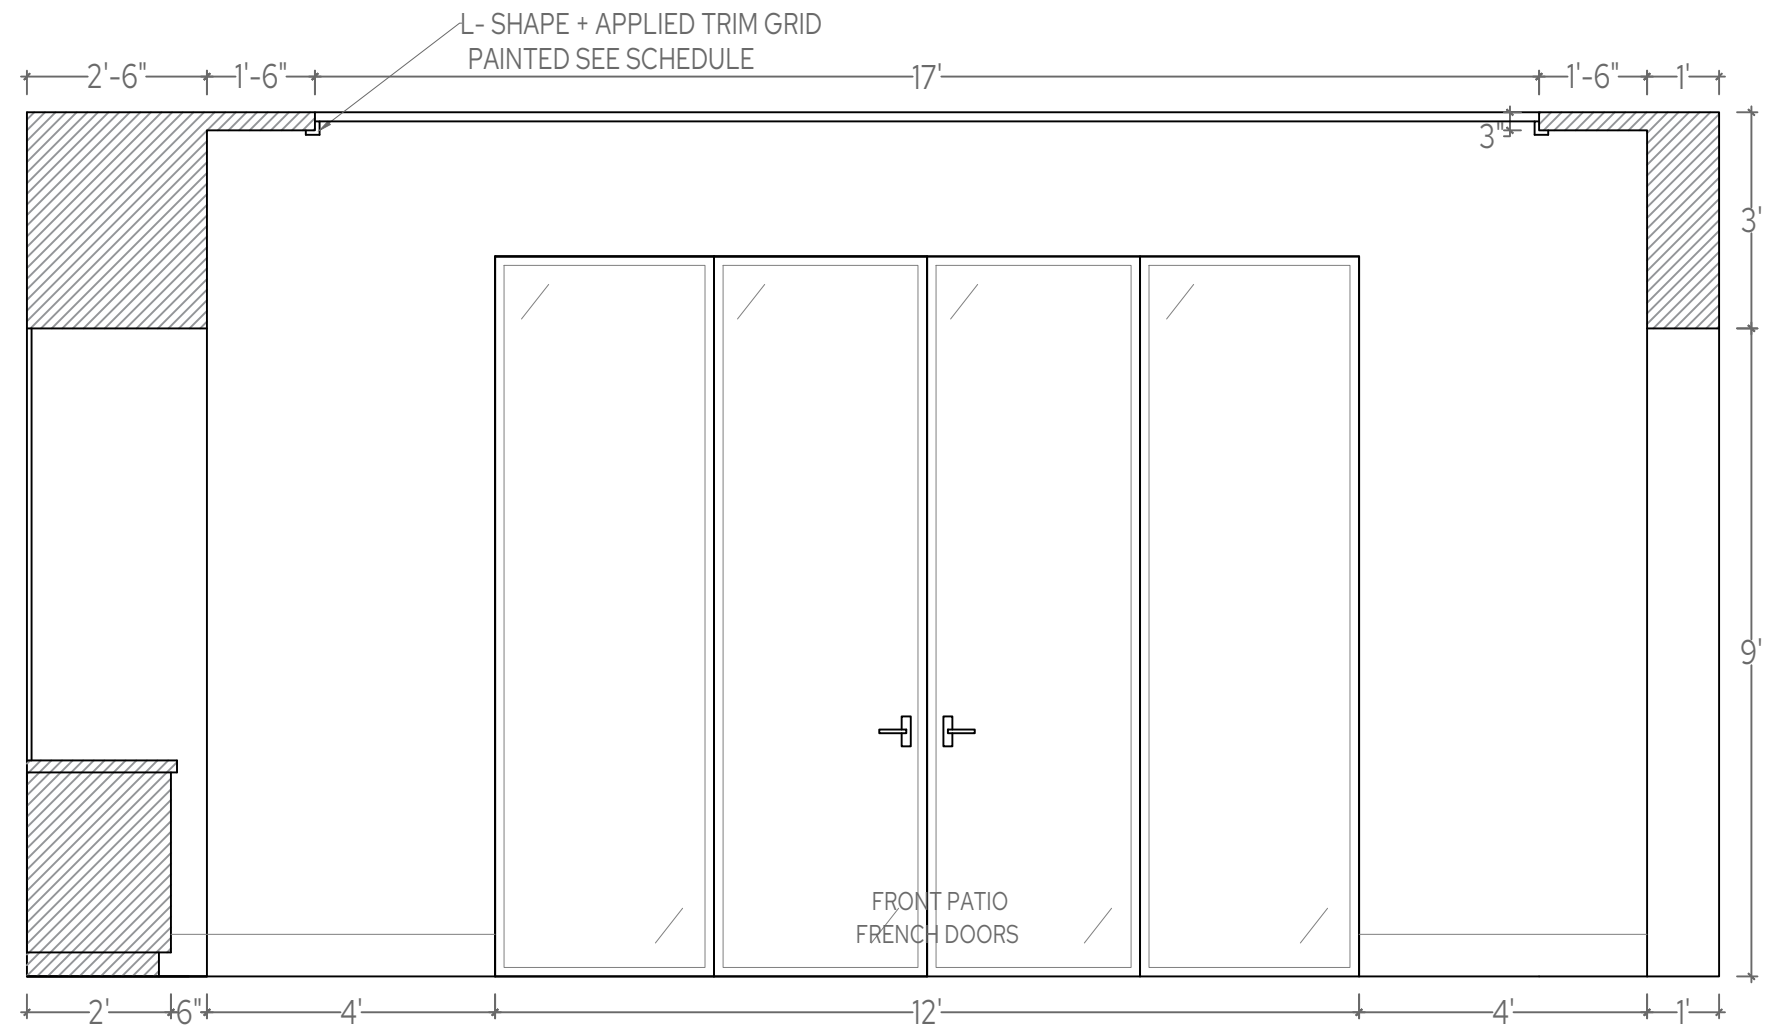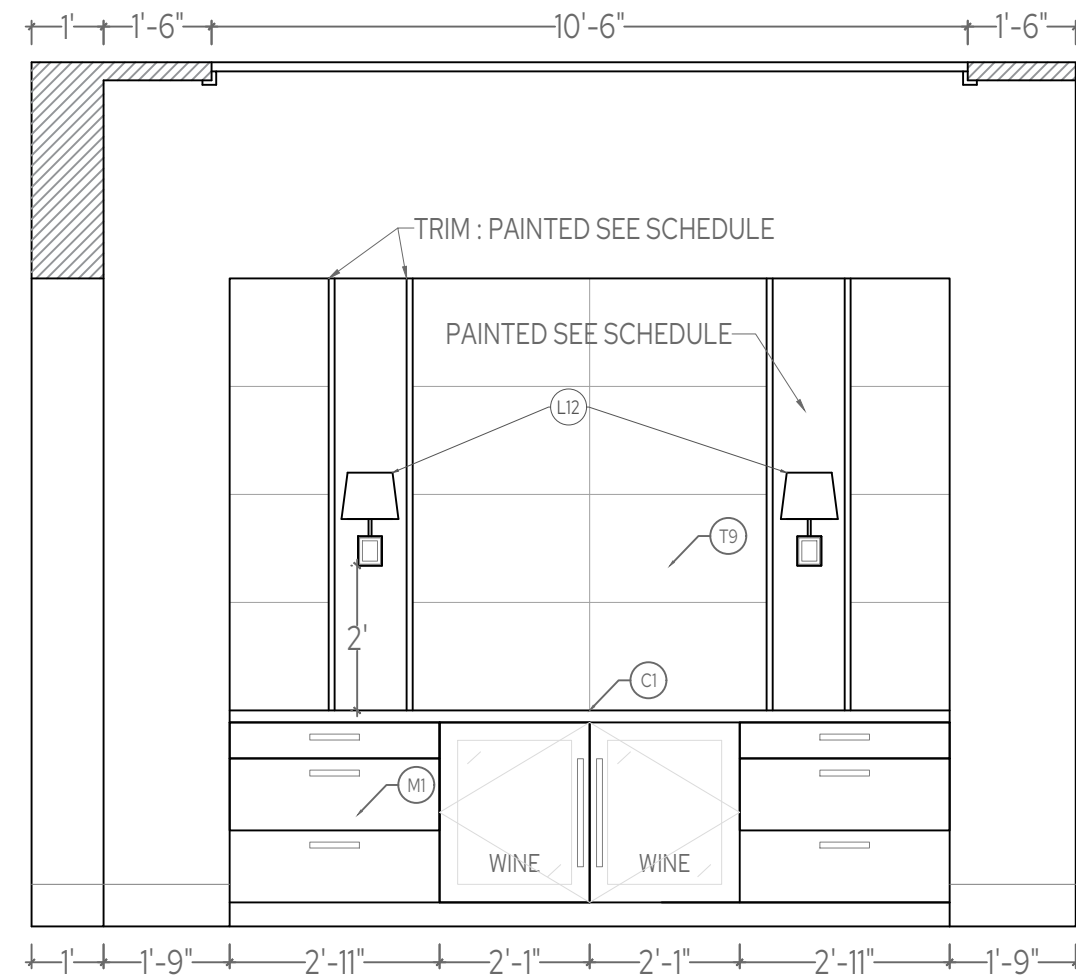


# 1 DINING

SCALE: 3/8" = 1'

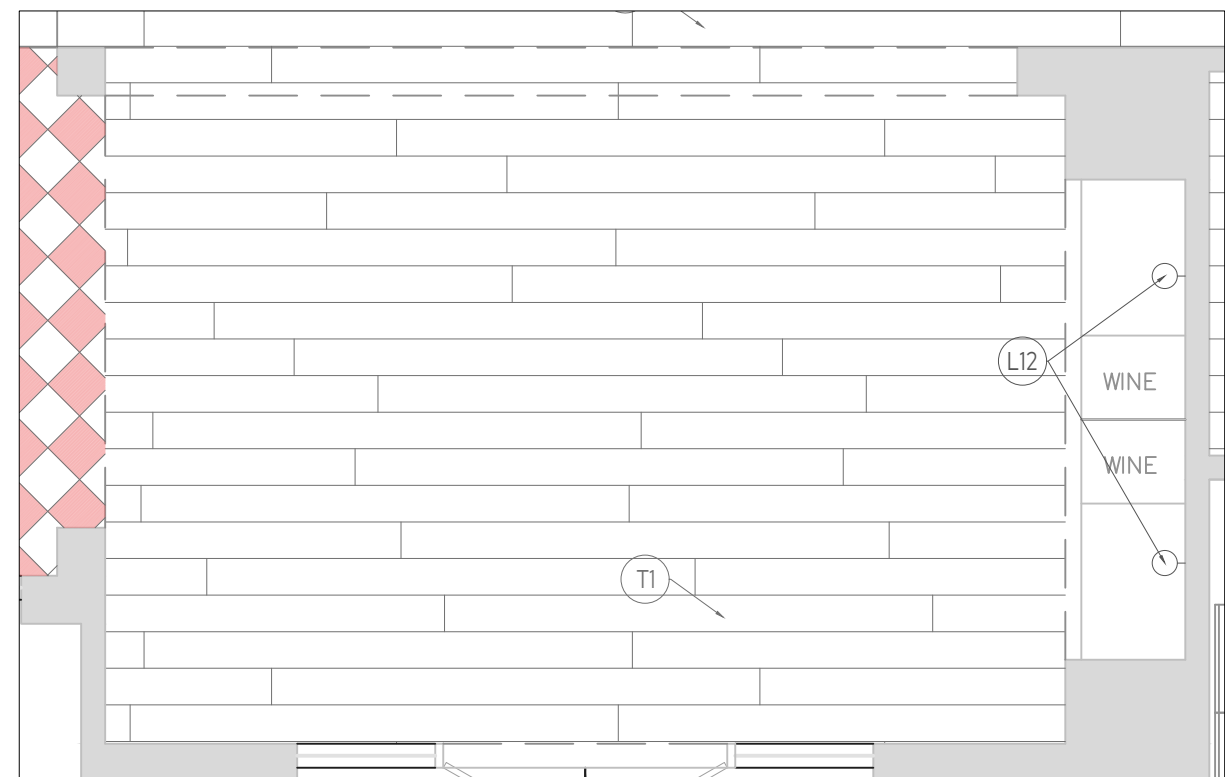


## FP FLOOR PLAN



SCALE: 1/4" = 1'

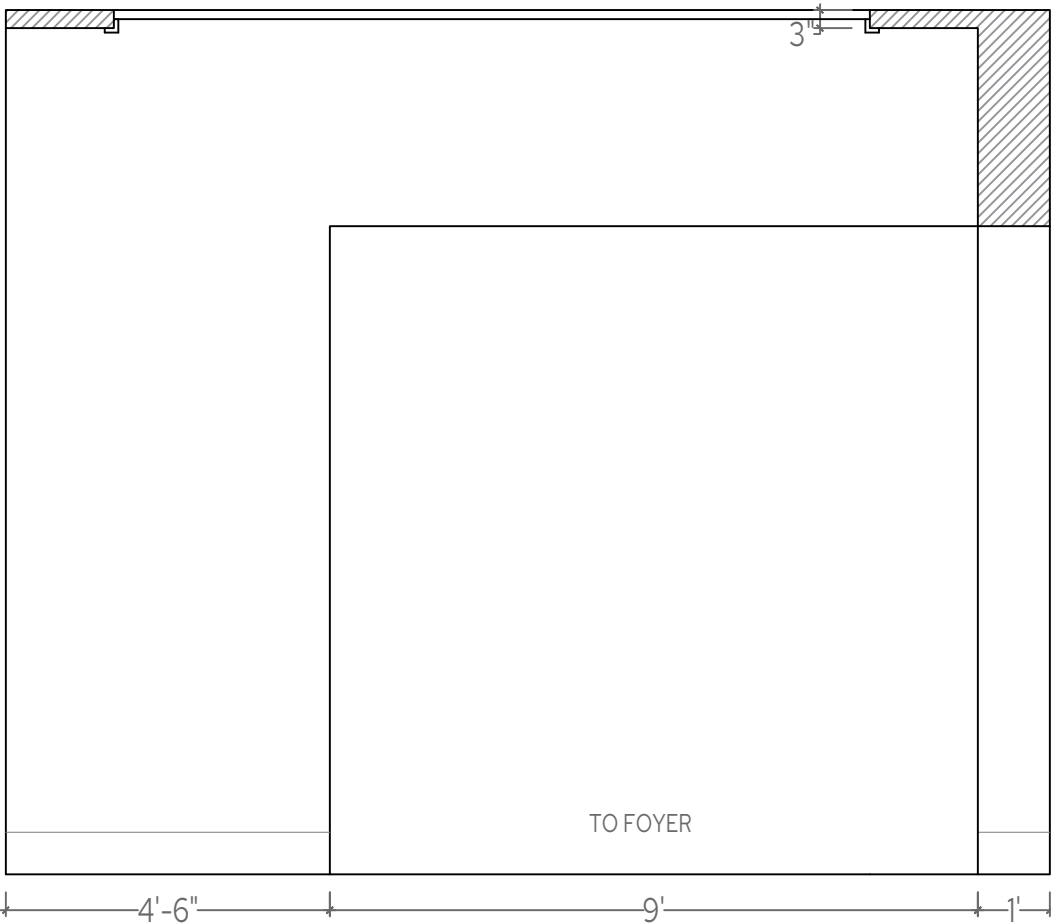

1 DINING  
SCALE: 3/8" = 1'

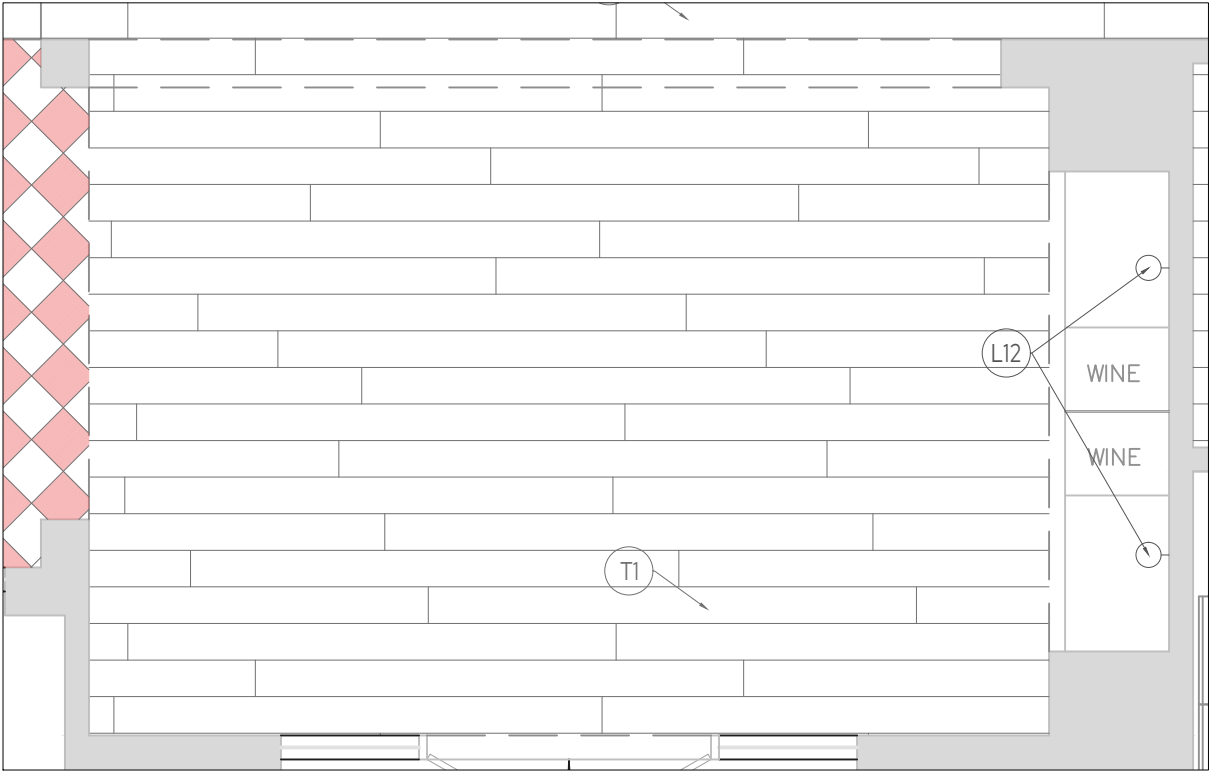


FP FLOOR PLAN  
SCALE: 1/4" = 1'

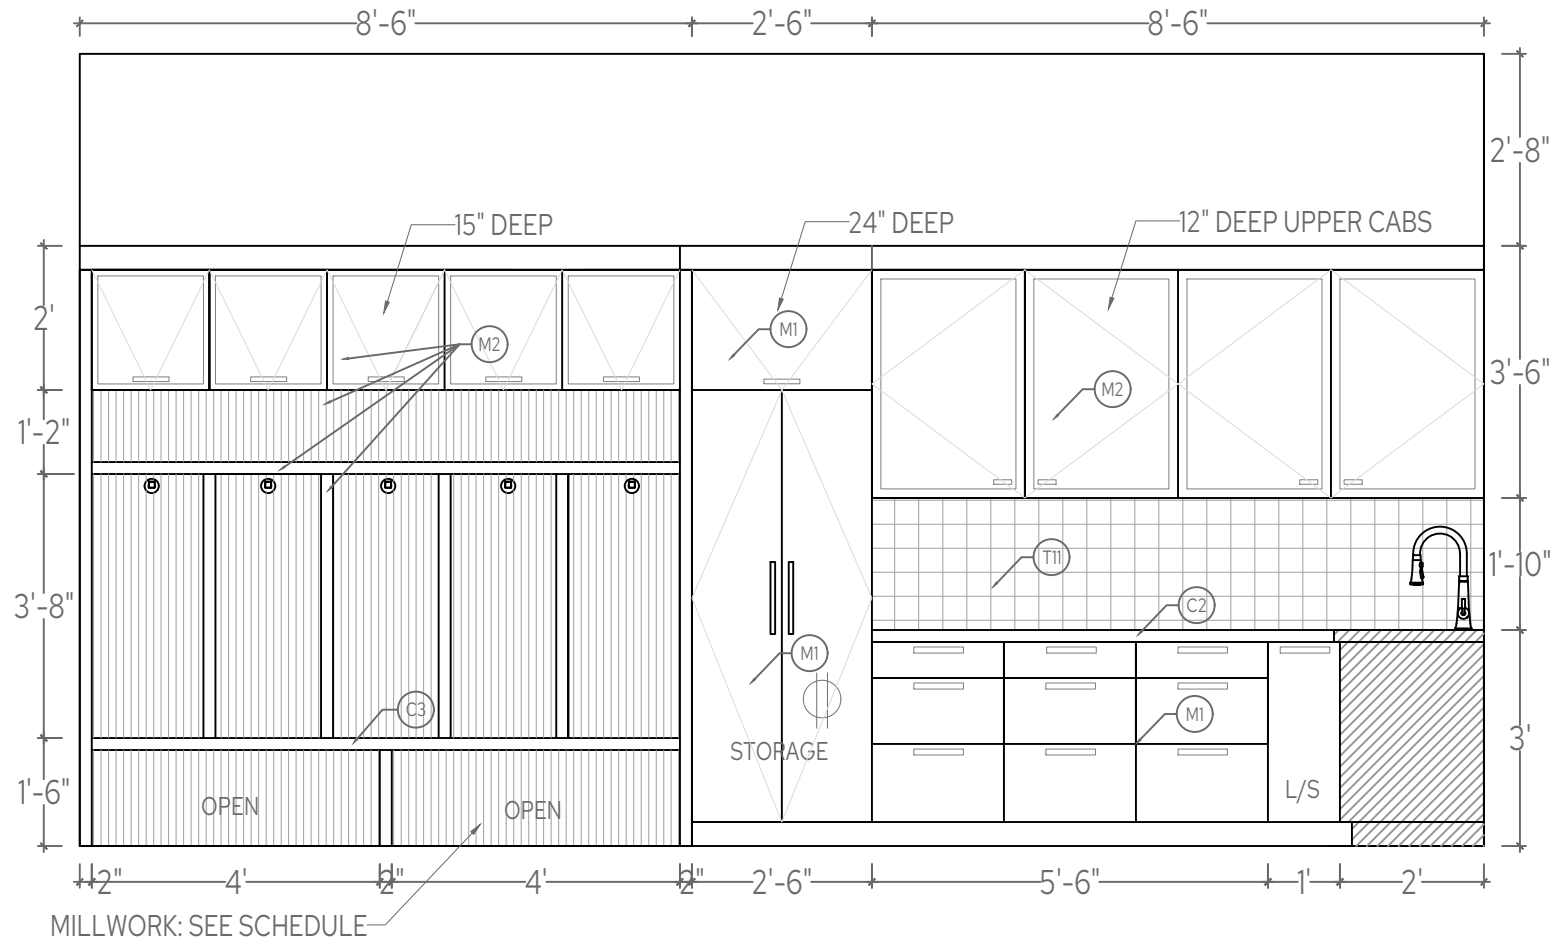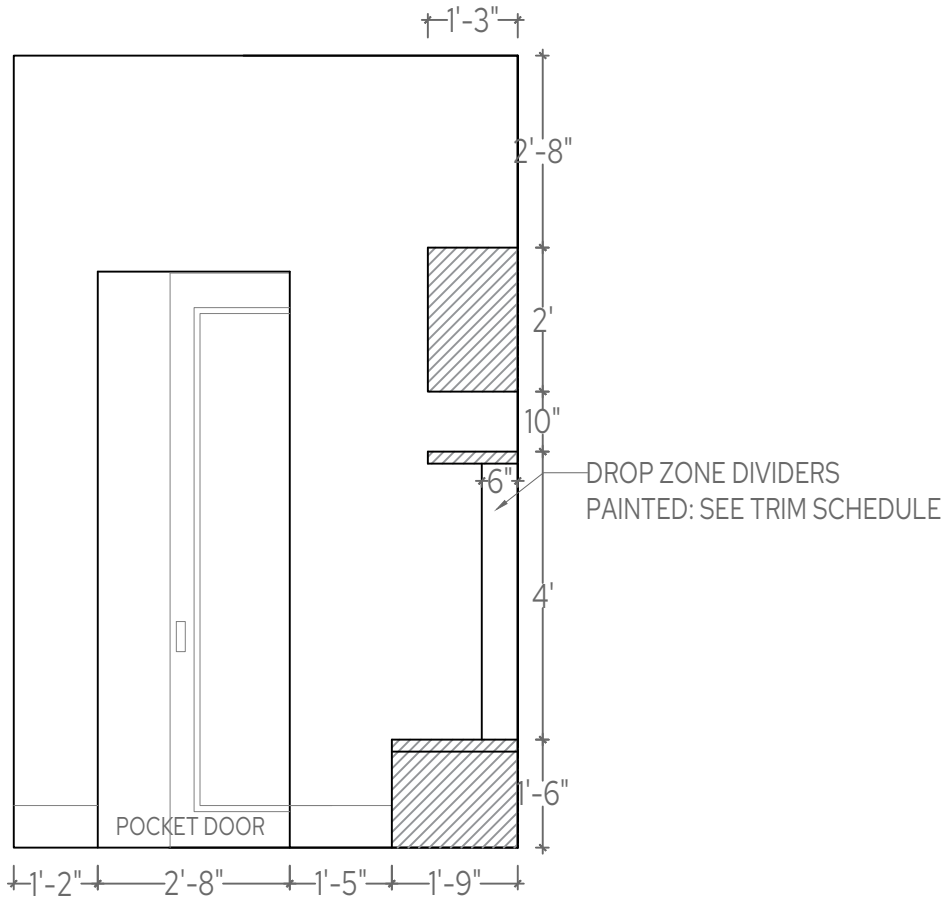



# 1 LAUNDRY

SCALE: 3/8" = 1'

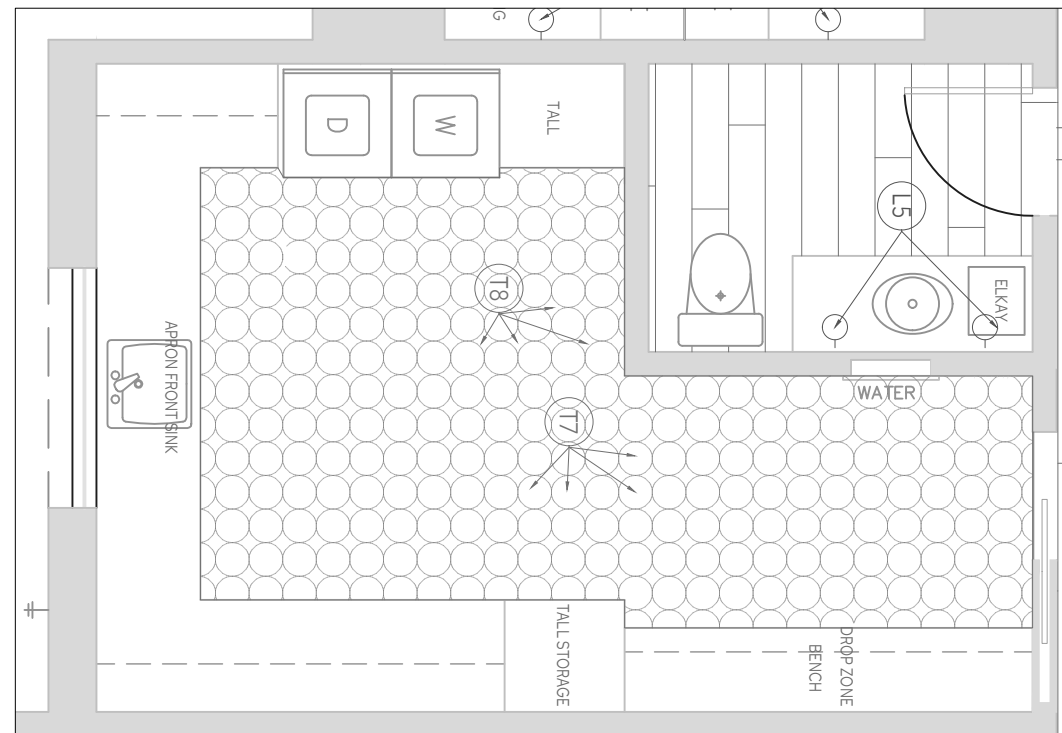


## FP FLOOR PLAN

SCALE: 1/4" = 1'

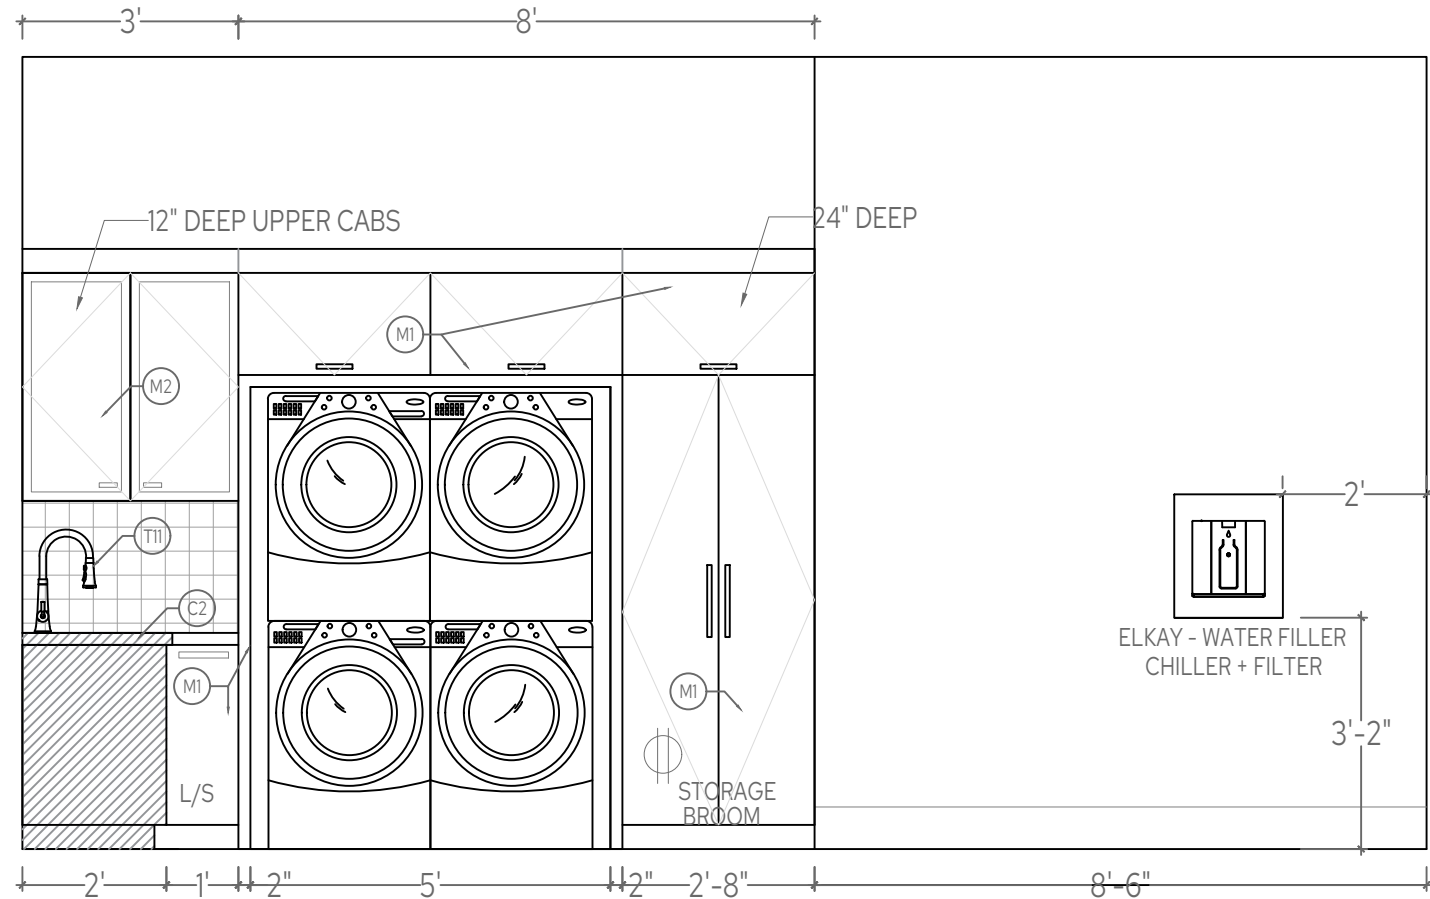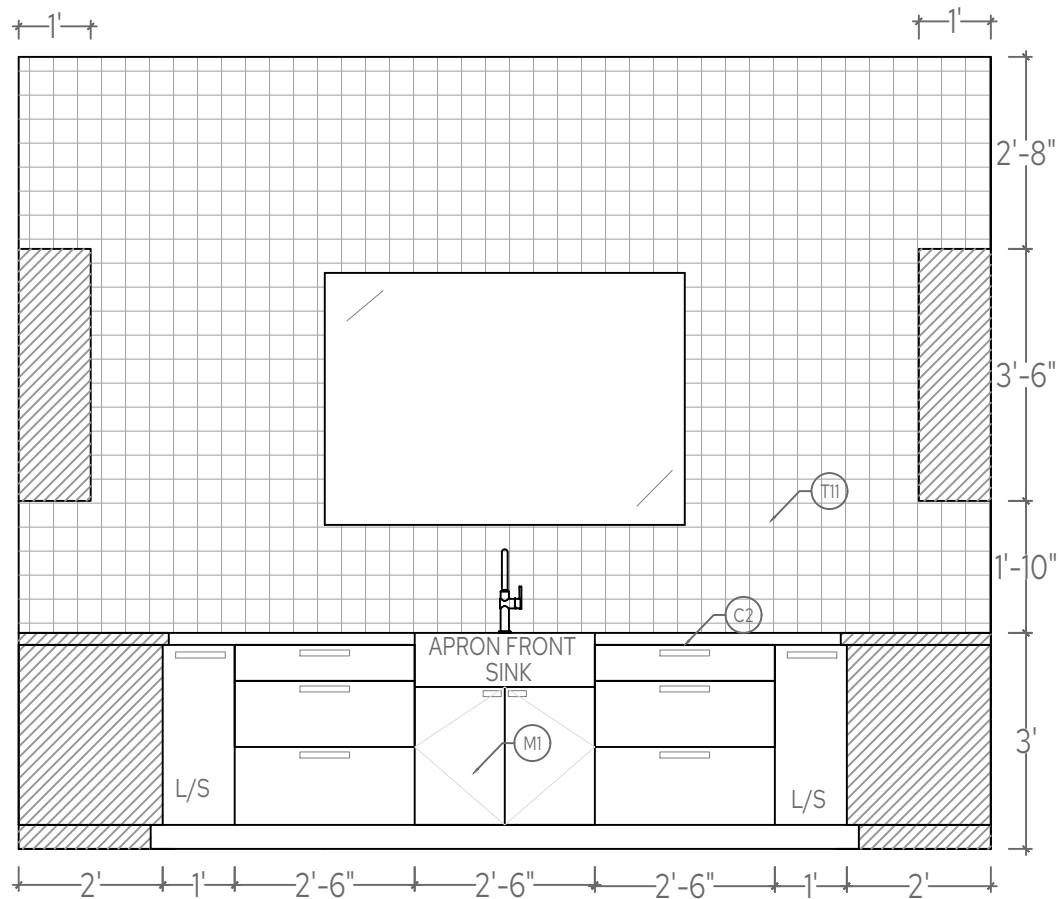



# 1 LAUNDRY

SCALE: 3/8" = 1'

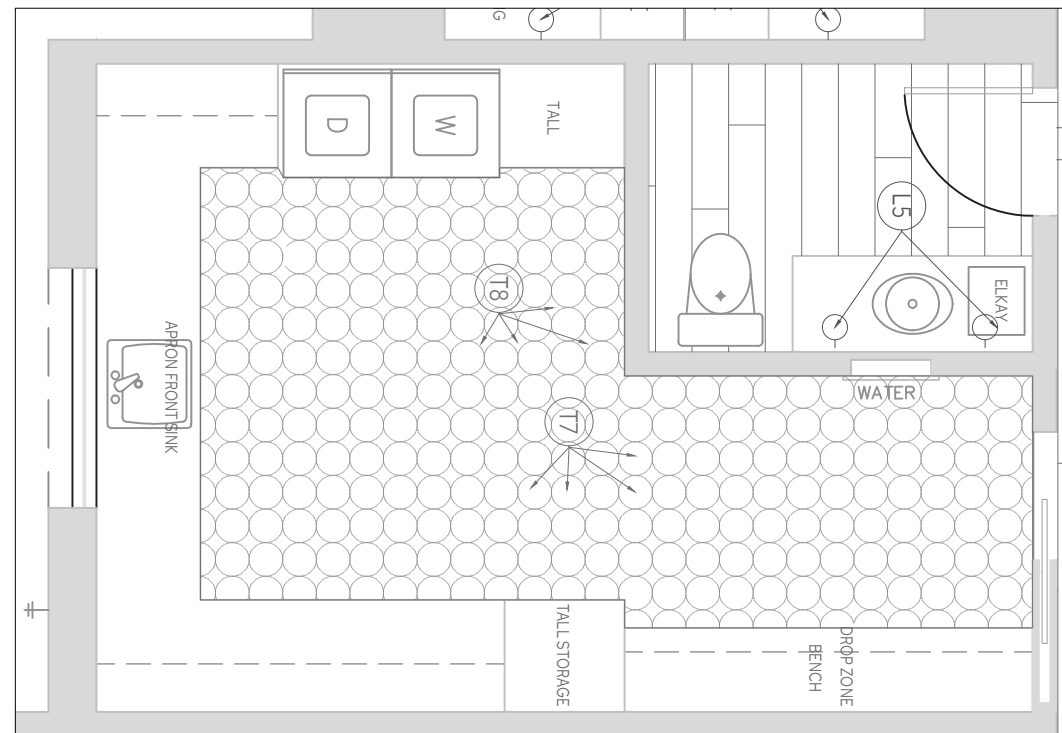


## FP FLOOR PLAN



SCALE: 1/4" = 1'

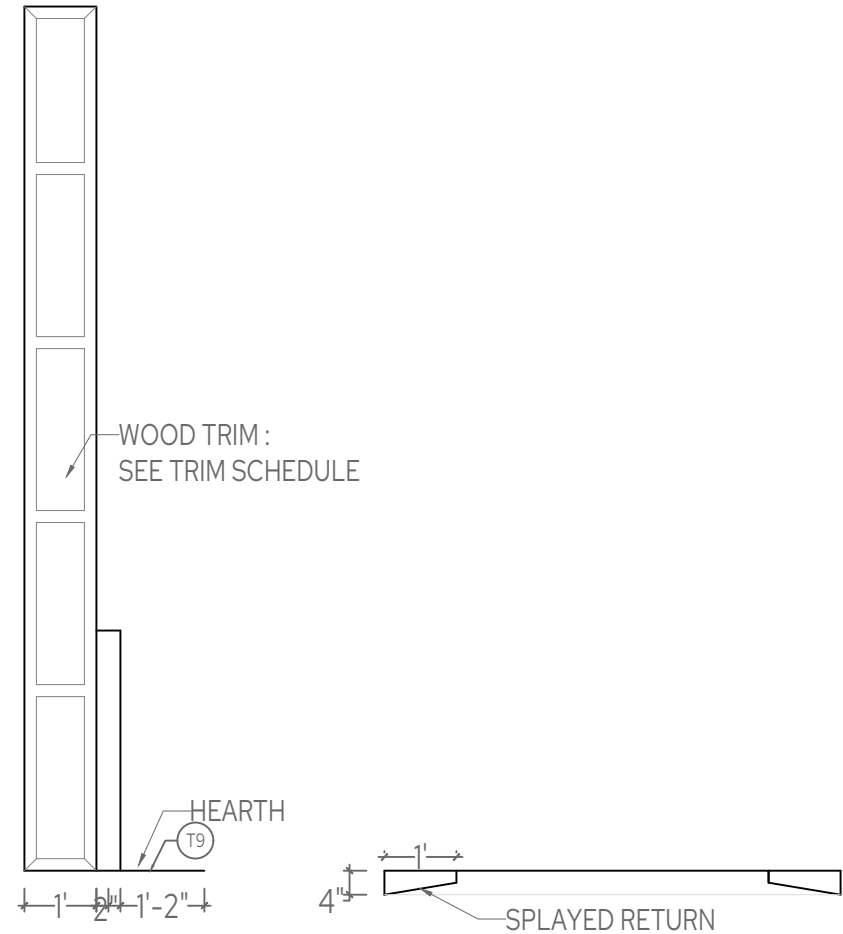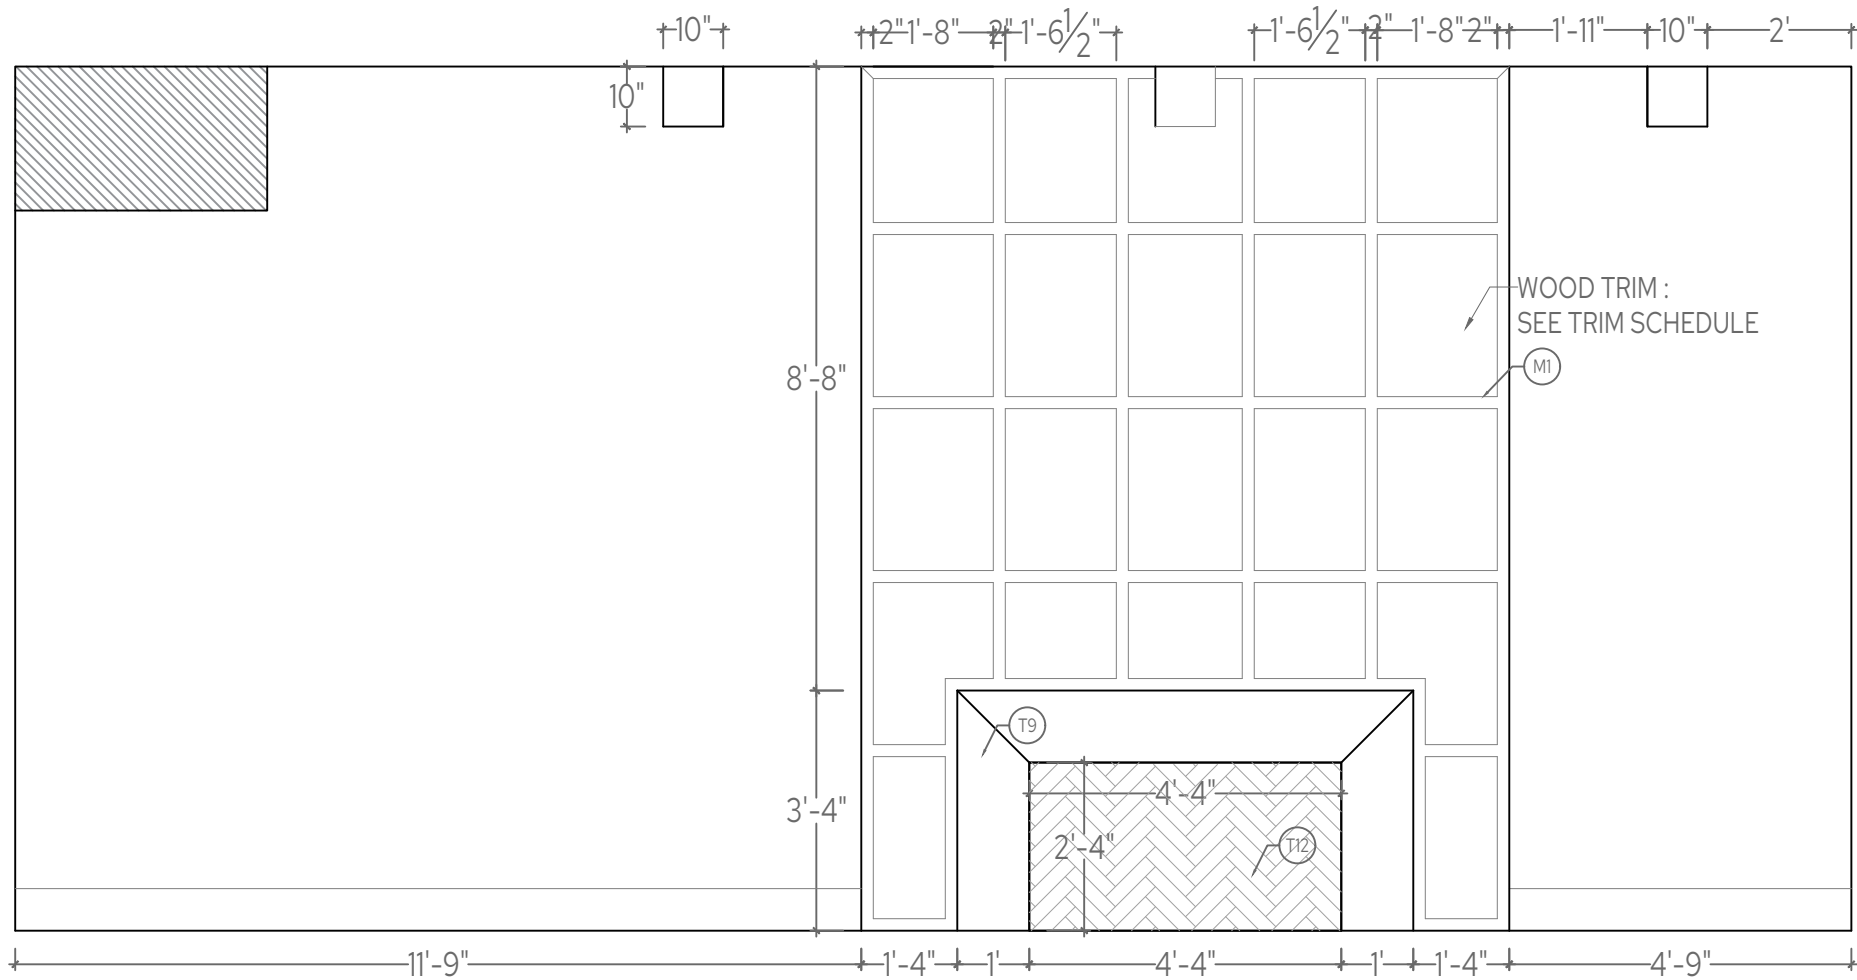

1 MASTER FIREPLACE  
SCALE: 3/8" = 1'

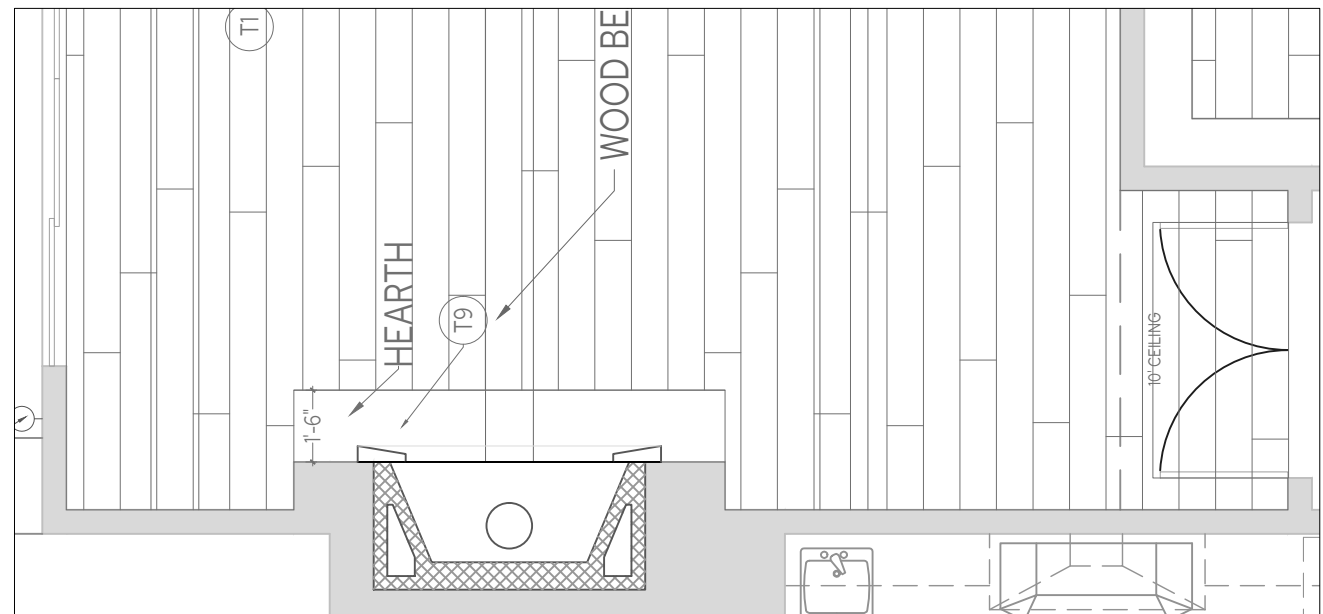


FP FLOOR PLAN  
SCALE: 1/4" = 1'

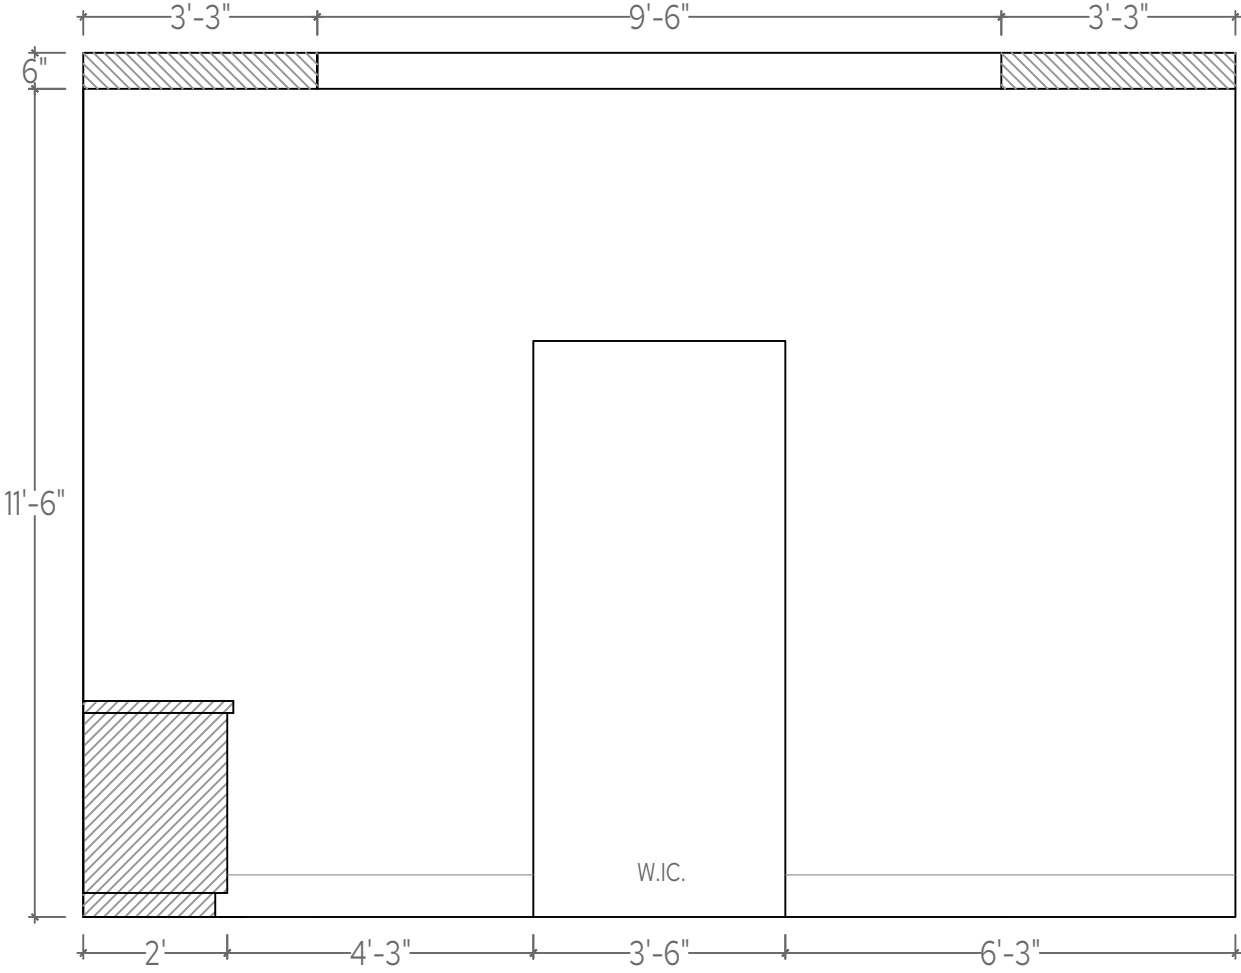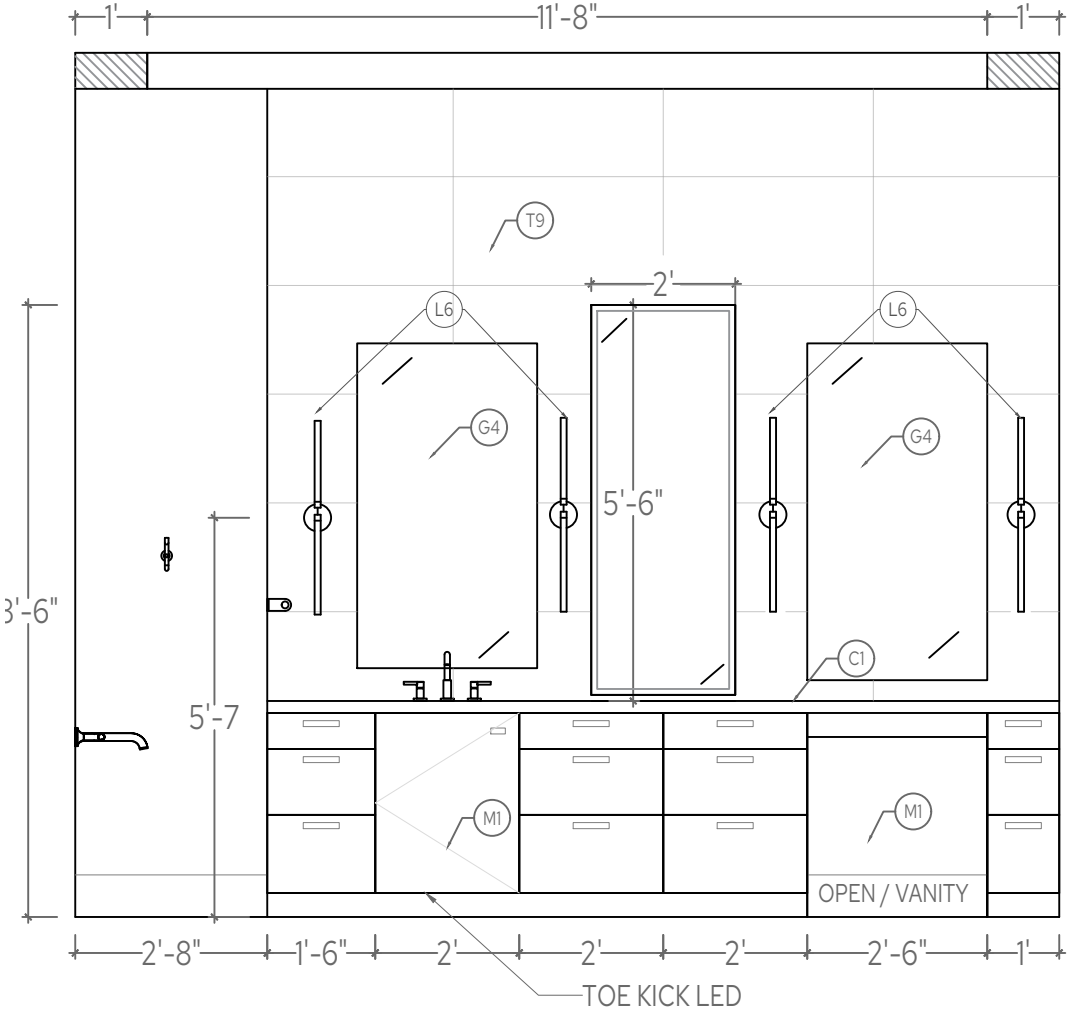

1 MASTER BATH

SCALE: 3/8" = 1'

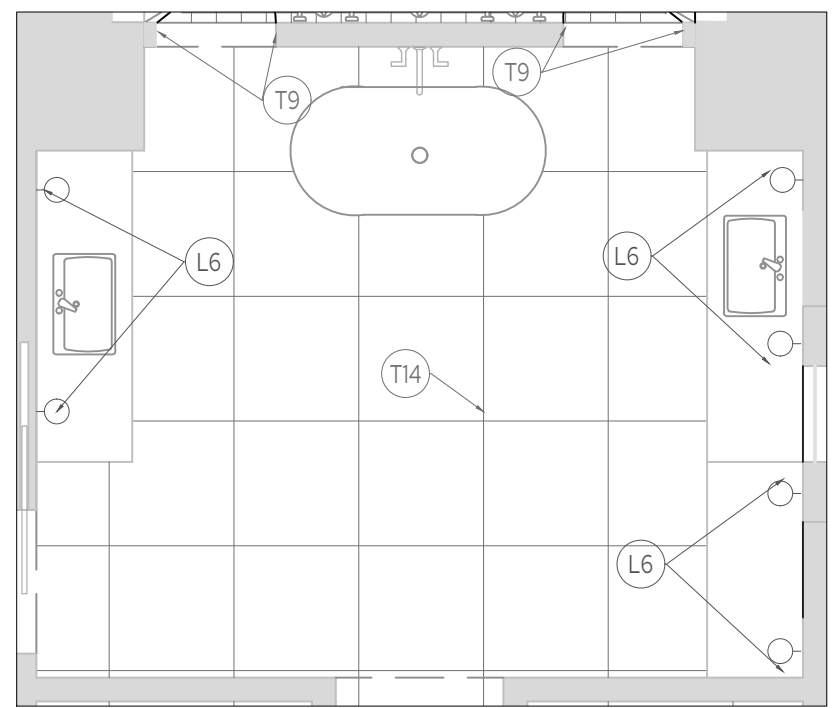

FP FLOOR PLAN



SCALE: 1/4" = 1'

CHRISTINA FORREST  
PRINCIPAL  
480.864.1021  
DESIGN@21INTERIORS.COM

ALL DRAWINGS AND MEASUREMENTS ARE TO BE CONFIRMED ON SITE BY THE CONTRACTOR, BUILDER OR ARCHITECT.  
ALL DRAWINGS ARE CONCEPTUAL IN NATURE AND INTENDED TO SET FORTH DESIGN INTENT ONLY. THEY ARE NOT TO BE USED FOR ARCHITECTURAL OR ENGINEERING PURPOSES.  
ALL DRAWINGS AND SPECIFICATIONS ARE PREPARED BY 21 INTERIORS LLC, AND ALL COPYRIGHTS AND OTHER PROPRIETARY RIGHTS APPLICABLE HERETO REMAIN AT ALL TIMES TO 21 INTERIORS.


76TH RESIDENCE  
12070 N 76TH PLACE  
SCOTTSDALE, AZ

|           |                   |
|-----------|-------------------|
| DRAWING:  | MASTER BATH ELEV. |
| DATE:     | 10.8.2026         |
| SCALE:    | 3/8" = 1'         |
| SHEET #:  | ID19              |
| DRAWN BY: | LB                |

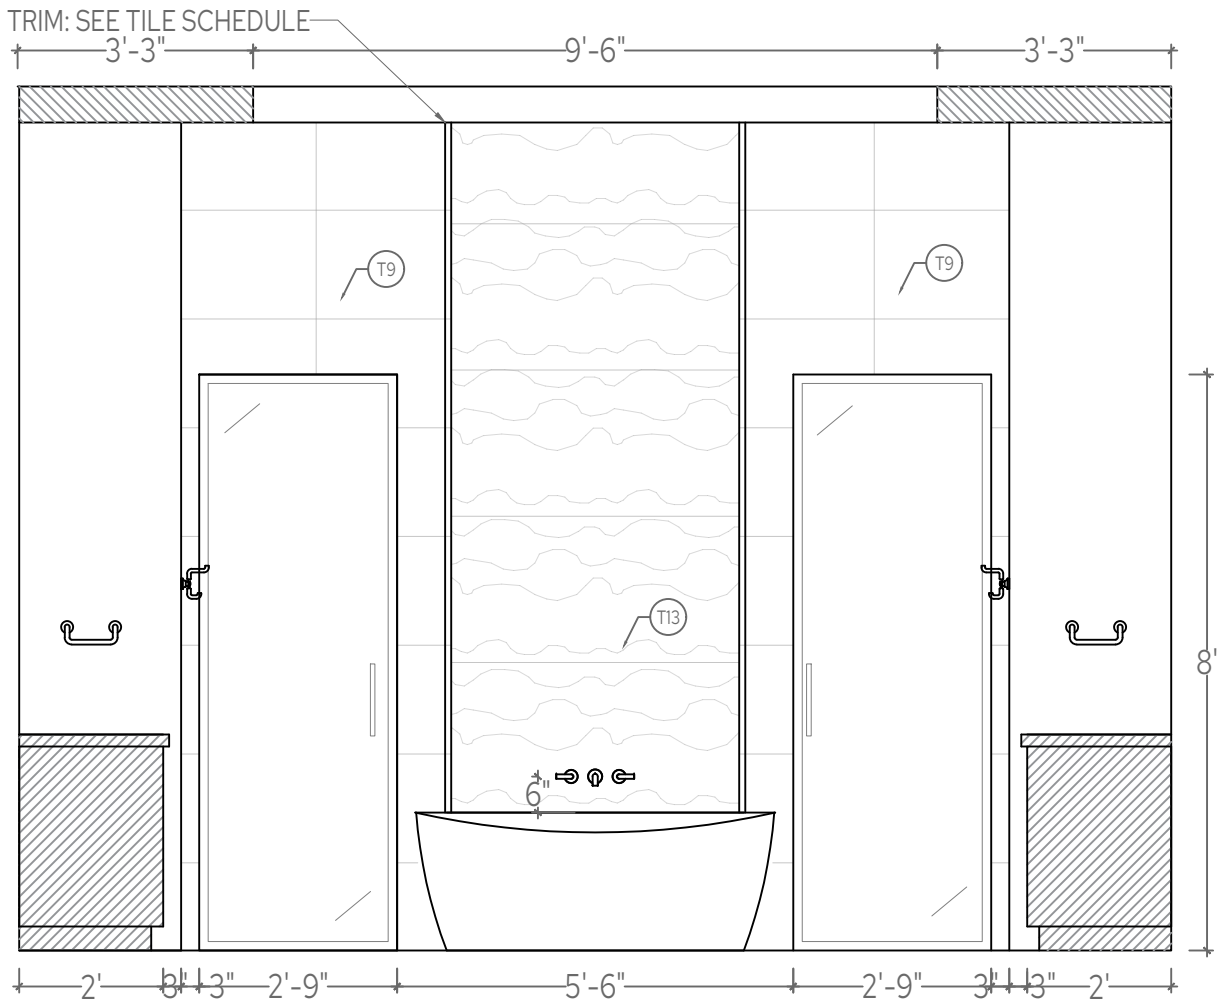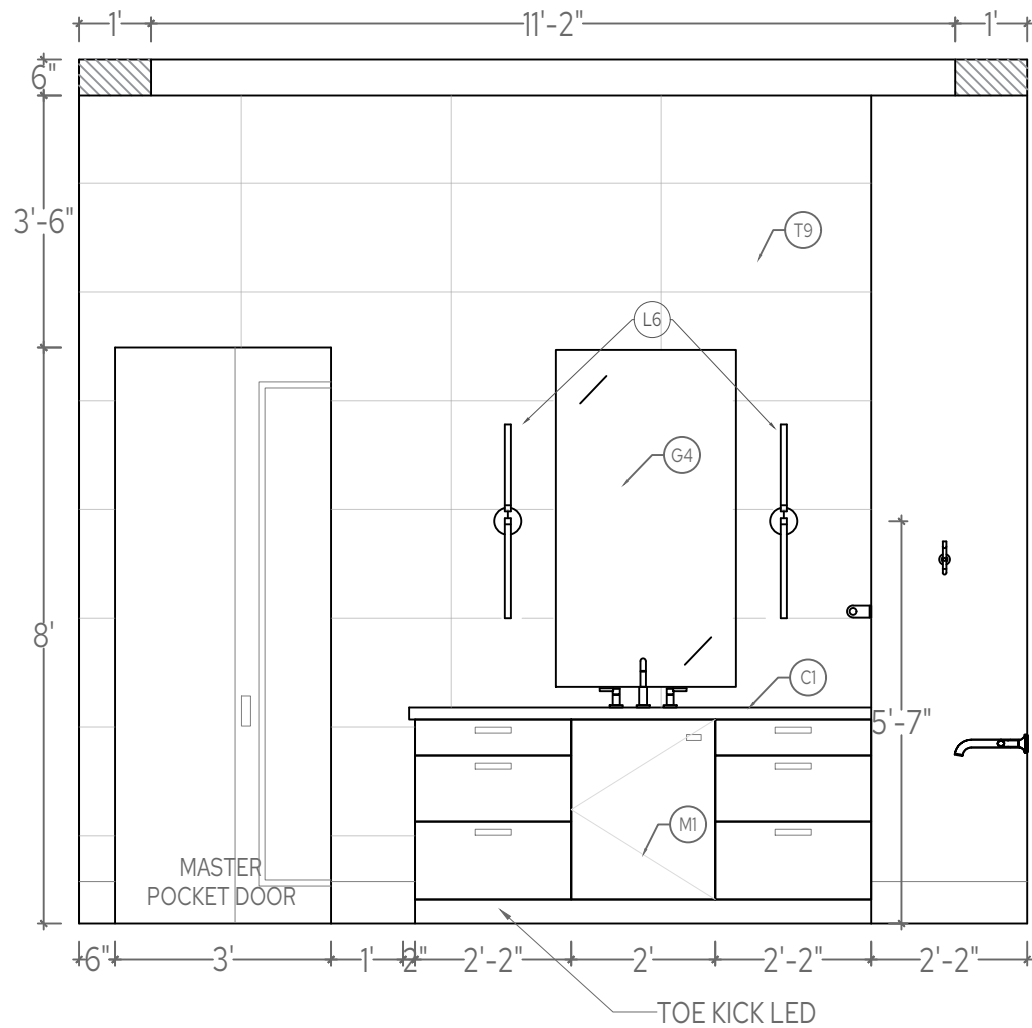

# 1 MASTER BATH

SCALE: 3/8" = 1'

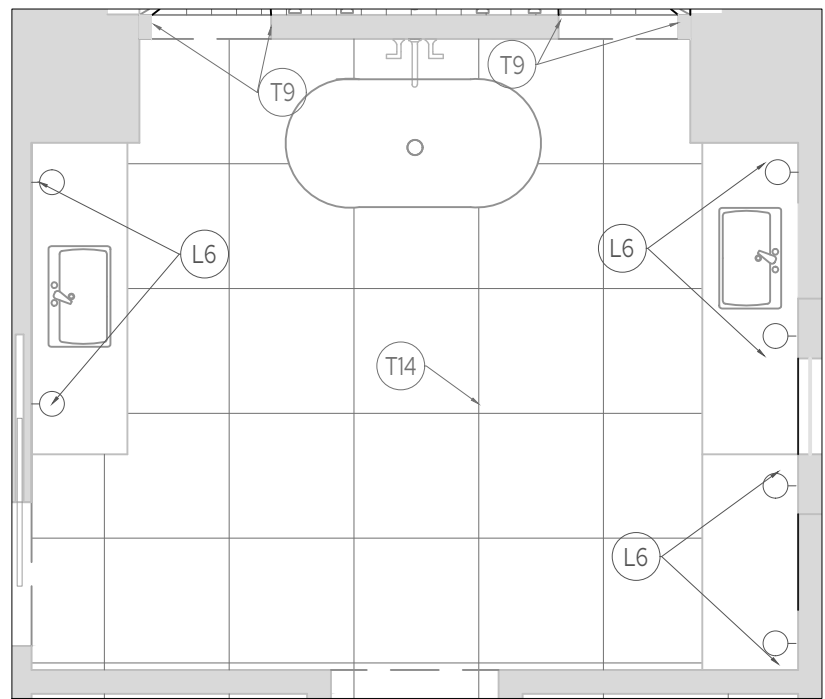

## FP FLOOR PLAN

SCALE: 1/4" = 1'

CHRISTINA FORREST  
PRINCIPAL  
480.864.1021  
DESIGN@21INTERIORS.COM

ALL DRAWINGS AND MEASUREMENTS ARE TO BE CONFIRMED ON SITE BY THE CONTRACTOR, BUILDER OR ARCHITECT.

ALL DRAWINGS ARE CONCEPTUAL IN NATURE AND INTENDED TO SET FORTH DESIGN INTENT ONLY. THEY ARE NOT TO BE USED FOR ARCHITECTURAL OR ENGINEERING PURPOSES.

ALL DRAWINGS AND SPECIFICATIONS ARE PREPARED BY 21 INTERIORS LLC, AND ALL COPYRIGHTS AND OTHER PROPRIETARY RIGHTS APPLICABLE HERETO REMAIN AT ALL TIMES TO 21 INTERIORS.

76TH RESIDENCE  
12070 N 76TH PLACE  
SCOTTSDALE, AZ




DRAWING:  
MASTER  
BATH  
ELEV.

DATE:  
10.8.2026


SCALE:  
3/8" = 1'

SHEET #:  
ID20


DRAWN BY:  
LB

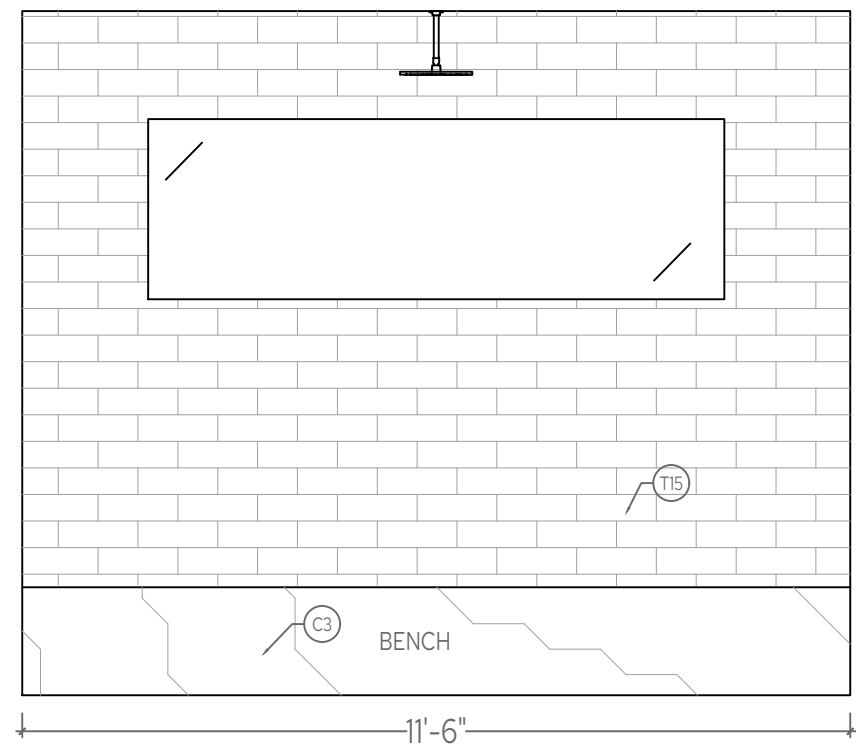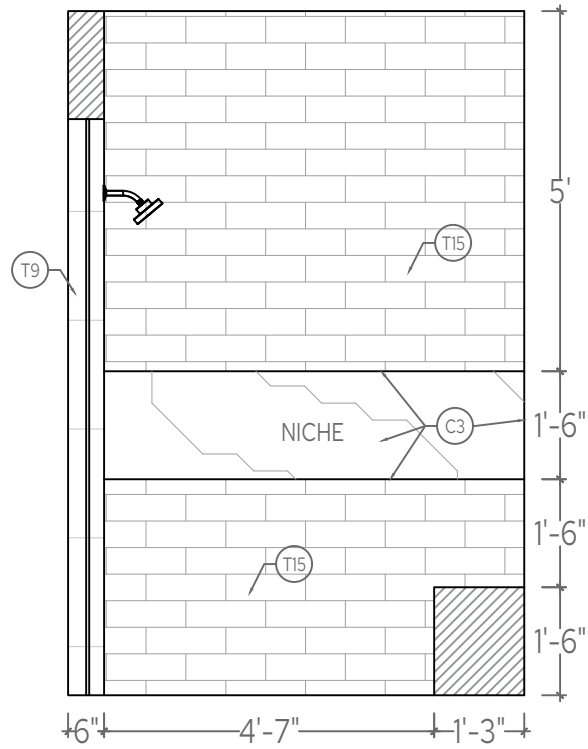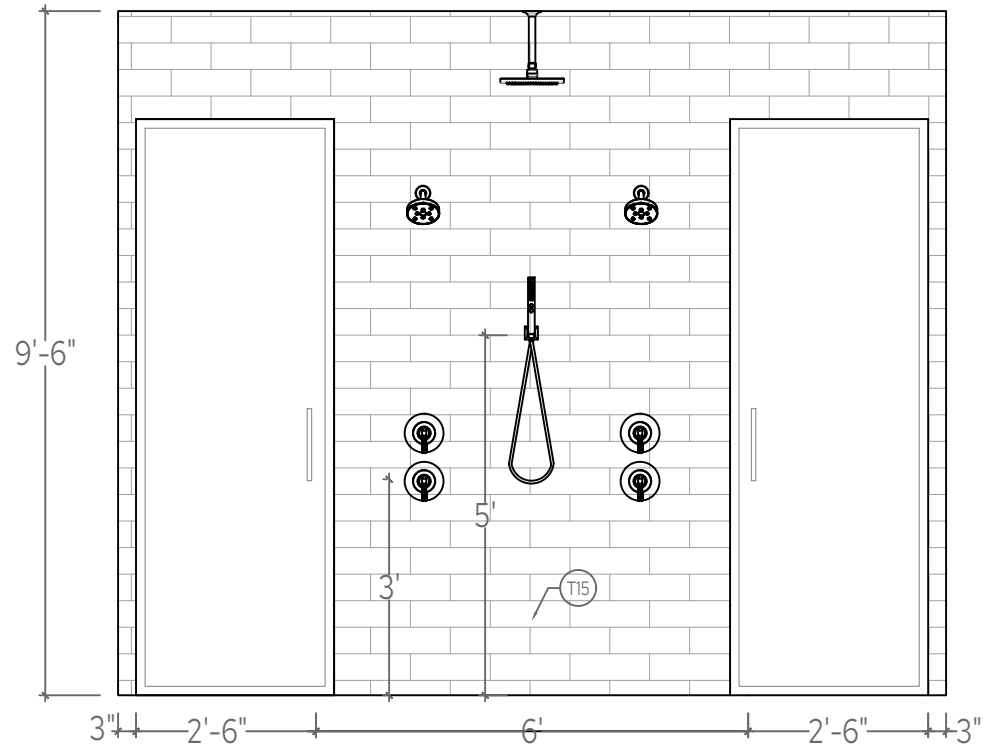



1 MASTER SHOWER  
SCALE: 3/8" = 1'

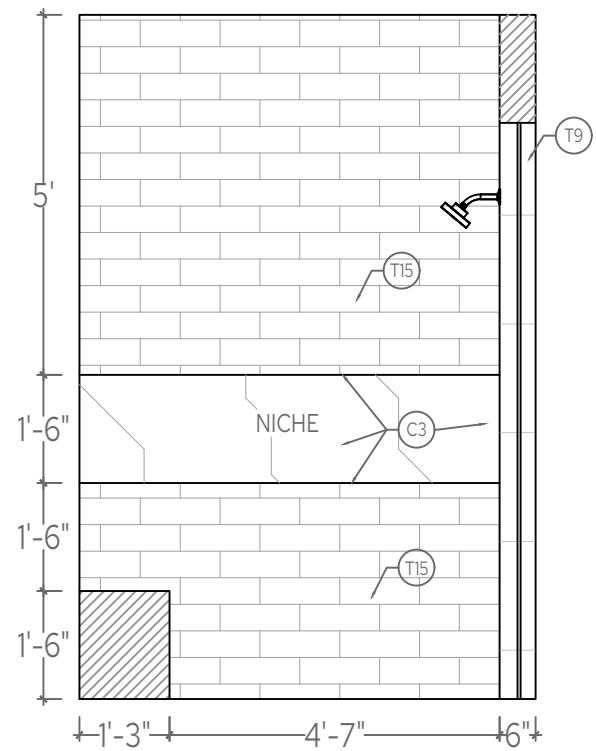


2 MASTER SHOWER  
SCALE: 3/8" = 1'

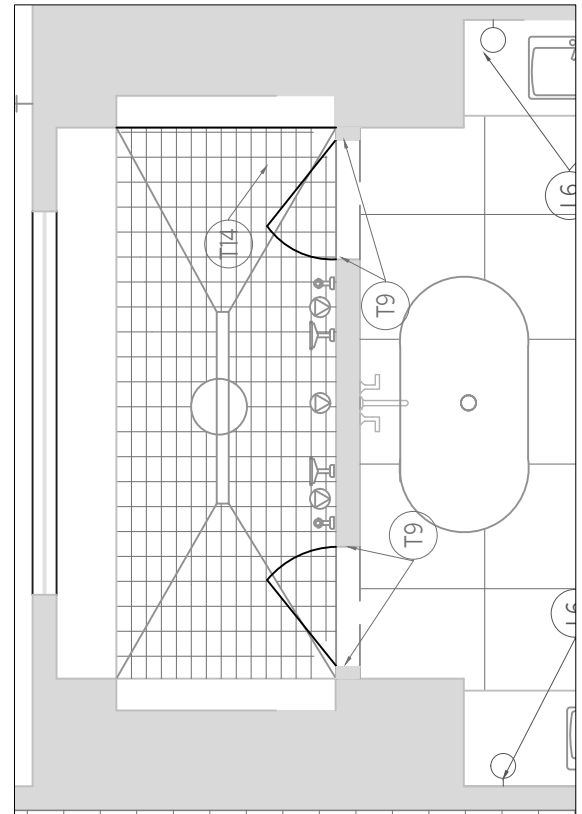



FP FLOOR PLAN  
SCALE: 1/4" = 1'

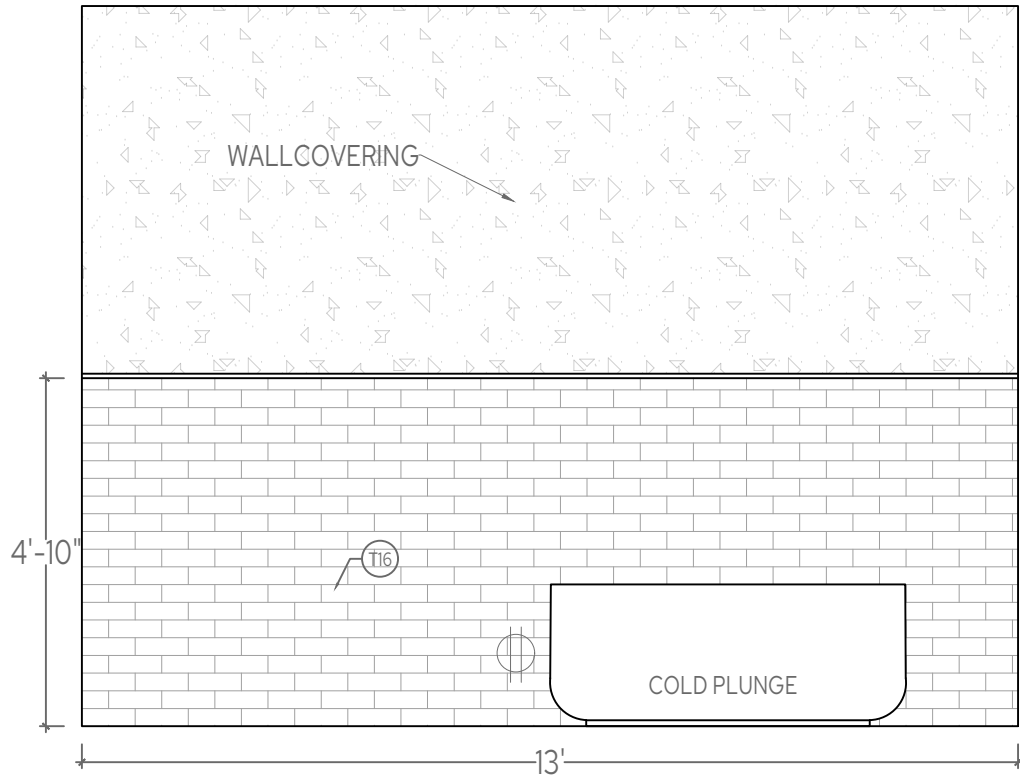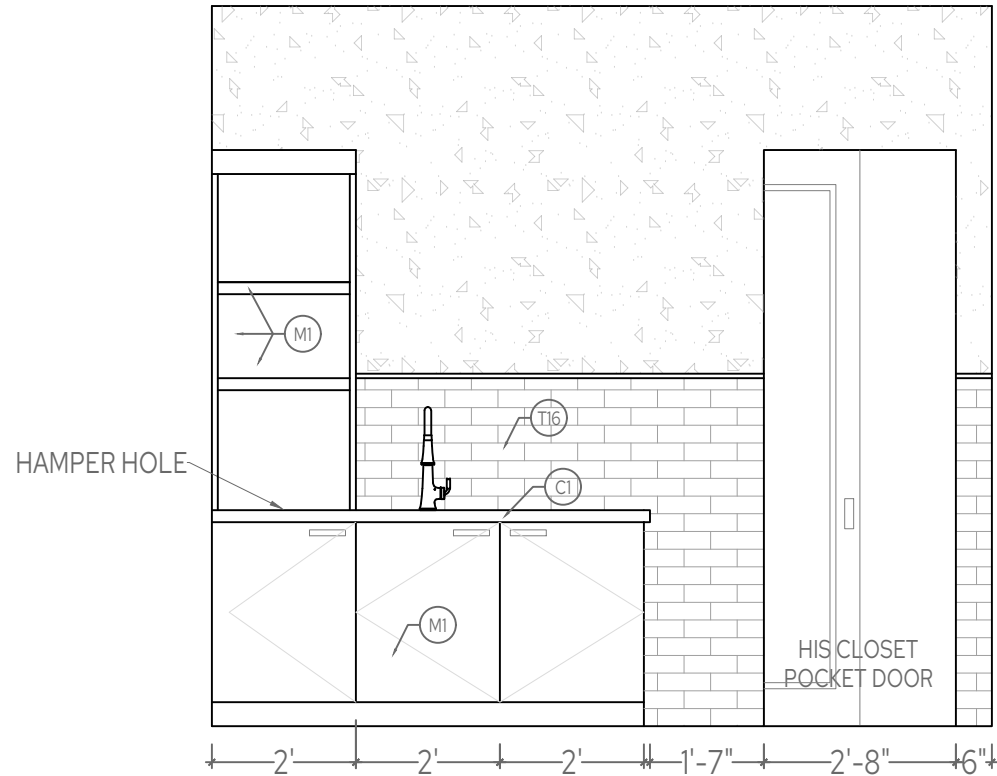


1 WELLNESS  
SCALE: 3/8" = 1'

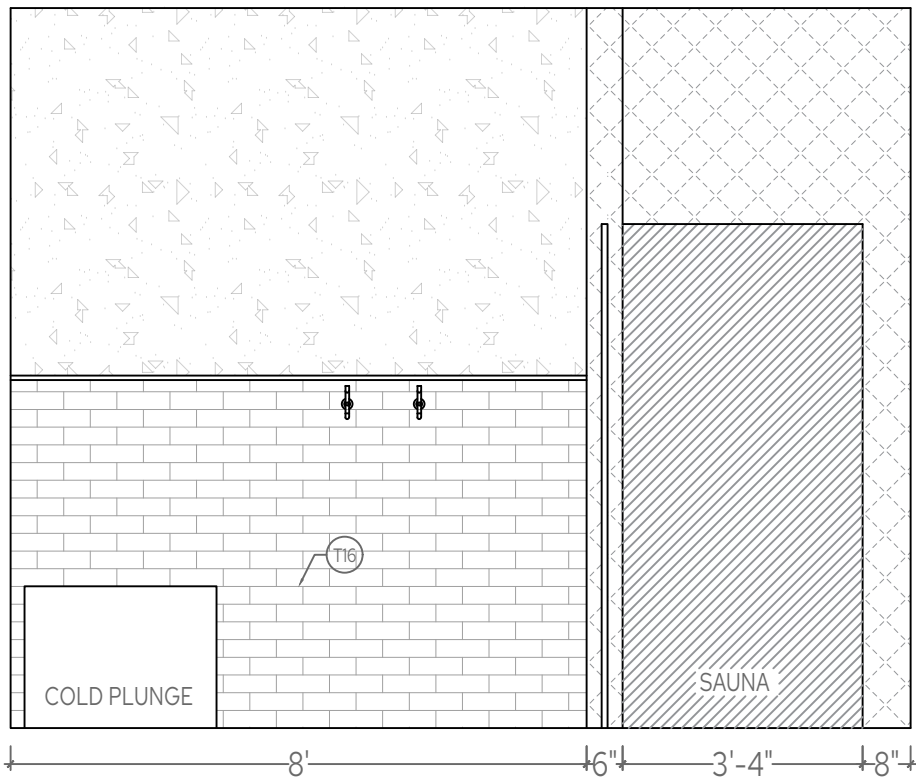



2 WELLNESS  
SCALE: 3/8" = 1'

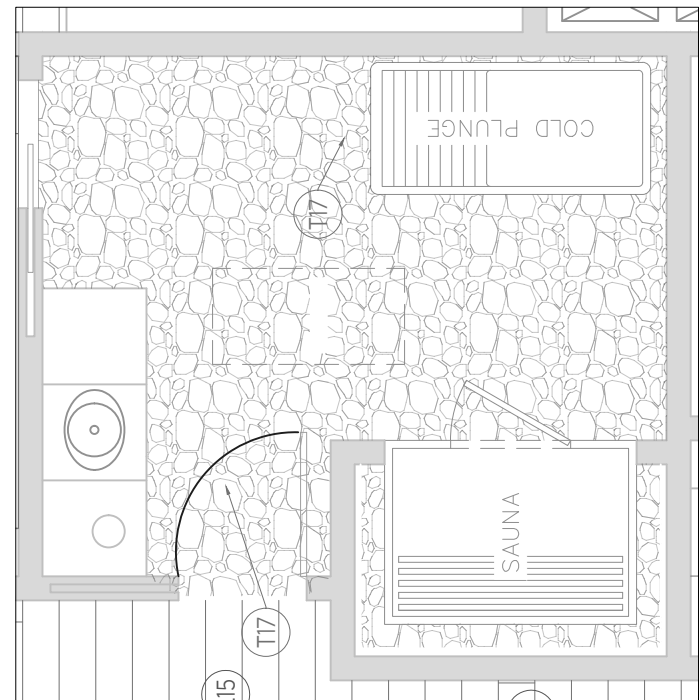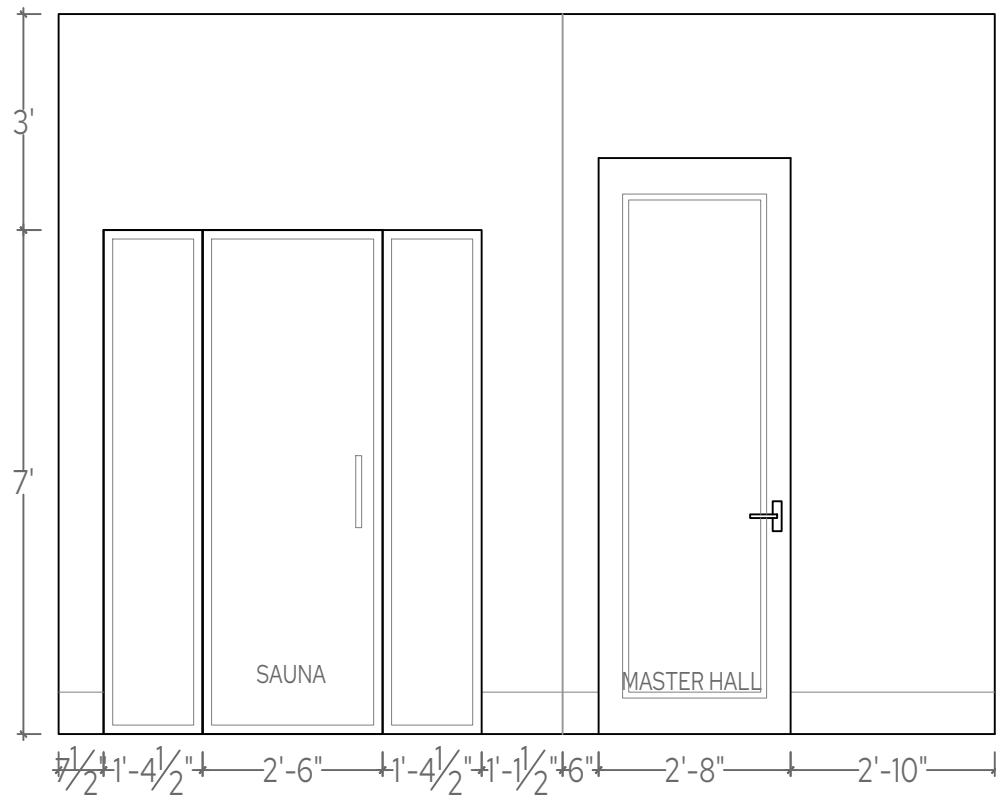



FP FLOOR PLAN  
SCALE: 1/4" = 1'

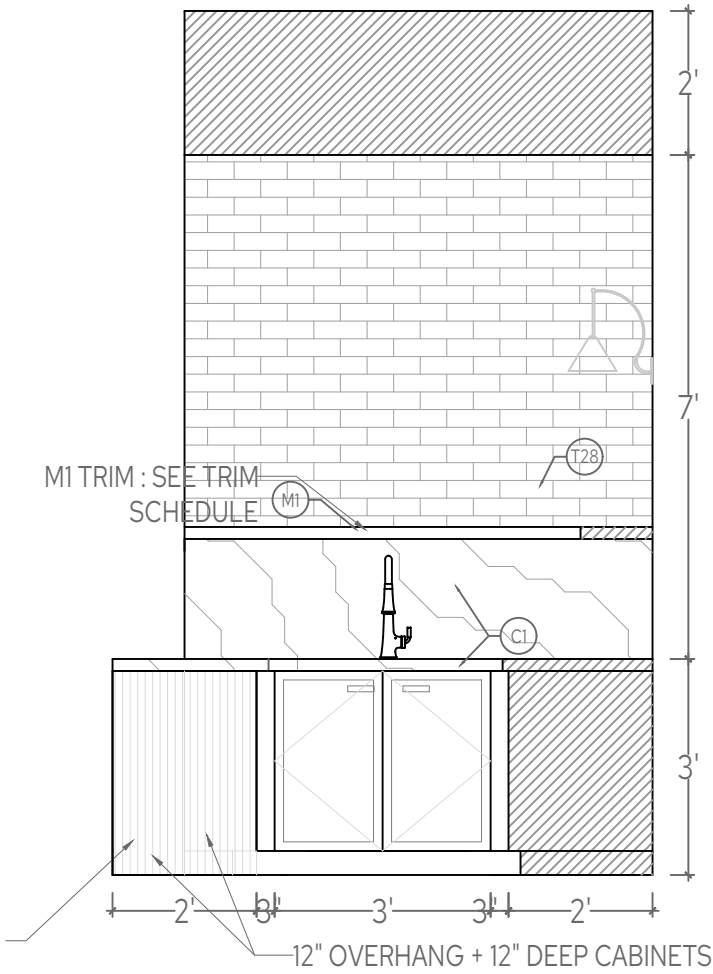

1 GAME ROOM  
SCALE: 3/8" = 1'

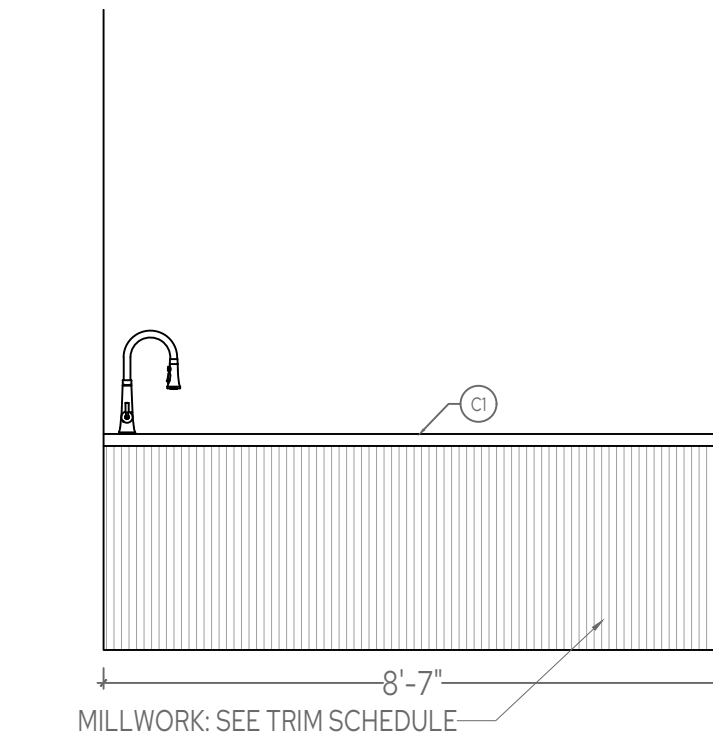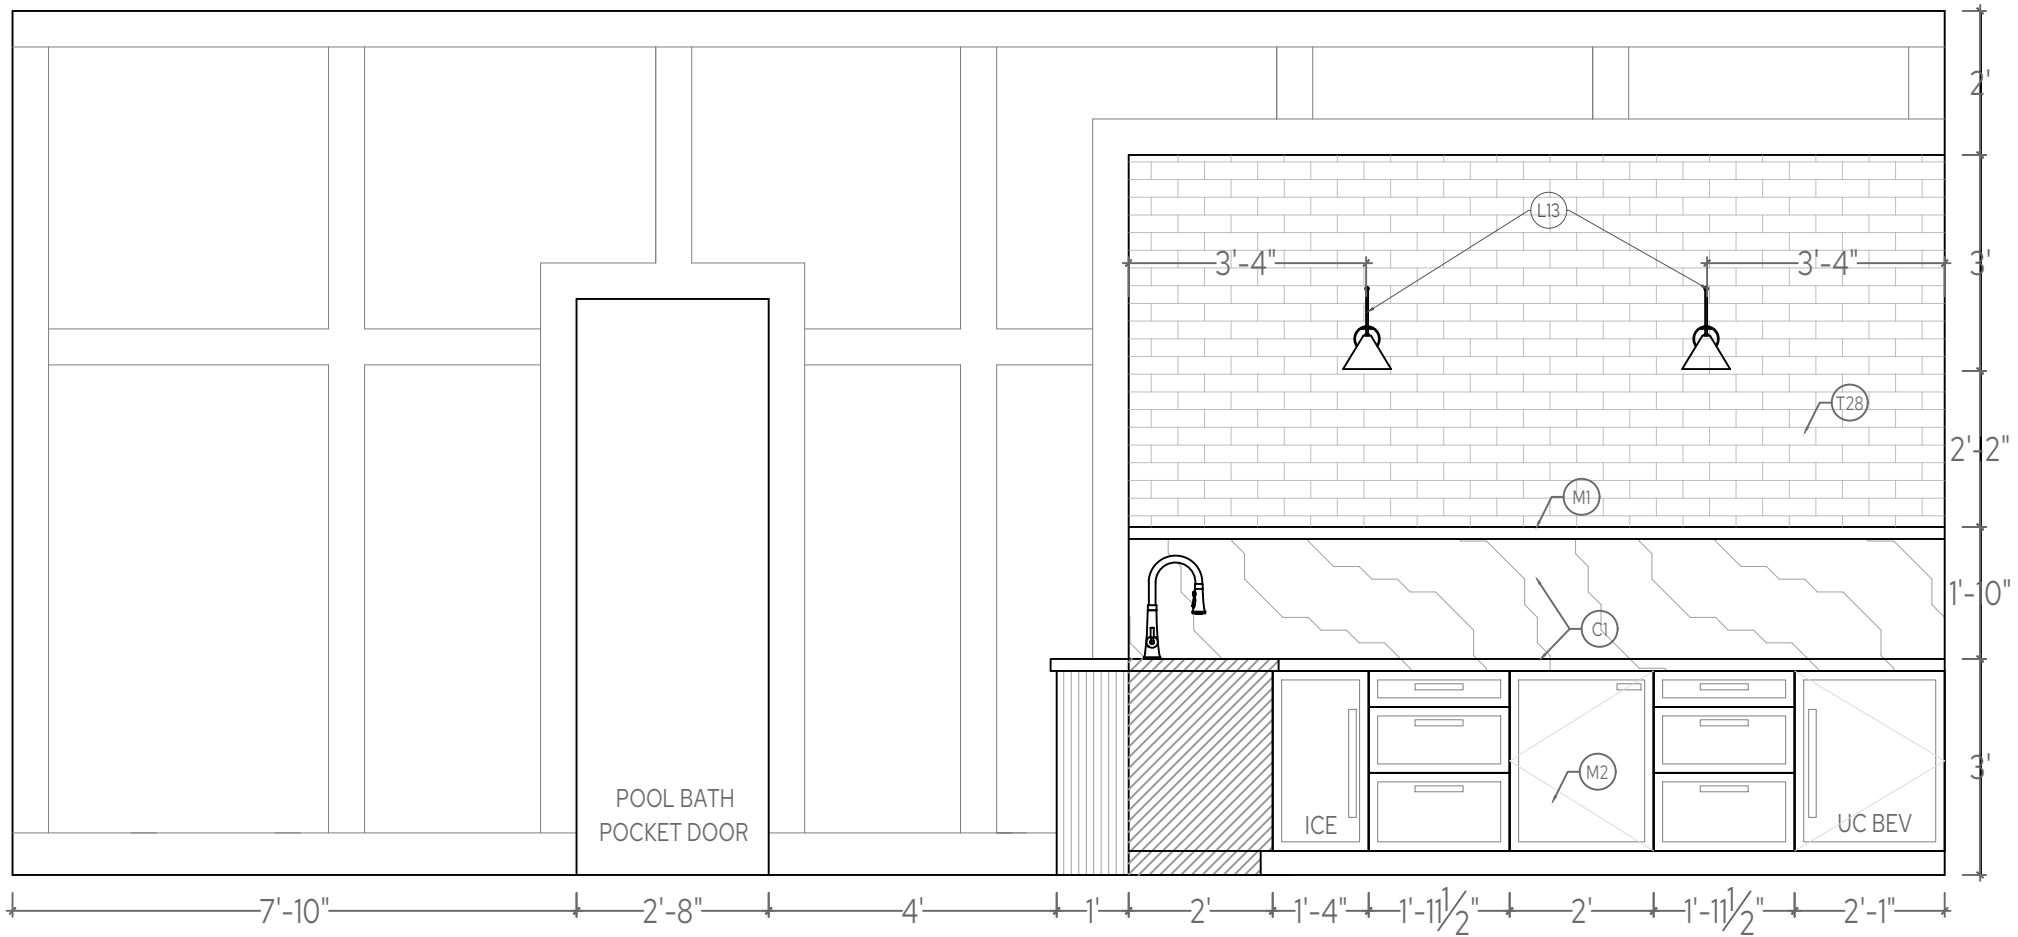

1 GAME ROOM  
SCALE: 3/8" = 1'

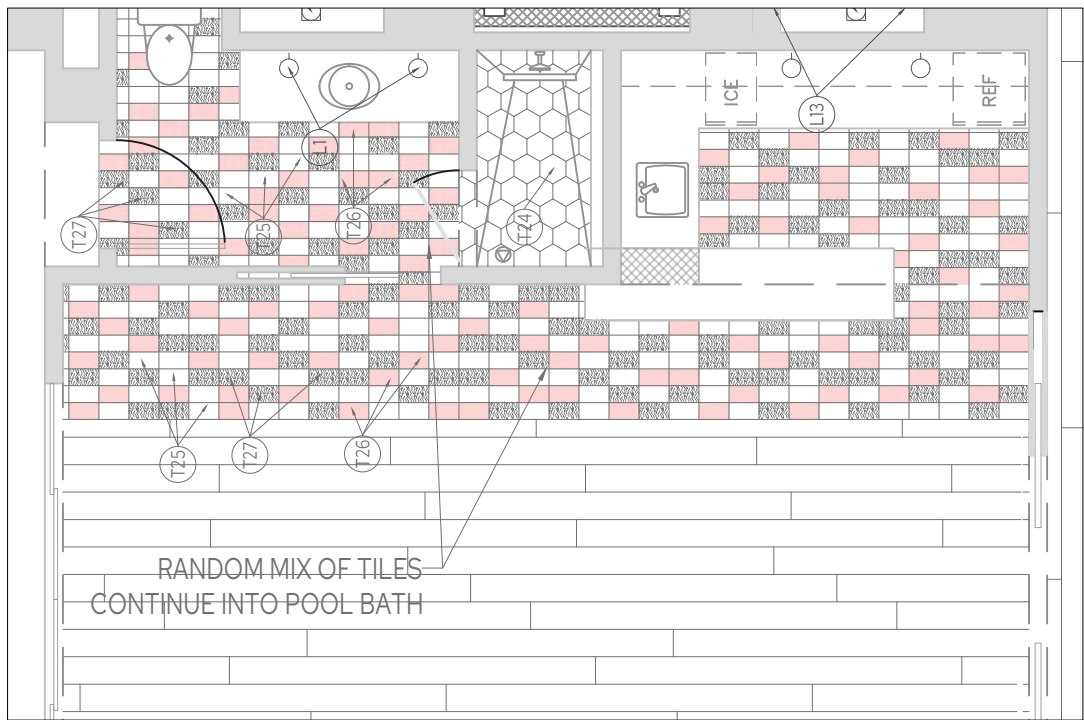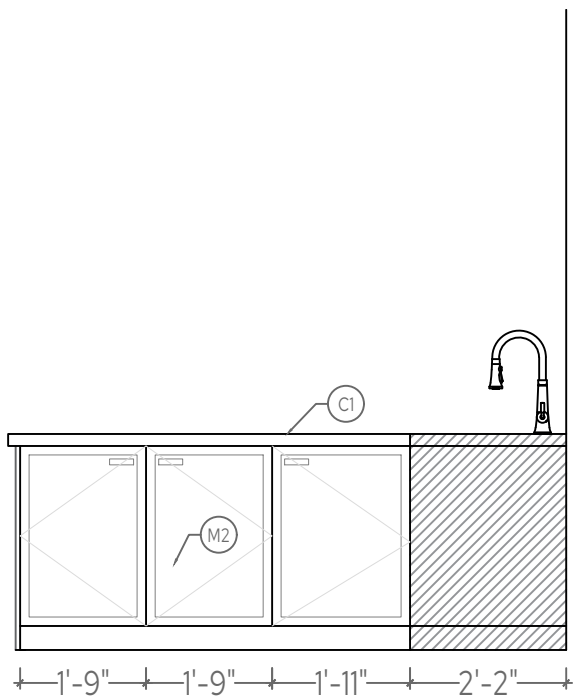

FP FLOOR PLAN  
SCALE: 1/4" = 1'

21

INTERIORS

CHRISTINA FORREST  
PRINCIPAL  
480.864.1021  
DESIGN@21INTERIORS.COM

ALL DRAWINGS AND MEASUREMENTS ARE TO BE CONFIRMED ON SITE BY THE CONTRACTOR, BUILDER OR ARCHITECT.

ALL DRAWINGS ARE CONCEPTUAL IN NATURE AND INTENDED TO SET FORTH DESIGN INTENT ONLY. THEY ARE NOT TO BE USED FOR ARCHITECTURAL OR ENGINEERING PURPOSES.

ALL DRAWINGS AND SPECIFICATIONS ARE PREPARED BY 21 INTERIORS LLC, AND ALL COPYRIGHTS AND OTHER PROPRIETARY RIGHTS APPLICABLE HERETO REMAIN AT ALL TIMES TO 21 INTERIORS.

76TH RESIDENCE  
12070 N 76TH PLACE, AZ  
SCOTTSDALE, AZ


DRAWING:  
GAME ROOM ELEV.

DATE:  
10.8.2026


SCALE:  
3/8" = 1'

SHEET #:  
ID23



DRAWN BY:  
LB

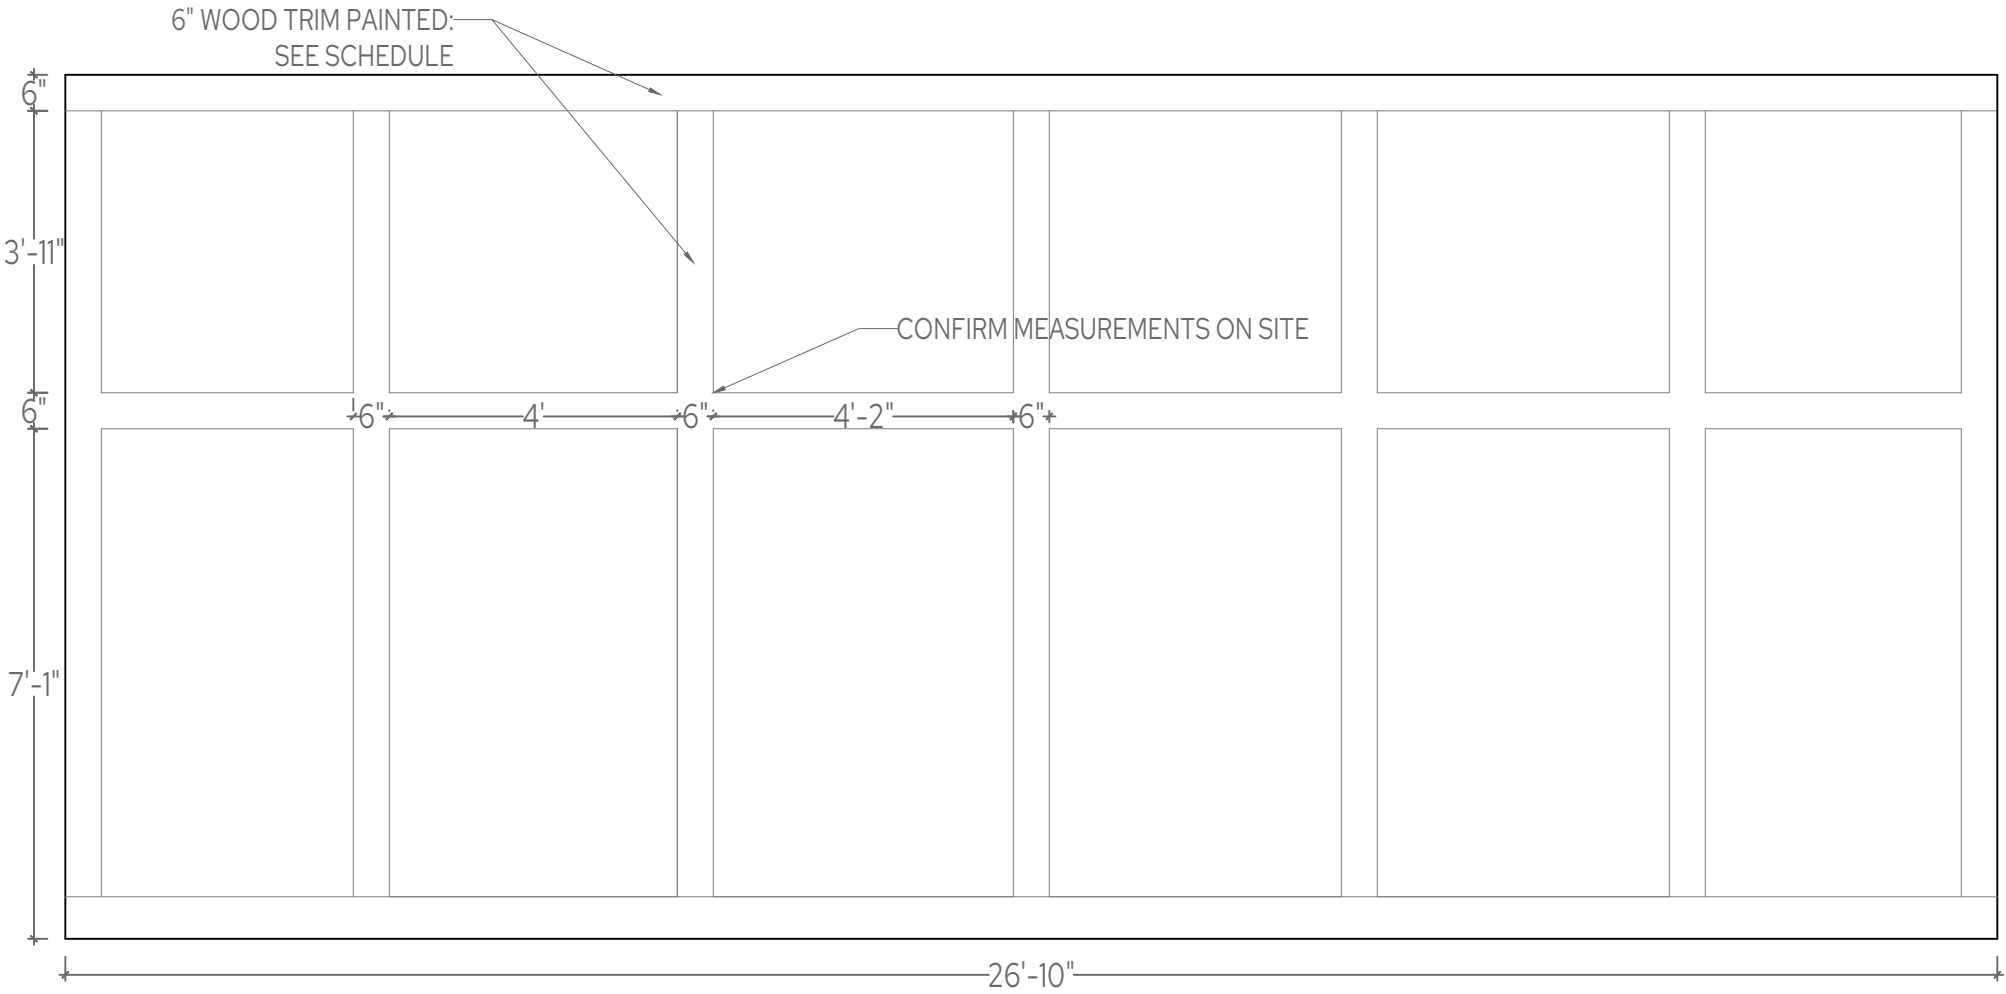

1 GAME ROOM  
SCALE: 3/8" = 1'

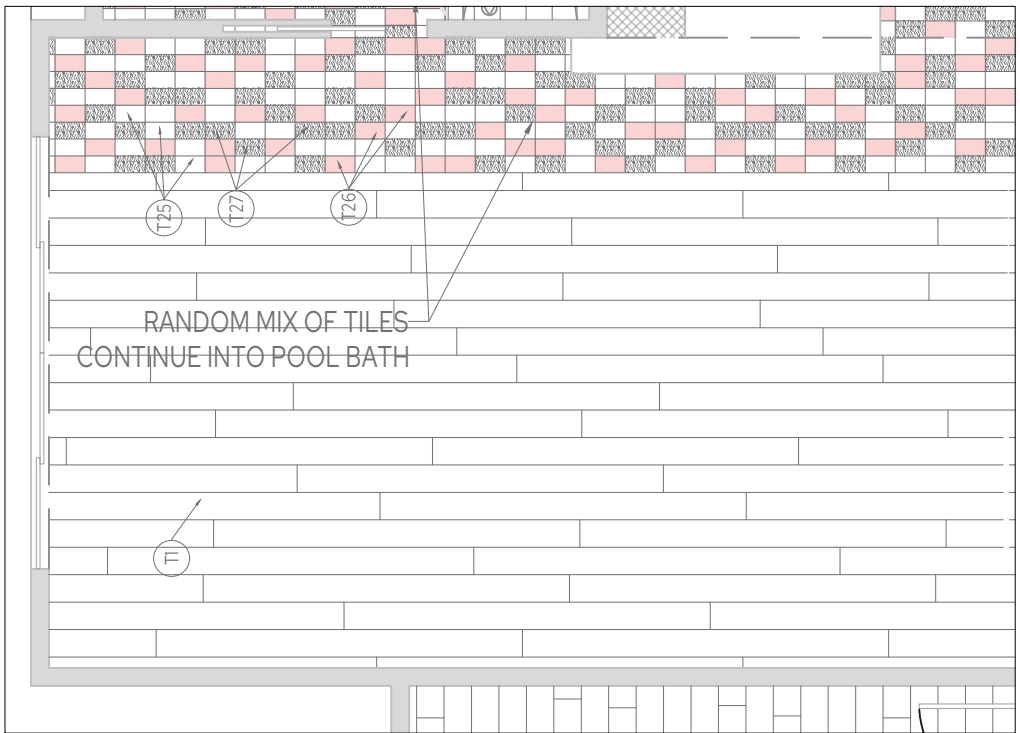


FP FLOOR PLAN  
SCALE: 1/4" = 1'

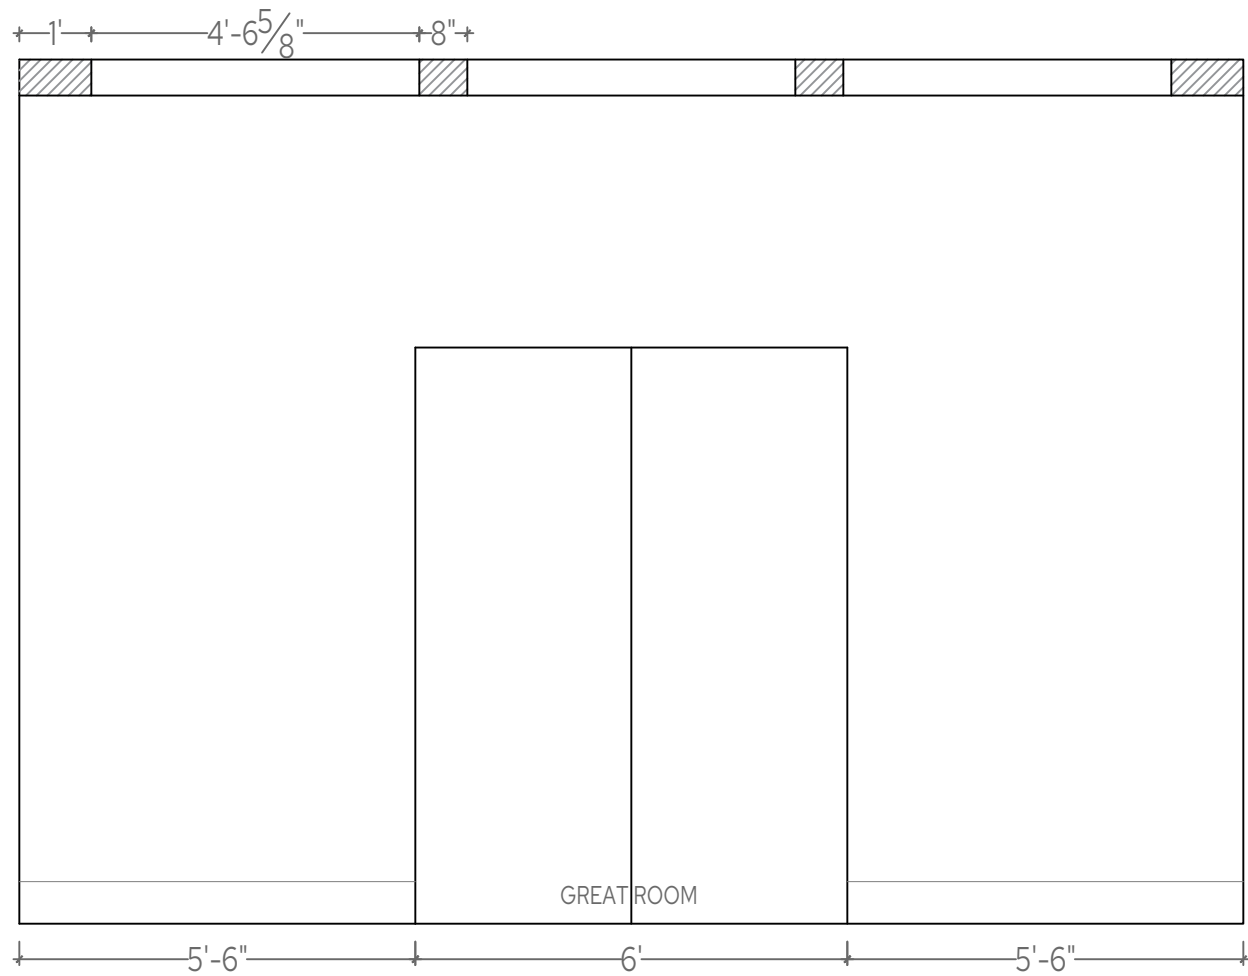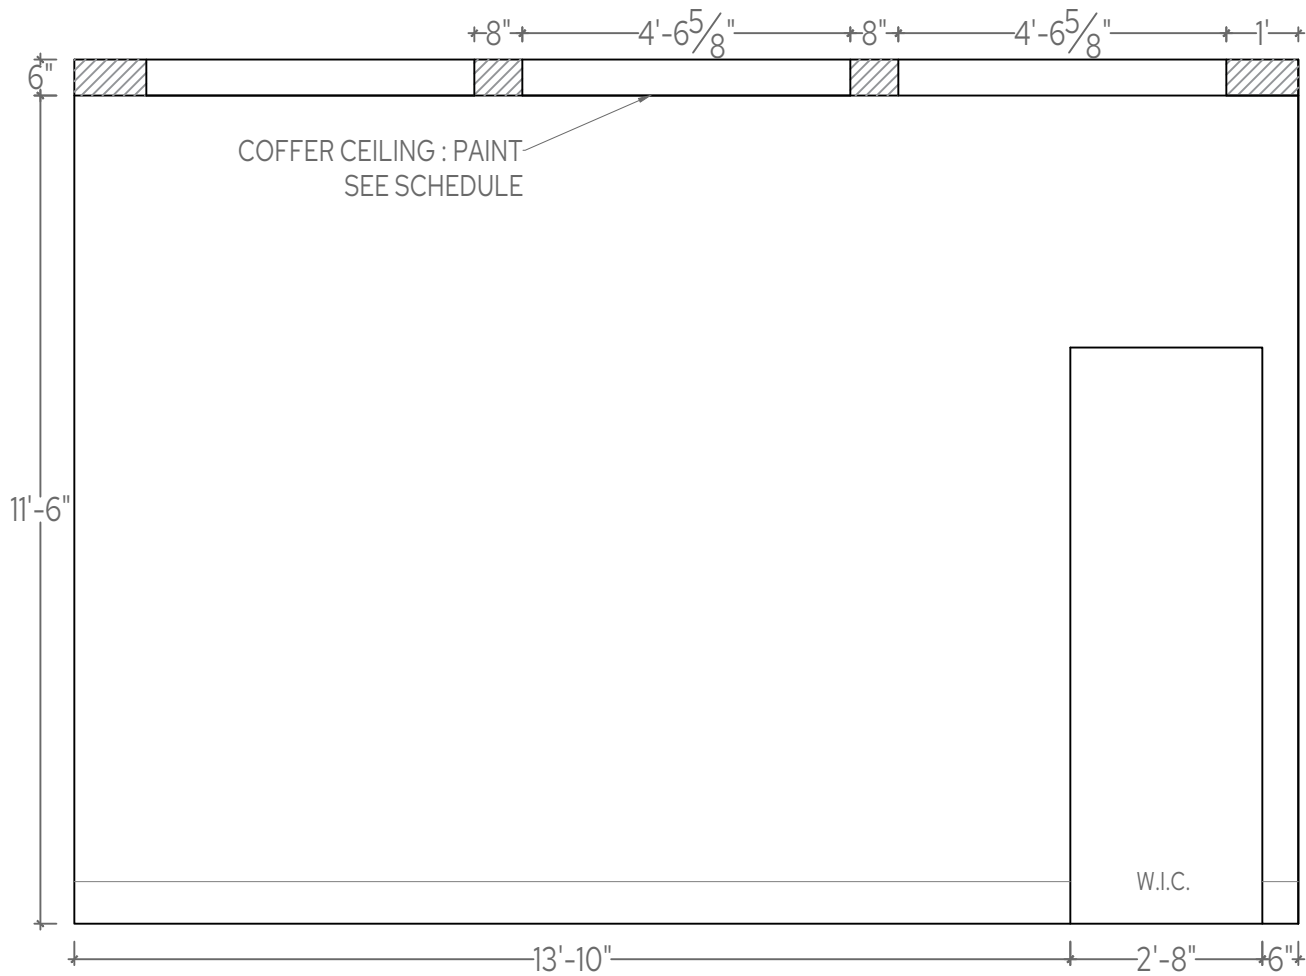


# 1 OFFICE

SCALE: 3/8" = 1'

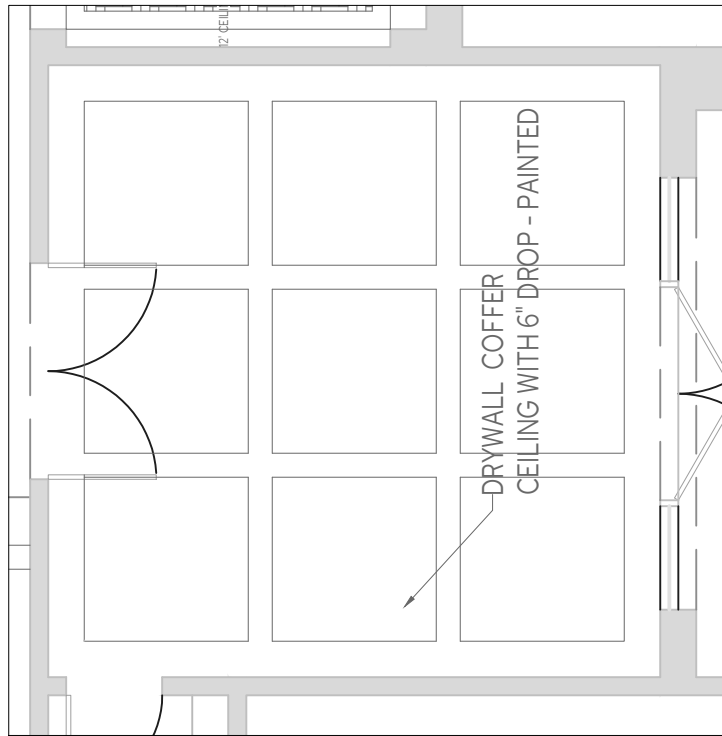


## CP CEILING PLAN

SCALE: 1/4" = 1'


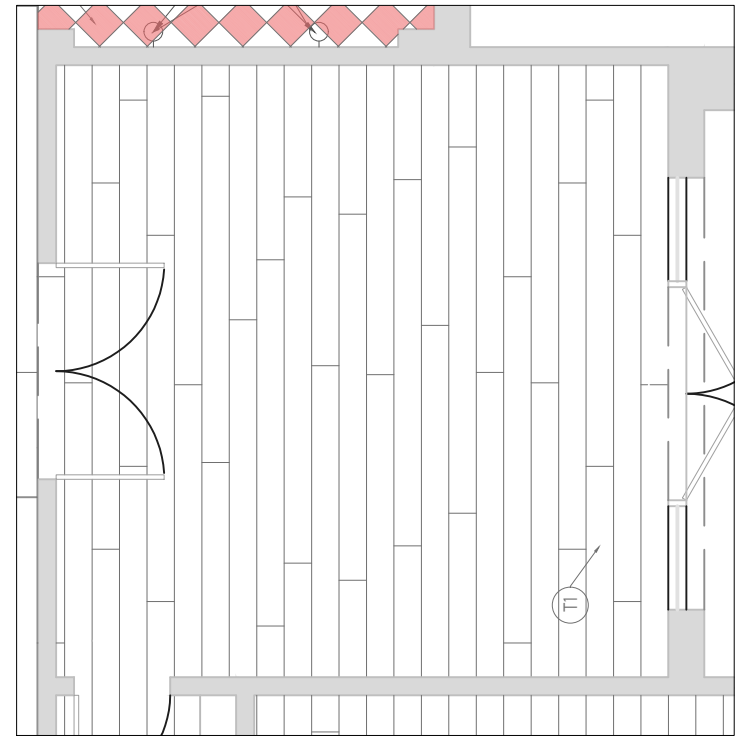


## FP FLOOR PLAN





SCALE: 1/4" = 1'

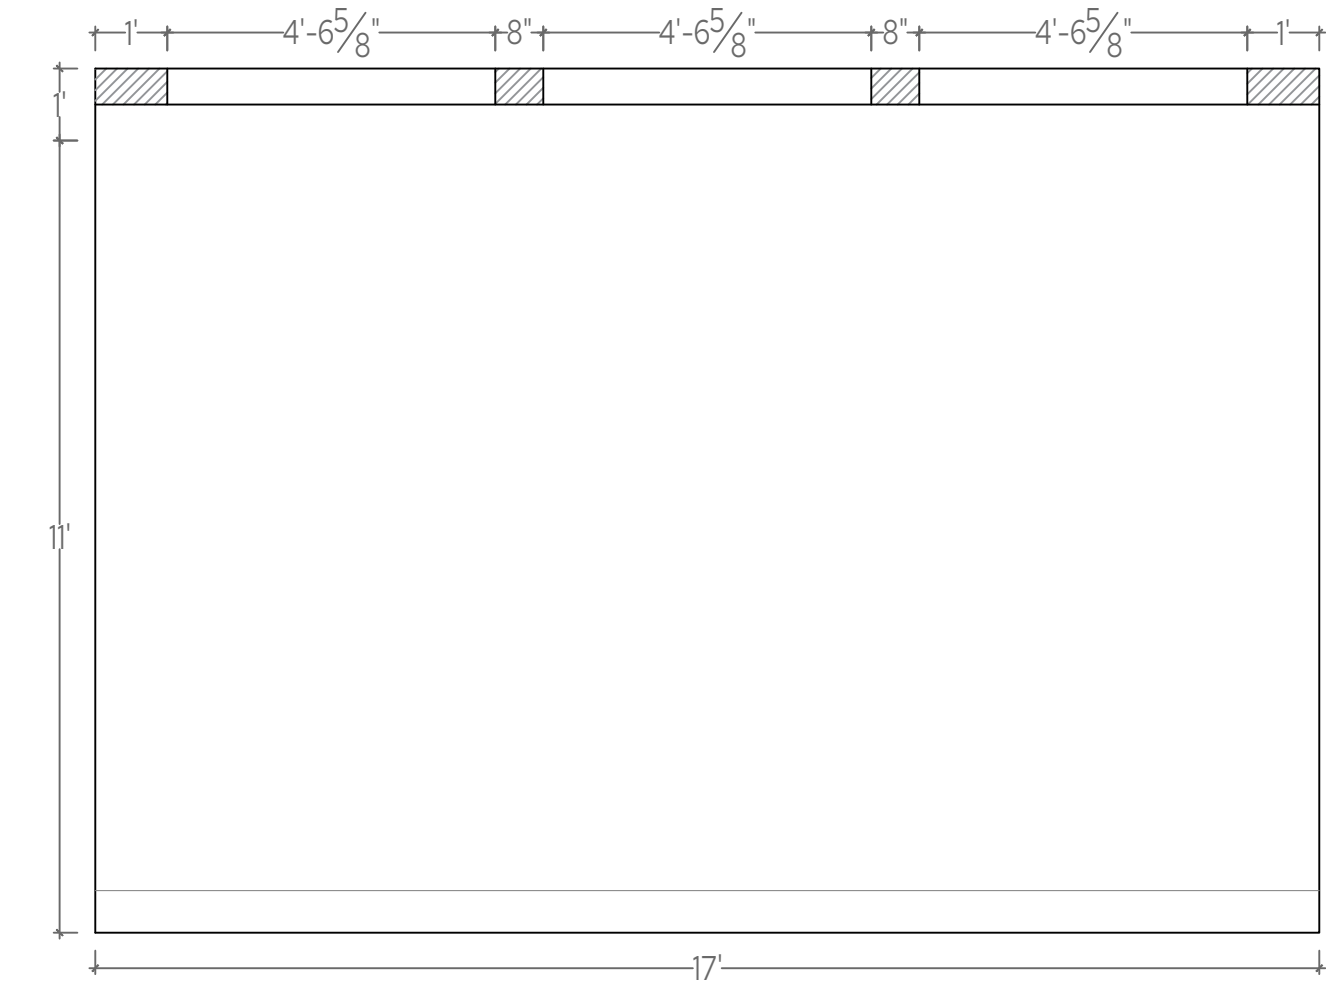

1 OFFICE  
SCALE: 3/8" = 1'

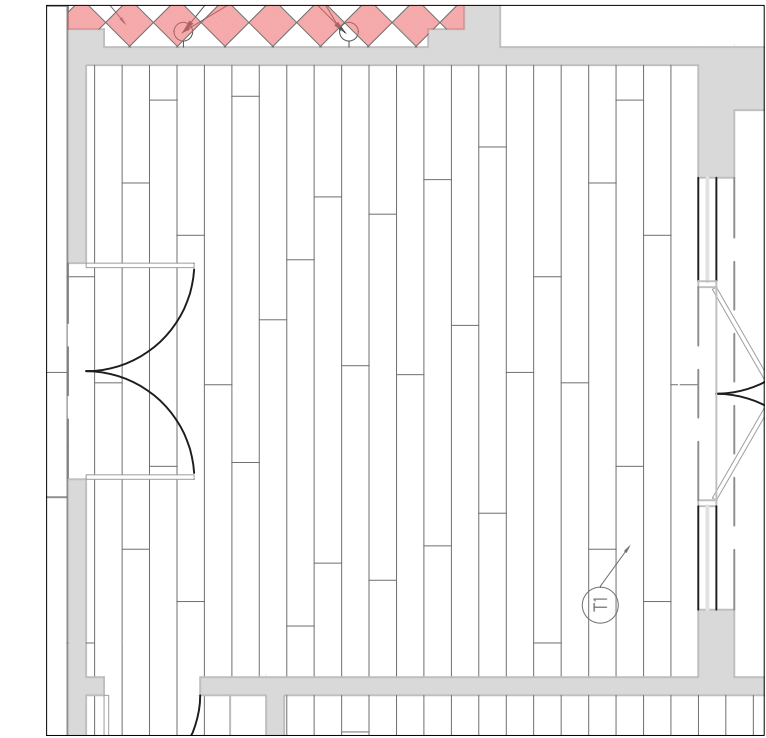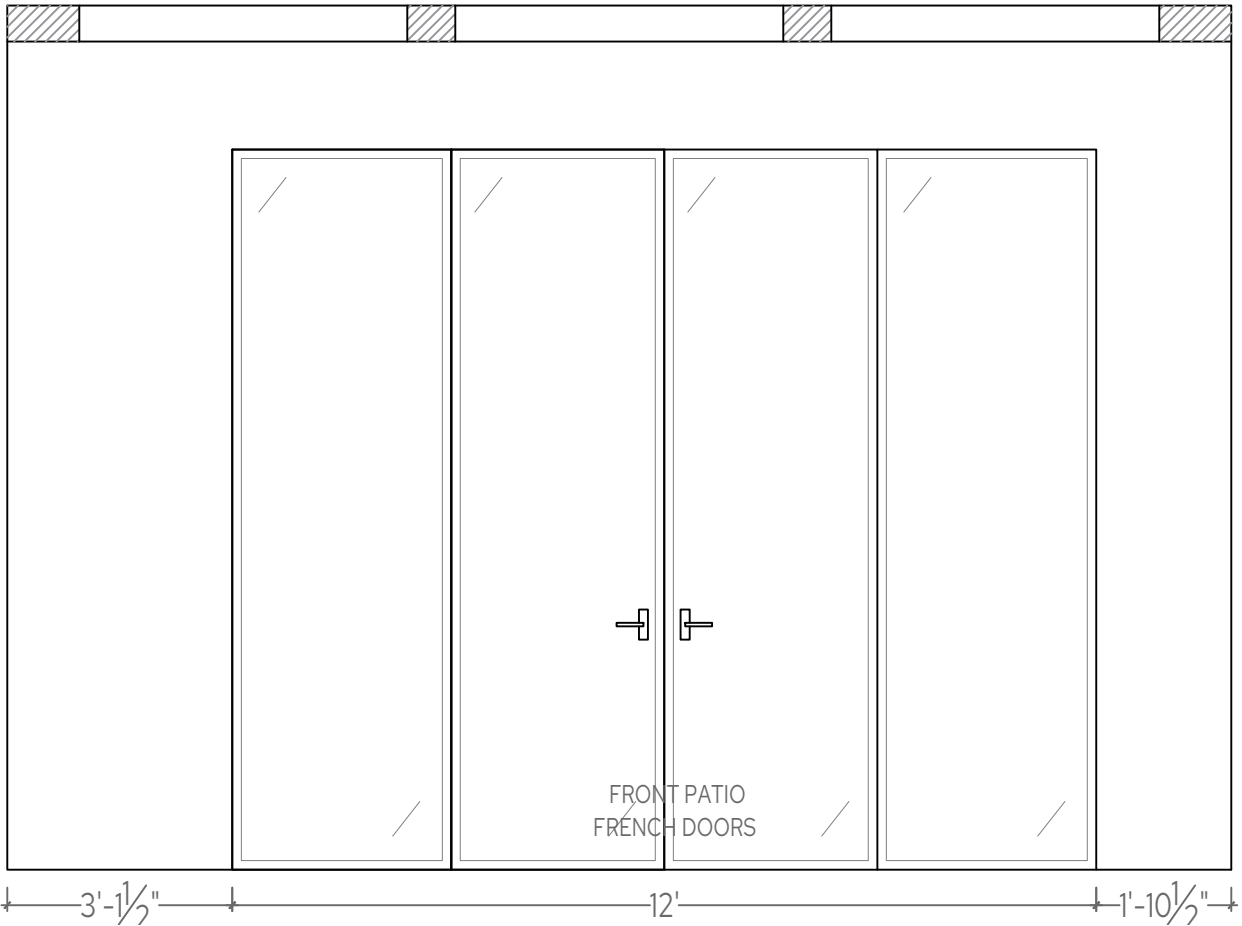


FP FLOOR PLAN  
SCALE: 1/4" = 1'

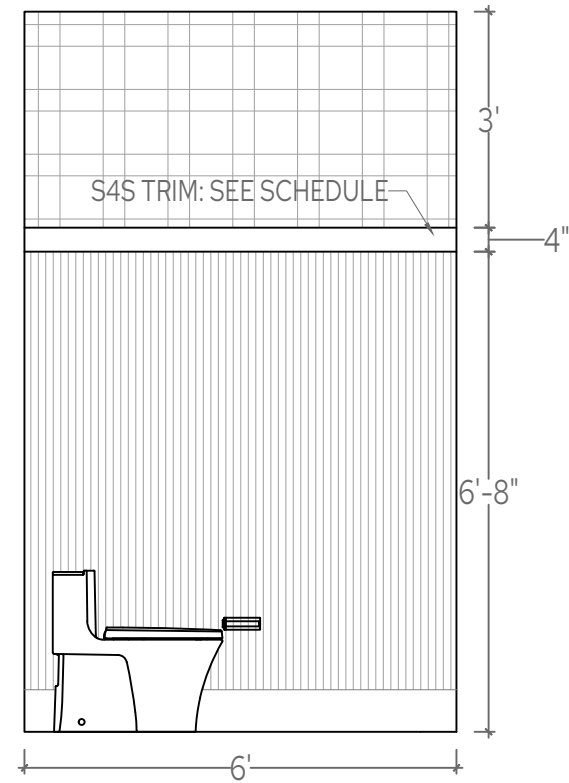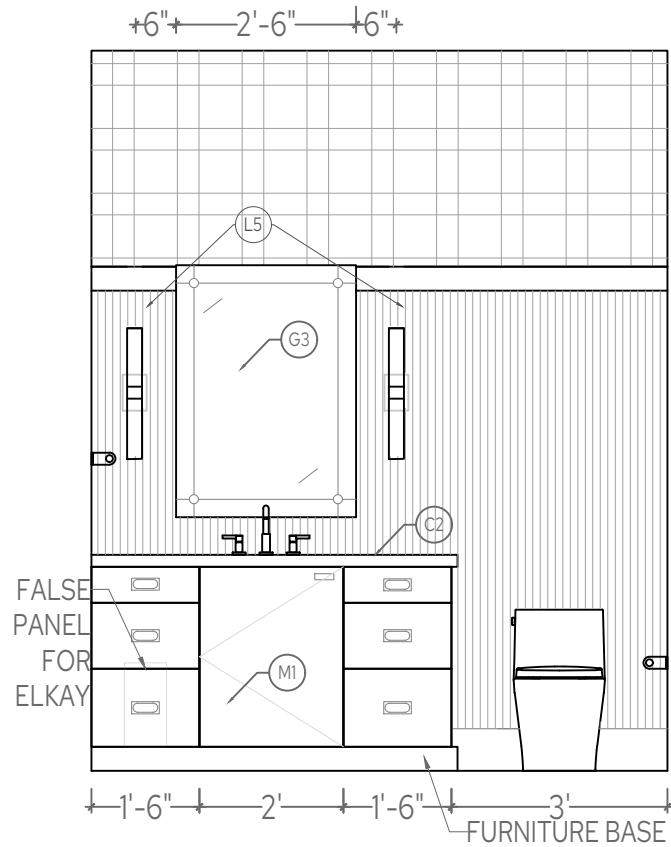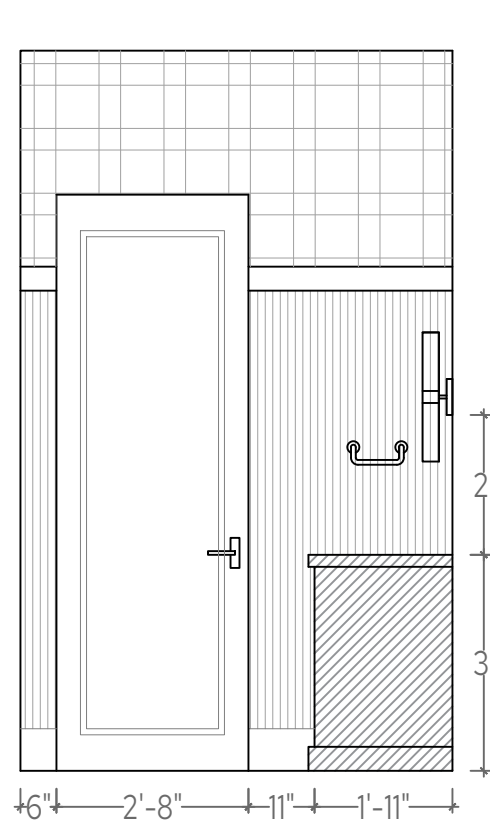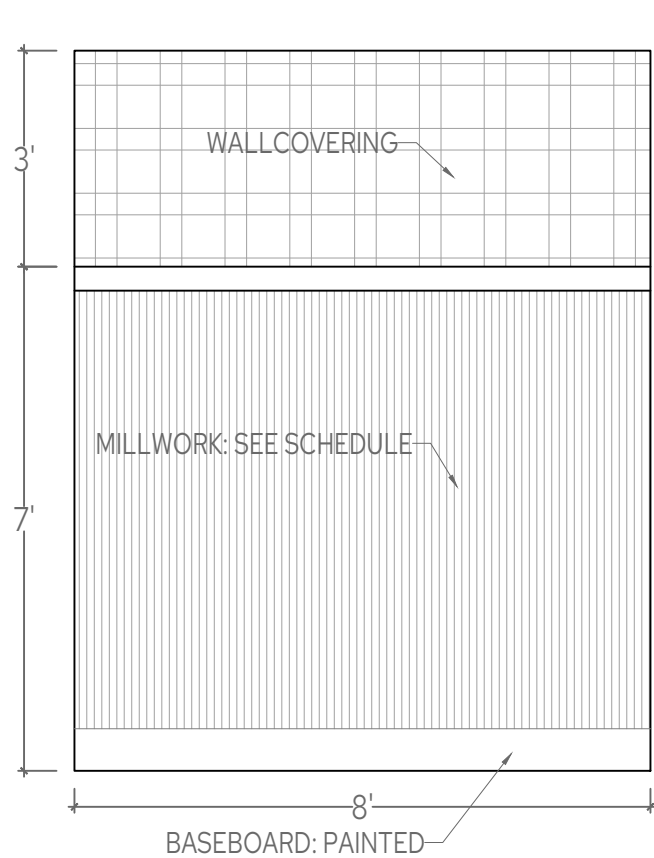

# 1 POWDER

SCALE: 3/8" = 1'

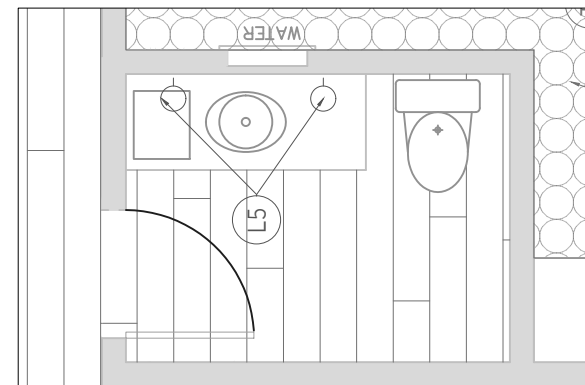

## FP FLOOR PLAN

SCALE: 1/4" = 1'

21

INTERIORS

CHRISTINA FORREST  
PRINCIPAL  
4808641021  
DESIGN@21INTERIORS.COM

ALL DRAWINGS AND MEASUREMENTS ARE TO BE CONFIRMED ON SITE BY THE CONTRACTOR, BUILDER OR ARCHITECT.

ALL DRAWINGS ARE CONCEPTUAL IN NATURE AND INTENDED TO SET FORTH DESIGN INTENT ONLY. THEY ARE NOT TO BE USED FOR ARCHITECTURAL OR ENGINEERING PURPOSES.

ALL DRAWINGS AND SPECIFICATIONS ARE PREPARED BY 21 INTERIORS LLC, AND ALL COPYRIGHTS AND OTHER PROPRIETARY RIGHTS APPLICABLE HERETO REMAIN AT ALL TIMES TO 21 INTERIORS.

76TH RESIDENCE  
12070 N 76TH PLACE  
SCOTTSDALE, AZ




DRAWING:  
POWDER  
ELEV

DATE:  
10.8.2026


SCALE:  
3/8" = 1'

SHEET #:  
ID27


DRAWN BY:  
LB

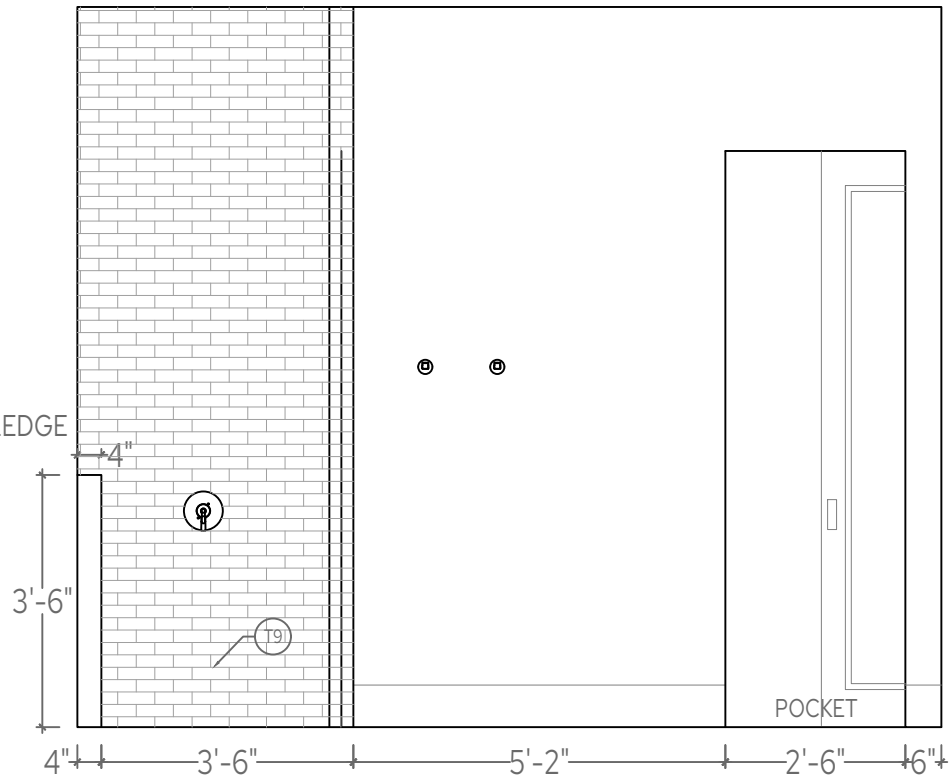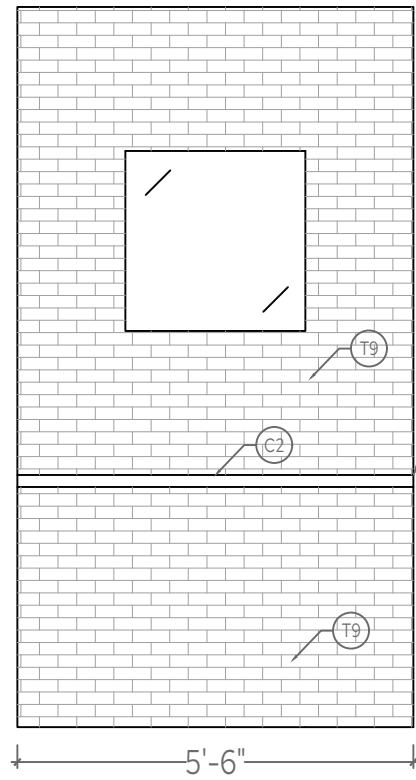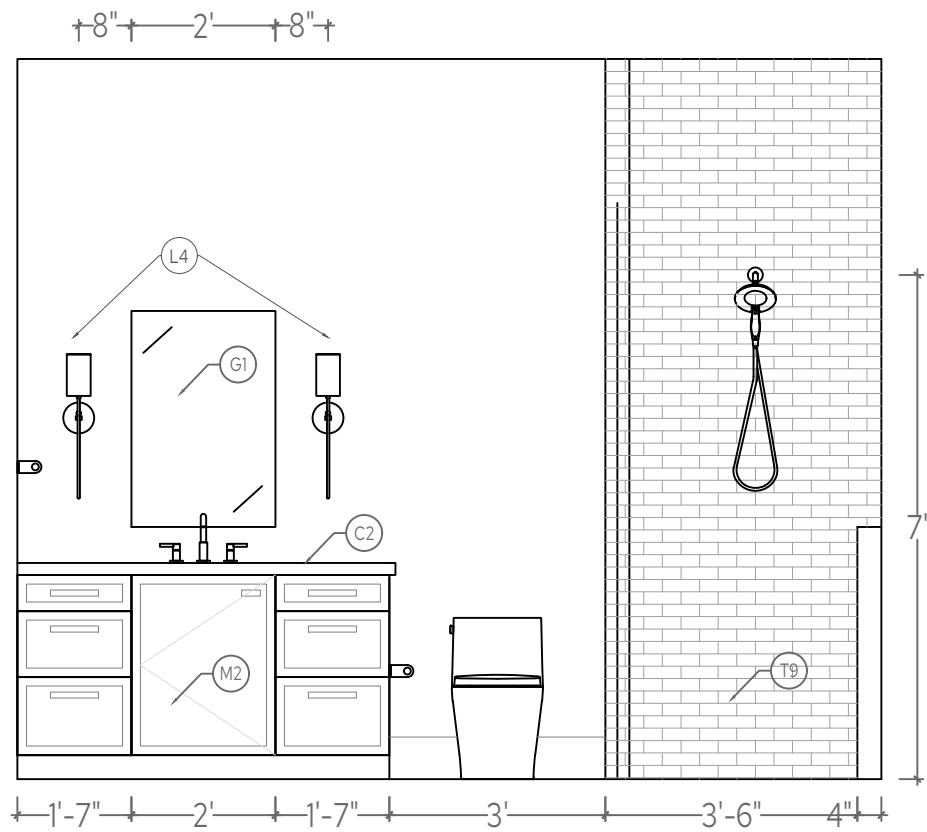




1 BATH 3  
SCALE: 3/8" = 1'

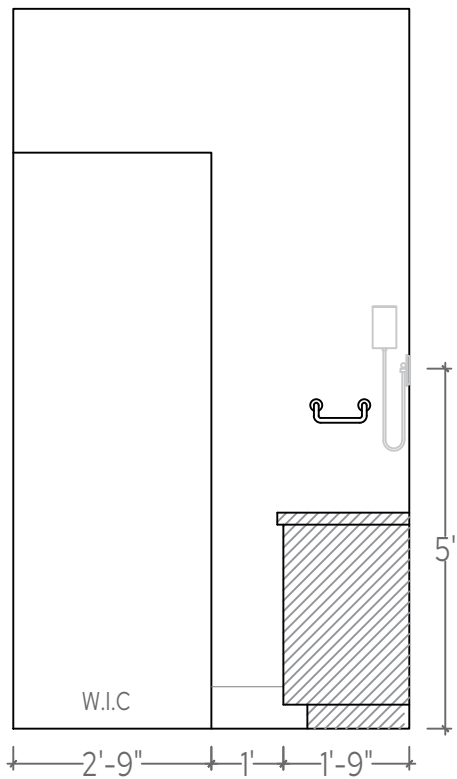

2 BATH 3  
SCALE: 3/8" = 1'

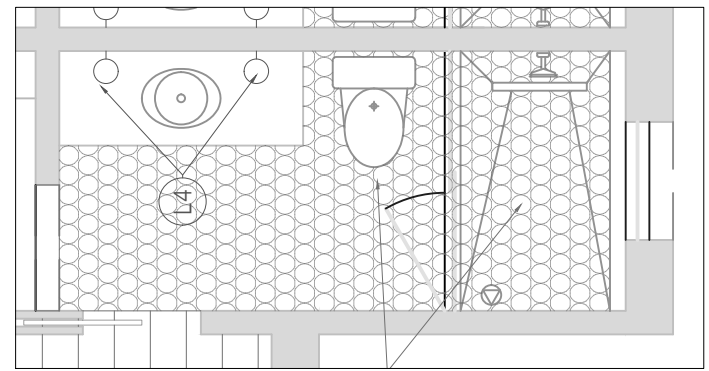


FP FLOOR PLAN  
SCALE: 1/4" = 1'

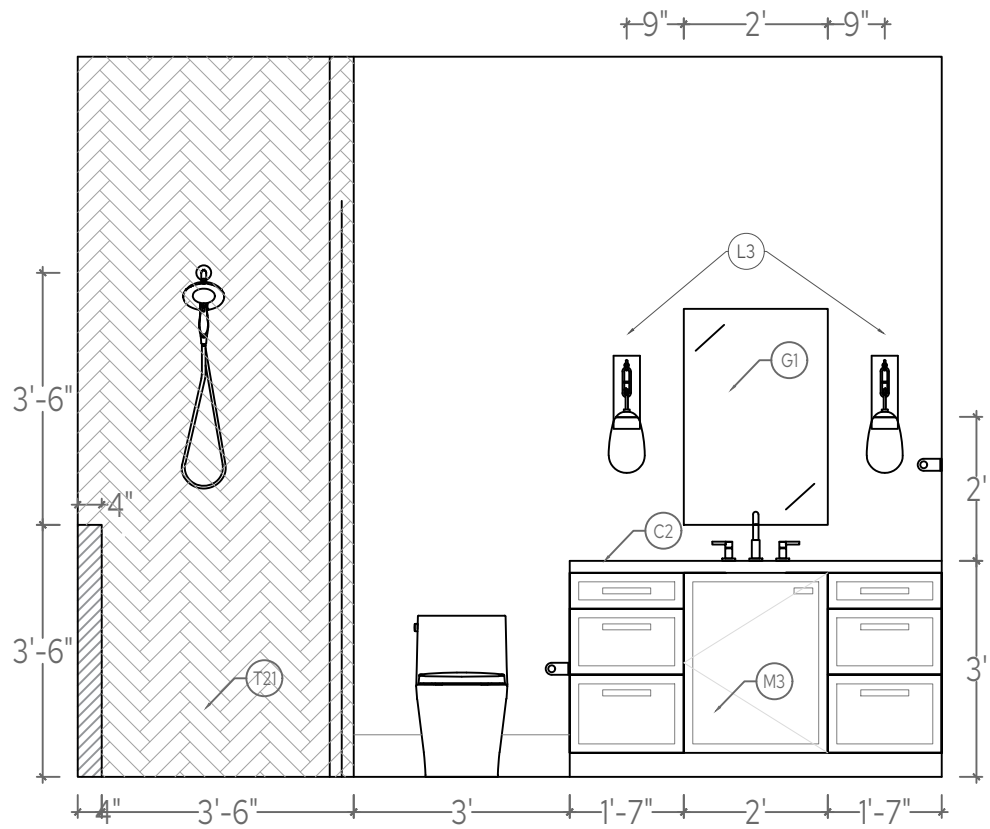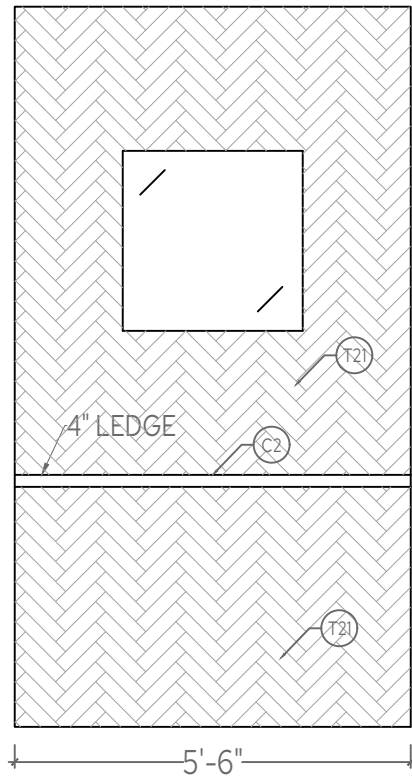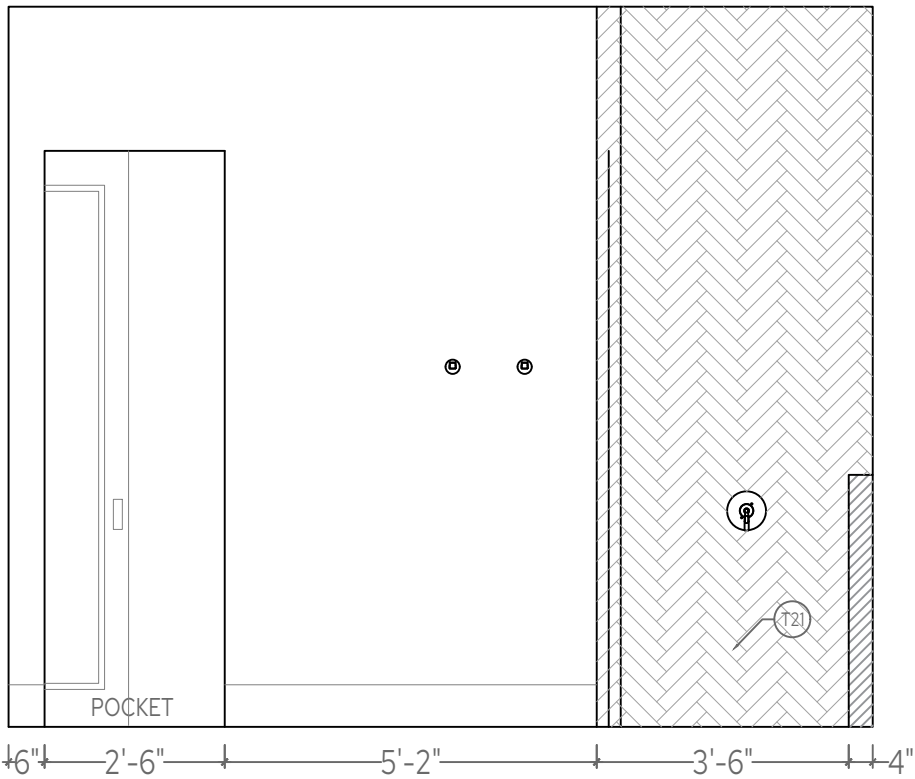


## 1 BATH 4

SCALE: 3/8" = 1'

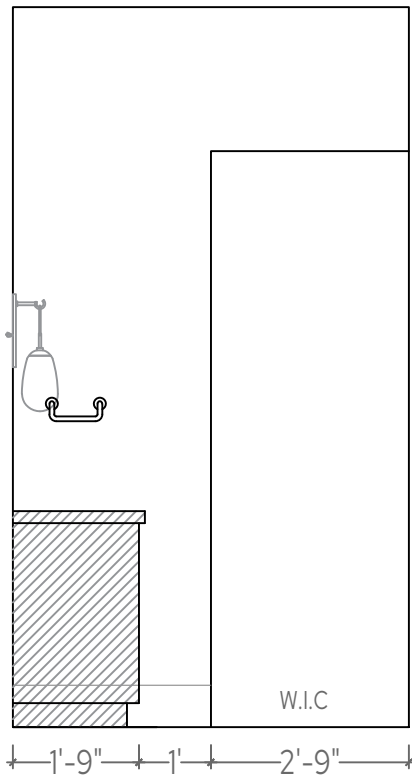

## 2 BATH 4

SCALE: 3/8" = 1'

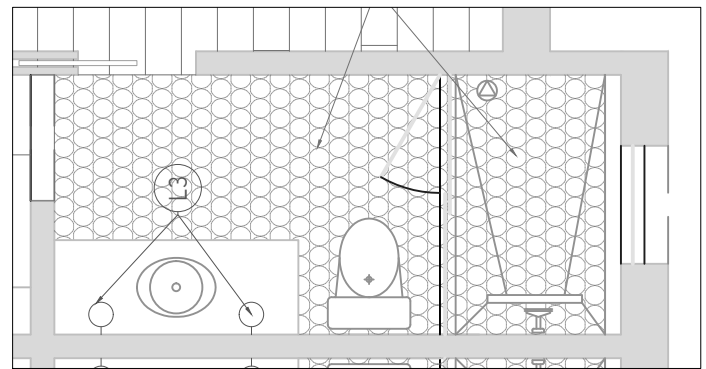

## FP FLOOR PLAN

SCALE: 1/4" = 1'

21

INTERIORS

CHRISTINA FORREST  
PRINCIPAL  
4808641021  
DESIGN@21INTERIORS.COM

ALL DRAWINGS ARE TO BE  
CONFIRMED ON SITE BY THE  
CONTRACTOR, BUILDER OR  
ARCHITECT.

ALL DRAWINGS ARE CONCEPTUAL  
IN NATURE AND INTENDED TO SET  
FORTH DESIGN INTENT ONLY.  
THEY ARE NOT TO BE USED FOR  
ARCHITECTURAL OR ENGINEERING  
PURPOSES.

ALL DRAWINGS AND  
SPECIFICATIONS ARE PREPARED  
BY 21 INTERIORS LLC, AND ALL  
COPYRIGHTS AND OTHER  
PROPRIETARY RIGHTS APPLICABLE  
THEREIN REMAIN AT ALL TIMES  
TO 21 INTERIORS.

76TH RESIDENCE  
12070 N 76TH PLACE  
SCOTTSDALE, AZ


DRAWING:  
BATH 4  
ELEV

DATE:  
10.8.2026


SCALE:  
3/8" = 1'

SHEET #:  
ID29


DRAWN BY:  
LB

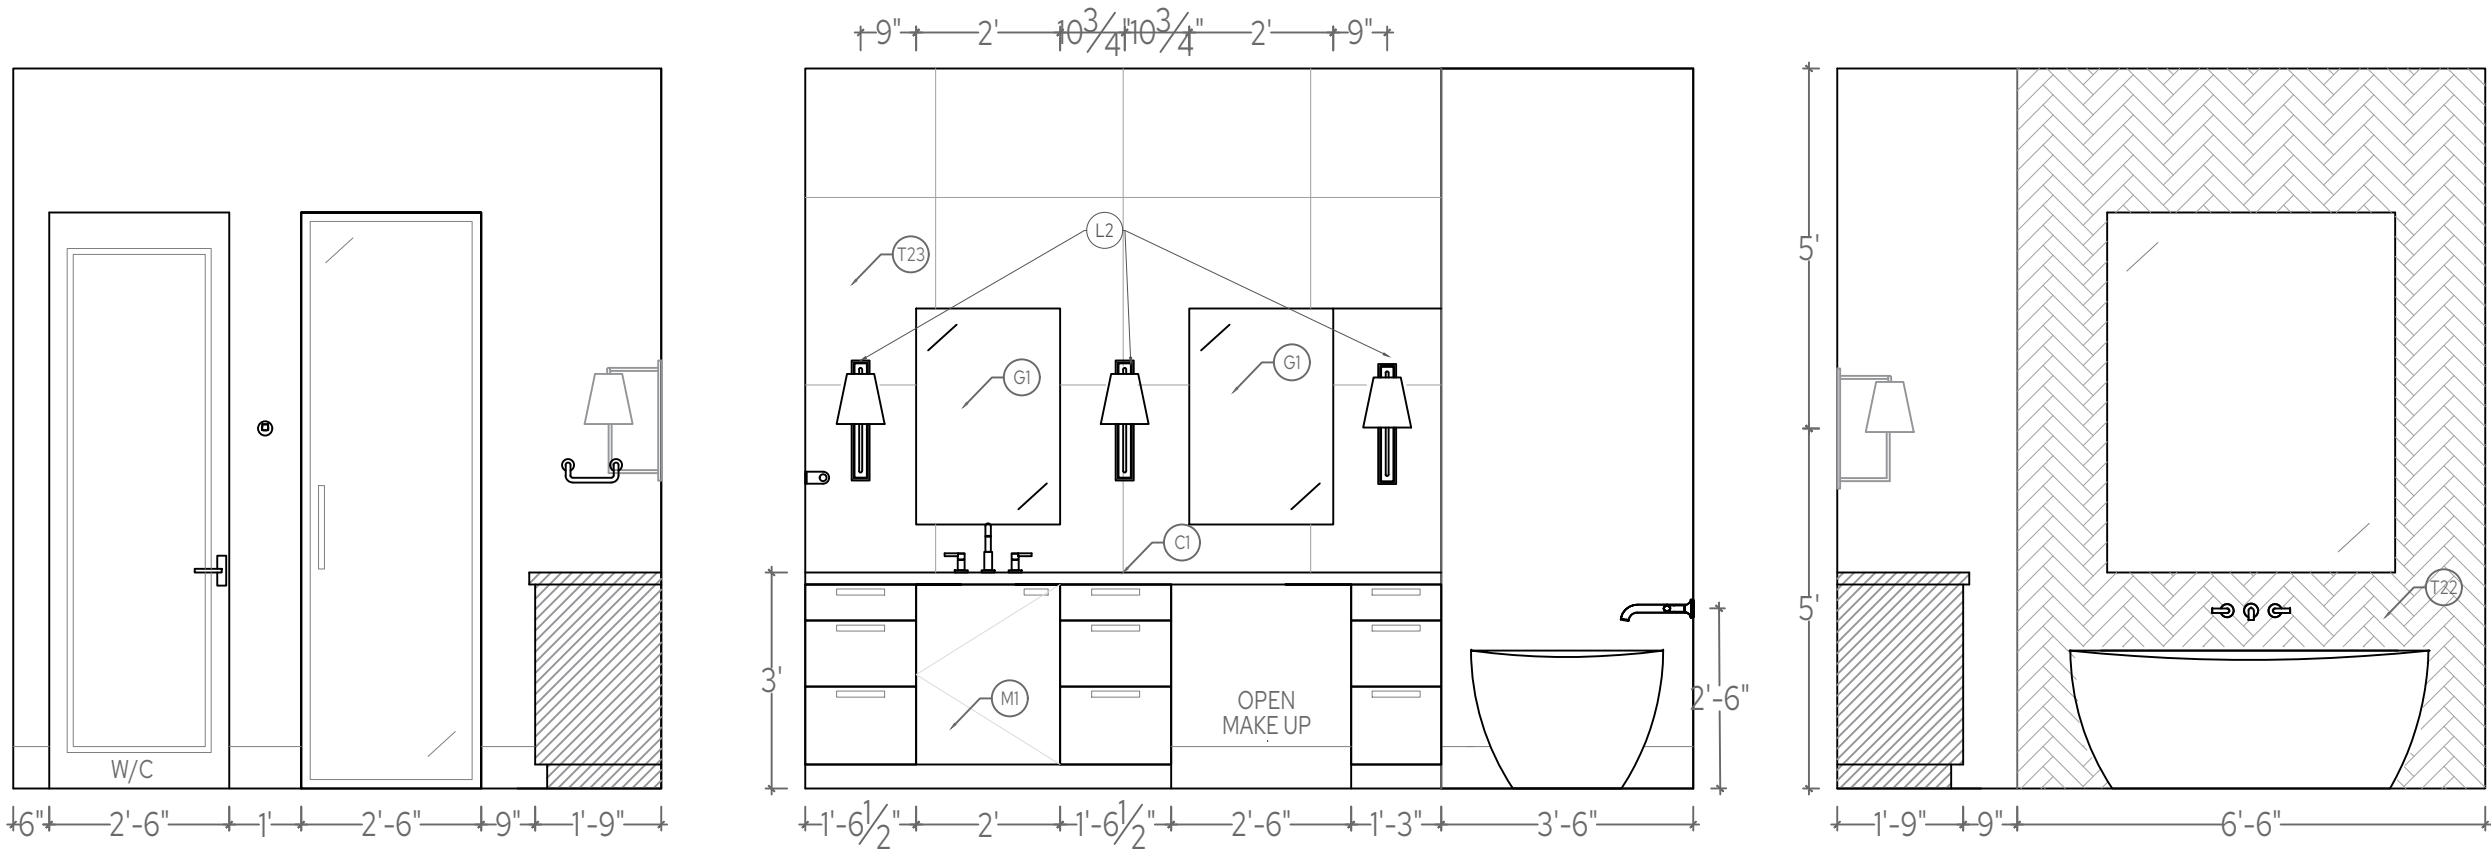

1 MINI BATH  
SCALE: 3/8" = 1'

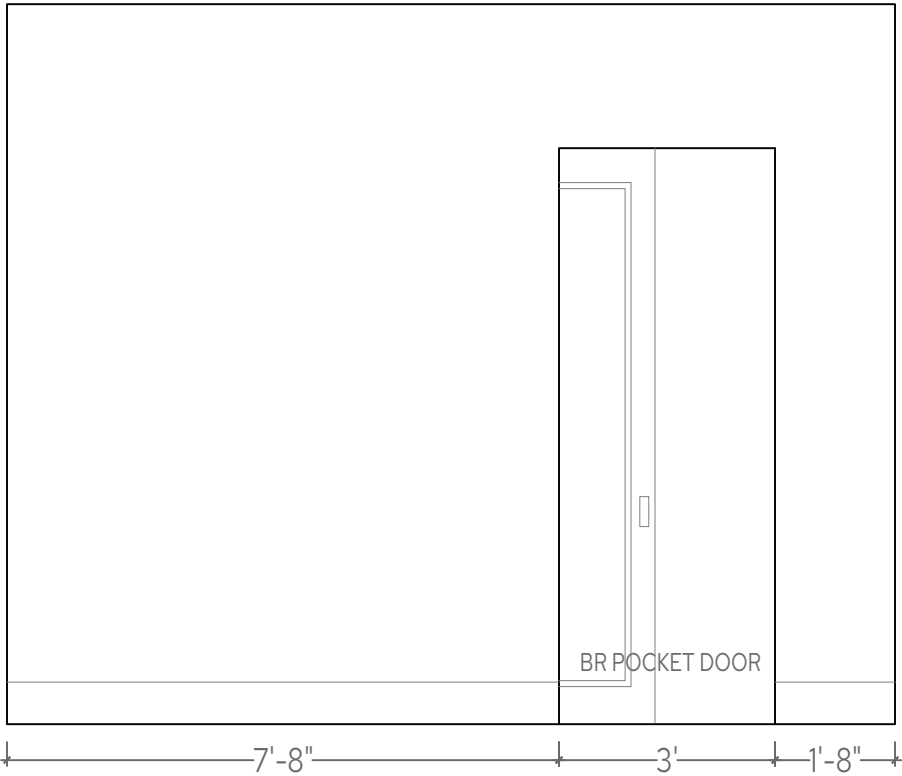

2 MINI BATH  
SCALE: 3/8" = 1'





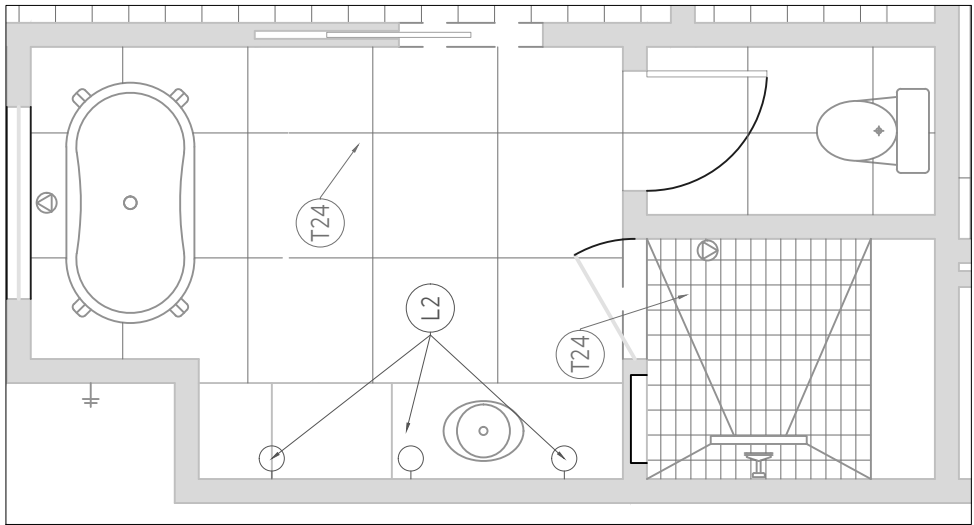


FP FLOOR PLAN  
SCALE: 1/4" = 1'

1

MINI SHOWER

SCALE: 3/8" = 1'

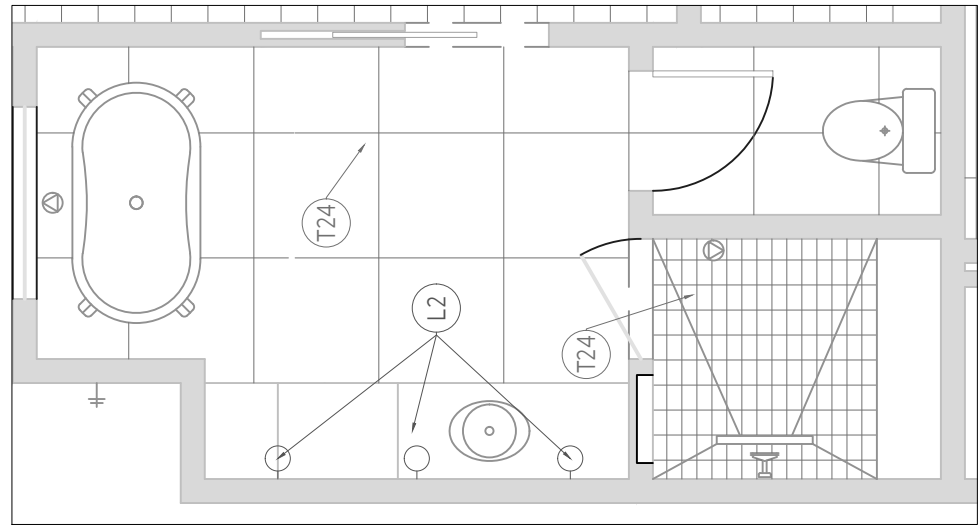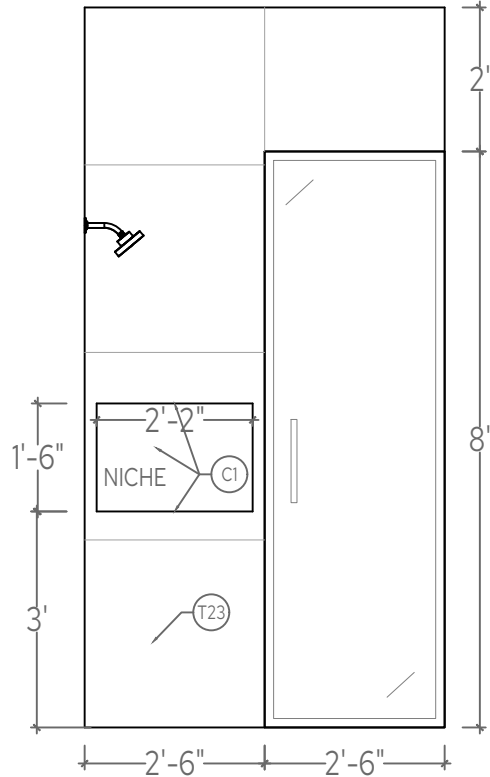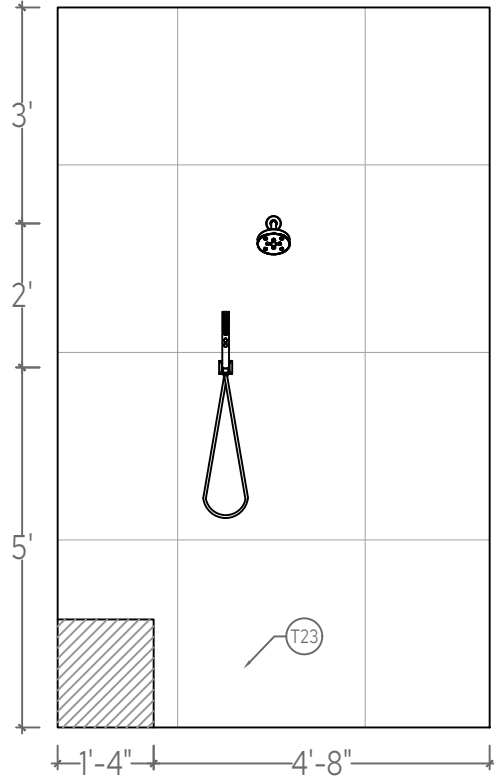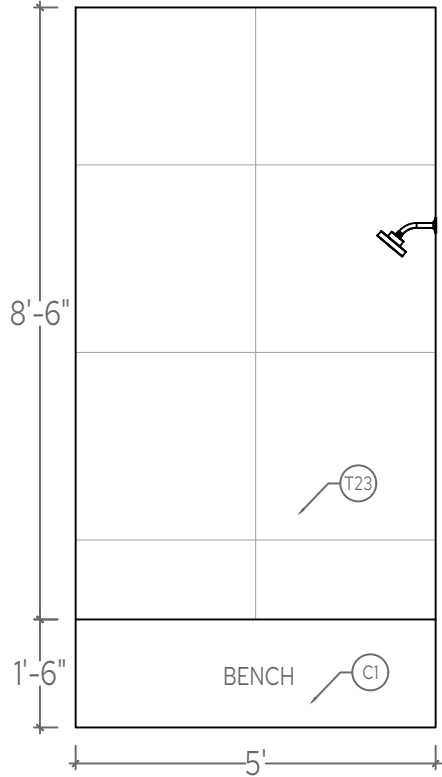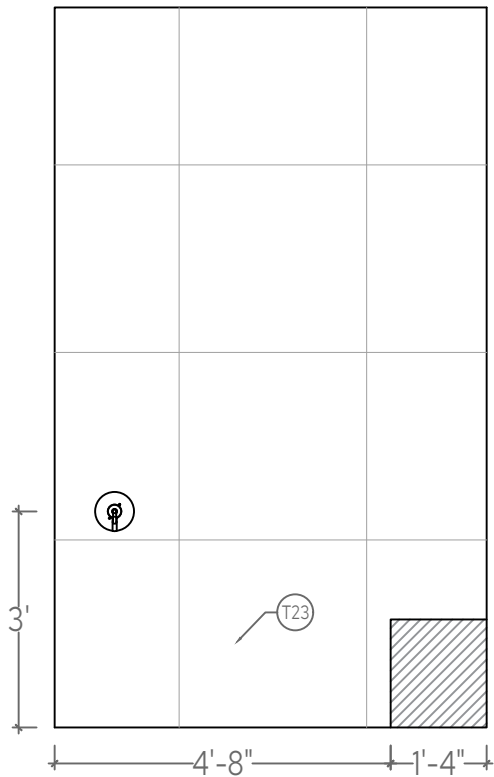

FP

FLOOR PLAN

SCALE: 1/4" = 1'

CHRISTINA FORREST  
PRINCIPAL  
4808641021  
DESIGN@21INTERIORS.COM

ALL DRAWINGS AND MEASUREMENTS ARE TO BE CONFIRMED ON SITE BY THE CONTRACTOR, BUILDER OR ARCHITECT.

ALL DRAWINGS ARE CONCEPTUAL IN NATURE AND INTENDED TO SET FORTH DESIGN INTENT ONLY. THEY ARE NOT TO BE USED FOR ARCHITECTURAL OR ENGINEERING PURPOSES.

ALL DRAWINGS AND SPECIFICATIONS ARE PREPARED BY 21 INTERIORS LLC, AND ALL COPYRIGHTS AND OTHER PROPRIETARY RIGHTS APPLICABLE HERETO REMAIN AT ALL TIMES TO 21 INTERIORS.

76TH RESIDENCE  
12070 N 76TH PLACE  
SCOTTSDALE, AZ




DRAWING:  
MINI SHOWER  
ELEV

DATE:  
10.8.2026





SCALE:  
3/8" = 1'

SHEET #:  
ID31


DRAWN BY:  
LB

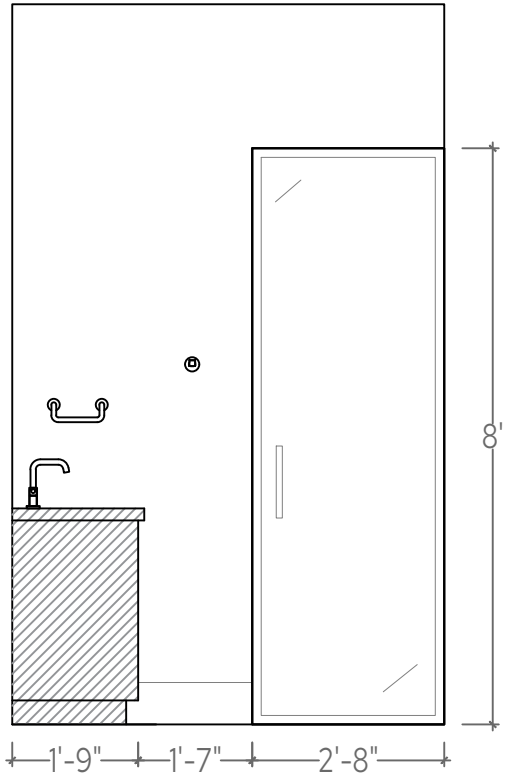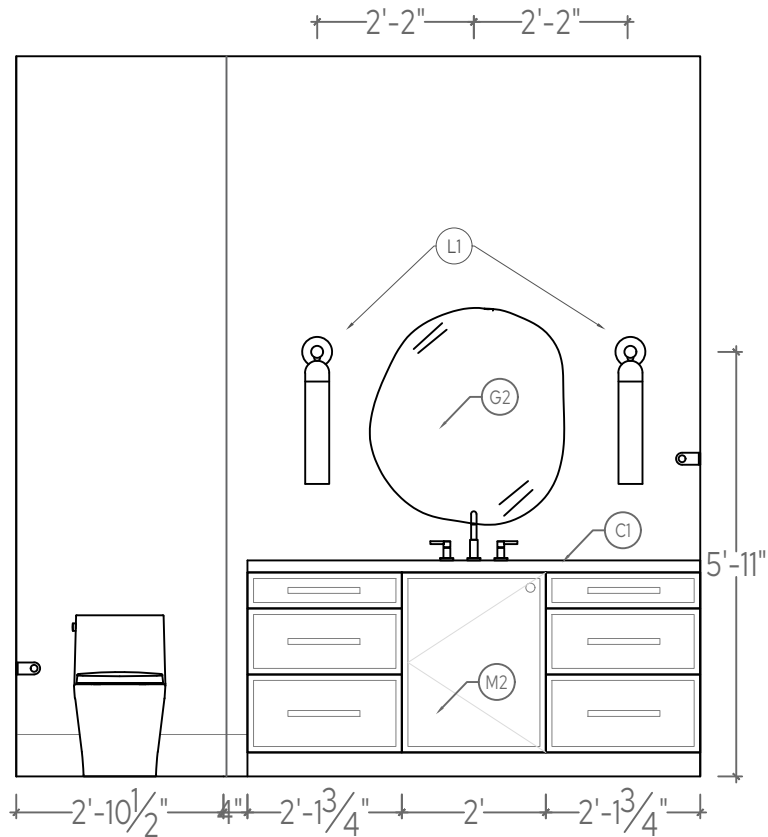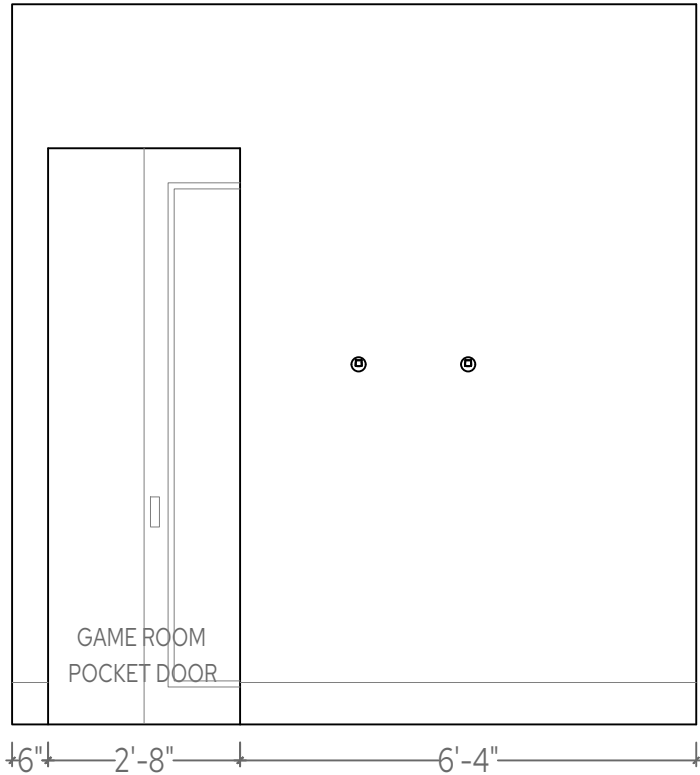

1 POOL BATH  
SCALE: 3/8" = 1'

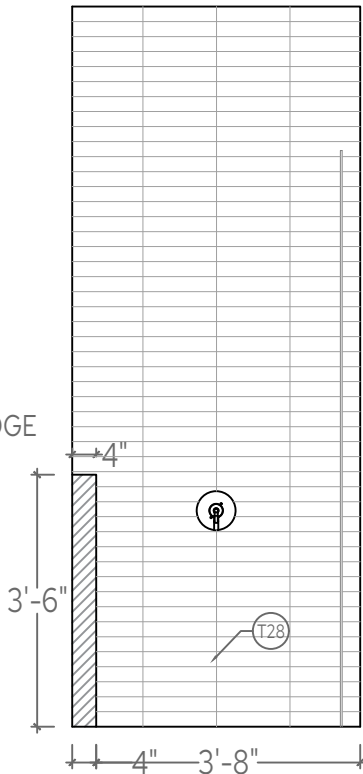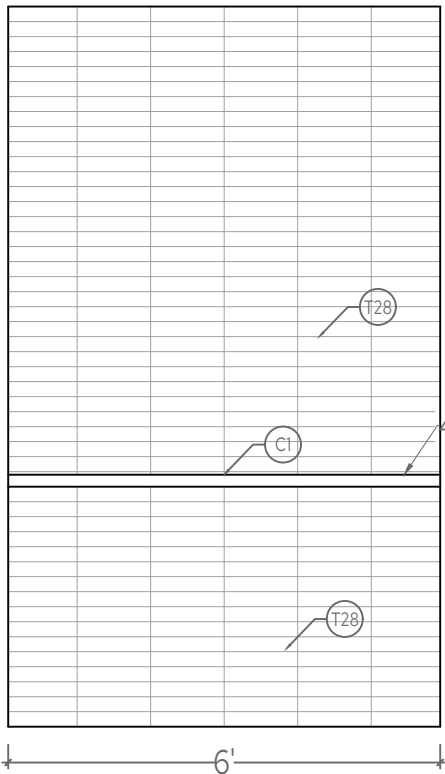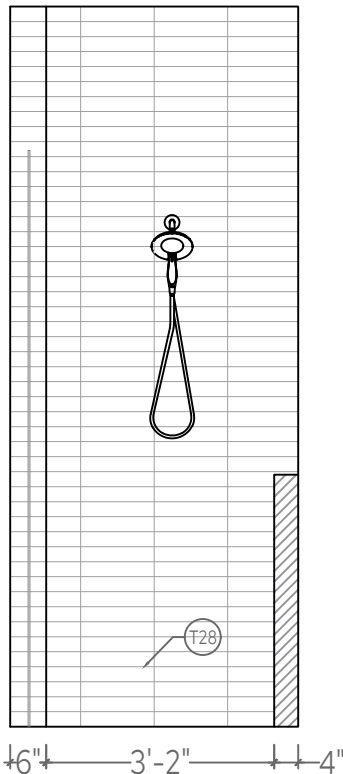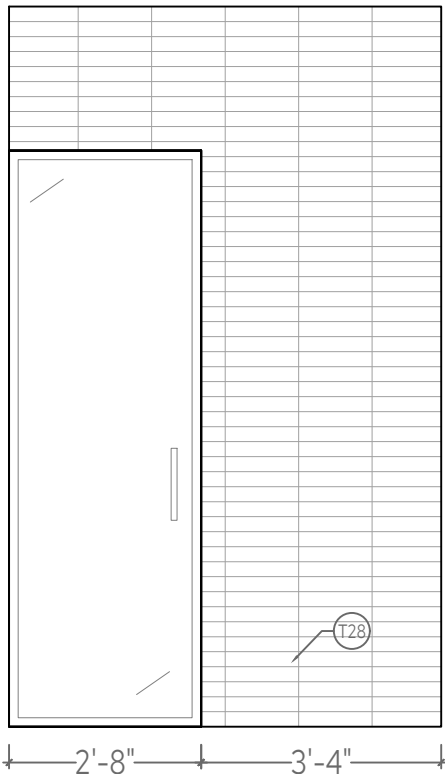

1 POOL SHOWER  
SCALE: 3/8" = 1'


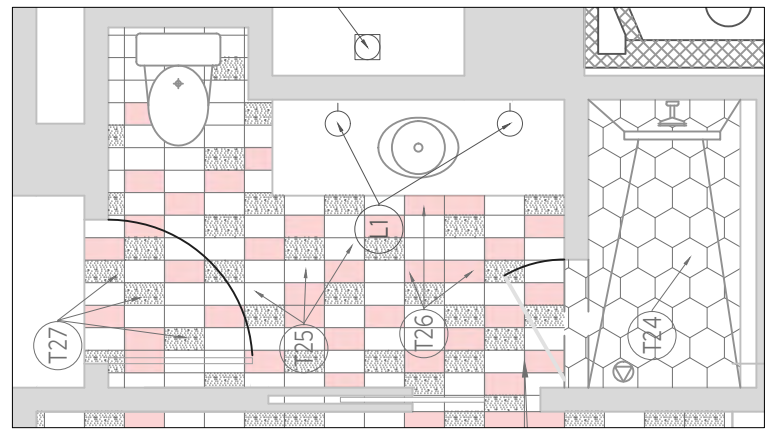


FP FLOOR PLAN  
SCALE: 1/4" = 1'

1

BBQ

SCALE: 3/8" = 1'

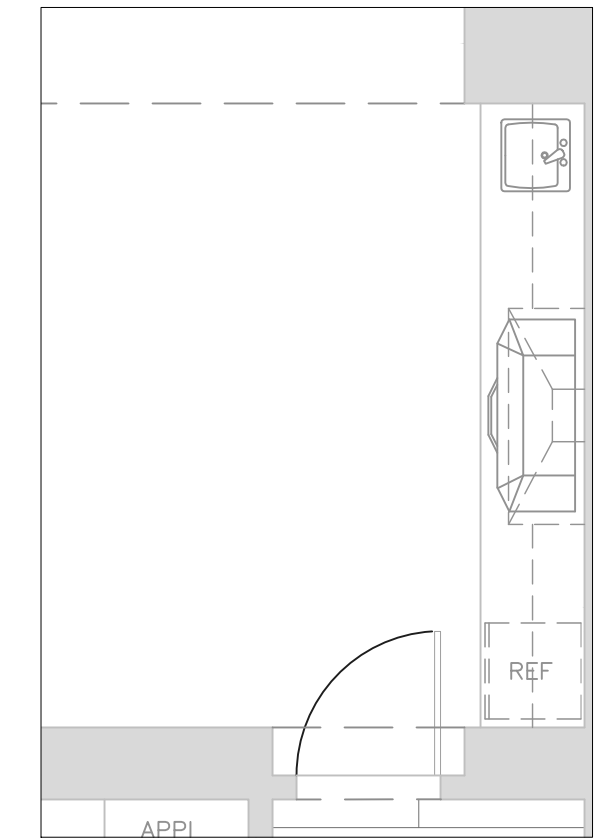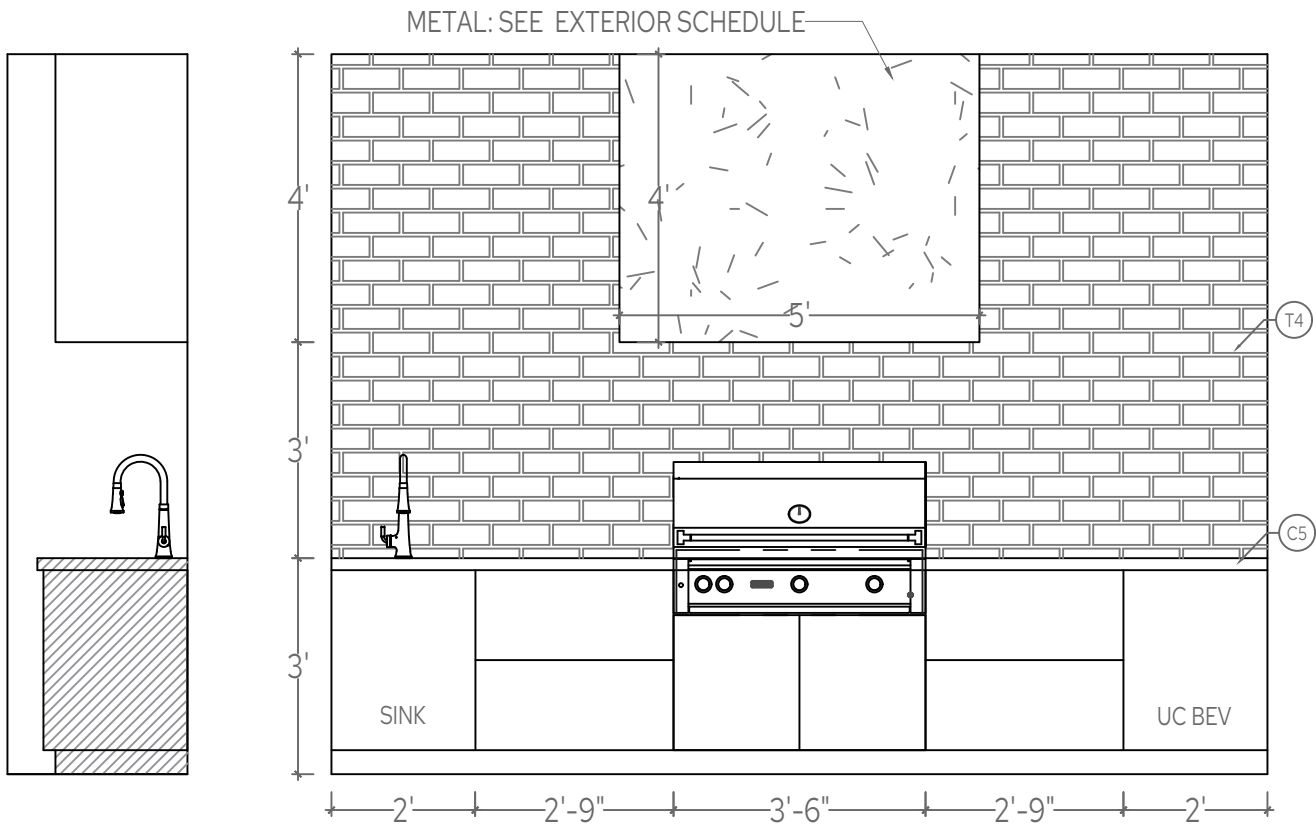

FP

FLOOR PLAN

SCALE: 1/4" = 1'

CHRISTINA FORREST  
PRINCIPAL  
4808641021  
DESIGN@21INTERIORS.COM

ALL DRAWINGS AND MEASUREMENTS ARE TO BE CONFIRMED ON SITE BY THE CONTRACTOR, BUILDER OR ARCHITECT.  
ALL DRAWINGS ARE CONCEPTUAL IN NATURE AND INTENDED TO SET FORTH DESIGN INTENT ONLY. THEY ARE NOT TO BE USED FOR ARCHITECTURAL OR ENGINEERING PURPOSES.  
ALL DRAWINGS AND SPECIFICATIONS ARE PREPARED BY 21 INTERIORS LLC, AND ALL COPYRIGHTS AND OTHER PROPRIETARY RIGHTS APPLICABLE HERETO REMAIN AT ALL TIMES TO 21 INTERIORS.

76TH RESIDENCE  
12070 N 76TH PLACE  
SCOTTSDALE, AZ












|                         |
|-------------------------|
| DRAWING:<br>BBQ<br>ELEV |
| DATE:<br>10.8.2026      |
| SCALE:<br>3/8" = 1'     |
| SHEET #:<br>ID33        |
| DRAWN BY:<br>LB         |













# CLIENT SCHEDULE





| APPLIANCE SCHEDULE                                                               |            |                |                                    |         |       |       |              |                                      |                 |            |
|----------------------------------------------------------------------------------|------------|----------------|------------------------------------|---------|-------|-------|--------------|--------------------------------------|-----------------|------------|
| NOTE: MORE DETAILED INFORMATION ABOUT CABINETY MAY BE FOUND ON CABINETY SCHEDULE |            |                |                                    |         |       |       |              |                                      |                 |            |
| AREA                                                                             | LOCATION   | MANUFACTURER   | APPLIANCE                          | MODEL # | SWING | PANEL | PANEL FINISH | HARDWARE                             | HW FINISH       | NOTES      |
| BAR / GAME ROOM                                                                  | BAR        | BUILDER CHOICE | 15" ICE MACHINE                    |         | LEFT  | READY | M2           | TOP KNOBS: HOLDEN APPLIANCE PULL 18" | POLISHED NICKEL |            |
| BAR / GAME ROOM                                                                  | BAR        | BUILDER CHOICE | 24" BEVERAGE REFRIGERATOR          |         | RIGHT | READY | M2           | TOP KNOBS: HOLDEN APPLIANCE PULL 18" | POLISHED NICKEL |            |
| DINING                                                                           | PERIMETER  | BUILDER CHOICE | 24" UNDECOUNTER WINE               |         | LEFT  | READY | M1           | TOP KNOBS: HOLDEN APPLIANCE PULL 18" | POLISHED NICKEL |            |
| DINING                                                                           | PERIMETER  | BUILDER CHOICE | 24" UNDECOUNTER WINE               |         | RIGHT | READY | M1           | TOP KNOBS: HOLDEN APPLIANCE PULL 18" | POLISHED NICKEL |            |
| EXTERIOR                                                                         | BBQ        | BUILDER CHOICE | 24" UNCOUTER BEVERAGE REFRIGERATOR |         | RIGHT |       |              |                                      |                 |            |
| EXTERIOR                                                                         | BBQ        | BUILDER CHOICE | GRILL                              |         |       |       |              |                                      |                 |            |
| KITCHEN                                                                          | PERIMETER  | BUILDER CHOICE | 24" BEVERAGE DRAWERS               |         |       | READY | M1           | TOP KNOBS: HOLDEN APPLIANCE PULL 18" | POLISHED NICKEL |            |
| KITCHEN                                                                          | PERIMETER  | BUILDER CHOICE | 24" BUILT IN COFFEE                |         |       |       |              |                                      |                 |            |
| KITCHEN                                                                          | PERIMETER  | BUILDER CHOICE | 24" DISHWASHER                     |         |       | READY | M1           | TOP KNOBS: HOLDEN APPLIANCE PULL 18" | POLISHED NICKEL | QUANTITY 2 |
| KITCHEN                                                                          | PERIMETER  | BUILDER CHOICE | 36" FREEZER                        |         | RIGHT | READY | M1           | TOP KNOBS: HOLDEN APPLIANCE PULL 18" | POLISHED NICKEL |            |
| KITCHEN                                                                          | PERIMETER  | BUILDER CHOICE | 36" REFRIGERATOR                   |         | LEFT  | READY | M1           | TOP KNOBS: HOLDEN APPLIANCE PULL 18" | POLISHED NICKEL |            |
| KITCHEN                                                                          | PERIMETER  | BUILDER CHOICE | 48" RANGE                          |         |       |       |              |                                      |                 |            |
| KITCHEN PREP                                                                     | PERIMETER  | BUILDER CHOICE | 24" DISHWASHER                     |         |       |       | M2           | TOP KNOBS: HOLDEN APPLIANCE PULL 18" | POLISHED NICKEL |            |
| KITCHEN PREP                                                                     | PERIMETER  | BUILDER CHOICE | 30" SPEED OVEN                     |         |       |       |              |                                      |                 |            |
| KITCHEN PREP                                                                     | PERIMETER  | BUILDER CHOICE | 36" REFRIGERATOR AND FREEZER       |         | RIGHT | READY | M2           | TOP KNOBS: HOLDEN APPLIANCE PULL 18" | POLISHED NICKEL |            |
| LAUNDRY                                                                          | PERIMETER  | BUILDER CHOICE | DRYER                              |         |       |       |              |                                      |                 | QUANTITY 2 |
| LAUNDRY                                                                          | PERIMETER  | BUILDER CHOICE | WASHER                             |         |       |       |              |                                      |                 | QUANTITY 2 |
| MASTER SUITE                                                                     | HER CLOSET | BUILDER CHOICE | WASHER AND DRYER                   |         |       |       |              |                                      |                 |            |









| MILLWORK CABINETRY SCHEDULE |                 |                            |                   |                   |                                         |                        |                                            |                 |                                                                                      |
|-----------------------------|-----------------|----------------------------|-------------------|-------------------|-----------------------------------------|------------------------|--------------------------------------------|-----------------|--------------------------------------------------------------------------------------|
| KEY                         | AREA            | LOCATION                   | DOOR STYLE        | MFR - FINISH      | FINISH                                  | HARDWARE DRAWERS       | HARDWARE CABINETS                          | HARDWARE FINISH | NOTES: TOEKICK, CABINET CROWN, LIGHTING, ETC.                                        |
| M2                          | BAR / GAME ROOM | PERIMETER                  | SKINNY SHAKER     | PAINTED           | SHERWIN WILLIAMS - BIG DIPPER SW 9645   | TOP KNOBS: HOLDEN PULL | TOP KNOBS: HOLDEN PULL                     | POLISHED NICKEL |                                                                                      |
| M1                          | BAR / GAME ROOM | SHELVING                   | SHELF             | DOSOOZ            | SHADOW OAK DS506                        |                        |                                            |                 | INCLUDE LED<br>INCLUDE TRIM PIECE - SEE TRIM SCHEDULE                                |
| M2                          | BATH 3          | VANITY                     | SKINNY SHAKER     | PAINTED           | SHERWIN WILLIAMS - BIG DIPPER SW 9645   | TOP KNOBS: HOLDEN PULL | TOP KNOBS: HOLDEN PULL                     | POLISHED NICKEL |                                                                                      |
| M3                          | BATH 4          | VANITY                     | SKINNY SHAKER     | PAINTED           | SHERWIN WILLIAMS - QUARRY STONE SW 9603 | TOP KNOBS: HOLDEN PULL | TOP KNOBS: HOLDEN PULL                     | POLISHED NICKEL |                                                                                      |
| M1                          | DINING          | PERIMETER                  | FLAT PANEL        | DOSOOZ            | SHADOW OAK DS506                        | TOP KNOBS: HOLDEN PULL |                                            | POLISHED NICKEL |                                                                                      |
| M1                          | GREAT ROOM      | NICHE                      | FLAT PANEL        | DOSOOZ            | SHADOW OAK DS506                        |                        | REJUVENATION: INGRAM RECESSES CABINET PULL | POLISHED NICKEL |                                                                                      |
| M2                          | KITCHEN         | ISLAND                     | SKINNY SHAKER     | PAINTED           | SHERWIN WILLIAMS - BIG DIPPER SW 9645   | TOP KNOBS: HOLDEN PULL | TOP KNOBS: HOLDEN PULL                     | POLISHED NICKEL | TOE KICK LED<br>FURNITURE BASE TOE KICK                                              |
| M1                          | KITCHEN         | PERIMETER - RANGE          | FLAT PANEL        | DOSOOZ            | SHADOW OAK DS506                        | TOP KNOBS: HOLDEN PULL | TOP KNOBS: HOLDEN PULLS                    | POLISHED NICKEL | TOE KICK LED<br>FURNITURE BASE TOE KICK                                              |
| M1                          | KITCHEN         | PERIMETER - REF            | FLAT PANEL        | DOSOOZ            | SHADOW OAK DS506                        | TOP KNOBS: HOLDEN PULL | TOP KNOBS: HOLDEN PULLS                    | POLISHED NICKEL | TOE KICK LED<br>4" SQUARE CROWN                                                      |
| M1                          | KITCHEN         | PERIMETER - SINK           | FLAT PANEL        | DOSOOZ            | SHADOW OAK DS506                        | TOP KNOBS: HOLDEN PULL | TOP KNOBS: HOLDEN PULLS                    | POLISHED NICKEL | TOE KICK LED<br>4" SQUARE CROWN                                                      |
| M1                          | KITCHEN         | TABLE                      | SEE TRIM SCHEDULE |                   |                                         |                        |                                            |                 |                                                                                      |
| M2                          | KITCHEN PREP    | PERIMETER                  | SKINNY SHAKER     | PAINTED           | SHERWIN WILLIAMS - BIG DIPPER SW 9645   | TOP KNOBS: HOLDEN PULL | TOP KNOBS: HOLDEN PULL                     | POLISHED NICKEL | INCLUDE PANTRY SHELVEING<br>4" SQUARE CROWN                                          |
| M1                          | KITCHEN PREP    | SHELF                      | SHELF             | DOSOOZ            | SHADOW OAK DS506                        |                        |                                            |                 |                                                                                      |
| M2                          | LAUNDRY         | DROP ZONE                  | MILLWORK          | SEE TRIM SCHEDULE |                                         |                        |                                            |                 |                                                                                      |
| M2                          | LAUNDRY         | DROP ZONE                  | SHELF             | PAINTED           | SHERWIN WILLIAMS - BIG DIPPER SW 9645   |                        |                                            |                 |                                                                                      |
| M2                          | LAUNDRY         | DROP ZONE - UPPERS         | SKINNY SHAKER     | PAINTED           | SHERWIN WILLIAMS - BIG DIPPER SW 9645   |                        | TOP KNOBS: HOLDEN PULL                     | POLISHED NICKEL | 4" SQUARE CROWN                                                                      |
| M1                          | LAUNDRY         | PERIMETER - LOWERS         | FLAT PANEL        | DOSOOZ            | SHADOW OAK DS506                        | TOP KNOBS: HOLDEN PULL | TOP KNOBS: HOLDEN PULL                     | POLISHED NICKEL |                                                                                      |
| M2                          | LAUNDRY         | PERIMETER - UPPERS         | SKINNY SHAKER     | PAINTED           | SHERWIN WILLIAMS - BIG DIPPER SW 9645   |                        | TOP KNOBS: HOLDEN PULL                     | POLISHED NICKEL | 4" SQUARE CROWN                                                                      |
| M1                          | LAUNDRY         | PERIMETER - WASHER / DRYER | FLAT PANEL        | DOSOOZ            | SHADOW OAK DS506                        |                        | TOP KNOBS: HOLDEN PULL                     | POLISHED NICKEL |                                                                                      |
| M1                          | MASTER BATH     | VANITY                     | FLAT PANEL        | DOSOOZ            | SHADOW OAK DS506                        | TOP KNOBS: HOLDEN PULL | TOP KNOBS: HOLDEN PULL                     | POLISHED NICKEL | INCLUDE M1 PANEL BEHIND MAKEUP VANITY                                                |
| M1                          | MASTER BEDROOM  | FIREPLACE SURROUND         | SEE TRIM SCHEDULE |                   |                                         |                        |                                            |                 |                                                                                      |
| M1                          | MINI BATH       | VANITY                     | FLAT PANEL        | DOSOOZ            | SHADOW OAK DS506                        | TOP KNOBS: HOLDEN PULL | TOP KNOBS: HOLDEN PULL                     | POLISHED NICKEL |                                                                                      |
| M2                          | POOL BATH       | VANITY                     | SKINNY SHAKER     | PAINTED           | SHERWIN WILLIAMS - BIG DIPPER SW 9645   | TOP KNOBS: HOLDEN PULL | TOP KNOBS: HOLDEN PULL                     | POLISHED NICKEL |                                                                                      |
| M1                          | POWDER          | VANITY                     | FLAT PANEL        | DOSOOZ            | SHADOW OAK DS506                        | TOP KNOBS: HOLDEN PULL | TOP KNOBS: HOLDEN PULL                     | POLISHED NICKEL | INCLUDE FALSE PANEL TO ACCOMMODATE ELKAY CHILLER + FILLER<br>FURNITURE BASE TOE KICK |











| MILLWORK CABINETRY SCHEDULE |  |          |           |            |                 |                  |                     |                        |                    |                                                  |
|-----------------------------|--|----------|-----------|------------|-----------------|------------------|---------------------|------------------------|--------------------|--------------------------------------------------|
| KEY                         |  | AREA     | LOCATION  | DOOR STYLE | MFR -<br>FINISH | FINISH           | HARDWARE<br>DRAWERS | HARDWARE<br>CABINETS   | HARDWARE<br>FINISH | NOTES: TOEKICK, CABINET<br>CROWN, LIGHTING, ETC. |
| M1                          |  | WELLNESS | PERIMETER | FLAT PANEL | DOSOOZ          | SHADOW OAK DS506 |                     | TOP KNOBS: HOLDEN PULL | POLISHED NICKEL    | 4" SQUARE CROWN                                  |
| M1                          |  | WELLNESS | SHELVING  | SHELF      | DOSOOZ          | SHADOW OAK DS506 |                     |                        |                    |                                                  |

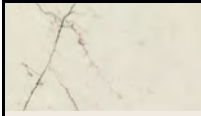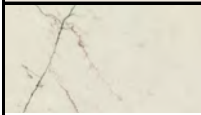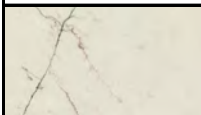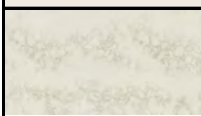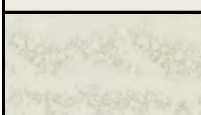
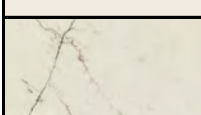
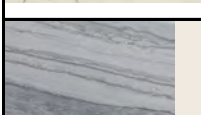
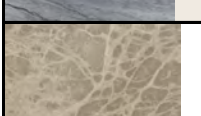
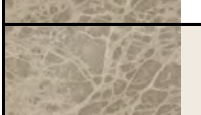
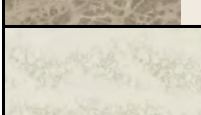
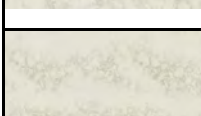
| SLAB + COUNTER SURFACE SCHEDULE                                                    |     |                         |                    |                         |                               |               |          |                                      |                                    |
|------------------------------------------------------------------------------------|-----|-------------------------|--------------------|-------------------------|-------------------------------|---------------|----------|--------------------------------------|------------------------------------|
| IMAGE                                                                              | KEY | AREA                    | LOCATION           | MATERIAL                | VENDOR / MANUFACTURER         | FINISH        | SLAB DIM | EDGE DETAIL                          | NOTES                              |
|    | C1  | BAR / GAME ROOM         | BACKSPLASH         | QUARTZ CAPOGROSSI Q4052 | WILSONART ENGINEERED SURFACES | POLISHED      | 2CM      |                                      | SEE DRAWING                        |
|    | C1  | BAR / GAME ROOM         | COUNTER            | QUARTZ CAPOGROSSI Q4052 | WILSONART ENGINEERED SURFACES | POLISHED      | 2CM      | 2" MITERED                           |                                    |
|    | C1  | BAR / GAME ROOM         | PENINSULA          | QUARTZ CAPOGROSSI Q4052 | WILSONART ENGINEERED SURFACES | POLISHED      | 2CM      | MITERED                              |                                    |
|    | C2  | BATH 3                  | VANITY             | QUARTZ TERRA NOVA Q4069 | WILSONART ENGINEERED SURFACES | NATURAL MATTE | 2CM      | MITERED                              |                                    |
|    | C2  | BATH 3 SHOWER           | LEDGE              | QUARTZ TERRA NOVA Q4069 | WILSONART ENGINEERED SURFACES | NATURAL MATTE | 2CM      | EASED                                |                                    |
|    | C2  | BATH 4                  | VANITY             | QUARTZ TERRA NOVA Q4069 | WILSONART ENGINEERED SURFACES | NATURAL MATTE | 2CM      | MITERED                              |                                    |
|   | C2  | BATH 4 SHOWER           | LEDGE              | QUARTZ TERRA NOVA Q4069 | WILSONART ENGINEERED SURFACES | NATURAL MATTE | 2CM      | EASED                                |                                    |
|  | C1  | DINING                  | COUNTER            | QUARTZ CAPOGROSSI Q4052 | WILSONART ENGINEERED SURFACES | POLISHED      | 2CM      | 2" MITERED                           |                                    |
|  | C5  | EXTERIOR                | BBQ                | QUARTZITE - BLUE TAHOE  | ARIZONA TILE                  | POLISHED      | 2CM      | MITERED                              |                                    |
|  | C4  | GREAT ROOM              | COUNTER            | LIMESTONE - CEDAR       | CACTUS STONE AND TILE         | POLISHED      | 2CM      | MITERED                              |                                    |
|  | C4  | GREAT ROOM              | FIREPLACE SURROUND | LIMESTONE - CEDAR       | CACTUS STONE AND TILE         | POLISHED      | 2CM      | 3" MITERED - BUILT UP PERIMETER EDGE |                                    |
|  | C2  | KITCHEN ISLAND          | COUNTER            | QUARTZ TERRA NOVA Q4069 | WILSONART ENGINEERED SURFACES | NATURAL MATTE | 2CM      | MITERED                              |                                    |
|  | C2  | KITCHEN RANGE PERIMETER | BACKSPLASH         | QUARTZ TERRA NOVA Q4069 | WILSONART ENGINEERED SURFACES | NATURAL MATTE | 2CM      | EASED                                | SEE DRAWING<br>INCLUDE NICHE LEDGE |

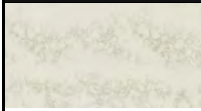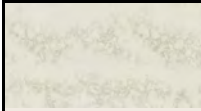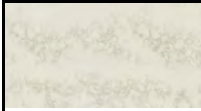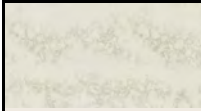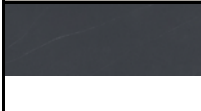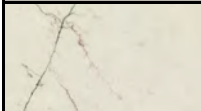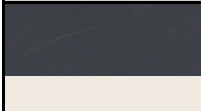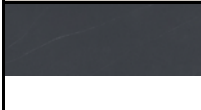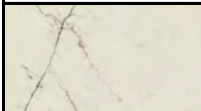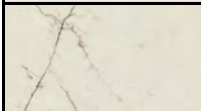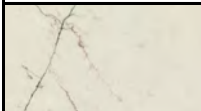
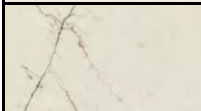
| SLAB + COUNTER SURFACE SCHEDULE                                                    |     |                                |            |                                          |                               |               |          |             |                              |
|------------------------------------------------------------------------------------|-----|--------------------------------|------------|------------------------------------------|-------------------------------|---------------|----------|-------------|------------------------------|
| IMAGE                                                                              | KEY | AREA                           | LOCATION   | MATERIAL                                 | VENDOR / MANUFACTURER         | FINISH        | SLAB DIM | EDGE DETAIL | NOTES                        |
|    | C2  | KITCHEN RANGE PERIMETER        | COUNTER    | QUARTZ TERRA NOVA Q4069                  | WILSONART ENGINEERED SURFACES | NATURAL MATTE | 2CM      | MITERED     |                              |
|    | C2  | KITCHEN REFRIGERATOR PERIMETER | BACKSPLASH | QUARTZ TERRA NOVA Q4069                  | WILSONART ENGINEERED SURFACES | NATURAL MATTE | 2CM      | EASED       | SEE DRAWING                  |
|    | C2  | KITCHEN REFRIGERATOR PERIMETER | COUNTER    | QUARTZ TERRA NOVA Q4069                  | WILSONART ENGINEERED SURFACES | NATURAL MATTE | 2CM      | MITERED     |                              |
|    | C2  | KITCHEN SINK PERIMETER         | COUNTER    | QUARTZ TERRA NOVA Q4069                  | WILSONART ENGINEERED SURFACES | NATURAL MATTE | 2CM      | MITERED     |                              |
|    | C3  | LAUNDRY                        | BENCH      | DELLA TERRA QUARTZ GRIGIO ELEGANTE HONED | ARIZONA TILE                  | HONED         | 2CM      | MITERED     |                              |
|    | C2  | LAUNDRY                        | COUNTER    | QUARTZ TERRA NOVA Q4069                  | WILSONART ENGINEERED SURFACES | NATURAL MATTE | 2CM      | MITERED     |                              |
|   | C1  | MASTER BATH                    | VANITY     | QUARTZ CAPOGROSSI Q4052                  | WILSONART ENGINEERED SURFACES | POLISHED      | 2CM      | MITERED     |                              |
|  | C3  | MASTER SHOWER                  | BENCH      | DELLA TERRA QUARTZ GRIGIO ELEGANTE HONED | ARIZONA TILE                  | HONED         | 2CM      | EASED       |                              |
|  | C3  | MASTER SHOWER                  | NICHE      | DELLA TERRA QUARTZ GRIGIO ELEGANTE HONED | ARIZONA TILE                  | HONED         | 2CM      | MITERED     |                              |
|  | C1  | MINI BATH                      | VANITY     | QUARTZ CAPOGROSSI Q4052                  | WILSONART ENGINEERED SURFACES | POLISHED      | 2CM      | MITERED     |                              |
|  | C1  | MINI SHOWER                    | BENCH      | QUARTZ CAPOGROSSI Q4052                  | WILSONART ENGINEERED SURFACES | POLISHED      | 2CM      | EASED       |                              |
|  | C1  | MINI SHOWER                    | NICHE      | QUARTZ CAPOGROSSI Q4052                  | WILSONART ENGINEERED SURFACES | POLISHED      | 2CM      | EASED       | IF NEEDED SLAB PROUD OF TILE |
|  | C1  | POOL BATH                      | VANITY     | QUARTZ CAPOGROSSI Q4052                  | WILSONART ENGINEERED SURFACES | POLISHED      | 2CM      | MITERED     |                              |

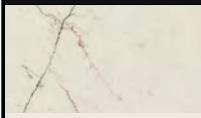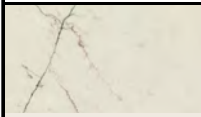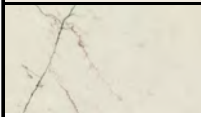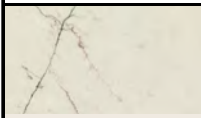
| SLAB + COUNTER SURFACE SCHEDULE                                                  |     |              |            |                         |                               |               |          |             |                         |
|----------------------------------------------------------------------------------|-----|--------------|------------|-------------------------|-------------------------------|---------------|----------|-------------|-------------------------|
| IMAGE                                                                            | KEY | AREA         | LOCATION   | MATERIAL                | VENDOR / MANUFACTURER         | FINISH        | SLAB DIM | EDGE DETAIL | NOTES                   |
|  | C1  | POOL SHOWER  | LEDGE      | QUARTZ CAPOGROSSI Q4052 | WILSONART ENGINEERED SURFACES | POLISHED      | 2CM      | EASED       |                         |
|  | C2  | POWDER       | VANITY     | QUARTZ TERRA NOVA Q4069 | WILSONART ENGINEERED SURFACES | NATURAL MATTE | 2CM      | MITERED     |                         |
|  | C1  | PREP KITCHEN | BACKSPLASH | QUARTZ CAPOGROSSI Q4052 | WILSONART ENGINEERED SURFACES | POLISHED      | 2CM      | EASED       | SEE DRAWING             |
|  | C1  | PREP KITCHEN | COUNTER    | QUARTZ CAPOGROSSI Q4052 | WILSONART ENGINEERED SURFACES | POLISHED      | 2CM      | MITERED     |                         |
|  | C1  | WELLNESS     | COUNTER    | QUARTZ CAPOGROSSI Q4052 | WILSONART ENGINEERED SURFACES | POLISHED      | 2CM      | MITERED     | INCLUDE HOLE FOR HAMPER |

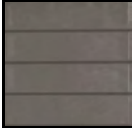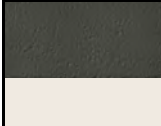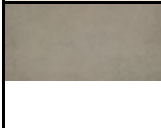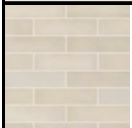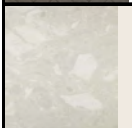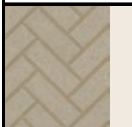
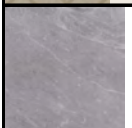
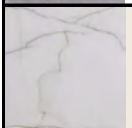
| TILE + FLOORING SCHEDULE                                                           |     |                 |            |                          |                               |                 |                            |                      |                   |                                                                                   |
|------------------------------------------------------------------------------------|-----|-----------------|------------|--------------------------|-------------------------------|-----------------|----------------------------|----------------------|-------------------|-----------------------------------------------------------------------------------|
| IMAGE                                                                              | KEY | AREA            | LOCATION   | VENDOR /<br>MANUFACTURER | MATERIAL                      | DIMENSIONS      | FINISH / COLOR             | GROUT                | TRIM              | NOTES                                                                             |
|    | T28 | BAR / GAME ROOM | BACKSPLASH | ARIZONA TILE             | CONCERTO                      | 2-1/4" X 9-3/4" | CLAY                       | MAPEI 5009 GRAY      | COORDINATING TRIM | RUNNING BOND                                                                      |
|    | T25 | BAR / GAME ROOM | FLOOR      | TILE SHOP                | NATE BERKUS LAGOS             | 5" X 10"        | ALABASTER                  | MAPEI 5039 IVORY     |                   | RANDOM INSTALL WITH T26 AND T27<br>HORIZONTAL STRAIGHT STACK<br>CONTINUE INTO BAR |
|    | T26 | BAR / GAME ROOM | FLOOR      | TILE SHOP                | NATE BERKUS LAGOS             | 5" X 10"        | EBONY                      | MAPEI 5039 IVORY     |                   | RANDOM INSTALL WITH T25 AND T27<br>HORIZONTAL STRAIGHT STACK<br>CONTINUE INTO BAR |
|    | T27 | BAR / GAME ROOM | FLOOR      | TILE SHOP                | NATE BERKUS LAGOS             | 5" X 10"        | TERRA                      | MAPEI 5039 IVORY     |                   | RANDOM INSTALL WITH T25 AND T26<br>HORIZONTAL STRAIGHT STACK<br>CONTINUE INTO BAR |
|    | T18 | BATH 3          | FLOOR      | BEDROSIANS               | MAKOTO                        | 2" ROUND MOSAIC | TATAMI BEIGE               | MAPEI 5077 FROST     |                   |                                                                                   |
|    | T19 | BATH 3 SHOWER   | WALLS      | BEDROSIANS               | MAKOTO                        | 2.5" X 10"      | TATAMI BEIGE               | MAPEI 5077 FROST     | COORDINATING TRIM | RUNNING BOND                                                                      |
|   | T20 | BATH 4          | FLOOR      | BEDROSIANS               | MAKOTO                        | 2" ROUND MOSAIC | SHOJI WHITE                | MAPEI 5039 IVORY     |                   |                                                                                   |
|  | T21 | BATH 4 SHOWER   | WALLS      | ARIZONA TILE             | CONCERTO                      | 2-1/4" X 9-3/4" | CLAY                       | MAPEI 5009 GRAY      | COORDINATING TRIM | HERRINGBONE PATTERN                                                               |
|  | T9  | DINING          | BACKSPLASH | ARIZONA TILE             | EGE ROYALE                    | 18" X 36"       | SANDBLASTED EGE ROYAL      | MAPEI 5077 FROST     |                   | HORIZONTAL STRAIGHT STACK<br>BUTT JOINT                                           |
|  | T4  | EXTERIOR        | BBQ WALL   | BEDROSIANS               | METROPOLITAN ROYAL THIN BRICK | 3" X 8"         | 105 BEACON                 | MAPEI 5039 IVORY     |                   | RUNING BOND                                                                       |
|  | T4  | FOYER           | CEILING    | BEDROSIANS               | METROPOLITAN ROYAL THIN BRICK | 3" X 8"         | 105 BEACON                 | MAPEI 5039 IVORY     |                   | HERRING BONE PATTERN                                                              |
|  | T2  | FOYER           | FLOOR      | ALTEA CERAMICS           | TOSCA                         | 10" X 10"       | MATTE / BARDIGLIO IMPERIAL | MAPEI 5093 WARM GRAY |                   | INSTALL ON ANGLE<br>CHECKER PATTERN WITH T3                                       |
|  | T3  | FOYER           | FLOOR      | ALTEA CERAMICS           | TOSCA                         | 10" X 10"       | MATTE / CALACATTA SOFT     | MAPEI 5093 WARM GRAY |                   | INSTALL ON ANGLE<br>CHECKER PATTERN WITH T2                                       |

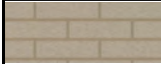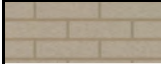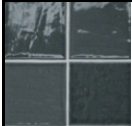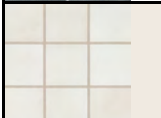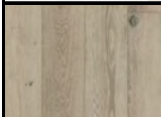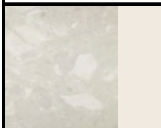
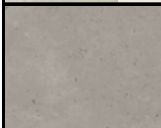
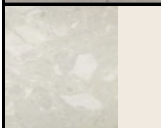
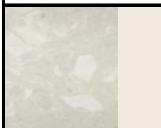
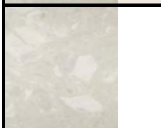
| TILE + FLOORING SCHEDULE                                                           |     |                       |                       |                          |                                  |            |                       |                         |                                           |                                                        |
|------------------------------------------------------------------------------------|-----|-----------------------|-----------------------|--------------------------|----------------------------------|------------|-----------------------|-------------------------|-------------------------------------------|--------------------------------------------------------|
| IMAGE                                                                              | KEY | AREA                  | LOCATION              | VENDOR /<br>MANUFACTURER | MATERIAL                         | DIMENSIONS | FINISH / COLOR        | GROUT                   | TRIM                                      | NOTES                                                  |
|    | T4  | KITCHEN               | WALL                  | BEDROSIANS               | METROPOLITAN ROYAL<br>THIN BRICK | 3" X 8"    | 105 BEACON            | MAPEI 5039<br>IVORY     |                                           | RUNING BOND                                            |
|    | T4  | KITCHEN - SINK        | BACKSPLASH            | BEDROSIANS               | METROPOLITAN ROYAL<br>THIN BRICK | 3" X 8"    | 105 BEACON            | MAPEI 5039<br>IVORY     |                                           | RUNING BOND                                            |
|    | T10 | KITCHEN RANGE<br>HOOD | NICHE                 | BEDROSIANS               | MARIN                            | 4" X 4"    | GLOSSY / MIDNIGHT     | MAPEI 5001<br>ALABASTER | COORDINATING TRIM                         | HORIZONTAL STRAIGHT STACK                              |
|    | T11 | LAUNDRY               | BACKSPLASH            | BEDROSIANS               | CELINE                           | 4"X 4"     | GLOSSY /WHITE         | MAPEI 5001<br>ALABASTER | COORDINATING TRIM                         | STRAIGHT STACK                                         |
|    | T7  | LAUNDRY               | FLOOR                 | TILE SHOP                | NATE BERKUS ISABEL<br>CIRCLE     | 8"         | MATTE / TERRA         | MAPEI 5001<br>ALABASTER |                                           | T8 INSERT AFTER EACH CIRCLE TILE                       |
|    | T8  | LAUNDRY               | FLOOR                 | TILE SHOP                | NATE BERKUS ISABEL<br>DIAMOND    | 4"         | MATTE / ALABASTER     | MAPEI 5001<br>ALABASTER |                                           | INSERT AFTER EACH CIRCLE TILE                          |
|   | T1  | MAIN                  | FLOOR                 | METRO WEST               | RIVER OAK                        | 7-1/2"     | DEL MAR               |                         |                                           |                                                        |
|  | T9  | MASTER<br>BATHROOM    | BACKSPLASH            | ARIZONA TILE             | EGE ROYALE                       | 18" X 36"  | SANDBLASTED EGE ROYAL | MAPEI 5077<br>FROST     | MITERED EDGES                             | HORIZONTAL STRAIGHT STACK<br>BUTT JOINT                |
|  | T14 | MASTER<br>BATHROOM    | FLOOR                 | BEDROSIANS               | MATERIKA                         | 32" X 32"  | GREIGE                | MAPEI 5002<br>PEWTER    |                                           | STRAIGHT STACK                                         |
|  | T9  | MASTER<br>BATHROOM    | TUB WALL              | ARIZONA TILE             | EGE ROYALE                       | 18" X 36"  | SANDBLASTED EGE ROYAL | MAPEI 5077<br>FROST     | SCHLUTER<br>DESIGNLINE POLISHED<br>NICKEL | HORIZONTAL STRAIGHT STACK<br>INCLUDE SHOWER DOOR FRAME |
|  | T13 | MASTER<br>BATHROOM    | TUB WALL              | BEDROSIANS               | MAGNIFICA ERA LUXURY             | 24" X 48"  | SATIN / FUSION        | MAPEI 5001<br>ALABASTER | SCHLUTER<br>DESIGNLINE POLISHED<br>NICKEL | HORIZONTAL STRAIGHT STACK<br>BUTT JOINT                |
|  | T9  | MASTER<br>BEDROOM     | FIREPLACE<br>HEARTH   | ARIZONA TILE             | EGE ROYALE                       | 18" X 36"  | SANDBLASTED EGE ROYAL | MAPEI 5077<br>FROST     |                                           | DEPRESSED                                              |
|  | T9  | MASTER<br>BEDROOM     | FIREPLACE<br>SURROUND | ARIZONA TILE             | EGE ROYALE                       | 18" X 36"  | SANDBLASTED EGE ROYAL | MAPEI 5077<br>FROST     | MITERED EDGES                             | SEE FIREPLACE SCHEDULE                                 |
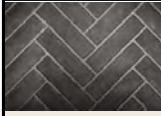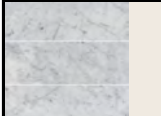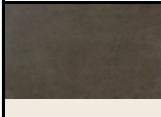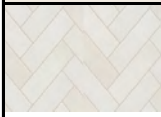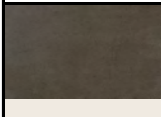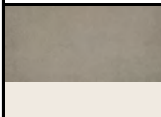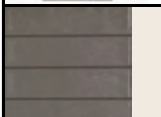
| TILE + FLOORING SCHEDULE                                                           |     |                   |            |                          |                             |                 |                        |                         |                                   |                                                              |
|------------------------------------------------------------------------------------|-----|-------------------|------------|--------------------------|-----------------------------|-----------------|------------------------|-------------------------|-----------------------------------|--------------------------------------------------------------|
| IMAGE                                                                              | KEY | AREA              | LOCATION   | VENDOR /<br>MANUFACTURER | MATERIAL                    | DIMENSIONS      | FINISH / COLOR         | GROUT                   | TRIM                              | NOTES                                                        |
|    | T12 | MASTER<br>BEDROOM | FIREPLACE  | H.C. MUDDOX              | FIREBRICK                   | 4-1/2" X 9"     | BLACK                  | MAPEI 5010<br>BLACK     |                                   | HERRINGBONE PATTERN                                          |
|    | T14 | MASTER SHOWER     | FLOOR      | BEDROSIANS               | MATERIKA                    | CUT 4" X 6"     | GREIGE                 | MAPEI 5002<br>PEWTER    |                                   | STRAIGHT STACK                                               |
|    | T15 | MASTER SHOWER     | WALLS      | ARIZONA TILE             | MARBLE + DOLOMITE           | 4" X 8"         | HONED / BIANCO CARRARA | MAPEI 5077<br>FROST     | COORDINATING TRIM                 | RUNNING BOND                                                 |
|    | T23 | MINI BATH         | BACKSPLASH | FACINGS OF<br>AMERICA    | STONE TALK<br>MARTELLATA    | 24" X 48"       | NATRUAL / WHITE        | MAPEI 5001<br>ALABASTER |                                   |                                                              |
|    | 24  | MINI BATH         | FLOOR      | MONTERREY TILE           | PLASTER 2.0                 | 32" X 32"       | ESPRESSO               | MAPEI 5007<br>CHOCOLATE |                                   | STRAIGHT STACK                                               |
|    | T22 | MINI BATH         | TUB WALL   | BEDROSIANS               | CELINE                      | 2.5" X 12"      | WHITE                  | MAPEI 5001<br>ALABASTER | COORDINATING TRIM                 | HERRINGBONE PATTERN                                          |
|   | 24  | MINI SHOWER       | FLOOR      | MONTERREY TILE           | PLASTER 2.0                 | CUT TO 4" X 6"  | ESPRESSO               | MAPEI 5007<br>CHOCOLATE |                                   | STRAIGHT STACK                                               |
|  | T23 | MINI SHOWER       | WALLS      | FACINGS OF<br>AMERICA    | STONE TALK<br>MARTELLATA    | 24" X 48"       | NATRUAL / WHITE        | MAPEI 5001<br>ALABASTER | SCHLUTER JOLLY<br>POLISHED NICKEL | HORIZONTAL STRAIGHT STACK                                    |
|  | T25 | POOL BATH         | FLOOR      | TILE SHOP                | NATE BERKUS LAGOS           | 5" X 10"        | ALABASTER              | MAPEI 5039<br>IVORY     |                                   | RANDOM INSTALL WITH T26 AND T27<br>HORIZONTAL STRAIGHT STACK |
|  | T26 | POOL BATH         | FLOOR      | TILE SHOP                | NATE BERKUS LAGOS           | 5" X 10"        | EBONY                  | MAPEI 5039<br>IVORY     |                                   | RANDOM INSTALL WITH T25 AND T27<br>HORIZONTAL STRAIGHT STACK |
|  | T27 | POOL BATH         | FLOOR      | TILE SHOP                | NATE BERKUS LAGOS           | 5" X 10"        | TERRA                  | MAPEI 5039<br>IVORY     |                                   | RANDOM INSTALL WITH T25 AND T26<br>HORIZONTAL STRAIGHT STACK |
|  | T24 | POOL SHOWER       | FLOOR      | TILE SHOP                | NATE BERKUS VALENCIA<br>HEX | 7" X 8"         | TERRACOTTA             | MAPEI 5039<br>IVORY     |                                   |                                                              |
|  | T28 | POOL SHOWER       | WALLS      | ARIZONA TILE             | CONCERTO                    | 2-1/4" X 9-3/4" | CLAY                   | MAPEI 5009<br>GRAY      | COORDINATING TRIM                 | HORIZONTAL STRAIGHT STACK                                    |

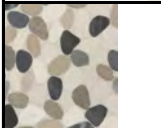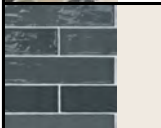
| TILE + FLOORING SCHEDULE                                                         |     |              |            |                          |                                       |                  |                   |                      |                   |                                                     |
|----------------------------------------------------------------------------------|-----|--------------|------------|--------------------------|---------------------------------------|------------------|-------------------|----------------------|-------------------|-----------------------------------------------------|
| IMAGE                                                                            | KEY | AREA         | LOCATION   | VENDOR /<br>MANUFACTURER | MATERIAL                              | DIMENSIONS       | FINISH / COLOR    | GROUT                | TRIM              | NOTES                                               |
|  | T5  | PREP KITCHEN | BACKSPLASH | TILE BAR                 | CAROLINA                              | 2" X 20"         | POLISHED / FOG    | MAPEI 5077 FROST     |                   | STRAIGHT STACK 1/2" OFF SET                         |
|  | T6  | PREP KITCHEN | FLOOR      | TILE SHOP                | NATE BERKUS ISABEL CIRCLE             | 8"               | MATTE / EBONY     | MAPEI 5001 ALABASTER |                   | ALTERNATE WITH T7, T8 INSERT AFTER EACH CIRCLE TILE |
|  | T7  | PREP KITCHEN | FLOOR      | TILE SHOP                | NATE BERKUS ISABEL CIRCLE             | 8"               | MATTE / TERRA     | MAPEI 5001 ALABASTER |                   | ALTERNATE WITH T6, T8 INSERT AFTER EACH CIRCLE TILE |
|  | T8  | PREP KITCHEN | FLOOR      | TILE SHOP                | NATE BERKUS ISABEL DIAMOND            | 4"               | MATTE / ALABASTER | MAPEI 5001 ALABASTER |                   | INSERT AFTER EACH CIRCLE TILE                       |
|  | T17 | WELLNESS     | FLOOR      | BEDROSIANS               | WATERBROOK JUMBO SLICED PEBBLE MOSAIC | 12" X 12" MOSAIC | MALAGA BAY        | MAPEI 5001 ALABASTER |                   |                                                     |
|  | T16 | WELLNESS     | WALL       | BEDROSIANS               | MARIN                                 | 2.5" X 10"       | GLOSSY / MIDNIGHT | MAPEI 5001 ALABASTER | COORDINATING TRIM | RUNNING BOND<br>INSTALL 4'-10" AFF                  |
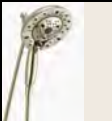
| PLUMBING SCHEDULE                                                                  |                 |           |     |              |                                                                     |               |                 |       |
|------------------------------------------------------------------------------------|-----------------|-----------|-----|--------------|---------------------------------------------------------------------|---------------|-----------------|-------|
| IMAGE                                                                              | AREA            | LOCATION  | QTY | MANUFACTURER | ITEM                                                                | MODEL #       | FINISH          | NOTES |
|    | BAR / GAME ROOM | PERIMETER | 1   | BLANCO       | PRECIS                                                              | 442540        | TRUFFLE         |       |
|    | BAR / GAME ROOM | PERIMETER | 1   | DELTA        | BRODERICK SINGLE HANDLE PULL DOWN KITCHEN FACUET                    | 9190-PN-DST   | POLISHED NICKEL |       |
|    | BATH 3          | SHOWER    | 1   | DELTA        | BOWERY MONITOR 14 SERIES VALVE ONLY TRIM                            | T14048-PN     | POLISHED NICKEL |       |
|    | BATH 3          | SHOWER    | 2   | DELTA        | BOWERY ROBE HOOK                                                    | 74835-PN      | POLISHED NICKEL |       |
|    | BATH 3          | SHOWER    | 1   | DELTA        | UNIVERSAL SHOWERING H20KINETIC IN2ITION 5 SETTING TWO IN ONE SHOWER | 58480-PN-PK   | POLISHED NICKEL |       |
|    | BATH 3          | TOILET    | 1   | DELTA        | BOWERY TANK LEVER                                                   | 74860-PN      | POLISHED NICKEL |       |
|    | BATH 3          | TOILET    | 1   | DELTA        | BOWERY TISSUE HOLDER                                                | 74855-PN      | POLISHED NICKEL |       |
|  | BATH 3          | TOILET    | 1   | KOHLER       | VEIL ONE PIECE ELONGATED TOILET                                     | K-1381-0      | WHITE           |       |
|  | BATH 3          | VANITY    | 1   | DELTA        | BOWERY 8" MINI TOWEL BAR                                            | 74808-PN      | POLISHED NICKEL |       |
|  | BATH 3          | VANITY    | 1   | DELTA        | BOWERY TWO HANDLE WIDESPREAD BATHROOM FAUCET                        | 35548LF-PNMPU | POLISHED NICKEL |       |
|  | BATH 3          | VANITY    | 1   | KOHLER       | VERTICYL 19-3/4"                                                    | K-38380-0     | WHITE           |       |
|  | BATH 3          | SHOWER    | 1   | DELTA        | 24" REVERSIBEL LINEAR SHOWER DRAIN TRIM                             | DT0732413-PN  | POLISHED NICKEL |       |
|  | BATH 4          | SHOWER    | 1   | DELTA        | 24" REVERSIBEL LINEAR SHOWER DRAIN TRIM                             | DT0732413-PN  | POLISHED NICKEL |       |
|  | BATH 4          | SHOWER    | 1   | DELTA        | BOWERY MONITOR 14 SERIES VALVE ONLY TRIM                            | T14048-PN     | POLISHED NICKEL |       |
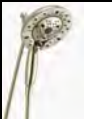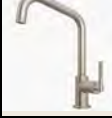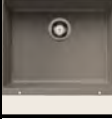
| PLUMBING SCHEDULE                                                                  |          |          |     |                |                                                                     |                                  |                              |       |
|------------------------------------------------------------------------------------|----------|----------|-----|----------------|---------------------------------------------------------------------|----------------------------------|------------------------------|-------|
| IMAGE                                                                              | AREA     | LOCATION | QTY | MANUFACTURER   | ITEM                                                                | MODEL #                          | FINISH                       | NOTES |
|    | BATH 4   | SHOWER   | 2   | DELTA          | BOWERY ROBE HOOK                                                    | 74835-PN                         | POLISHED NICKEL              |       |
|    | BATH 4   | SHOWER   | 1   | DELTA          | UNIVERSAL SHOWERING H20KINETIC IN2ITION 5 SETTING TWO IN ONE SHOWER | 58480-PN-PK                      | POLISHED NICKEL              |       |
|    | BATH 4   | TOILET   | 1   | DELTA          | BOWERY TANK LEVER                                                   | 74860-PN                         | POLISHED NICKEL              |       |
|    | BATH 4   | TOILET   | 1   | DELTA          | BOWERY TISSUE HOLDER                                                | 74855-PN                         | POLISHED NICKEL              |       |
|    | BATH 4   | TOILET   | 1   | KOHLER         | VEIL ONE PIECE ELONGATED TOILET                                     | K-1381-0                         | WHITE                        |       |
|    | BATH 4   | VANITY   | 1   | DELTA          | BOWERY 8" MINI TOWEL BAR                                            | 74808-PN                         | POLISHED NICKEL              |       |
|   | BATH 4   | VANITY   | 1   | DELTA          | BOWERY TWO HANDLE WIDESPREAD BATHROOM FAUCET                        | 35548LF-PNMPU                    | POLISHED NICKEL              |       |
|  | BATH 4   | VANITY   | 1   | KOHLER         | VERTICYL 19-3/4"                                                    | K-38380-0                        | WHITE                        |       |
|  | EXTERIOR | BBQ      | 1   | BRIZO          | LITZE OUTDOOR FAUCET WITH ANGLED SPOUT + OUTDOOR METAL LEVER HANDLE | 63063LF-SSLHP-OD<br>HLK043-SS-OD | MARINE GRADE STAINLESS STEEL |       |
|  | EXTERIOR | BBQ      | 1   | BUILDER CHOICE | EXTERIOR SINK                                                       |                                  |                              |       |
|  | KITCHEN  | ISLAND   | 1   | BLANCO         | PRECIS 21 UNDERCOUNTER SINK                                         | 517677                           | TRUFFLE                      |       |
|  | KITCHEN  | ISLAND   | 1   | DELTA          | AIR SWITCH WITH DUAL OUTLET                                         | 72050-PN                         | POLISHED NICKEL              |       |
|  | KITCHEN  | ISLAND   | 1   | DELTA          | BRODERICK SINGLE HANDLE PULL DOWN KITCHEN FACUET                    | 9190-PN-DST                      | POLISHED NICKEL              |       |
|  | KITCHEN  | ISLAND   | 1   | DELTA          | TRADITIONAL BEVERAGE FACUET                                         | 1960-PN-DST                      | POLISHED NICKEL              |       |

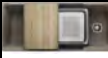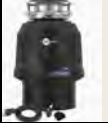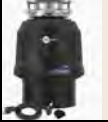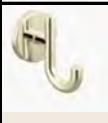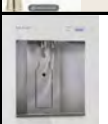
| PLUMBING SCHEDULE                                                                  |              |                 |     |              |                                                  |                |                 |                                                   |
|------------------------------------------------------------------------------------|--------------|-----------------|-----|--------------|--------------------------------------------------|----------------|-----------------|---------------------------------------------------|
| IMAGE                                                                              | AREA         | LOCATION        | QTY | MANUFACTURER | ITEM                                             | MODEL #        | FINISH          | NOTES                                             |
|    | KITCHEN      | ISLAND          | 1   | INSINKERATOR | GARBAGE DISPOSAL                                 |                |                 |                                                   |
|    | KITCHEN      | PERIMETER       | 1   | BLANCO       | INTEOS 45 - WORKSTATION                          | 44331          | TRUFFLE         | INCLUDE: COLANDER, LARGE TRAY, GRID AND DISH RACK |
|    | KITCHEN      | PERIMETER       | 1   | DELTA        | AIR SWITCH WITH DUAL OUTLET                      | 72050-PN       | POLISHED NICKEL |                                                   |
|    | KITCHEN      | PERIMIETER      | 2   | DELTA        | BRODERICK SINGLE HANDLE PULL DOWN KITCHEN FACUET | 9190-PN-DST    | POLISHED NICKEL |                                                   |
|    | KITCHEN      | PERIMIETER      | 1   | INSINKERATOR | GARBAGE DISPOSAL                                 |                |                 |                                                   |
|    | KITCHEN      | RANGE           | 1   | DELTA        | BRODERICK WALL MOUNT POT FILLER                  | 1190LFL-PN     | POLISHED NICKEL |                                                   |
|    | KITCHEN PREP | PERIMETER       | 1   | BLANCO       | PRECIS                                           | 442540         | TRUFFLE         |                                                   |
|  | KITCHEN PREP | PERIMETER       | 1   | DELTA        | AIR SWITCH WITH DUAL OUTLET                      | 72050-PN       | POLISHED NICKEL |                                                   |
|  | KITCHEN PREP | PERIMETER       | 1   | INSINKERATOR | GARBAGE DISPOSAL                                 |                |                 |                                                   |
|  | KITCHEN PREP | SINK PERIMIETER | 1   | DELTA        | BRODERICK SINGLE HANDLE PULL DOWN KITCHEN FACUET | 9190-PN-DST    | POLISHED NICKEL |                                                   |
|  | LAUNDRY      | DROP ZONE       | 5   | DELTA        | TRINSIC ROBE HOOK                                | 75935-PN       | POLISHED NICKEL |                                                   |
|  | LAUNDRY      | PERIMETER       | 1   | BLANCO       | VINTERA 30                                       | 527408         | SOFT WHITE      |                                                   |
|  | LAUNDRY      | PERIMETER       | 1   | DELTA        | EMMELINE SINGLE HANDLE PULL DOWN KITCHEN FACUET  | 9182-PN-PR-DST | POLISHED NICKEL |                                                   |
|  | LAUNDRY      | WALL            | 1   | ELKAY        |                                                  |                | ASPEN WHITE     | INCLUDE CHILLER AND FILTER.                       |

| PLUMBING SCHEDULE                                                                  |             |          |     |                    |   |                                       |                 |                             |
|------------------------------------------------------------------------------------|-------------|----------|-----|--------------------|---|---------------------------------------|-----------------|-----------------------------|
| IMAGE                                                                              | AREA        | LOCATION | QTY | MANUFACTURER       | ITEM   | MODEL #                               | FINISH          | NOTES                       |
|    | MASTER BATH | SHOWER   | 1   | BRIZO              | 48" REVERSIBLE LINEAR SHOWER DRAIN + 48" LINEAR SHOWER DRAIN ROUGH                                            | BT0734816-PN<br>BR73480               | POLISHED NICKEL |                             |
|    | MASTER BATH | SHOWER   | 2   | BRIZO              | BEAUCLERE 7-1/2" SHOWER ARM AND FLANGE                                                                        | 83865-PN                              | POLISHED NICKEL |                             |
|    | MASTER BATH | SHOWER   | 2   | BRIZO              | BEAUCLERE 8" H2OKINETIC MULTI FUNCTION SHOWER HEAD                                                            | 87465-PN                              | POLISHED NICKEL |                             |
|    | MASTER BATH | SHOWER   | 1   | BRIZO              | BEAUCLERE MULTI FUNCTION WALL MOUNT HAND SHOWER                                                               | 88865-PN                              | POLISHED NICKEL |                             |
|    | MASTER BATH | SHOWER   | 2   | BRIZO              | BEAUCLERE PRESSURE BALANCE VALVE WITH INTEGRATED 3 FUNCTION DIVERTER TRIM + CROSS HANDLE KIT + DIVERTER ROUGH | T75P565-PNLHP<br>HX75P65-PN<br>R75000 | POLISHED NICKEL |                             |
|    | MASTER BATH | SHOWER   | 1   | BRIZO              | ESSENTIAL 14" LINEAR ROUND SINGLE FUNCTION RAINCAN SHOWER HEAD                                                | 81987-PN                              | POLISHED NICKEL |                             |
|   | MASTER BATH | SHOWER   | 1   | BRIZO              | ESSENTIAL 24" CEILING MOUNT SHOWER ARM AND ROUND FLANGE                                                       | 83992-24-PN                           | POLISHED NICKEL |                             |
|  | MASTER BATH | TOILET   | 2   | BRIZO              | BEAUCLERE TISSUE HOLDER                                                                                       | 695065-PN                             | POLISHED NICKEL |                             |
|  | MASTER BATH | TOILET   | 2   | BRIZO              | BEAUCLERE UNIVERSAL FLUSH LEVER                                                                               | 696365-PN                             | POLISHED NICKEL |                             |
|  | MASTER BATH | TOILET   | 2   | TOTO               | NEXUS 1G ONE-PIECE TOILET, 1.0 GPF ELONGAED BOWL                                                              | MS642124CUFG#01                       | COTTON          | ADD OUTLET - OPTION WASHLET |
|  | MASTER BATH | TUB WALL | 1   | BRIZO              | BEAUCLERE TWO HANDLE WALL MOUNT TUB FILLER + CROSS HANDLE KIT + TUB FILLER ROUGH                              | T70465-PNLHP<br>HX70465-PN<br>R70400  | POLISHED NICKEL |                             |
|  | MASTER BATH | TUB WALL | 1   | WYNDHAM COLLECTION | REBECCA 60" FREE STANDING ACRYLIC SOAKING TUB                                                                 | WCOBT101460SWTRIM                     | WHITE           |                             |
|  | MASTER BATH | VANITY   | 2   | BRIZO              | BEAUCLERE 8" TOWEL BAR                                                                                        | 694765-PN                             | POLISHED NICKEL |                             |
|  | MASTER BATH | VANITY   | 2   | BRIZO              | BEAUCLERE WIDESPREAD LAVATORY FAUCET WITH ARC SPOUT + CROSS HANDLE KIT                                        | 65365LF-PNLHP<br>HX5365-PN            | POLISHED NICKEL |                             |
 
| PLUMBING SCHEDULE                                                                  |             |          |     |                    |                                                             |                   |                 |       |
|------------------------------------------------------------------------------------|-------------|----------|-----|--------------------|-------------------------------------------------------------|-------------------|-----------------|-------|
| IMAGE                                                                              | AREA        | LOCATION | QTY | MANUFACTURER       | ITEM                                                        | MODEL #           | FINISH          | NOTES |
|    | MASTER BATH | VANITY   | 2   | KOHLER             | VERTICYL 19-3/4"                                            | K-38380-0         | WHITE           |       |
|    | MASTER BATH | WALL     | 2   | BRIZO              | BEACULERE SINGLE ROBE HOOK                                  | 963465-PN         | POLISHED NICKEL |       |
|    | MINI BATH   | SHOWER   | 1   | DELTA              | 24" REVERSIBEL LINEAR SHOWER DRAIN TRIM                     | DT0732413-PN      | POLISHED NICKEL |       |
|    | MINI BATH   | SHOWER   | 1   | DELTA              | BOWERY MONITOR 17 SERIES H2OKINETIC SHOWER TRIM             | T17248-PN         | POLISHED NICKEL |       |
|    | MINI BATH   | SHOWER   | 1   | DELTA              | BOWERY ROBE HOOK                                            | 74835-PN          | POLISHED NICKEL |       |
|    | MINI BATH   | SHOWER   | 1   | DELTA              | UNIVERSAL SHOWER SINGLE SETTING HAND SHOWER WITH WALL MOUNT | 55809-PN-PR       | POLISHED NICKEL |       |
|   | MINI BATH   | TOILET   | 1   | DELTA              | BOWERY TANK LEVER                                           | 74860-PN          | POLISHED NICKEL |       |
|  | MINI BATH   | TOILET   | 1   | DELTA              | BOWERY TISSUE HOLDER                                        | 74855-PN          | POLISHED NICKEL |       |
|  | MINI BATH   | TOILET   | 1   | KOHLER             | VEIL ONE PIECE ELONGATED TOILET                             | K-1381-0          | WHITE           |       |
|  | MINI BATH   | TUB WALL | 1   | DELTA              | BOWERY TWO HANDLE WALL MOUNT TUB FILLER TRIM                | T5748-PNWL        | POLISHED NICKEL |       |
|  | MINI BATH   | TUB WALL | 1   | WYNDHAM COLLECTION | JUNO 63" FREE STANDING ACRYLIC SOAKING TUB                  | WCBTK156163SWTRIM | WHITE           |       |
|  | MINI BATH   | VANITY   | 1   | DELTA              | BOWERY 8" MINI TOWEL BAR                                    | 74808-PN          | POLISHED NICKEL |       |
|  | MINI BATH   | VANITY   | 1   | DELTA              | BOWERY TWO HANDLE WIDESPREAD BATHROOM FAUCET                | 35548LF-PNMPU     | POLISHED NICKEL |       |
|  | MINI BATH   | VANITY   | 1   | KOHLER             | VERTICYL 19-3/4"                                            | K-38380-0         | WHITE           |       |







| PLUMBING SCHEDULE                                                                  |           |          |     |              |                                                                     |               |                 |       |
|------------------------------------------------------------------------------------|-----------|----------|-----|--------------|---------------------------------------------------------------------|---------------|-----------------|-------|
| IMAGE                                                                              | AREA      | LOCATION | QTY | MANUFACTURER | ITEM                                                                | MODEL #       | FINISH          | NOTES |
|    | POOL BATH | SHOWER   | 1   | DELTA        | 24" REVERSIBEL LINEAR SHOWER DRAIN TRIM                             | DT0732413-PN  | POLISHED NICKEL |       |
|    | POOL BATH | SHOWER   | 1   | DELTA        | BOWERY MONITOR 14 SERIES VALVE ONLY TRIM                            | T14048-PN     | POLISHED NICKEL |       |
|    | POOL BATH | SHOWER   | 3   | DELTA        | BOWERY ROBE HOOK                                                    | 74835-PN      | POLISHED NICKEL |       |
|    | POOL BATH | SHOWER   | 1   | DELTA        | UNIVERSAL SHOWERING H20KINETIC IN2ITION 5 SETTING TWO IN ONE SHOWER | 58480-PN-PK   | POLISHED NICKEL |       |
|    | POOL BATH | TOILET   | 1   | DELTA        | BOWERY TANK LEVER                                                   | 74860-PN      | POLISHED NICKEL |       |
|    | POOL BATH | TOILET   | 1   | DELTA        | BOWERY TISSUE HOLDER                                                | 74855-PN      | POLISHED NICKEL |       |
|   | POOL BATH | TOILET   | 1   | KOHLER       | VEIL ONE PIECE ELONGATED TOILET                                     | K-1381-0      | WHITE           |       |
|  | POOL BATH | VANITY   | 1   | DELTA        | BOWERY 8" MINI TOWEL BAR                                            | 74808-PN      | POLISHED NICKEL |       |
|  | POOL BATH | VANITY   | 1   | DELTA        | BOWERY TWO HANDLE WIDESPREAD BATHROOM FAUCET                        | 35548LF-PNMPU | POLISHED NICKEL |       |
|  | POOL BATH | VANITY   | 1   | KOHLER       | VERTICYL 19-3/4"                                                    | K-38380-0     | WHITE           |       |
|  | POWDER    | TOILET   | 1   | DELTA        | BOWERY TANK LEVER                                                   | 74860-PN      | POLISHED NICKEL |       |
|  | POWDER    | TOILET   | 1   | DELTA        | BOWERY TISSUE HOLDER                                                | 74855-PN      | POLISHED NICKEL |       |
|  | POWDER    | TOILET   | 1   | KOHLER       | VEIL ONE PIECE ELONGATED TOILET                                     | K-1381-0      | WHITE           |       |
|  | POWDER    | VANITY   | 1   | DELTA        | BOWERY 8" MINI TOWEL BAR                                            | 74808-PN      | POLISHED NICKEL |       |

| PLUMBING SCHEDULE                                                                 |          |             |     |                |                                                 |                |                 |       |
|-----------------------------------------------------------------------------------|----------|-------------|-----|----------------|-------------------------------------------------|----------------|-----------------|-------|
| IMAGE                                                                             | AREA     | LOCATION    | QTY | MANUFACTURER   | ITEM                                            | MODEL #        | FINISH          | NOTES |
|   | POWDER   | VANITY      | 1   | DELTA          | BOWERY TWO HANDLE WIDESPREAD BATHROOM FAUCET    | 35548LF-PNMPU  | POLISHED NICKEL |       |
|   | POWDER   | VANITY      | 1   | KOHLER         | VERTICYL 16-1/2"                                | K-37626-0      | WHITE           |       |
|   | WELLNESS | COLD PLUNGE | 2   | DELTA          | TRINSIC ROBE HOOK                               | 75935-PN       | POLISHED NICKEL |       |
|   | WELLNESS | WELLNESS    | 1   | BLANCO         | PRECIS 21 UNDERCOUNTER SINK                     | 517677         | TRUFFLE         |       |
|   | WELLNESS | WELLNESS    | 1   | BUILDER CHOICE | COLD PLUNGE                                     |                |                 |       |
|   | WELLNESS | WELLNESS    | 1   | BUILDER CHOICE | SAUNA                                           |                |                 |       |
|  | WELLNESS | WELLNESS    | 1   | DELTA          | EMMELINE SINGLE HANDLE PULL DOWN KITCHEN FACUET | 9182-PN-PR-DST | POLISHED NICKEL |       |
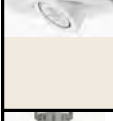
| LIGHTING SCHEDULE                                                                  |     |                 |                 |     |                    |                                            |                        |                   |                         |                          |
|------------------------------------------------------------------------------------|-----|-----------------|-----------------|-----|--------------------|--------------------------------------------|------------------------|-------------------|-------------------------|--------------------------|
| IMAGE                                                                              | KEY | AREA            | LOCATION        | QTY | MANUFACTURER       | ITEM                                       | DIMENSIONS             | MODEL #           | FINISH                  | NOTES                    |
|    | L13 | BAR / GAME ROOM | SCONCE          | 2   | VISUAL COMFORT     | MALIA 14" ARCHED WALL LIGHT                | 13.75" X 8" X 14"      | AL 20004PN-PN     | POLISHED NICKEL         |                          |
|    | L4  | BATH 3          | VANITY          | 2   | HUSDON VALLEY      | HARLEM WALL SCONCE                         | 24" X 5.25"            | 6800-PN           | POLISHED NICKEL         |                          |
|    | L3  | BATH 4          | VANITY          | 2   | HUSDON VALLEY      | BRUCKNER WALL SCONCE                       | 19.25" X 6"            | 2101-PN           | POLISHED NICKEL         |                          |
|    | L12 | DINING          | SCONCE          | 2   | VISUAL COMFORT     | HENRI FRAMED JEWEL SCONCE                  | 15.25" X 9.5" X 5.25"  | 2030CG/PN-L       | CRYSTAL POLISHED NICKEL |                          |
|    | L14 | EXTERIOR        | SCONCE          | 10  | THE GREAT OUTDOORS | STRATFORD 2 LIGHT TALL OUTDOOR WALL SCONCE | 24" X 9-1/2" X 7-1/4"  | 78602-899         | DARK MATTE BLACK        | CONFIRM QTY WITH BUILDER |
|    | L7  | FOYER           | NICHE           | 2   | VISUAL COMFORT     | SQUARE TUBE DOUBLE SCONCE                  | 13.75" X 15.25" X 7.5" | SL2820PN-L2       | POLISHED NICKEL         |                          |
|   | L8  | GREAT ROOM      | NICHE           | 2   | BUILDER CHOICE     | SLOT APERTURE ART LIGHT                    | 3"                     |                   | WHITE                   |                          |
|  | L15 | HALL 1          | CEILING         | 3   | HINKLEY            | COLLINS MEDIUM SEMI FLUSH MOUNT            | 15" X 18.25"           | 46891PN           | POLISHED NICKEL         |                          |
|  | L15 | HALL 2          | CEILING         | 3   | HINKLEY            | COLLINS MEDIUM SEMI FLUSH MOUNT            | 15" X 18.25"           | 46891PN           | POLISHED NICKEL         |                          |
|  | L9  | KITCHEN         | SINK WALL       | 2   | HINKLEY            | COLLINS MEDIUM SINGLE LIGHT SCONCE         | 8.75" X 18.25"         | 46890PN           | POLISHED NICKEL         |                          |
|  | L10 | KITCHEN         | TABLE - CEILING | 2   | HINKLEY            | COLLINS LARGE PENDANT                      | 20" X 27.75"           | 46894PN           | POLISHED NICKEL         |                          |
|  | L6  | MASTER BATH     | VANITY          | 6   | VISUAL COMFORT     | LINGER WALL / BATH                         | 32.3" X 4.5" X 3.3"    | 700BCLNG2N-LED930 | POLISHED NICKEL         |                          |
|  | L15 | MASTER HALL     | CEILING         | 3   | HINKLEY            | COLLINS MEDIUM SEMI FLUSH MOUNT            | 15" X 18.25"           | 46891PN           | POLISHED NICKEL         |                          |




| LIGHTING SCHEDULE                                                                |     |              |          |     |                |                                      |                 |                 |                            |       |
|----------------------------------------------------------------------------------|-----|--------------|----------|-----|----------------|--------------------------------------|-----------------|-----------------|----------------------------|-------|
| IMAGE                                                                            | KEY | AREA         | LOCATION | QTY | MANUFACTURER   | ITEM                                 | DIMENSIONS      | MODEL #         | FINISH                     | NOTES |
|  | L2  | MINI BATH    | VANITY   | 3   | VISUAL COMFORT | RUI SCONCE                           | 14" X 5" X 7.5" | AL 2060PN-L     | POLISHED NICKEL            |       |
|  | L1  | POOL BATH    | VANITY   | 2   | REJUVENATION   | FLORENTINE SCONCE                    | 24" X 5"        | 7457560         | OIL RUBBED BRONZE          |       |
|  | L5  | POWDER       | VANITY   | 2   | POTTERY BARN   | FRANCES ALABASTER DOUBLE TUBE SCONCE | 22" X 5" X 4"   | 4043081         | POLISHED NICKEL            |       |
|  | L11 | PREP KITCHEN | SCONCE   | 2   | MITZI          | LUPE WALL SCONCE                     | 12" X 6.25"     | H2851O1-AGB/SBK | AGED BRASS WITH SOFT BLACK |       |

| GLASS SCHEDULE                                                                     |     |             |          |     |                  |                                                |            |            |                          |       |
|------------------------------------------------------------------------------------|-----|-------------|----------|-----|------------------|------------------------------------------------|------------|------------|--------------------------|-------|
| IMAGE                                                                              | KEY | AREA        | LOCATION | QTY | MANUFACTURER     | ITEM                                           | DIMENSIONS | MODEL #    | FINISH                   | NOTES |
|    |     | BATH 3      | SHOWER   | 1   | BUILDER CHOICE   | CLEAR GLASS SHOWER DOOR + HARDWARE             | 2'-6" X 8' |            | HARDWARE - POLISH NICKEL |       |
|    | G1  | BATH 3      | VANITY   | 1   | CB2              | INFINITY OBLONG WALL MIRROR                    | 23" X 27"  |            | SILVER                   |       |
|    |     | BATH 4      | SHOWER   | 1   | BUILDER CHOICE   | CLEAR GLASS SHOWER DOOR + HARDWARE             | 2'-6" X 8' |            | HARDWARE - POLISH NICKEL |       |
|    | G1  | BATH 4      | VANITY   | 1   | CB2              | INFINITY OBLONG WALL MIRROR                    | 23" X 27"  |            | SILVER                   |       |
|    |     | MASTER BATH | SHOWER   | 2   | BUILDER CHOICE   | CLEAR GLASS SHOWER DOOR + HARDWARE             | 2'-9" X 8' |            | HARDWARE - POLISH NICKEL |       |
|    | G4  | MASTER BATH | VANITY   | 3   | ELEGANT LIGHTING | ETERNITY RECTANGULAR FRAMED FULL LENGTH MIRROR | 30" X 60"  | MR4FL3060S | SILVER                   |       |
|   |     | MINI BATH   | SHOWER   | 1   | BUILDER CHOICE   | CLEAR GLASS SHOWER DOOR + HARDWARE             | 2'-6" X 8' |            | HARDWARE - POLISH NICKEL |       |
|  | G1  | MINI BATH   | VANITY   | 2   | CB2              | INFINITY OBLONG WALL MIRROR                    | 23" X 37"  |            | SILVER                   |       |
|  |     | POOL BATH   | SHOWER   | 1   | BUILDER CHOICE   | CLEAR GLASS SHOWER DOOR + HARDWARE             | 2'-8" X 8' |            | HARDWARE - POLISH NICKEL |       |
|  | G2  | POOL BATH   | VANITY   | 1   | CB2              | NAVONE WALL MIRROR                             | 36" X 32"  | 444487     | BLACKENED BRASS          |       |
|  | G3  | POWDER      | VANITY   | 1   | POTTERY BARN     | BRISTOL RECTANGULAR MIRROR                     | 30" X 42"  | 9816674    | POLISHED NICKEL          |       |
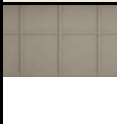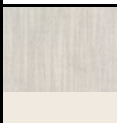  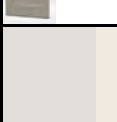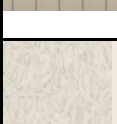
| PAINT + WALLCOVERINGS SCHEDULE                                                          |                 |                  |              |                       |                                              |           |                    |
|-----------------------------------------------------------------------------------------|-----------------|------------------|--------------|-----------------------|----------------------------------------------|-----------|--------------------|
| NOTE: MORE DETAILED INFORMATION ABOUT CERTAIN MATERIALS MAY BE FOUND ON OTHER SCHEDULES |                 |                  |              |                       |                                              |           |                    |
| IMAGE                                                                                   | AREA            | LOCATION         | MATERIAL     | VENDOR / MANUFACTURER | COLOR                                        | FINISH    | NOTES              |
|         | BAR / GAME ROOM | BASEBOARDS       | PAINT        | SHERWIN WILLIAMS      | QUARRY STONE SW 9603                         |           |                    |
|         | BAR / GAME ROOM | WALL             | PAINT        | SHERWIN WILLIAMS      | QUARRY STONE SW 9603                         |           |                    |
|         | GREAT ROOM      | NICHE            | WALLCOVERING | COLEFAX AND FOWLER    | HECTOR W7022-02                              | BEIGE     |                    |
|         | INTERIOR        | BASEBOARDS       | PAINT        | SHERWIN WILLIAMS      | EIDER WHITE                                  | EGGSHELL  |                    |
|         | INTERIOR        | CEILINGS         | PAINT        | BENJAMIN MOORE        | CHANTILLY LACE                               | FLAT      |                    |
|         | INTERIOR        | DOOR TRIM - KERF | PAINT        | SHERWIN WILLIAMS      | EIDER WHITE                                  | EGGSHELL  |                    |
|        | INTERIOR        | DOORS            | PAINT        | SHERWIN WILLIAMS      | QUARRY STONE SW 9603                         | EGGSHELL  |                    |
|       | INTERIOR        | POCKET DOORS     | PAINT        | SHERWIN WILLIAMS      | QUARRY STONE SW 9603                         | EGGSHELL  |                    |
|       | INTERIOR        | WALLS            | PAINT        | SHERWIN WILLIAMS      | EIDER WHITE                                  | FLAT      |                    |
|       | OFFICE          | COFFERED CEILING | PAINT        | SHERWIN WILLIAMS      | QUARRY STONE SW 9603                         |           |                    |
|       | POWDER          | BASEBOARDS       | PAINT        | SHERWIN WILLIAMS      | PAINTED: SHERWIN WILLIAMS BIG DIPPER SW 9645 |           |                    |
|       | POWDER          | WALLS            | WALLCOVERING | YORK                  | RONALD REDDING TATTERSALL PLAID              | BROWN     | INSTALL ABOVE TRIM |
|       | WELLNESS        | WALLS            | WALLCOVERING | MITCHELL BLACK        | TANGLE WALL MURAL                            | PARCHMENT |                    |



MILLWORK, TRIM, + OTHER DECORATIVE FINISHES SCHEDULE

NOTE: MORE DETAILED INFORMATION ABOUT CERTAIN MATERIALS MAY BE FOUND ON OTHER SCHEDULES
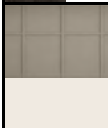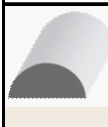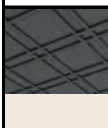
| IMAGE                                                                              | AREA            | LOCATION              | VENDOR /<br>MANUFACTURER | STYLE                      | SIZE        | MATERIAL | FINISH                                         | HARDWARE | HW FINISH | NOTES       |
|------------------------------------------------------------------------------------|-----------------|-----------------------|--------------------------|----------------------------|-------------|----------|------------------------------------------------|----------|-----------|-------------|
|    | BAR / GAME ROOM | KICKSPACE             | SURFACING SOLUTIONS      | WOOD TAMBOUR - PROFILE 424 |             | WOOD     | PAINTED: SHERWIN WILLIAMS BIG DIPPER SW 9645   |          |           |             |
|    | BAR / GAME ROOM | SHELF TRIM            | DOSOOZ                   | TRIM                       | 2" X 1/2"   |          | M1                                             |          |           |             |
|    | BAR / GAME ROOM | WALLS                 | BUILDER CHOICE           | BOARD AND PATTERN GRID     | 1" X 6"     | MDF      | PAINTED: SHERWIN WILLIAMS QUARRY STONE SW 9604 |          |           | SEE DRAWING |
|    | DINING          | BACKSPLASH            | SHERWIN WILLIAMS         | PAINT                      |             |          | PAINTED: SHERWIN WILLIAMS BIG DIPPER SW 9646   |          |           |             |
|    | DINING          | BACKSPLASH - MILLWORK | MOULDINGS ONE OR SIMILAR | 5208 WOOD ROUND            | 3/8" X 3/4" |          | PAINTED: SHERWIN WILLIAMS BIG DIPPER SW 9645   |          |           |             |
|   | DINING          | CEILING               | BUILDER CHOICE           | FINISHED L SHAPE MOULDING  |             |          | PAINTED: SHERWIN WILLIAMS QUARRY STONE SW 9604 |          |           |             |
|  | DINING          | CEILING               | BUILDER CHOICE           | FLAT TRIM MOULDING GRID    | 3" W X 3/4" |          | PAINTED: SHERWIN WILLIAMS QUARRY STONE SW 9603 |          |           |             |
|  | FOYER           | CEILING               | BUILDER CHOICE           | WOOD BEAM                  | 6" X 6"     |          | STAINED TO MATCH M1                            |          |           |             |
|  | FOYER           | NICHE                 | SURFACING SOLUTIONS      | WOOD TAMBOUR - PROFILE 424 |             | WOOD     | PAINTED: SHERWIN WILLIAMS BIG DIPPER SW 9645   |          |           |             |
|  | GREAT ROOM      | CEILING               | BUILDER CHOICE           | WOOD BEAM                  | 12" X 12"   |          | STAINED TO MATCH M1                            |          |           |             |
|  | GREAT ROOM      | FIREPLACE SURROUND    | BUILDER CHOICE           | FLAT TRIM MOULDING GRID    | 2" X 3/4"   |          | PAINTED: SHERWIN WILLIAMS BIG DIPPER SW 9646   |          |           |             |
|  | GREAT ROOM      | NICHE                 | BUILDER CHOICE           | PAINTED: 3" WIDE TRIM      | 3"          | MDF      | PAINTED: SHERWIN WILLIAMS BIG DIPPER SW 9645   |          |           |             |
|  | HALL 1          | CEILING               | BUILDER CHOICE           | WOOD BEAM                  | 8" X 8"     |          | STAINED TO MATCH M1                            |          |           |             |




MILLWORK, TRIM, + OTHER DECORATIVE FINISHES SCHEDULE





NOTE: MORE DETAILED INFORMATION ABOUT CERTAIN MATERIALS MAY BE FOUND ON OTHER SCHEDULES
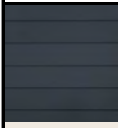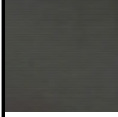
| IMAGE                                                                              | AREA              | LOCATION   | VENDOR /<br>MANUFACTURER | STYLE                         | SIZE           | MATERIAL                | FINISH                                             | HARDWARE | HW FINISH | NOTES                 |
|------------------------------------------------------------------------------------|-------------------|------------|--------------------------|-------------------------------|----------------|-------------------------|----------------------------------------------------|----------|-----------|-----------------------|
|    | HALL 2            | CEILING    | BUILDER CHOICE           | WOOD BEAM                     | 8" X 8"        |                         | STAINED TO MATCH M1                                |          |           |                       |
|    | KITCHEN           | CEILING    | BUILDER CHOICE           | 8" WOOD BEAM                  | 8" WIDE        |                         | PAINTED: SHERWIN<br>WILLIAMS BIG DIPPER SW<br>9645 |          |           |                       |
|    | KITCHEN           | RANGE HOOD | BUILDER CHOICE           | FLAT SQUARE WOOD<br>TRIM      | 1-1/2"" X 3/4" |                         | STAIN TO MATCH M1                                  |          |           |                       |
|    | KITCHEN           | RANGE HOOD | DOSOOZ                   | FLAT PANEL                    | 10" WIDE       |                         | M1                                                 |          |           |                       |
|    | KITCHEN           | TABLE      | CHEMETAL                 | 353                           | 10" X 7'-6"    | ALU<br>MEDIUM           |                                                    |          |           |                       |
|   | KITCHEN           | TABLE      | DOSOOZ                   | WOOD TABLE WITH<br>METAL TRIM | 11'-6" X 4'-6" | M1 +<br>CHEMETAL<br>353 |                                                    |          |           |                       |
|  | LAUNDRY           | DROP ZONE  | SURFACING<br>SOLUTIONS   | WOOD TAMBOUR -<br>PROFILE 424 |                | WOOD                    | PAINTED: SHERWIN<br>WILLIAMS BIG DIPPER SW<br>9645 |          |           |                       |
|  | MASTER<br>BEDROOM | CEILING    | BUILDER CHOICE           | WOOD BEAM                     | 10" X 10"      |                         | STAINED TO MATCH M1                                |          |           |                       |
|  | MASTER<br>BEDROOM | FIREPLACE  | BUILDER CHOICE           | WOOD GRID PANELING            | 2" WIDE        |                         | STAINED TO MATCH M1                                |          |           |                       |
|  | MASTER HALL       | CEILING    | BUILDER CHOICE           | WOOD BEAM                     | 8" X 8"        |                         | STAINED TO MATCH M1                                |          |           |                       |
|  | OFFICE            | CEILING    | BUILDER CHOICE           | FLAT SQUARE COFFER<br>CEILING |                |                         | PAINTED: BENJAMIN<br>MOORE CHANTILLY LACE<br>OC-65 |          |           |                       |
|  | POWDER            | TRIM       | BUILDER CHOICE           | S4S                           | 4"             |                         | PAINTED: SHERWIN<br>WILLIAMS BIG DIPPER SW<br>9646 |          |           | INSTALL ABOVE TAMBOUR |
|  | POWDER            | WALLS      | SURFACING<br>SOLUTIONS   | WOOD TAMBOUR -<br>PROFILE 424 |                | WOOD                    | PAINTED: SHERWIN<br>WILLIAMS BIG DIPPER SW<br>9645 |          |           | INSTALL 6'-8" AFF     |

MILLWORK, TRIM, + OTHER DECORATIVE FINISHES SCHEDULE

NOTE: MORE DETAILED INFORMATION ABOUT CERTAIN MATERIALS MAY BE FOUND ON OTHER SCHEDULES
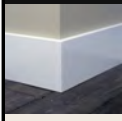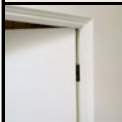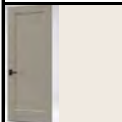
| IMAGE                                                                            | AREA    | LOCATION   | VENDOR /<br>MANUFACTURER | STYLE                               | SIZE    | MATERIAL | FINISH                                         | HARDWARE                                                                | HW FINISH       | NOTES                                    |
|----------------------------------------------------------------------------------|---------|------------|--------------------------|-------------------------------------|---------|----------|------------------------------------------------|-------------------------------------------------------------------------|-----------------|------------------------------------------|
|  | TYPICAL | BASEBOARDS | BUILDER CHOICE           | 7" FLAT SQAURE                      | 7" HIGH | MDF      | PAINTED: SHERWIN WILLIAMS EIDER WHITE          |                                                                         |                 |                                          |
|  | TYPICAL | DOOR TRIM  | BUILDER CHOICE           | KERF                                |         |          | PAINTED: SHERWIN WILLIAMS EIDER WHITE          |                                                                         |                 |                                          |
|  | TYPICAL | DOORS      | TRUSTILE                 | TS1000 + COVE STICKING , FLAT PANEL |         | MDF      | PAINTED: SHERWIN WILLIAMS QUARRY STONE SW 9603 | EMTEK: SELECT R-BAR STRAIGHT KNURLED LEVER , MODERN RECTANGULAR ROSETTE | POLISHED NICKEL | OPTION : KWIKSET: MIRADA LEVER RECTANGLE |
|  | TYPICAL | POCKET     | TRUSTILE                 | TS1000 + COVE STICKING , FLAT PANEL |         | MDF      | PAINTED: SHERWIN WILLIAMS QUARRY STONE SW 9603 | EMTEK: MODERN RECTANGULAR POCKET DOOR                                   | POLISHED NICKEL |                                          |
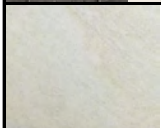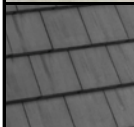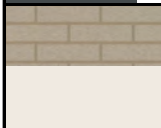 
| EXTERIOR SCHEDULE                                                                       |                  |                                            |                       |                                           |            |   |
|-----------------------------------------------------------------------------------------|------------------|--------------------------------------------|-----------------------|-------------------------------------------|------------|---|
| NOTE: MORE DETAILED INFORMATION ABOUT CERTAIN MATERIALS MAY BE FOUND ON OTHER SCHEDULES |                  |                                            |                       |                                           |            |   |
| IMAGE                                                                                   | LOCATION         | MATERIAL                                   | VENDOR / MANUFACTURER | COLOR                                     | FINISH     | NOTES   |
|         | BBQ              | METAL                                      | CHEMETAL              | 353                                       | ALU MEDIUM |   |
|         | BBQ              | QUARTZITE                                  | ARIZONA TILE          | BLUE TAHOE                                |            |   |
|         | GARAGE           | DOOR                                       | CLOPAY                | PAINTED: SHERWIN WILLIAMS BIG DIPPER 9645 |            | CANYON RIDGE CARRIAGE HOUSE 5 LAYER, CAN211, TOP SECTION REC13 , DESIGN CAN2-DESIGN11 , DOUBEL PANE CLEAR GLASS |
|         | LIGHTING         | STRATFORD 2 LIGHT TALL OUTDOOR WALL SCONCE | THE GREAT OUTDOORS    | DARK MATTE BLACK                          |            |   |
|         | PAVERS DRIVE WAY | CONCRETE                                   | BELLGARD              | HOLLAND STONE                             | MIDNIGHT   |   |
|         | PAVERS WALKWAY   | PORCELAIN                                  | APACHE STONE          | QUARTZ WHITE                              |            |   |
|        | ROOF             | CONCRETE ROOF TILE                         | EAGLE ROOFING         | 4503 SIERRA MADRE                         |            |   |
|       | TRIM             | PAINT                                      | SHERWIN WILLIAMS      | BIG DIPPER 9645                           |            |   |
|       | WALLS            | METROPOLITAN ROYAL THIN BRICK - T4         | BEDROSIANS            | 106 BEACON                                |            | GROUT - MAPEI IVORY                                                                                             |
|       | WALLS            | STUCCO PAINT                               | SHERWIN WILLIAMS      | AESTHETIC WHITE 7035                      |            |   |

| FIREPLACE SCHEDULE                                                                      |                  |               |          |              |                                                      |                 |                |
|-----------------------------------------------------------------------------------------|------------------|---------------|----------|--------------|------------------------------------------------------|-----------------|----------------|
| NOTE: MORE DETAILED INFORMATION ABOUT CERTAIN MATERIALS MAY BE FOUND ON OTHER SCHEDULES |                  |               |          |              |                                                      |                 |                |
| AREA                                                                                    | TYPE             | FIREBOX SIZE  | SURROUND | HEARTH       | FIREBRICK                                            | MEDIA           | NOTES          |
| GREAT ROOM                                                                              | LINEAR FIREPLACE | 6' X 18"      | C4       |              |                                                      | CLEAR GLASS     |                |
| PRIMARY FIREPLACE                                                                       | GAS              | 4'-4" X 2'-4" | T9       | T9 DEPRESSED | H.C. MUDDOX FIREBRICK - BLACK - HERRING BONE PATTERN | BLACK FIREBALLS | SPLAYED RETURN |

Spec is intended to be printed on 11 x 17 sheets; however, any floor plan sheets will be better viewed on a 24 x 36 sheet.

All natural stone products are to be verified prior to ordering.

Designer drawings and specifications are conceptual in nature and are intended to set forth design intent only.

Should a product or material be unavailable, contact 21 Interiors for a replacement selection.

WEBSITE

www21INTERIORS.com

EMAIL

design@21interiors.com

PHONE NUMBER

480-864-1021

This specification book and all associated interior design concepts, drawings, layouts, renderings, selections, and details are the exclusive intellectual property of 21 INTERIORS and are protected by copyright and intellectual property laws.

No portion of this document may be copied, reproduced, shared, modified, or used for any purpose other than the authorized project without prior written consent from 21 INTERIORS. Unauthorized use or replication of any design concepts or materials contained herein is strictly prohibited and may result in legal action.

21 INTERIORS reserves all rights to its proprietary designs, creative concepts, and documentation.

THANK YOU

THANK YOU



WEBSITE

[www.21INTERIORS.com](http://www.21INTERIORS.com)

EMAIL

[design@21interiors.com](mailto:design@21interiors.com)

PHONE NUMBER

480-864-1021