

THE PROJECT:

CLIENT

SUNNYSIDE RESIDENCE


LOCATION

11831 N 70TH PL
SCOTTSDALE, AZ



The Design initiative seeks to transform a Scottsdale residence into a sanctuary of **Elevated Traditionalism**. By moving away from stark minimalism and embracing a "Cozy Modern Traditional" aesthetic, the home will serve as a refined retreat that feels both curated and lived-in. The goal is to create a timeless Scottsdale home that is as comfortable as it is stunning.

EXTERIOR FINISHES

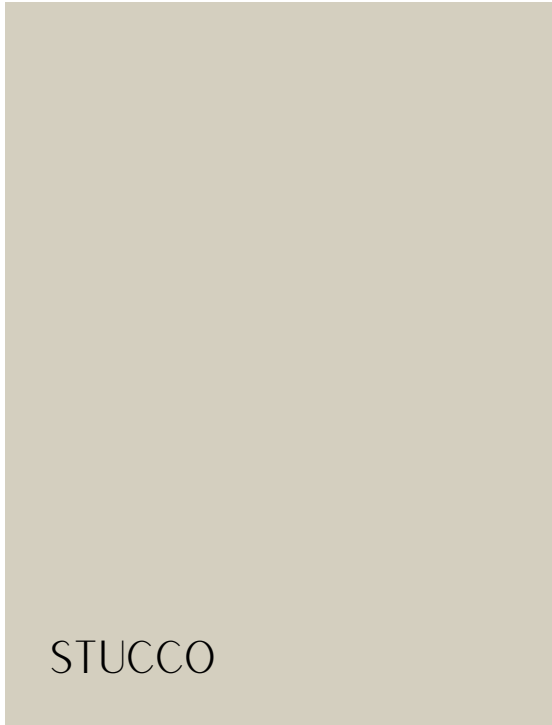

STUCCO



BRICK



ROOF



TRIM



PAVERS



LIGHTING



METAL ROOF




GARAGE



EXTERIOR CONCEPT RENDERING

INTERIOR FINISHES

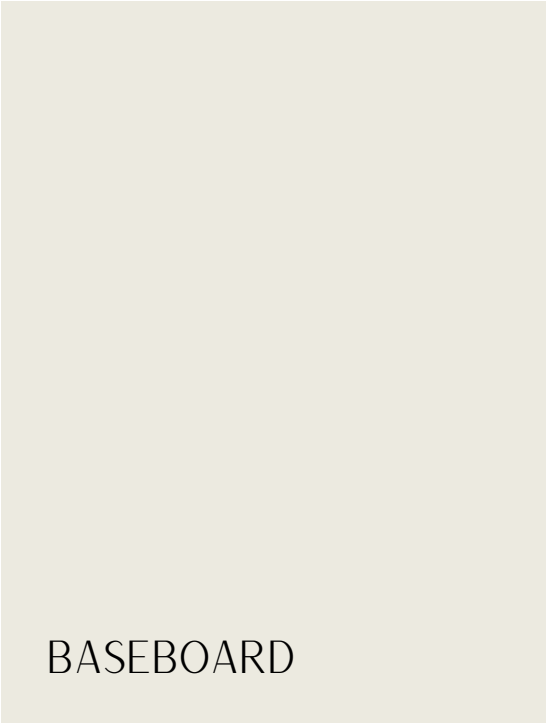

A CUSTOM MIX OF INTERIORS FINSHES WITH THE RIGHT UNDERTONES TELLS A STORY ABOUT YOUR HOME. ITS WARM AND INVITING OR FUN AND INVIGORATING, BUT THESE FINISHES ARE THE BLEND THAT MAKES A HOUSE YOUR HOME.

INTERIOR DOORS




Trustile - TMP1004



DOOR CASING
Kerfed



DOOR FINISH
Sherwin Williams
SW 9592 Illusion

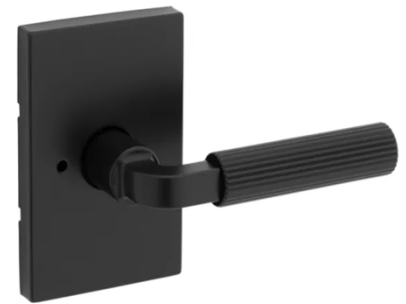

DOOR HARDWARE
Miranda Lever
Matte Black




BASEBOARDS
7" Square Painted

CONCEPT BOARD – FOYER



MATERIALS

Flooring

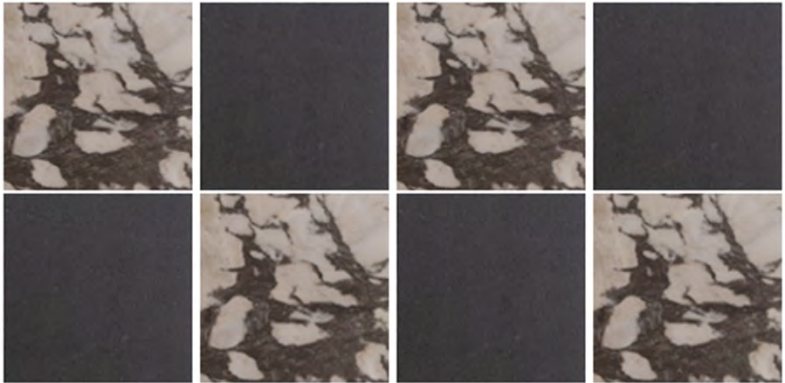

Wall Treatment



Accent



CEILING INSPIRATION



LIGHTING





FOYER RENDERING


CONCEPT BOARD – GREAT ROOM



MATERIALS



Surround

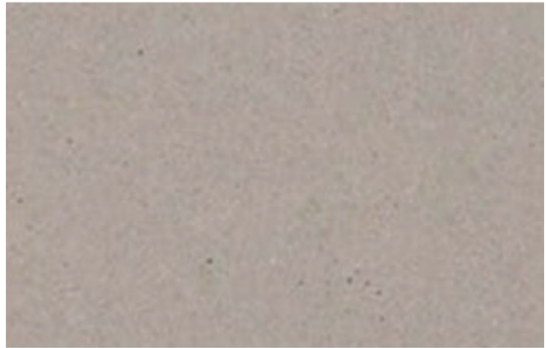

Millwork Slab



Lime Paint



Wallcovering

LIGHTING



CABINETRY





GREAT ROOM RENDERING

CONCEPT BOARD - KITCHEN



RANGE HOOD



PLUMBING



MATERIALS



Backsplash



Slab



Cabinetry


LIGHTING



CONCEPT BOARD – KITCHEN ISLAND – WORKING

		PLUMBING	
			
	MATERIALS		CEILING
	 <i>Metal Accent</i>	 <i>Cabinetry</i>	 <i>Slab</i>  <i>Inspiration</i>  <i>Paint</i>

CONCEPT BOARD – KITCHEN ISLAND – SEATING

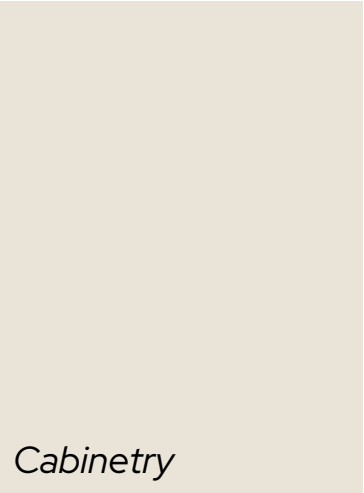	LIGHTING	
		
	MATERIALS	
	 <i>Metal Accent</i><i>Cabinetry</i><i>Slab</i>	
	INSPIRATION	
		



KITCHEN RENDERING



KITCHEN RENDERING



KITCHEN RENDERING

CONCEPT BOARD – KITCHEN PREP

			LIGHTING	
				
			DETAILS	
				
	PLUMBING	MATERIALS		CABINETRY
		 Backsplash  Flooring  Slab		



KITCHEN PREP RENDERING

CONCEPT BOARD – DINING




MATERIALS



Backsplash



Slab

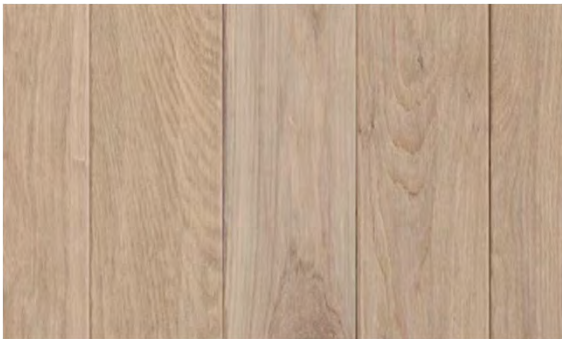

Ceiling Treatment



Flooring

LIGHTING



CABINETRY





DINING RENDERING

CONCEPT BOARD – HALL 2 (MUDROOM)



MATERIALS



Hardware



Millwork




Accent



HALL 2 (MUDROOM) RENDERING

CONCEPT BOARD – LAUNDRY

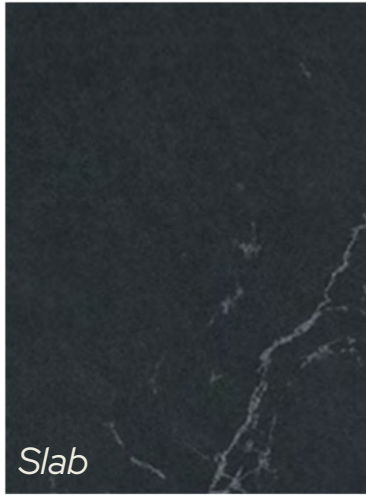		LIGHTING	
			
PLUMBING		MATERIALS	
		<i>Backsplash</i> <i>Flooring</i> <i>Slab</i>	
		CABINETRY	
			




LAUNDRY RENDERING


CONCEPT BOARD – MASTER SUITE



MATERIALS

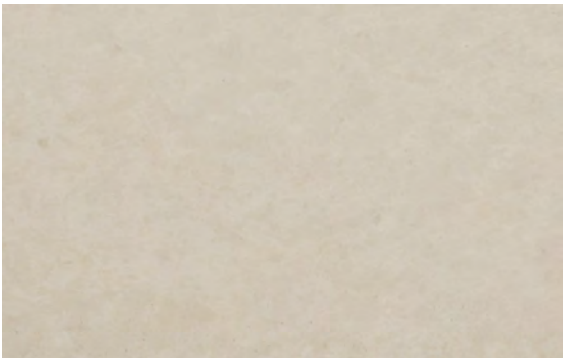

Surround

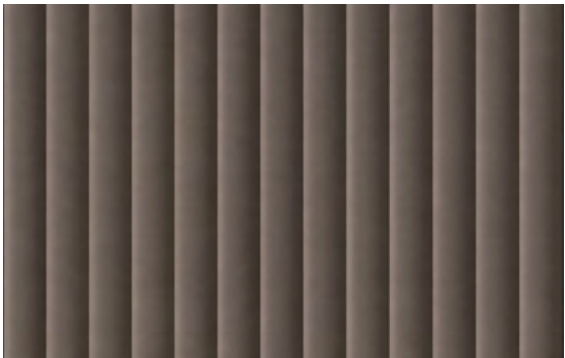

Surround



Wall Treatment



Slab

LIGHTING



CABINETRY









MASTER SUITE RENDERING

CONCEPT BOARD – MASTER BATH

		PLUMBING FIXTURES		
				
LIGHTING + MIRROR		MATERIALS		CABINETRY
		 Backsplash Shower Flooring Slab		



MASTER BATH RENDERING

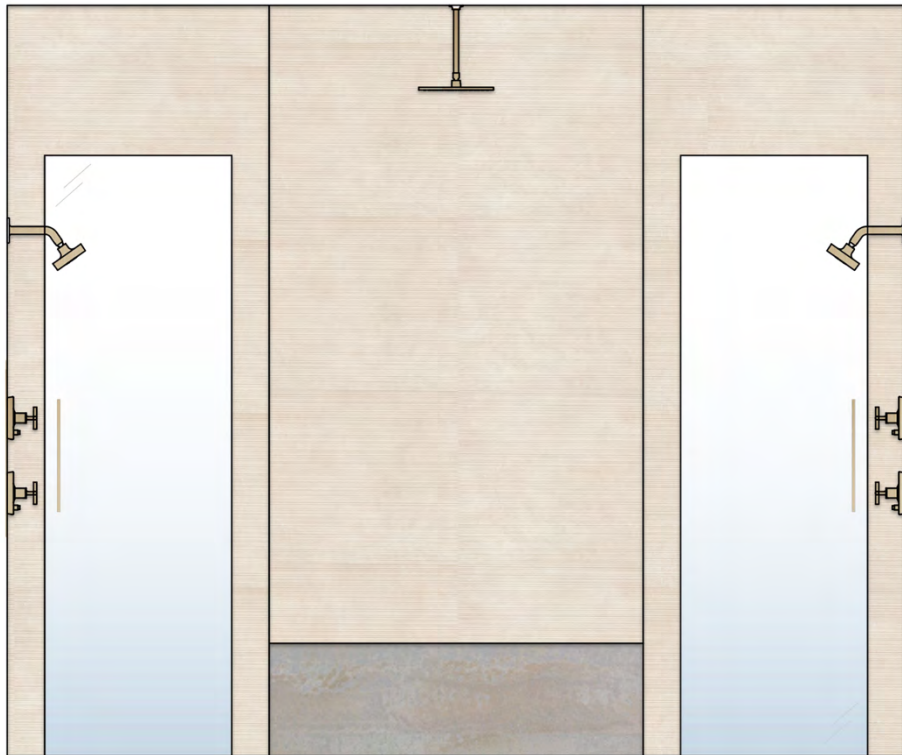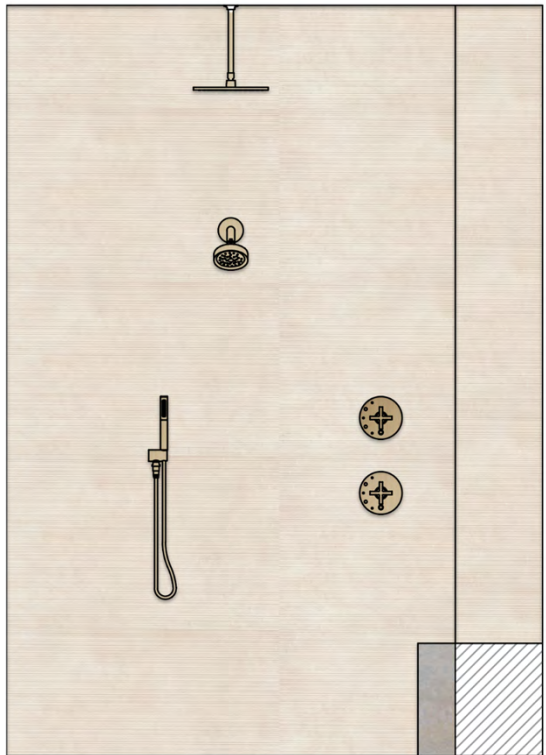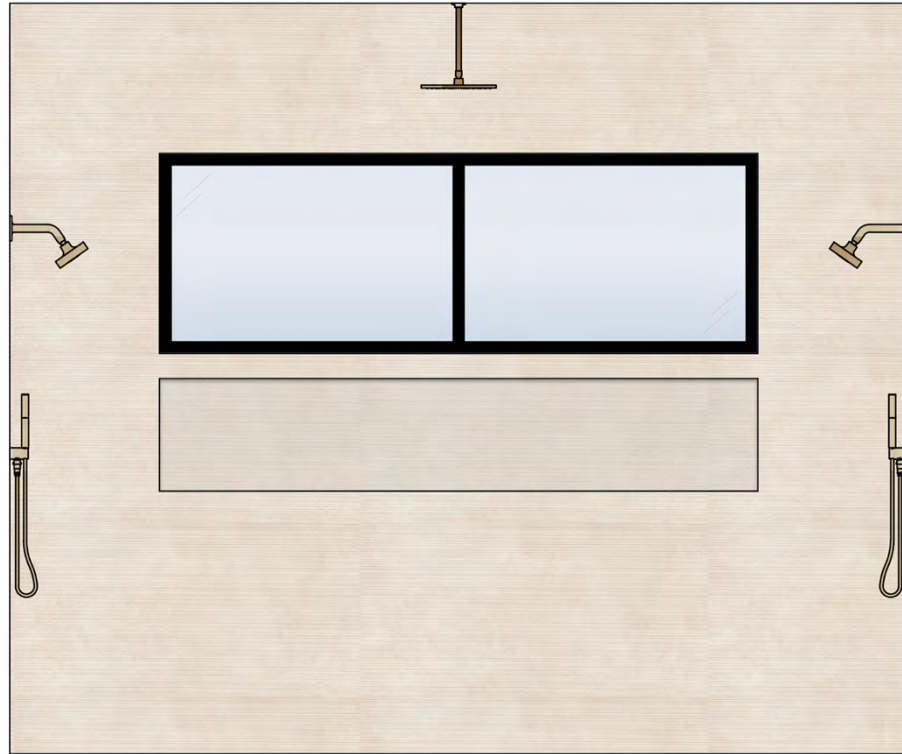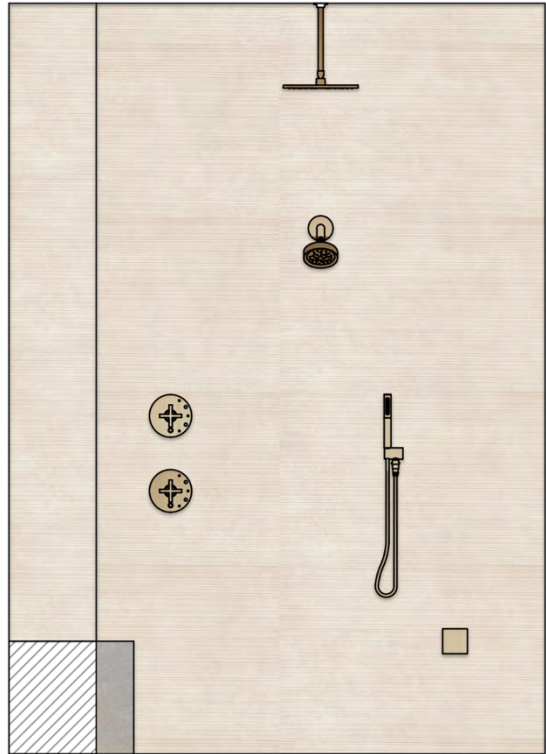

MASTER BATH RENDERING

CONCEPT BOARD –OFFICE/ BED 6



MATERIALS



Ceiling Detail






Lighting



Walls + Ceiling Paint

CONCEPT BOARD – HALL BATH

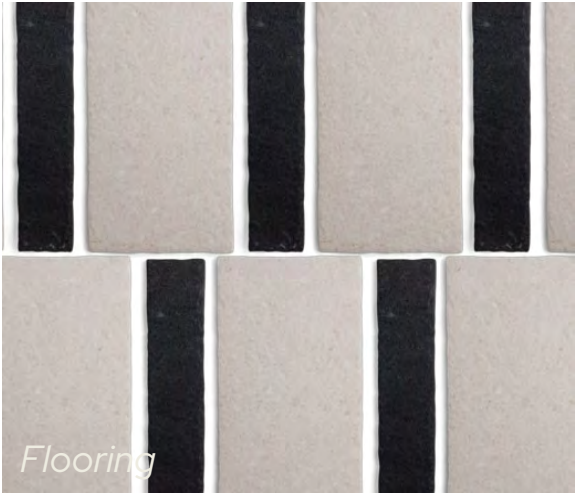			PLUMBING FIXTURES	
				
	LIGHTING + MIRROR	MATERIALS		PAIN T
		 <i>Shower</i>	 <i>Flooring</i>	

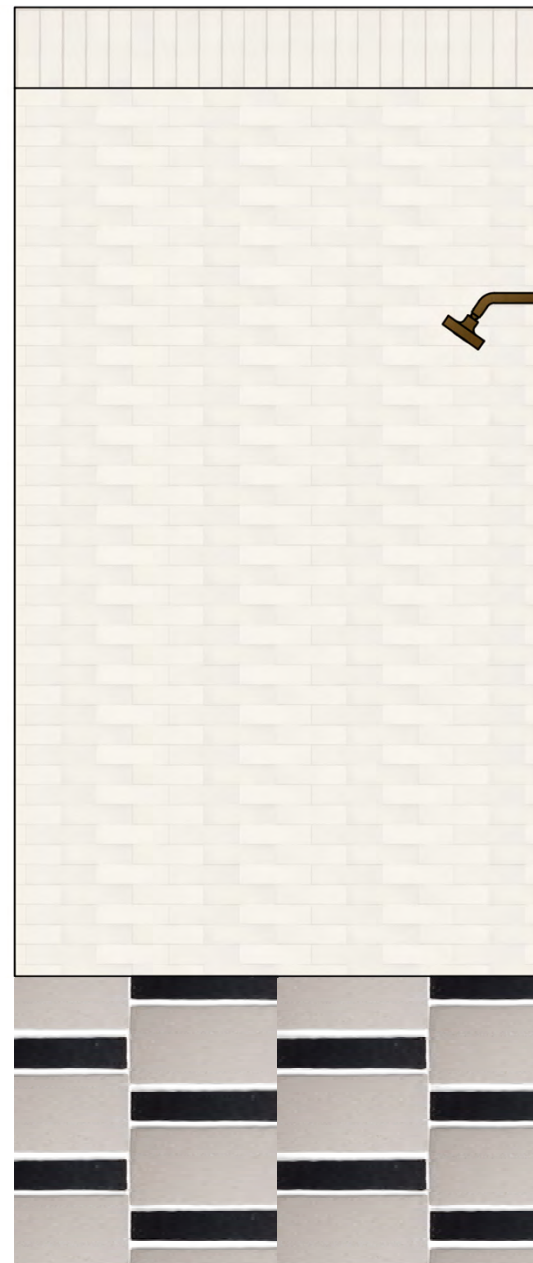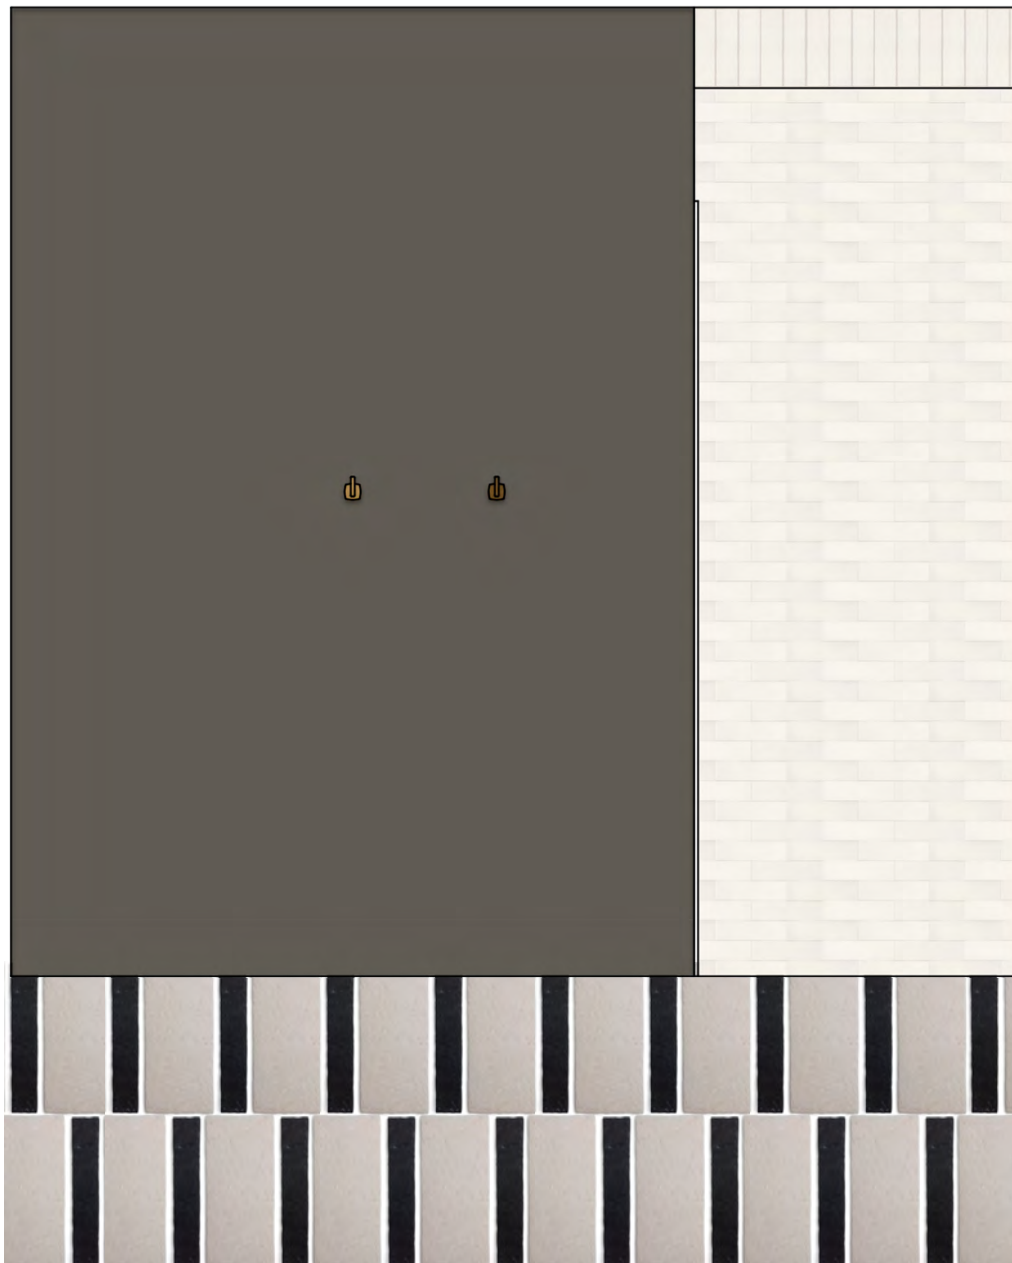

HALL BATH RENDERING

CONCEPT BOARD – GAME ROOM



MATERIALS



Backsplash



Slab



Cabinetry



Wall Treatment

PLUMBING



LIGHTING





GAME ROOM RENDERING

CONCEPT BOARD – GUEST BATH



		PLUMBING FIXTURES		
				
LIGHTING + MIRROR		MATERIALS		CABINETRY
				




Tile Layout

GUEST BATH RENDERING



CONCEPT BOARD – BATH 3

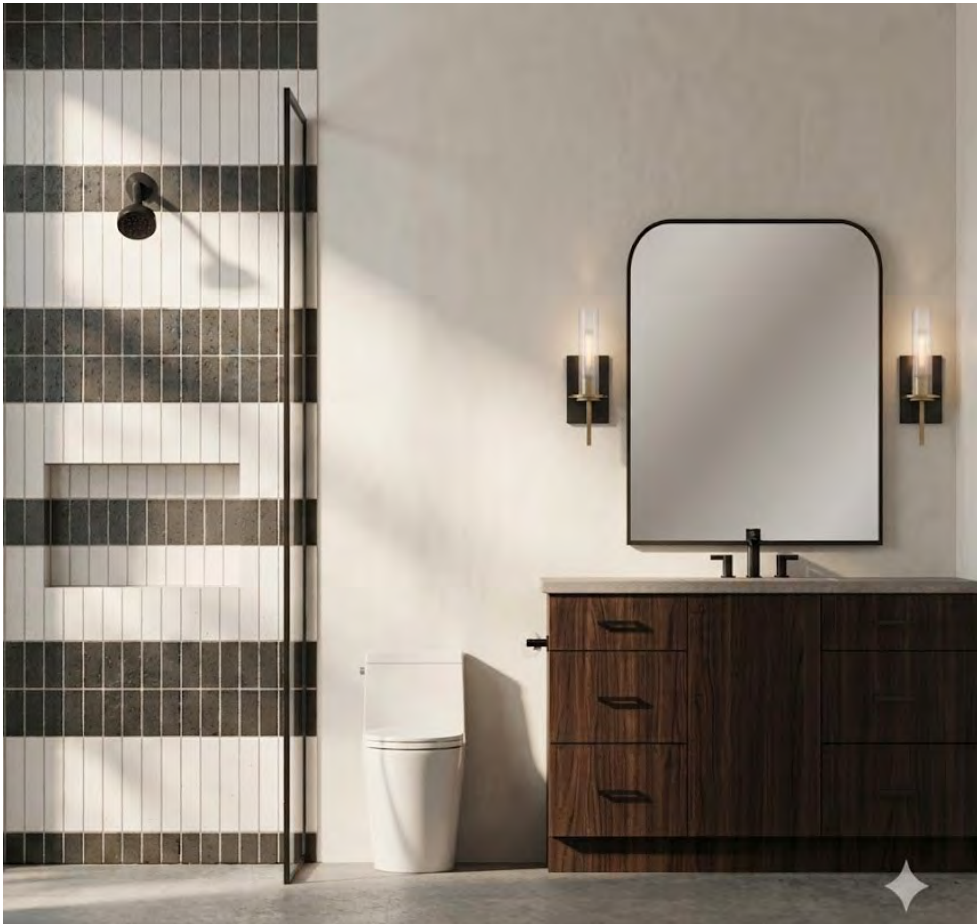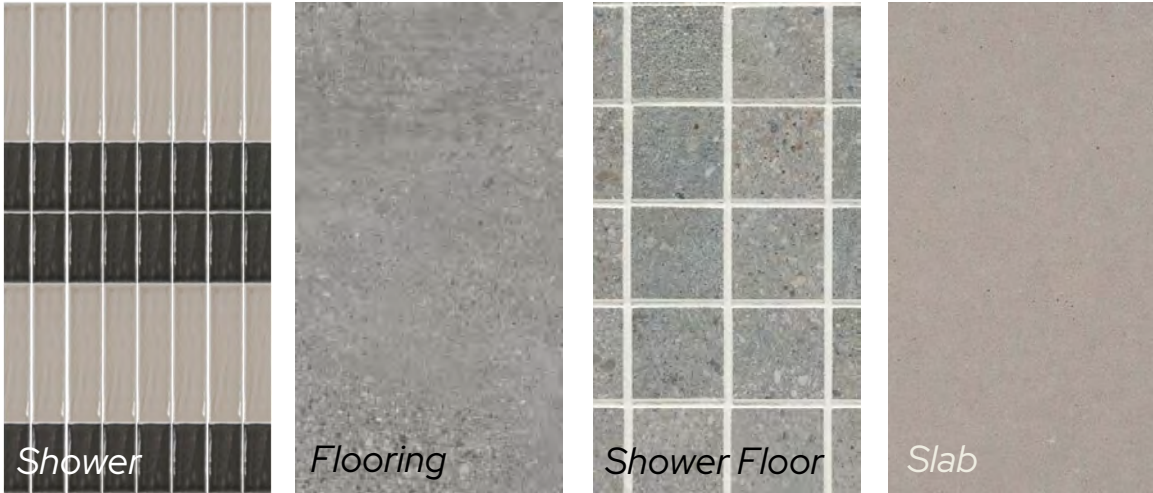
		PLUMBING FIXTURES		
				
LIGHTING + MIRROR		MATERIALS		CABINETRY
				

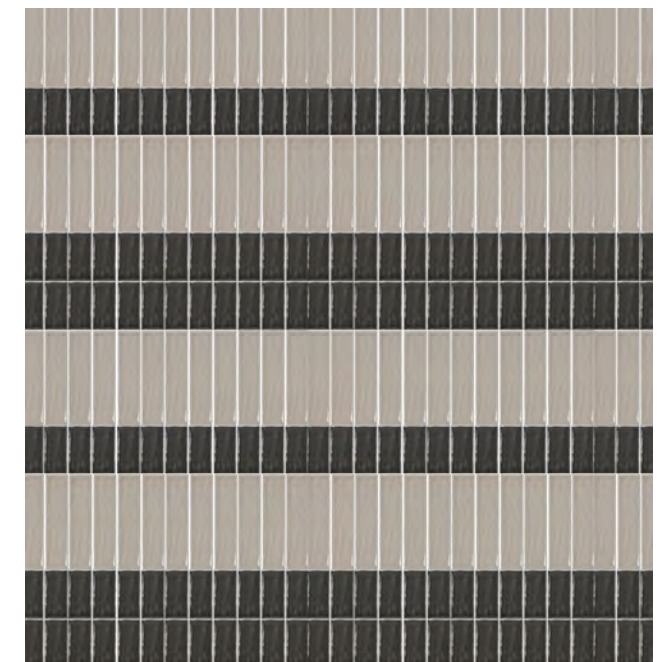*Tile Layout*

BATH 3 RENDERING



CONCEPT BOARD – BATH 4


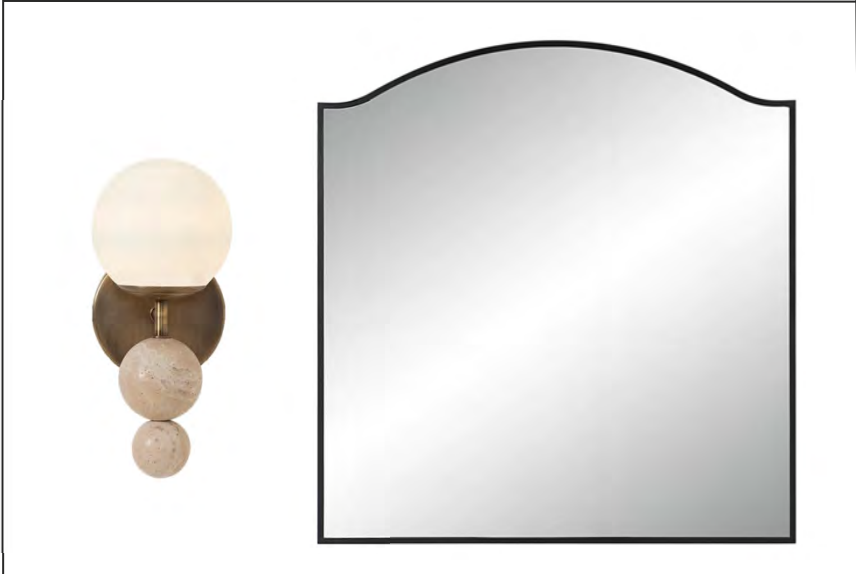
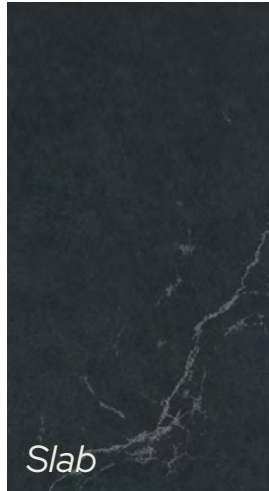
		PLUMBING FIXTURES		
				
	LIGHTING + MIRROR	MATERIALS		CABINETRY
		<i>Shower</i> <i>Flooring</i> <i>Shower Floor</i> <i>Slab</i>		

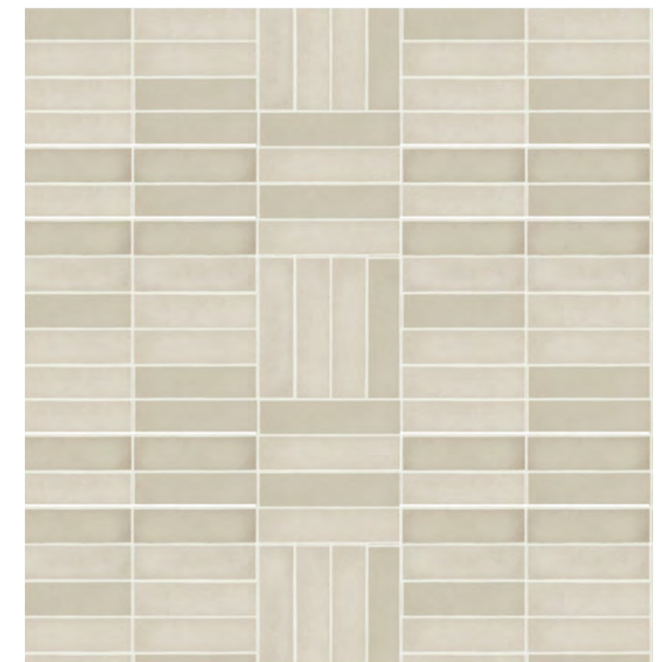*Tile Layout*

BATH 4 RENDERING

CONCEPT BOARD – BATH 5

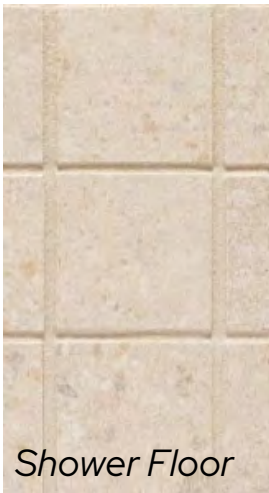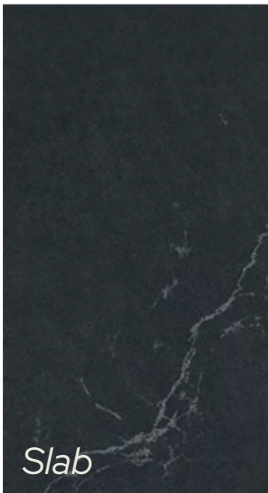
		PLUMBING FIXTURES				
						
						
	LIGHTING + MIRROR	MATERIALS		CABINETRY		
	 	 <i>Shower</i>	 <i>Flooring</i>	 <i>Shower Floor</i>	 <i>Slab</i>	

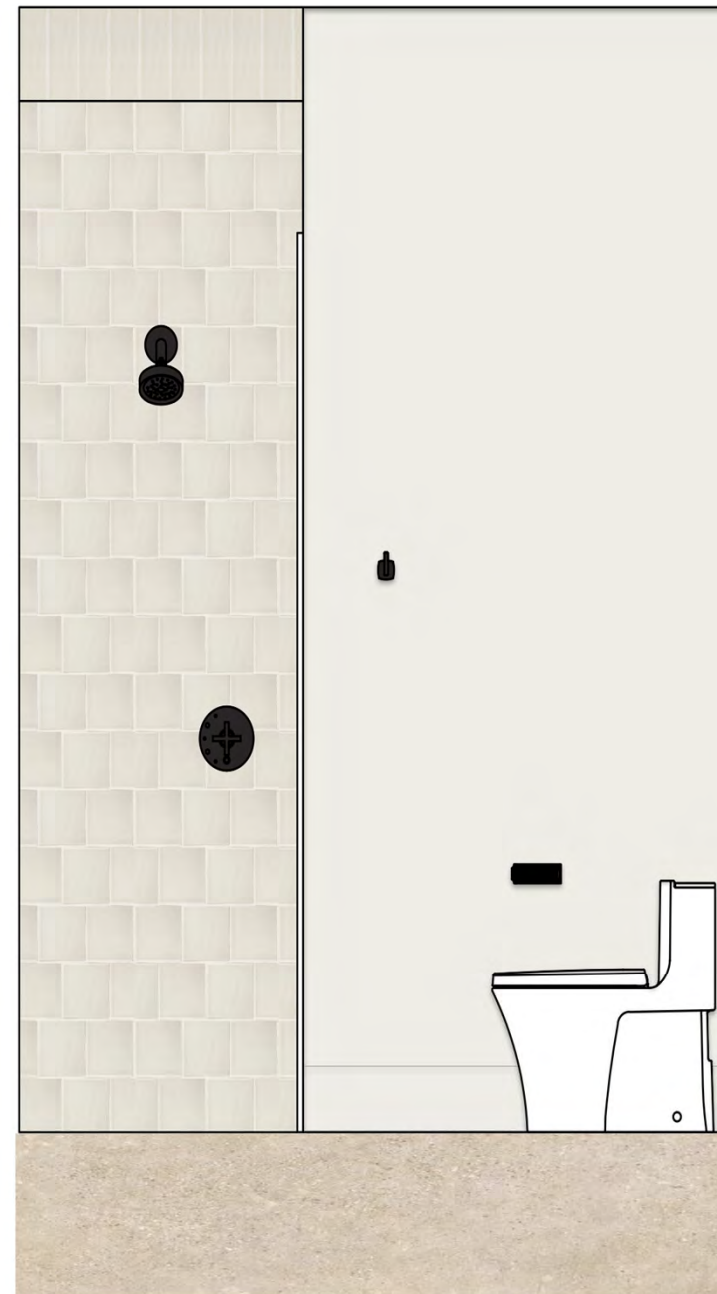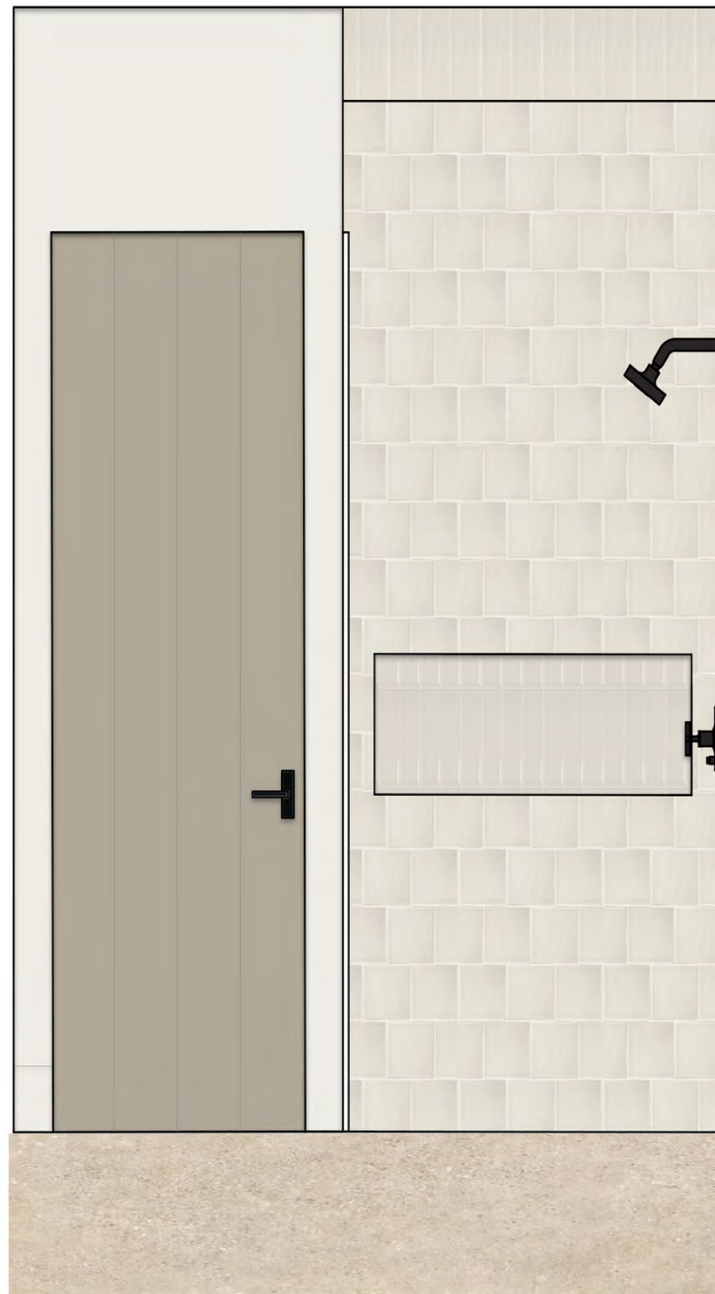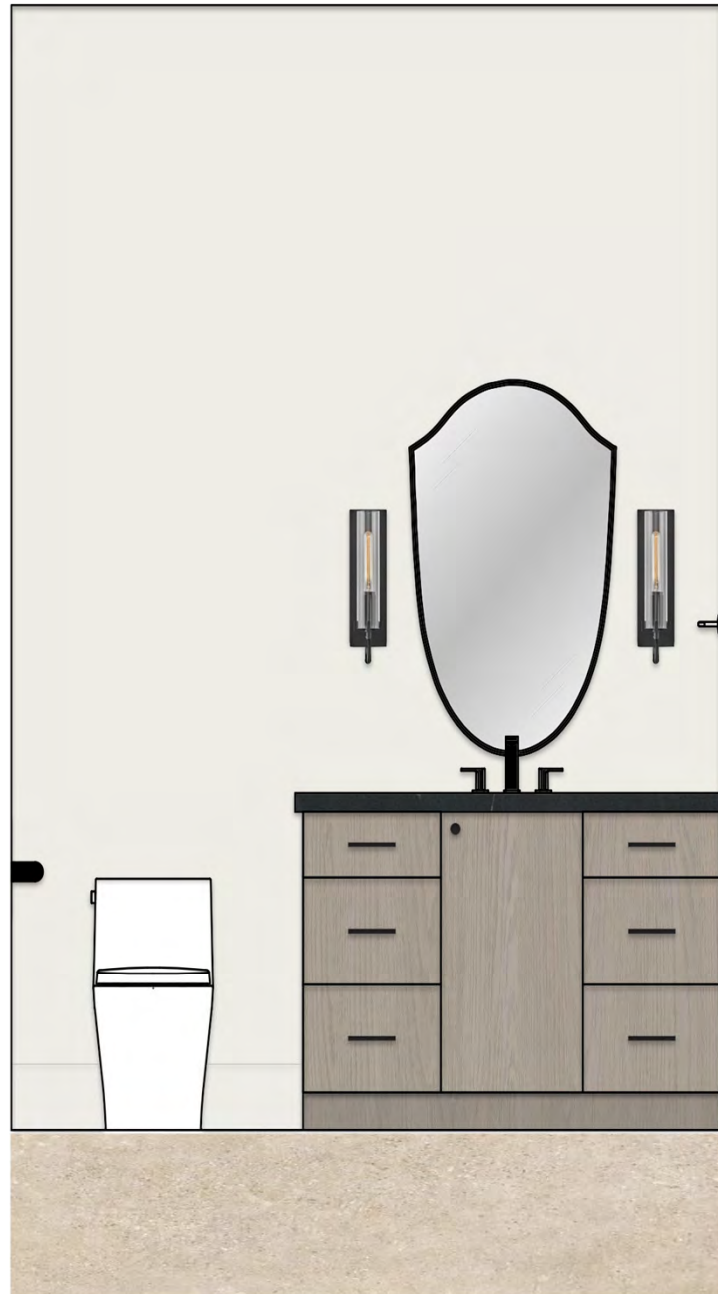


Tile Layout

BATH 5 RENDERING

CONCEPT BOARD – POOL BATH

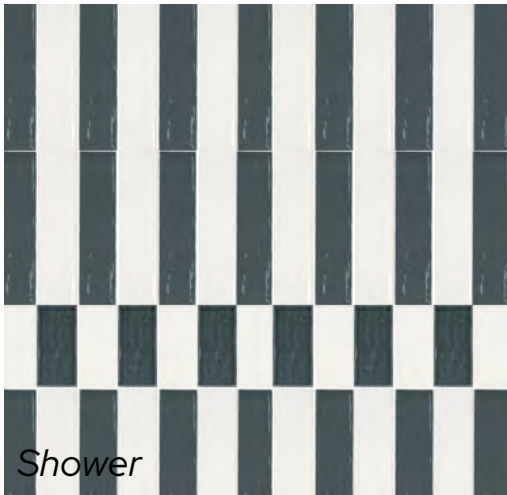			PLUMBING FIXTURES		
					
	LIGHTING + MIRROR	MATERIALS			HOOKS
		 <i>Shower</i>	 <i>Flooring</i>	 <i>Shower Floor</i>	

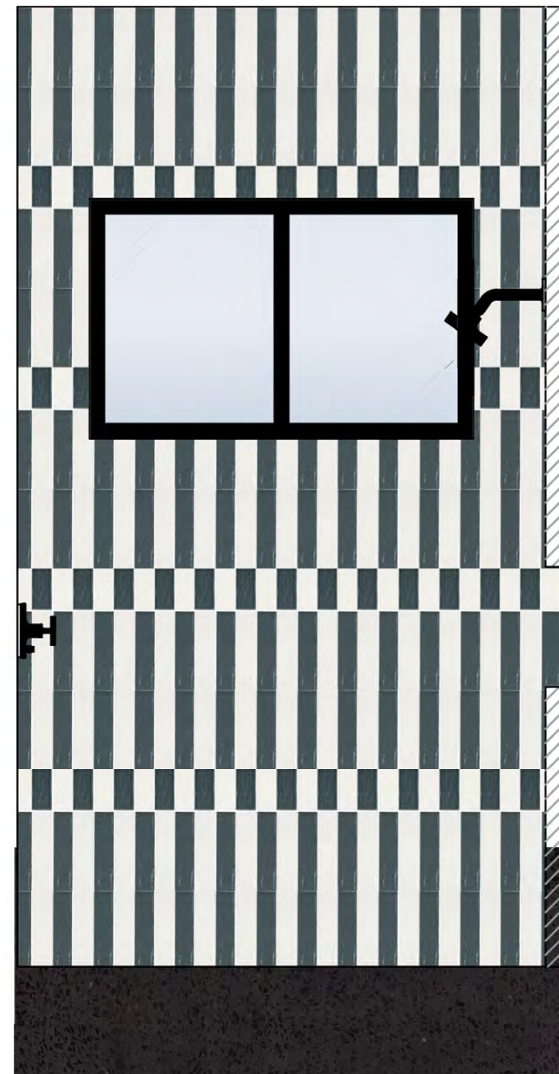

POOL BATH RENDERING

CONCEPT BOARD – KITCHEN PATIO



MATERIALS



Backsplash



Grill Hood



Slab



Lighting

PLUMBING




INSPIRATION





KITCHEN PATIO RENDERING

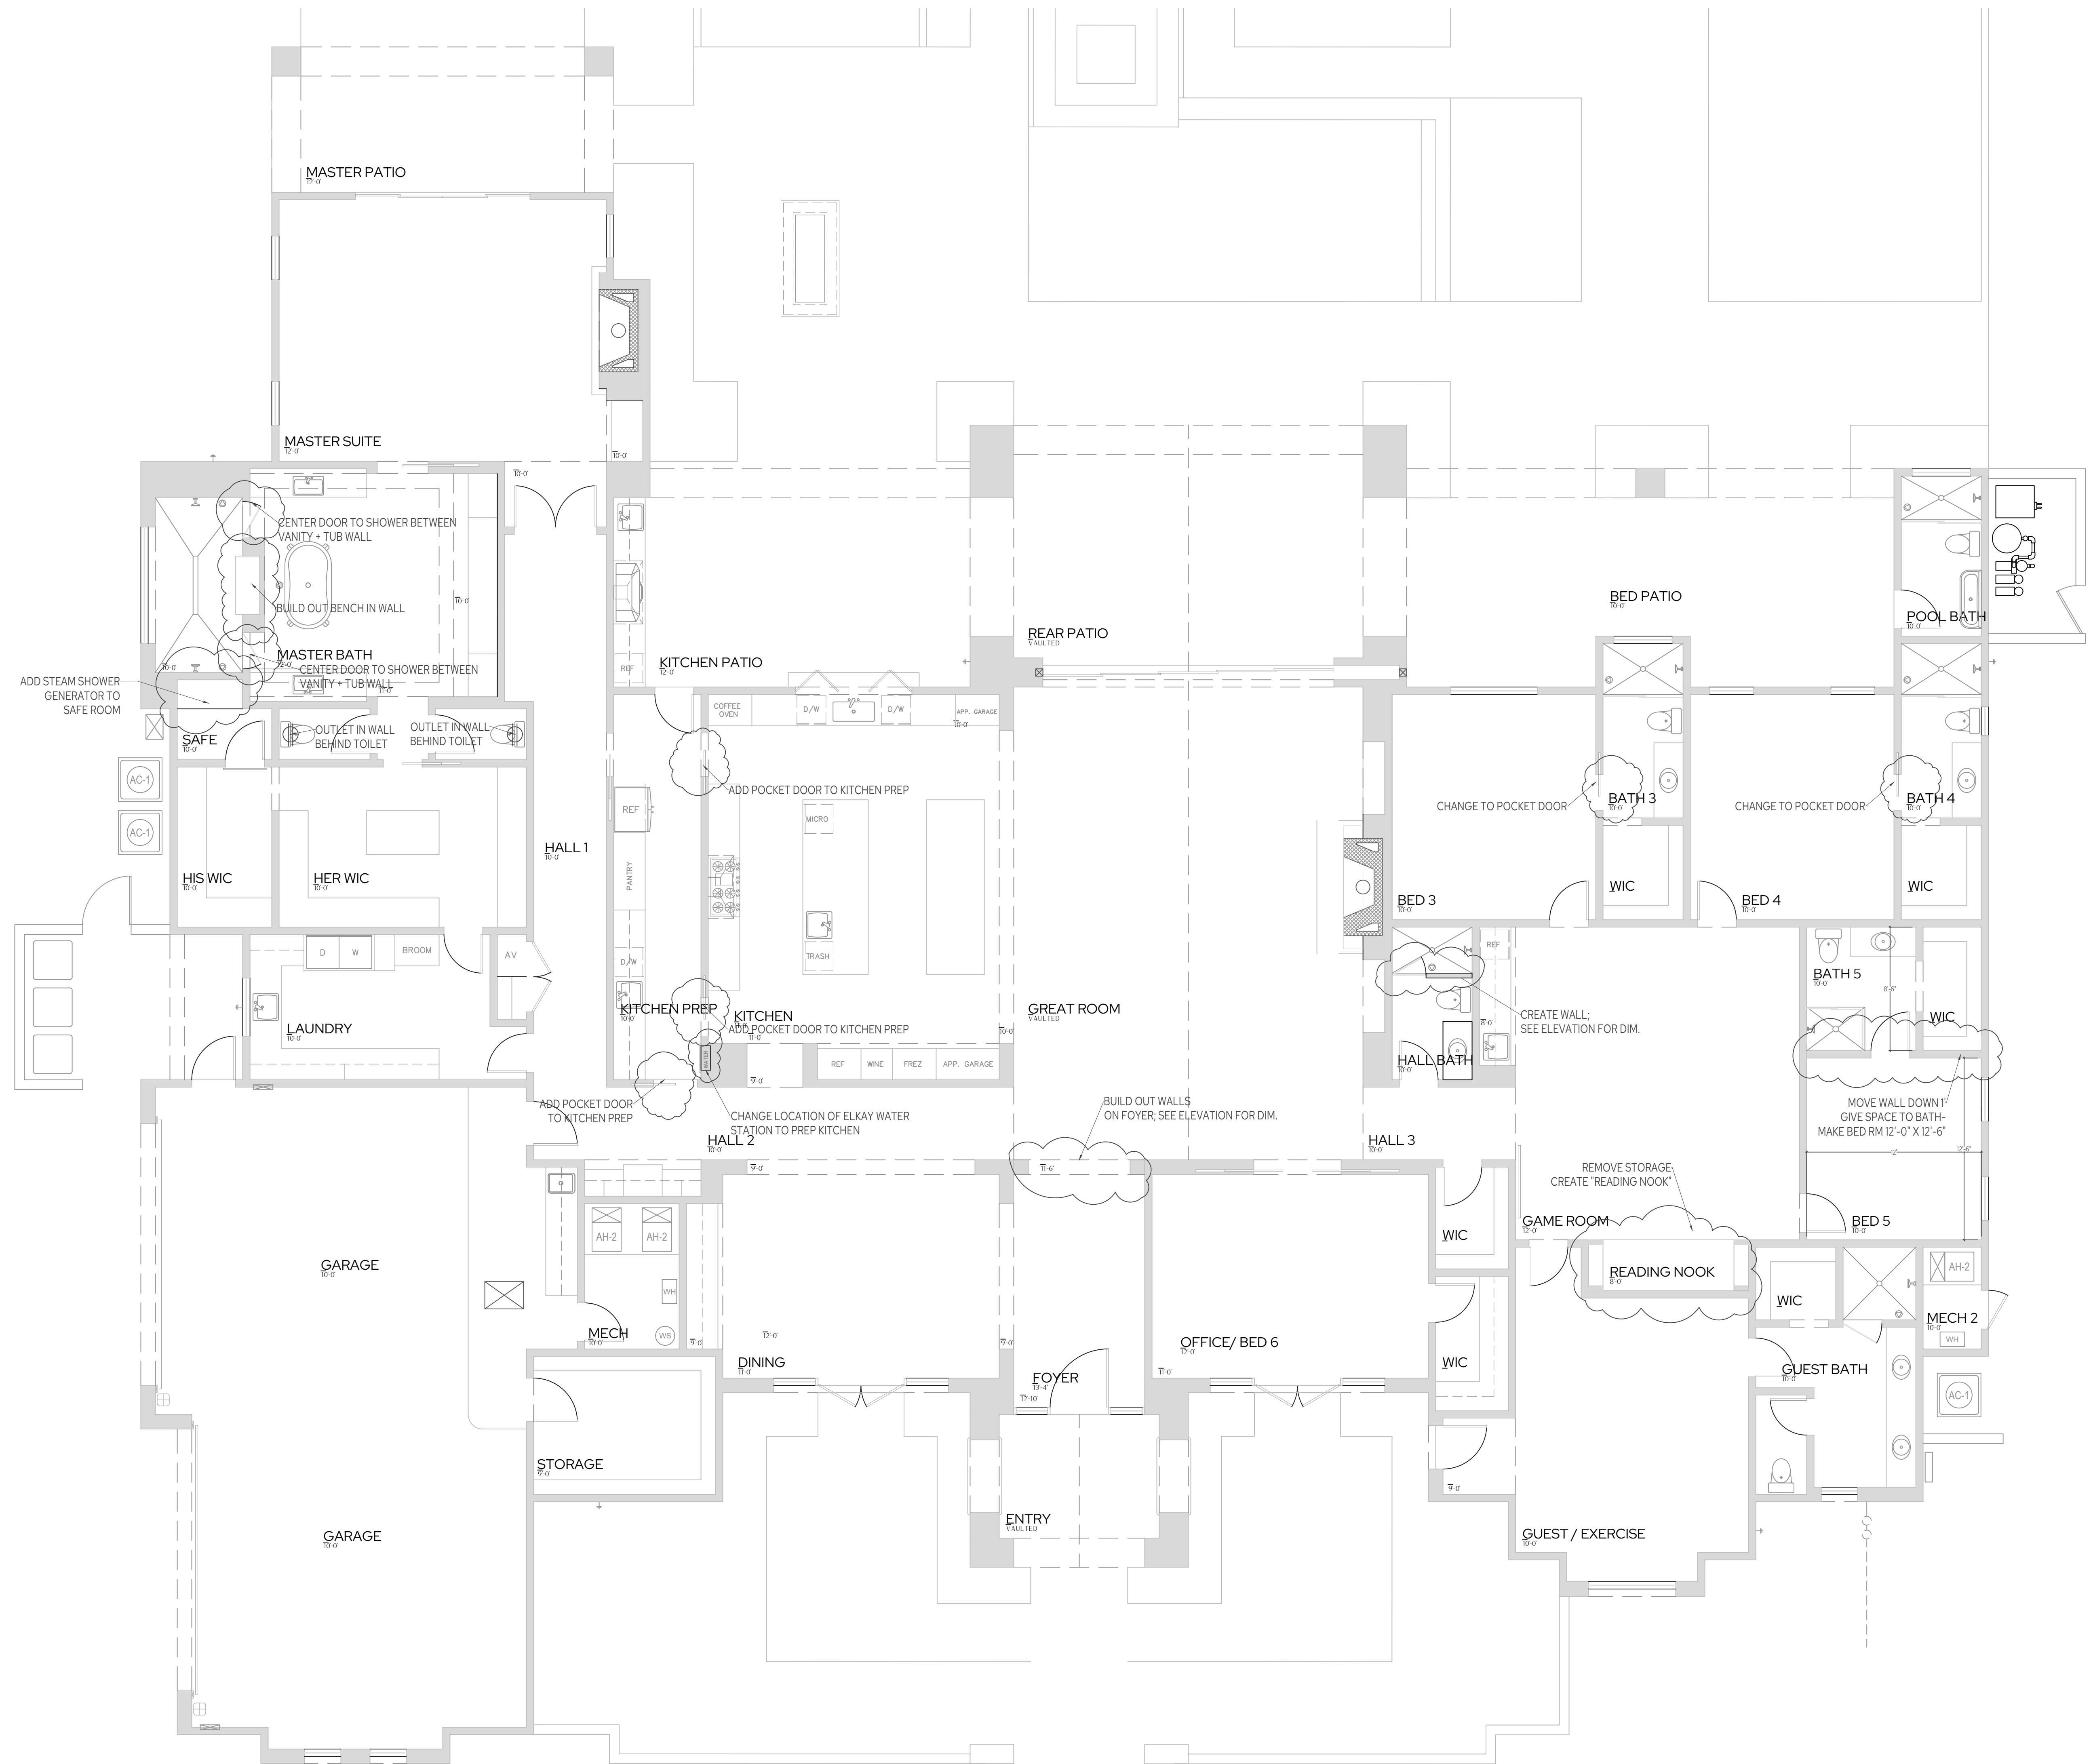

FLOORING FINISHES KEY	
F1	WOOD FLOORING BRAVADA SABRE- RGLA013
T5	CARPET DESCRIPTION
T2	PORCELAIN- 10" SQ. CCC
T3	CALCATTIA VIOLA / KUROI BLACK
T8	PORCELAIN- 8" SQ. ARIZONA TILE
T9	REVERIE NOIR + GRIS
T12	PORCELAIN- 24" X 48" BEDROSIA'S THADDEUS CREME
T14	PORCELAIN- 5" X 10" / 2" X 10"
T15	CCC MULTICOLOR/ BLACK
T20	PORCELAIN- 20" SQ. BEDROSIA'S MATERIKA SAND
T24	PORCELAIN- 24" X 48" ARIZONA TILE KONKRETE CENERE
T27	PORCELAIN- 24" X 48" ARIZONA TILE KONKRETE GRIGIO
T31	PORCELAIN- 24" X 48" ARIZONA TILE KONKRETE BEIGE
T37	PORCELAIN- 24" X 24" ARIZONA TILE TERRAZO BLACK



LIGHTING KEY

RECESSED LIGHTING

SCONCE / WALL LIGHT

PENDANT LIGHT

CEILING FAN

CHANDELIER



21

INTERIORS

CHRISTINA FORREST

PRINCIPAL

4808641021

DESIGN@21INTERIORS.COM

ALL DRAWINGS AND MEASUREMENTS ARE TO BE

CONFIRMED ON SITE BY THE CONTRACTOR, BUILDER

OR ARCHITECT.

ALL DRAWINGS ARE CONCEPTUAL IN NATURE AND

INTENDED TO SET FORTH DESIGN INTENT ONLY.

THEY ARE NOT TO BE USED FOR ARCHITECTURAL

OR ENGINEERING PURPOSES.

ALL DRAWINGS AND SPECIFICATIONS ARE

PREPARED BY 21 INTERIORS, LLC AND ALL

COPYRIGHTS AND OTHER PROPRIETARY RIGHTS

APPLICABLE THERE TO REMAIN AT ALL TIMES

PROPERTY OF 21 INTERIORS.

SUNNYSIDE RESIDENCE

11831 N 70TH PL

SCOTTSDALE, AZ 85254


DRAWING: MODIFIED REFLECTED CEILING PLAN

DATE: 4.30.2026

SCALE: 3/16" = 1'


SHEET #: ID1

DRAWN BY: KB

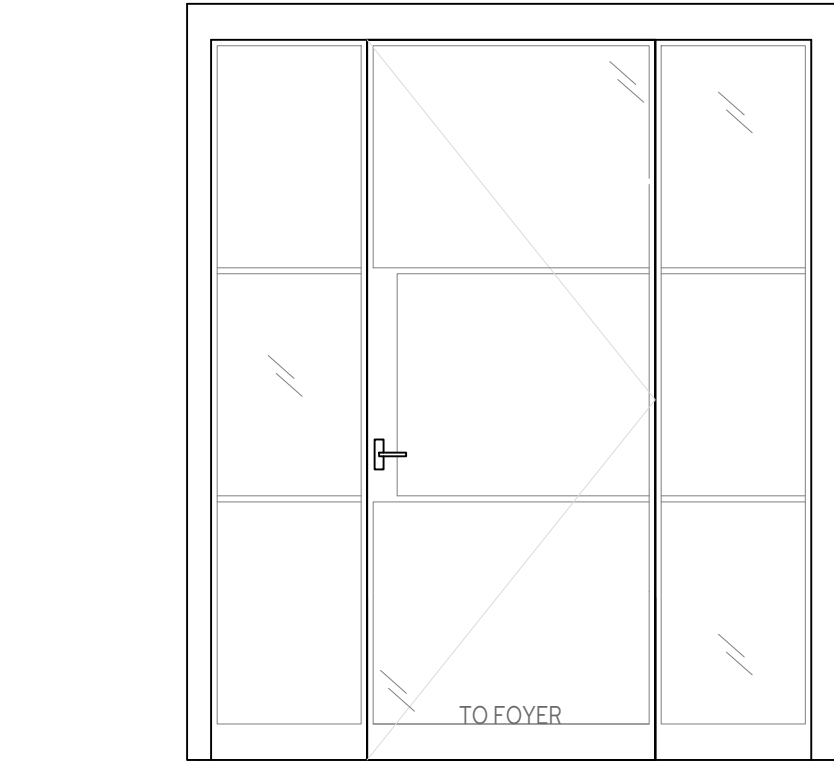


1 FRONT DOOR

SCALE: 3/8" = 1'

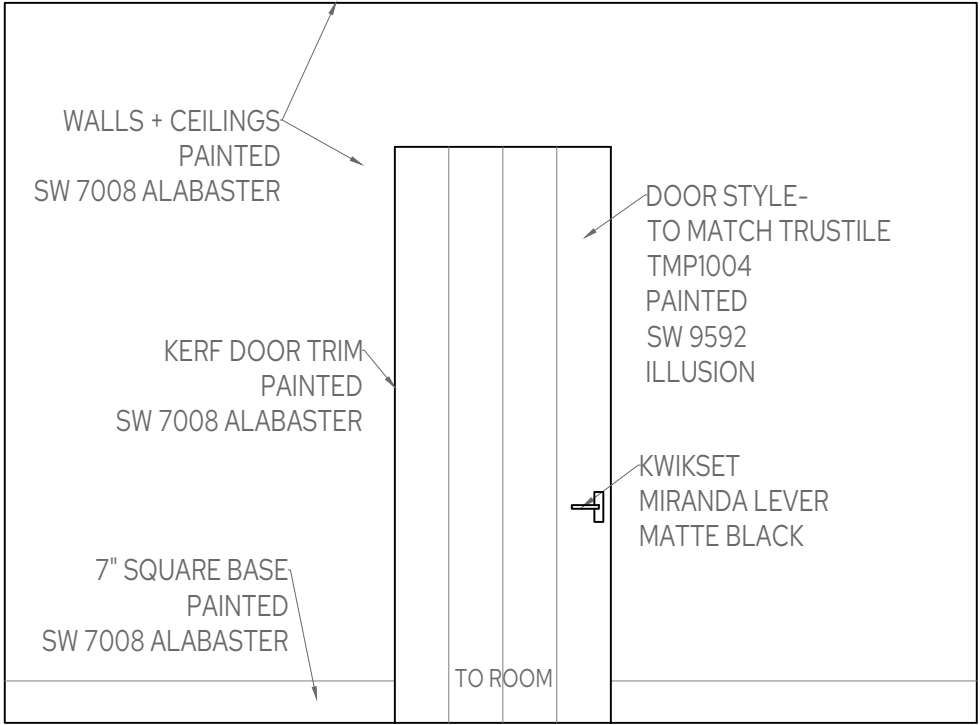


2 TYPICAL INTERIORS

SCALE: 3/8" = 1'

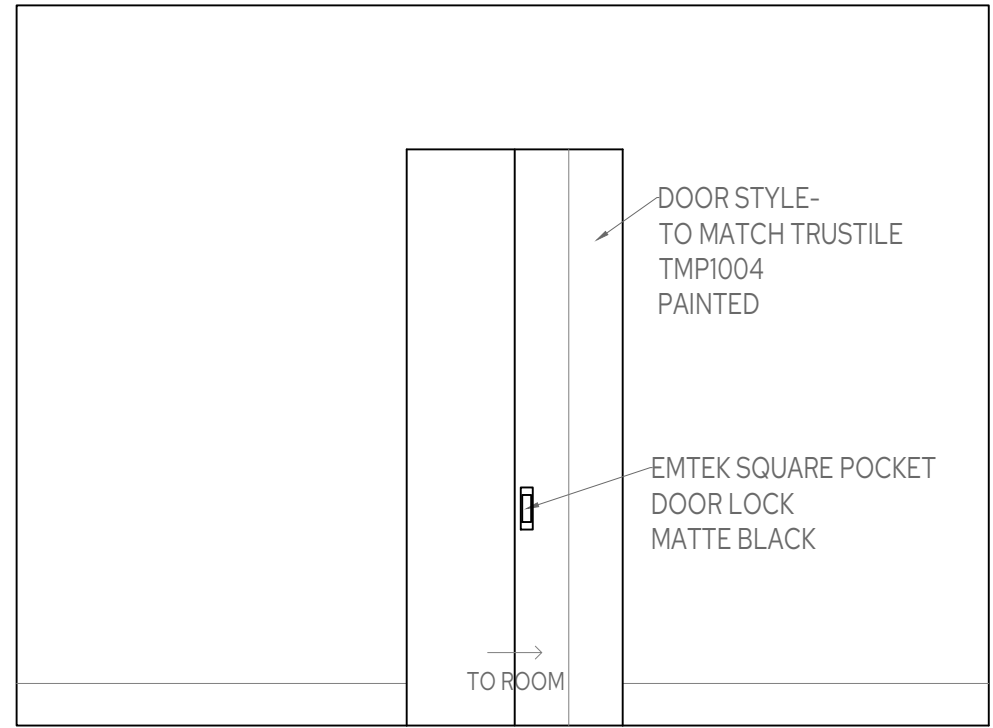


4 POCKET DOOR

SCALE: 3/8" = 1'

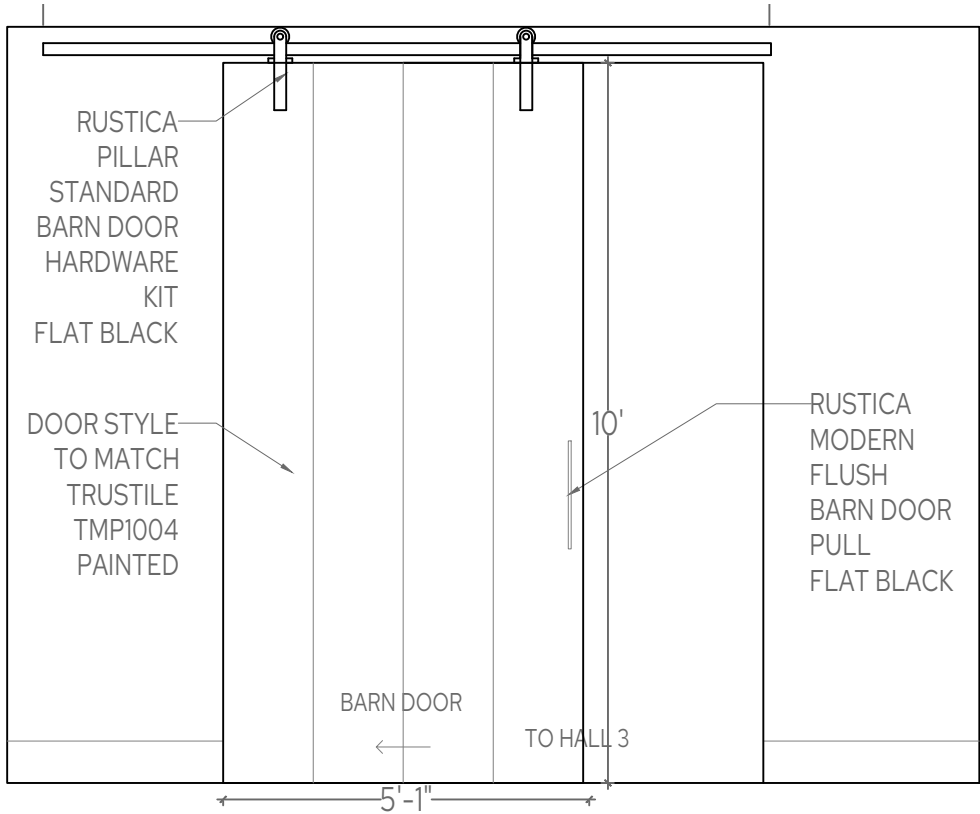

3 BARN DOOR



SCALE: 3/8" = 1'

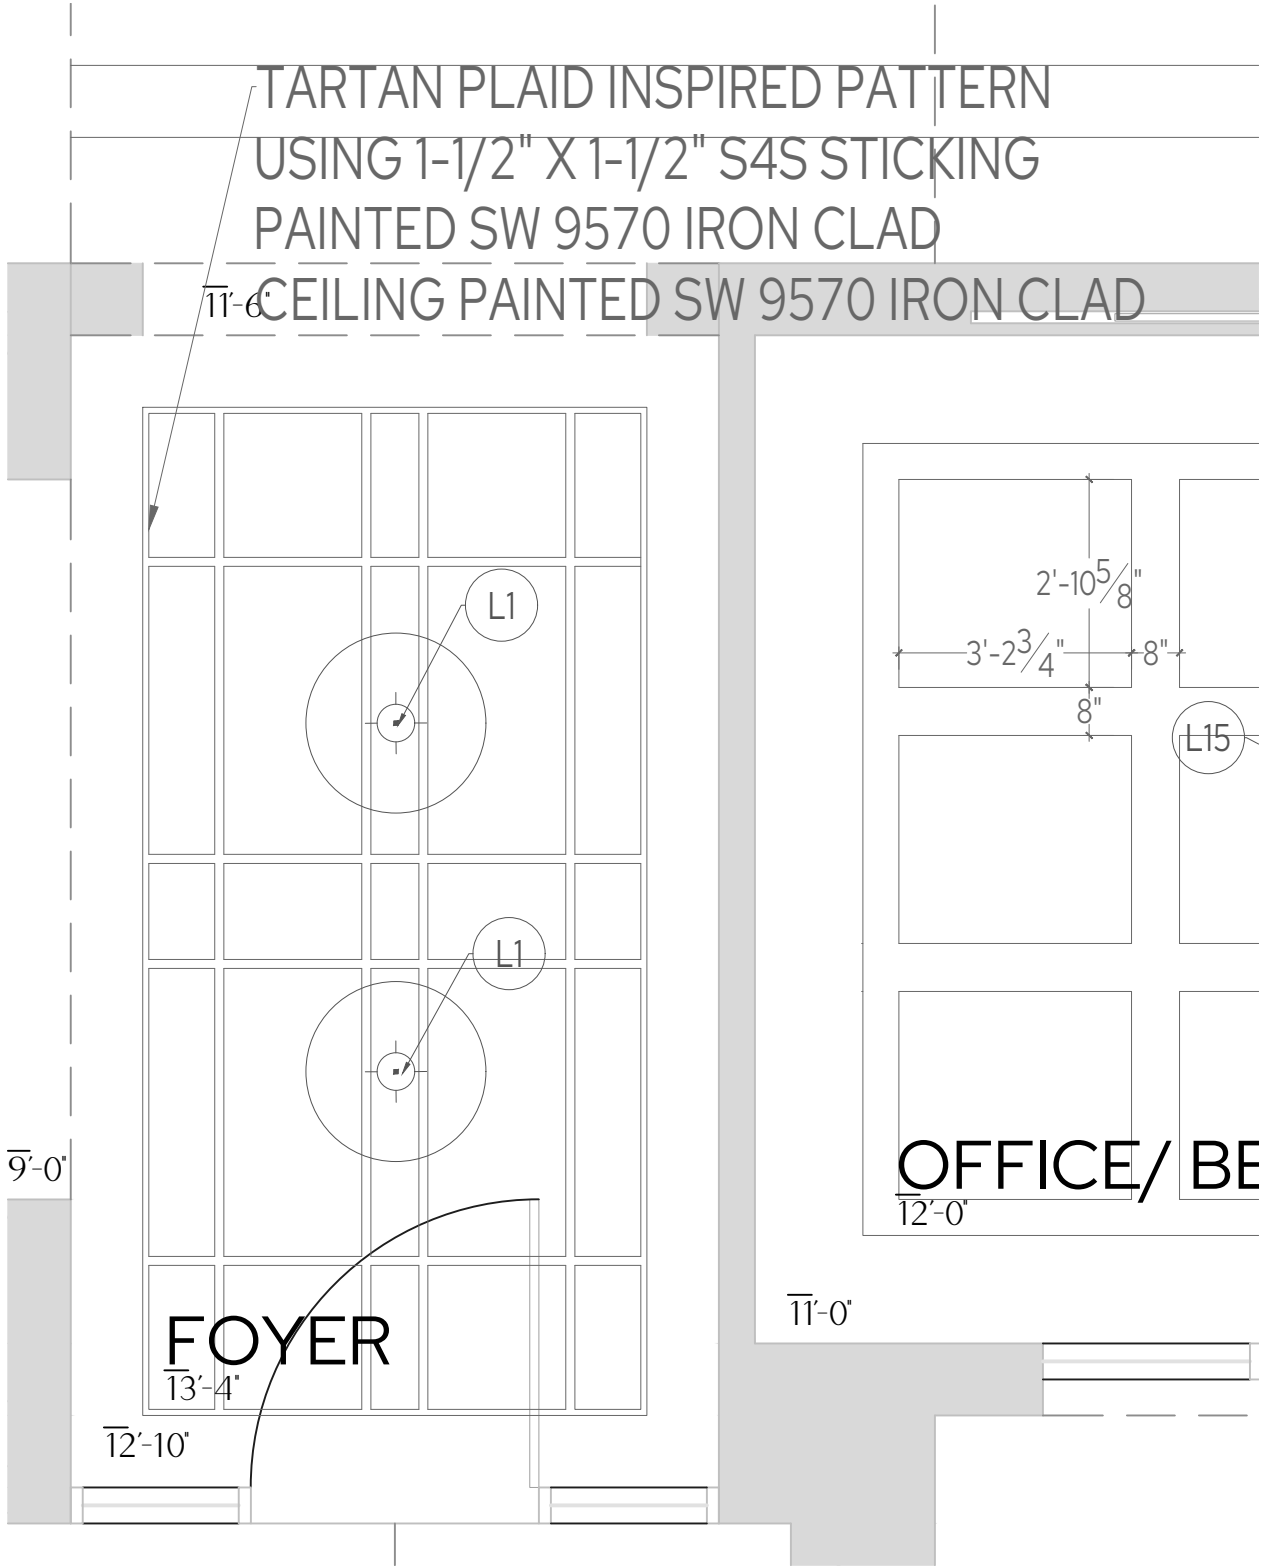

RCP


FOYER MODIFIED REFLECTED CEILING PLAN

SCALE: 3/8" = 1'

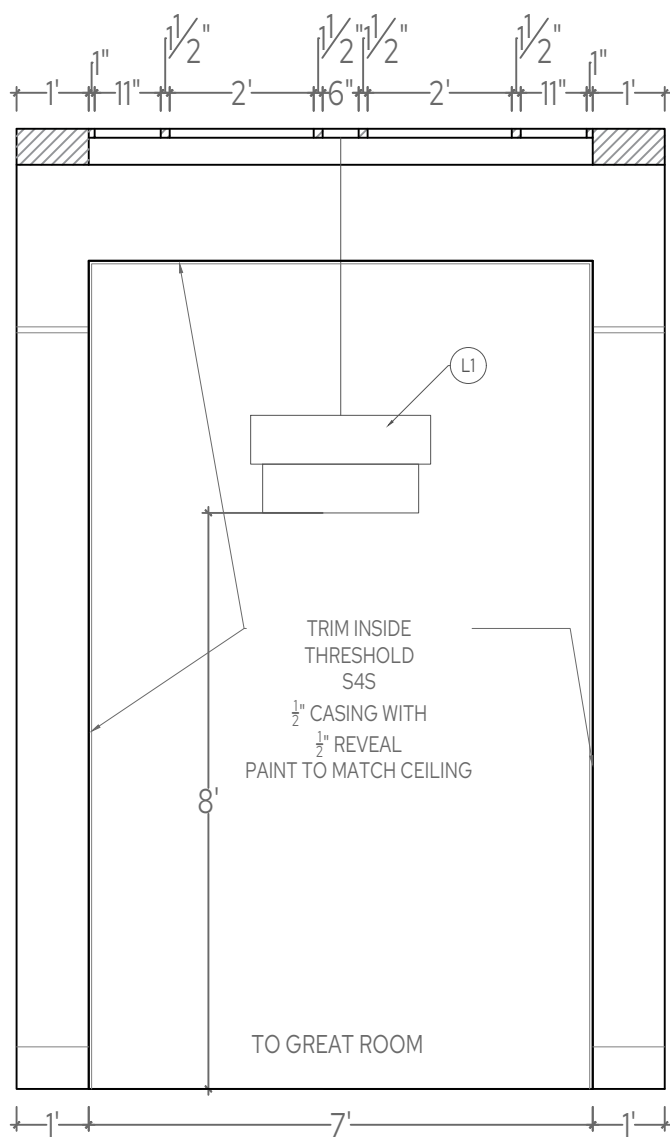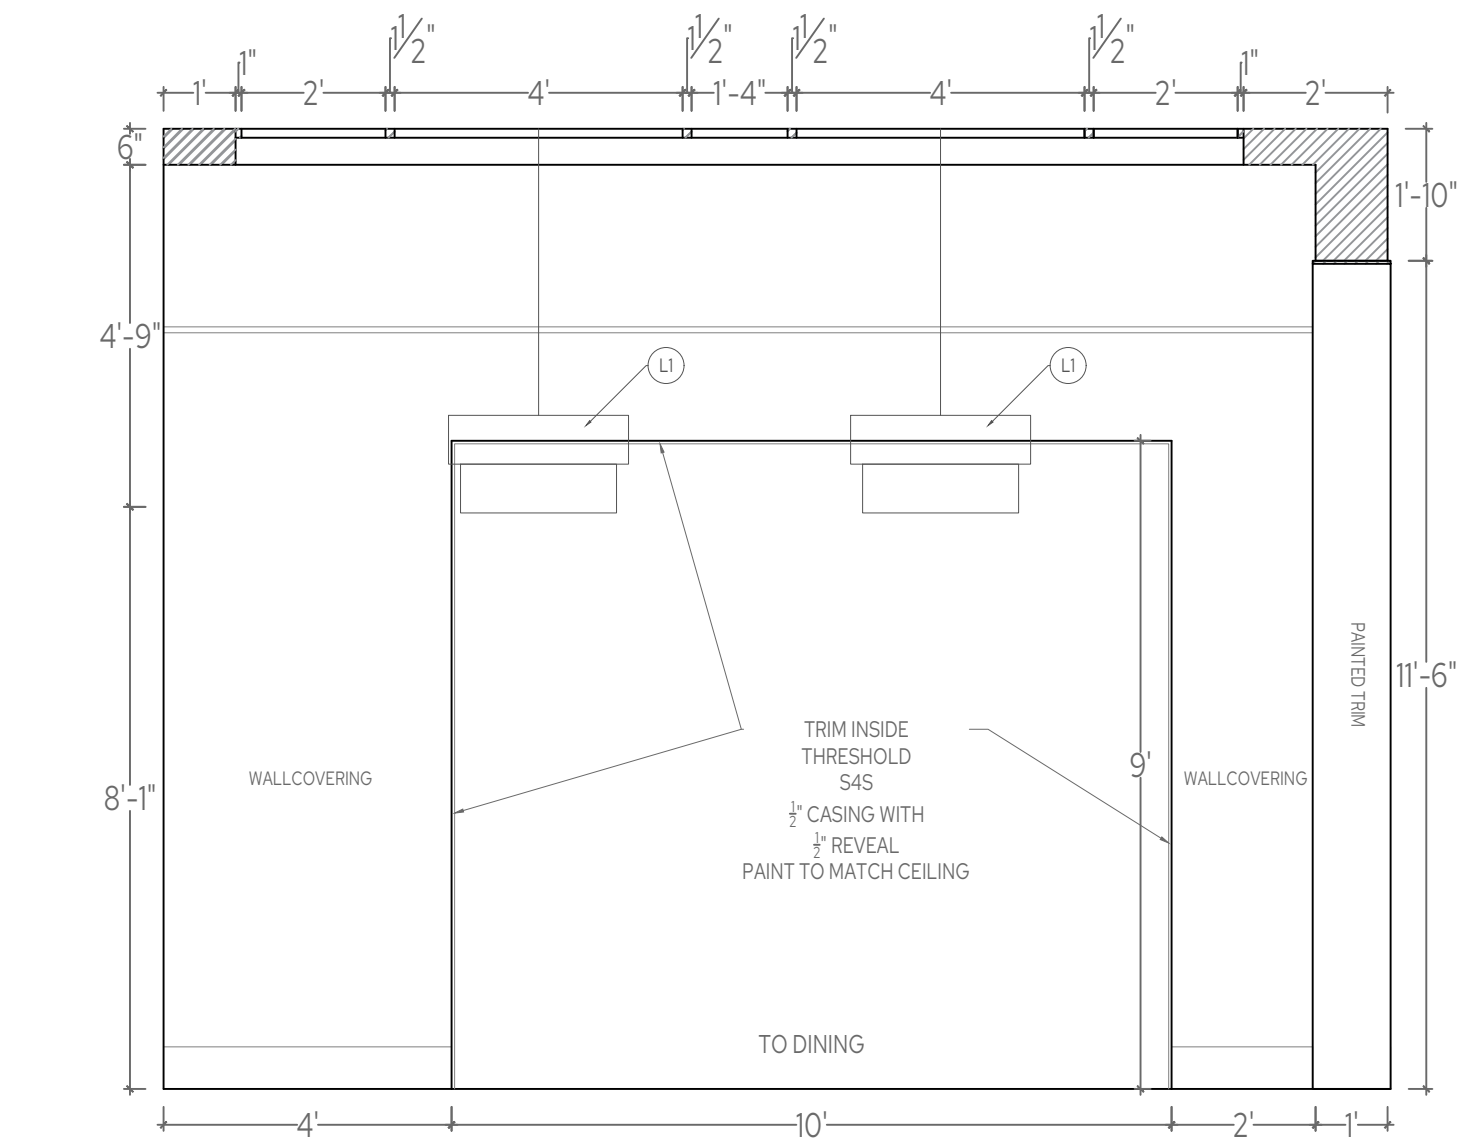

1 FOYER ELEVATION

SCALE: 3/8" = 1'

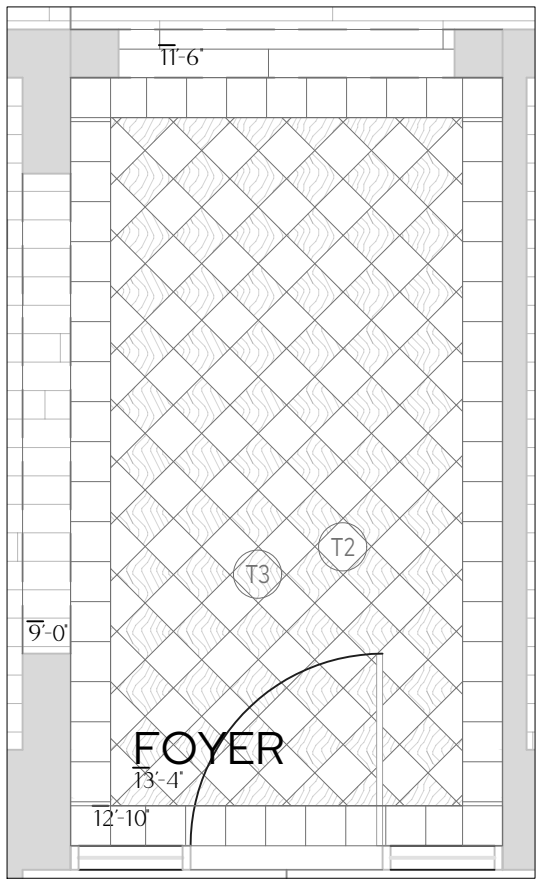

FLOOR PLAN

SCALE: 1/4" = 1'

CHRISTINA FORREST
PRINCIPAL
4808641021
DESIGN@21INTERIORS.COM

ALL DRAWINGS AND MEASUREMENTS
ARE TO BE CONFIRMED ON SITE BY
THE CONTRACTOR, BUILDER OR
ARCHITECT.

ALL DRAWINGS ARE CONCEPTUAL IN
NATURE AND INTENDED TO SET
FORTH DESIGN INTENT ONLY. THEY
ARE NOT TO BE USED FOR
ARCHITECTURAL OR ENGINEERING
PURPOSES.

ALL DRAWINGS AND SPECIFICATIONS
ARE PREPARED BY 21 INTERIORS LLC,
AND ALL COPYRIGHTS AND OTHER
PROPRIETARY RIGHTS APPLICABLE
THERE TO REMAIN AT ALL TIMES TO 21
INTERIORS.

SUNNYSIDE RESIDENCE
11831 N 70TH PL
SCOTTSDALE, AZ 85254

DRAWING:
FOYER
ELEV.

DATE:
4.30.2026

SCALE:
3/8" = 1'




SHEET #:
ID#

DRAWN BY:
KB

2

FOYER ELEVATION

SCALE: 3/8" = 1'

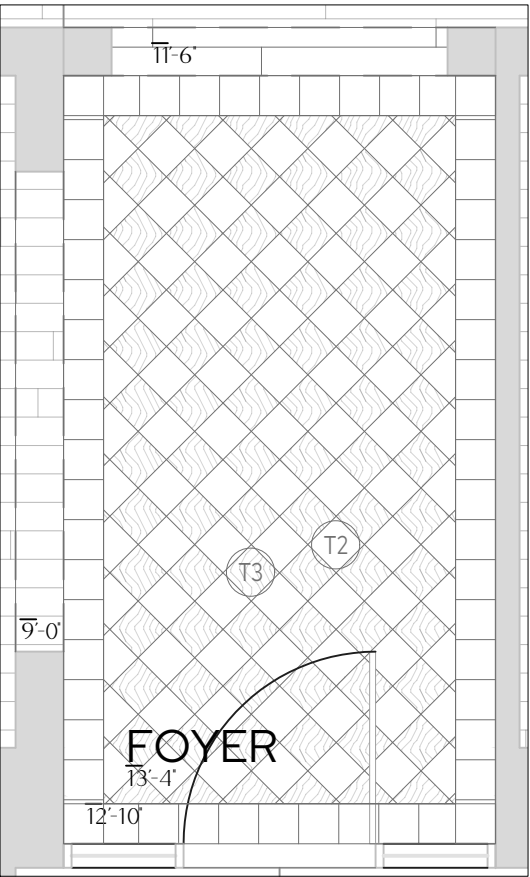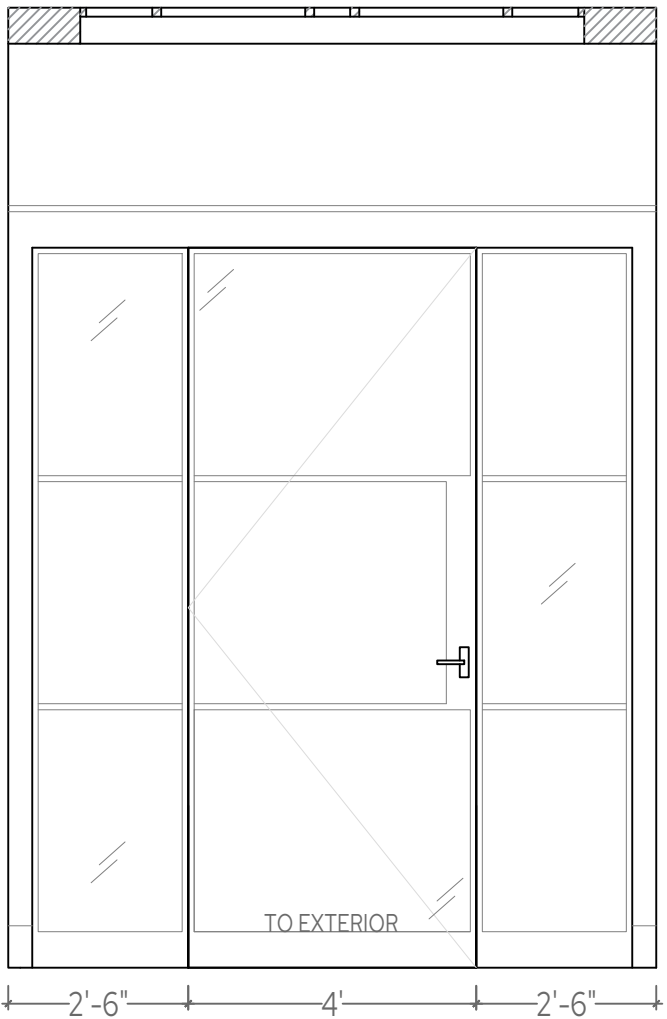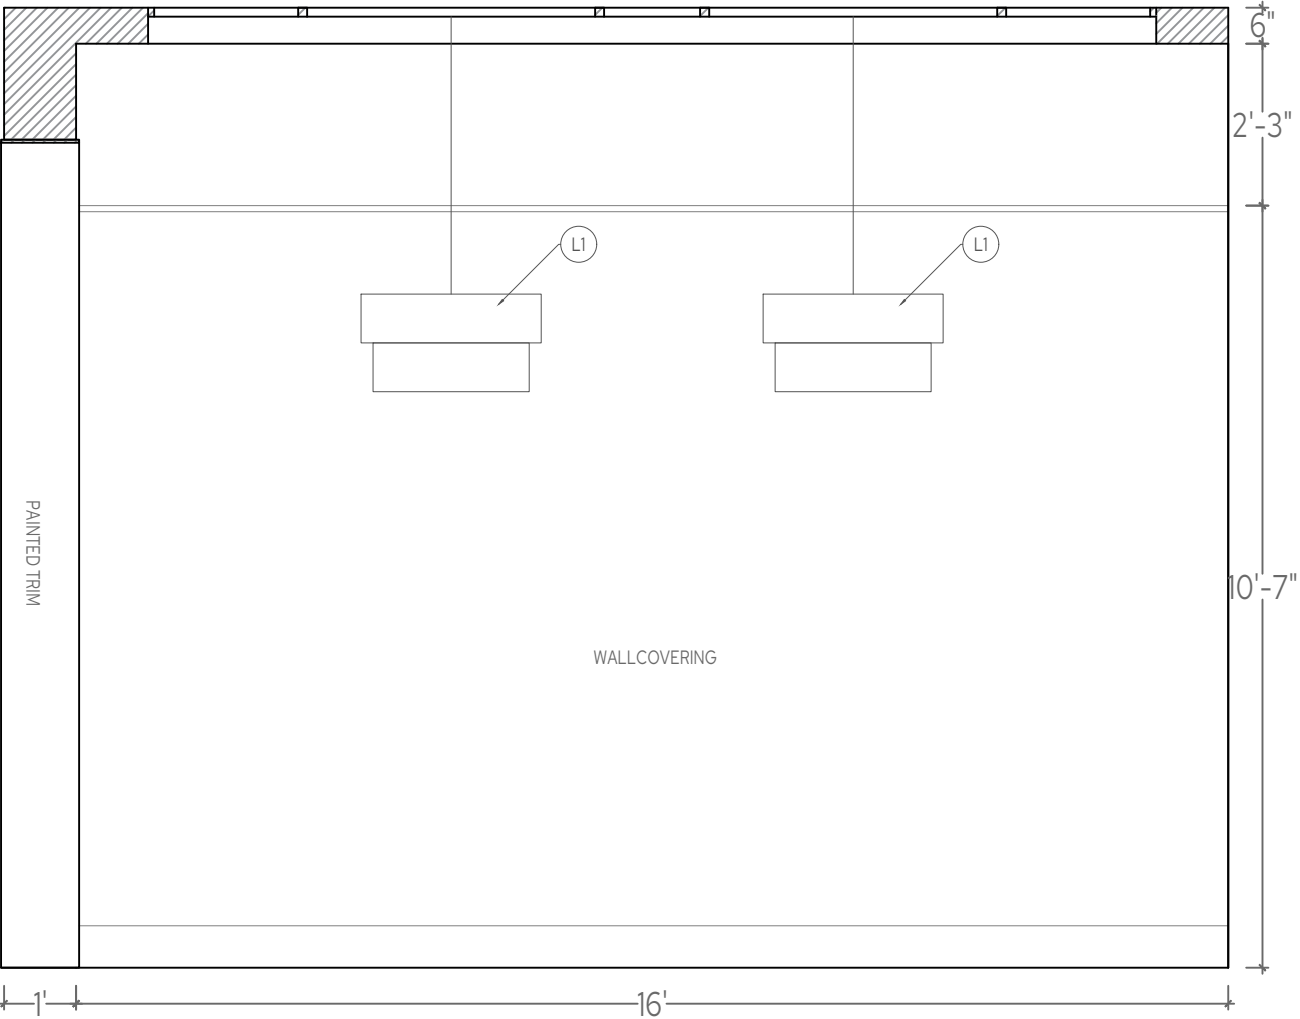

FLOOR PLAN

SCALE: 1/4" = 1'

CHRISTINA FORREST
PRINCIPAL
4808641021
DESIGN@21INTERIORS.COM

ALL DRAWINGS AND MEASUREMENTS
ARE TO BE CONFIRMED ON SITE BY
THE CONTRACTOR, BUILDER OR
ARCHITECT.

ALL DRAWINGS ARE CONCEPTUAL IN
NATURE AND INTENDED TO SET
FORTH DESIGN INTENT ONLY. THEY
ARE NOT TO BE USED FOR
ARCHITECTURAL OR ENGINEERING
PURPOSES.

ALL DRAWINGS AND SPECIFICATIONS
ARE PREPARED BY 21 INTERIORS LLC,
AND ALL COPYRIGHTS AND OTHER
PROPRIETARY RIGHTS APPLICABLE
THERE TO REMAIN AT ALL TIMES TO 21
INTERIORS.

SUNNYSIDE RESIDENCE

11831 N 70TH PL
SCOTTSDALE, AZ 85254


DRAWING:
FOYER
ELEV.

DATE:
4.30.2026

SCALE:
3/8" = 1'

SHEET #:
ID#

DRAWN BY:
KB

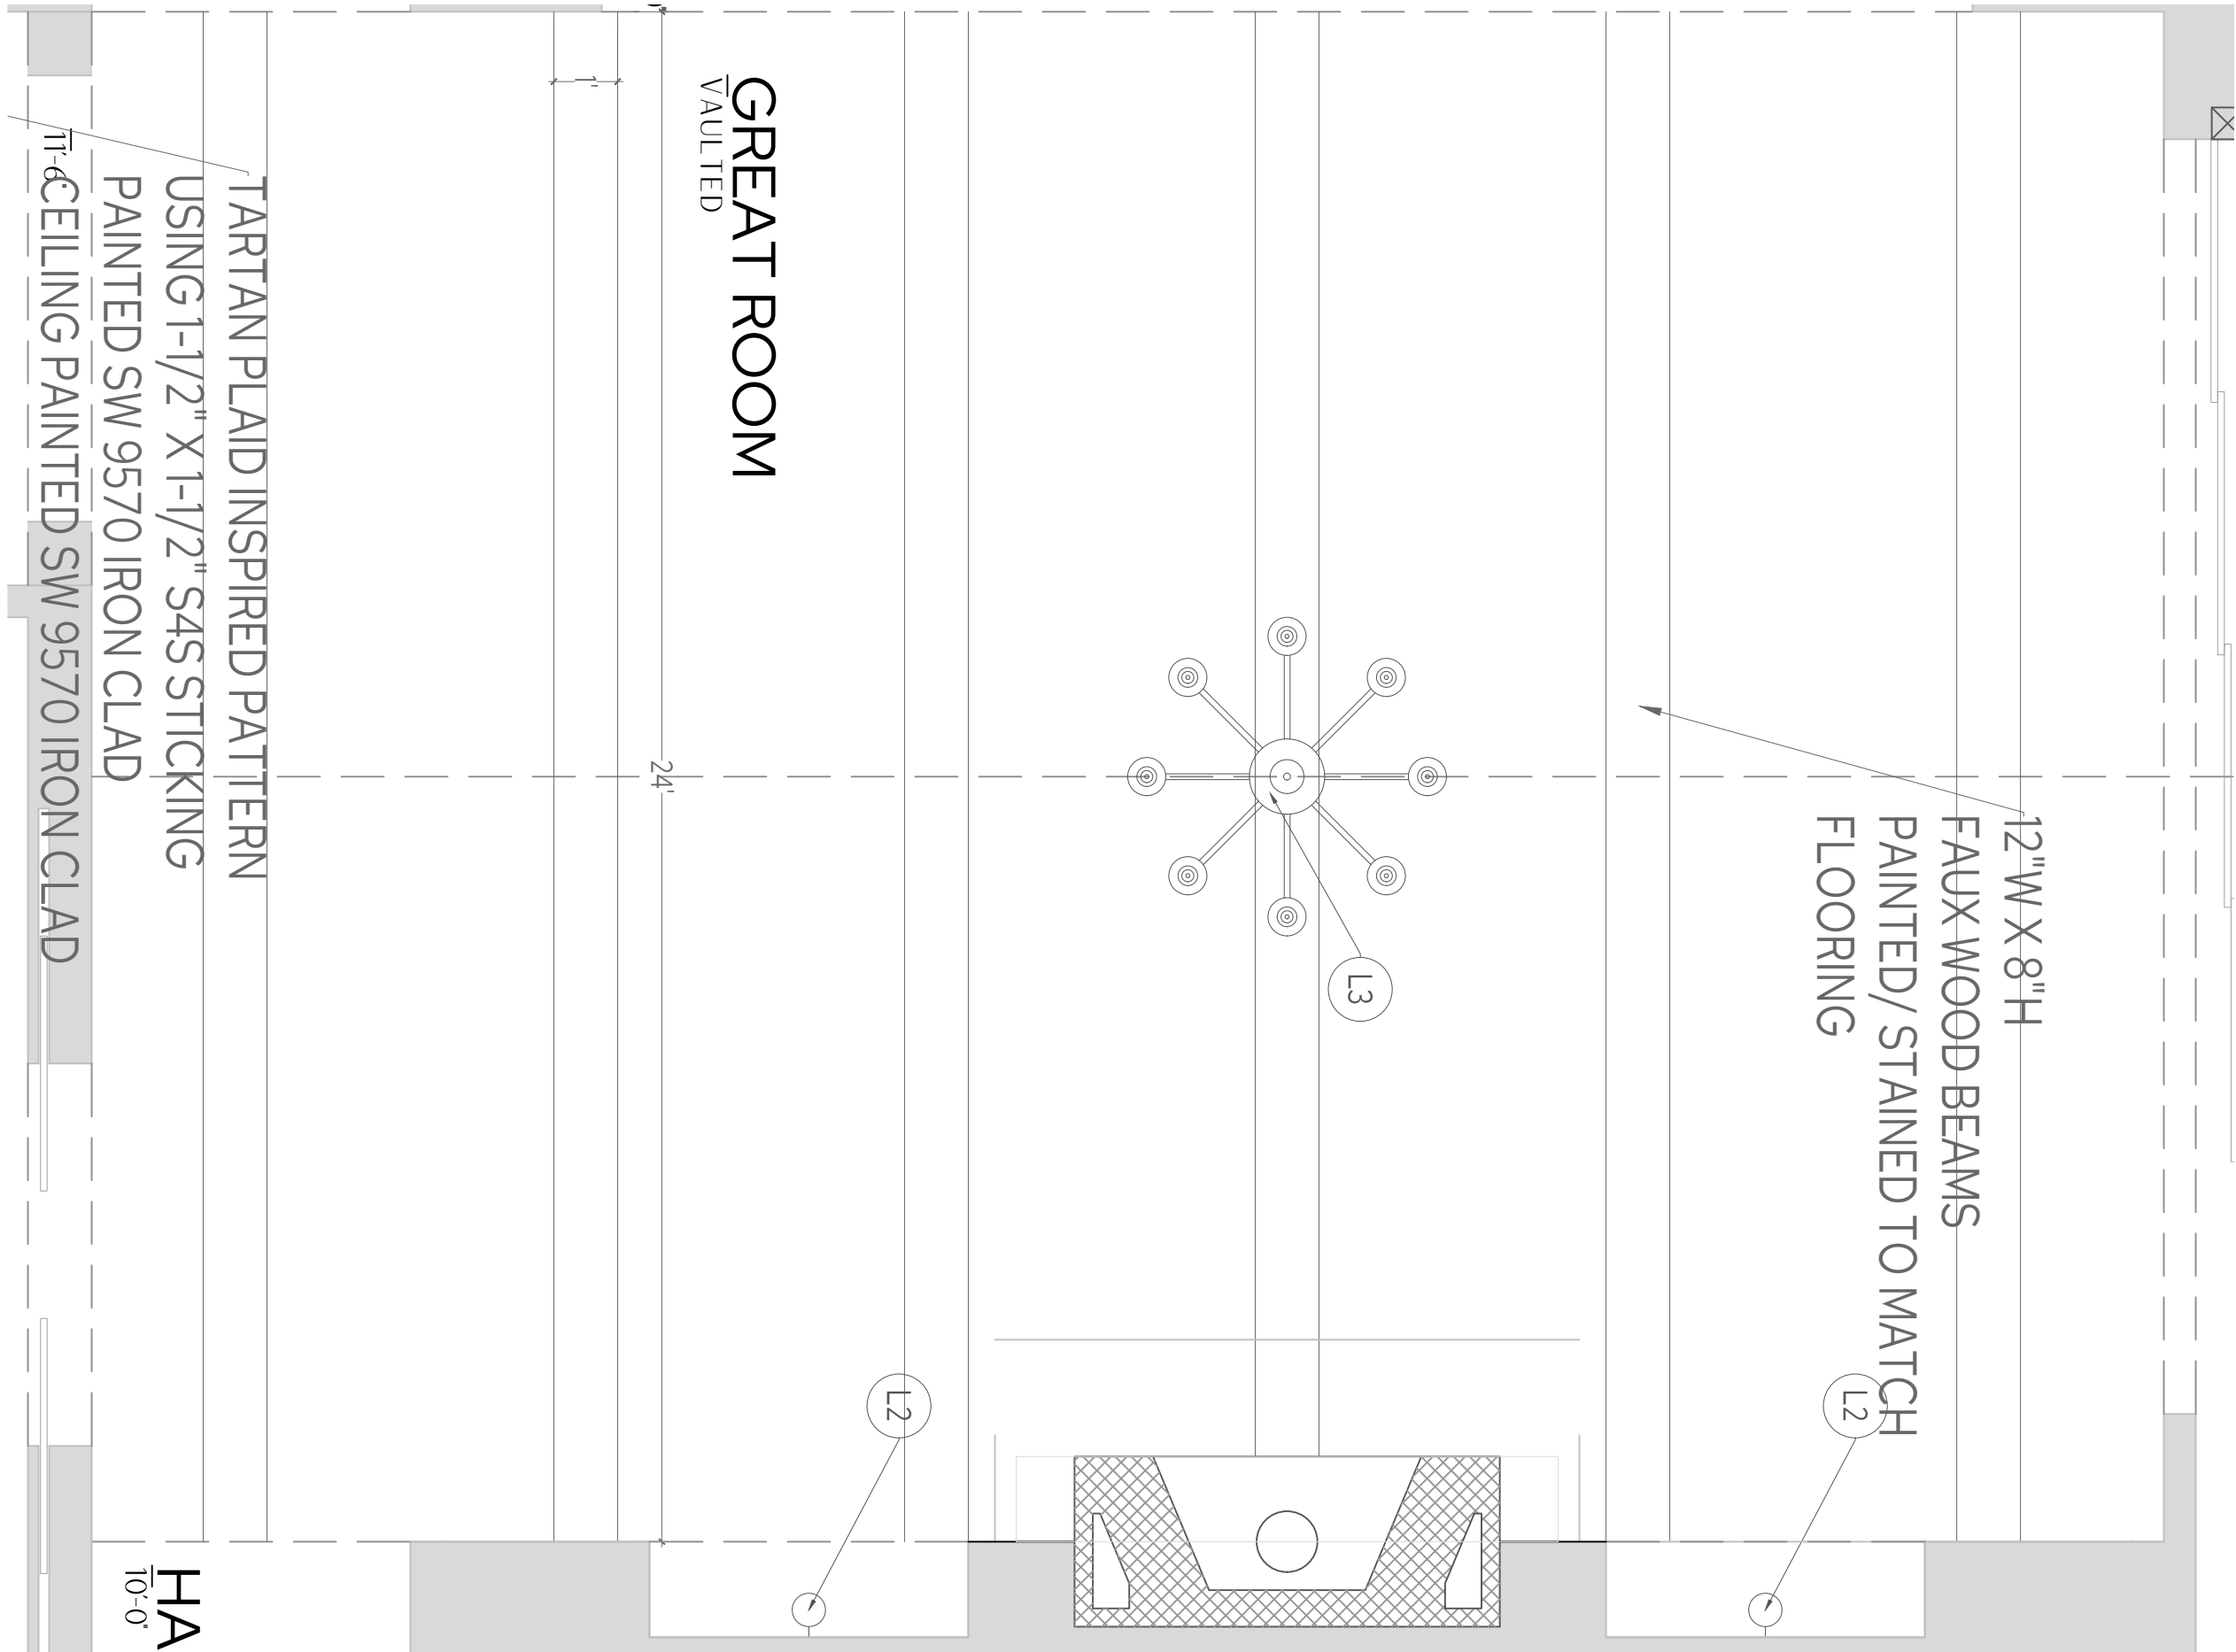

RCP

GREAT ROOM MODIFIED REFLECTED CEILING PLAN

SCALE: 3/8" = 1'

ALL DRAWINGS AND MEASUREMENTS ARE TO BE CONFIRMED ON SITE BY THE CONTRACTOR, BUILDER OR ARCHITECT.

ALL DRAWINGS ARE CONCEPTUAL IN NATURE AND INTENDED TO SET FORTH DESIGN INTENT ONLY. THEY ARE NOT TO BE USED FOR ARCHITECTURAL OR ENGINEERING PURPOSES.

ALL DRAWINGS AND SPECIFICATIONS ARE PREPARED BY 21 INTERIORS LLC AND ALL COPYRIGHTS AND OTHER PROPRIETARY RIGHTS APPLICABLE THERETO REMAIN AT ALL TIMES TO 21 INTERIORS.

SUNNYSIDE RESIDENCE
11831 N 70TH PL
SCOTTSDALE, AZ 85254

GREAT
ROOM
ELEV.


4.30.2026

$$3/8'' = 1'$$


ID#

KB



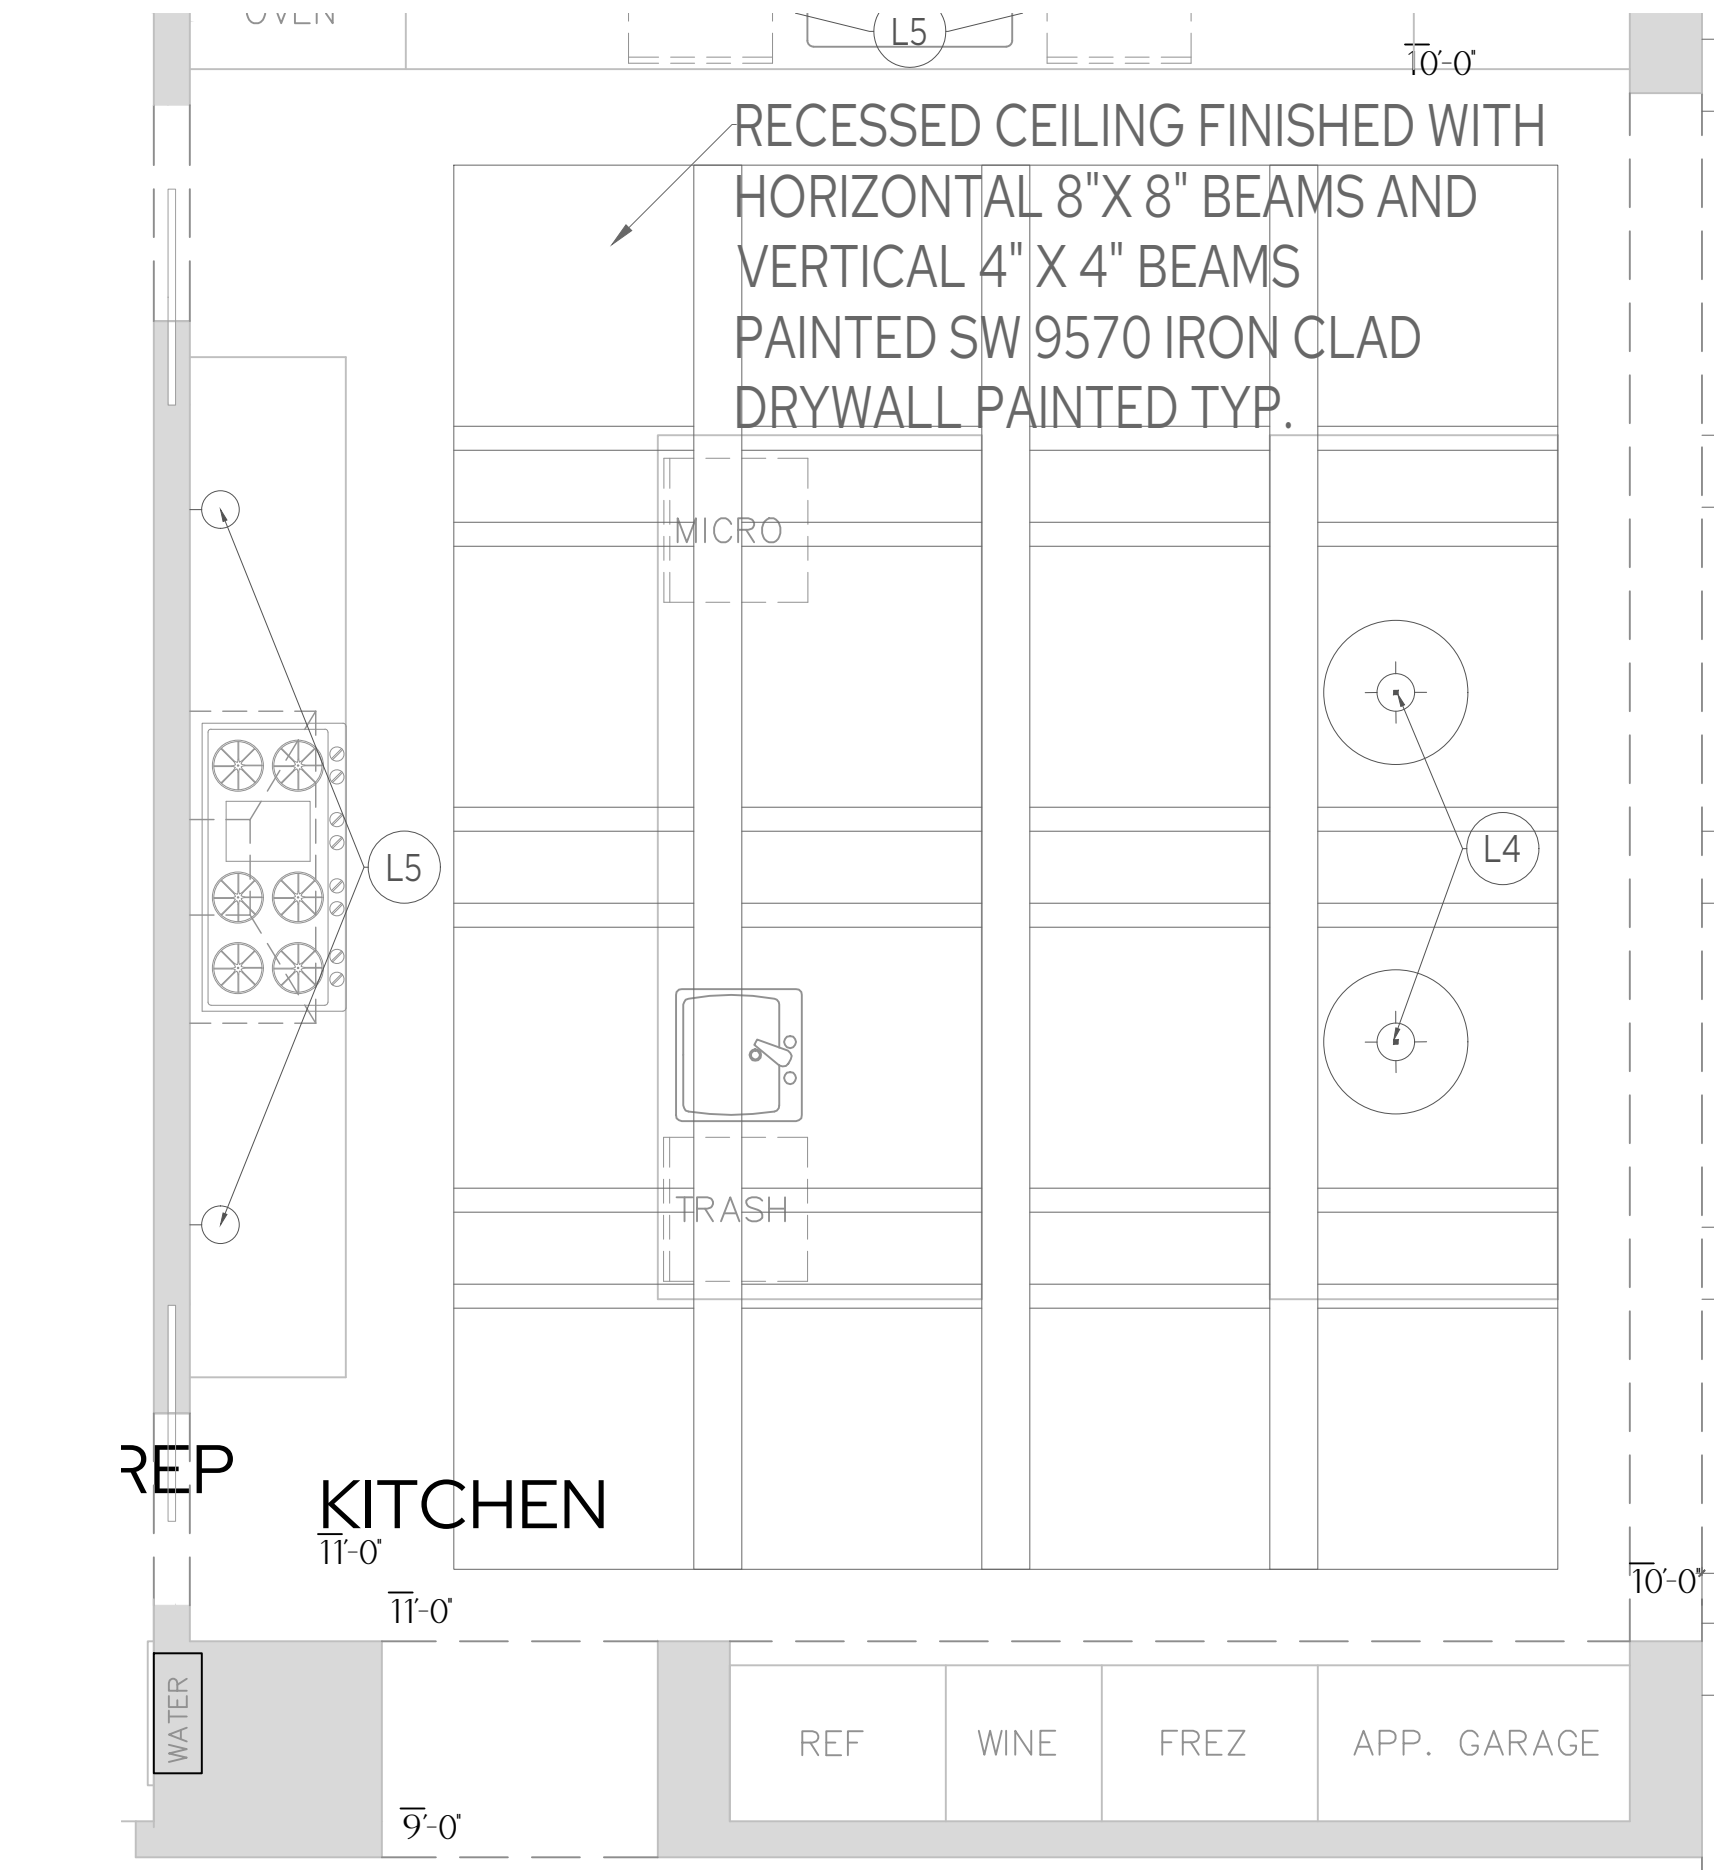


RCP KITCHEN MODIFIED REFLECTED CEILING PLAN
SCALE: 3/8" = 1'

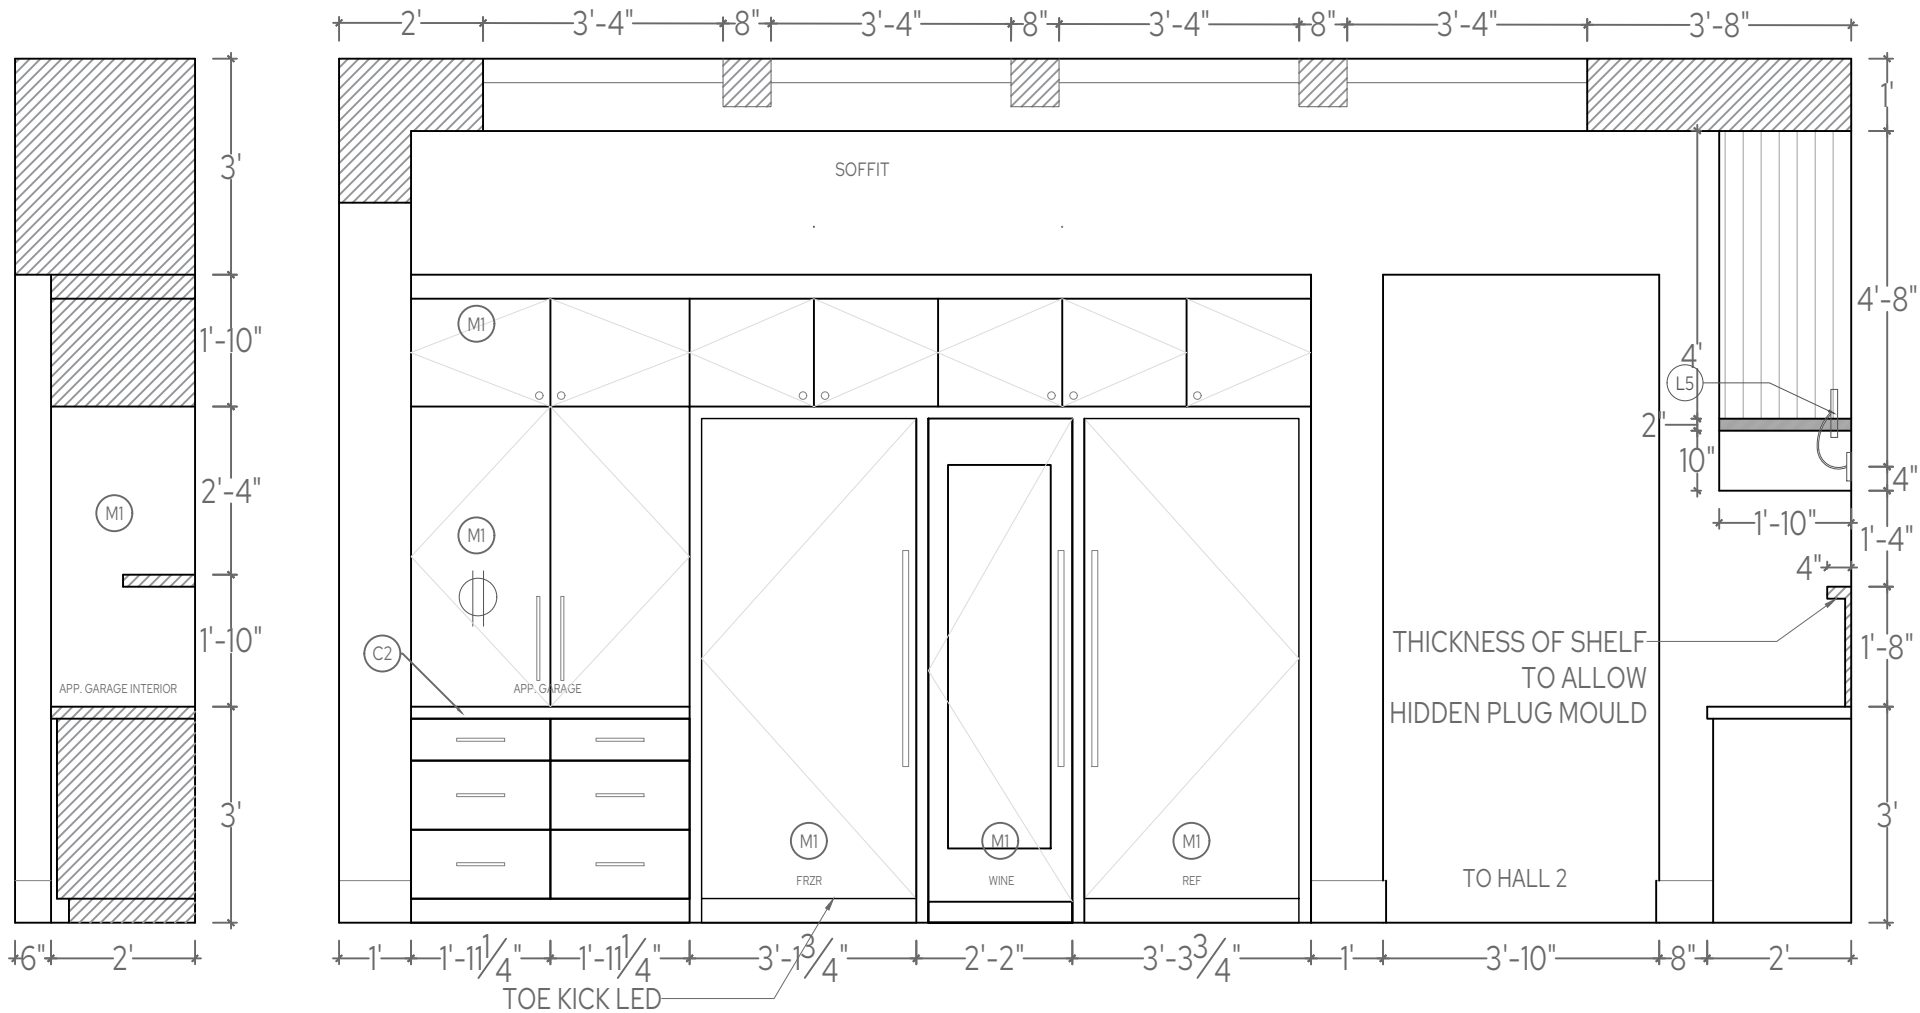

1 KITCHEN ELEVATION

SCALE: 3/8" = 1'


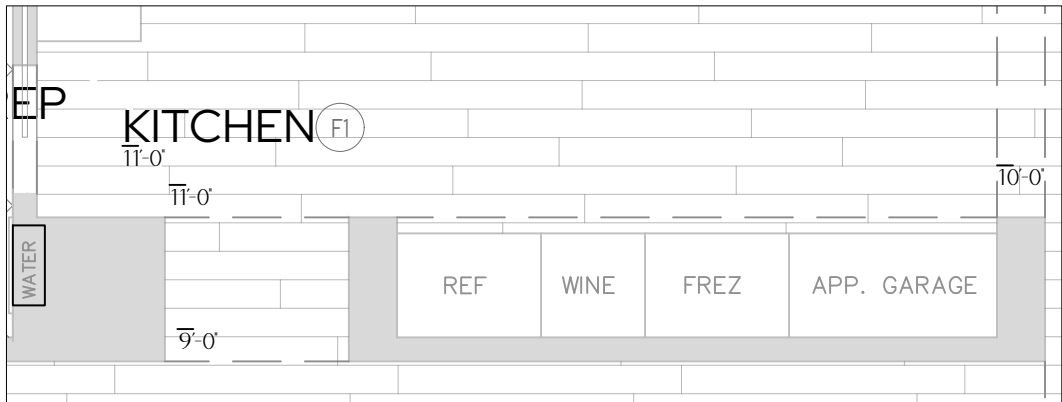


FLOOR PLAN

SCALE: 1/4" = 1'

2 KITCHEN ELEVATION

SCALE: 3/8" = 1'

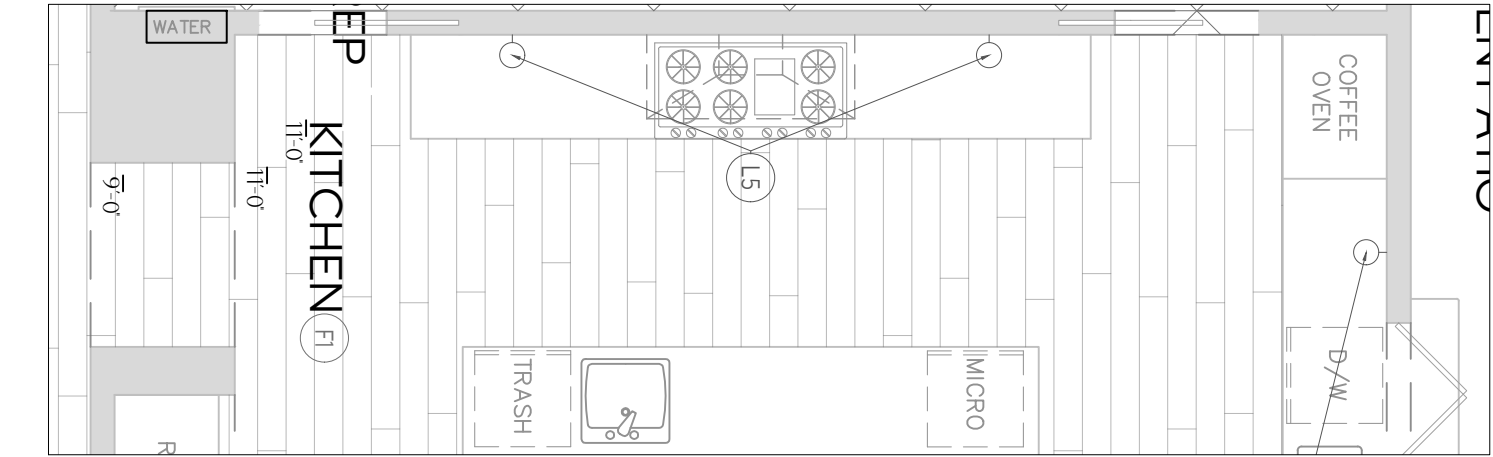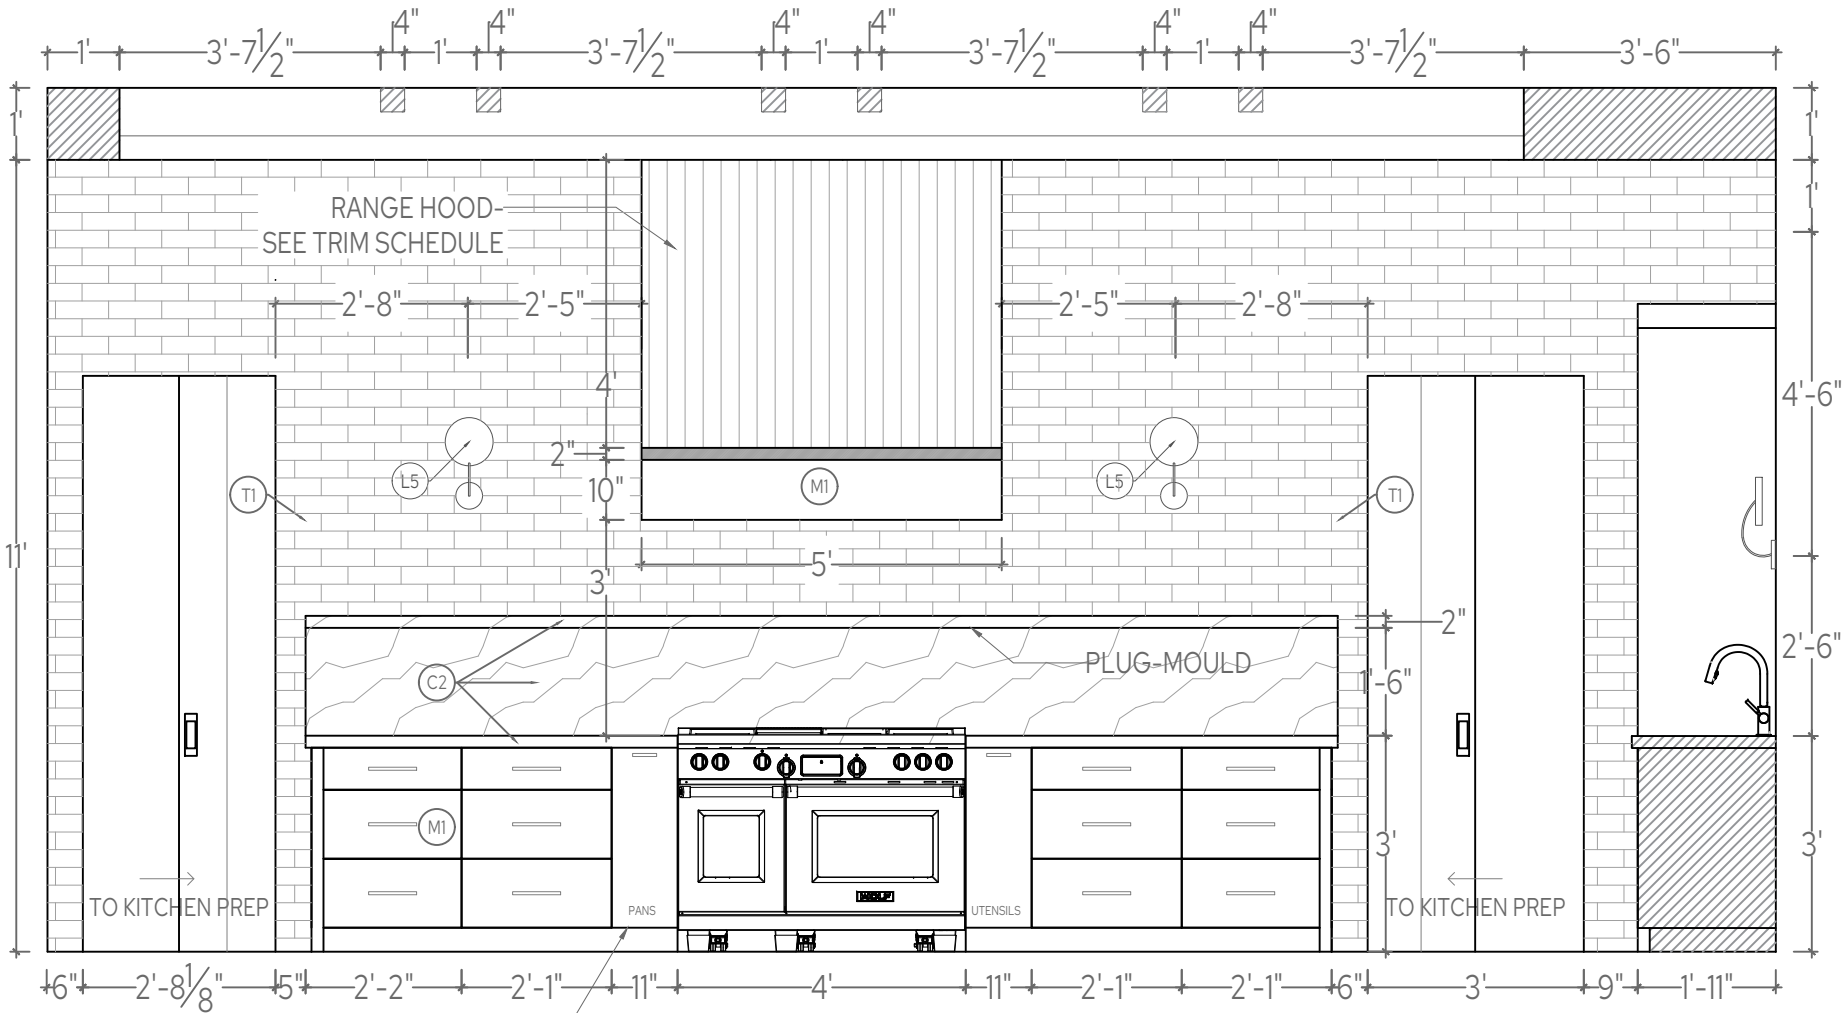

FLOOR PLAN

SCALE: 1/4" = 1'

CHRISTINA FORREST
PRINCIPAL
4808641021
DESIGN@21INTERIORS.COM

ALL DRAWINGS AND MEASUREMENTS
ARE TO BE CONFIRMED ON SITE BY
THE CONTRACTOR, BUILDER OR
ARCHITECT.

ALL DRAWINGS ARE CONCEPTUAL IN
NATURE AND INTENDED TO SET
FORTH DESIGN INTENT ONLY. THEY
ARE NOT TO BE USED FOR
ARCHITECTURAL OR ENGINEERING
PURPOSES.

ALL DRAWINGS AND SPECIFICATIONS
ARE PREPARED BY 21 INTERIORS LLC,
AND ALL COPYRIGHTS AND OTHER
PROPRIETARY RIGHTS APPLICABLE
THERE TO REMAIN AT ALL TIMES TO 21
INTERIORS.

SUNNYSIDE RESIDENCE
11831 N 70TH PL
SCOTTSDALE, AZ 85254



DRAWING:
KITCHEN
ELEV.


DATE:
4.30.2026

SCALE:
3/8" = 1'

SHEET #:
ID#

DRAWN BY:
KB

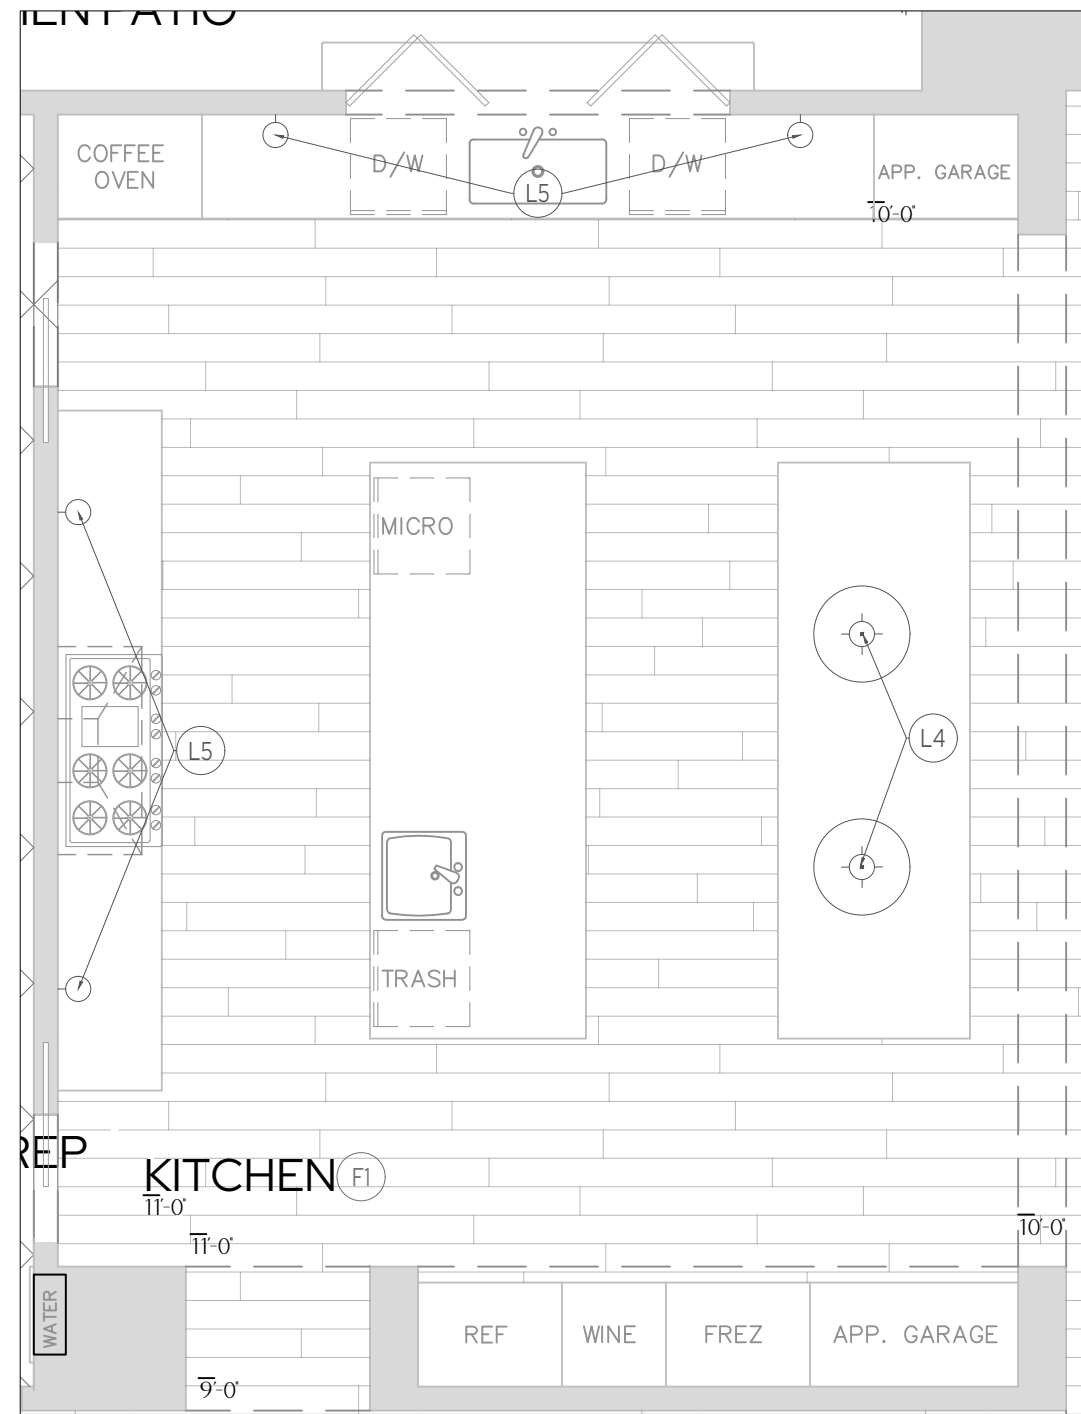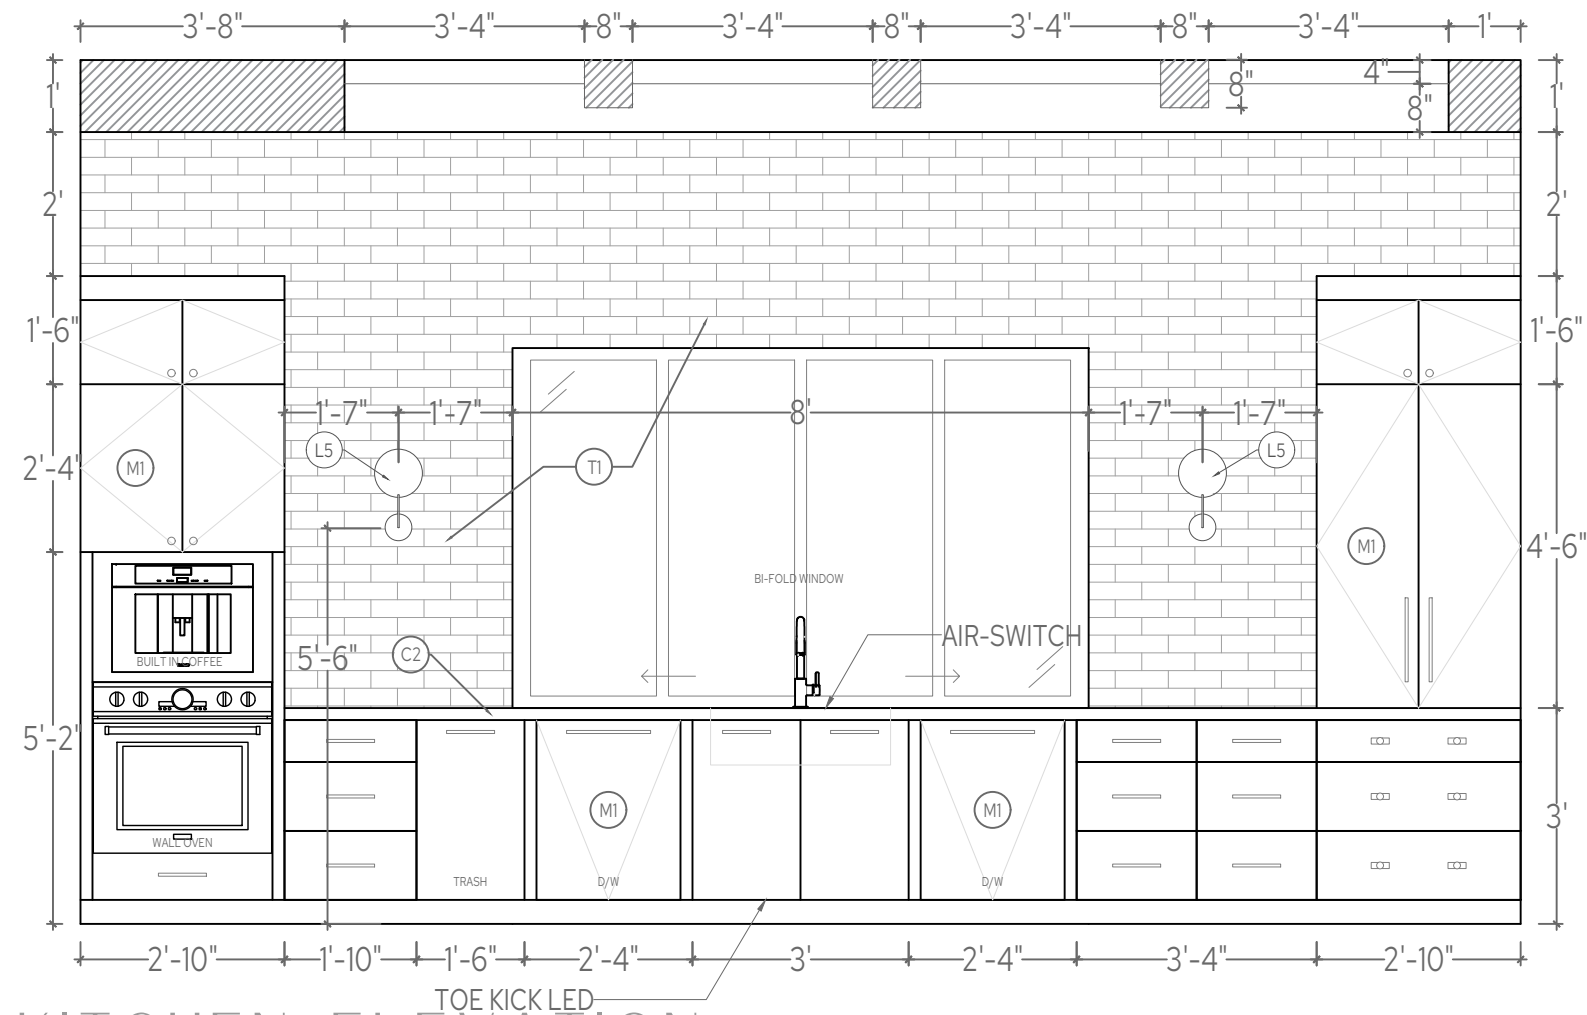


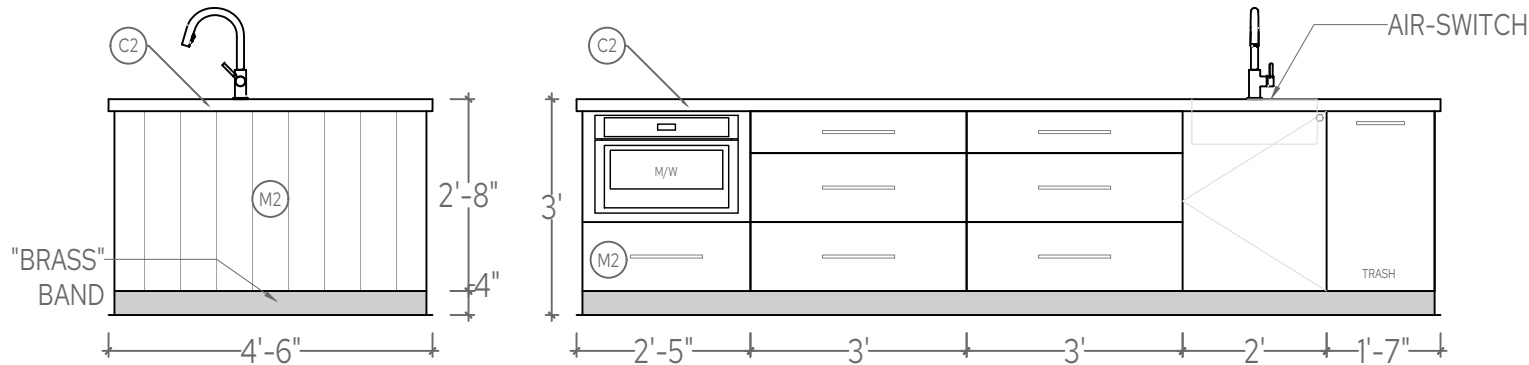

1

KITCHEN ISLAND- WORKING ELEVATION


SCALE: 3/8" = 1'

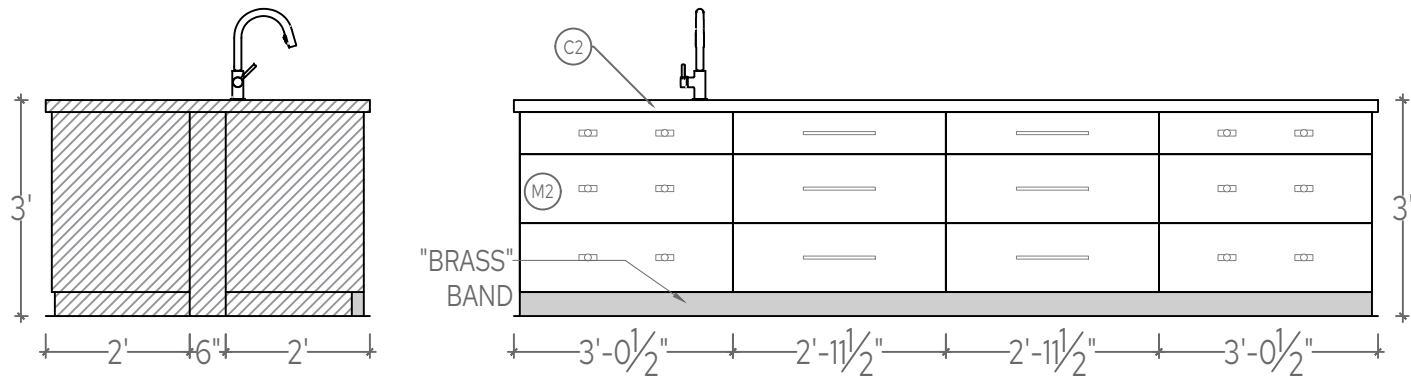

2

KITCHEN ISLAND WORKING ELEVATION


SCALE: 3/8" = 1'

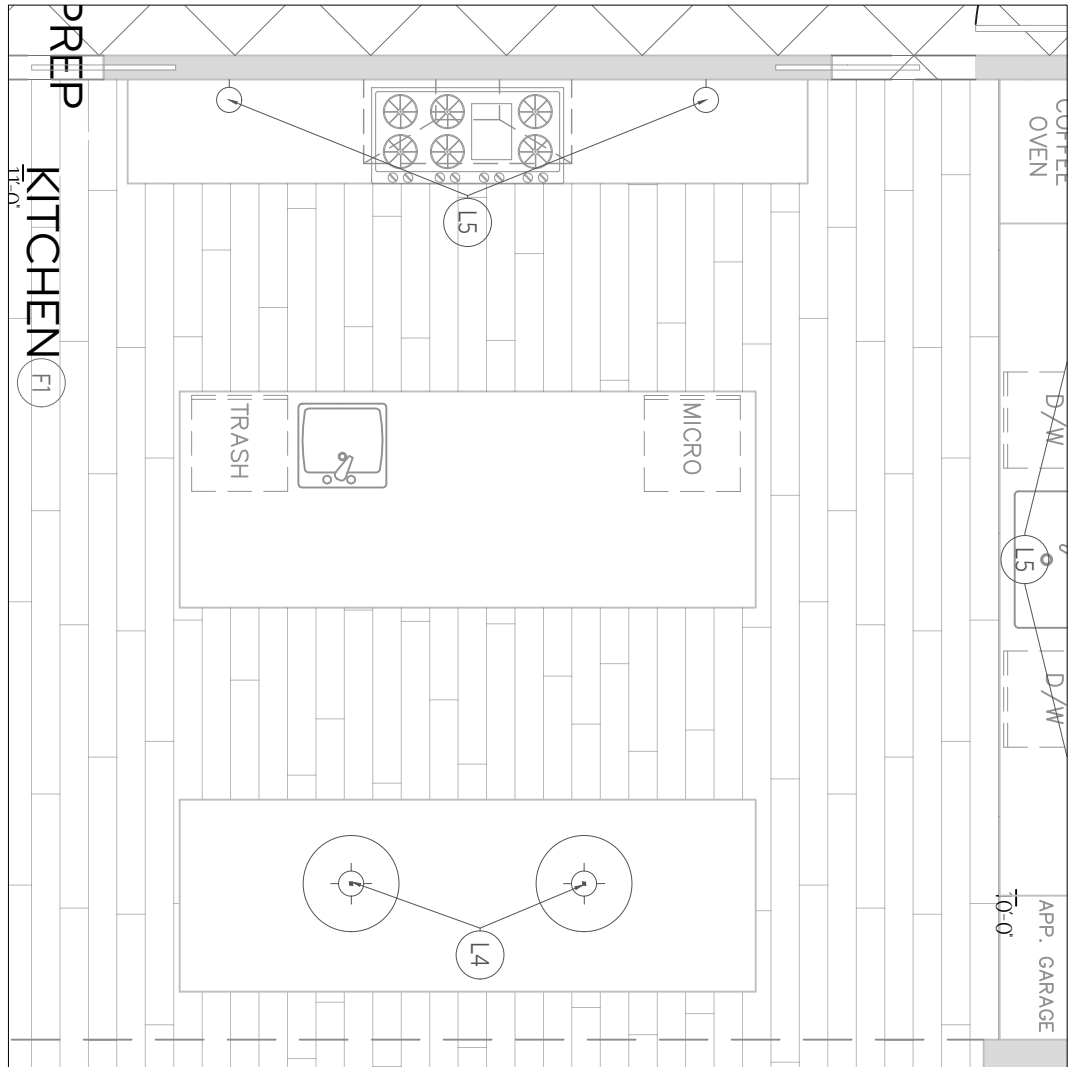


FP

FLOOR PLAN


SCALE: 1/4" = 1'

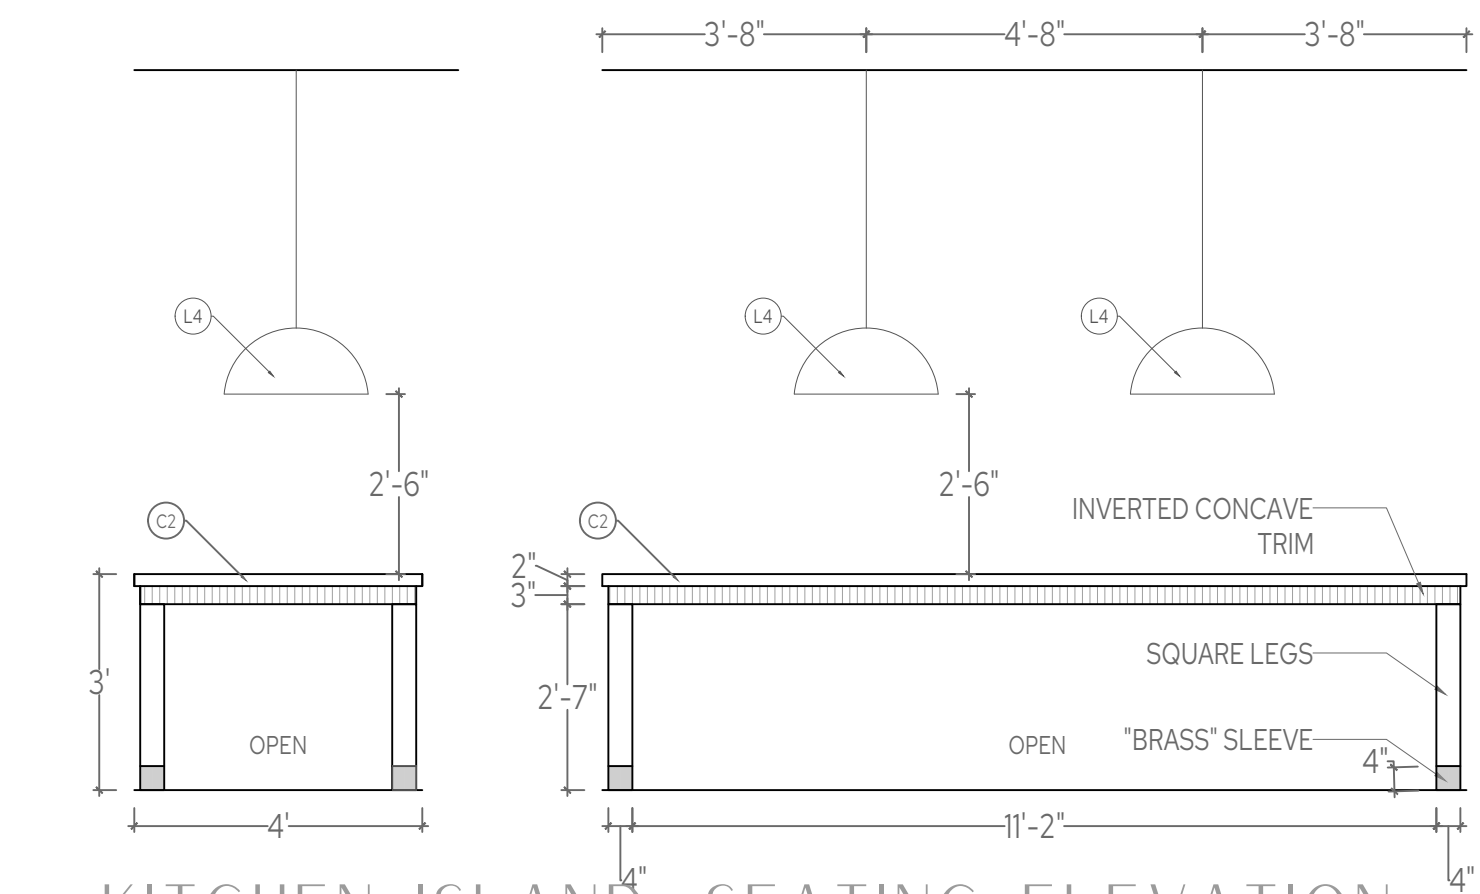

1 KITCHEN ISLAND- SEATING ELEVATION
SCALE: 3/8" = 1'

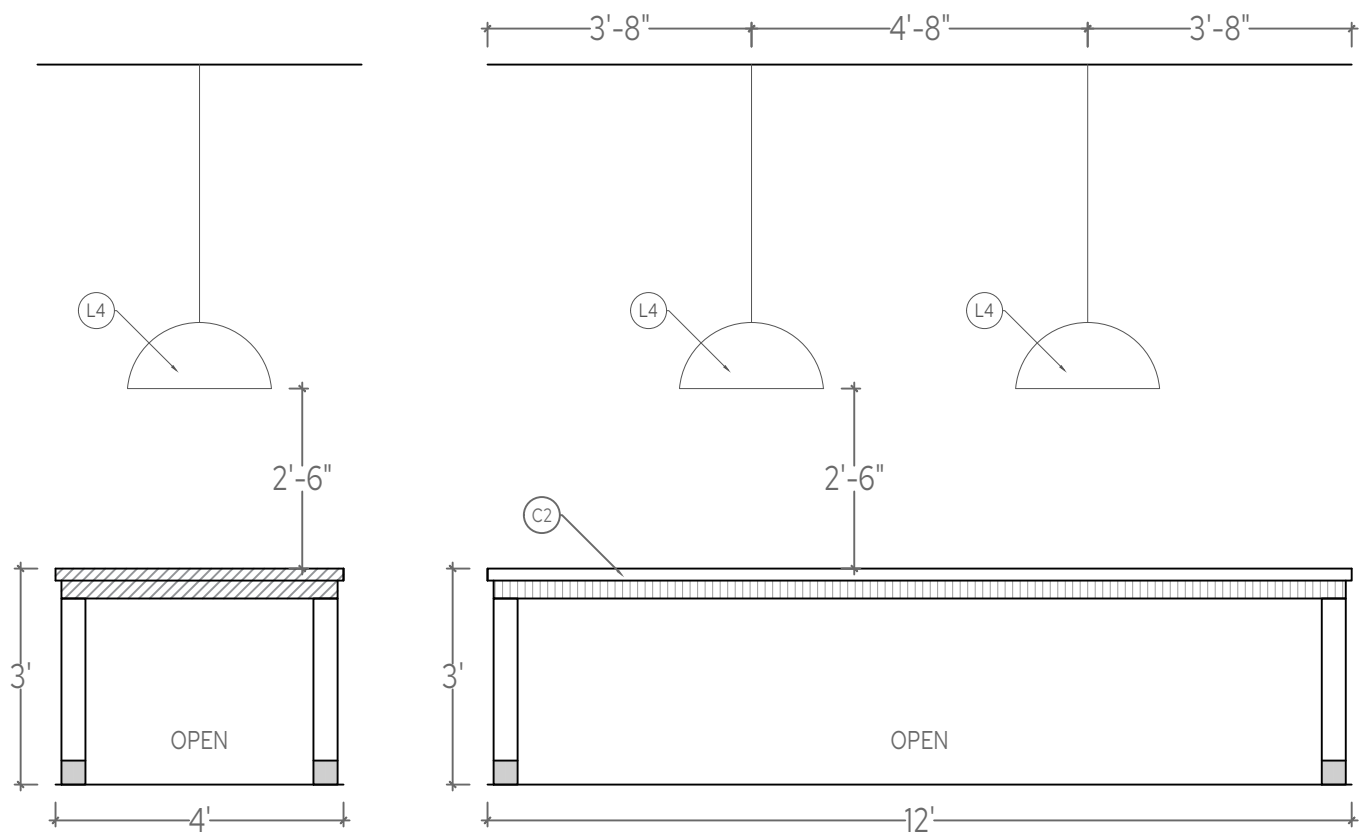

2 KITCHEN ISLAND SEATING ELEVATION
SCALE: 3/8" = 1'


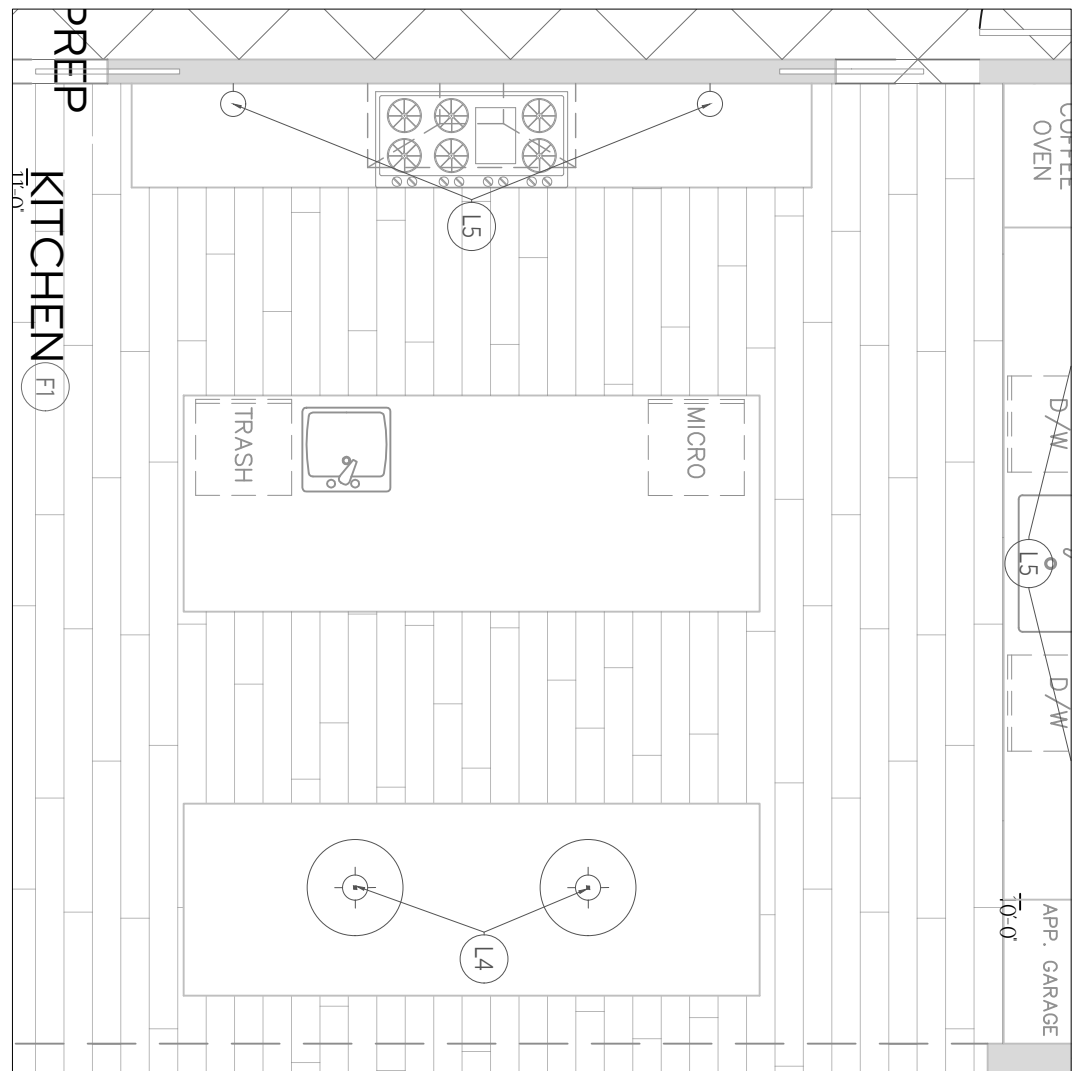


FP FLOOR PLAN
SCALE: 1/4" = 1'

1

KITCHEN PREP ELEVATION

SCALE: 3/8" = 1'

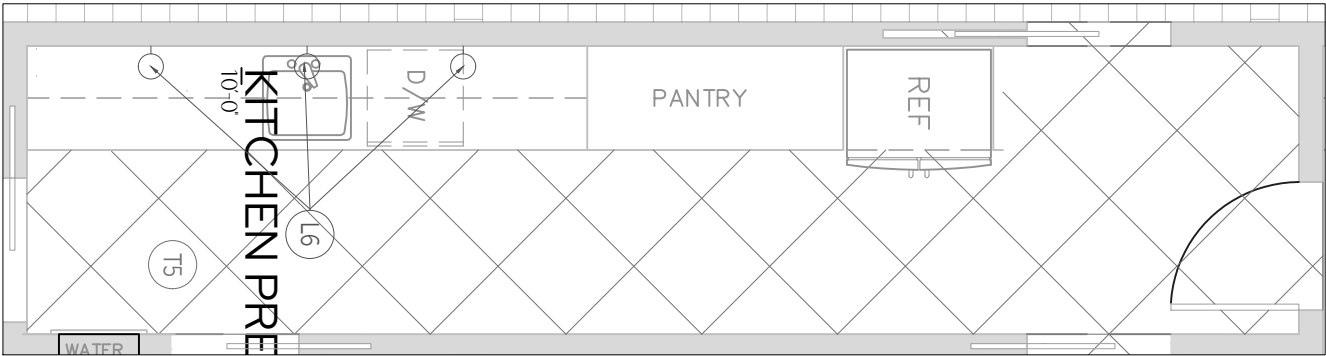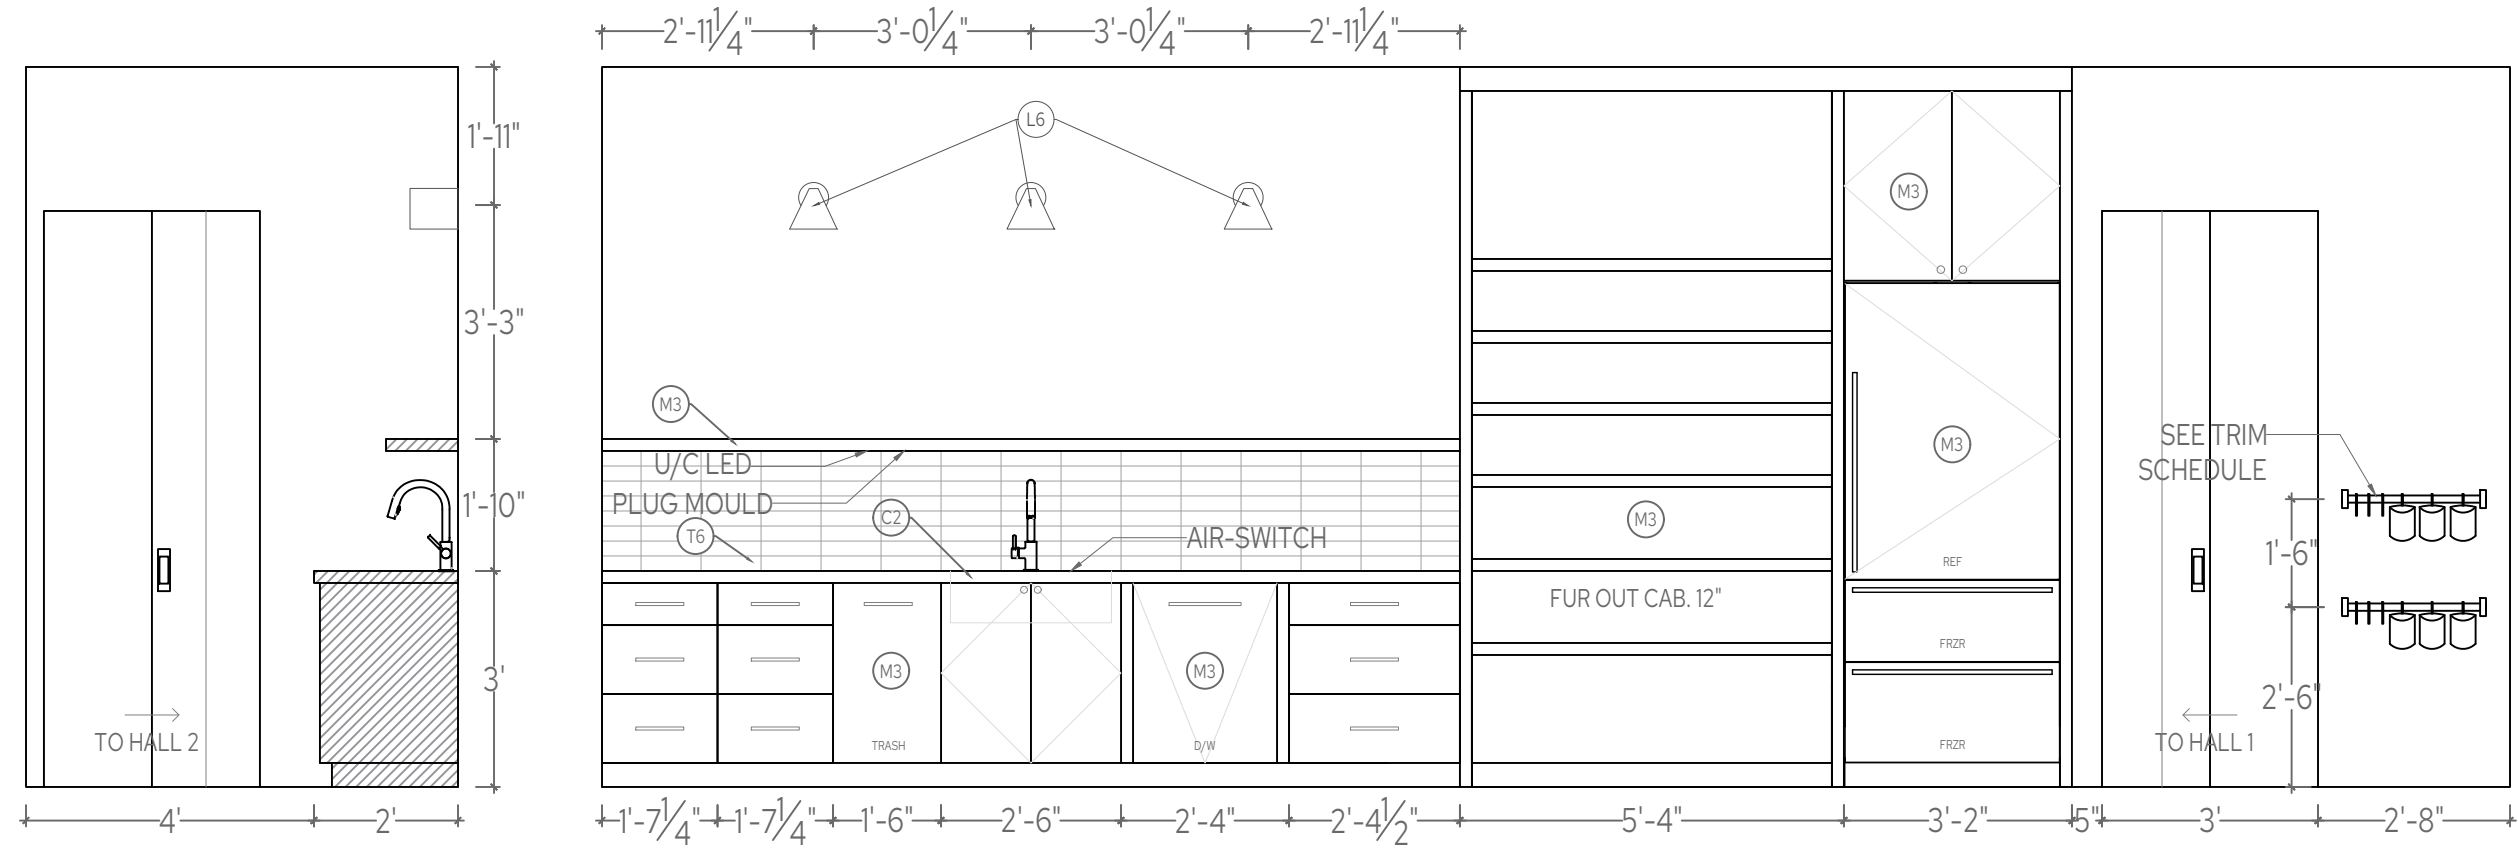

FLOOR PLAN

SCALE: 1/4" = 1'

21

INTERIORS

CHRISTINA FORREST
PRINCIPAL
4808641021
DESIGN@21INTERIORS.COM

ALL DRAWINGS AND MEASUREMENTS
ARE TO BE CONFIRMED ON SITE BY
THE CONTRACTOR, BUILDER OR
ARCHITECT.

ALL DRAWINGS ARE CONCEPTUAL IN
NATURE AND INTENDED TO SET
FORTH DESIGN INTENT ONLY. THEY
ARE NOT TO BE USED FOR
ARCHITECTURAL OR ENGINEERING
PURPOSES.

ALL DRAWINGS AND SPECIFICATIONS
ARE PREPARED BY 21 INTERIORS LLC,
AND ALL COPYRIGHTS AND OTHER
PROPRIETARY RIGHTS APPLICABLE
THERE TO REMAIN AT ALL TIMES TO 21
INTERIORS.

SUNNYSIDE RESIDENCE

11831 N 70TH PL
SCOTTSDALE, AZ 85254



DRAWING:
KITCHEN
PREP
ELEV.

DATE:
4.30.2026

SCALE:
3/8" = 1'


SHEET #:
ID#

DRAWN BY:
KB

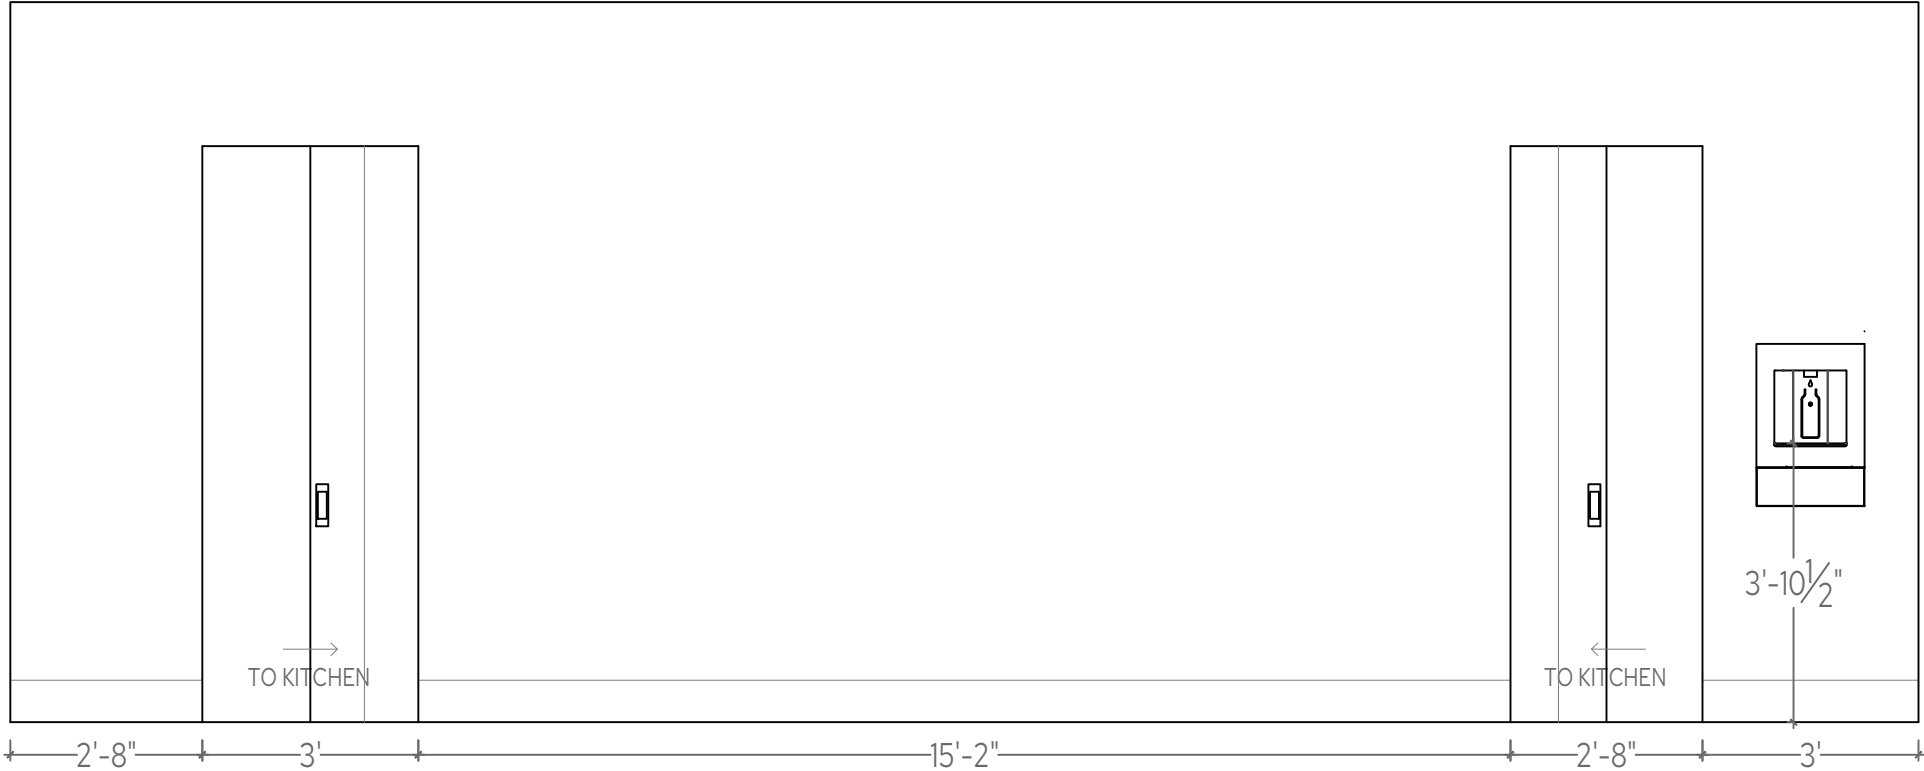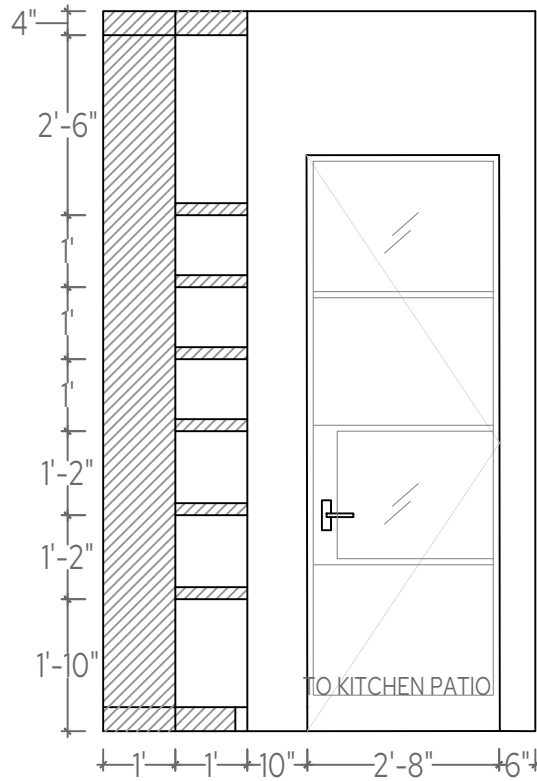


2 KITCHEN PREP ELEVATION

SCALE: 3/8" = 1'

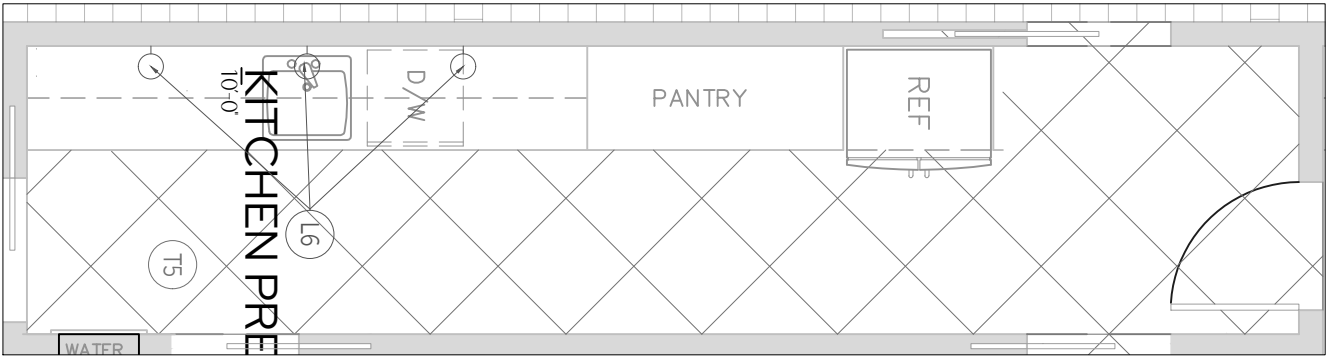

FLOOR PLAN



SCALE: 1/4" = 1'

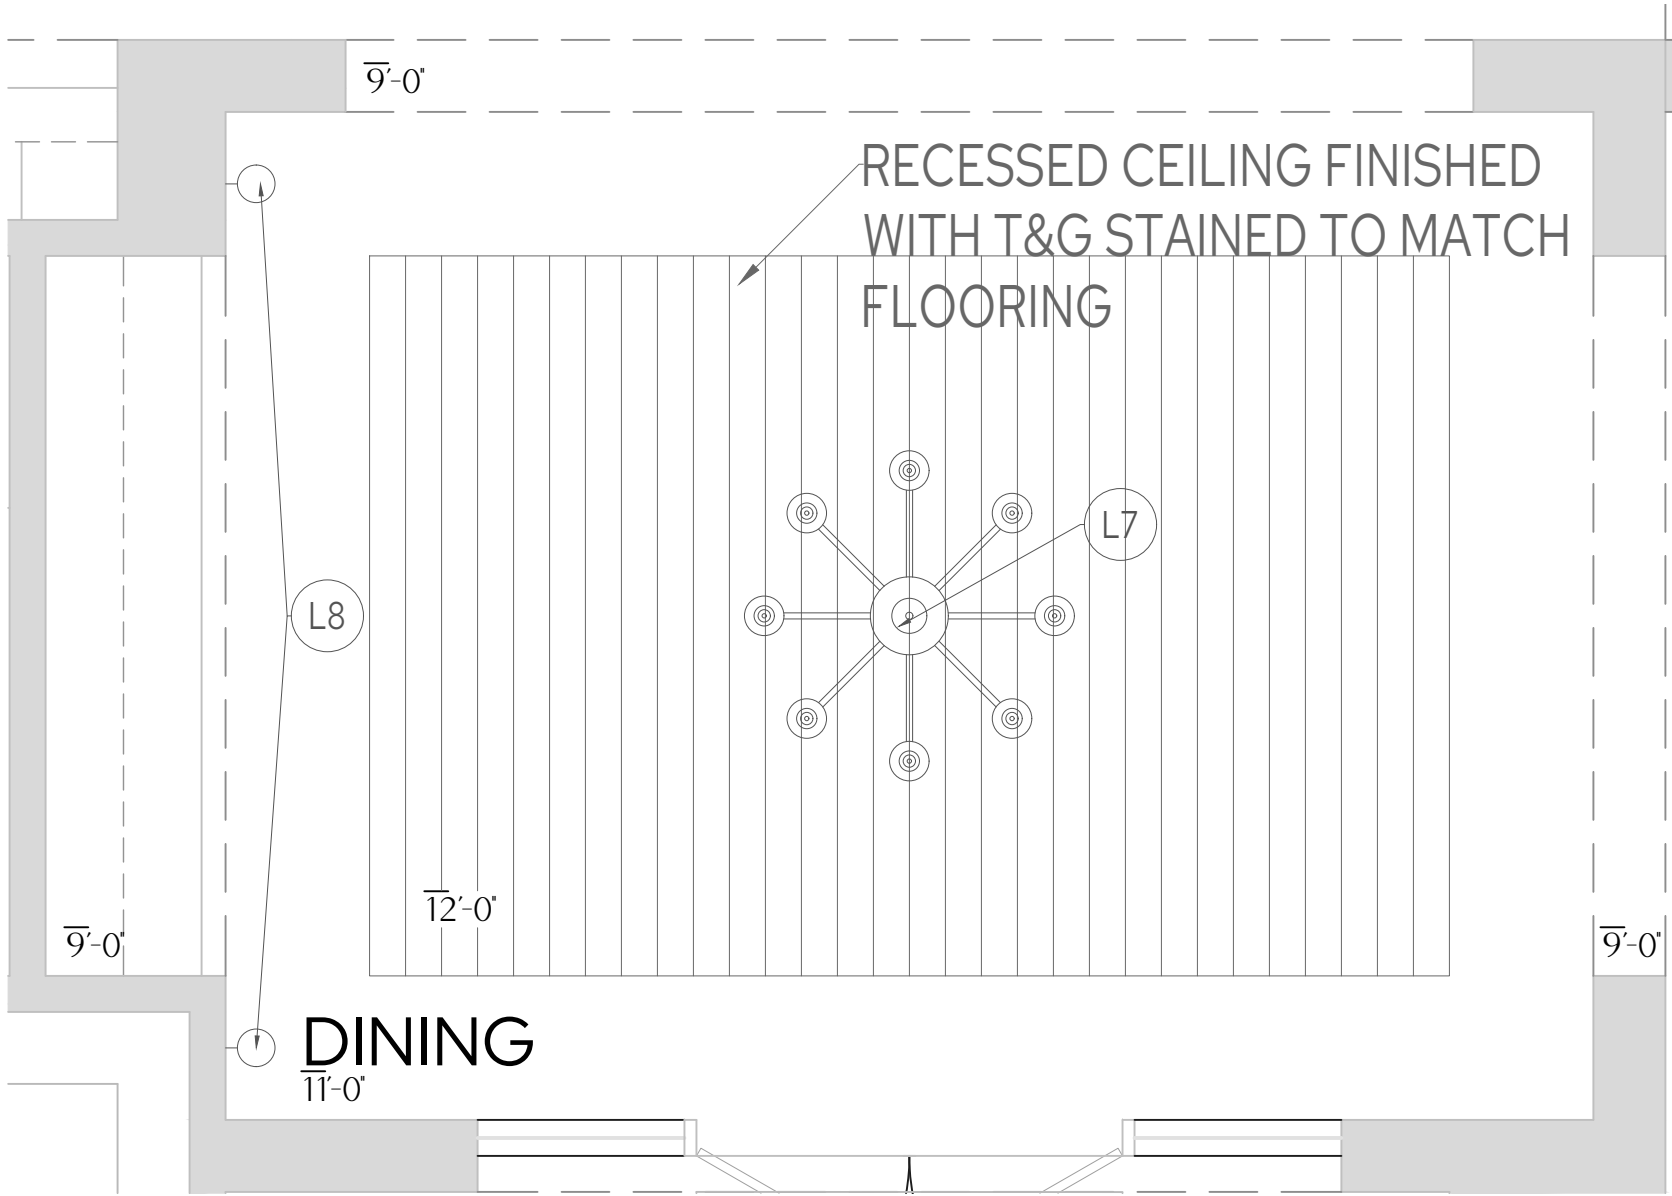


RCP

DINING MODIFIED REFLECTED CEILING PLAN


SCALE: 3/8" = 1'

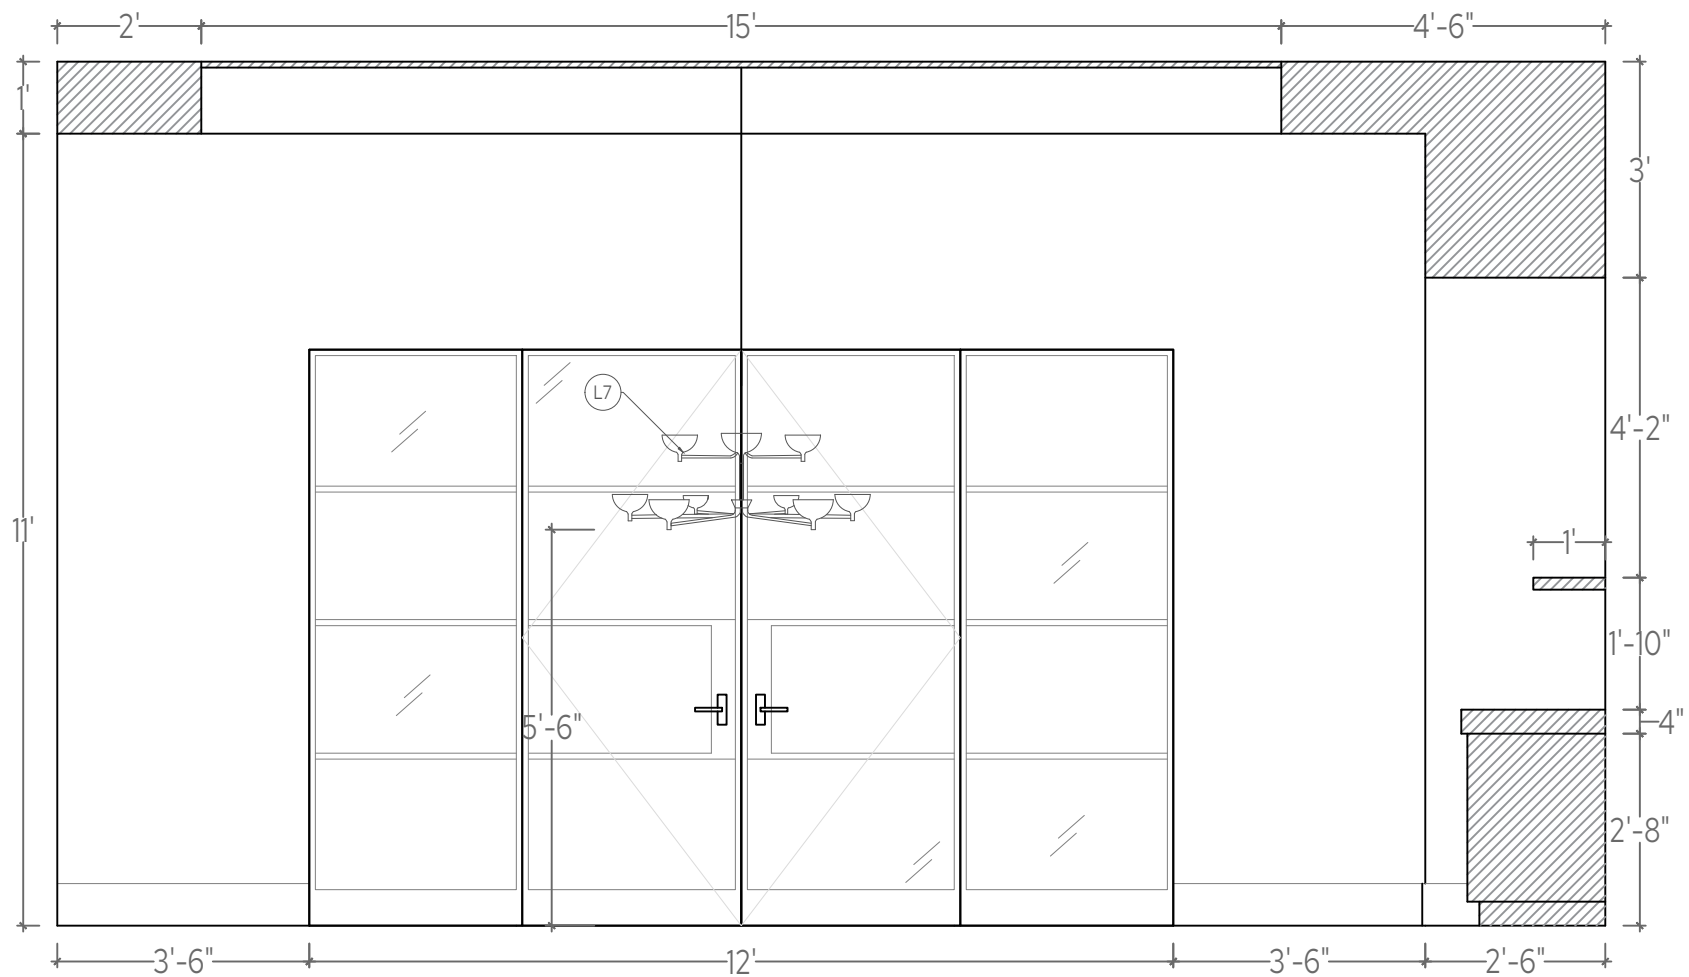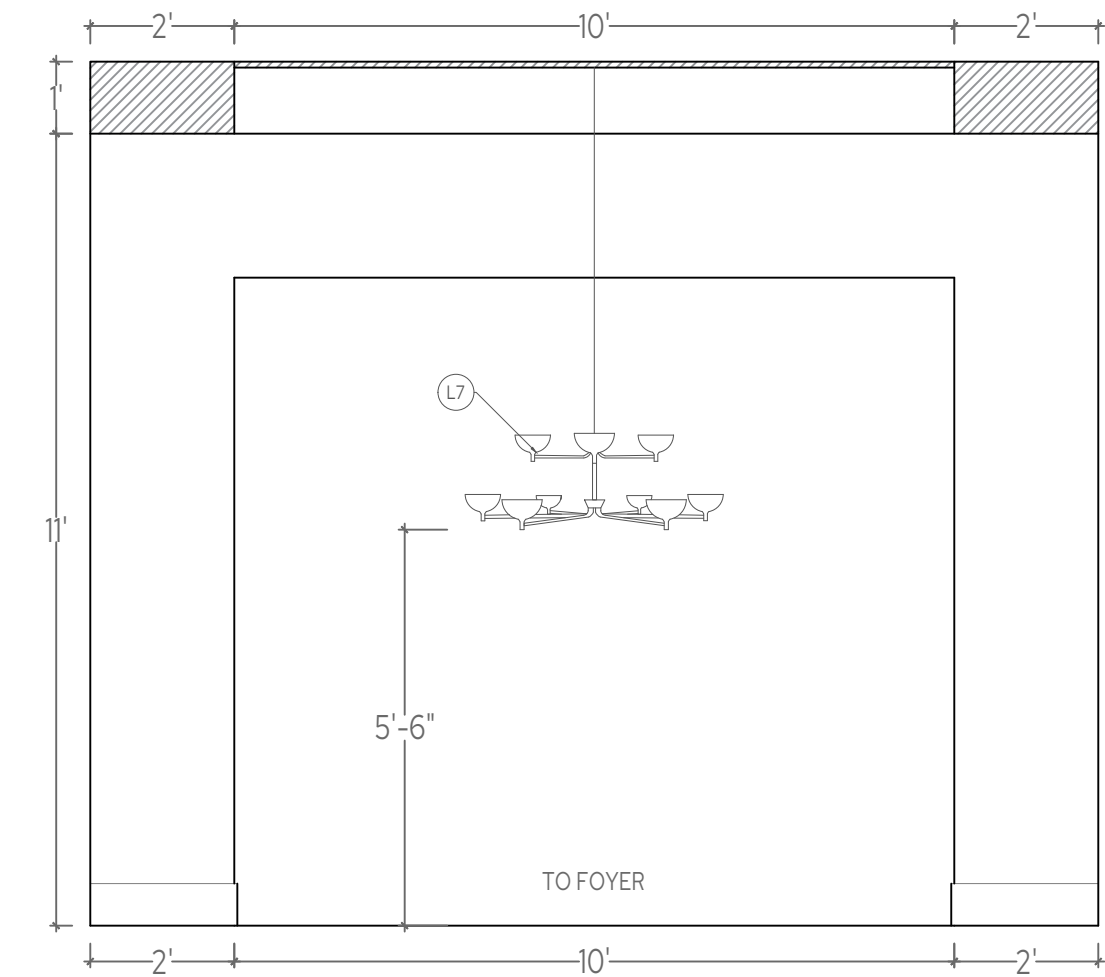

1 DINING ELEVATION
SCALE: 3/8" = 1'


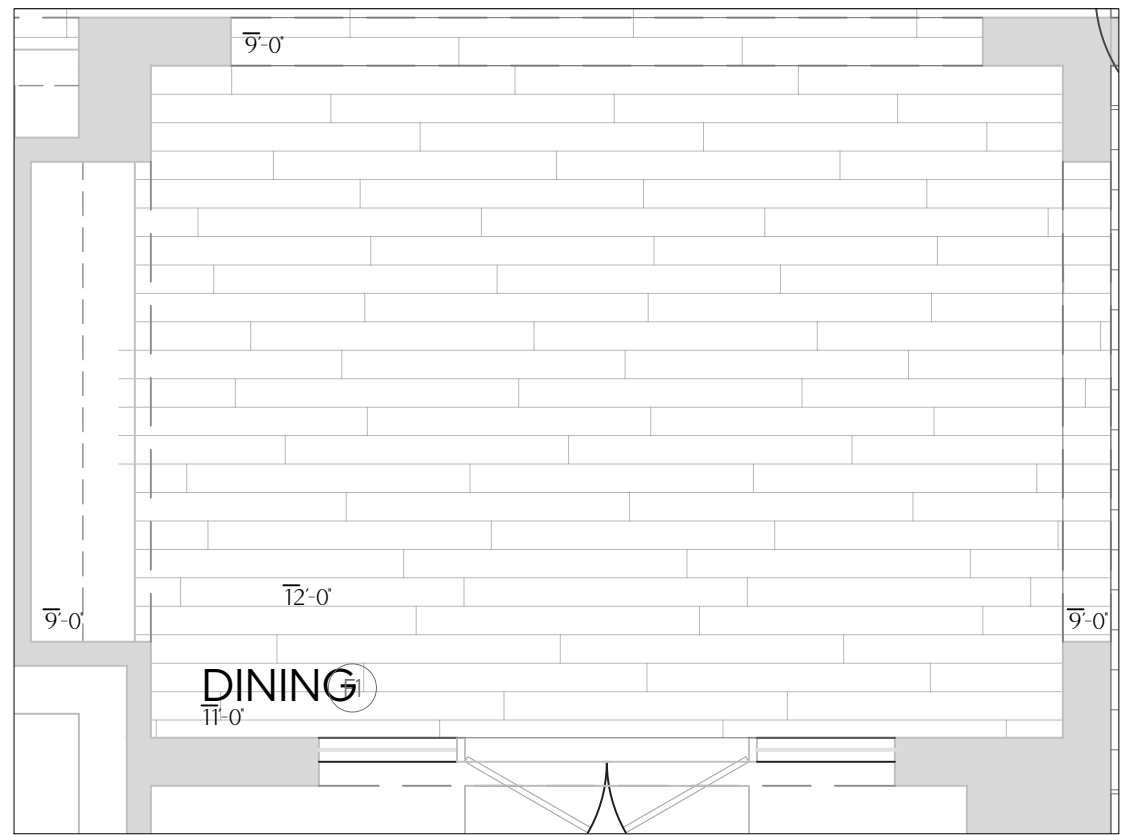


FP FLOOR PLAN
SCALE: 1/4" = 1'

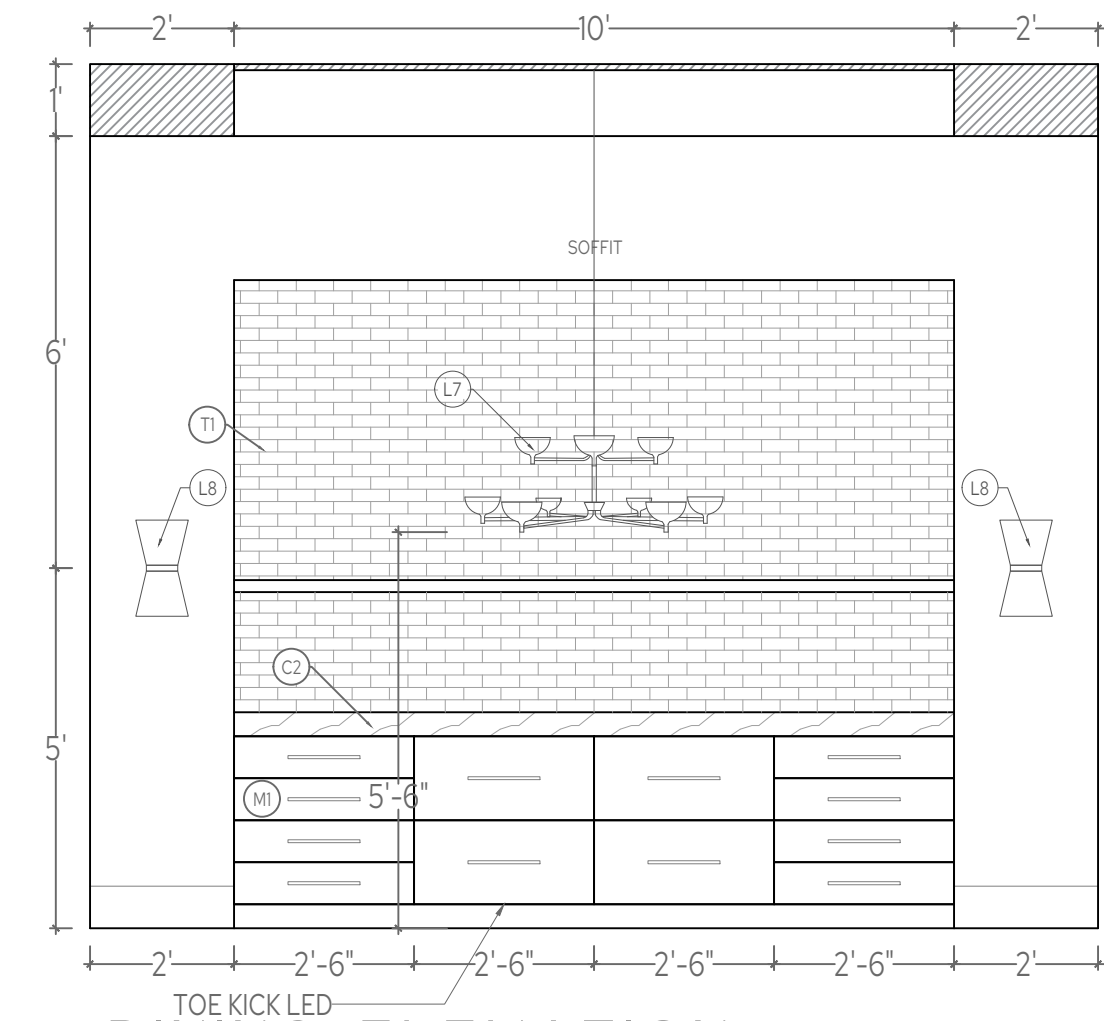

2 DINING ELEVATION

SCALE: 3/8" = 1'

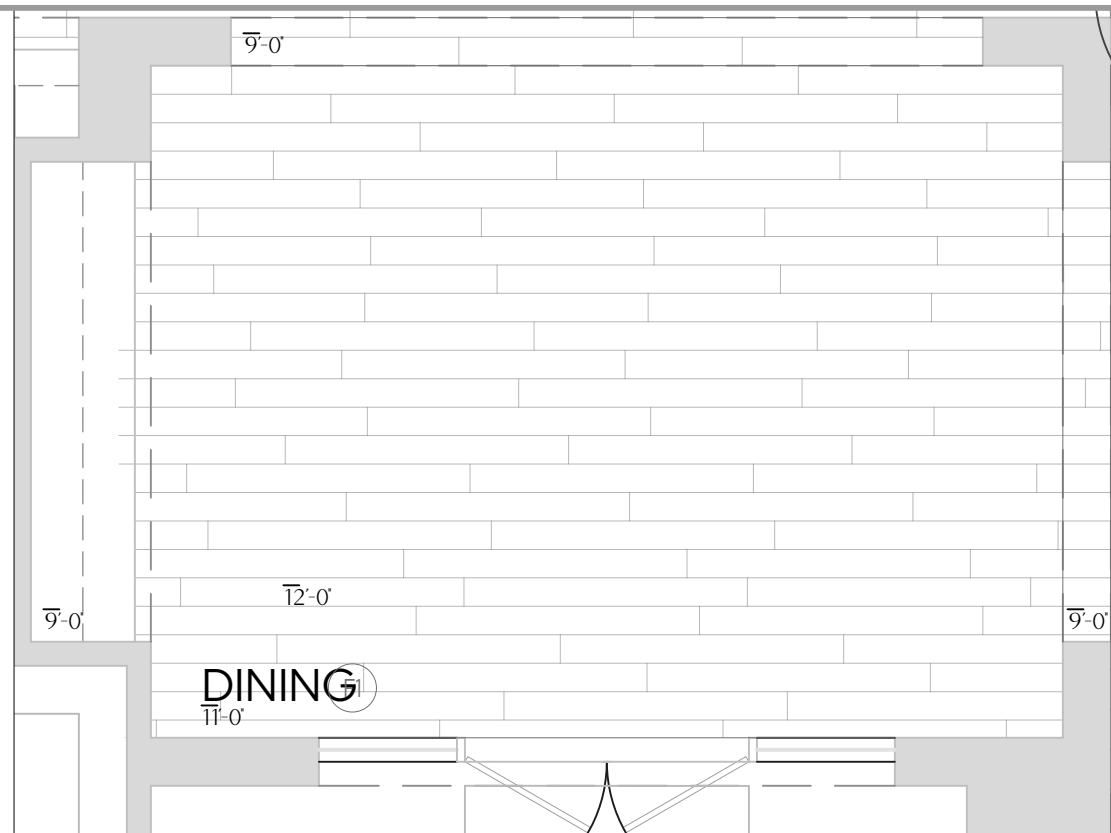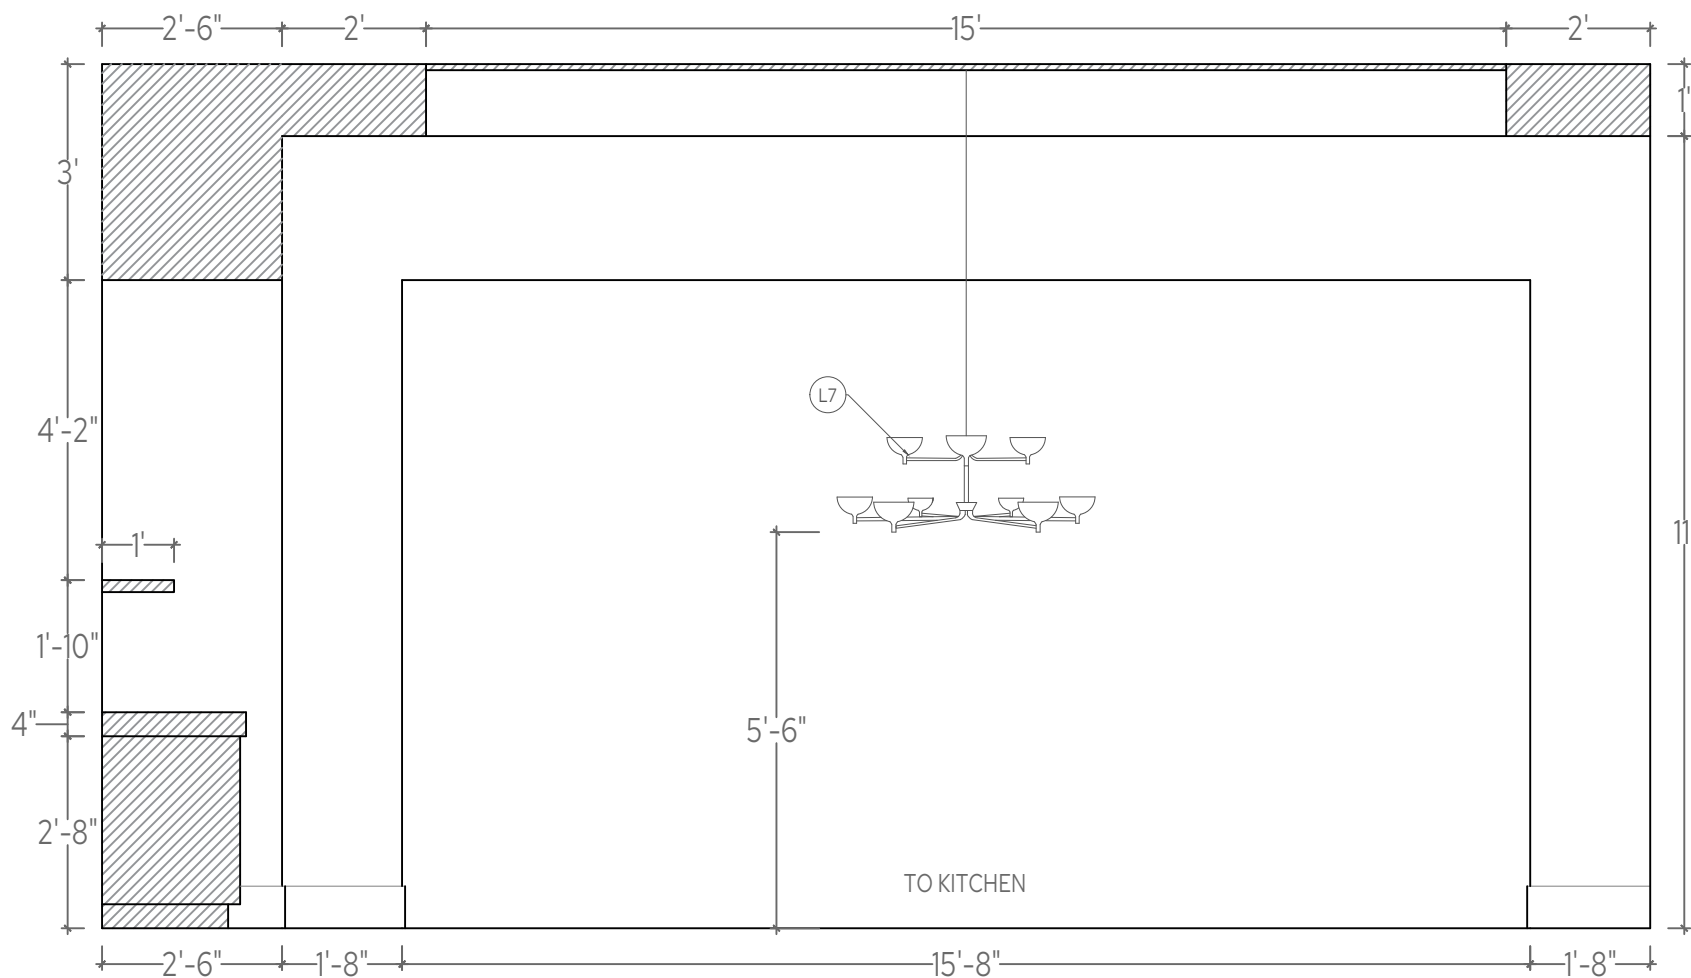

FP FLOOR PLAN

SCALE: 1/4" = 1'

CHRISTINA FORREST
PRINCIPAL
4808641021
DESIGN@21INTERIORS.COM

ALL DRAWINGS AND MEASUREMENTS
ARE TO BE CONFIRMED ON SITE BY
THE CONTRACTOR, BUILDER OR
ARCHITECT.

ALL DRAWINGS ARE CONCEPTUAL IN
NATURE AND INTENDED TO SET
FORTH DESIGN INTENT ONLY. THEY
ARE NOT TO BE USED FOR
ARCHITECTURAL OR ENGINEERING
PURPOSES.

ALL DRAWINGS AND SPECIFICATIONS
ARE PREPARED BY 21 INTERIORS LLC,
AND ALL COPYRIGHTS AND OTHER
PROPRIETARY RIGHTS APPLICABLE
THERE TO REMAIN AT ALL TIMES TO 21
INTERIORS.

SUNNYSIDE RESIDENCE
11831 N 70TH PL
SCOTTSDALE, AZ 85254

DRAWING:
DINING
ELEV.

DATE:
4.30.2026

SCALE:
3/8" = 1'



SHEET #:
ID#

DRAWN BY:
KB

1

HALL 2 (MUDROOM) ELEVATION

SCALE: 3/8" = 1'

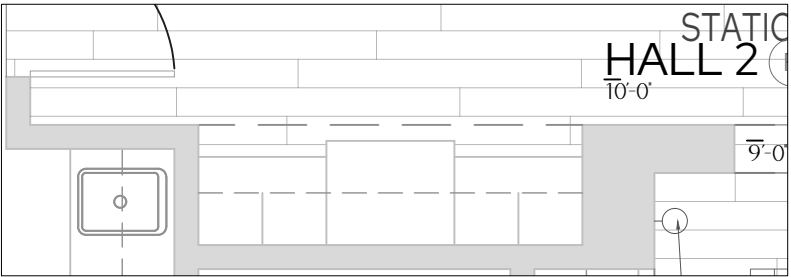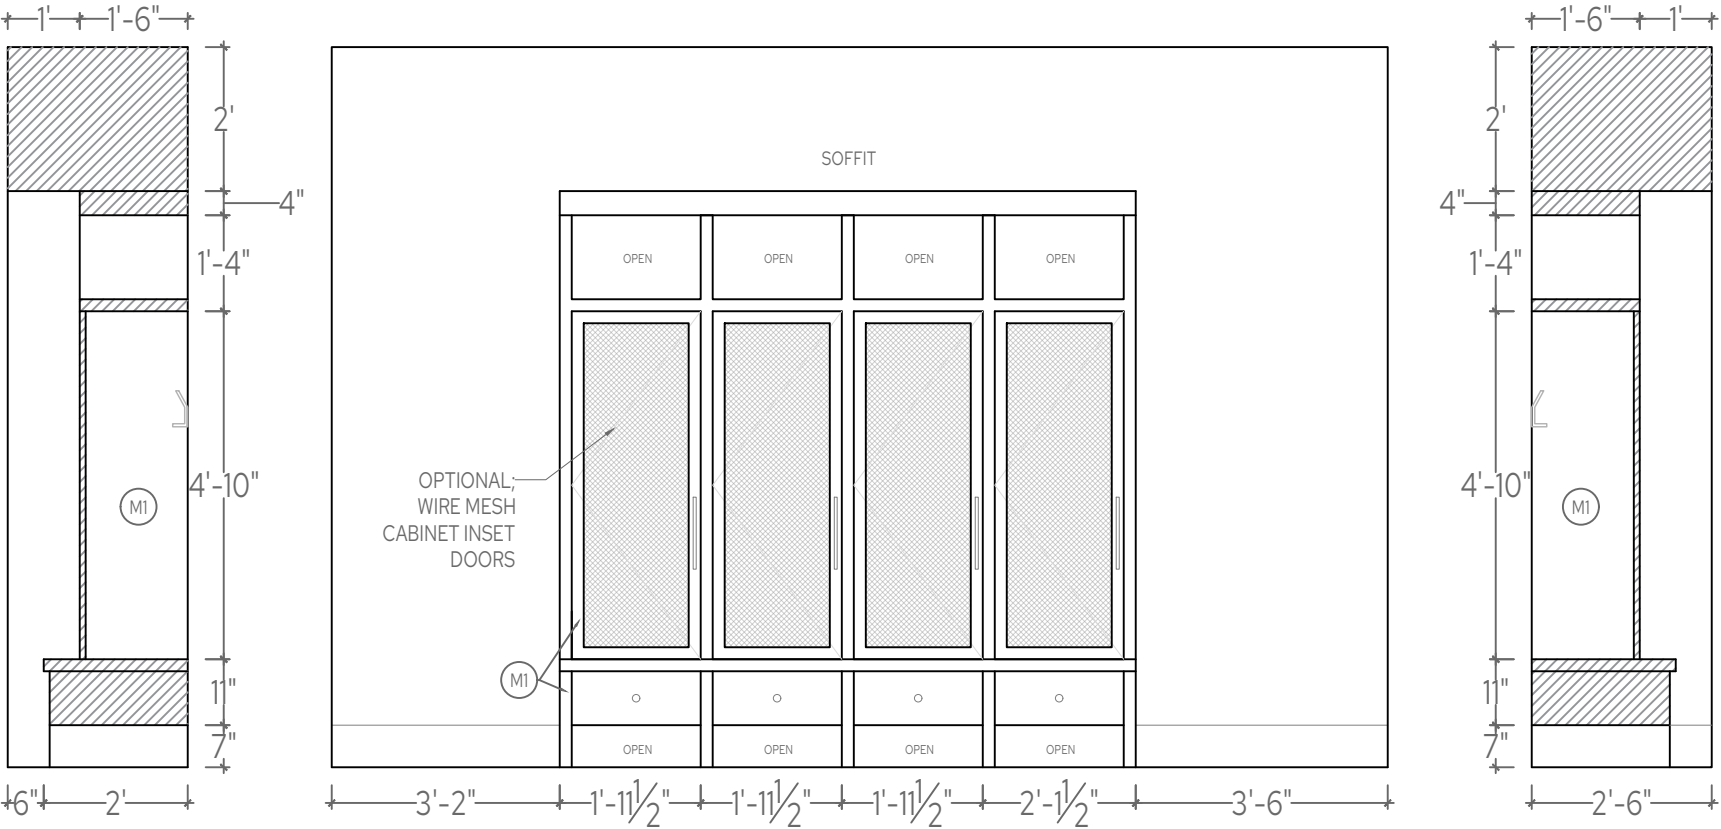

FLOOR PLAN

SCALE: 1/4" = 1'

21

INTERIORS

CHRISTINA FORREST
PRINCIPAL
4808641021
DESIGN@21INTERIORS.COM

ALL DRAWINGS AND MEASUREMENTS
ARE TO BE CONFIRMED ON SITE BY
THE CONTRACTOR, BUILDER OR
ARCHITECT.

ALL DRAWINGS ARE CONCEPTUAL IN
NATURE AND INTENDED TO SET
FORTH DESIGN INTENT ONLY. THEY
ARE NOT TO BE USED FOR
ARCHITECTURAL OR ENGINEERING
PURPOSES.

ALL DRAWINGS AND SPECIFICATIONS
ARE PREPARED BY 21 INTERIORS LLC,
AND ALL COPYRIGHTS AND OTHER
PROPRIETARY RIGHTS APPLICABLE
THERE TO REMAIN AT ALL TIMES TO 21
INTERIORS.

SUNNYSIDE RESIDENCE

11831 N 70TH PL
SCOTTSDALE, AZ 85254


DRAWING:
HALL 2
ELEV.

DATE:
4.30.2026

SCALE:
3/8" = 1'


SHEET #:
ID#

DRAWN BY:
KB

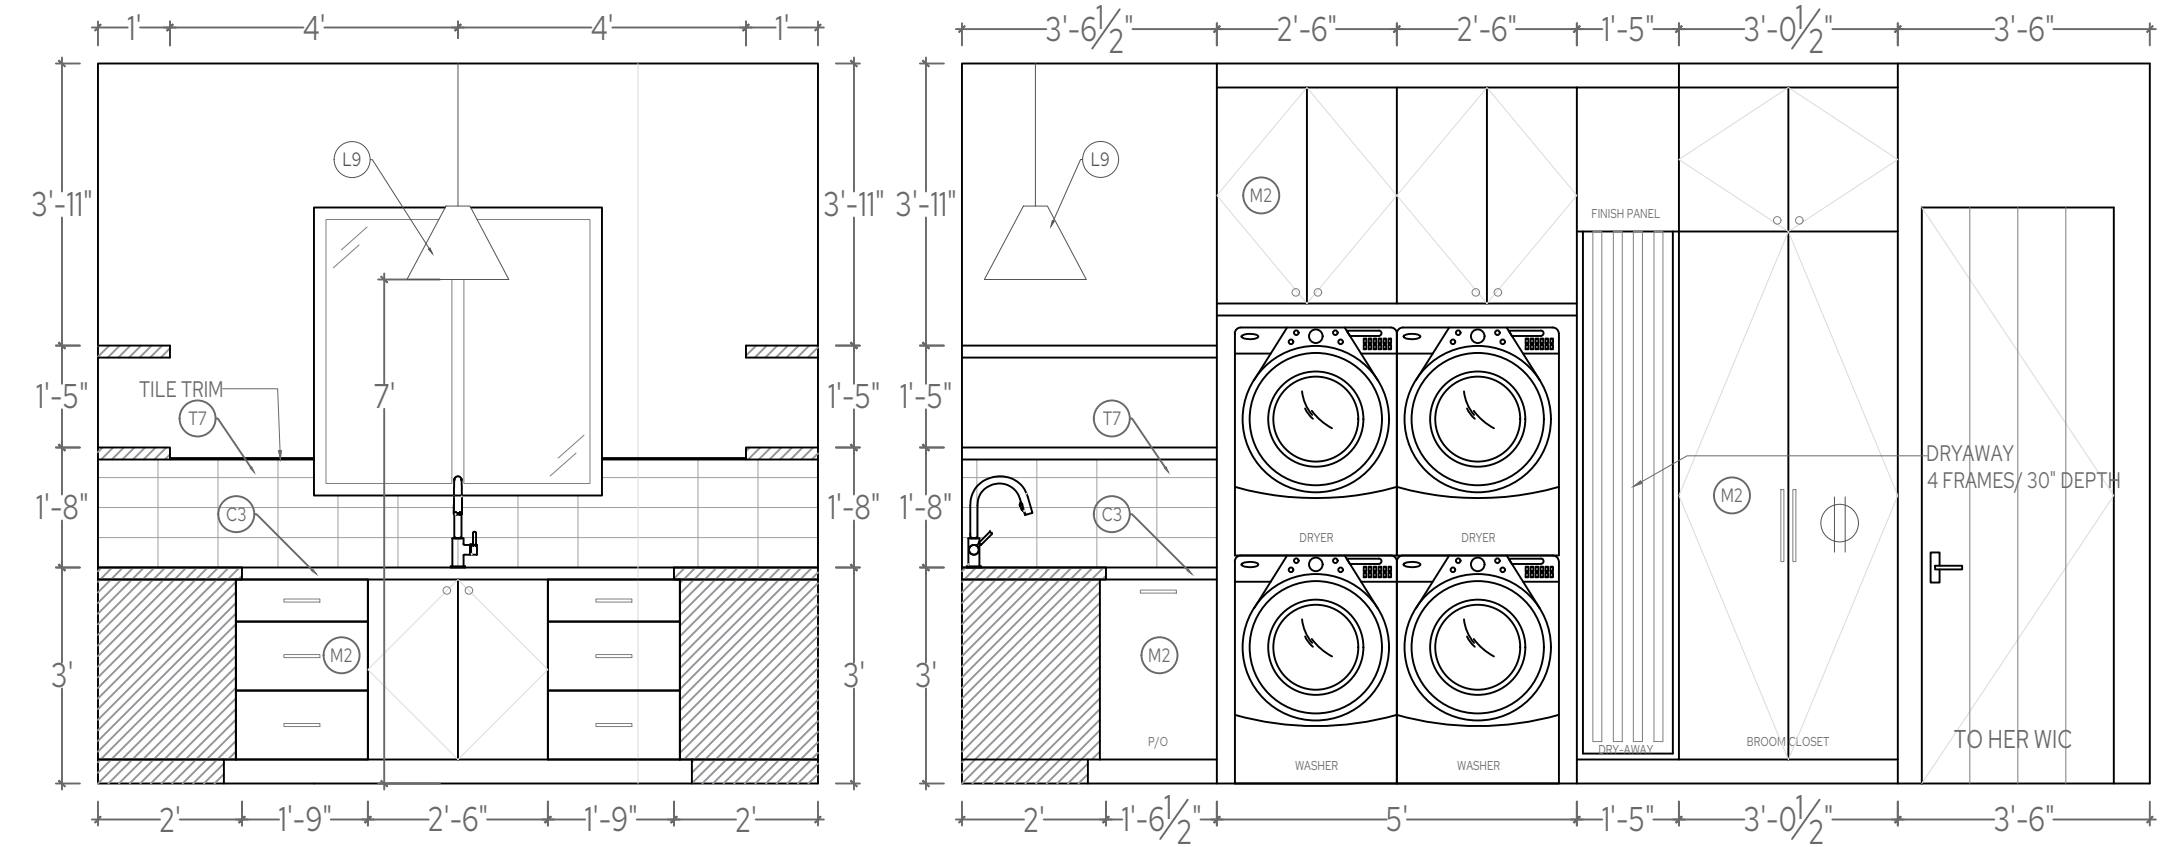

1 LAUNDRY ELEVATION

SCALE: 3/8" = 1'

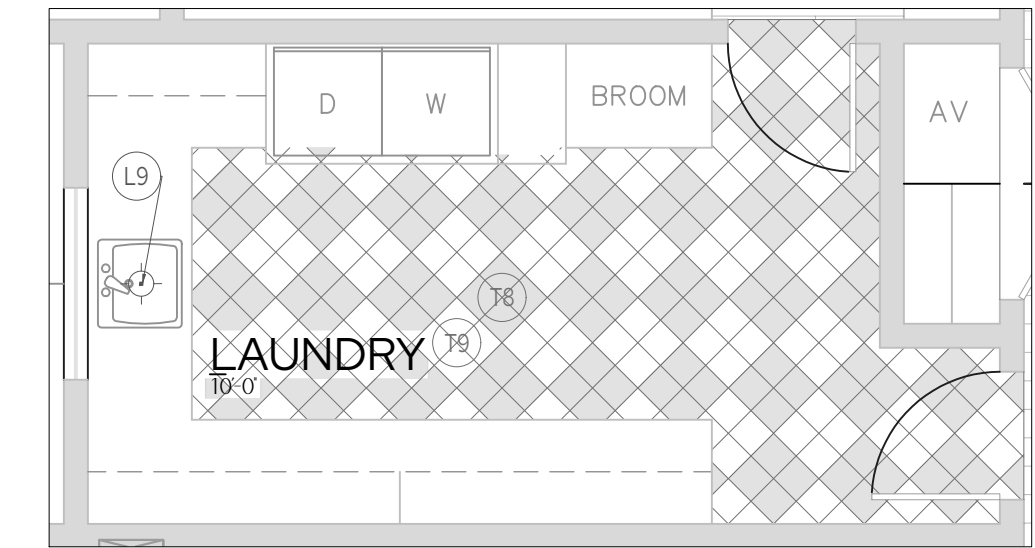

FP FLOOR PLAN

SCALE: 1/4" = 1'

21

INTERIORS

CHRISTINA FORREST
PRINCIPAL
4808641021
DESIGN@21INTERIORS.COM

ALL DRAWINGS AND MEASUREMENTS
ARE TO BE CONFIRMED ON SITE BY
THE CONTRACTOR, BUILDER OR
ARCHITECT.

ALL DRAWINGS ARE CONCEPTUAL IN
NATURE AND INTENDED TO SET
FORTH DESIGN INTENT ONLY. THEY
ARE NOT TO BE USED FOR
ARCHITECTURAL OR ENGINEERING
PURPOSES.

ALL DRAWINGS AND SPECIFICATIONS
ARE PREPARED BY 21 INTERIORS LLC,
AND ALL COPYRIGHTS AND OTHER
PROPRIETARY RIGHTS APPLICABLE
THERE TO REMAIN AT ALL TIMES TO 21
INTERIORS.

SUNNYSIDE RESIDENCE
11831 N 70TH PL
SCOTTSDALE, AZ 85254

DRAWING:
LAUNDRY
ELEV.

DATE:
4.30.2026


SCALE:
3/8" = 1'

SHEET #:
ID#

DRAWN BY:
KB





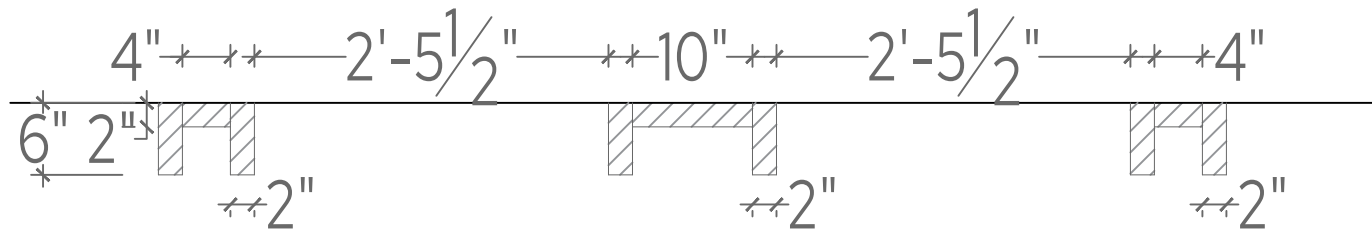


CD

CEILING DETAIL

SCALE: 3/4" = 1'


RECESSED CEILING
FINISHED WITH
2"X 6" BEAMS
IN STRIPING PATTERN
PAINTED
SW 9570 IRON CLAD
DRYWALL PAINTED TYP.

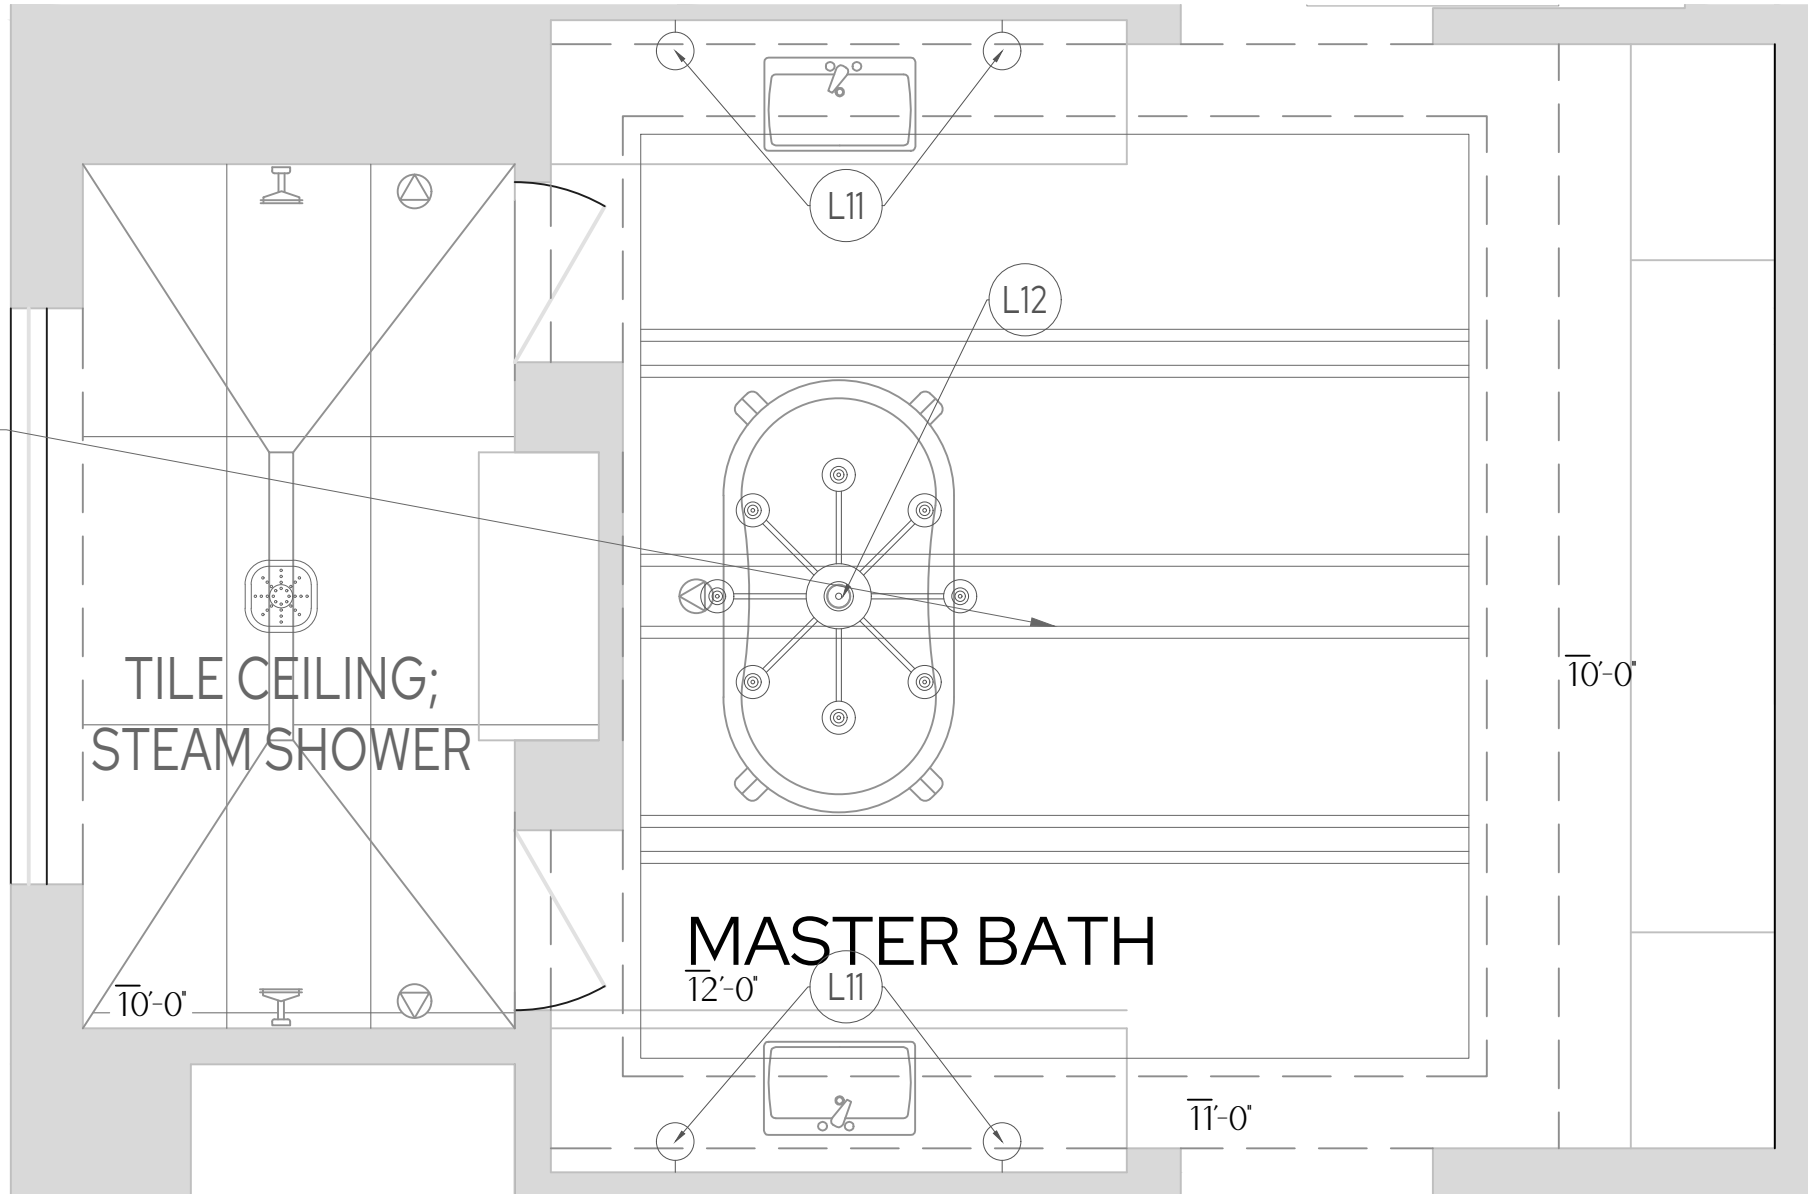



RCP

MASTER BATH MODIFIED REFLECTED CEILING PLAN


SCALE: 3/8" = 1'

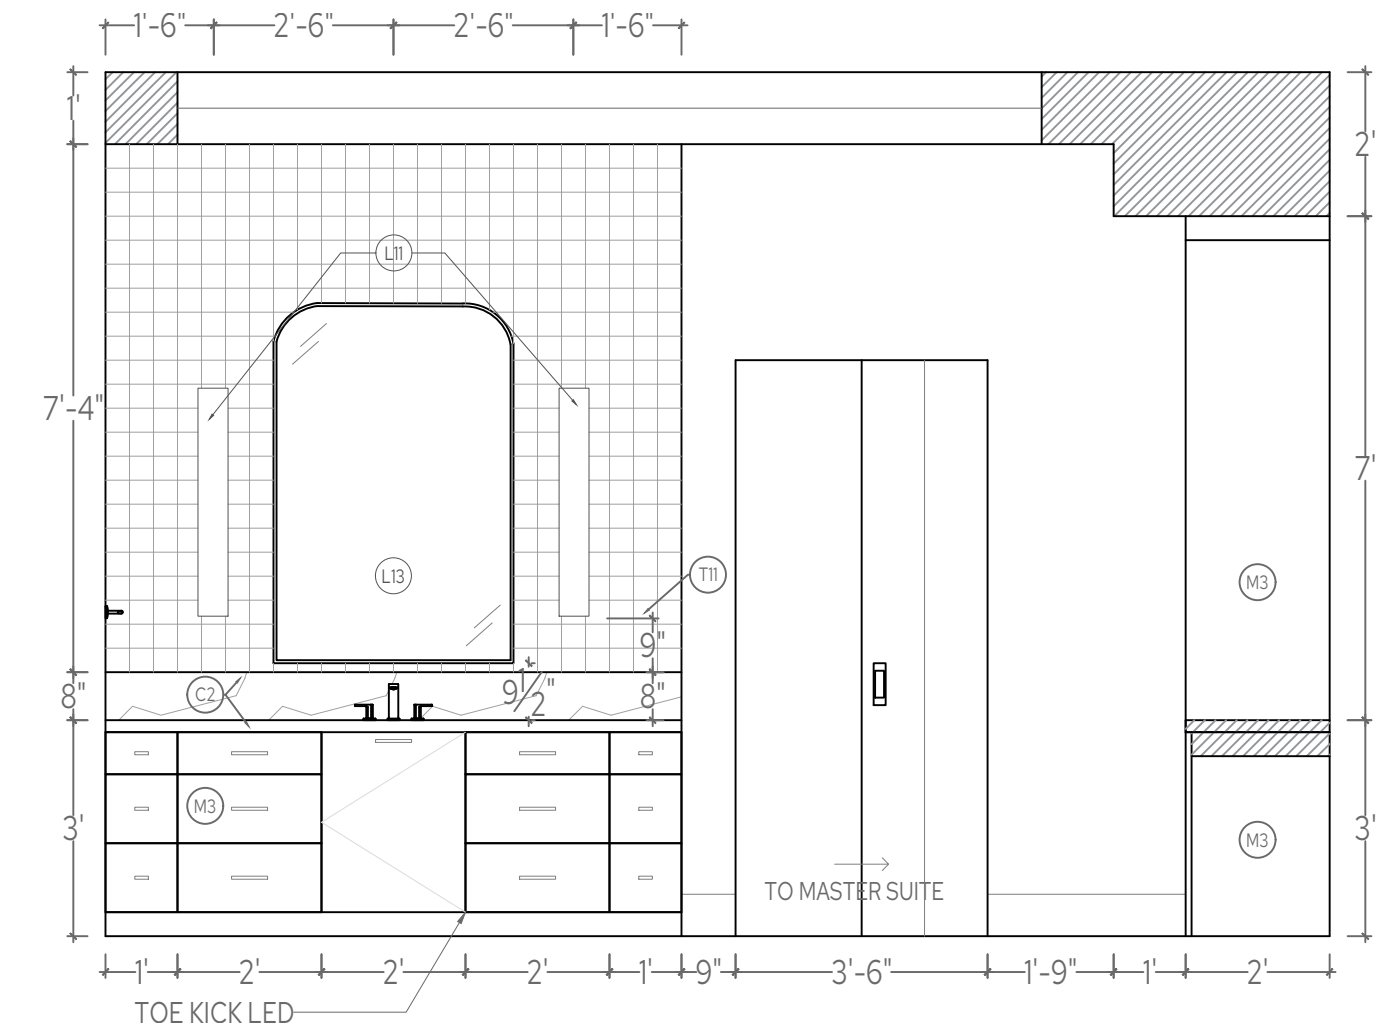

1 MASTER BATH ELEVATION
SCALE: 3/8" = 1'

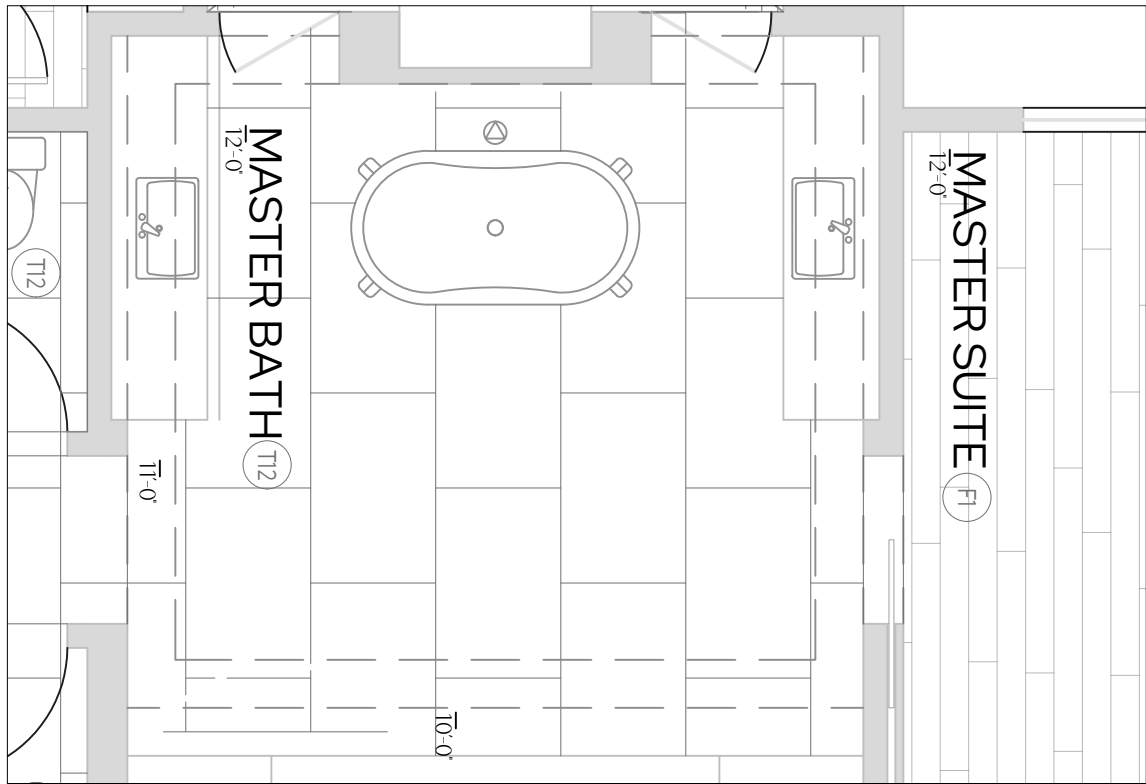
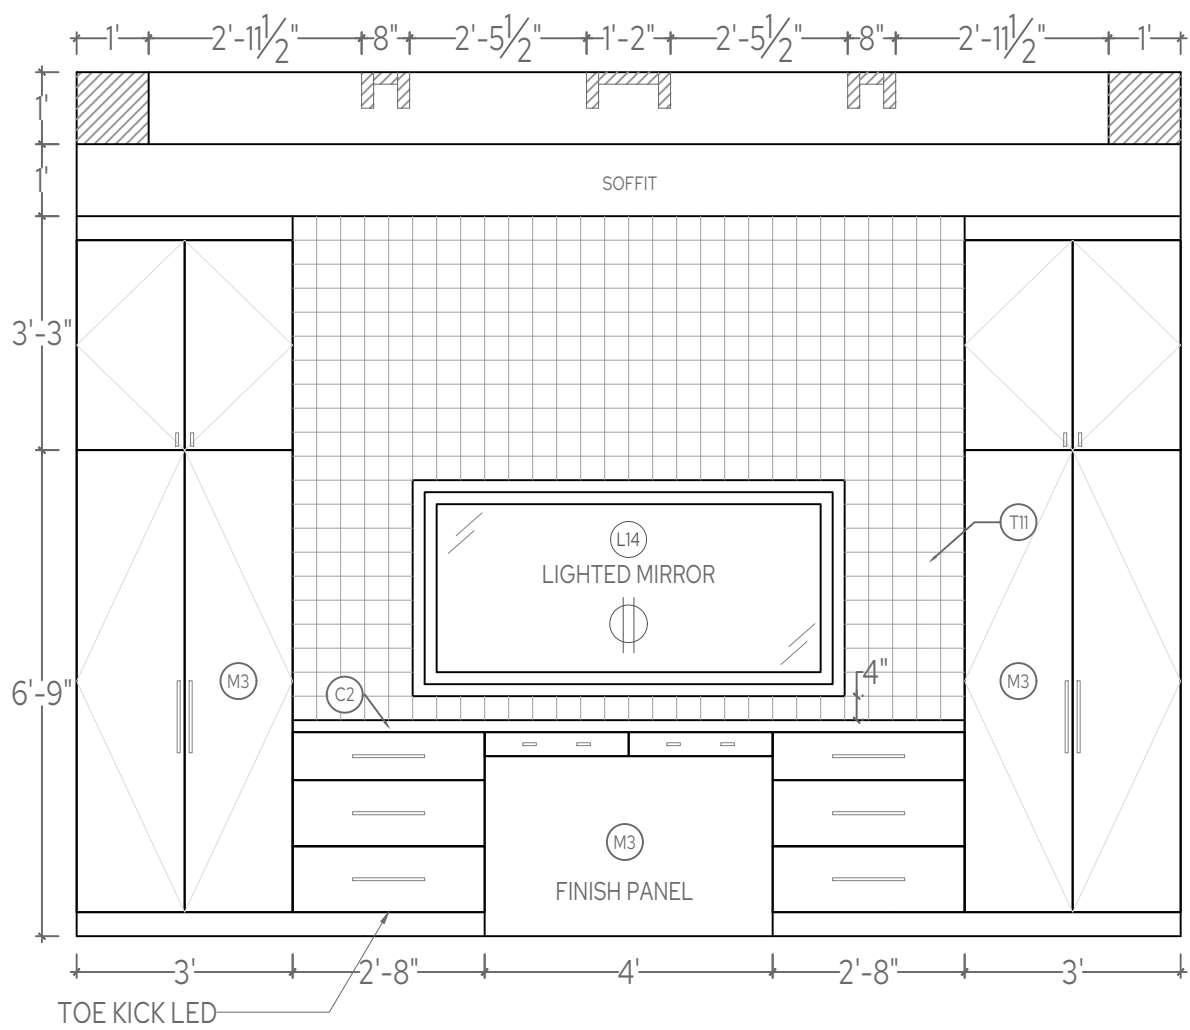


FP FLOOR PLAN
SCALE: 1/4" = 1'

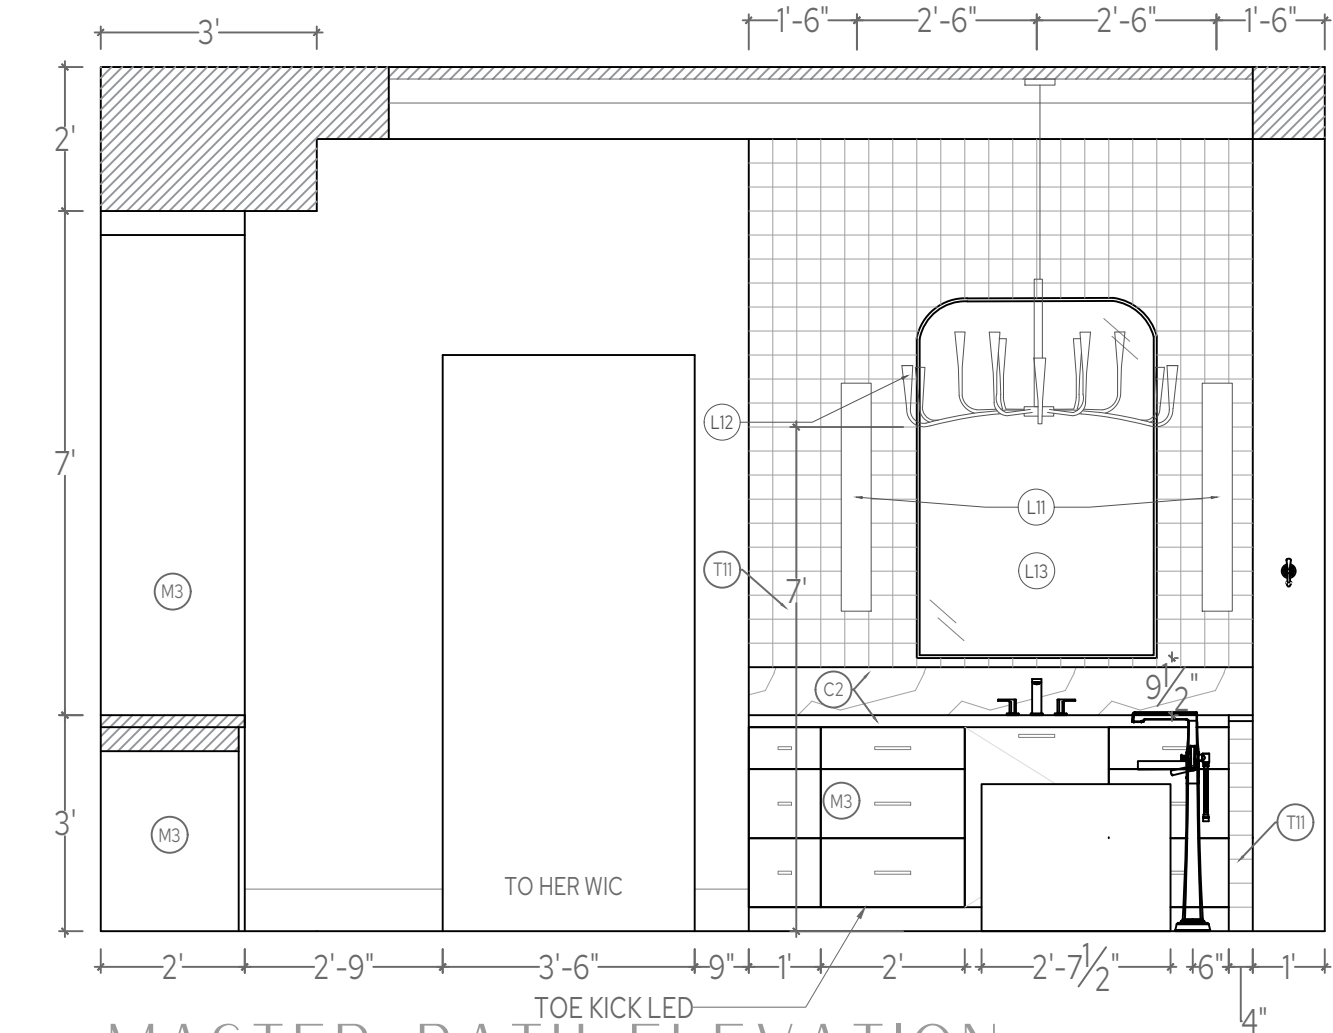

2 MASTER BATH ELEVATION

SCALE: 3/8" = 1'

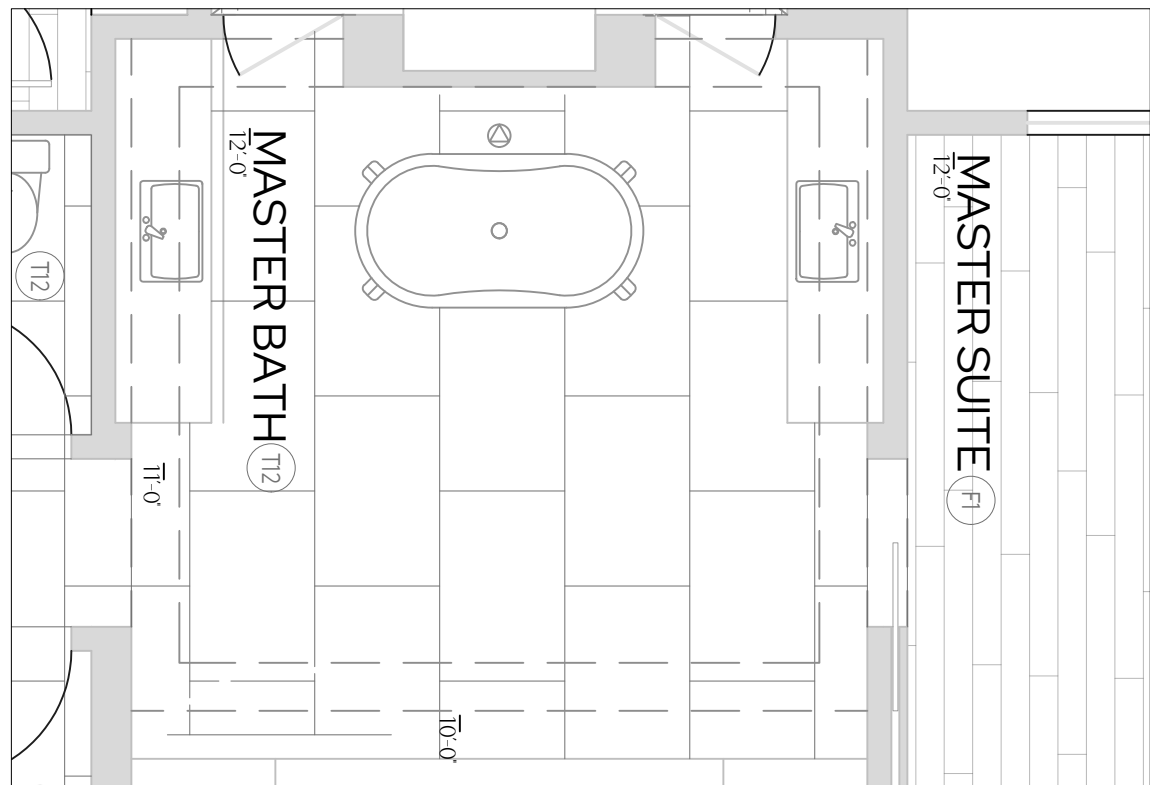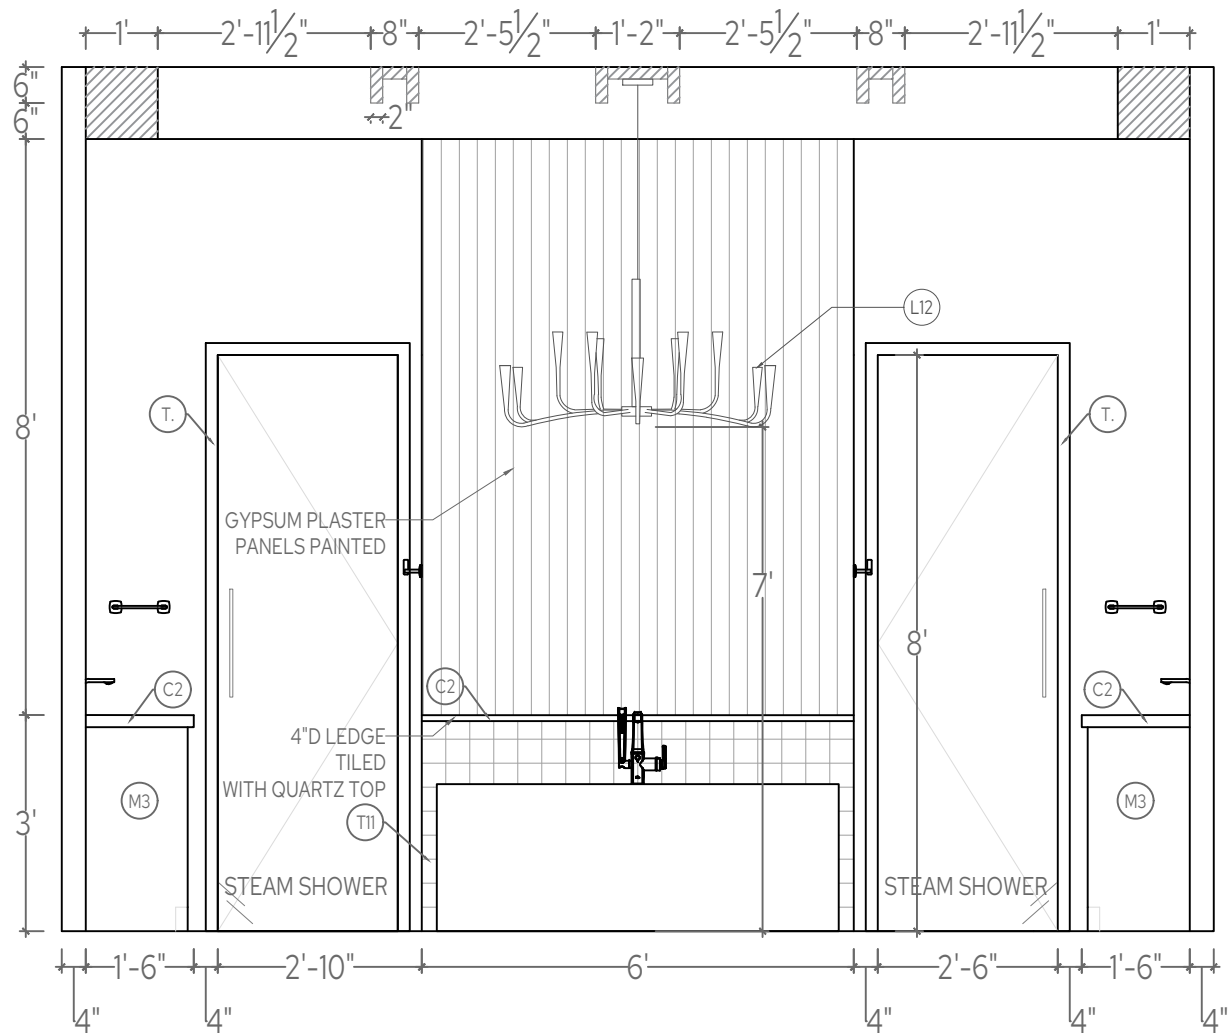

FP FLOOR PLAN

SCALE: 1/4" = 1'

21

INTERIORS

CHRISTINA FORREST

PRINCIPAL

4808641021

DESIGN@21INTERIORS.COM

ALL DRAWINGS AND MEASUREMENTS ARE TO BE CONFIRMED ON SITE BY THE CONTRACTOR, BUILDER OR ARCHITECT.

ALL DRAWINGS ARE CONCEPTUAL IN NATURE AND INTENDED TO SET FORTH DESIGN INTENT ONLY. THEY ARE NOT TO BE USED FOR ARCHITECTURAL OR ENGINEERING PURPOSES.

ALL DRAWINGS AND SPECIFICATIONS ARE PREPARED BY 21 INTERIORS LLC, AND ALL COPYRIGHTS AND OTHER PROPRIETARY RIGHTS APPLICABLE THERETO REMAIN AT ALL TIMES TO 21 INTERIORS.

SUNNYSIDE RESIDENCE

11831 N 70TH PL

SCOTTSDALE, AZ 85254

DRAWING:

MASTER BATH ELEV.

DATE:

4.30.2026

SCALE:


3/8" = 1'

SHEET #:


ID#

DRAWN BY:


KB

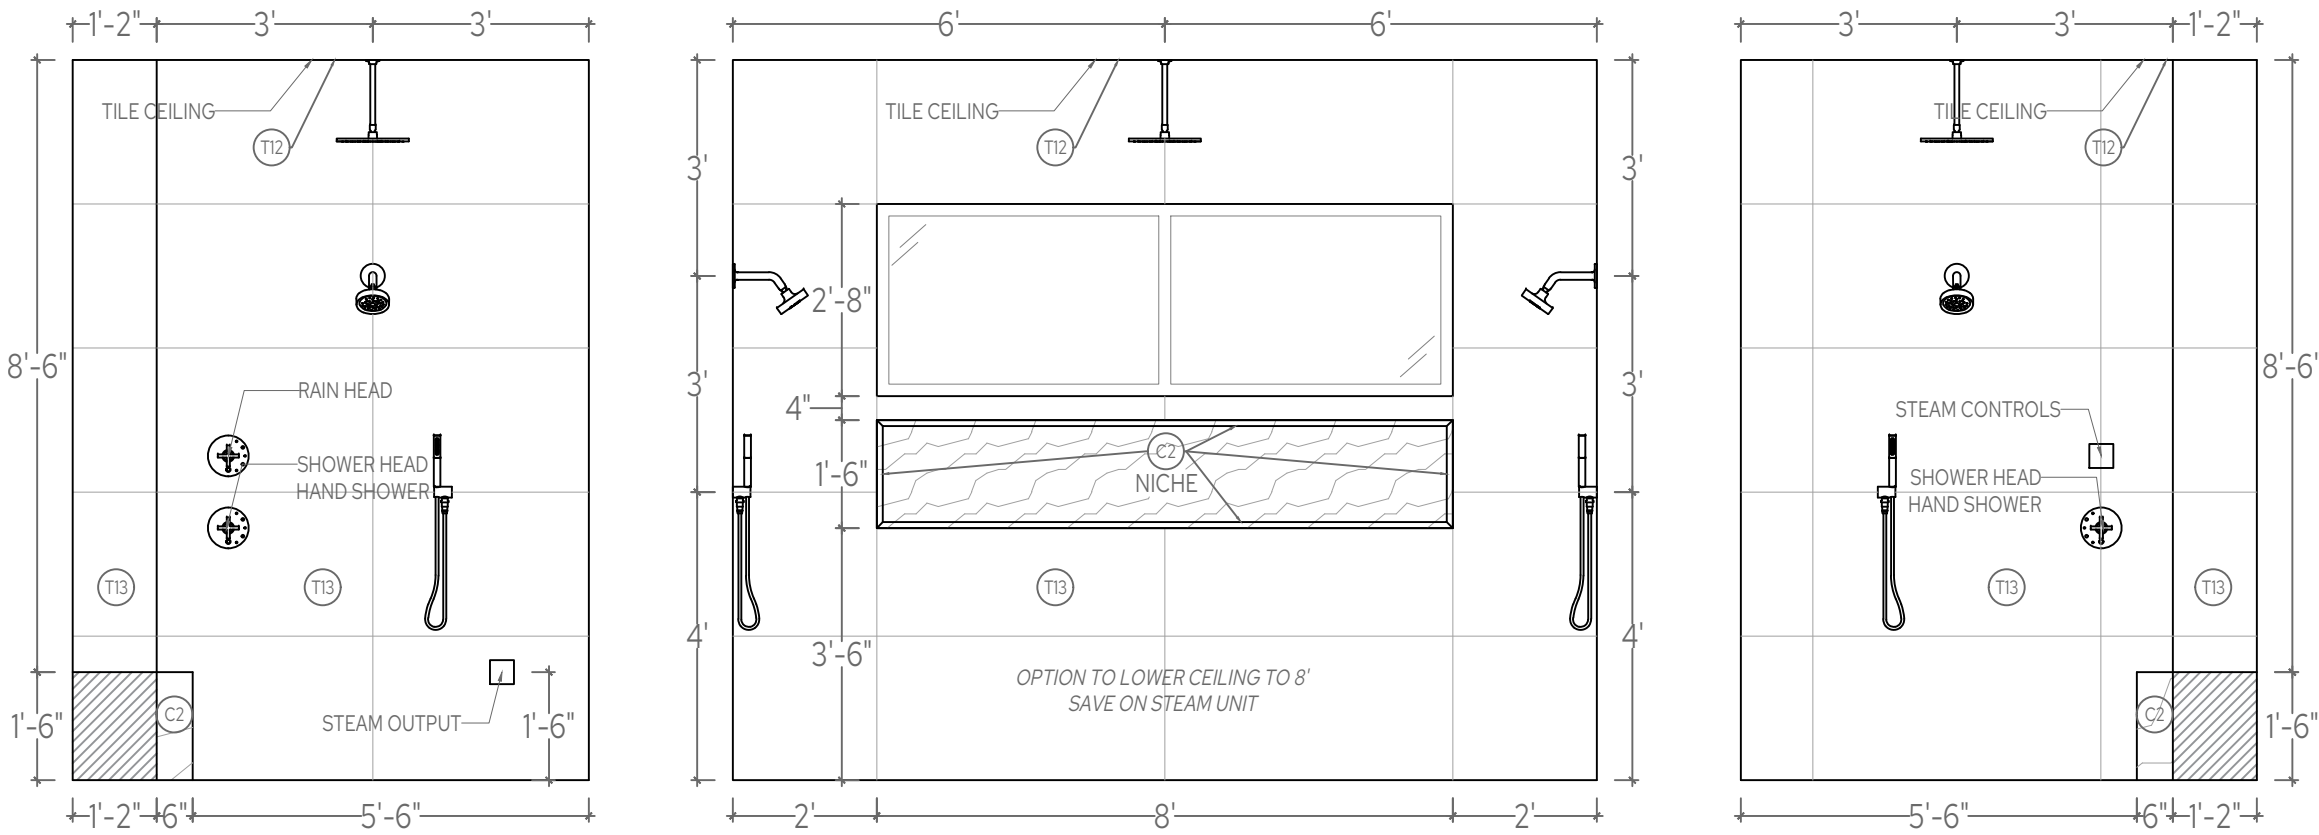

1 MASTER SHOWER ELEVATION
SCALE: 3/8" = 1'

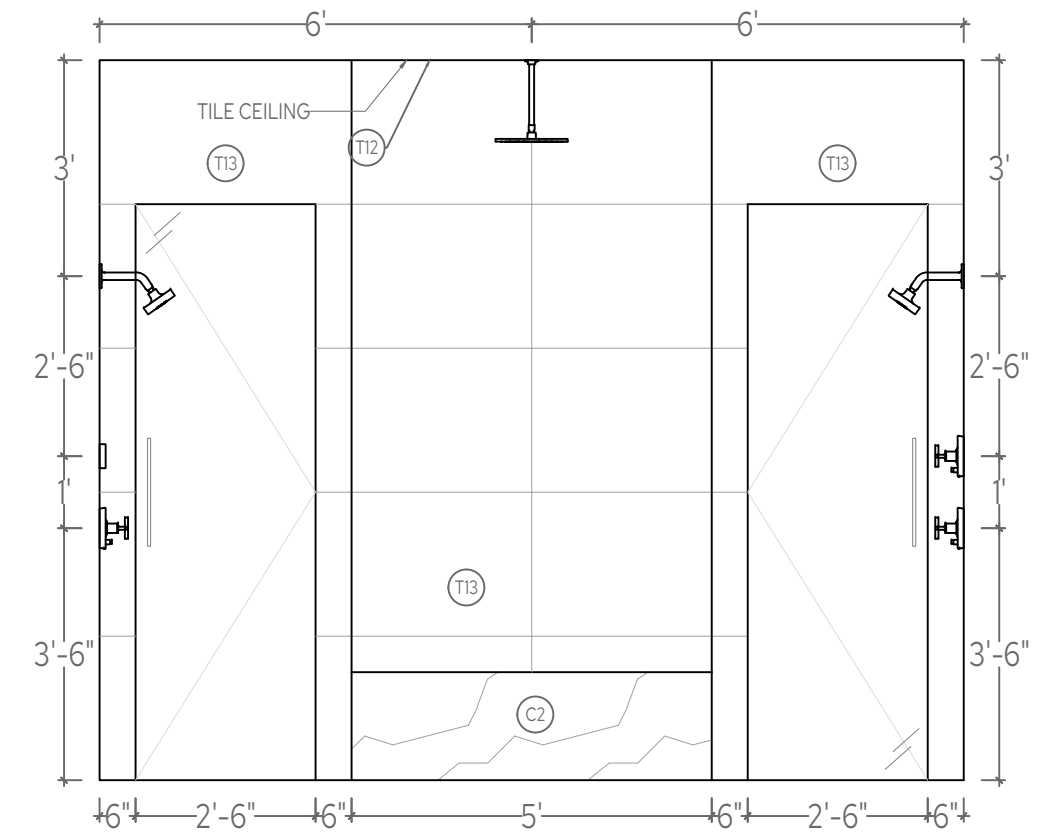

2 MASTER SHOWER ELEVATION
SCALE: 3/8" = 1'

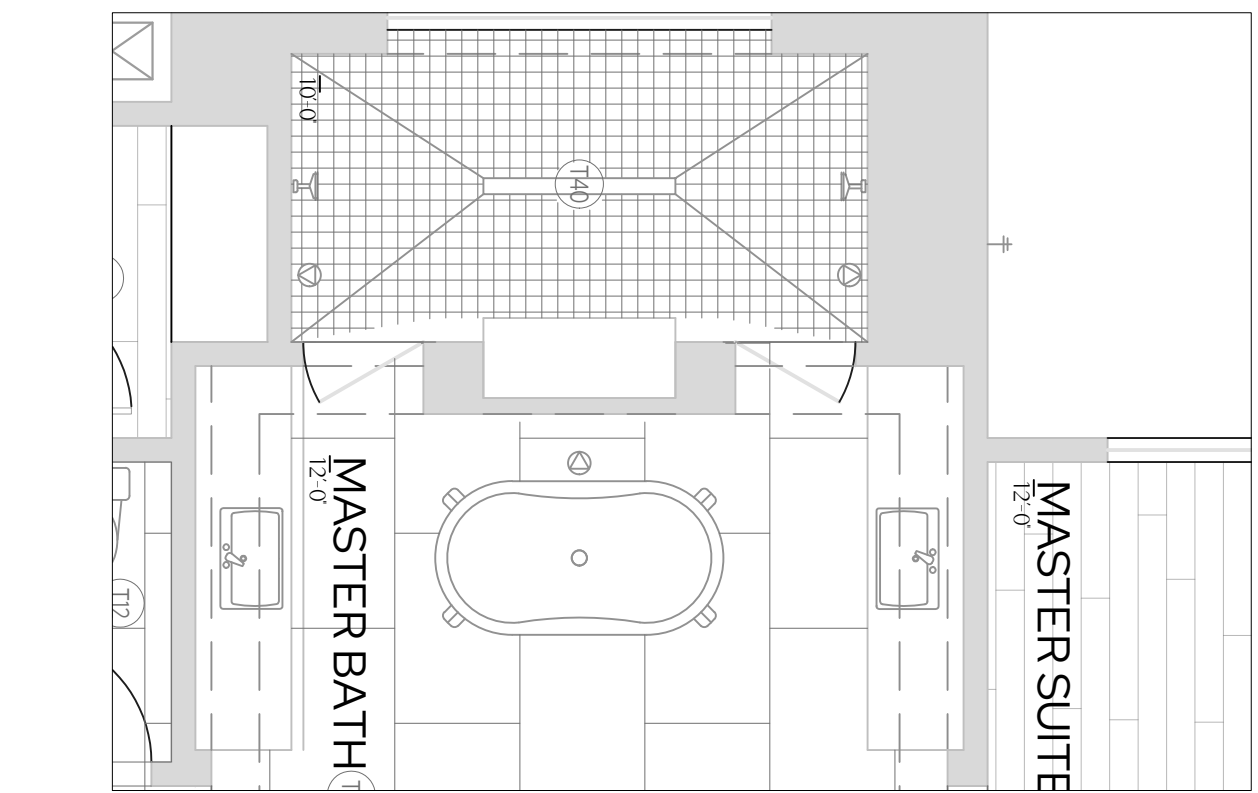

FLOOR PLAN
SCALE: 1/4" = 1'

21

INTERIORS

CHRISTINA FORREST
PRINCIPAL
4808641021
DESIGN@21INTERIORS.COM

ALL DRAWINGS AND MEASUREMENTS
ARE TO BE CONFIRMED ON SITE BY
THE CONTRACTOR, BUILDER OR
ARCHITECT.

ALL DRAWINGS ARE CONCEPTUAL IN
NATURE AND INTENDED TO SET
FORTH DESIGN INTENT ONLY. THEY
ARE NOT TO BE USED FOR
ARCHITECTURAL OR ENGINEERING
PURPOSES.

ALL DRAWINGS AND SPECIFICATIONS
ARE PREPARED BY 21 INTERIORS LLC,
AND ALL COPYRIGHTS AND OTHER
PROPRIETARY RIGHTS APPLICABLE
THERE TO REMAIN AT ALL TIMES TO 21
INTERIORS.

SUNNYSIDE RESIDENCE
11831 N 70TH PL
SCOTTSDALE, AZ 85254


DRAWING:
MASTER
BATH
ELEV.



DATE:
4.30.2026

SCALE:
3/8" = 1'

SHEET #:
ID#

DRAWN BY:
KB

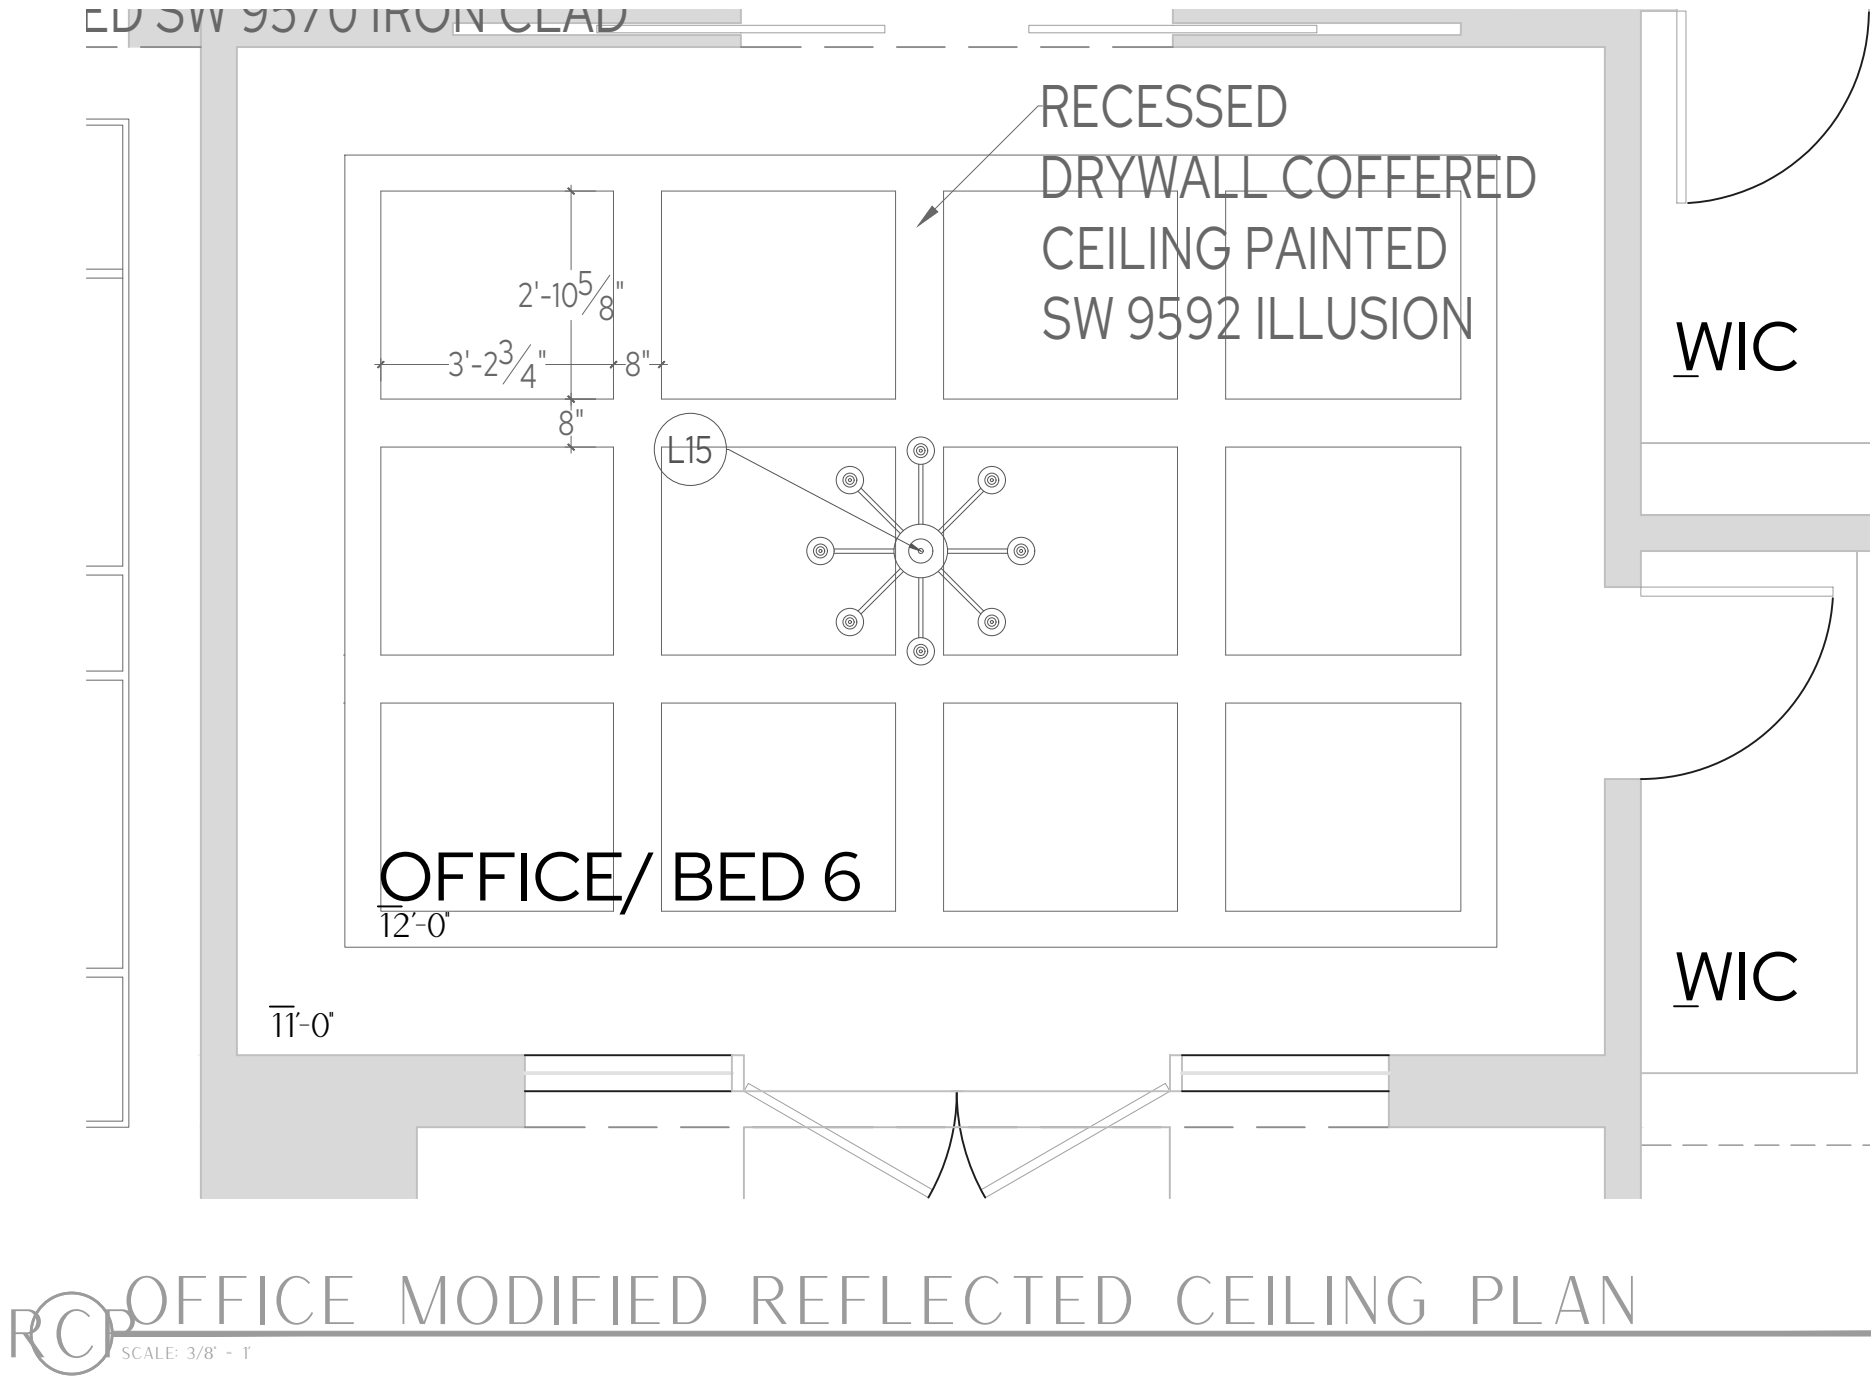

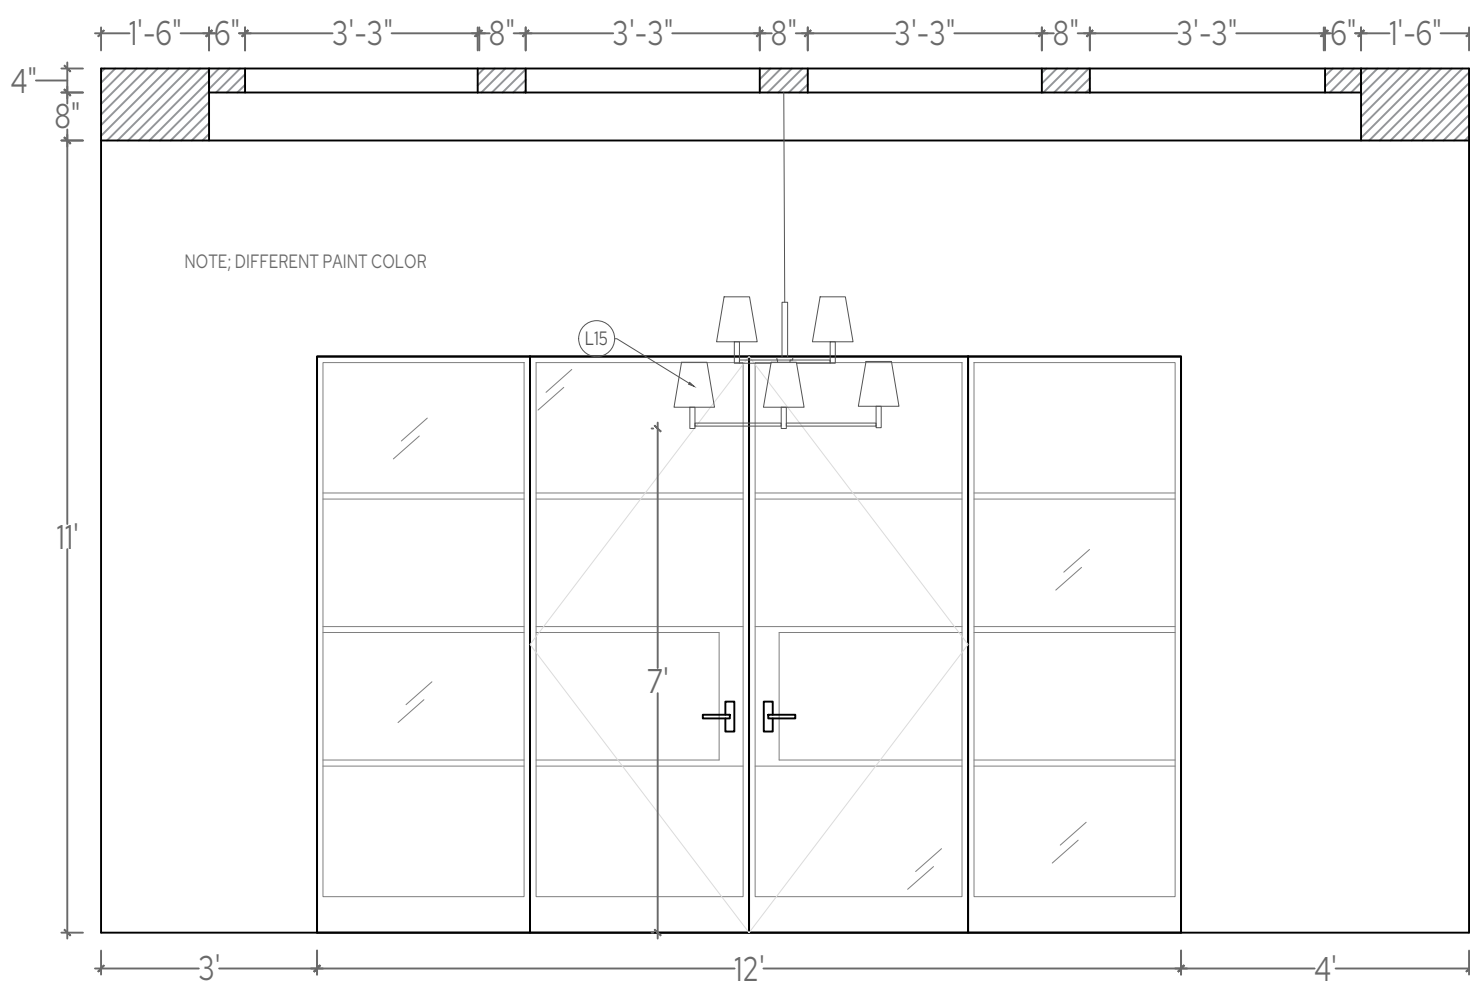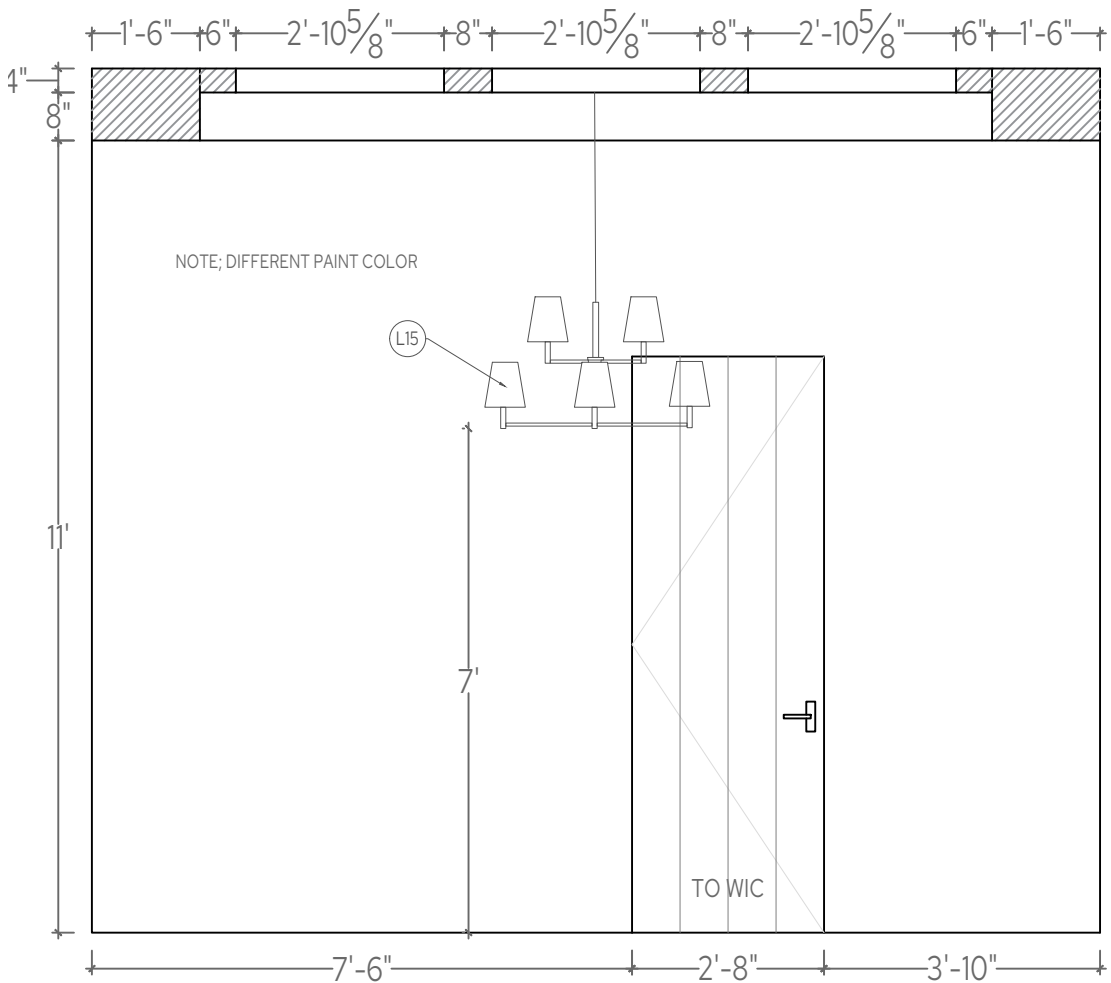



1 OFFICE/ BED 6 ELEVATION

SCALE: 3/8" = 1'




FLOOR PLAN


SCALE: 1/4" = 1'

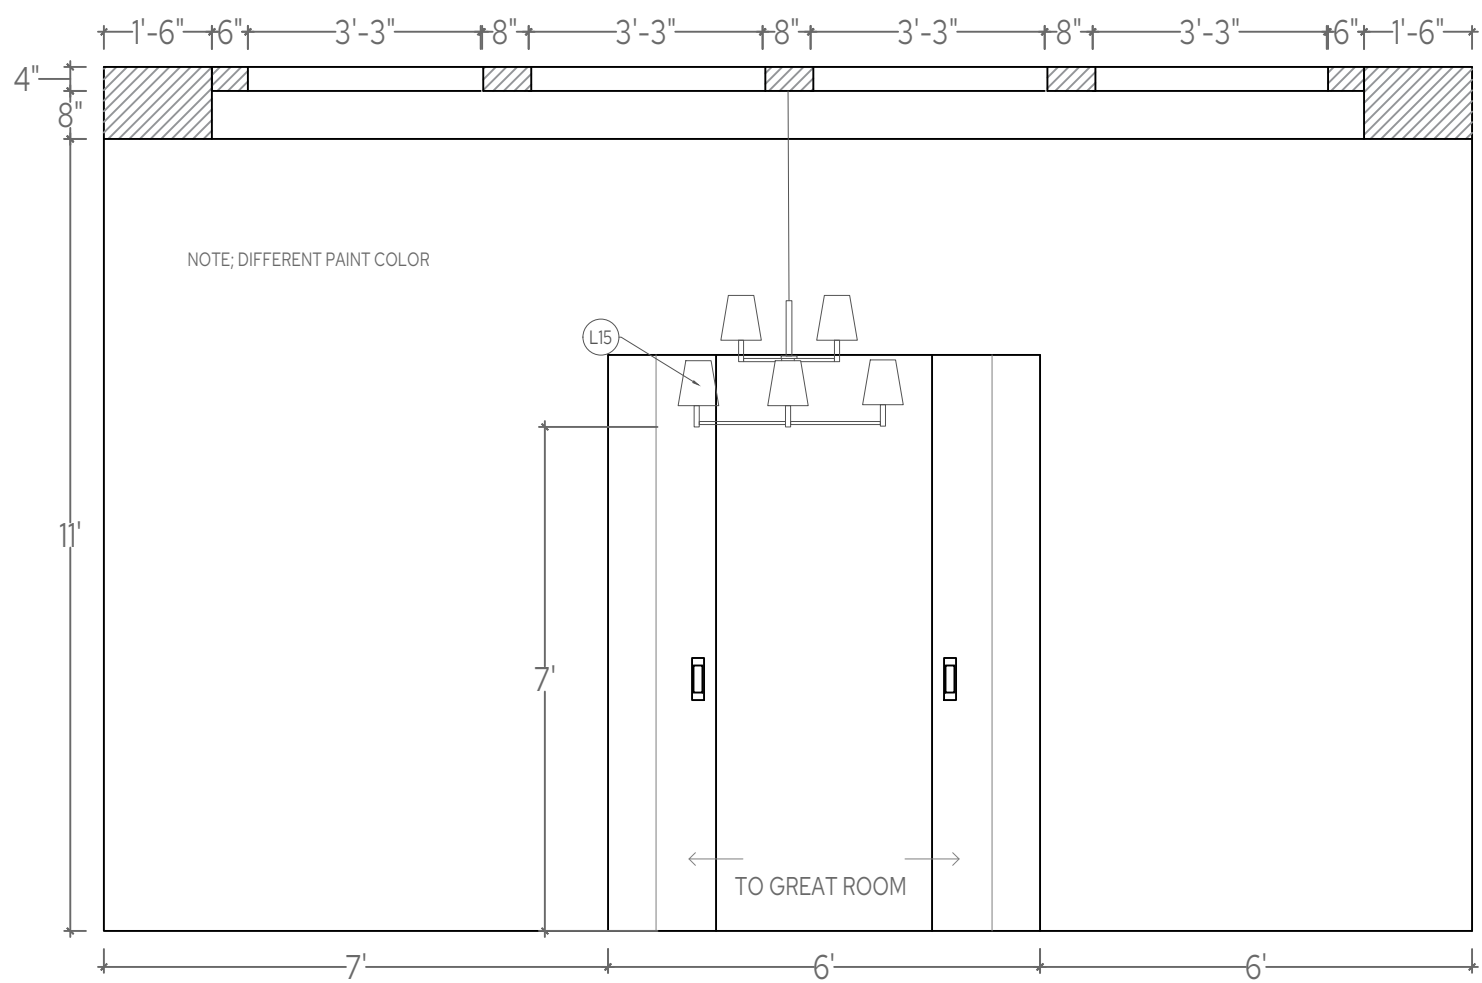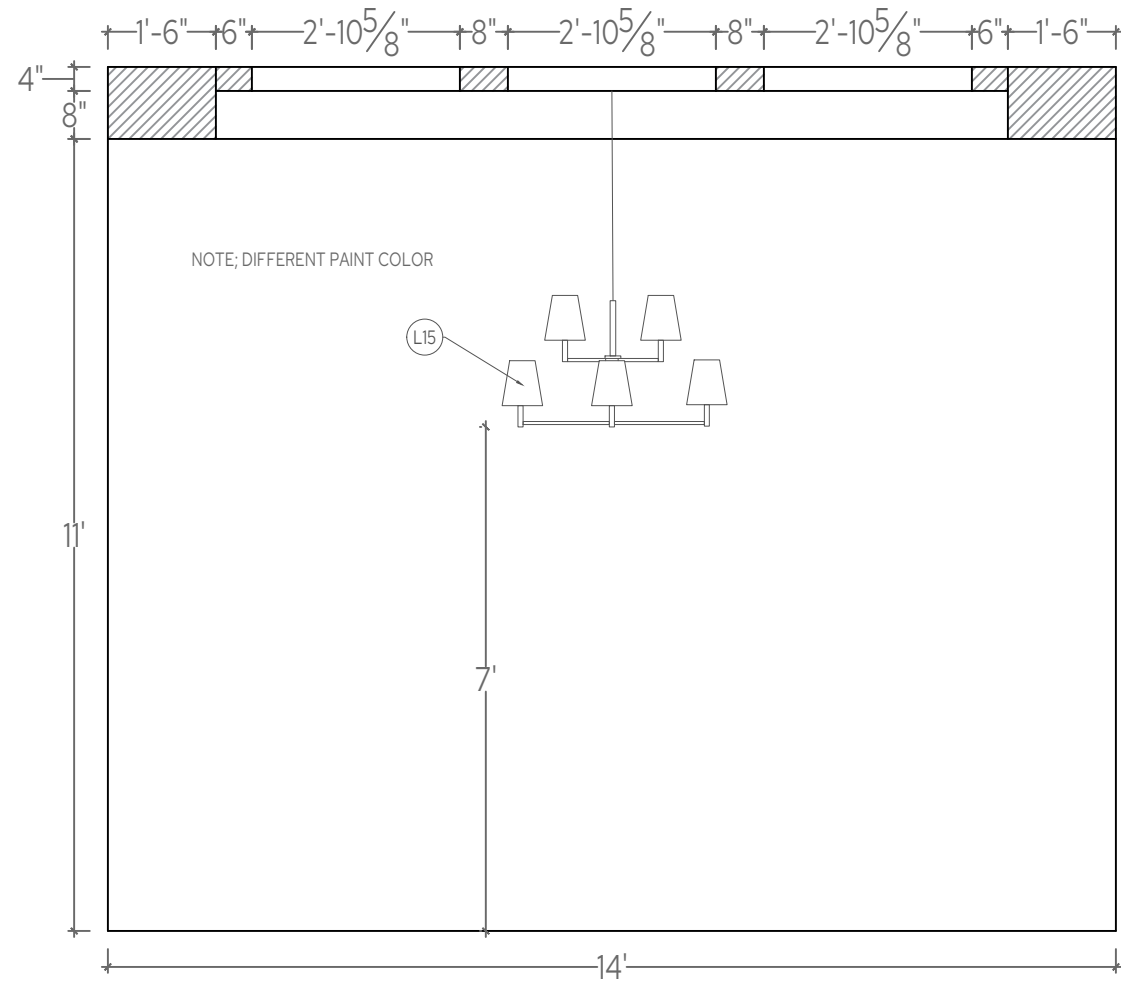

2 OFFICE/ BED 6 ELEVATION
SCALE: 3/8" = 1'



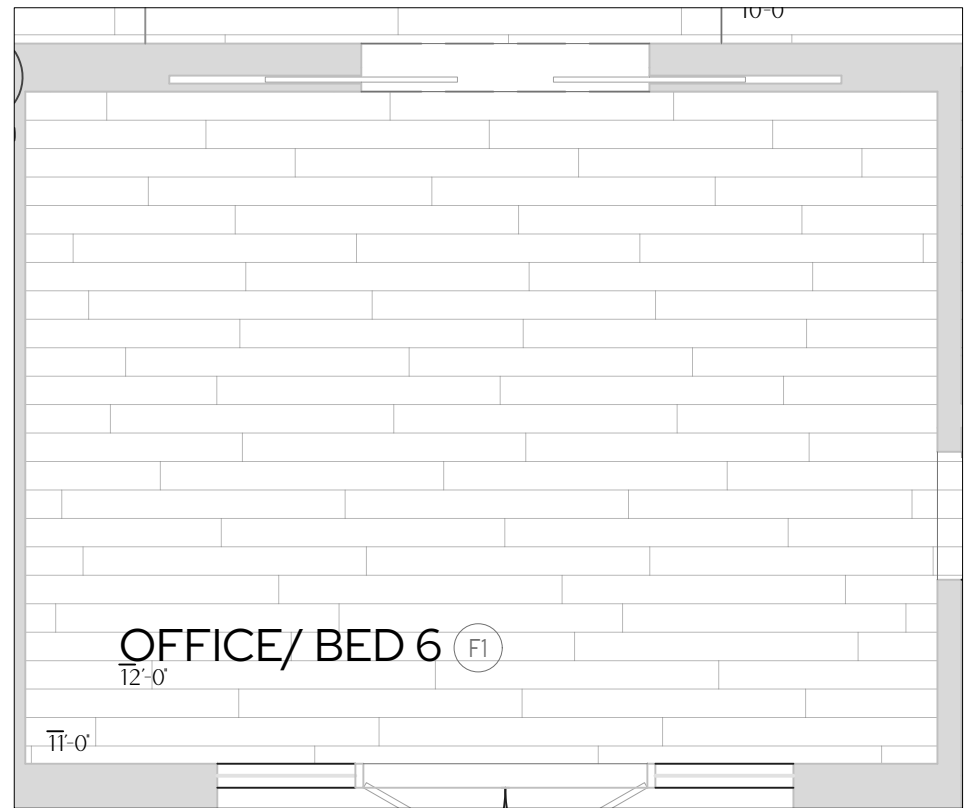


FP FLOOR PLAN
SCALE: 1/4" = 1'

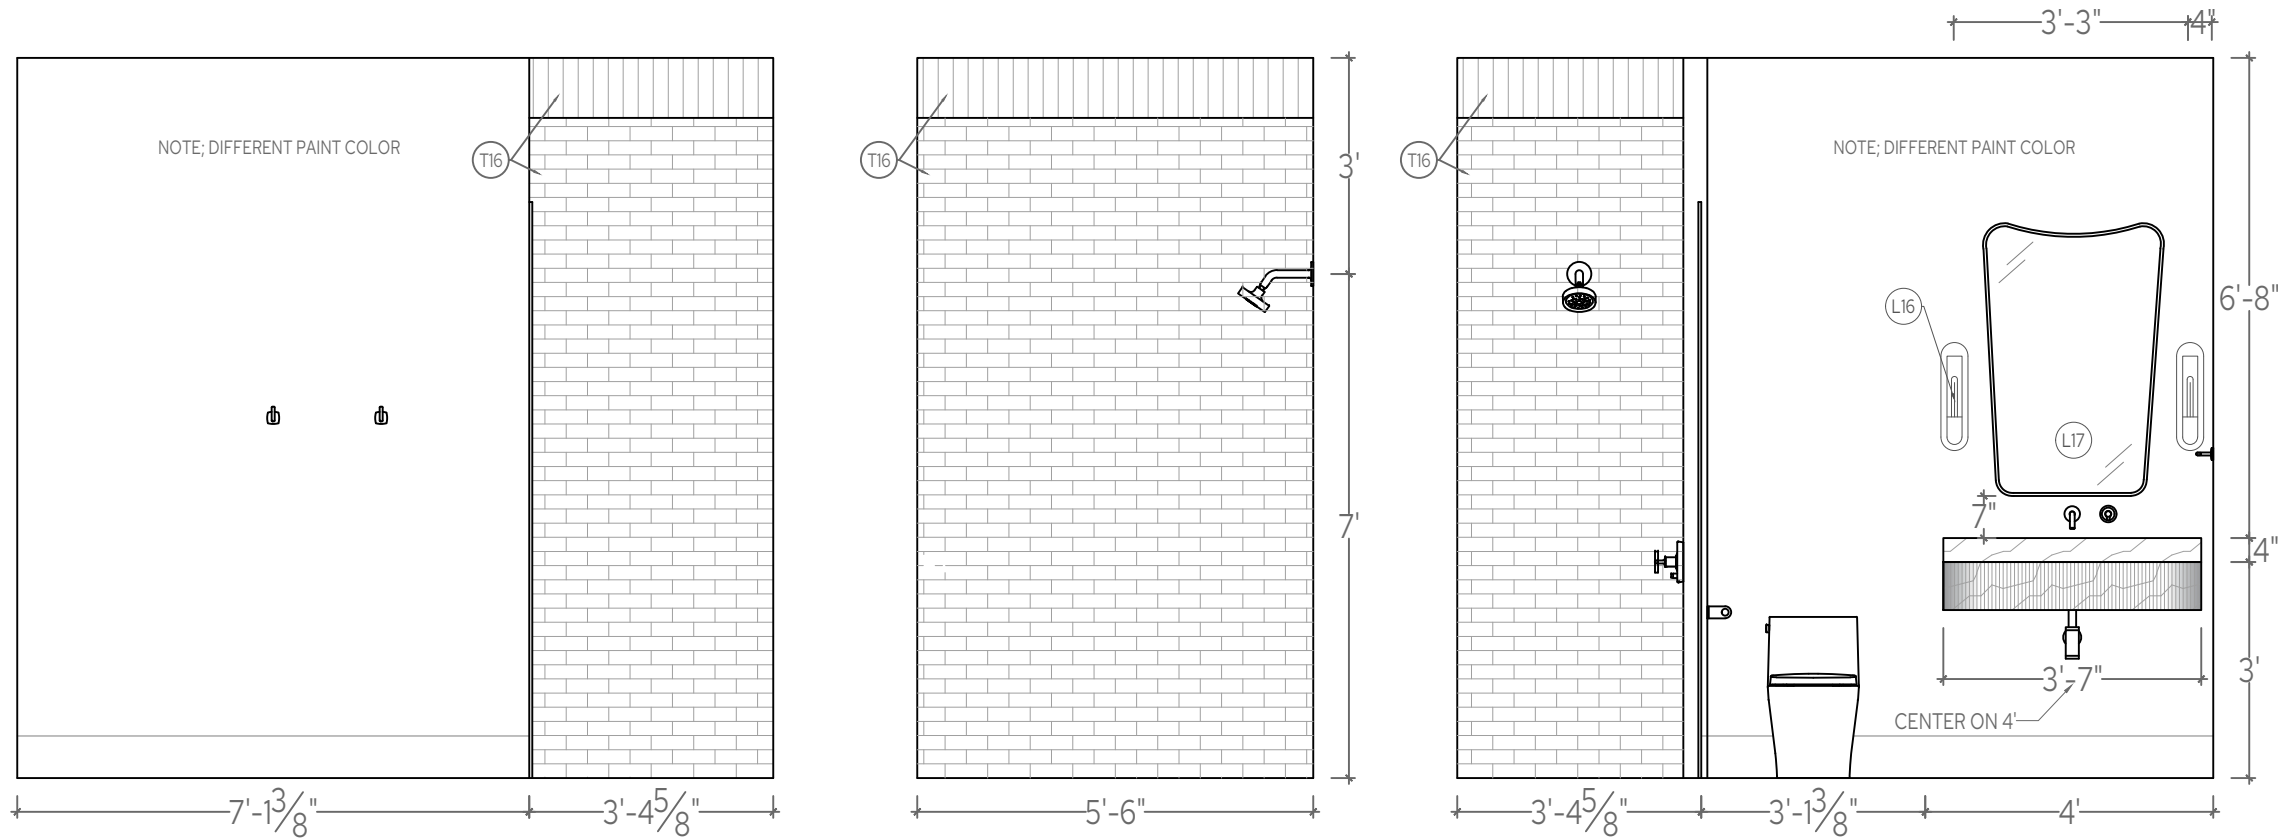


1 HALL BATH ELEVATION

SCALE: 3/8" = 1'

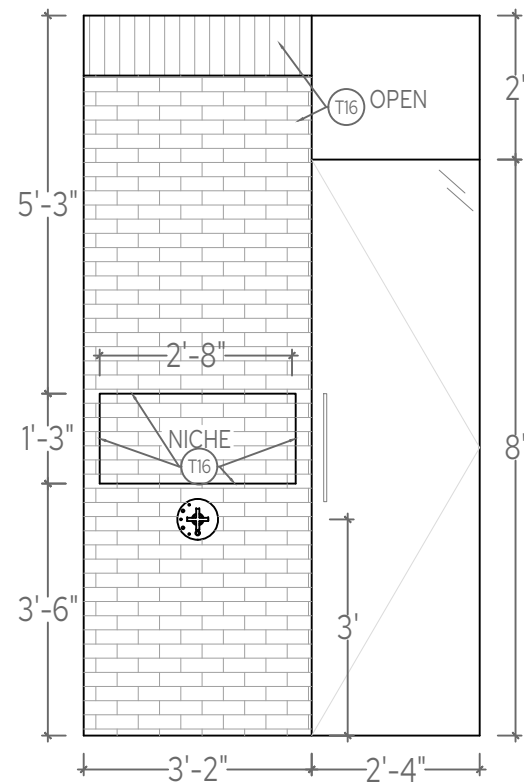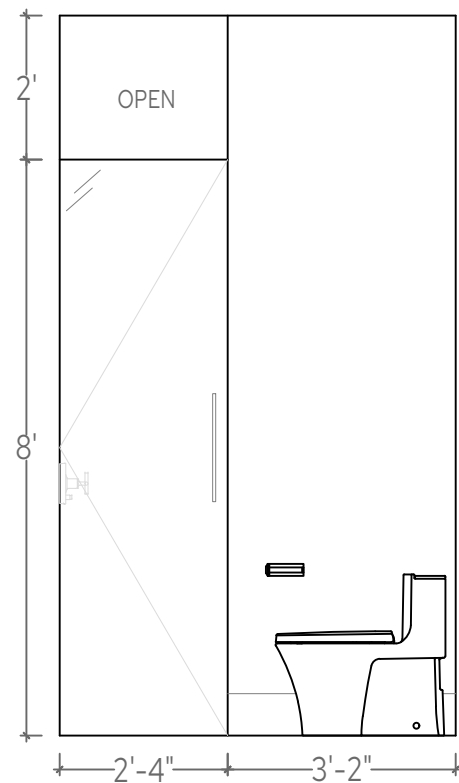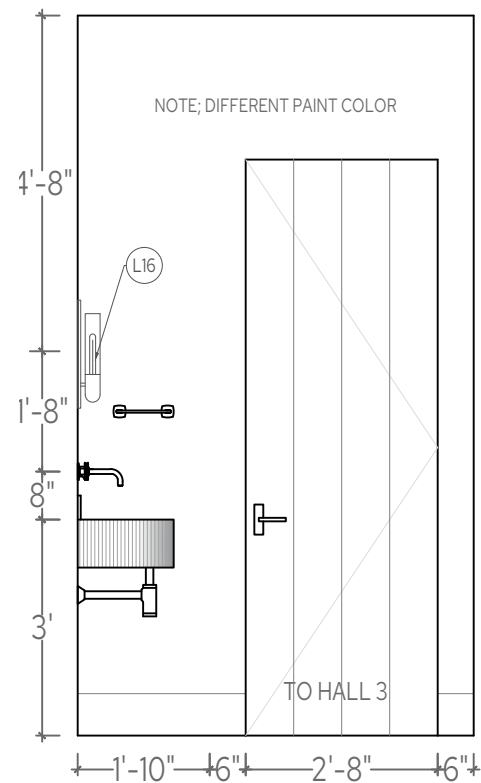

2 HALL BATH ELEVATION


SCALE: 3/8" = 1'

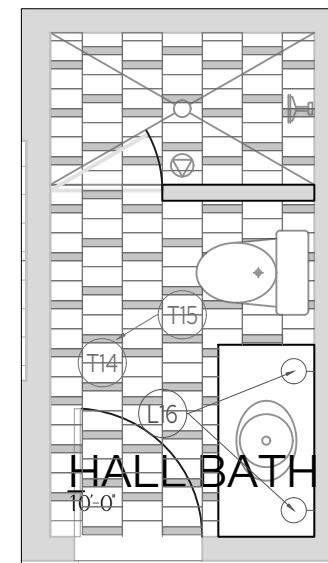

FLOOR PLAN


SCALE: 1/4" = 1'



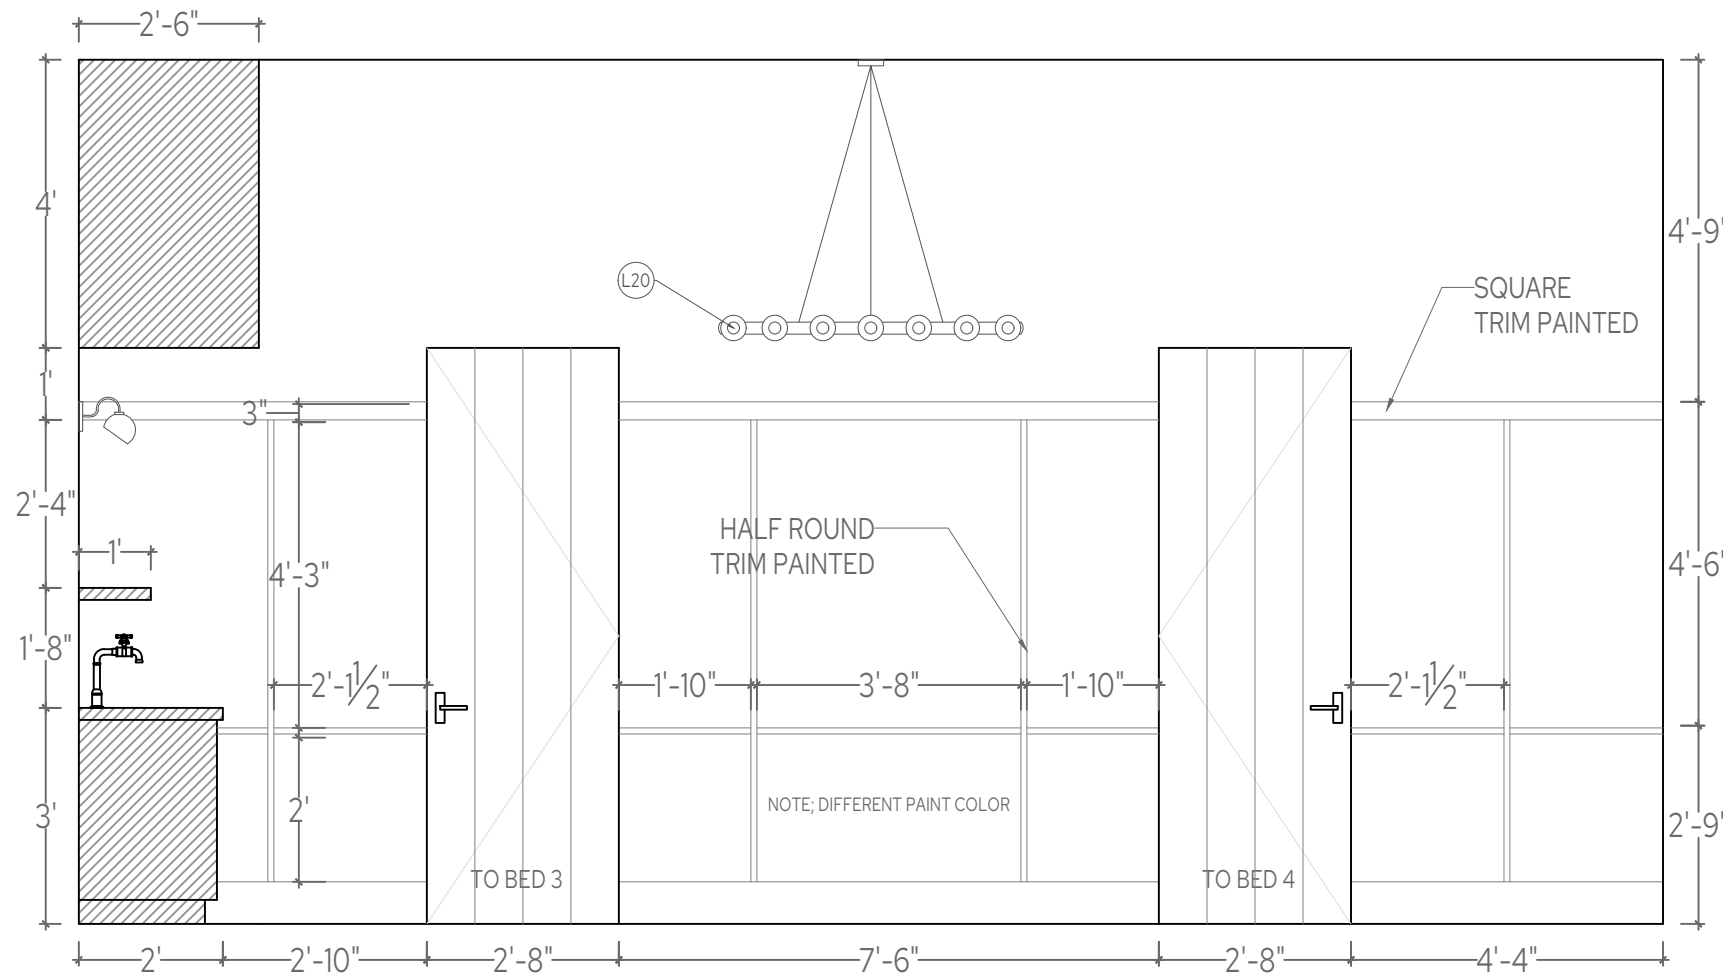

2 GAME ROOM ELEVATION

SCALE: 3/8" = 1'

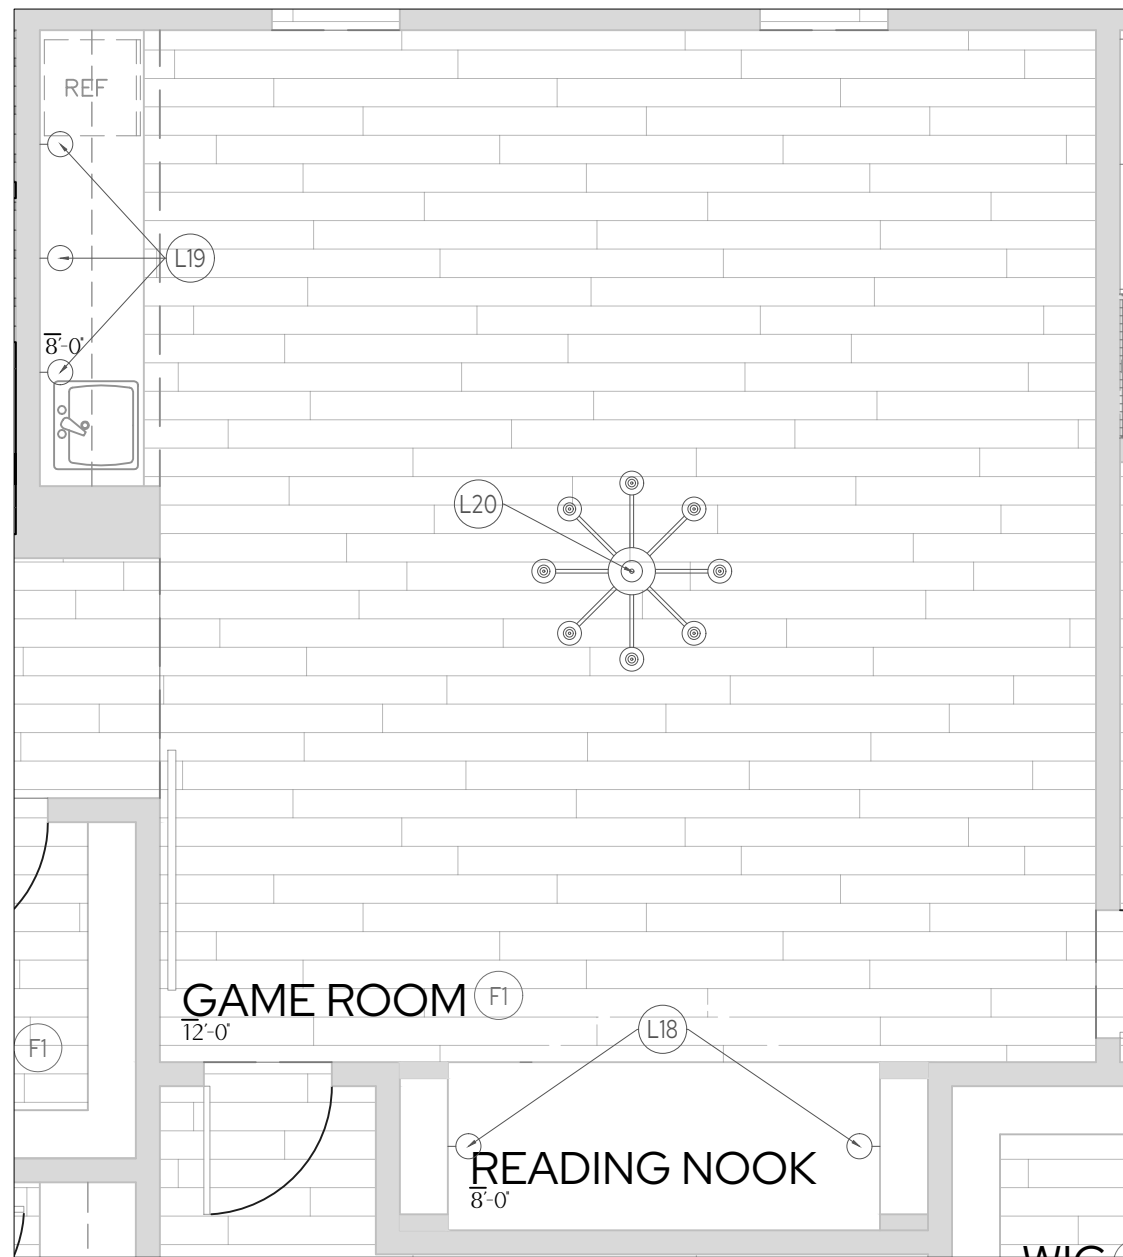

FP FLOOR PLAN

SCALE: 1/4" = 1'

21

INTERIORS

CHRISTINA FORREST
PRINCIPAL
4808641021
DESIGN@21INTERIORS.COM

ALL DRAWINGS AND MEASUREMENTS
ARE TO BE CONFIRMED ON SITE BY
THE CONTRACTOR, BUILDER OR
ARCHITECT.

ALL DRAWINGS ARE CONCEPTUAL IN
NATURE AND INTENDED TO SET
FORTH DESIGN INTENT ONLY. THEY
ARE NOT TO BE USED FOR
ARCHITECTURAL OR ENGINEERING
PURPOSES.

ALL DRAWINGS AND SPECIFICATIONS
ARE PREPARED BY 21 INTERIORS LLC,
AND ALL COPYRIGHTS AND OTHER
PROPRIETARY RIGHTS APPLICABLE
THERE TO REMAIN AT ALL TIMES TO 21
INTERIORS.

SUNNYSIDE RESIDENCE
11831 NORTH 70TH PLACE
SCOTTSDALE, AZ 85254

DRAWING:

GAME
ROOM
ELEV.

DATE:

4.30.2026

SCALE:


3/8" = 1'

SHEET #:

ID#


DRAWN BY:

KB

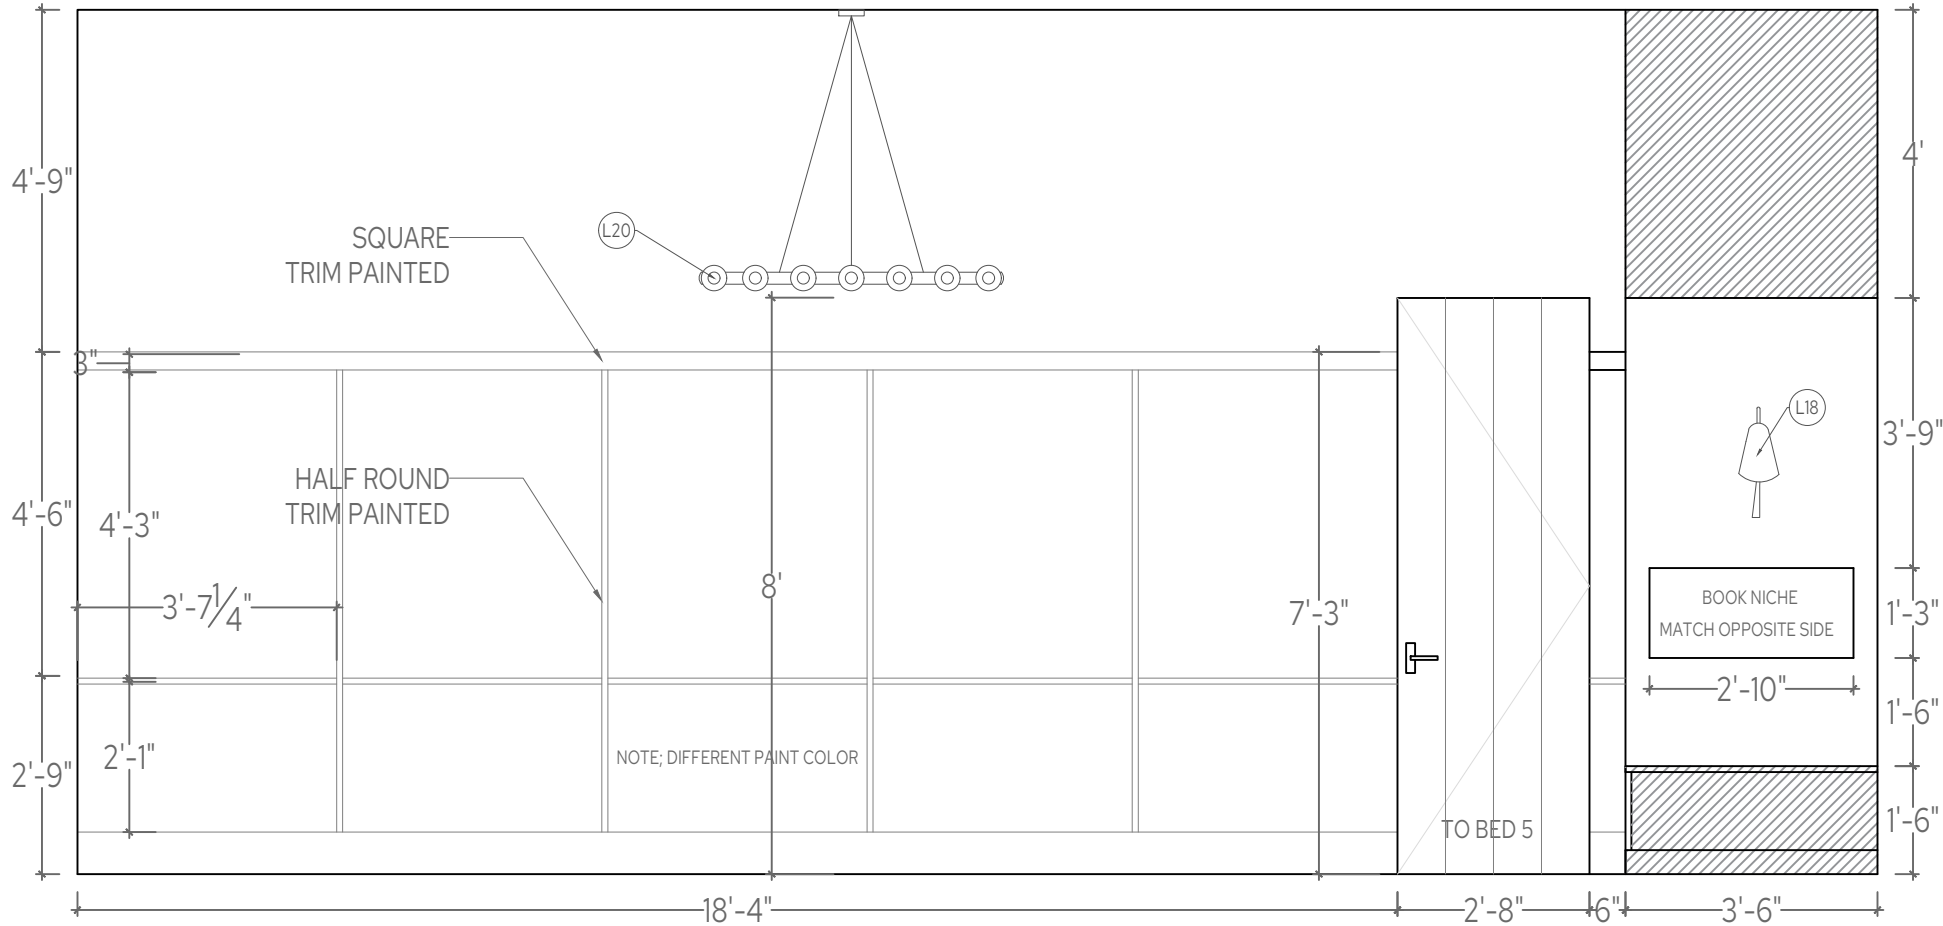

3 GAME ROOM ELEVATION

SCALE: 3/8" = 1'

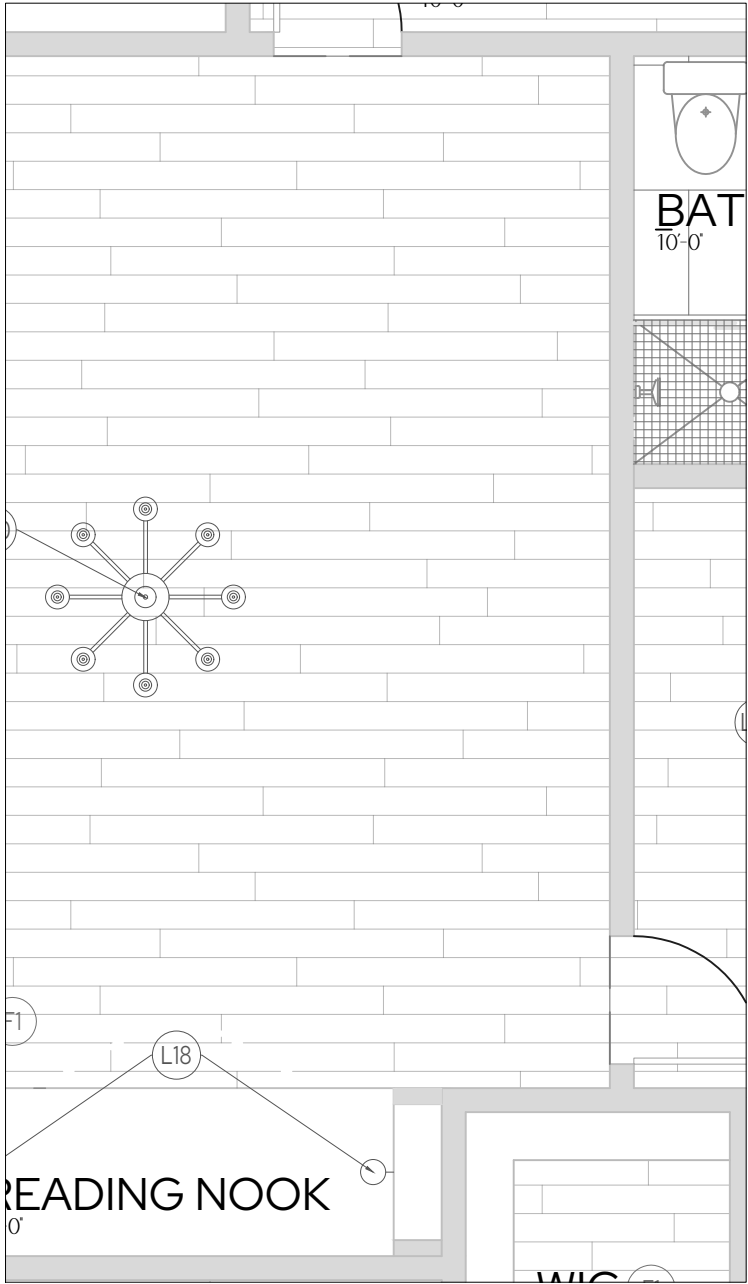

FLOOR PLAN

SCALE: 1/4" = 1'

CHRISTINA FORREST
PRINCIPAL
4808641021
DESIGN@21INTERIORS.COM

ALL DRAWINGS AND MEASUREMENTS
ARE TO BE CONFIRMED ON SITE BY
THE CONTRACTOR, BUILDER OR
ARCHITECT.

ALL DRAWINGS ARE CONCEPTUAL IN
NATURE AND INTENDED TO SET
FORTH DESIGN INTENT ONLY. THEY
ARE NOT TO BE USED FOR
ARCHITECTURAL OR ENGINEERING
PURPOSES.

ALL DRAWINGS AND SPECIFICATIONS
ARE PREPARED BY 21 INTERIORS LLC,
AND ALL COPYRIGHTS AND OTHER
PROPRIETARY RIGHTS APPLICABLE
THERE TO REMAIN AT ALL TIMES TO 21
INTERIORS.

SUNNYSIDE RESIDENCE
11831 N 70TH PL
SCOTTSDALE, AZ 85254


DRAWING:
GAME ROOM
ELEV.

DATE:
4.30.2026

SCALE:
3/8" = 1'


SHEET #:
ID#

DRAWN BY:
KB

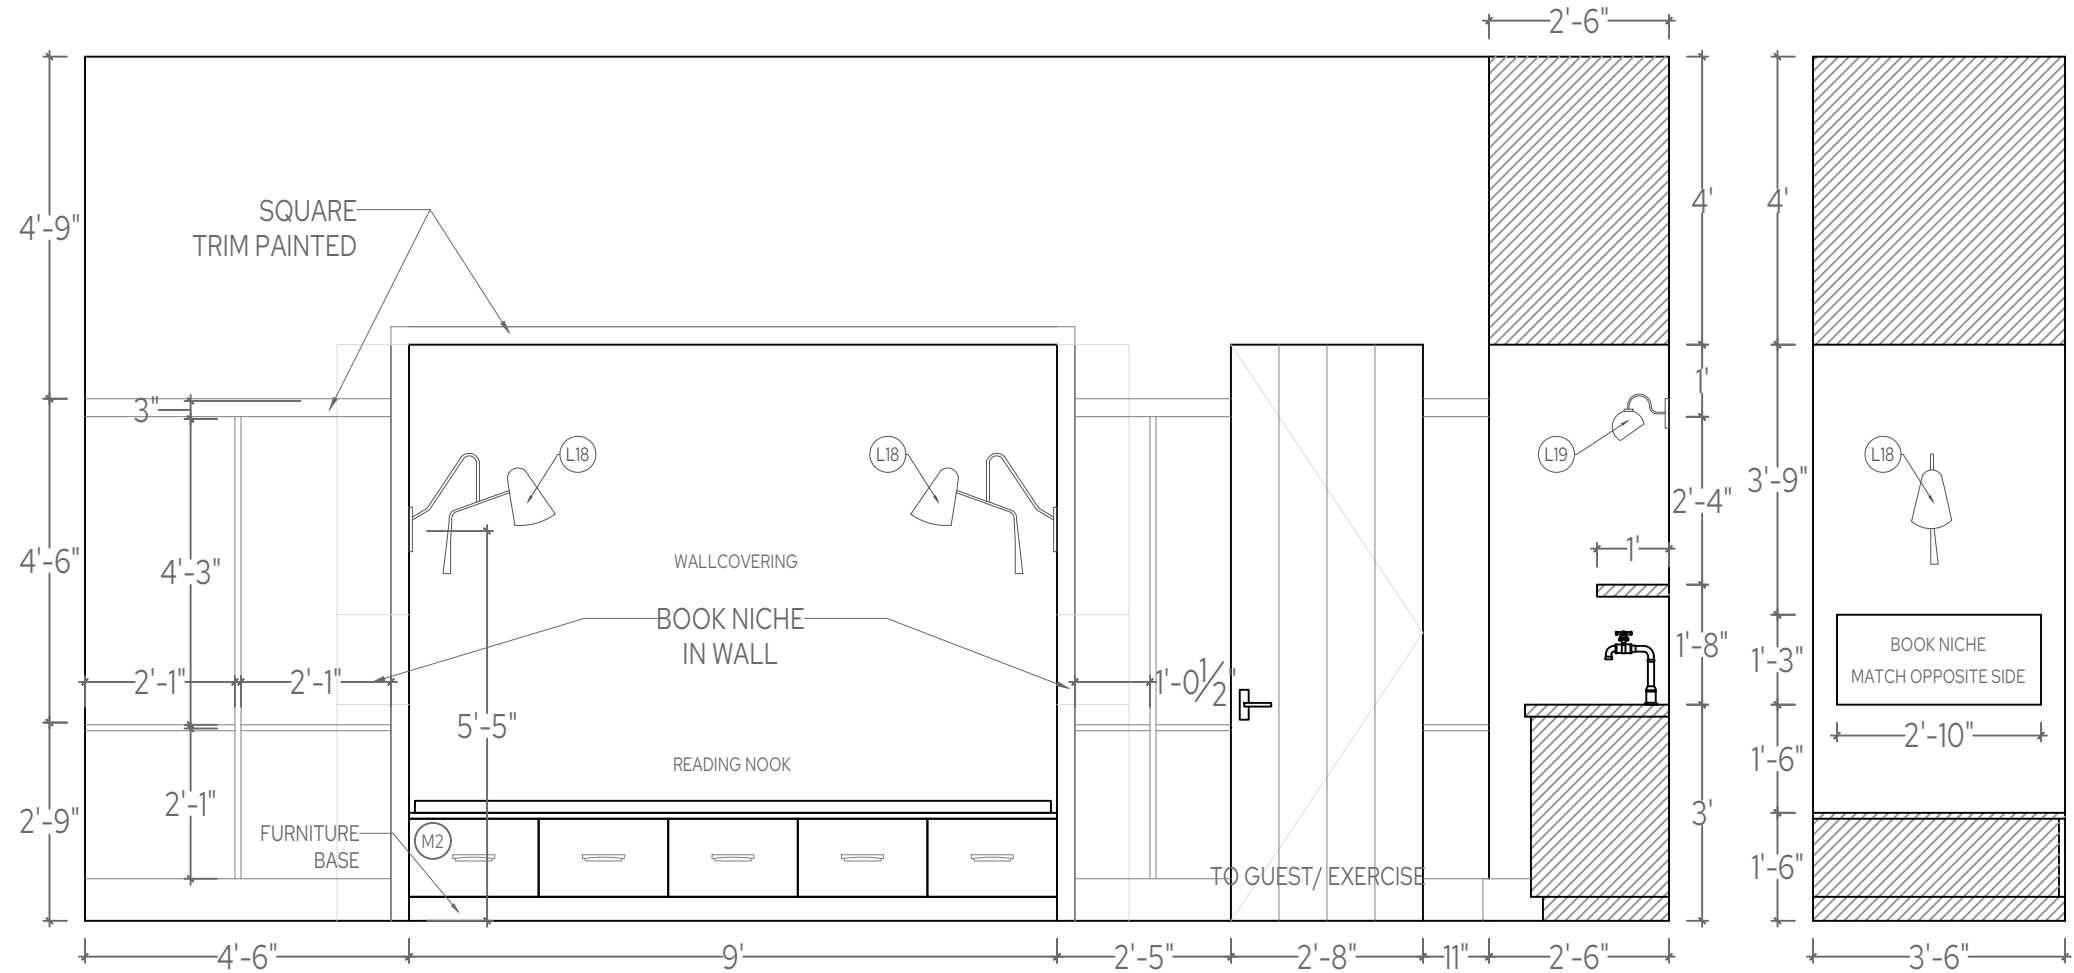

4 GAME ROOM ELEVATION

SCALE: 3/8" = 1'

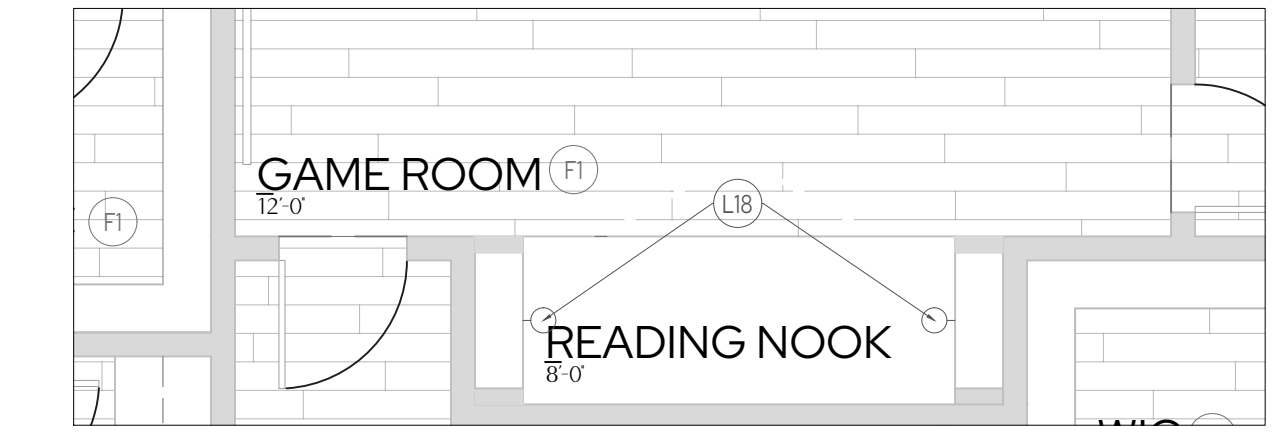

FP FLOOR PLAN

SCALE: 1/4" = 1'

21

INTERIORS

CHRISTINA FORREST

PRINCIPAL

4808641021

DESIGN@21INTERIORS.COM

ALL DRAWINGS AND MEASUREMENTS ARE TO BE CONFIRMED ON SITE BY THE CONTRACTOR, BUILDER OR ARCHITECT.

ALL DRAWINGS ARE CONCEPTUAL IN NATURE AND INTENDED TO SET FORTH DESIGN INTENT ONLY. THEY ARE NOT TO BE USED FOR ARCHITECTURAL OR ENGINEERING PURPOSES.

ALL DRAWINGS AND SPECIFICATIONS ARE PREPARED BY 21 INTERIORS LLC, AND ALL COPYRIGHTS AND OTHER PROPRIETARY RIGHTS APPLICABLE THERETO REMAIN AT ALL TIMES TO 21 INTERIORS.

SUNNYSIDE RESIDENCE

11831 N 70TH PL

SCOTTSDALE, AZ 85254

DRAWING:

GAME ROOM ELEV.

DATE:

4.30.2026

SCALE:


3/8" = 1'

SHEET #:


ID#

DRAWN BY:

KB

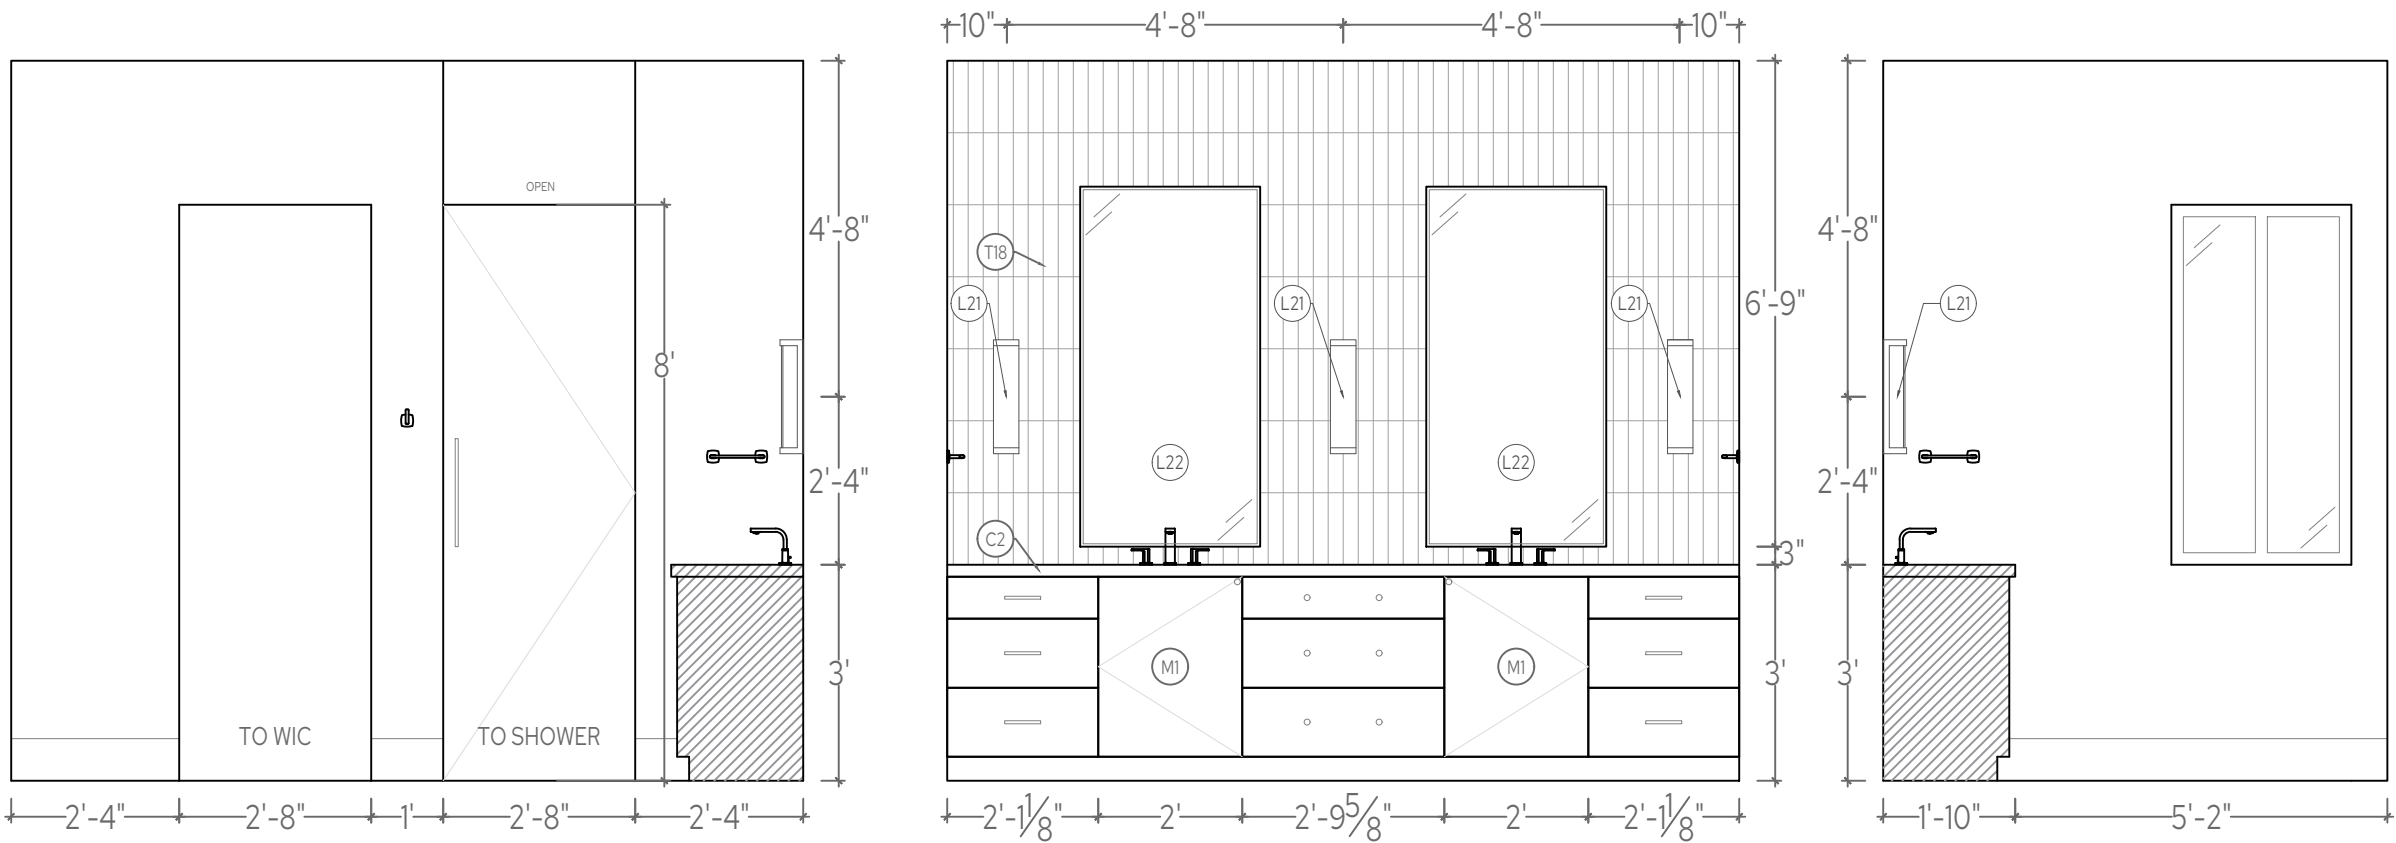

1 GUEST BATH ELEVATION
SCALE: 3/8" = 1'

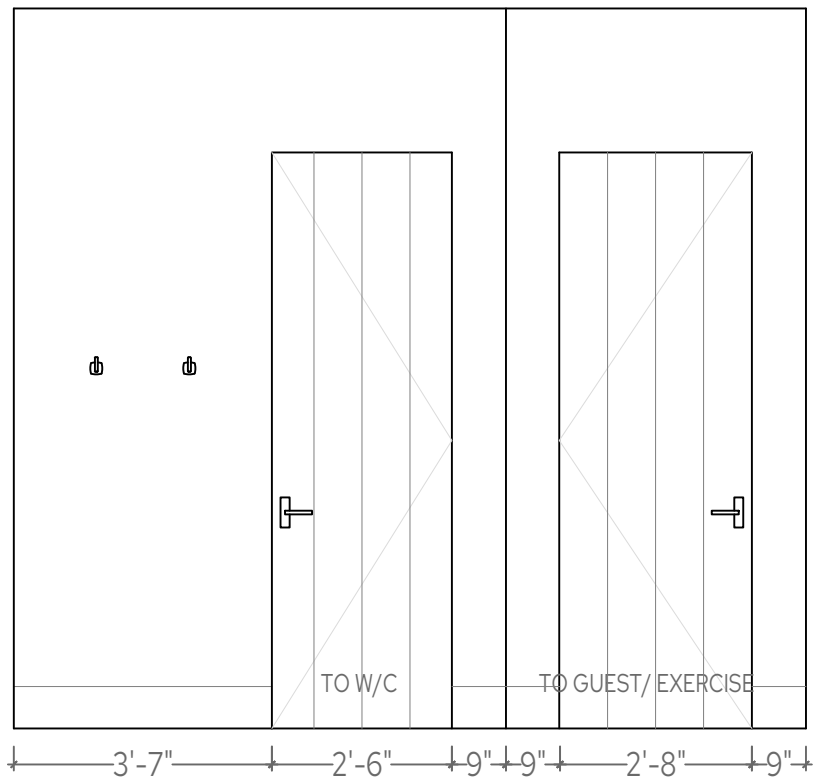

2 GUEST BATH ELEVATION
SCALE: 3/8" = 1'



FP FLOOR PLAN
SCALE: 1/4" = 1'

21
INTERIORS

CHRISTINA FORREST
PRINCIPAL
4808641021
DESIGN@21INTERIORS.COM

ALL DRAWINGS AND MEASUREMENTS
ARE TO BE CONFIRMED ON SITE BY
THE CONTRACTOR, BUILDER OR
ARCHITECT.

ALL DRAWINGS ARE CONCEPTUAL IN
NATURE AND INTENDED TO SET
FORTH DESIGN INTENT ONLY. THEY
ARE NOT TO BE USED FOR
ARCHITECTURAL OR ENGINEERING
PURPOSES.

ALL DRAWINGS AND SPECIFICATIONS
ARE PREPARED BY 21 INTERIORS LLC,
AND ALL COPYRIGHTS AND OTHER
PROPRIETARY RIGHTS APPLICABLE
THERE TO REMAIN AT ALL TIMES TO 21
INTERIORS.

SUNNYSIDE RESIDENCE
11831 N 70TH PL
SCOTTSDALE, AZ 85254


DRAWING:
GUEST
BATH
ELEV.

DATE:
4.30.2026

SCALE:
3/8" = 1'

SHEET #:
ID#

DRAWN BY:
KB

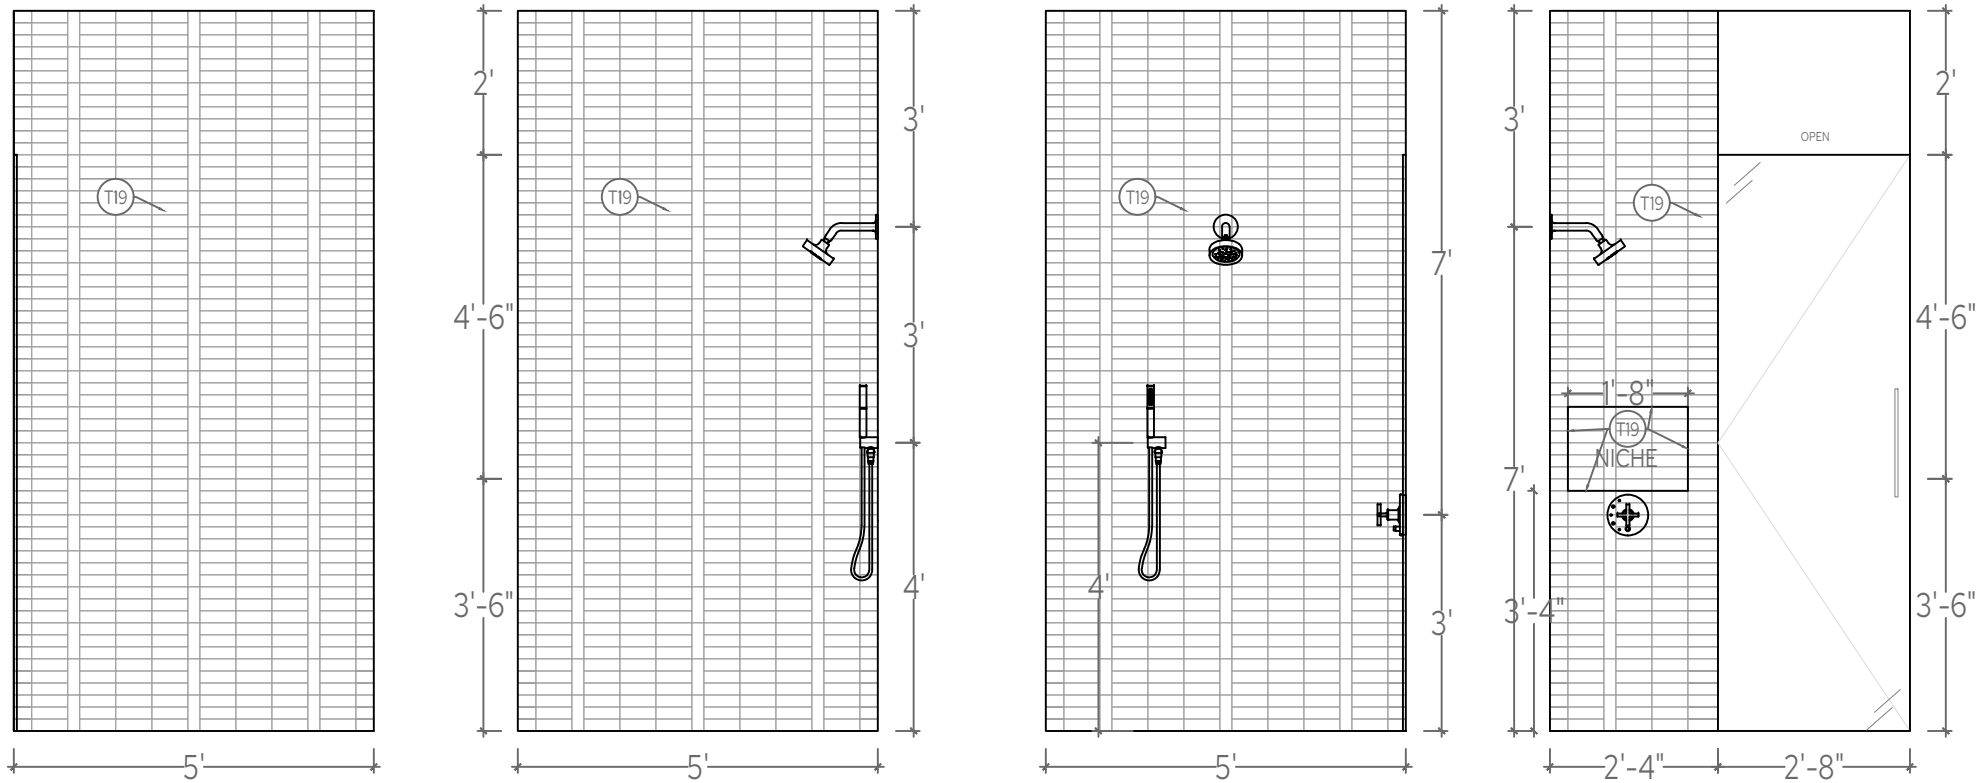

3 GUEST BATH ELEVATION
SCALE: 3/8" = 1'



FP FLOOR PLAN
SCALE: 1/4" = 1'

21

INTERIORS

CHRISTINA FORREST
PRINCIPAL
4808641021
DESIGN@21INTERIORS.COM

ALL DRAWINGS AND MEASUREMENTS
ARE TO BE CONFIRMED ON SITE BY
THE CONTRACTOR, BUILDER OR
ARCHITECT.

ALL DRAWINGS ARE CONCEPTUAL IN
NATURE AND INTENDED TO SET
FORTH DESIGN INTENT ONLY. THEY
ARE NOT TO BE USED FOR
ARCHITECTURAL OR ENGINEERING
PURPOSES.

ALL DRAWINGS AND SPECIFICATIONS
ARE PREPARED BY 21 INTERIORS LLC,
AND ALL COPYRIGHTS AND OTHER
PROPRIETARY RIGHTS APPLICABLE
THERE TO REMAIN AT ALL TIMES TO 21
INTERIORS.

SUNNYSIDE RESIDENCE
11831 N 70TH PL
SCOTTSDALE, AZ 85254


DRAWING:
GUEST
BATH
ELEV.

DATE:
4.30.2026


SCALE:
3/8" = 1'

SHEET #:
ID#



DRAWN BY:
KB

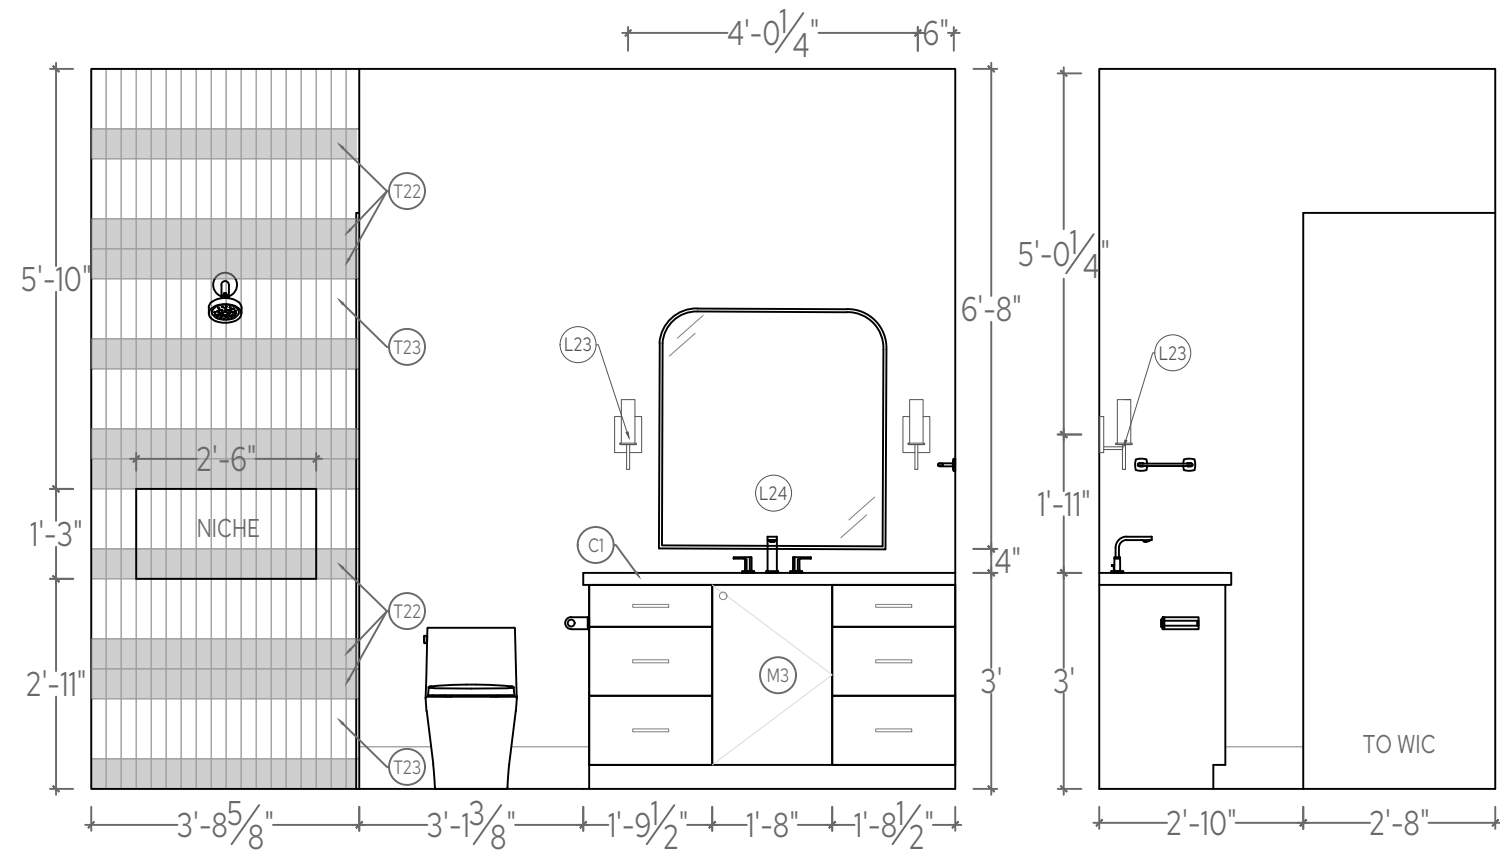

1 BATH 3 ELEVATION
SCALE: 3/8" = 1'

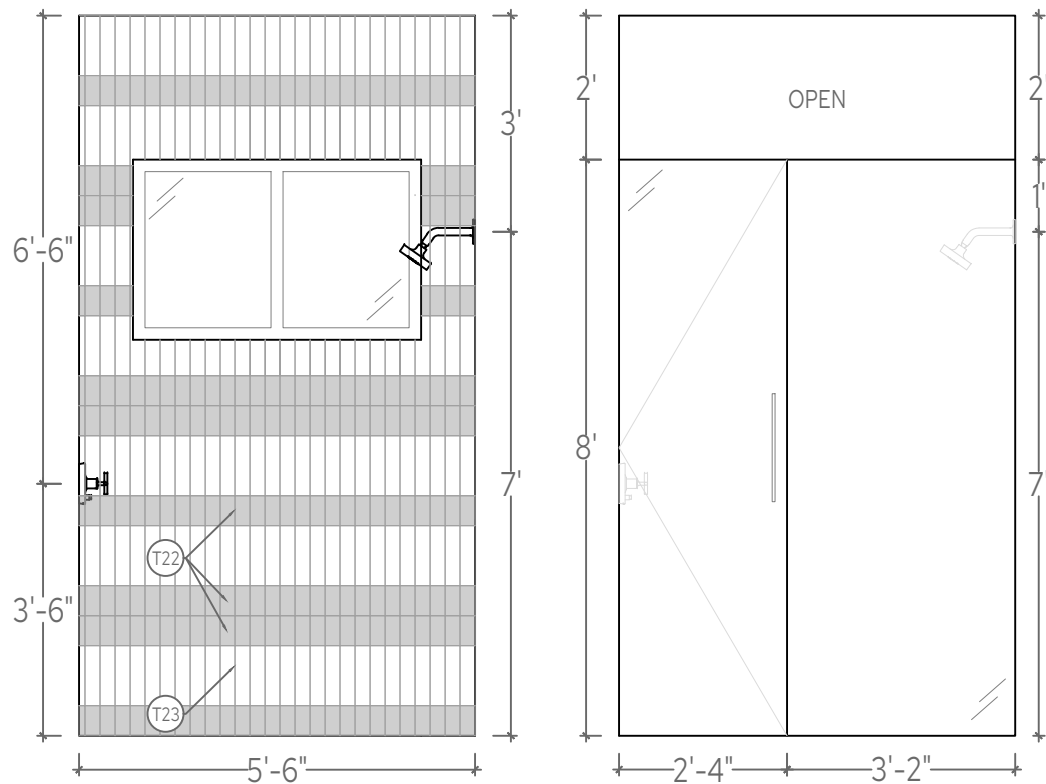

2 BATH 3 ELEVATION
SCALE: 3/8" = 1'

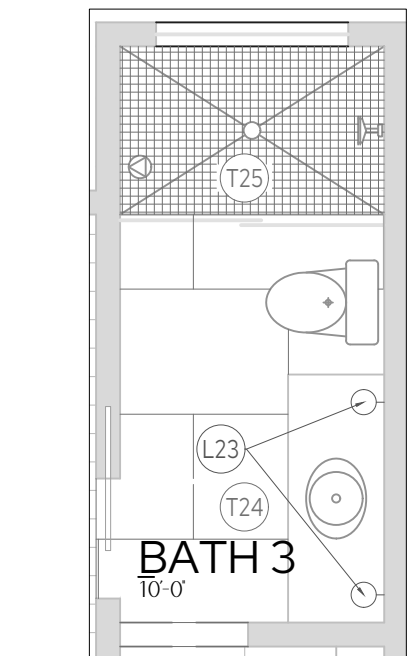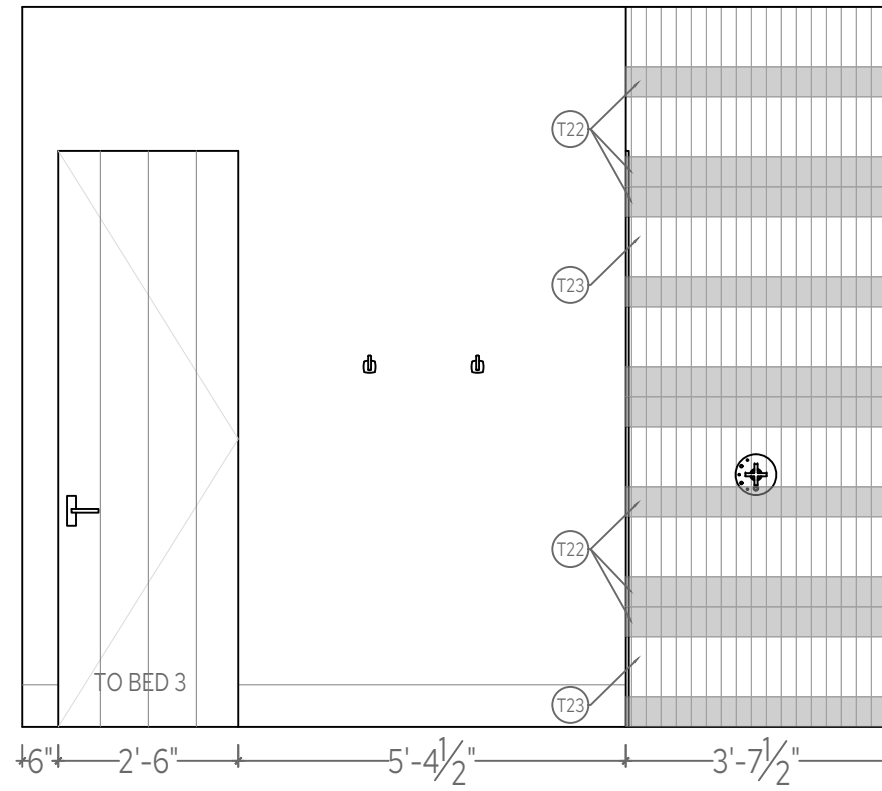

FP FLOOR PLAN
SCALE: 1/4" = 1'

21

INTERIORS

CHRISTINA FORREST
PRINCIPAL
4808641021
DESIGN@21INTERIORS.COM

ALL DRAWINGS AND MEASUREMENTS
ARE TO BE CONFIRMED ON SITE BY
THE CONTRACTOR, BUILDER OR
ARCHITECT.

ALL DRAWINGS ARE CONCEPTUAL IN
NATURE AND INTENDED TO SET
FORTH DESIGN INTENT ONLY. THEY
ARE NOT TO BE USED FOR
ARCHITECTURAL OR ENGINEERING
PURPOSES.

ALL DRAWINGS AND SPECIFICATIONS
ARE PREPARED BY 21 INTERIORS LLC,
AND ALL COPYRIGHTS AND OTHER
PROPRIETARY RIGHTS APPLICABLE
THERE TO REMAIN AT ALL TIMES TO 21
INTERIORS.

SUNNYSIDE RESIDENCE
11831 N 70TH PL
SCOTTSDALE, AZ 85254


DRAWING:
BATH 3
ELEV.

DATE:
4.30.2026


SCALE:
3/8" = 1'

SHEET #:
ID#



DRAWN BY:
KB

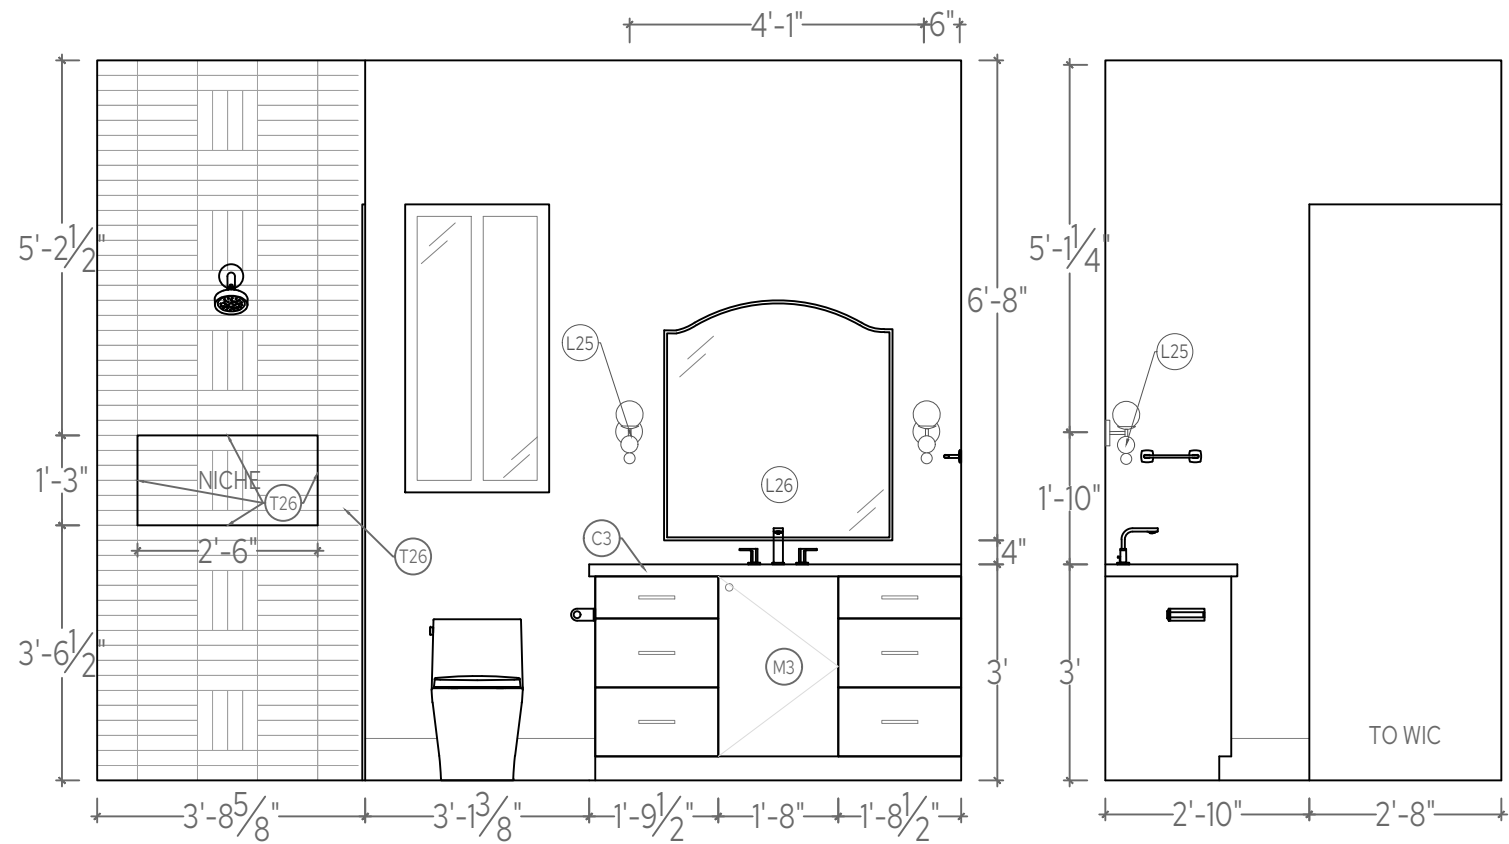

1 BATH 4 ELEVATION
SCALE: 3/8" = 1'

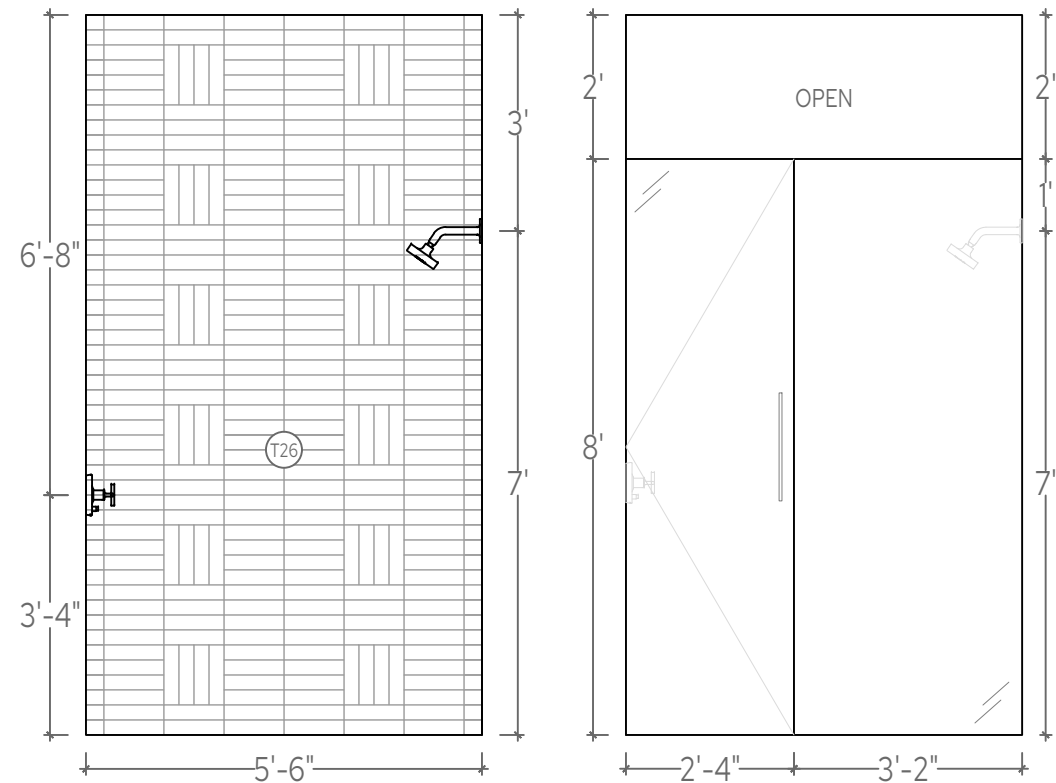

2 BATH 4 ELEVATION
SCALE: 3/8" = 1'

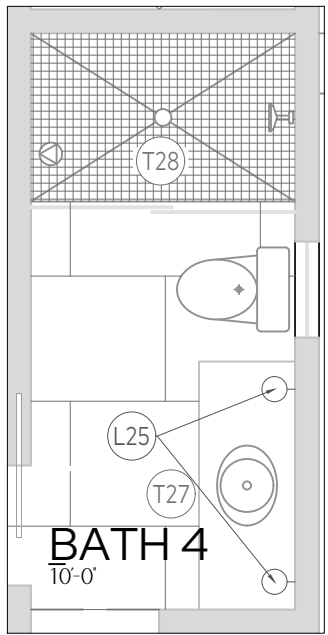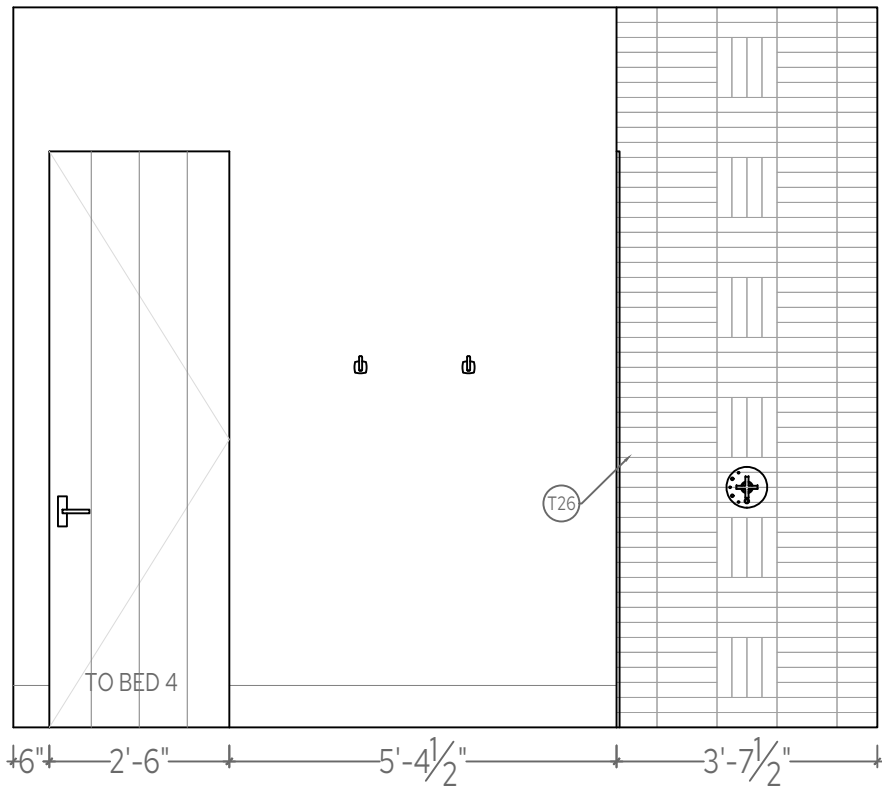

FP FLOOR PLAN
SCALE: 1/4" = 1'

21
INTERIORS

CHRISTINA FORREST
PRINCIPAL
4808641021
DESIGN@21INTERIORS.COM

ALL DRAWINGS AND MEASUREMENTS
ARE TO BE CONFIRMED ON SITE BY
THE CONTRACTOR, BUILDER OR
ARCHITECT.

ALL DRAWINGS ARE CONCEPTUAL IN
NATURE AND INTENDED TO SET
FORTH DESIGN INTENT ONLY. THEY
ARE NOT TO BE USED FOR
ARCHITECTURAL OR ENGINEERING
PURPOSES.

ALL DRAWINGS AND SPECIFICATIONS
ARE PREPARED BY 21 INTERIORS LLC,
AND ALL COPYRIGHTS AND OTHER
PROPRIETARY RIGHTS APPLICABLE
THERE TO REMAIN AT ALL TIMES TO 21
INTERIORS.

SUNNYSIDE RESIDENCE
11831 N 70TH PL
SCOTTSDALE, AZ 85254


DRAWING:
BATH 4
ELEV.

DATE:
4.30.2026


SCALE:
3/8" = 1'

SHEET #:
ID#



DRAWN BY:
KB

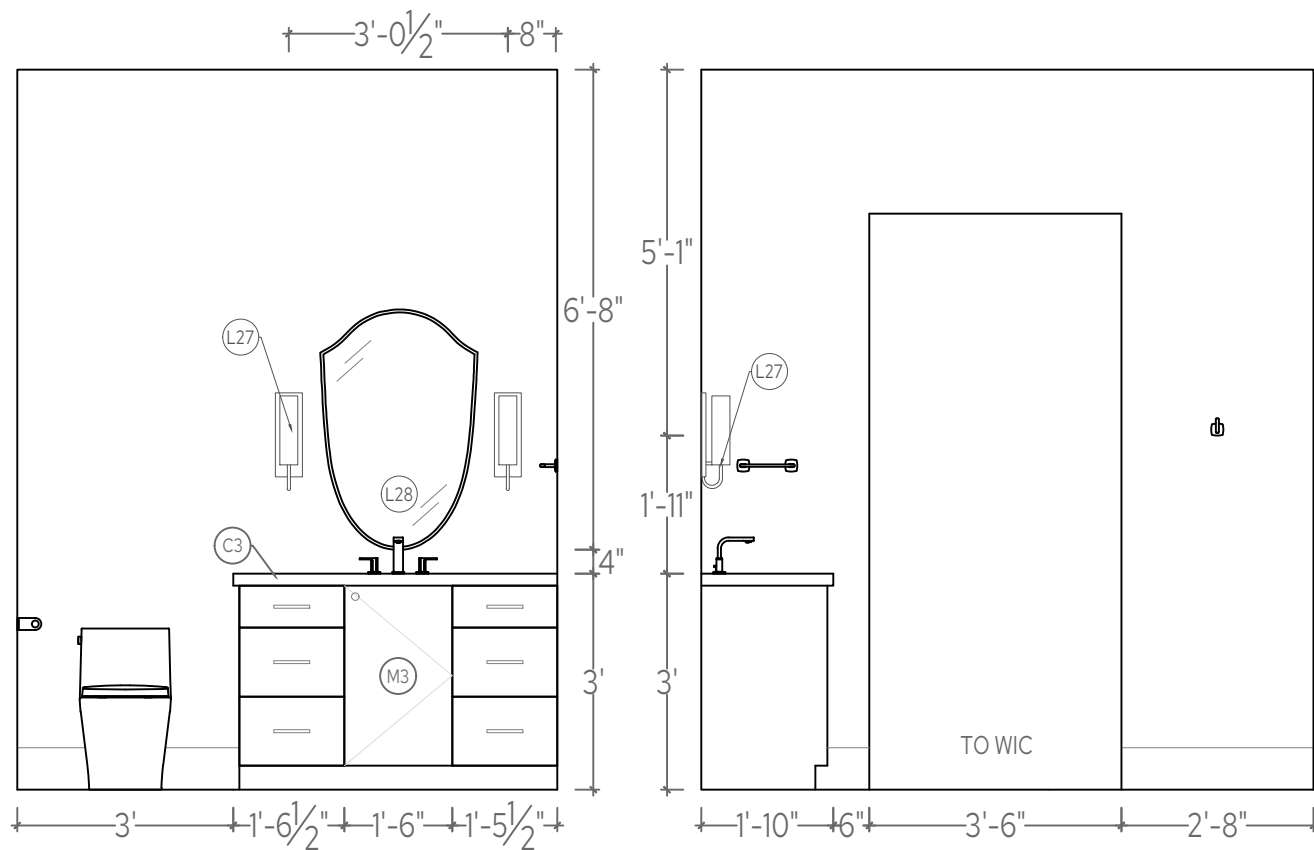


1 BATH 5 ELEVATION
SCALE: 3/8" = 1'

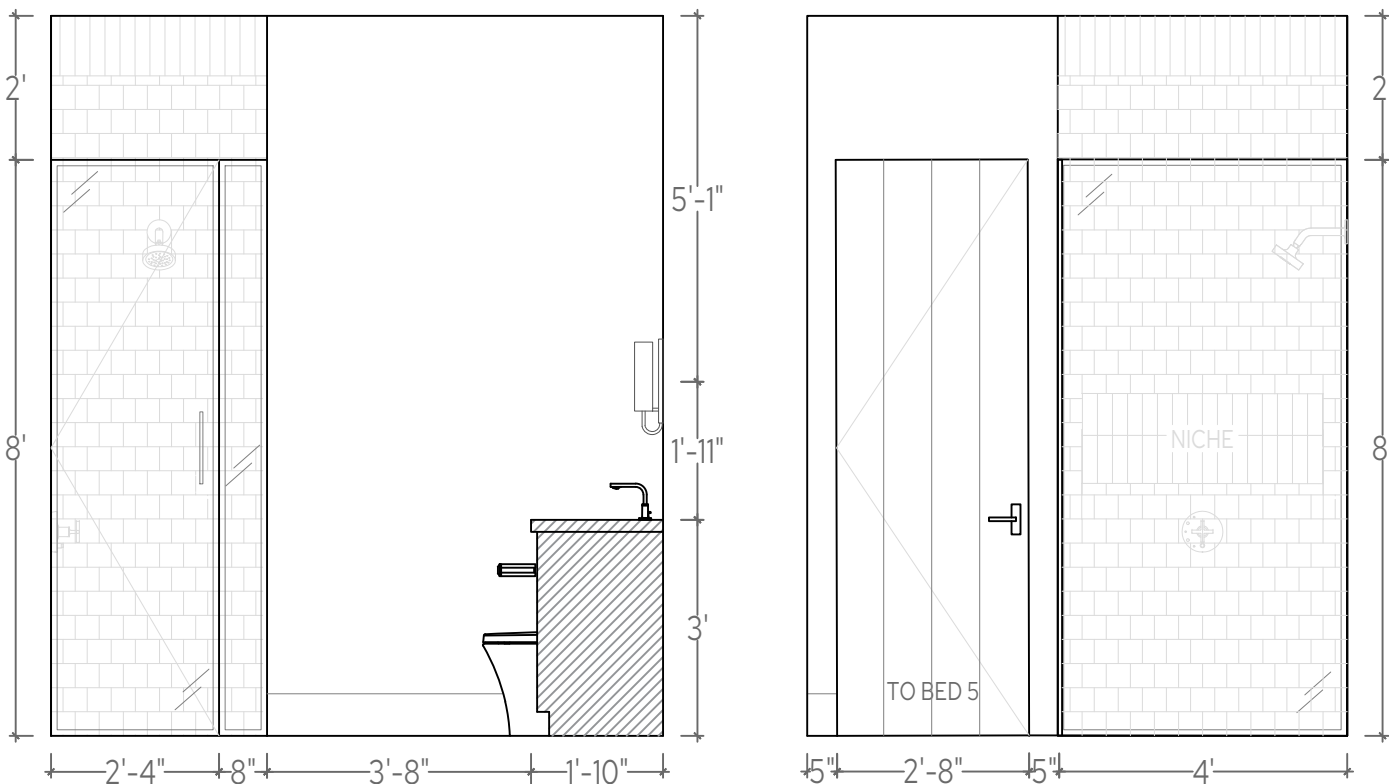


2 BATH 5 ELEVATION
SCALE: 3/8" = 1'

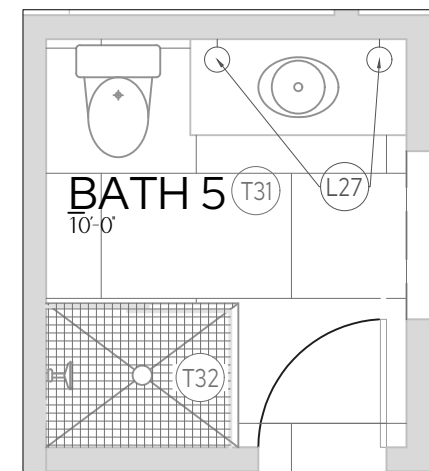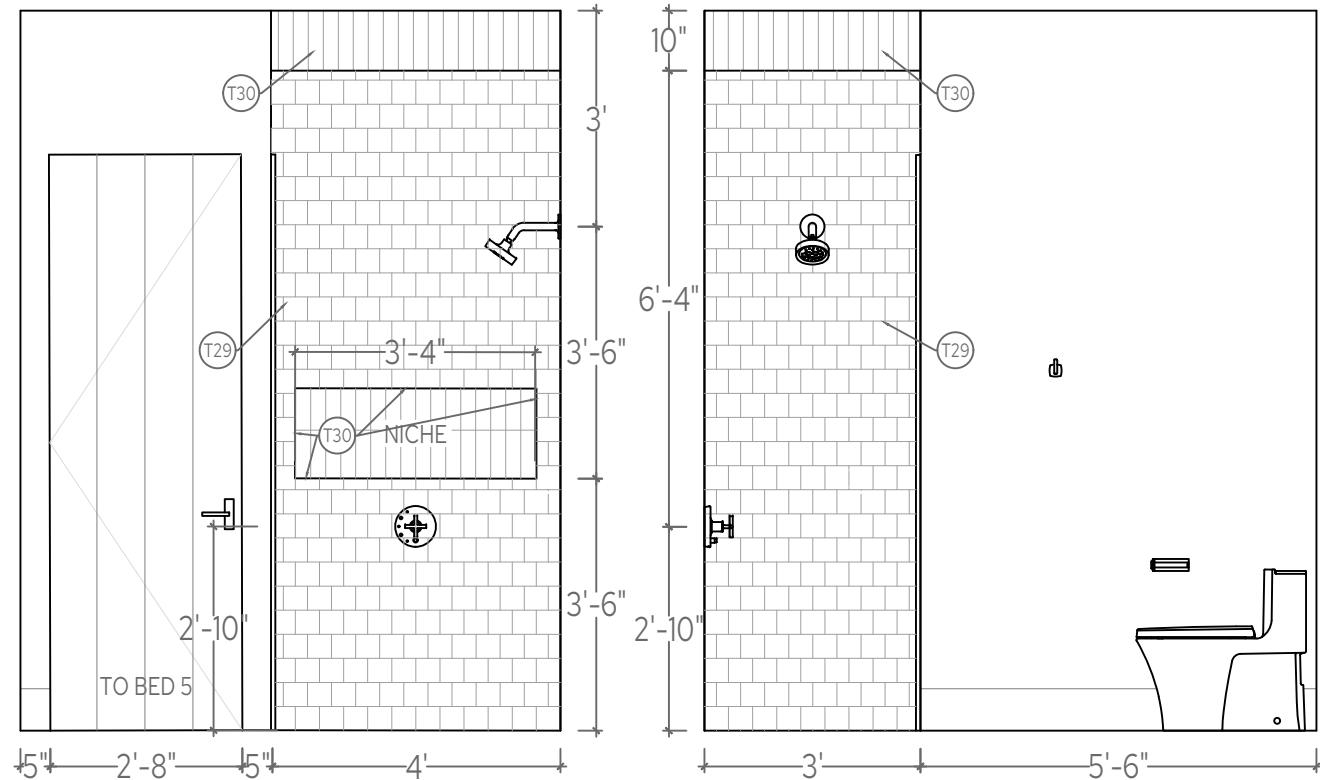


FLOOR PLAN
SCALE: 1/4" = 1'

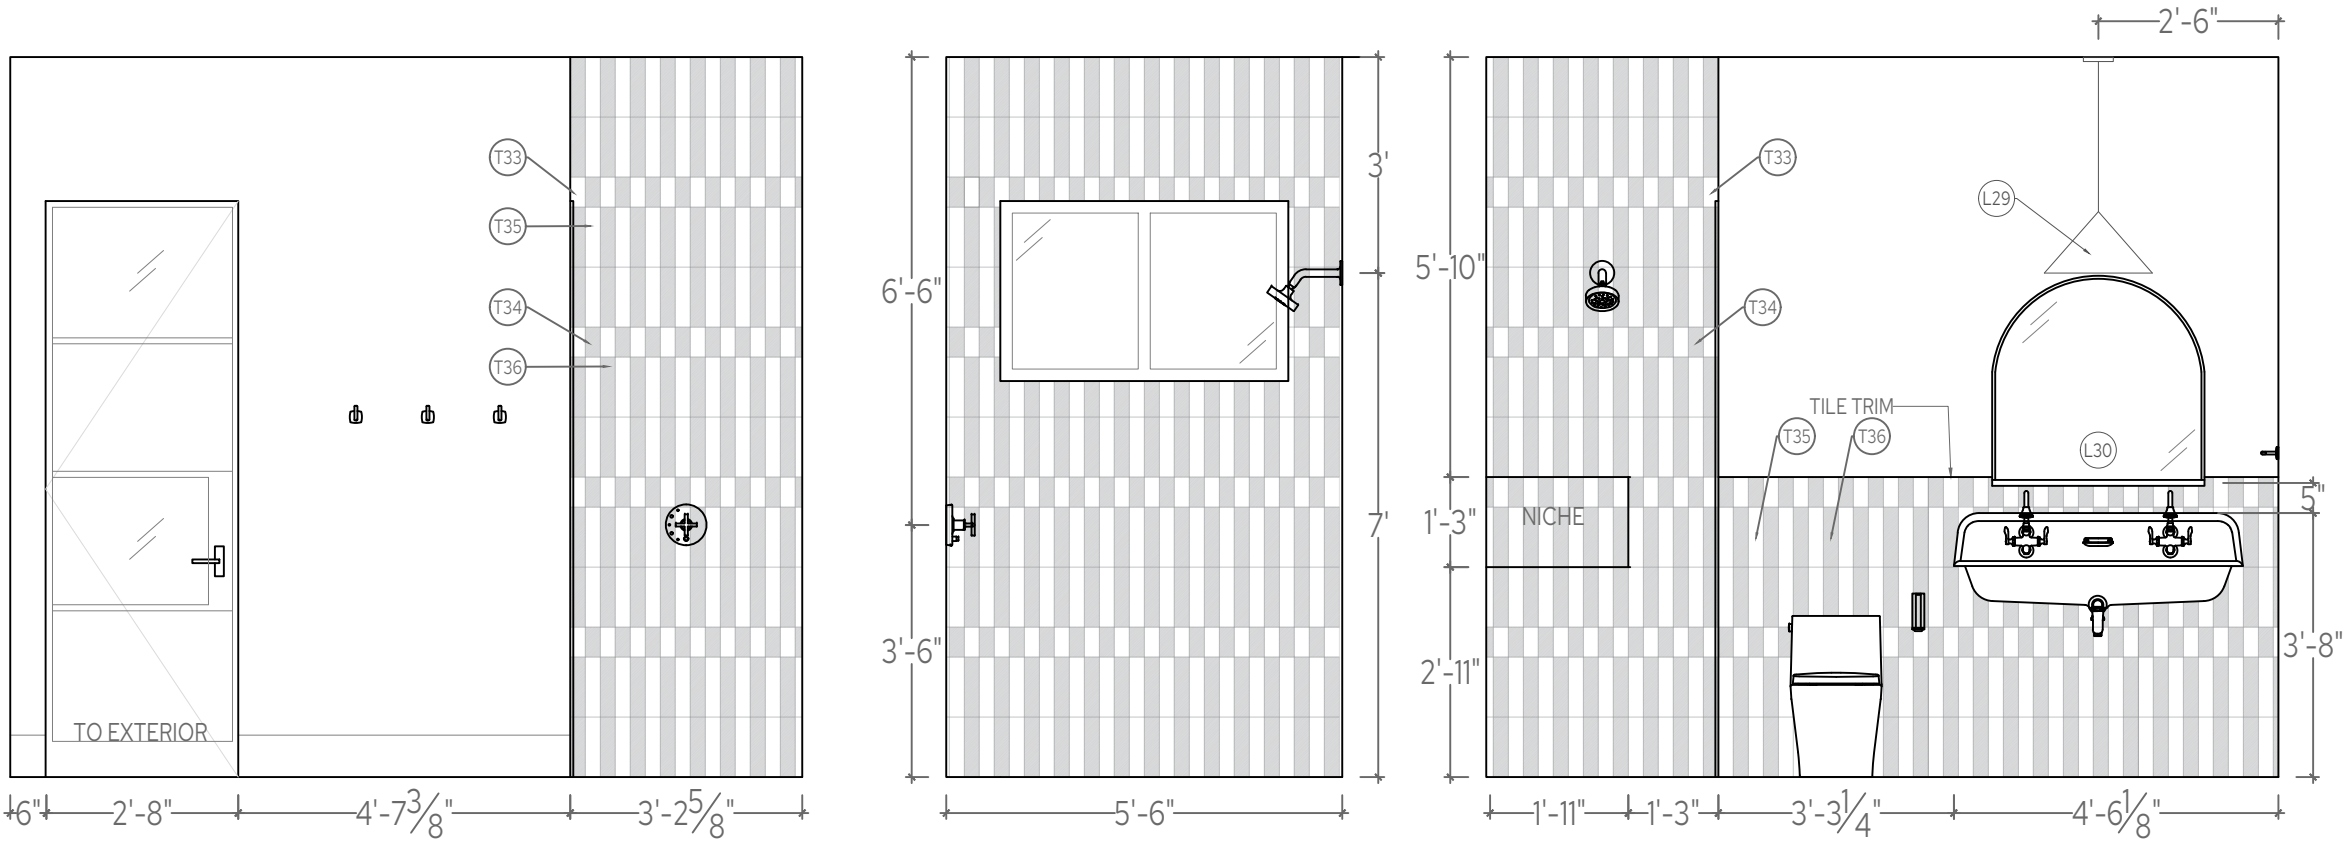


1 POOL BATH ELEVATION
SCALE: 3/8" = 1'

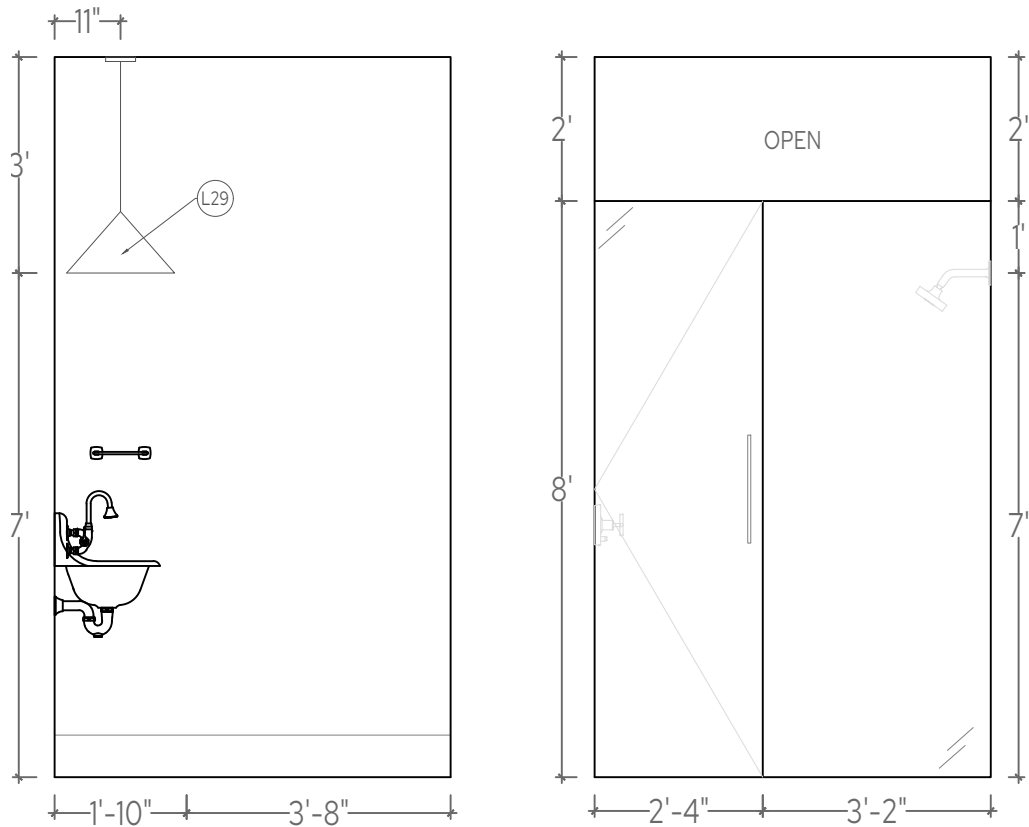

2 POOL BATH ELEVATION
SCALE: 3/8" = 1'

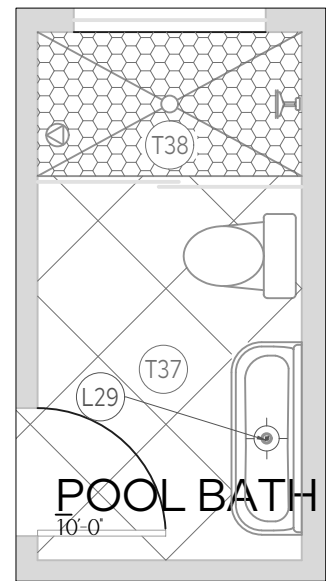

FP FLOOR PLAN
SCALE: 1/4" = 1'

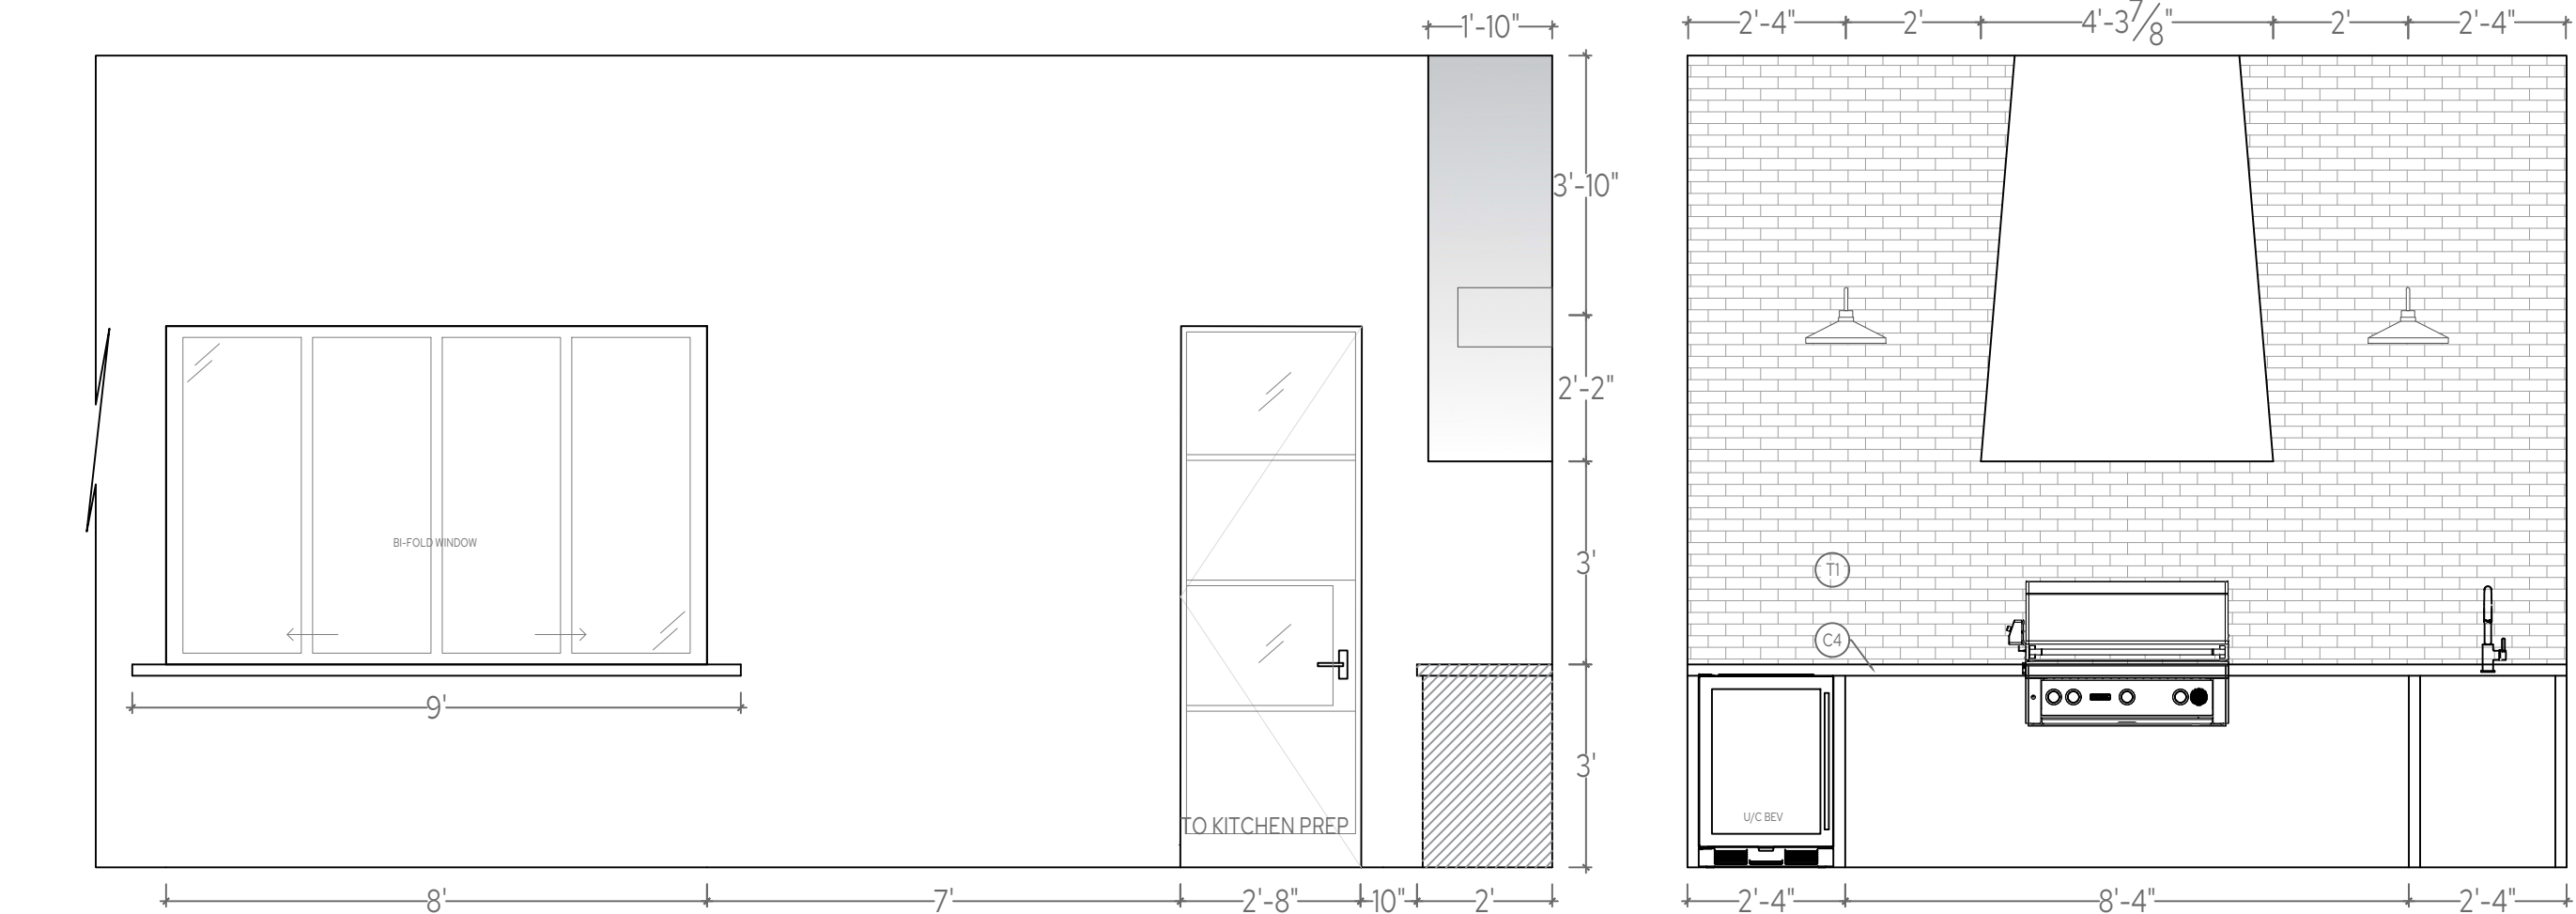

1 KITCHEN PATIO
 SCALE: 3/8" = 1'



21

INTERIORS

CHRISTINA FORREST
 PRINCIPAL
 480.864.1021
 DESIGN@21INTERIORS.COM

ALL DRAWINGS AND MEASUREMENTS ARE TO BE CONFIRMED ON SITE BY THE CONTRACTOR, BUILDER OR ARCHITECT.
 ALL DRAWINGS ARE CONCEPTUAL IN NATURE AND INTENDED TO SET FORTH DESIGN INTENT ONLY. THEY ARE NOT TO BE USED FOR ARCHITECTURAL OR ENGINEERING PURPOSES.
 ALL DRAWINGS AND SPECIFICATIONS ARE PREPARED BY 21 INTERIORS LLC, AND ALL COPYRIGHTS AND OTHER PROPRIETARY RIGHTS APPLICABLE THERETO REMAIN AT ALL TIMES TO 21 INTERIORS.

SUNNYSIDE RESIDENCE
 11831 N 70TH PL
 SCOTTSDALE, AZ 85254

DRAWING:
 KITCHEN PATIO ELEV.

DATE:
 4.30.2026

SCALE:
 3/8" = 1'






SHEET #:
 ID#





DRAWN BY:
 KB



APPLIANCE SCHEDULE										
NOTE: MORE DETAILED INFORMATION ABOUT CABINETY MAY BE FOUND ON CABINETY SCHEDULE										
AREA	LOCATION	MANUFACTURER	APPLIANCE	MODEL #	SWING	PANEL	PANEL FINISH	HARDWARE	HW FINISH	NOTES
GAME ROOM	PERIMETER	BUILDER CHOICE	24" U/C BEVERAGE FRIDGE			READY	M2	TOP KNOBS 18" APP ELLIS PULL	FLAT BLACK	
KITCHEN	ISLAND	BUILDER CHOICE	24" DRAWER; UNDER COUNTER MICROWAVE							
KITCHEN	PERIMETER	BUILDER CHOICE	36" FREEZER COLUMN		LEFT	READY	M2	EMTEK 36" SELECT TRANSITIONAL BAR SMOOTH APPLIANCE PULL	SATIN BRASS	
KITCHEN	PERIMETER	BUILDER CHOICE	36" REFRIGERATOR COLUMN		RIGHT	READY	M2	EMTEK 36" SELECT	SATIN BRASS	
KITCHEN	PERIMETER	BUILDER CHOICE	24" WINE COLUMN		LEFT	READY	M2	EMTEK 36" SELECT	SATIN BRASS	
KITCHEN	PERIMETER	BUILDER CHOICE	48" GAS RANGE							
KITCHEN	PERIMETER	BUILDER CHOICE	48" RANGE HOOD INSERT							
KITCHEN	PERIMETER	BUILDER CHOICE	30" WALL OVEN							
KITCHEN	PERIMETER	BUILDER CHOICE	30" BUILT IN COFFEE MAKER							
KITCHEN	PERIMETER	BUILDER CHOICE	24" DISHWASHER			READY	M2	TOP KNOBS CUMBERLAND APPLIANCE PULL 18"	HONEY BRONZE	
KITCHEN	PERIMETER	BUILDER CHOICE	24" DISHWASHER			READY	M2	TOP KNOBS CUMBERLAND APPLIANCE PULL 18"	HONEY BRONZE	
KITCHEN PATIO	PERIMETER	BUILDER CHOICE	36" GRILL							
KITCHEN PATIO	PERIMETER	BUILDER CHOICE	36" GRILL RANGE HOOD							
KITCHEN PATIO	PERIMETER	BUILDER CHOICE	24" U/C BEVERAGE FRIDGE							
KITCHEN PREP	PERIMETER	BUILDER CHOICE	24" DISHWASHER			READY	M3	TOP KNOBS CUMBERLAND APPLIANCE PULL 18"	HONEY BRONZE	
KITCHEN PREP	WALL	ELKAY	BUILDER CHOICE, OR, LIV FILTERED AND CHILLED WATER DISPENSER MIDNIGHT BLACK	LBWD06BKK						INCLUDE DRAIN CONNECTION
KITCHEN PREP	PERIMETER	BUILDER CHOICE	36" REFRIGERATOR AND FREEZER COMBO			OPTIONAL	M3	TOP KNOBS CUMBERLAND APPLIANCE PULL 18"	HONEY BRONZE	
LAUNDRY	PERIMETER	BUILDER CHOICE	2 SETS OF STACKABLE WASHER AND DRYER							

MILLWORK CABINETRY SCHEDULE									
KEY	AREA	LOCATION	DOOR STYLE	MFR - FINISH	FINISH	HARDWARE DRAWERS	HARDWARE CABINETS	HARDWARE FINISH	NOTES: TOEKICK, CABINET CROWN, LIGHTING, ETC.
M1	BATH 3	VANITY	FLAT	DOSSOZ	ABORIA SHADOW OAK	TOP KNOBS CHANNING PULL	TOP KNOBS BROOKLINE KNOB	FLAT BLACK	
M3	BATH 4	VANITY	FLAT	DOSSOZ	ABORIA STONE OAK	TOP KNOBS CHANNING PULL	TOP KNOBS BROOKLINE KNOB	HONEY BRONZE	
M3	BATH 5	VANITY	FLAT	DOSSOZ	ABORIA STONE OAK	TOP KNOBS CHANNING PULL	TOP KNOBS BROOKLINE KNOB	FLAT BLACK	
M1	DINING	NICHE	FLAT	DOSOOZ	ABORIA SHADOW OAK	TOP KNOBS CUMBERLAND PULL		HONEY BRONZE	TOE KICK LED
M1	DINING	NICHE	FLOATING SHELF	DOSOOZ	ABORIA SHADOW OAK				PLUG MOULD
M2	GAME ROOM	"WET BAR"	FLAT	DOSSOZ	ALLURE DESERT MIRAGE	TOP KNOBS ELLIS PULL	TOP KNOBS ELLIS PULL	FLAT BLACK	IF ALL M2 PAINTED, PAINT SW 9577 SOFT SUEDE
M2	GAME ROOM	READING NOOK	FLAT	DOSSOZ	ALLURE DESERT MIRAGE	TOP KNOBS CHANNING CUP PULL		FLAT BLACK	DRAWERS OPTIONAL; ALTERNATE PANEL IF ALL M2 PAINTED, PAINT SW 9577 SOFT SUEDE
M2	GAME ROOM	"WET BAR"	FLOATING SHELF	DOSSOZ	ALLURE DESERT MIRAGE				IF ALL M2 PAINTED, PAINT SW 9577 SOFT SUEDE
M1	GREAT ROOM	NICHE BENCHES	FLAT	DOSOOZ	ABORIA SHADOW OAK	TOP KNOBS HOLLIN CUP PULL		HONEY BRONZE	FURNITURE BASE TOE KICK
M3	GUEST BATH	VANITY	FLAT	DOSSOZ	ABORIA STONE OAK	TOP KNOBS CHANNING PULL + BROOKLINE KNOB	TOP KNOBS BROOKLINE KNOB	HONEY BRONZE	
M1	HALL 2	MUDROOM	FLAT WITH METAL MESH INSET	DOSOOZ	ABORIA SHADOW OAK	TOP KNOBS BROOKLINE KNOB	TOP KNOBS RIVERSIDE PULL	FLAT	4" SQUARE CROWN METAL MESH INSET - KENT METAL ULTRAFINE SCREEN ANTIQUE BRASS OPTIONAL; NO DOORS, OPEN "CUBBIES" WITH HOOK
	KITCHEN	ISLAND- SEATING	SEE TRIM SCHEDULE						
M2	KITCHEN	ISLAND- WORKING	FLAT	DOSSOZ	ALLURE DESERT MIRAGE	TOP KNOBS CUMBERLAND PULL	TOP KNOBS BROOKLINE KNOB + HOLLIN KNOB BACKPLATE	HONEY BRONZE	TOE KICK- CHEM METAL #924 BRONZE STAINLESS STEEL ALUMINUM 6"W V-GROOVE PANELED SIDES TO MATCH FINISH IF ALL M2 PAINTED, PAINT SW 9577 SOFT SUEDE
M1	KITCHEN	PERIMETER	FLAT	DOSSOZ	ABORIA SHADOW OAK	TOP KNOBS CUMBERLAND PULL	TOP KNOBS BROOKLINE KNOB	HONEY BRONZE	TOE KICK LED 4" SQUARE CROWN WHERE APPLICABLE; TOP KNOBS HOLLIN KNOB BACKPLATE HONEY BRONZE
M1	KITCHEN	RANGE HOOD	SEE TRIM SCHEDULE		CONCAVED GLASS FIBER REINFORCED GYPSUM PLASTER PAINTED WITH CHEM METAL BAND AND WOOD BAND				





MILLWORK CABINETRY SCHEDULE									
KEY	AREA	LOCATION	DOOR STYLE	MFR - FINISH	FINISH	HARDWARE DRAWERS	HARDWARE CABINETS	HARDWARE FINISH	NOTES: TOEKICK, CABINET CROWN, LIGHTING, ETC.
M3	KITCHEN PREP	PERIMETER	FLAT	DOSSOZ	ABORIA STONE OAK	TOP KNOBS CUMBERLAND PULL	TOP KNOBS BROOKLINE KNOB	HONEY BRONZE	4" SQUARE CROWN PANTRY SHELVING ALTERNATE; PAINTED SW 9570 IRONCLAD
M3	KITCHEN PREP	PERIMETER	FLOATING SHELF	DOSSOZ	ABORIA STONE OAK				PLUG MOULD
M2	LAUNDRY	PERIMETER	FLAT	DOSSOZ	ALLURE DESERT MIRAGE	TOP KNOBS CUMBERLAND PULL	TOP KNOBS CUMBERLAND KNOB	HONEY BRONZE	4" SQUARE CROWN POWER IN BROOM CLOSET OPEN SPACES FOR ROLLING BASKETS OPTIONAL; DRYAWAY 4 FRAMES 30"DEEP
M2	LAUNDRY	PERIMETER	FLOATING SHELVES	DOSSOZ	ALLURE DESERT MIRAGE				IF ALL M2 PAINTED, PAINT SW 9577 SOFT SUEDE
M3	MASTER BATH	VANITIES	FLAT	DOSSOZ	ABORIA STONE OAK	TOP KNOBS NEWBURN T-KNOB + PULL	TOP KNOBS NEWBURN T-KNOB + PULL	HONEY BRONZE	TOE KICK LED 4" SQUARE CROWN
M3	MASTER SUITE	NICHE	FLAT	DOSSOZ	ABORIA STONE OAK	TOP KNOBS NEWBURN T-KNOB + PULL		HONEY BRONZE	MILLWORK OPTIONAL; BUILDER CHOICE FURNITURE BASE TOE KICK

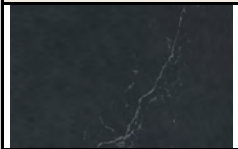
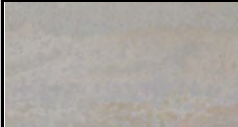
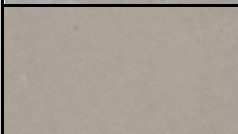
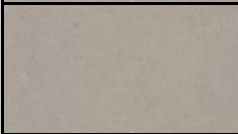
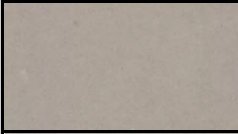
SLAB + COUNTER SURFACE SCHEDULE									
IMAGE	KEY	AREA	LOCATION	MATERIAL	VENDOR/ MANUFACTURER	FINISH	SLAB DIM	EDGE DETAIL	NOTES
	C1	BATH 3	VANITY	QUARTZ- 4004 RAW CONCRETE	CAESARSTONE	CONCRETE	2CM	2" MITERED	ALTERNATE OPTION; ARIZONA TILE CONCRETE GRAY HONED OPTIONAL; 4" SLAB BACKSPLASH ONLY ON BACK, DO NOT APPLY TO SIDES
	C3	BATH 4	VANITY	QUARTZ- CHARCOAL SOAPSTONE	SILESTONE	SUEDE	2CM	2" MITERED	ALTERNATE OPTION; ARIZONA TILE GRIGIO ELEGANTE HONED OPTIONAL; 4" SLAB BACKSPLASH ONLY ON BACK, DO NOT APPLY TO SIDES
	C3	BATH 5	VANITY	QUARTZ- CHARCOAL SOAPSTONE	SILESTONE	SUEDE	2CM	2" MITERED	ALTERNATE OPTION; ARIZONA TILE GRIGIO ELEGANTE HONED OPTIONAL; 4" SLAB BACKSPLASH ONLY ON BACK, DO NOT APPLY TO SIDES
	C2	DINING	NICHE	QUARTZ- 40043 PRIMORDIA	CAESARSTONE	ROUGH	2CM	4" MITERED	ALTERNATE C3
	C1	GAME ROOM	"WET BAR"	QUARTZ- 4004 RAW CONCRETE	CAESARSTONE	CONCRETE	2CM	2" MITERED	ALTERNATE OPTION; ARIZONA TILE CONCRETE GRAY HONED
	C1	GREAT ROOM	NICHE BENCHES	QUARTZ- 4004 RAW CONCRETE	CAESARSTONE	CONCRETE	2CM	EASED	ALTERNATE; ARIZONA TILE CONCRETE GRAY HONED
	C1	GUEST BATH	VANITY	QUARTZ- 4004 RAW CONCRETE	CAESARSTONE	CONCRETE	2CM	2" MITERED	ALTERNATE OPTION; ARIZONA TILE CONCRETE GRAY HONED
	C2	KITCHEN	ISLANDS	QUARTZ- 40043 PRIMORDIA	CAESARSTONE	ROUGH	2CM	2" MITERED	
	C2	KITCHEN	PERIMETER	QUARTZ- 40043 PRIMORDIA	CAESARSTONE	ROUGH	2CM	2" MITERED	
	C2	KITCHEN	PERIMETER- RANGE WALL BACKSPLASH	QUARTZ- 40043 PRIMORDIA	CAESARSTONE	ROUGH	2CM	18" BACKSPLASH WITH 2" MITERED FRONT SHELF (4" DEEP)	THICKNESS OF SHELF TO ALLOW HIDDEN PLUG MOULD
	C4	KITCHEN PATIO BBQ	COUNTERTOP	QUARTZITE- STILLETTO WAVE	CACTUS STONE AND TILE	HONED/ LEATHERED	2CM	2" MITERED	OR BUILDER CHOICE
	C2	KITCHEN PREP	PERIMETER	QUARTZ- 40043 PRIMORDIA	CAESARSTONE	ROUGH	2CM	2" MITERED; OPTIONAL EASED	

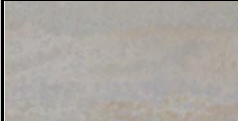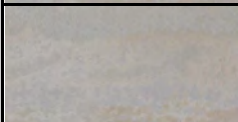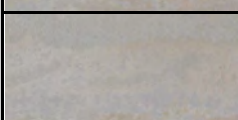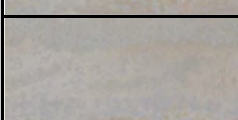
SLAB + COUNTER SURFACE SCHEDULE									
IMAGE	KEY	AREA	LOCATION	MATERIAL	VENDOR/ MANUFACTURER	FINISH	SLAB DIM	EDGE DETAIL	NOTES
	C3	LAUNDRY	PERIMETER	QUARTZ- CHARCOAL SOAPSTONE	SILESTONE	SUEDE	2CM	2" MITERED; OPTIONAL EASED	ALTERNATE; ARIZONA TILE GRIGIO ELEGANTE HONED
	C2	MASTER BATH	"MAKE-UP VANITY"	QUARTZ- 40043 PRIMORDIA	CAESARSTONE	ROUGH	2CM	2" MITERED	
	C2	MASTER BATH	SHOWER BENCH	QUARTZ- 40043 PRIMORDIA	CAESARSTONE	ROUGH	2CM	WATERFALL	
	C2	MASTER BATH	SHOWER NICHE	QUARTZ- 40043 PRIMORDIA	CAESARSTONE	ROUGH	2CM	EASED	USE AT TRIM
	C2	MASTER BATH	TUB LEDGE	QUARTZ- 40043 PRIMORDIA	CAESARSTONE	ROUGH	2CM	EASED	INSTALLED TO CAP OFF LEDGE (4" DEPTH)
	C2	MASTER BATH	VANITIES	QUARTZ- 40043 PRIMORDIA	CAESARSTONE	ROUGH	2CM	2" MITERED	8" B/S OPTIONAL, B/S ABOVE TO BE TILED
	C2	MASTER SUITE	NICHE	QUARTZ- 40043 PRIMORDIA	CAESARSTONE	ROUGH	2CM	4" MITERED	MILLWORK OPTIONAL; BUILDER CHOICE

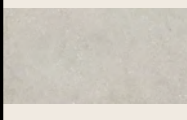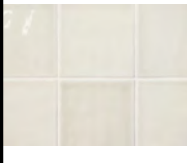TILE + FLOORING SCHEDULE										
IMAGE	KEY	AREA	LOCATION	VENDOR/ MANUFACTURER	MATERIAL	DIMENSIONS	FINISH/ COLOR	GROUT	TRIM	NOTES
	T24	BATH 3	FLOOR	ARIZONA TILE	PORCELAIN- KONKRETE	24" X 48"	MATTE/ CENERE	MAPEI 5011 SAHARA BEIGE		RUNNING BOND- 1/2 OFFSET
	T25	BATH 3	SHOWER FLOOR	ARIZONA TILE	PORCELAIN- KONKRETE	2" X 2" ON MOSAIC MESH SHEET	MATTE/ CENERE	MAPEI 5011 SAHARA BEIGE		
	T22	BATH 3	SHOWER WALLS	BEDROSIANS	CERAMIC- MARIN	2.5" X 5"	GLOSS/ BLACK SEA (BLACK)	MAPEI 5001 ALABASTER	COORDINATING MARIN GLOSS COASTAL CLIFF TAUPE CERAMIC JOLLY TRIM	PATTERN ROWS AS FOLLOWS: T22, T23, T22, T22, T23, T22... SEE DRAWING
	T23	BATH 3	SHOWER WALLS	BEDROSIANS	CERAMIC- MARIN	2.5" X 10"	GLOSS/ COASTAL CLIFF TAUPE	MAPEI 5001 ALABASTER	COORDINATING MARIN GLOSS COASTAL CLIFF TAUPE CERAMIC JOLLY TRIM	PATTERN ROWS AS FOLLOWS: T22, T23, T22, T22, T23, T22... SEE DRAWING
	T27	BATH 4	FLOOR	ARIZONA TILE	PORCELAIN- KONKRETE	24" X 48"	MATTE/ GRIGIO	MAPEI 5039 IVORY		RUNNING BOND- 1/2 OFFSET
	T28	BATH 4	SHOWER FLOOR	ARIZONA TILE	PORCELAIN- KONKRETE	2" X 2" ON MOSAIC MESH SHEET	MATTE/ GRIGIO	MAPEI 5039 IVORY		
	T26	BATH 4	SHOWER WALLS	BEDROSIANS	CERAMIC- MAKOTO	2.5" X 10"	KUMO GREY	MAPEI 5001 ALABASTER	COORDINATING MAKOTO KUMO GREY CERAMIC JOLLY MITER EDGE TRIM	INCLUDE IN NICHE HORIZONTAL STRAIGHT STACK, EVERY 2 COLUMNS AND EVERY 4 HORIZONTAL STRAIGHT STACK TILES INTEGRATE 4 VERTICAL STRAIGHT STACK TILES, SEE DRAWING
	T31	BATH 5	FLOOR	ARIZONA TILE	PORCELAIN- KONKRETE	24" X 48"	MATTE/ BEIGE	MAPEI 5039 IVORY		RUNNING BOND- 1/2 OFFSET
	T32	BATH 5	SHOWER FLOOR	ARIZONA TILE	PORCELAIN- KONKRETE	2" X 2" ON MOSAIC MESH SHEET	MATTE/ BEIGE	MAPEI 5039 IVORY		
	T29	BATH 5	SHOWER WALLS	BEDROSIANS	CERAMIC- MARIN	4" X 4"	GLOSS/ SAND DOLLAR	MAPEI 5014 BISCUIT	COORDINATING MARIN GLOSS SAND DOLLAR CERAMIC JOLLY TRIM	RUNNING BOND- 1/2 OFFSET WITH T30 SOILDER COURSE ON TOP

TILE + FLOORING SCHEDULE										
IMAGE	KEY	AREA	LOCATION	VENDOR/ MANUFACTURER	MATERIAL	DIMENSIONS	FINISH / COLOR	GROUT	TRIM	NOTES
	T30	BATH 5	SHOWER WALLS	BEDROSIANS	CERAMIC- MARIN	2.5" X 10"	GLOSS/ SAND DOLLAR	MAPEI 5014 BISCUIT	COORDINATING MARIN GLOSS SAND DOLLAR CERAMIC JOLLY TRIM	SOILDER COURSE ON TOP AND INCLUDE IN NICHE
	T1	DINING	BACKSPLASH	APACHE STONE/ MSTONE	THIN BRICK	7-5/8" X 2-1/4" X 1/2"	WHITE ASH	MAPEI 5039 IVORY		RUNNING BOND- 1/2 OFFSET
	T2	FOYER	FLOOR	CRAFTSMAN COURT CERAMICS/ ALTEA CERAMICS	PORCELAIN- TOBA	10" X 10"	R11/ TOBA BLACK	MAPEI 5039 IVORY		BOARDER TILE AND 45 DEGREE CHECKERBOARD WITH T3
	T3	FOYER	FLOOR	CRAFTSMAN COURT CERAMICS/ ALTEA CERAMICS	PORCELAIN- TOSCA	10" X 10"	R11/ TOSCA CALACATTA VIOLA	MAPEI 5039 IVORY		45 DEGREE CHECKERBOARD WITH T2
	T17	GAME ROOM	"WET BAR" BACKSPLASH	BEDROSIANS	CERAMIC- MAKOTO	2-1/2" X 10"	KUROI BLACK	MAPEI 5001 ALABASTER		VERTICAL HALF OFFSET
	T4	GREAT ROOM	FIREPLACE	SOLSTICE STONE	CORDOBA CREAM FLUTED	16" X 24"	HONED/ FLUTED/ CORDOBA CREAM	MAPEI 5001 ALABASTER		
	T39	GREAT ROOM	FIREPLACE HEARTH + "MANTEL "	SOLSTICE STONE	CORDOBA CREAM	16" X 24"	HONED/ CORDOBA CREAM	MAPEI 5001 ALABASTER	DEPRESSED INTO FLOOR	
	T20	GUEST BATH	FLOOR	BEDROSIANS	PORCELAIN- MATERIKA	32" X 32"	MATTE/ SAND	MAPEI 5039 IVORY		45 DEGREE / DIAMOND PATTERN
	T21	GUEST BATH	SHOWER FLOOR	BEDROSIANS	PORCELAIN- MATERIKA	3" HEXAGON ON 10-1/4" X 11-3/4" MOSAIC MESH SHEET	MATTE/ SAND	MAPEI 5039 IVORY		
	T19	GUEST BATH	SHOWER WALLS	BEDROSIANS	PORCELAIN- CELINE	2" X 6"	GLOSS/ WHITE	MAPEI 5014 BISCUIT	COORDINATING CELINE GLOSS WHITE PORCELAIN JOLLY TRIM	HORIZONTAL STRAIGHT STACK 3 "COLLUMNS" FOLLOWED BY VERTICAL STRAIGHT STACK 1 "COLLUMN"... SEE DRAWING INCLUDE IN NICHE
	T18	GUEST BATH	VANITY BACKSPLASH	BEDROSIANS	PORCELAIN- CELINE	2-1/2" X 10"	GLOSS/ WHITE	MAPEI 5014 BISCUIT		VERTICAL STRAIGHT STACK
	T14	HALL BATH	FLOOR	CRAFTSMAN COURT CERAMICS/ ALTEA CERAMICS	PORCELAIN- TOBA	5" X 10"	R11/ MULTICOLOR	MAPEI 5014 BISCUIT		PATTERN AS FOLLOWS: T14, T14, T15, T14, T14, T15, NEXT ROW 1/3 OFFSET... SEE DRAWINGS

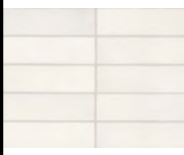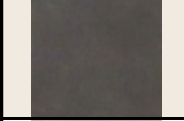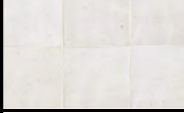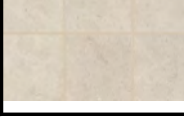
TILE + FLOORING SCHEDULE										
IMAGE	KEY	AREA	LOCATION	VENDOR/ MANUFACTURER	MATERIAL	DIMENSIONS	FINISH / COLOR	GROUT	TRIM	NOTES
	T15	HALL BATH	FLOOR	CRAFTSMAN COURT CERAMICS/ ALTEA CERAMICS	PORCELAIN- TOBA	2" X 10"	R11/ BLACK	MAPEI 5014 BISCUIT		PATTERN AS FOLLOWS: T14, T14, T15, T14, T14, T15, NEXT ROW 1/3 OFFSET... SEE DRAWINGS
	T16	HALL BATH	SHOWER WALLS	BEDROSIANS	CERAMIC- MAKOTO	2.5" X 10"	MATTE/ SHOJI WHITE	MAPEI 5039 IVORY	COORDINATING MAKOTO SHOJI WHITE CERAMIC JOLLY MITER EDGE TRIM	RUNNING BOND- 1/2 OFFSET WITH 1 ROW SOILDER COURSE ON TOP INCLUDE IN NICHE
	T1	KITCHEN	BACKSPLASH	APACHE STONE/ MSTONE	THIN BRICK	7-5/8" X 2-1/4" X 1/2"	WHITE ASH	MAPEI 5039 IVORY		RUNNING BOND- 1/2 OFFSET
	T6	KITCHEN PREP	BACKSPLASH	BEDROSIANS	CERAMIC- MAKOTO	2-1/2" X 10"	KUROI BLACK	MAPEI 5047 CHARCOAL		HORIZONTAL STRAIGHT STACK
	T5	KITCHEN PREP	FLOOR	BEDROSIANS	PORCELAIN- BLUERUN	24" X 24"	HISTORIC GREIGE	5002 PEWTER		45 DEGREE / DIAMOND PATTERN
	T7	LAUNDRY	BACKSPLASH	ARIZONA TILE	CERAMIC- FLASH BARS	5" X 10" SCORED	POLISHED/ IVORY	MAPEI 5014 BISCUIT	COORDINATING FLASH IVORY PENCIL BULLNOSE	HORIZONTAL STRAIGHT STACK INCLUDE GROUT INTO SCORED SPACES
	T8	LAUNDRY	FLOOR	ARIZONA TILE	PORCELAIN- REVERIE	8" X 8"	MATTE/ NOIR	MAPEI 5011 SAHARA BEIGE		45 DEGREE CHECKERBOARD WITH T9 EACH "CHECKERBOARD SQUARE" MADE UP OF 4 TILES
	T9	LAUNDRY	FLOOR	ARIZONA TILE	PORCELAIN- REVERIE	8" X 8"	MATTE/ GRIS	MAPEI 5011 SAHARA BEIGE		45 DEGREE CHECKERBOARD WITH T8 EACH "CHECKERBOARD SQUARE" MADE UP OF 4 TILES
	T11	MASTER BATH	"MAKEUP VANITY" BACKSPLASH	BEDROSIANS	ZELLIGE- ZAGORA	4" X 4"	BLANC	MAPEI 5014 BISCUIT		STRAIGHT STACK
	T12	MASTER BATH	FLOOR	BEDROSIANS	PORCELAIN- THADDEUS	24" X 48"	MATTE/ CRÈME	MAPEI 5014 BISCUIT		RUNNING BOND- 1/2 OFFSET
	T12	MASTER BATH	SHOWER CEILING	BEDROSIANS	PORCELAIN- THADDEUS	24" X 48"	MATTE/ CRÈME	MAPEI 5014 BISCUIT		STRAIGHT STACK ALTERNATE, BUILDER CHOICE; THADDEUS CRÈME 4" X 4" MOSAIC SHEET (T14)
	T40	MASTER BATH	SHOWER FLOOR	BEDROSIANS	PORCELAIN- THADDEUS	4" X 4" ON MOSAIC MESH SHEET	MATTE/ CRÈME	MAPEI 5014 BISCUIT		TILE IN SHOWER DRAIN

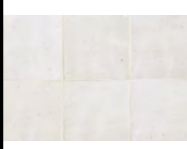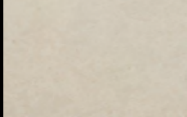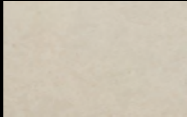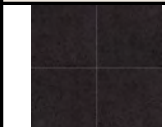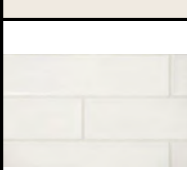
TILE + FLOORING SCHEDULE										
IMAGE	KEY	AREA	LOCATION	VENDOR/ MANUFACTURER	MATERIAL	DIMENSIONS	FINISH/ COLOR	GROUT	TRIM	NOTES
	T13	MASTER BATH	SHOWER WALLS	BEDROSIANS	PORCELAIN- THADDEUS	24" X 48"	MATTE/ DECO / CRÈME	MAPEI 5014 BISCUIT	SCHLUTER JOLLY CREAM	HORIZONTAL STRAIGHT STACK (TEXTURE RUNNING HORIZONTAL) NOT TO INCLUDE NICHE OR BENCH, C2
	T11	MASTER BATH	TUB BACKSPLASH	BEDROSIANS	ZELLIGE- ZAGORA	4" X 4"	BLANC	MAPEI 5014 BISCUIT	MITERED CORNERS; ALTERNATE: SCHLIUTER JOLLY CREAM	STRAIGHT STACK INSTALL UP TO 3' AFF CAPPED WITH C2
	T11	MASTER BATH	VANITY BACK SPLASH	BEDROSIANS	ZELLIGE- ZAGORA	4" X 4"	BLANC	MAPEI 5014 BISCUIT		STRAIGHT STACK
	T10	MASTER SUITE	FIREPLACE HEARTH	ARIZONA TILE	NATURAL STONE- GOBI	12" X 24"	HONED/ GOBI	MAPEI 5039 IVORY	DEPRESSED INTO FLOOR	
	T10	MASTER SUITE	FIREPLACE SURROUND	ARIZONA TILE	NATURAL STONE- GOBI	12" X 24"	HONED/ GOBI	MAPEI 5039 IVORY	MITERED CORNERS	VERTICAL STRAIGHT STACK
	T37	POOL BATH	FLOOR	ARIZONA TILE	PORCELAIN- TERRAZZO	24" X 24"	BLACK	MAPEI 5010 BLACK		
	T38	POOL BATH	SHOWER FLOOR	ARIZONA TILE	PORCELAIN- TERRAZZO	4" HEX ON MOSAIC MESH SHEET	BLACK	MAPEI 5010 BLACK		
	T33	POOL BATH	SHOWER WALLS/ BACKSPLASH	BEDROSIANS	CERAMIC- MARIN	2.5" X 5"	GLOSS/ PEARL WHITE	MAPEI 5001 ALABASTER	COORDINATING MARIN GLOSS MIDNIGHT TIDE CERAMIC JOLLY TRIM	SEE DRAWING FOR TILE LAYOUT
	T34	POOL BATH	SHOWER WALLS/ BACKSPLASH	BEDROSIANS	CERAMIC- MARIN	2.5" X 5"	GLOSS/ MIDNIGHT TIDE	MAPEI 5001 ALABASTER	COORDINATING MARIN GLOSS MIDNIGHT TIDE CERAMIC JOLLY TRIM	SEE DRAWING FOR TILE LAYOUT
	T35	POOL BATH	SHOWER WALLS/ BACKSPLASH	BEDROSIANS	CERAMIC- MARIN	2.5" X 10"	GLOSS/ PEARL WHITE	MAPEI 5001 ALABASTER	COORDINATING MARIN GLOSS MIDNIGHT TIDE CERAMIC JOLLY TRIM	SEE DRAWING FOR TILE LAYOUT

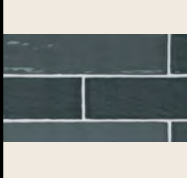
TILE + FLOORING SCHEDULE										
IMAGE	KEY	AREA	LOCATION	VENDOR/ MANUFACTURER	MATERIAL	DIMENSIONS	FINISH / COLOR	GROUT	TRIM	NOTES
	T36	POOL BATH	SHOWER WALLS/ BACKSPLASH	BEDROSIANS	CERAMIC- MARIN	2.5" X 10"	GLOSS/ MIDNIGHT TIDE	MAPEI 5001 ALABASTER	COORDINATING MARIN GLOSS MIDNIGHT TIDE CERAMIC JOLLY TRIM	SEE DRAWING FOR TILE LAYOUT
	F1	WHOLE HOME	FLOOR	METRO WEST/ TRI WEST / BRAVADA	EUREPOEAN OAK	8.66"W X RANDOM LENGHTS	SABRE- RGLA013			

PLUMBING SCHEDULE								
IMAGE	AREA	LOCATION	QTY	MANUFACTURER	ITEM	MODEL #	FINISH	NOTES
	BATH 3	SHOWER	1	DELTA	SAYLOR MONITOR 14 SERIES VALVE ONLY TRIM	T14035-BL	MATTE BLACK	
	BATH 3	SHOWER	1	DELTA	5-SETTING IN2ITION WITH PROCLEAN	58596-BL-PK	MATTE BLACK	
	BATH 3	SHOWER	1	DELTA	4" TILE IN SQUARE SHOWER DRAIN	DT062412-BL	MATTE BLACK	
	BATH 3	TOILET	1	AMERICAN STANDARD	BUILDER CHOICE, OR STUDIO S SKIRTED TWO-PIECE 1.28 GPF / 4.8 LPF CHAIR HEIGHT ELONGATED TOILET WITH SEAT	226AA104.020	WHITE	
	BATH 3	TOILET	1	DELTA	OPTIONAL; SAYLOR TANK LEVER	73560-BL	MATTE BLACK	
	BATH 3	TOILET	1	DELTA	SAYLOR TISSUE HOLDER	73550-BL	MATTE BLACK	
	BATH 3	VANITY	1	KOHLER	VERTICYL 16-1/2" RECTANGULAR UNDERMOUNT BATHROOM SINK	K-37626-0	WHITE	
	BATH 3	VANITY	1	DELTA	SAYLOR 8" TOWEL BAR	73508-BL	MATTE BLACK	
	BATH 3	VANITY	1	DELTA	SAYLOR TWO HANDLE WIDESPREAD BATHROOM FAUCET	3536-BLMPU-DST	MATTE BLACK	
	BATH 3	WALL	2	DELTA	SAYLOR DOUBLE ROBE HOOK	73535-BL	MATTE BLACK	
	BATH 4	SHOWER	1	DELTA	TRINSIC MONITOR 14 SERIES VALVE ONLY TRIM	T14059-CZ	CHAMPANGE BRONZE	
	BATH 4	SHOWER	1	DELTA	5-SETTING IN2ITION WITH PROCLEAN	58596-CZ-PK	CHAMPANGE BRONZE	
	BATH 4	SHOWER	1	DELTA	4" TILE IN SQUARE SHOWER DRAIN	DT062412-CZ	CHAMPANGE BRONZE	


PLUMBING SCHEDULE								
IMAGE	AREA	LOCATION	QTY	MANUFACTURER	ITEM	MODEL #	FINISH	NOTES
	BATH 4	TOILET	1	AMERICAN STANDARD	BUILDER CHOICE, OR STUDIO S SKIRTED TWO-PIECE 1.28 GPF/ 4.8 LPF CHAIR HEIGHT ELONGATED TOILET WITH SEAT	226AA104.020	WHITE	
	BATH 4	TOILET	1	DELTA	OPTIONAL, SAYLOR TANK LEVER	73560-CZ	CHAMPANGE BRONZE	
	BATH 4	TOILET	1	DELTA	TRINSIC TOILET HOLDER	75950-CZ	CHAMPANGE BRONZE	
	BATH 4	VANITY	1	DELTA	NICOLI TWO HANDLE WIDESPREAD BATHROOM FAUCET	35894LF-CZ	CHAMPANGE BRONZE	
	BATH 4	VANITY	1	KOHLER	VERTICYL 16-1/2" RECTANGULAR UNDERMOUNT BATHROOM SINK	K-37626-0	WHITE	
	BATH 4	VANITY	1	DELTA	TRINSIC TOWEL RING	759460-CZ	CHAMPANGE BRONZE	
	BATH 4	WALL	2	DELTA	TRINSIC ROBE HOOK	75935-CZ	CHAMPANGE BRONZE	
	BATH 5	SHOWER	1	DELTA	5-SETTING IN2ITION WITH PROCLEAN	58596-BL-PK	MATTE BLACK	
	BATH 5	SHOWER	1	DELTA	TRINSIC MONITOR 14 SERIES VALVE ONLY TRIM	T14059-BL	MATTE BLACK	
	BATH 5	SHOWER	1	DELTA	4" TILE IN SQUARE SHOWER DRAIN	DT062412-BL	MATTE BLACK	
	BATH 5	TOILET	1	AMERICAN STANDARD	BUILDER CHOICE, OR STUDIO S SKIRTED TWO-PIECE 1.28 GPF/ 4.8 LPF CHAIR HEIGHT ELONGATED TOILET WITH SEAT	226AA104.020	WHITE	
	BATH 5	TOILET	1	DELTA	OPTIONAL; SAYLOR TANK LEVER	73560-BL	MATTE BLACK	
	BATH 5	TOILET	1	DELTA	TRINSIC TISSUE HOLDER	75950-BL	MATTE BLACK	

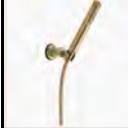PLUMBING SCHEDULE								
IMAGE	AREA	LOCATION	QTY	MANUFACTURER	ITEM	MODEL #	FINISH	NOTES
	BATH 5	VANITY	1	DELTA	NICOLI TWO HANDLE WIDESPREAD BATHROOM FAUCET	35894LF-BL	MATTE BLACK	
	BATH 5	VANITY	1	KOHLER	VERTICYL 16-1/2" RECTANGULAR UNDERMOUNT BATHROOM SINK	K-37626-0	WHITE	
	BATH 5	VANITY	1	DELTA	TRINSIC TOWEL RING	759460-BL	MATTE BLACK	
	BATH 5	WALL	2	DELTA	TRINSIC ROBE HOOK	75935-BL	MATTE BLACK	
	EXTERIOR	KITCHEN PATIO	1	BRIZO	ODIN OUTDOOR KITCHEN FAUCET WITH OUTDOOR METAL LEVER HANDLE	63075LF-SSLHP-OD HLK175-SS-OD	316L MARINE GRADE STAINLESS STEEL	
	EXTERIOR	KITCHEN PATIO	1	KRAUS	KORE WORKSTATION 15" OUTDOOR DROP IN SINGLE BOWL	KWT311-15-316	16 GAUGE MARINE GRADE T-316 STAINLESS STEEL	
	GAME ROOM	"WET BAR"	1	DELTA	BRODERICK TRUE BAR KITCHEN FAUCET	1990LFC-BL	MATTE BLACK	
	GAME ROOM	"WET BAR"	1	KOHLER	CAIRN 15-1/2" UNDERMOUNT SINK	K-8223-CM1	MATTE BLACK	
	GUEST BATH	SHOWER	1	DELTA	TRINSIC MONITOR 14 SERIES VALVE ONLY TRIM	T14058-CZ	CHAMPANGE BRONZE	
	GUEST BATH	SHOWER	1	DELTA	MODERN 4-SETTING SHOWER HEAD WITH UNIVERSAL SHOWERING WALL MOUNT SHOWER ARM + FLANGE	52401-CZ U4993-CZ	CHAMPANGE BRONZE	
	GUEST BATH	SHOWER	1	DELTA	COMPEL PREMIUM SINGLE-SETTING ADJUSTABLE WALL MOUNT HAND SHOWER	55085-CZ	CHAMPANGE BRONZE	
	GUEST BATH	SHOWER	1	DELTA	4" TILE IN SQUARE SHOWER DRAIN	DT062412-CZ	CHAMPANGE BRONZE	
	GUEST BATH	TOILET	1	AMERICAN STANDARD	BUILDER CHOICE, OR STUDIO S SKIRTED TWO-PIECE 1.28 GPF/ 4.8 LPF CHAIR HEIGHT ELONGATED TOILET WITH SEAT	226AA104.020	WHITE	

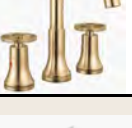PLUMBING SCHEDULE								
IMAGE	AREA	LOCATION	QTY	MANUFACTURER	ITEM	MODEL #	FINISH	NOTES
	GUEST BATH	TOILET	1	DELTA	TRINSIC TOILET HOLDER	75950-CZ	CHAMPANGE BRONZE	
	GUEST BATH	TOILET	1	DELTA	OPTIONAL, SAYLOR TANK LEVER	73560-CZ	CHAMPANGE BRONZE	
	GUEST BATH	VANITY	2	DELTA	TRINSIC TWO HANDLE WIDESPREAD BATHROOM FAUCET	35547-CZMPU-DST	CHAMPANGE BRONZE	
	GUEST BATH	VANITY	2	KOHLER	VERTICYL 19-3/4" RECTANGULAR UNDERMOUNT BATHROOM SINK	K-2882-0	WHITE	
	GUEST BATH	VANITY	2	DELTA	TRINSIC TOWEL RING	759460-CZ	CHAMPANGE BRONZE	
	GUEST BATH	WALL	3	DELTA	TRINSIC ROBE HOOK	75935-CZ	CHAMPANGE BRONZE	
	HALL BATH	SHOWER	1	DELTA	TRINSIC MONITOR 14 SERIES VALVE ONLY TRIM	T14058-CZ	CHAMPANGE BRONZE	
	HALL BATH	SHOWER	1	DELTA	5-SETTING IN2ITION WITH PROCLEAN	58596-CZ-PK	CHAMPANGE BRONZE	
	HALL BATH	SHOWER	1	DELTA	4" TILE IN SQUARE SHOWER DRAIN	DT062412-CZ	CHAMPANGE BRONZE	
	HALL BATH	TOILET	1	AMERICAN STANDARD	BUILDER CHOICE, OR STUDIO S SKIRTED TWO-PIECE 1.28 GPF/ 4.8 LPF CHAIR HEIGHT ELONGATED TOILET WITH SEAT	226AA104.020	WHITE	
	HALL BATH	TOILET	1	DELTA	TRINSIC TOILET HOLDER	75950-CZ	CHAMPANGE BRONZE	
	HALL BATH	TOILET	1	DELTA	OPTIONAL, SAYLOR TANK LEVER	73560-CZ	CHAMPANGE BRONZE	
	HALL BATH	VANITY	1	HM MARBLE LUXURY DESIGN	CALCATT A VIOLA MARBLE SINK, BACKSPLASH WASH BASIN, WALL MOUNTED MARBLE SINK INCLUDE WALL MOUNT BRACKETS		CALCATT A VIOLA	https://hmmarblesink.com/products/calacatta

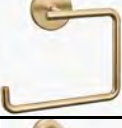
PLUMBING SCHEDULE								
IMAGE	AREA	LOCATION	QTY	MANUFACTURER	ITEM	MODEL #	FINISH	NOTES
	HALL BATH	VANITY	1	DELTA	BOTTLE TRAP	DT041141-CZ	CHAMPANGE BRONZE	
	HALL BATH	VANITY	1	DELTA	TRINSIC SINGLE HANDLE WALL MOUNT FAUCET TRIM	T3558LF-CZWL	CHAMPANGE BRONZE	
	HALL BATH	VANITY	1	DELTA	TRINSIC TOWEL RING	759460-CZ	CHAMPANGE BRONZE	
	KITCHEN	WORKING ISLAND	1	BRIZO	LITZE PULL-DOWN PREP FAUCET WITH ANGLE SPOUT- INDUSTRIAL HANDLE	63964LF-GL	BRILLIANCE LUXE GOLD	
	KITCHEN	PERIMETER	1	BRIZO	LITZE PULL-DOWN FAUCET WITH ANGLED SPOUT AND INDUSTRIAL HANDLE	63064LF-GL	BRILLIANCE LUXE GOLD	
	KITCHEN	PERIMETER	1	BLANCO	PRECIS 32" UNDERMOUNT SINGLE BASIN SILGRANIT KITCHEN SINK	441297	TRUFFLE	
	KITCHEN	PERIMETER	1	BRIZO	AIR SWITCH WITH DUAL OUTLET	69080-GL	BRILLIANCE LUXE GOLD	
	KITCHEN	PERIMETER	1	BUILDER CHOICE	GARBAGE DISPOSAL			
	KITCHEN	WORKING ISLAND	1	BLANCO	PRECIS 20-7/8" UNDERMOUNT SINGLE BAASIN SILGRANIT KITCHEN SINK	517677	TRUFFLE	
	KITCHEN	WORKING ISLAND	1	BRIZO	AIR SWITCH WITH DUAL OUTLET	69080-GL	BRILLIANCE LUXE GOLD	
	KITCHEN	WORKING ISLAND	1	BUILDER CHOICE	GARBAGE DISPOSAL			
	LAUNDRY	PERIMETER	1	DELTA	RENALDI SINGLE HANDLE PULL-DOWN KITCHEN FAUCET	9184-BL-DST	MATTE BLACK	
	LAUNDRY	PERIMETER	1	BLANCO	LIVEN 25" DUAL MOUNT SINGLE BASIN SILGRANIT LAUNDRY SINK	401926	TRUFFLE	

PLUMBING SCHEDULE								
IMAGE	AREA	LOCATION	QTY	MANUFACTURER	ITEM	MODEL #	FINISH	NOTES
	MASTER BATH	SHOWER	2	BRIZO	ESSENTIAL SHOWER SERIES 12" LINEAR ROUND SINGLE-FUNCTION RAINCAN SHOWER HEAD-2.5 GPM WITH ESSENTIAL SHOWER SERIES 14" CEILING MOUNT SHOWER ARM AND ROUND FLANGE	81392-GL-2.5 RP100470GL	BRILLIANCE LUXE GOLD	
	MASTER BATH	SHOWER	2	BRIZO	LEVOIR H20KINETIC ROUND MULTI-FUNCTION SHOWERHEAD WITH LEVOIR 7-1/2" SHOWER ARM AND FLANGE	87498-GL RP92044GL	BRILLIANCE LUXE GOLD	
	MASTER BATH	SHOWER	2	BRIZO	LEVOIR H20KINETIC MULTI-FUNCTION WALL MOUNT HANDSHOWER	88898-GL	BRILLIANCE LUXE GOLD	
	MASTER BATH	SHOWER	2	BRIZO	LEVOIR PRESSURE BALANCE VALVE WITH INTEGRATED 3-FUNCTION DIVERTER TRIM-LESS HANDLES WITH PEX CONNECTIONS CROSS HANDLE KIT AND MULTICHOICE UNIVERSAL INTEGRATED SHOWER DIVERTER ROUGH	T75P598-GLLHP HX75P98-GL R75000	BRILLIANCE LUXE GOLD	SHOER HEAD + HAND SHOWER
	MASTER BATH	SHOWER	1	BRIZO	LEVOIR PRESSURE BALANCE VALVE WITH CROSS HANDLE KIT AND MULTICHOICE UNIVERSAL TUB/ SHOWER ROUGH	T60P098-GLLHP HX60P98-GL R60000-UNBX	BRILLIANCE LUXE GOLD	RAIN HEAD
	MASTER BATH	SHOWER	1	BRIZO	48" REVERSIBLE LINEAR SHOWER DRAIN	BT0734816-GL	LUXE GOLD	TILE IN SHOWER DRAIN
	MASTER BATH	SHOWER	2	MR STEAM, OR SIMILAR, BUILDER CHOICE	STEAM SHOWER GENERATOR AND CONTROLS		CONTROLS TO MATCH BRILLIANCE LUXE GOLD	OPTION TO LOWER CEILING TO 8' TO SAVE ON STEAM UNIT
	MASTER BATH	TOILET	2	TOTO	NEXUS 1G ONE-PIECE TOILET, 1.0 GPF ELONGAED BOWL	MS642124CUFG#01	COTTON	
	MASTER BATH	TOILET	2	BRIZO	LEVOIR TISSUE HOLDER	695098-GL	BRILLIANCE LUXE GOLD	
	MASTER BATH	TOILET	2	BRIZO	LEVOIR UNIVERSAL FLUSH LEVER	696398-GL	BRILLIANCE LUXE GOLD	
	MASTER BATH	TUB	1	MAIDSTONE	KENT 67" ACRYLIC DOUBLE ENDED TUB	220D50-MW-7	MATTE WHITE/ BRUSHED BRASS DRAIN	
	MASTER BATH	TUB	1	BRIZO	LEVOIR SINGLE-HANDLE FLOOR MOUNT TUB FILLER AND ROUGH	T70198-GL R70100	BRILLIANCE LUXE GOLD	

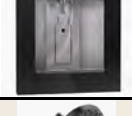PLUMBING SCHEDULE								
IMAGE	AREA	LOCATION	QTY	MANUFACTURER	ITEM	MODEL #	FINISH	NOTES
	MASTER BATH	VANITIES	2	BRIZO	LEVOIR WIDESPREAD LAVATORY FAUCET WITH HIGH SPOUT- 1.2 GPM WITH HIGH CROSS HANDLE KIT	65398LF-GLLHP-ECO HX5398-GL	BRILLIANCE LUXE GOLD	
	MASTER BATH	VANITIES	2	KOHLER	VERTICYL 19-3/4" RECTANGULAR UNDERMOUNT BATHROOM SINK	K-2882-0	WHITE	
	MASTER BATH	VANITIES	2	BRIZO	LEVOIR 12" TOWEL BAR	694798-GL	BRILLIANCE LUXE GOLD	
	MASTER BATH	WALL	2	BRIZO	LEVOIR HINGED ROBE HOOK	693597-GL	BRILLIANCE LUXE GOLD	
	PANTRY	PERIMETER	1	DELTA	RENALDI SINGLE HANDLE PULL-DOWN KITCHEN FAUCET	9184-CZ-PR-DST	LUMICOAT CHAMPANGE BRONZE	
	PANTRY	PERIMETER	1	BLANCO	PRECIS 26-13/16" UNDERMOUNT SINGLE BASIN SINGRANIT KITCHEN SINK	522432	TRUFFLE	
	PANTRY	PERIMETER	1	BUILDER CHOICE	GARBAGE DISPOSAL			
	PANTRY	PERIMETER	1	DELTA	AIR SWITCH WITH DUAL OUTLET	72050-CZ	CHAMPANGE BRONZE	
	PANTRY	PERIMETER	1	ELKAY	SEE APPLIANCE SCHEDULE FOR DRINK DISPENSER			
	POOL BATH	SHOWER	1	DELTA	5-SETTING IN2ITION WITH PROCLEAN	58596-BL-PK	MATTE BLACK	
	POOL BATH	SHOWER	1	DELTA	SAYLOR MONITOR 14 SERIES VALVE ONLY TRIM	T14035-BL	MATTE BLACK	
	POOL BATH	SHOWER	1	DELTA	4" TILE IN SQUARE SHOWER DRAIN	DT062412-BL	MATTE BLACK	
	POOL BATH	TOILET	1	DELTA	TRINSIC TISSUE HOLDER	75950-BL	MATTE BLACK	INSTALL VERITCALLY

PLUMBING SCHEDULE								
IMAGE	AREA	LOCATION	QTY	MANUFACTURER	ITEM	MODEL #	FINISH	NOTES
	POOL BATH	TOILET	1	AMERICAN STANDARD	BUILDER CHOICE, OR STUDIO S SKIRTED TWO-PIECE 1.28 GPF/ 4.8 LPF CHAIR HEIGHT ELONGATED TOILET WITH SEAT	226AA104.020	WHITE	
	POOL BATH	TOILET	1	DELTA	OPTIONAL; SAYLOR TANK LEVER	73560-BL	MATTE BLACK	
	POOL BATH	VANITY	1	KOHLER	36" BROCKWAY WALL-MOUNT UTLITY SINK WITH BROCKWAY SOAP ATTACHMENT AND ADJUSTABLE P-TRAP WITH TUBING OUTLET, 1-1/2" X 1-1/2" AND 1/2" ANGLE SUPPLY WITH STOP, CROSS HANDLE AND RIGID VERTICAL TUBE	K-3200-0 K-8880-BC K-9000-CP 7653-CP	WHITE CHROME	
	POOL BATH	VANITY	2	KOHLER	TRITON BOWE CANNOCK FACUET	K-730T70-4AJR-CP	CHROME	
	POOL BATH	VANITY	1	DELTA	SAYLOR 8" TOWEL BAR	73508-BL	MATTE BLACK	
	POOL BATH	WALL	3	DELTA	SAYLOR DOUBLE ROBE HOOK	73535-BL	MATTE BLACK	

LIGHTING SCHEDULE										
IMAGE	KEY	AREA	LOCATION	QTY	MANUFACTURER	ITEM	DIMENSIONS	MODEL #	FINISH	NOTES
	L23	BATH 3	VANITY	2	MINKA LAVERY	BALDWIN PARK- 1 LIGHT SCONCE	4.5"W X 11.63"H X 5.5"E BACKPLATE- 4.5"W X 60"H	2541-726	COAL/ SOFT BRASS	
	L25	BATH 4	VANITY	2	RENWIL	CELESTIA SONCE	5"W X 10.5"H X 5.75"E BACKPLATE- 5" DIA	WS183	MATTE ANTIQUE BRASS/ TRAVERTINE	
	L27	BATH 5	VANITY	2	HINKLEY	RYDEN SCONCE	4.5"W X 16.25"H X 4.75"E BACKPLATE- 4.5"W X 14"H	37850BK	BLACK	
	L32	BED 3	CEILING	1	MINKA AIRE	OPTIONAL, SIMPLE CEILING FAN	52" DIA	F787-WHF	FLAT WHITE	
	L32	BED 4	CEILING	1	MINKA AIRE	OPTIONAL, SIMPLE CEILING FAN	52" DIA	F787-WHF	FLAT WHITE	
	L32	BED 5	CEILING	1	MINKA AIRE	OPTIONAL, SIMPLE CEILING FAN	52" DIA	F787-WHF	FLAT WHITE	
	L7	DINING	CEILING	1	CAPITAL LIGHTING	FRANCESCA CHANDELIER	43"W X 24"H CANOPY- 5" DIA	458501FT	FEATHERED GOLD	
	L8	DINING	WALL	2	CAPITAL LIGHTING	OPTIONAL; CECILIA SCONCE	8.75"W X 16"H X 5"E BACKPLATE- 5" DIA	641221NP	BLEACHED NATURAL ROPE AND PATINIAED BRASS	
	L33	EXTERIOR	ABOVE GARAGE SIDE DOOR	1	CAPITAL LIGHITNG	LOFTON MEDIUM WALL LANTERN	14.25"W X 10.5"H X 16.75"E BACKPLATE- 4.75"DIA	953512BK	BLACK METAL SHADE WITH WHITE INTERIOR	
	L33	EXTERIOR	ABOVE GUEST/ EXERCISE EXTERIOR DOOR	1	CAPITAL LIGHITNG	LOFTON MEDIUM WALL LANTERN	14.25"W X 10.5"H X 16.75"E BACKPLATE- 4.75"DIA	953512BK	BLACK METAL SHADE WITH WHITE INTERIOR	
	L34	EXTERIOR	ENTRY	2	HUDSON VALLEY LIGHTING/ TROY	GARVEY SCONCE	8" X 27" X 8.5"E BACKPLATE- 7.25" X 23.25"	B4927-TBZ/PBR	TEXTURED BRONZE W/ PATINA BRASS	
	L35	EXTERIOR	GARAGE	3	HUDSON VALLEY LIGHTING/ TROY	GARVEY SCONCE	6"W X 21"H X 6.5"E BACKPLATE- 5.25" X 18.25"H	B4921-TBZ/PBR	TEXTURED BRONZE W/ PATINA BRASS	

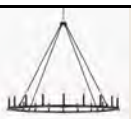LIGHTING SCHEDULE										
IMAGE	KEY	AREA	LOCATION	QTY	MANUFACTURER	ITEM	DIMENSIONS	MODEL #	FINISH	NOTES
	L1	FOYER	CEILING	2	CAPITAL LIGHTING	DELANEY LARGE PENDANT	30"W X 16.25"H CANOPY- 5" DIA	349842MA	MATTE BRASS	
	L19	GAME ROOM	"WET BAR"	3	CAPITAL LIGHTING	OPTIONAL; HADLEY SCONCE	5.5"W X 7.75"H X 9.75"E BACKPLATE- 5" DIA	633111MB	MATTE BLACK	
	L20	GAME ROOM	CEILING	1	KICHLER	PALTA CHANDELIER	4.25"H X 50" DIA CANOPY- 4.25" DIA	52644BK	BLACK	
	L18	GAME ROOM	READING NOOK	2	VISUAL COMFORT	SIMON SCONCE	17.25"H X 5.375"W X 24-3/8"E BACKPLATE- 6-7/8"H X 4-7/8"W	EW1041MBK	MIDNIGHT BLACK	
	L3	GREAT ROOM	CEILING	1	CAPITAL LIGHTING	PEARSON OVERSIZED CHANDELIER	60"W X 52"H CANOPY- 5" DIA	4913BI	BLACK IRON	
	L2	GREAT ROOM	NICHES	2	HINKLEY	OPTIONAL; ARTI 47094BK	20"W X 6"H X 7.25"E BACKPLATE-6" DIA	47094BK	STEEL	
	L31	GUEST / EXERCISE	CEILING	1	MINKA AIRE	OPTIONAL, SIMPLE CEILING FAN	65" DIA	F789-WHF	FLAT WHITE	
	L21	GUEST BATH	VANITY	3	KUZCO / ALORA	ABBOTT SCONCE	19"H X 4-1/4"W X 3- 7/8"E BACKPLATE- 4-1/4" X 19"H	WV327019VBAR	VINTAGE BRASS/ ALABASTER	
	L16	HALL BATH	VANITY	2	LARK	TULLY MEDIUM SINGLE LIGHT SCONCE	4.5"W X 18"H X 3.75"E BACKPLATE- 4.5"W X 18"H	83470BK	BLACK	
	L4	KITCHEN	ISLAND- SEATING	2	CAPITAL LIGHTING	FRANCESCA MEDIUM PENDANT	24"W X 11"H	358512FT	FEATHERED GOLD	
	L5	KITCHEN	PERIMETER	4	VISUAL COMFORT	KEIRA MEDIUM WALL WASH SCONCE	15.25"H X 8"W X 6.25"E BACKPLATE- 4.47" DIA	TOB 2780HAB	HAND RUBBED ANTIQUE BRASS	
	L33	KITCHEN PATIO	BBQ WALL	2	CAPITAL LIGHTING	LOFTON MEDIUM WALL LANTERN	14.25"W X 10.5"H X 16.75"E BACKPLATE- 4.75"DIA	953512BK	BLACK METAL SHADE WITH WHITE INTERIOR	


LIGHTING SCHEDULE										
IMAGE	KEY	AREA	LOCATION	QTY	MANUFACTURER	ITEM	DIMENSIONS	MODEL #	FINISH	NOTES
	L6	KITCHEN PREP	WALL	3	CAPITAL LIGHTING	CASA CONE SCONCE	8" W X 7.75"H X 9.75"E BACKPLATE- 5" DIA	660011XB	OXIDIZED BRASS	
	L9	LAUNDRY	CEILING	1	CAPITAL LIGHTING	OPTIONAL; CASA PENDANT	17" W X 12.25"H CANOPY- 5" DIA	360011XB	OXIDIZED BRASS	
	L12	MASTER BATH	CEILING- TUB	1	CAPITAL LIGHTING	SAVARI GRAND CHANDELIER	46"W X 25"H CANOPY- 5" DIA	459801ARG	ARTISAN GOLD	
	L11	MASTER BATH	VANITIES	4	UTTERMOST	ELMHURST BATH BAR WITH CLEAR, RIBBED GLASS SHADE	5"W X 38"H X 4.125"E BACKPLATE-	22602	BRASS	
	L10	MASTER SUITE	CEILING	1	HUDSON VALLEY LIGHTING/ TROY	OPTIONAL; ALTURAS CHANDELIER	55"W X 20.25"H CANOPY- 6" DIA	F2155-PBR/SSD	PATINA BRASS W/ SOFT SAND	
	L2	MASTER SUITE	NICHE NEXT TO FIREPLACE	1	HINKLEY	OPTIONAL; ARTI MEDIUM ADJUSTABLE ACCENT SCONCE	20"W X 6"H X 7.25"E BACKPLATE-6" DIA	47094BK	STEEL	
	L15	OFFICE/ BED 6	CEILING	1	CAPITAL LIGHTING	OPTIONAL; MIRA TWO-TIER CHANDLIER	37.5"W X 21.5"H	454581MA	MATTE BRASS	
	L29	POOL BATH	VANITY	1	CAPITAL LIGHTING	ALDEN PENDANT	18"W X 10.25"W CANOPY- 5" DIA	351311MB	MATTE BLACK	




GLASS SCHEDULE										
IMAGE	KEY	AREA	LOCATION	QTY	MANUFACTURER	ITEM	DIMENSIONS	MODEL #	FINISH	NOTES
		BATH 3	SHOWER	1	BUILDER CHOICE	CLEAR GLASS SHOWER DOOR WITH GLASS PANEL	DOOR- 2'-4"W X 8'H PANEL- 3'-2"W X 8'H	BUILDER CHOICE	HARDWARE TO MATCH MATTE BLACK	
	L24	BATH 3	VANITY	1	RENWIL	LUKA	38"W X 40"H X 0.75"D	MT2382	IRON	
		BATH 4	SHOWER	1	BUILDER CHOICE	CLEAR GLASS SHOWER DOOR WITH GLASS PANEL	DOOR- 2'-4"W X 8'H PANEL- 3'-2"W X 8'H	BUILDER CHOICE	HARDWARE TO MATCH CHAMPANGE BRONZE	
	L26	BATH 4	VANITY	1	RENWIL	BANDON	38"W X 40"H X 1"D	MT2642	IRON	
		BATH 5	SHOWER	1	BUILDER CHOICE	CLEAR GLASS SHOWER DOOR WITH GLASS PANEL	DOOR- 2'-4"W X 8'H PANEL- 4"W X 8'H PANEL- 8" X 8'H		HARDWARE TO MATCH MATTE BLACK	
	L28	BATH 5	VANITY	1	RENWIL	REIMS	26"W X 40"H X 0.75"D	MT2747	PLATED AGED BRASS	
		GUEST BATH	SHOWER	1	BUILDER CHOICE	CLEAR GLASS SHOWER DOOR	2'-8"W X 8'H	BUILDER CHOICE	HARDWARE TO MATCH CHAMPANGE BRONZE	
	L22	GUEST BATH	VANITY	2	RENWIL	TRILO	30"W X 60"H X 1"D	MT2098	IRON	
		HALL BATH	SHOWER	1	BUILDER CHOICE	CLEAR GLASS SHOWER DOOR	2'-4"W X 8'H	BUILDER CHOICE	HARDWARE TO MATCH CHAMPANGE BRONZE	
	L17	HALL BATH	VANITY	1	RENWIL	ARTESIA	30"W X 45"H X 1"D	MT2516	GOLD	
	L14	MASTER BATH	"MAKE-UP VANITY"	1	VISUAL COMFORT/ GENERATION LIGHTING	MERA ILLUMINATED MIRROR	72"W X 36"H	MRIL1414		
		MASTER BATH	SHOWER	2	BUILDER CHOICE	CLEAR GLASS SHOWER DOOR	2'-6"W X 8'H	BUILDER CHOICE	HARDWARE TO MATCH BRILLIANCE LUXE GOLD	
	L13	MASTER BATH	VANITIES	2	RENWIL	OPALINA	40"W X 60"H X 1"D	MT2766	MATTE BLACK	

GLASS SCHEDULE										
IMAGE	KEY	AREA	LOCATION	QTY	MANUFACTURER	ITEM	DIMENSIONS	MODEL #	FINISH	NOTES
		POOL BATH	SHOWER	1	BUILDER CHOICE	CLEAR GLASS SHOWER DOOR WITH GLASS PANEL	DOOR- 2'-4"W X 8'H PANEL- 3'-2"W X 8'H	BUILDER CHOICE	HARDWARE TO MATCH MATTE BLACK	
	L30	POOL BATH	VANITY	1	RENWIL	WEARSLEY	35"W X 35"H X 5"D	MT2424	MATTE BLACK	

MILLWORK, TRIM, + OTHER DECORATIVE FINISHES SCHEDULE



NOTE: MORE DETAILED INFORMATION ABOUT CERTAIN MATERIALS MAY BE FOUND ON OTHER SCHEDULES

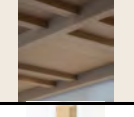IMAGE	AREA	LOCATION	VENDOR/ MANUFACTURER	STYLE	SIZE	MATERIAL	FINISH	HARDWARE	HW FINISH	NOTES
	BARN	DOOR	TRUSTILE, OR SIMILAR	TO MATCH TMP1004	5'-1"W X 10'-0"H	PRIMED MDF	PAINTED SW 9592 ILLUSION	RUSTICA PILLAR STANDARD + MODERN FLUSH BARN DOOR PULL	FLAT BLACK	
	DINING	CEILING	BUILDER CHOICE	RECESSED CEILING FINISHED WITH T+G	7"W X 10"L	BUILDER CHOICE	STAINED TO MATCH FLOORING			VERIFY FINISH WITH DESIGNERS
	FOYER	CEILING	BUILDER CHOICE	PLAID INSPIRED PATTERN UTILIZING S4S TRIM/ STICKING	1-1/2"W X 1-1/2"H X VARYING LENGTHS	PRIMED MDF	PAINTED SW 9570 IRON CLAD			SEE ELEVATION FOR SPACING ENSURE WIDTH FOR PENDANT CANOPIES (5" DIA)
	FOYER	WALLS	BUILDER CHOICE	S4S TRIM	1-1/2"W X 1-1/2"H	PRIMED MDF	PAINTED SW 9570 IRON CLAD			
	FOYER	THRESHOLDS	BUILDER CHOICE	S4S CASING WITH 1/2" REVEAL	12"W X 1/2"T	PRIMED MDF	PAINTED SW 9570 IRON CLAD			SEE DRAWING FOR HEIGHT
	GAME ROOM	WALLS	BUILDER CHOICE	"WAINSCOTTING"	1"W X 1/2"D	PRIMED MDF HALF ROUND TRIM	PAINTED SW 9592 ILLUSION			SEE ELEVATION FOR SPACING
	GAME ROOM	WALLS	BUILDER CHOICE	"CHAIR RAIL" / NICHE TRIM	3"H X 1"D	MDF S4S TRIM	PAINTED SW 9592 ILLUSION			SEE ELEVATION FOR SPACING
	GREAT ROOM	CEILING	BUILDER CHOICE	BEAMS	1"W X 24"L X 8"H	FAUX OR REAL	STAINED / FINISHED TO MATCH FLOORING			
	KITCHEN	CEILING	BUILDER CHOICE	RECESSED CEILING FINISHED WITH BEAM PATTERN	8" X 8" + 4" X 4"	PRIMED MDF	PAINTED SW 9570 IRON CLAD			SEE ELEVATION FOR SPACING
	KITCHEN	ISLAND- SEATING LEGS	VANDYKES, OR, BUILDER CHOICE	DESIGNS OF DISTINCTION SQUARE LEG WITH BRASS SLEEVE	4" X 35-1/4"	PAINT GRADE	PAINT MATCH M2	BRASS SLEEVE	SATIN BRASS	
	KITCHEN	ISLAND- SEATING TRIM	SURFACING SOLUTION, OR, BUILDER CHOICE	SOLID WOOD TAMBOUR	SLAT 3/4"W X 11/32"H	POPLAR PAINT GRADE	PAINT MATCH M2			
	KITCHEN	RANGE HOOD BAND	CHEM METAL	BRASS BAND DETAIL	2"H X 60"W X 22"D	CHEM METAL	#924 BRONZE STAINLESS STEEL ALUMINUM			CHEMMETAL SIZE- 4'W X 8'H

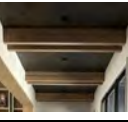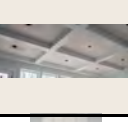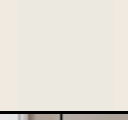MILLWORK, TRIM, + OTHER DECORATIVE FINISHES SCHEDULE										
NOTE: MORE DETAILED INFORMATION ABOUT CERTAIN MATERIALS MAY BE FOUND ON OTHER SCHEDULES										
IMAGE	AREA	LOCATION	VENDOR/ MANUFACTURER	STYLE	SIZE	MATERIAL	FINISH	HARDWARE	HW FINISH	NOTES
	KITCHEN	RANGE HOOD SURROUND	PLATT DESIGNS	FLUTED PANEL RANGE HOOD DETAIL / BRENTWOOD P3- PANEL	60"W X 60"H X 22"D	GRG- GLASS FIBER REINFORCED GYPSUM PLASTER	PAINTED SW 9592 ILLUSION			GRG PANEL SIZE- 72"H X 39.5"W X 0.75"T
	KITCHEN	RANGE HOOD WOOD BAND	DOSSOZ	WOOD BAND DETAIL	10"H X 60"W X 22"D	TFL	ABORIA SHADOW OAK			TFL PANEL SIZE- 4'W X 8'H
	KITCHEN PREP	WALL	REJUVENATION	BROOKSIDE 24" RAIL SYSTEM 5062770	24"		OIL-RUBBED BRONZE	3 CUPS + 3 S-HOOKS	OIL-RUBBED BRONZE	QTY- 2
	MASTER BATH	CEILING	BUILDER CHOICE	RECESSED CEILING FINISHED WITH BEAMS IN STRIPE PATTERN	2"W X 6"H X 11'-6"L	MDF S4S TRIM	PAINTED SW 9570 IRON CLAD			ONLY PAINT "BEAMS", LEAVE CEILING TYPICAL SEE ELEVATION FOR SPACING
	MASTER BATH	CEILING	BUILDER CHOICE	RECESSED CEILING FINISHED WITH BEAMS IN STRIPE PATTERN	10"W X 2"H X 11'-6"L	MDF S4S TRIM	PAINTED SW 9570 IRON CLAD			
	MASTER BATH	CEILING	BUILDER CHOICE	RECESSED CEILING FINISHED WITH BEAMS IN STRIPE PATTERN	4"W X 2"H X 11'-6"L	MDF S4S TRIM	PAINTED SW 9570 IRON CLAD			
	MASTER BATH	TUB WALL- ABOVE TILE/ LEDGE	PLATT DESIGNS	BRENTWOOD P3- PANEL	72"H X 39.5"W X 0.75"T	GRG- GLASS FIBER REINFORCED GYPSUM PLASTER	PAINTED SW 9570 IRON CLAD			
	MASTER SUITE	FIREPLACE- ABOVE STONE	PLATT DESIGNS	BRENTWOOD P3- PANEL	72"H X 39.5"W X 0.75"T	GRG- GLASS FIBER REINFORCED GYPSUM PLASTER	PAINTED SW 9570 IRON CLAD			
	OFFICE/ BED 6	CEILING	BUILDER CHOICE	DRY WALL COFFERED CEILING - FOLLOW ARCHITECT'S DESIGN	8"W "BEAMS"	DRYWALL	PAINTED SW 9592 ILLUSION			SEE ELEVATION FOR SPACING HEIGHT- 4" OPTIONAL CAN BE HIGHER
	POCKET	DOORS	TRUSTILE, OR SIMILAR	TO MATCH TMP1004		PRIMED MDF	PAINTED SW 9592 ILLUSION	EMTEK SQUARE POCKET DOOR	MATTE BLACK	
	TYPICAL	BASEBOARDS	BUILDER CHOICE	SQUARE	7"	PRIMED MDF	PAINTED SW 7008 ALABASTER			
	TYPICAL	DOOR TRIM	BUILDER CHOICE	KERFED		PRIMED MDF	PAINTED SW 7008 ALABASTER			
	TYPICAL	DOORS	TRUSTILE, OR SIMILAR	TO MATCH TMP1004		PRIMED MDF	PAINTED SW 9592 ILLUSION	KWIKSET MIRANDA LEVER	MATTE BLACK	


PAINT + WALLCOVERINGS SCHEDULE

NOTE: MORE DETAILED INFORMATION ABOUT CERTAIN MATERIALS MAY BE FOUND ON OTHER SCHEDULES

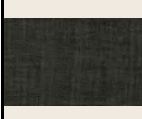 IMAGE	AREA	LOCATION	MATERIAL	VENDOR/ MANUFACTURER	COLOR	FINISH	NOTES
	FOYER	WALLS	WALLCOVERING	MADE MATERIALS FOR DESIGNERS / ELITIS	VP 731 41	VINYL	
	FOYER	BASEBOARDS + TRIM	PAINT	SHERWIN WILLIAMS	SW 9570 IRONCLAD	EGGSHELL	
	FOYER	WALLS + CEILING	PAINT	SHERWIN WILLIAMS	SW 9570 IRONCLAD	FLAT	
	GAME ROOM	READING NOOK- BACK WALL	WALLCOVERING	YORK	4192-83441		
	GAME ROOM	WALLS + TRIM	PAINT	SHERWIN WILLIAMS	SW 9592 ILLUSION	FLAT	BASEBOARD- EGG SHELL PAINTED UP TO TRIM (7'-3")
	GAME ROOM	WET BAR- ABOVE SHELF	WALLCOVERING	YORK	4192-83441		
	GREAT ROOM	FIREPLACE	LIME PAINT	COLOR ATERLIER	VELVET NOIR	MATTE	100% MIXED WITH 150% TO ACHIEVE DEPTH, APPLIED WITH BRUSH IN CRISSCROSS MOTION
	GREAT ROOM	NICHES	WALLCOVERING	MADE MATERIALS FOR DESIGNERS / ELITIS	VP 731 17	VINYL	
	HALL BATH	WALLS	PAINT	SHERWIN WILLIAMS	SW 9570 IRONCLAD	FLAT	BASEBOARD- EGG SHELL
	INTERIOR	BASEBOARDS	PAINT	SHERWIN WILLIAMS	SW 7008 ALABASTER	EGGSHELL	
	INTERIOR	CEILINGS	PAINT	SHERWIN WILLIAMS	SW 7008 ALABASTER	FLAT	
	INTERIOR	DOOR TRIM	PAINT	SHERWIN WILLIAMS	SW 7008 ALABASTER	EGGSHELL	

PAINT + WALLCOVERINGS SCHEDULE

NOTE: MORE DETAILED INFORMATION ABOUT CERTAIN MATERIALS MAY BE FOUND ON OTHER SCHEDULES

 IMAGE	AREA	LOCATION	MATERIAL	VENDOR/ MANUFACTURER	COLOR	FINISH	NOTES
	INTERIOR	DOORS	PAINT	SHERWIN WILLIAMS	SW 9592 ILLUSION	EGGSHELL	
	INTERIOR	WALLS	PAINT	SHERWIN WILLIAMS	SW 7008 ALABASTER	FLAT	
	KITCHEN	CEILING BEAMS	PAINT	SHERWIN WILLIAMS	SW 9570 IRONCLAD	FLAT	
	MASTER BATH	CEILING BEAMS	PAINT	SHERWIN WILLIAMS	SW 9570 IRONCLAD	FLAT	
	MASTER BATH	WALL- PLASTER APPLICATION	PAINT	SHERWIN WILLIAMS	SW 9570 IRONCLAD	FLAT	
	MASTER SUITE	FIREPLACE- PLASTER APPLICATION	PAINT	SHERWIN WILLIAMS	SW 9570 IRONCLAD	FLAT	
	MASTER SUITE	NICHE NEXT TO FIREPLACE	WALLCOVERING	MADE MATERIALS FOR DESIGNERS / ELITIS	VP 73117	VINYL	
	OFFICE/ BED 6	WALLS + CEILING	PAINT	SHERWIN WILLIAMS	SW 9592 ILLUSION	FLAT	BASEBOARD- EGGSHELL

FIREPLACE SCHEDULE							
NOTE: MORE DETAILED INFORMATION ABOUT CERTAIN MATERIALS MAY BE FOUND ON OTHER SCHEDULES							
AREA	TYPE	FIREBOX SIZE	SURROUND	HEARTH	FIREBRICK	MEDIA	NOTES
GREAT ROOM	GAS- ISOKERN	VIEWABLE 37"H X 68"W	T4	FLUSH W/ FLOOR IN T39	HCMUDDOX, OR SIMILIAR, BLACK VERTICAL STRAIGHT STACK	LOG SET	
PRIMARY FIREPLACE	GAS	VIEWABLE 37"H X 52"W	T10	FLUSH W/ FLOOR IN T10	HCMUDDOX, OR SIMILIAR, BLACK VERTICAL STRAIGHT STACK	LOG SET	

THANK YOU



WEBSITE

www.21interiors.com

EMAIL

design@21interiors.com

PHONE NUMBER

480-864-1021