




THE PROJECT:

CLIENT

Mescal Residence

LOCATION


112020 S. 71ST STREET
SCOTTSDALE, AZ

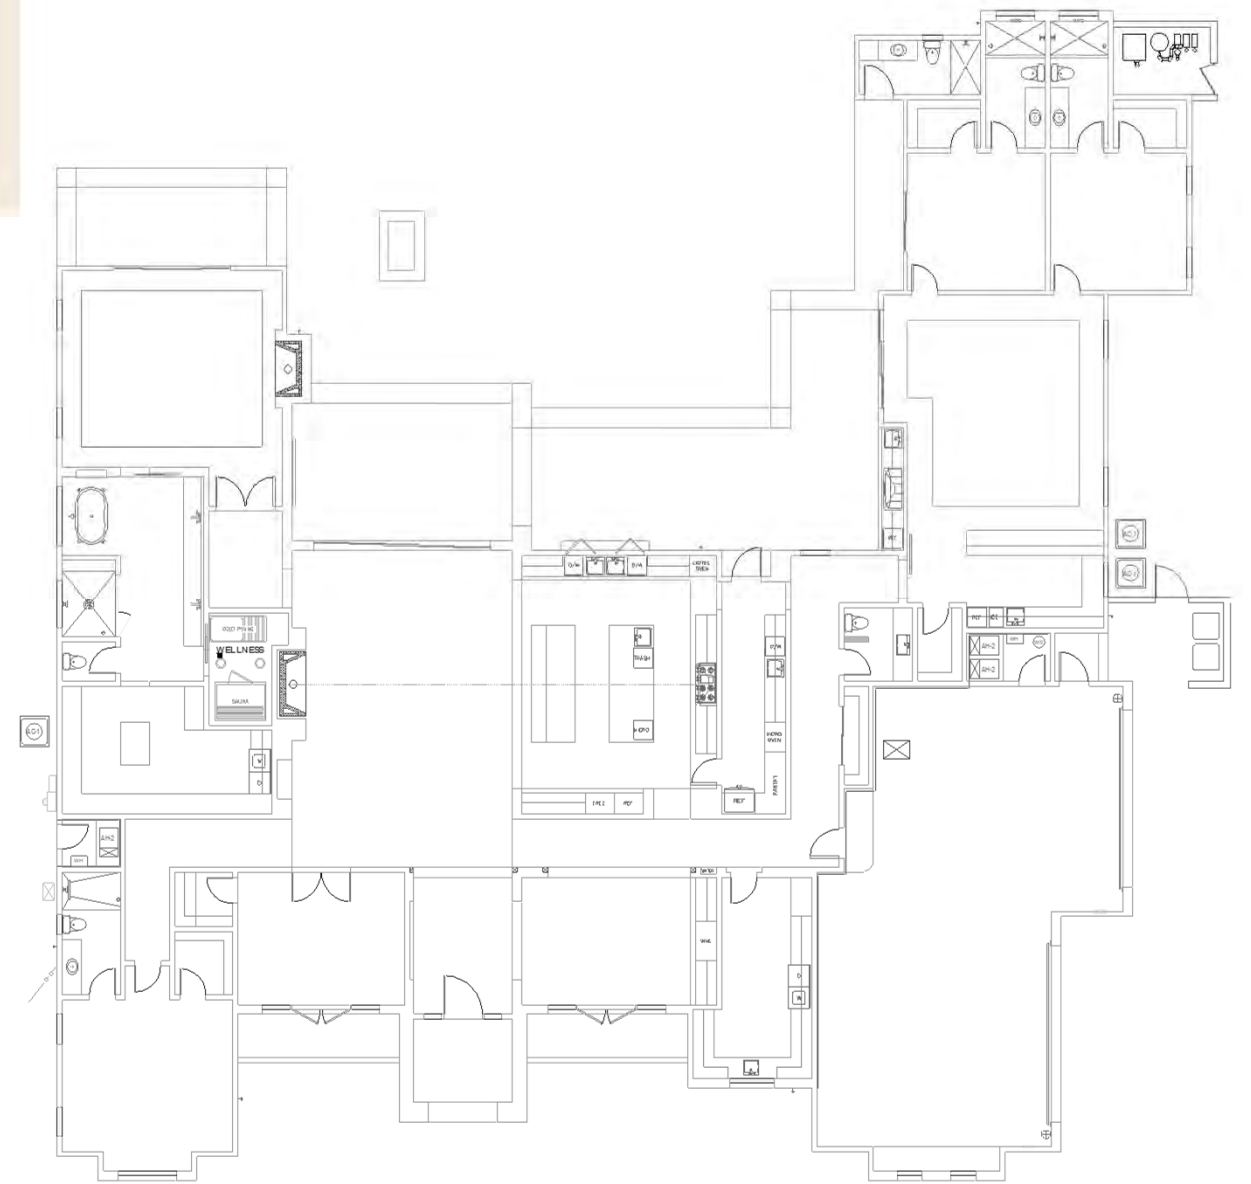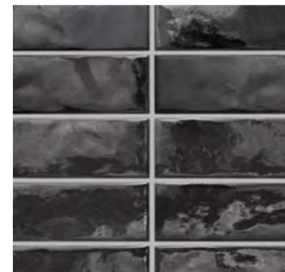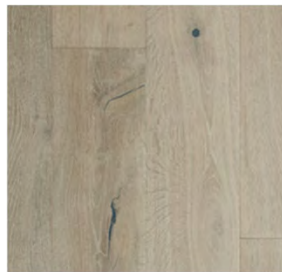

This home embraces a modern European aesthetic that is moody, sophisticated, and timeless while remaining warm, comfortable, and highly functional for everyday living.



INSPIRATION BOARD

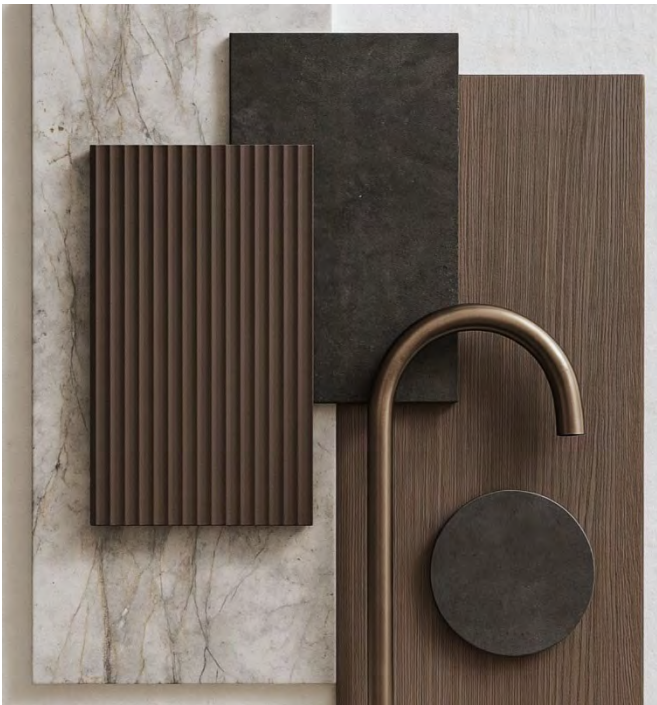


INTERIOR DOORS



Trustile – TMIR 6000



DOOR CASING
Kerfed Painted

 

DOOR FINISH
Painted



DOOR HARDWARE
Polished Nickel




BASEBOARDS
7" Square Painted Finish

CONCEPT BOARD – FOYER



WALLS

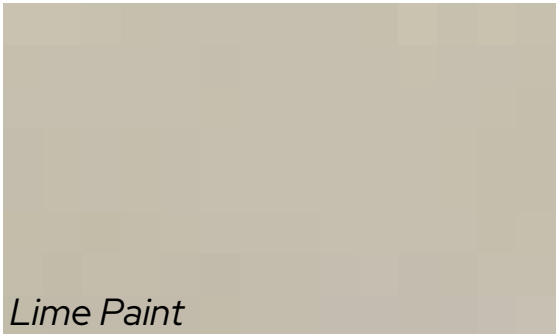


FLOORING



LIGHTING



CEILING

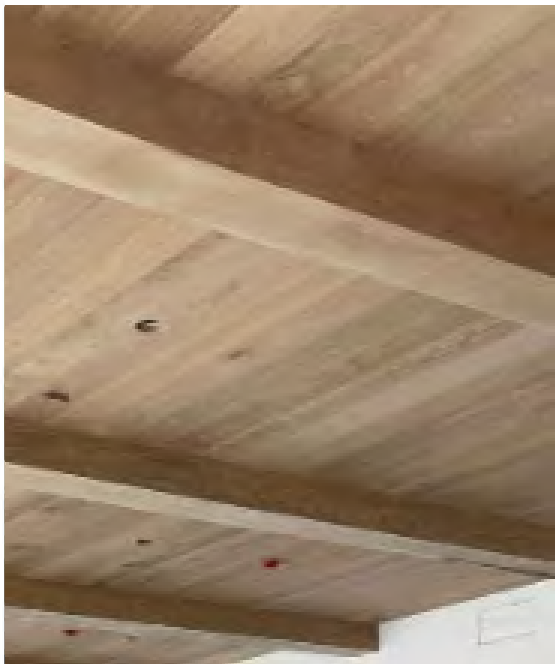



FOYER RENDERING

CONCEPT BOARD – GREAT ROOM




MATERIALS



Fireplace Surround



Flooring

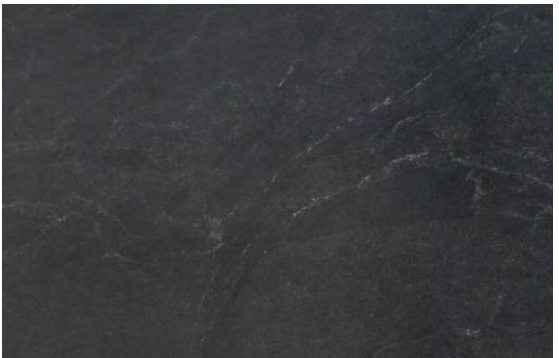

Firebox Surround + Hearth



Firebrick

LIGHTING





CEILING





GREAT ROOM RENDERING

CONCEPT BOARD – KITCHEN PERIMETER

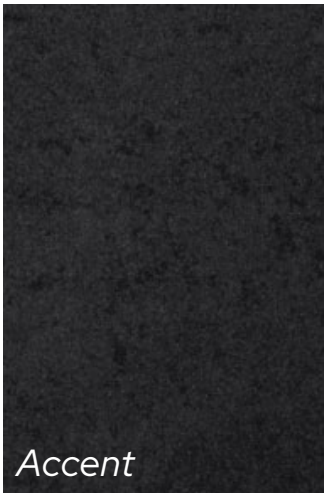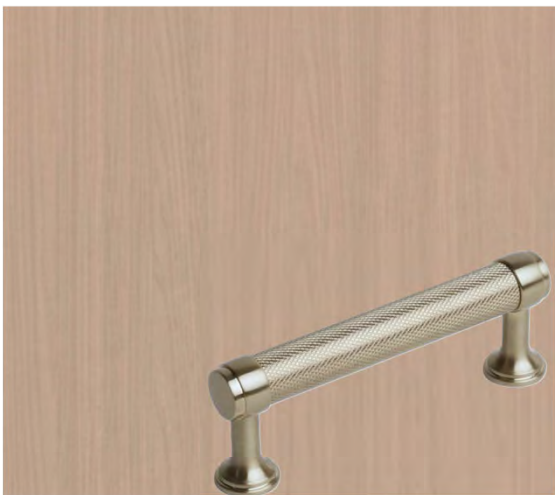		DOORS 	PLUMBING 	
LIGHTING 	MATERIALS  Accent  Backsplash  Slab  Slab			CABINETRY 



KITCHEN RENDERING



KITCHEN ISLAND RENDERING

CONCEPT BOARD – KITCHEN PREP

			PLUMBING	
				
	LIGHTING	MATERIALS		CABINETRY
		 Backsplash  Flooring  Slab		



KITCHEN PREP RENDERING

CONCEPT BOARD – DINING




MATERIALS




Backsplash



Wine Wall

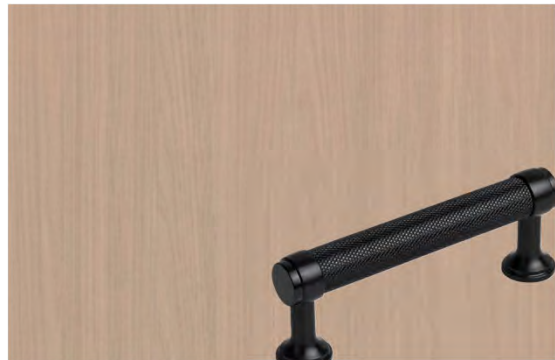

Cabinetry

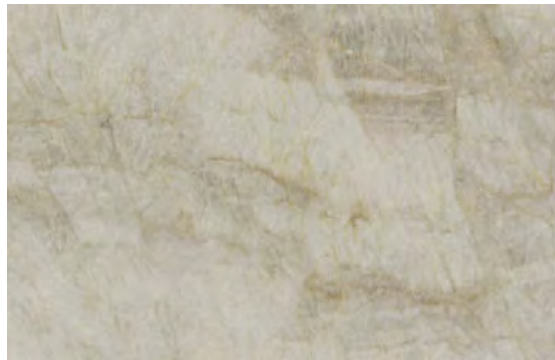

Slab

LIGHTING



CEILING





DINING RENDERING


CONCEPT BOARD – LAUNDRY




PLUMBING




MATERIALS

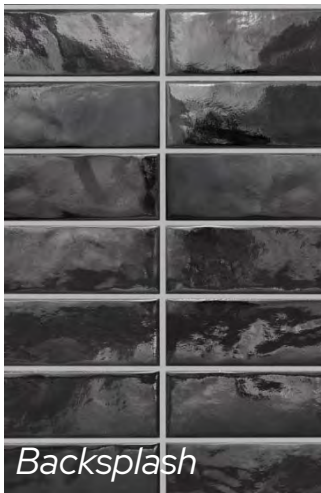

Backsplash

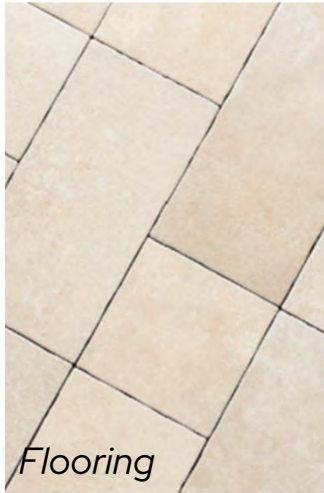

Flooring

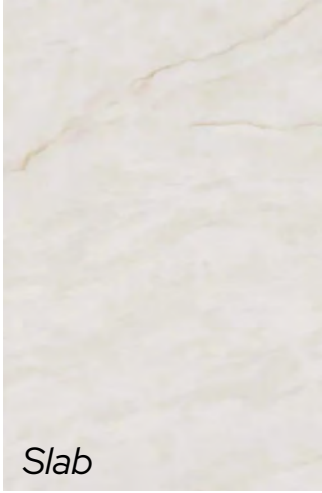

Slab

CABINETRY + HARDWARE





LAUNDRY RENDERING

CONCEPT BOARD – MUDROOM



MATERIALS




Walls



Flooring



Cabinetry + Shelf

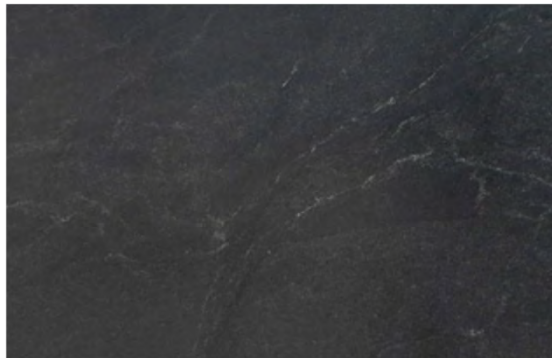

Slab



HARDWARE




INSPIRATION



CONCEPT BOARD – POWDER

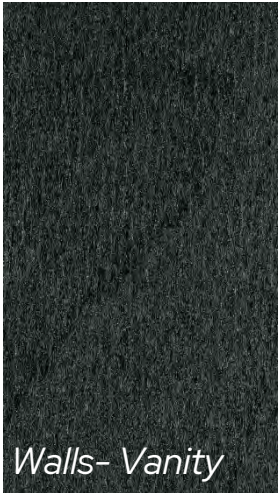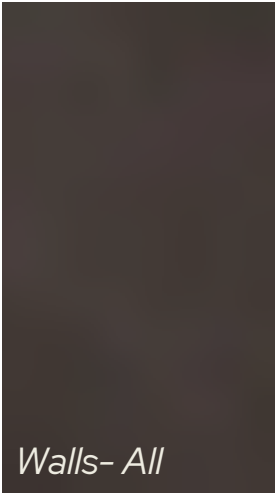			PLUMBING	
				
	MIRROR + LIGHTING	MATERIALS		VANITY
	 	 <i>Walls- Vanity</i>  <i>Walls- All</i>  <i>Flooring</i>  <i>Slab</i>		

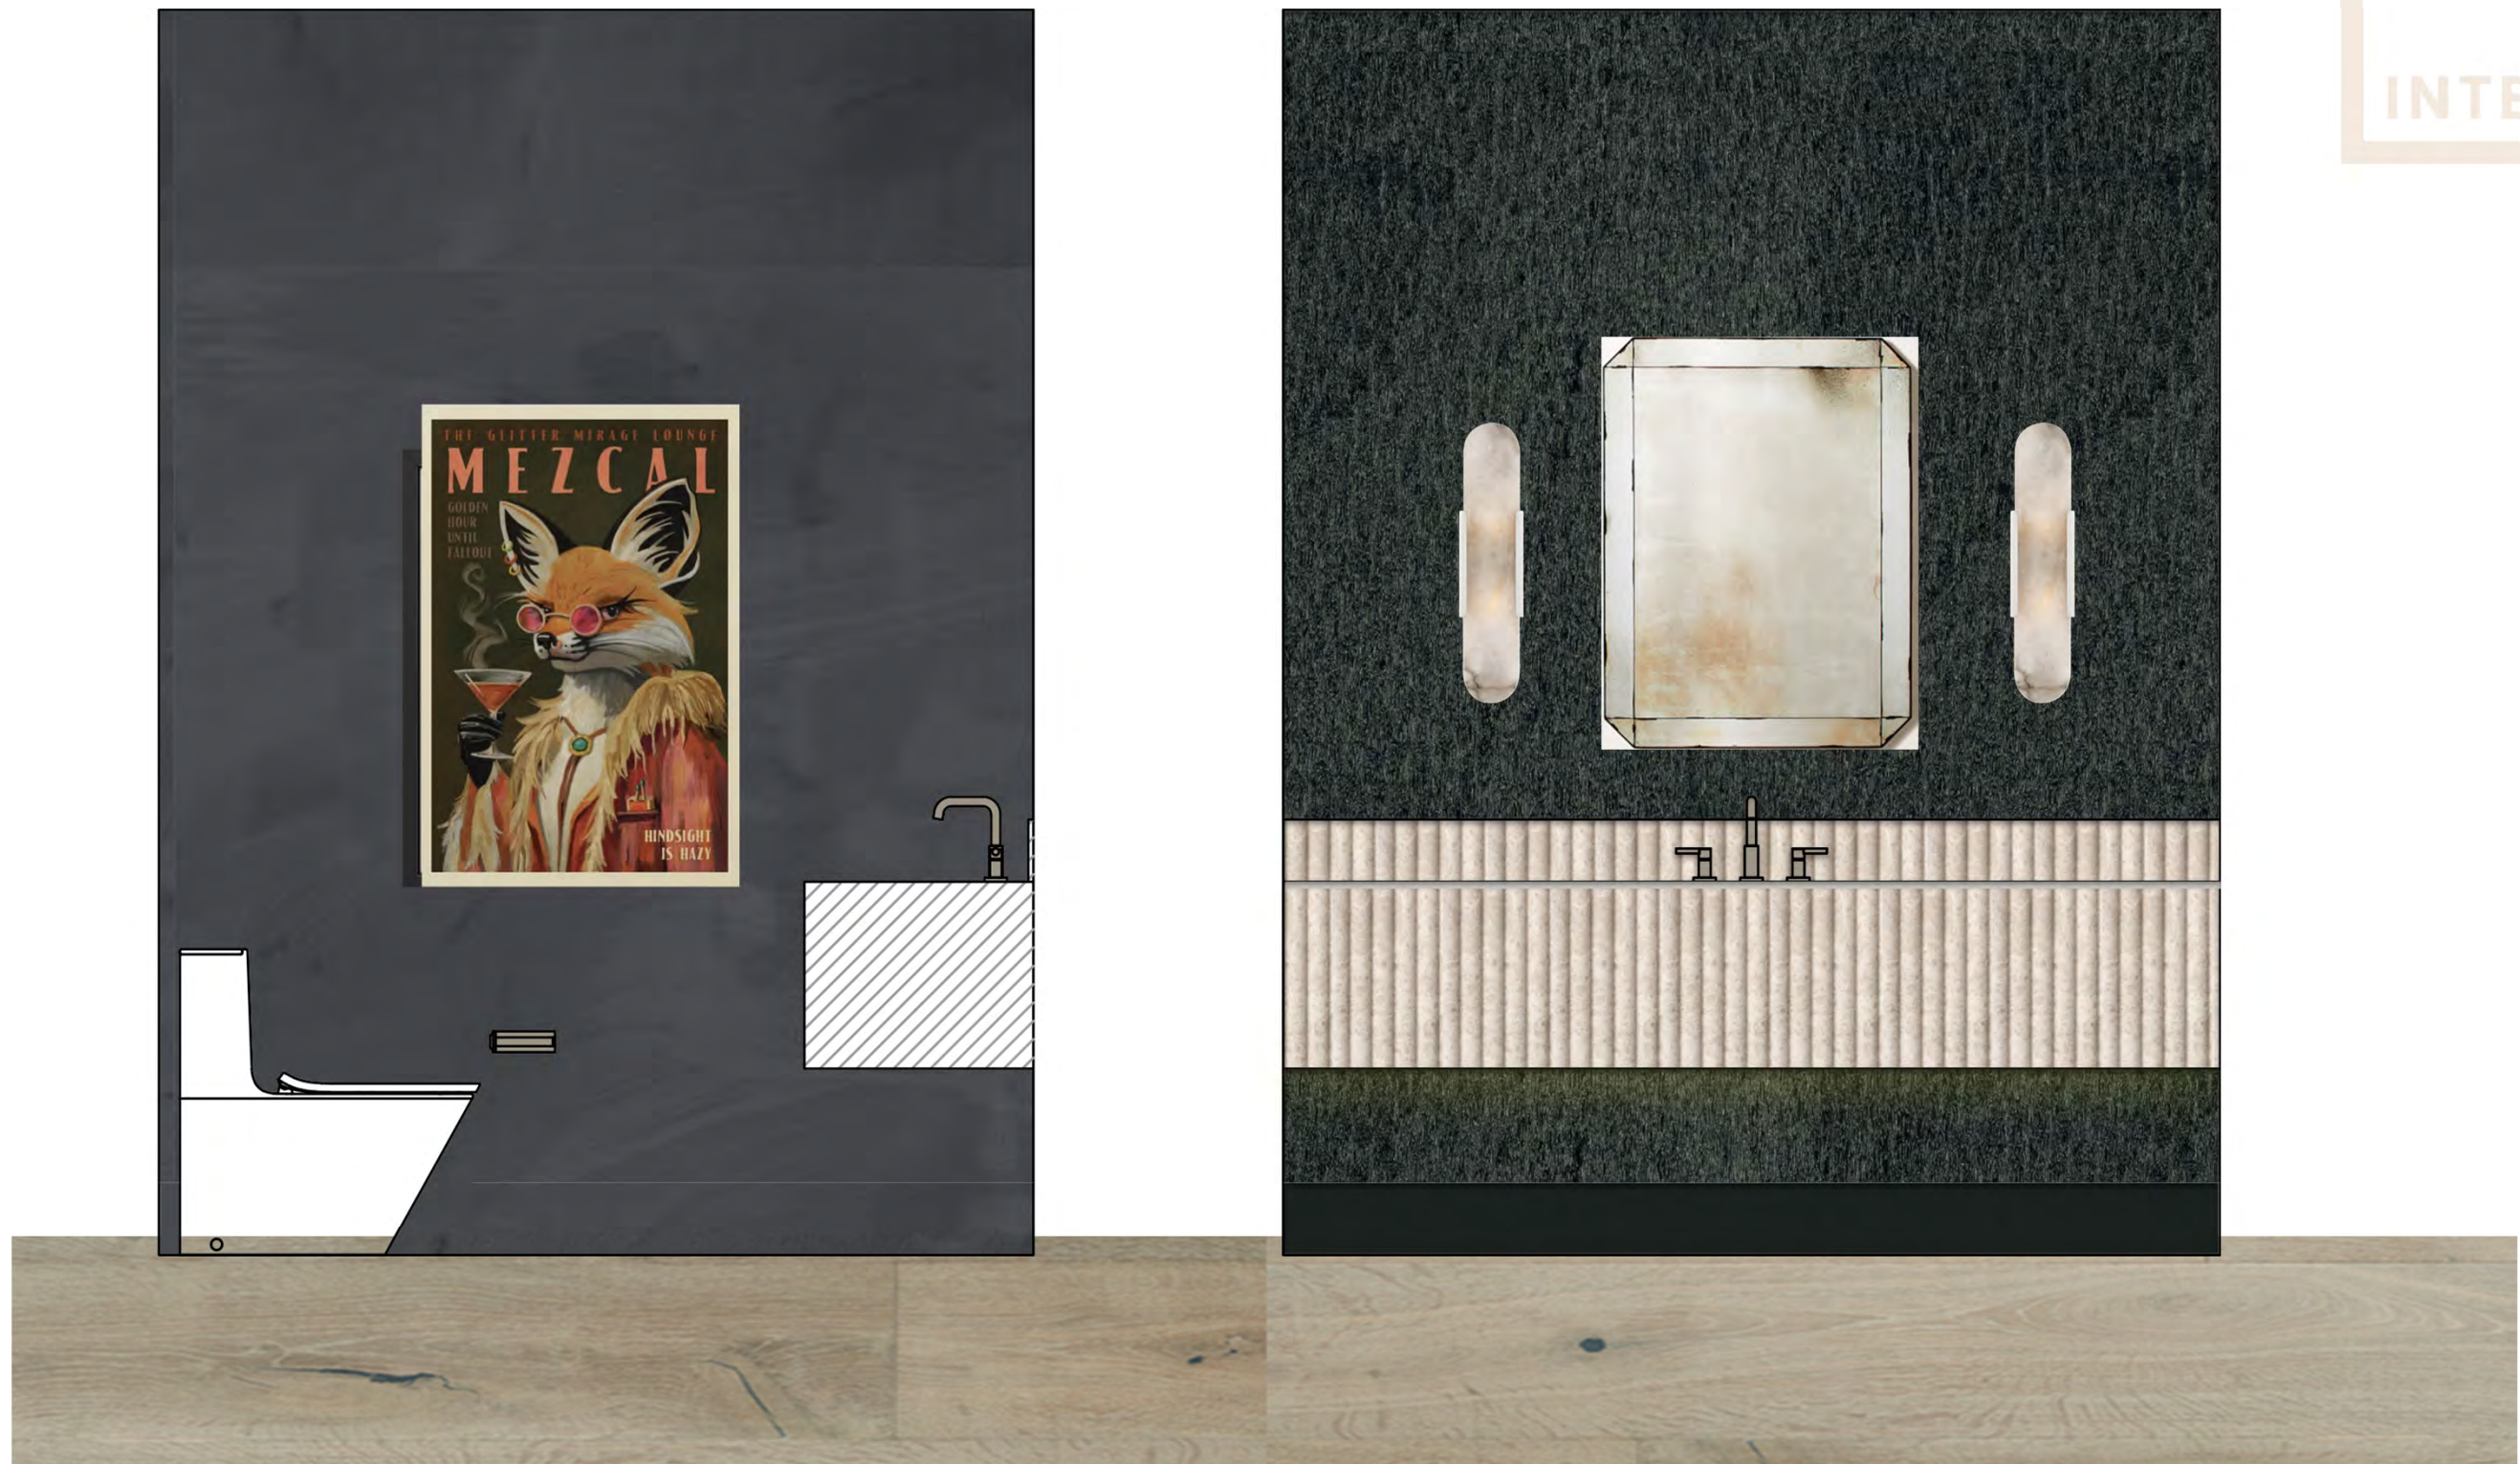

POWDER RENDERING

CONCEPT BOARD – OFFICE



WALLS



Lime Paint

FLOORING



LIGHTING




CEILING



X Beam Detail

CONCEPT BOARD – MASTER SUITE


MATERIALS

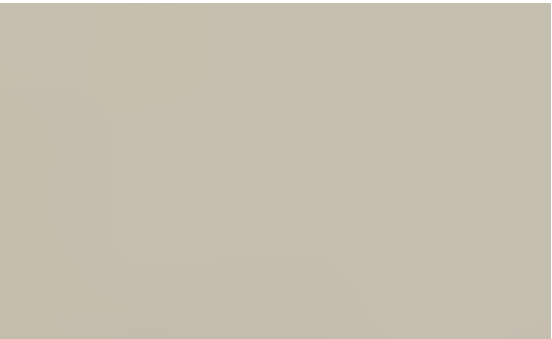


Walls- Lime Paint



Flooring

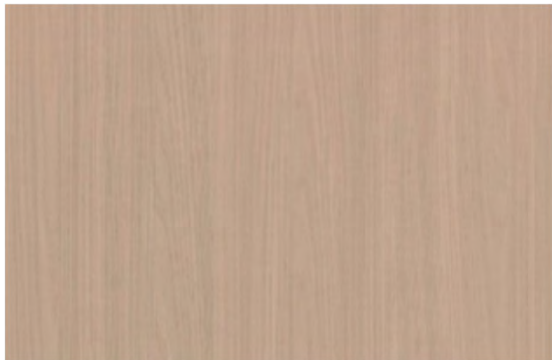

Fireplace Surround

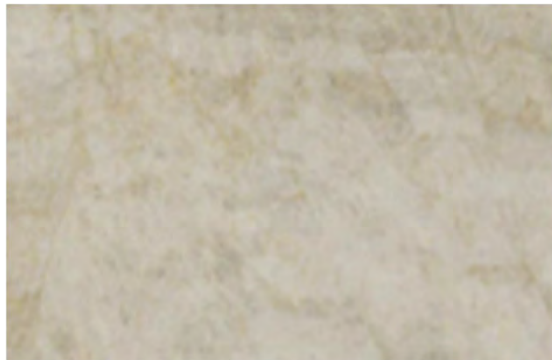

Firebox Surround + Hearth

LIGHTING



CEILING





MASTER SUITE RENDERING

CONCEPT BOARD – MASTER BATH

		PLUMBING FIXTURES					
							
LIGHTING + MIRROR		MATERIALS		CABINETRY			
  		 Backsplash	 Shower	 Flooring	 Slab	 	



MASTER BATH RENDERING




MASTER BATH RENDERING



WELLNESS RENDERING

CONCEPT BOARD – GUEST BATH

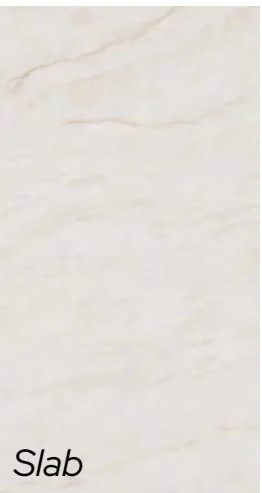		PLUMBING FIXTURES		
				
LIGHTING + MIRROR		MATERIALS		CABINETRY
		 Shower	 Flooring	 Slab
				



GUEST BATH RENDERING



CONCEPT BOARD – BED 3 BATH

		PLUMBING FIXTURES	
			
LIGHTING + MIRROR		MATERIALS	
		 <i>Shower</i>	 <i>Flooring</i>  <i>Slab</i>
		CABINETRY	
			



BED 3 BATH RENDERING


CONCEPT BOARD – BED 4 BATH

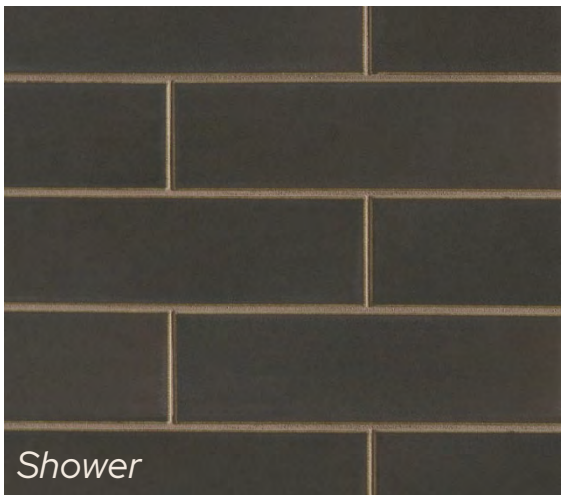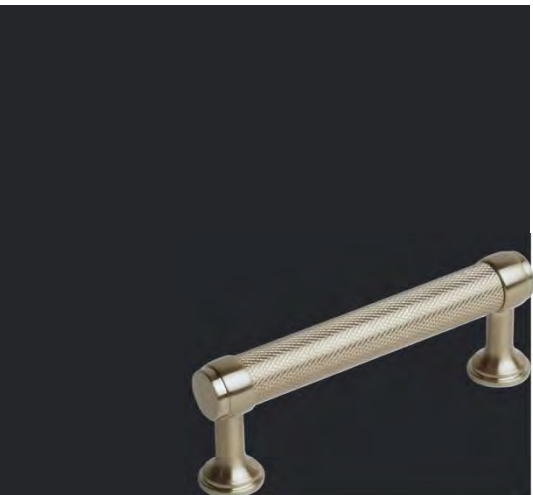		PLUMBING FIXTURES		
				
LIGHTING + MIRROR		MATERIALS		CABINETRY
		 <i>Shower</i>	 <i>Flooring</i>	 <i>Slab</i>
				




BED 4 BATH RENDERING

CONCEPT BOARD – BED 5 BATH

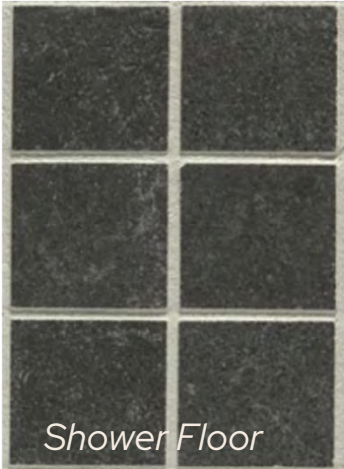	KEY PIECES					
						
	MATERIALS					
	 <i>Shower Tile</i>	 <i>Shower Floor</i>	 <i>Flooring</i>	 <i>Slab</i>	 <i>Cabinet + Hardware</i>	

CONCEPT BOARD – GAME ROOM


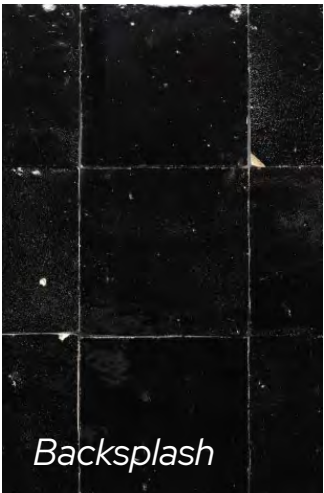
		PLUMBING			
LIGHTING	MATERIALS		CABINETRY		
	 <i>Walls</i>	 <i>Backsplash</i>	 <i>Metal</i>	 <i>Slab</i>	

CONCEPT BOARD – POOL BATH

		PLUMBING FIXTURES				
						
						
LIGHTING + MIRROR		MATERIALS		CABINETRY		
		 Backsplash	 Shower	 Flooring	 Slab	

CONCEPT BOARD – RV GARAGE

	KEY PIECES					
						
	MATERIALS					
	 <i>Shower Tile</i>	 <i>Shower Floor</i>	 <i>Flooring</i>	 <i>Slab</i>	 <i>Cabinet + Hardware</i>	

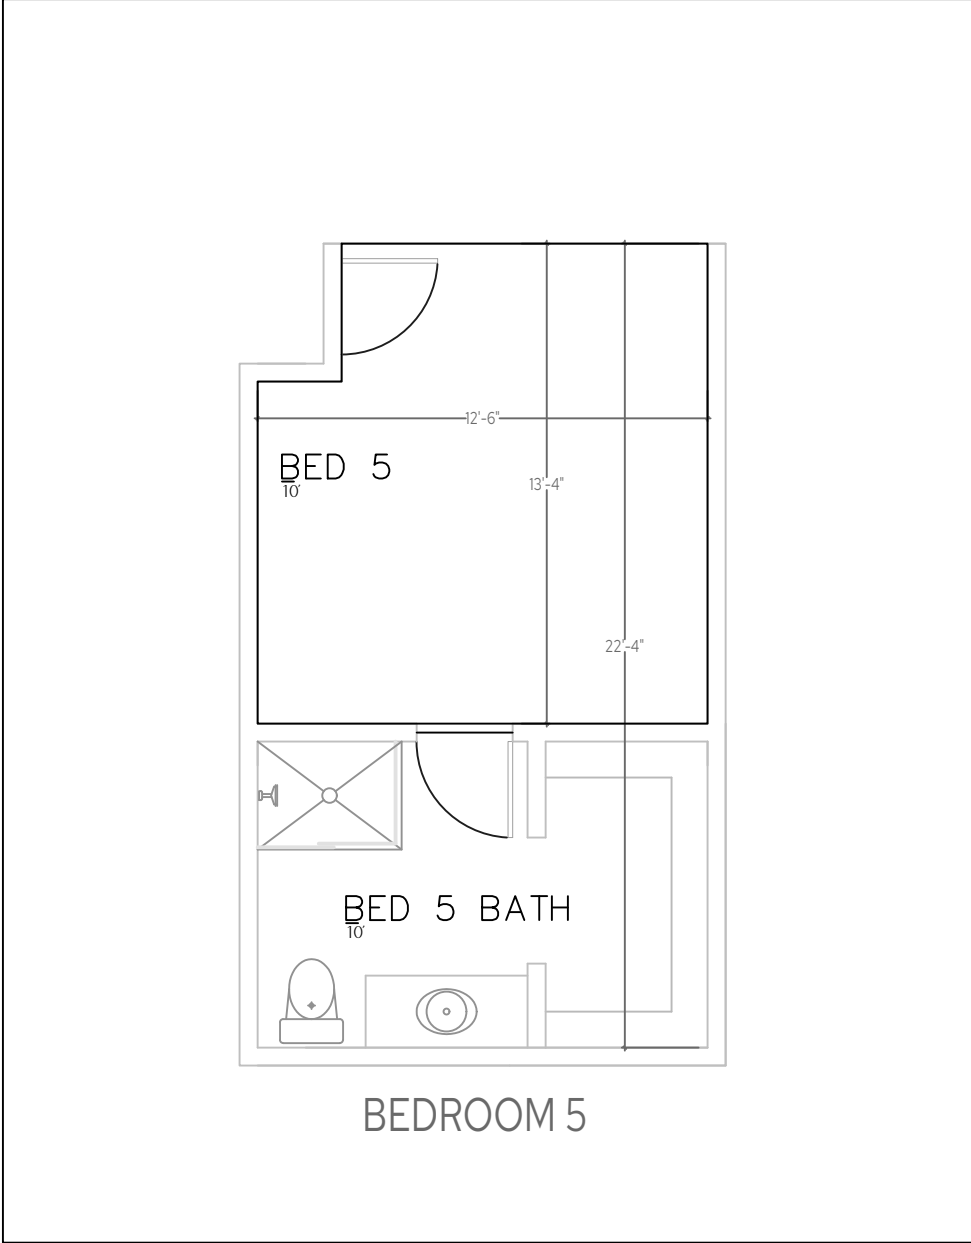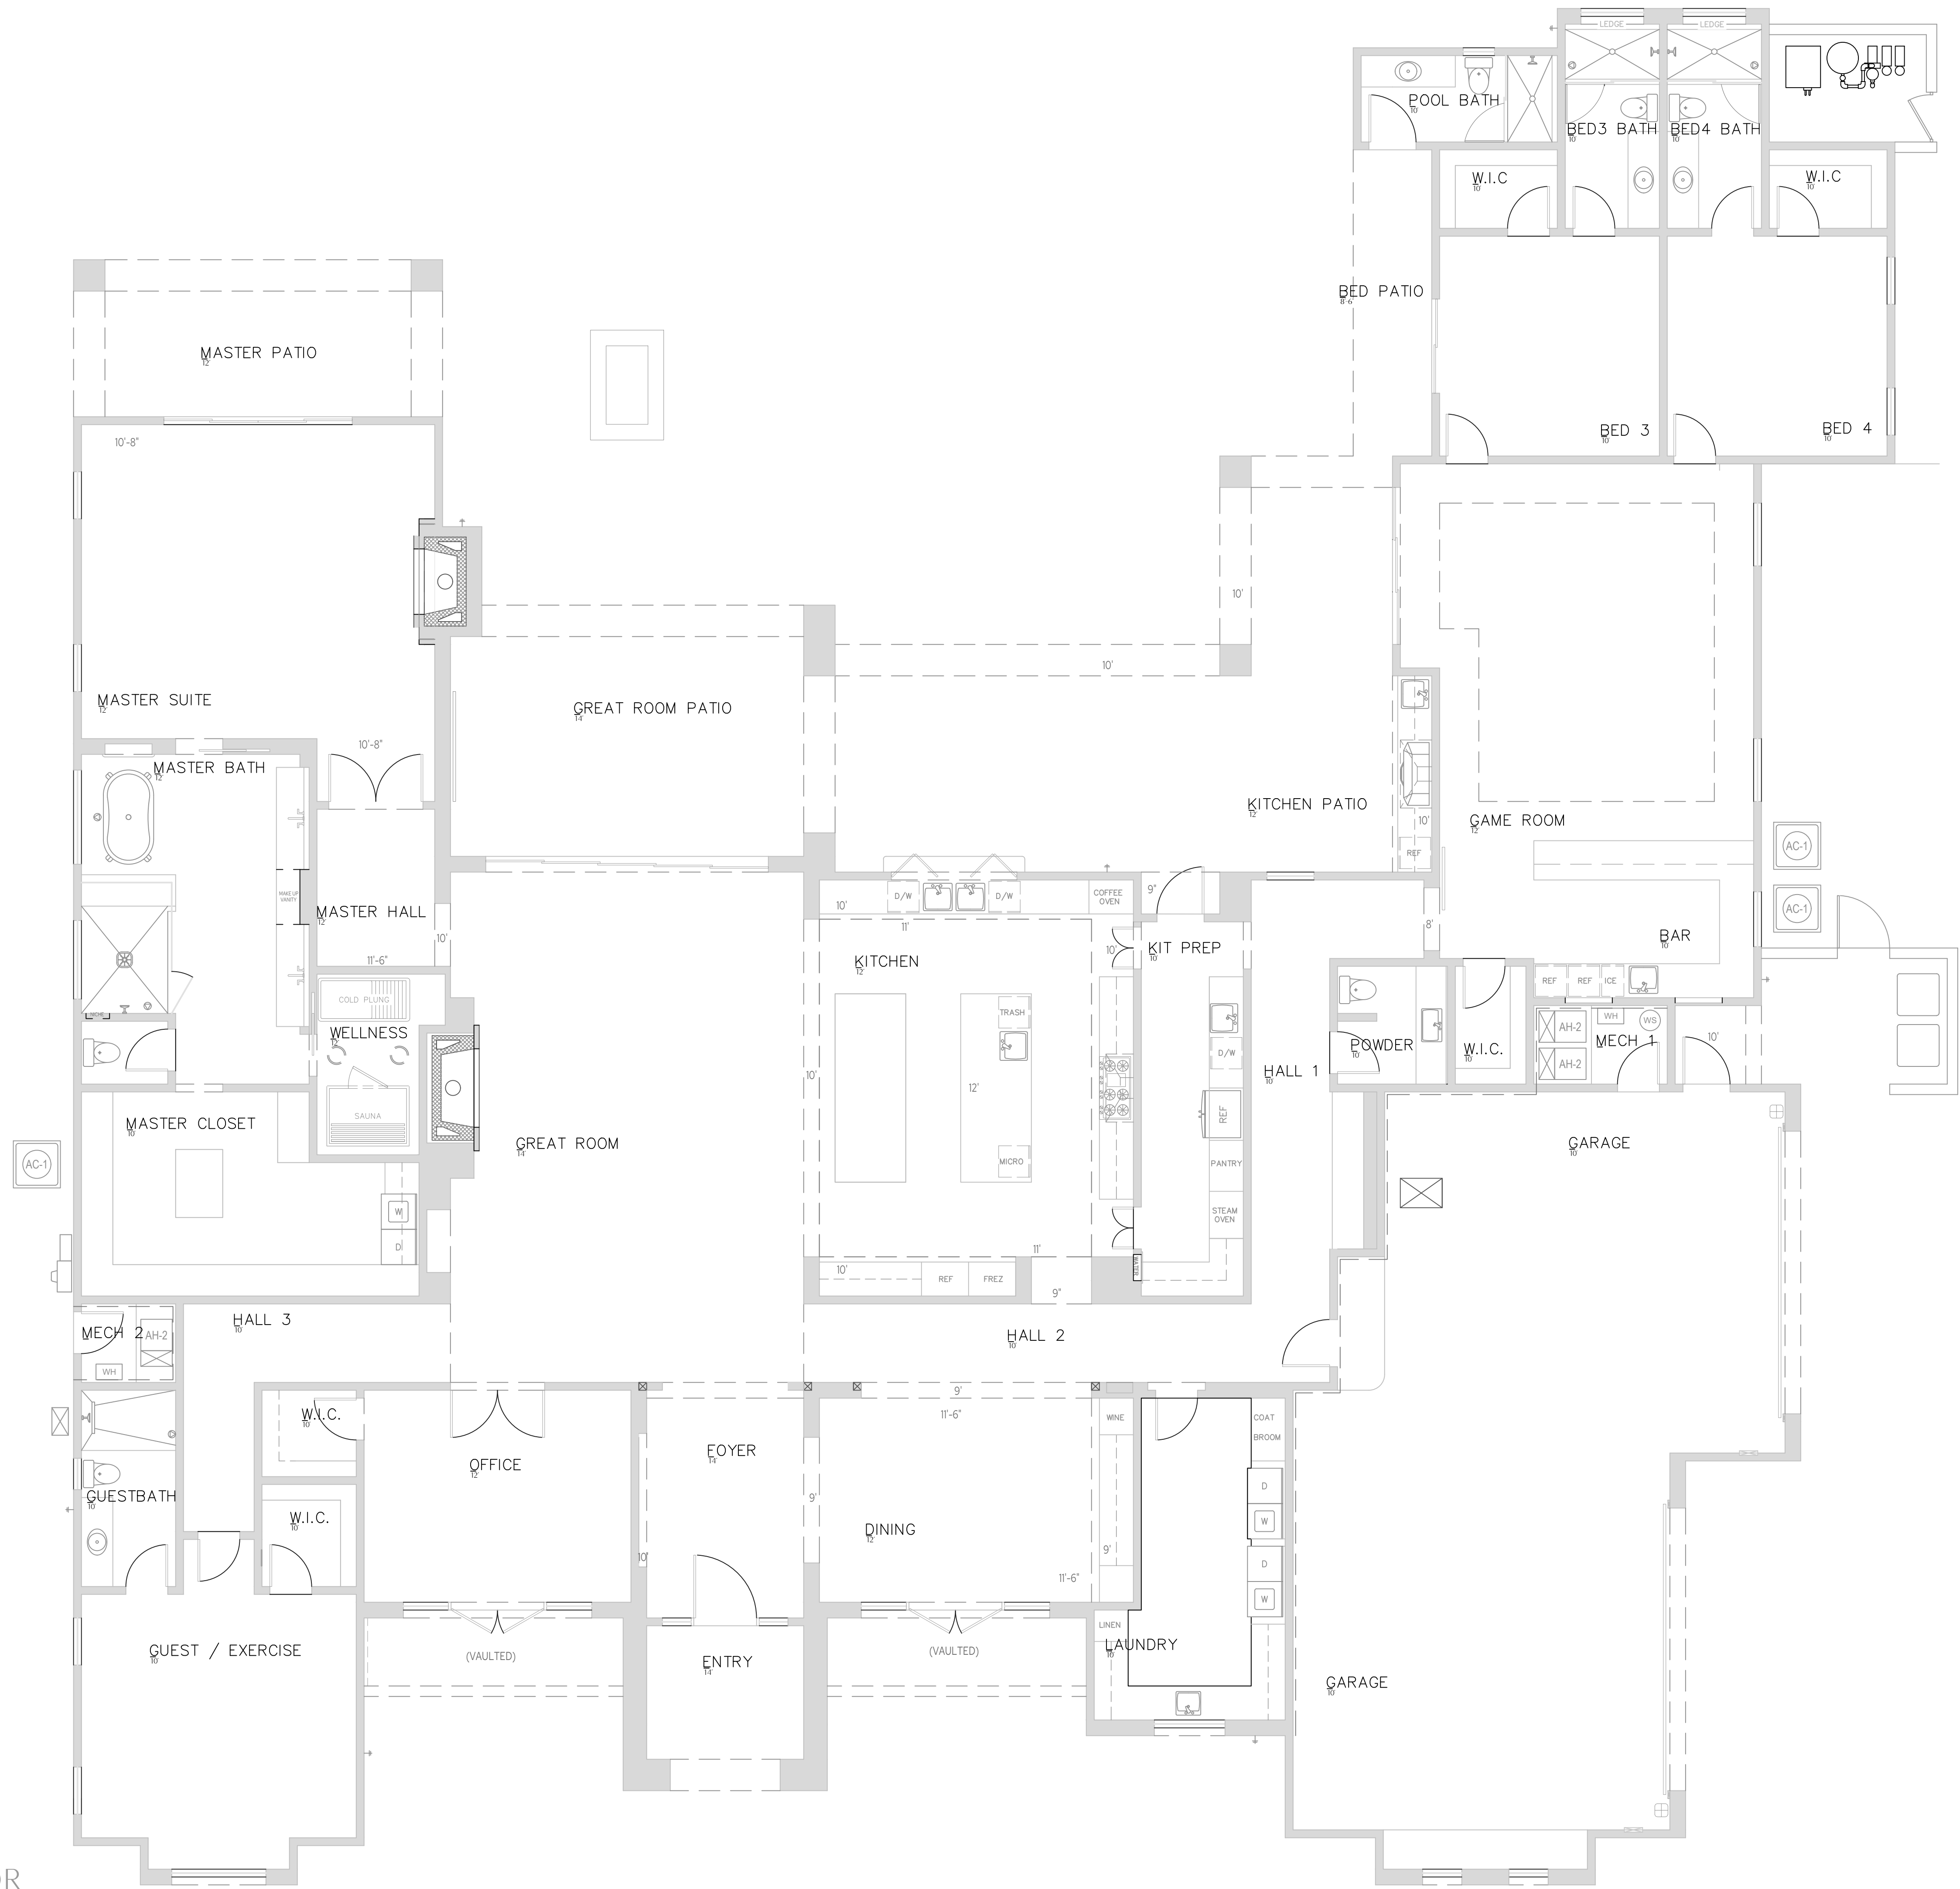

CHRISTINA FORREST
PRINCIPAL
4808641021
DESIGN@21INTERIORS.COM

ALL DRAWINGS AND MEASUREMENTS ARE TO BE
CONFIRMED ON SITE BY THE CONTRACTOR, BUILDER
OR ARCHITECT.
ALL DRAWINGS ARE CONCEPTUAL IN NATURE AND
INTENDED TO SET FORTH DESIGN INTENT ONLY.
THEY ARE NOT TO BE USED FOR ARCHITECTURAL
OR ENGINEERING PURPOSES.
ALL DRAWINGS AND SPECIFICATIONS ARE
PREPARED BY 21 INTERIORS LLC AND ALL
COPYRIGHTS AND OTHER PROPRIETARY RIGHTS
APPLICABLE THERE TO REMAIN AT ALL TIMES
PROPERTY OF 21 INTERIORS.

MESCALE RESIDENCE
6802 EAST MESCALE ST
SCOTTSDALE, AZ

DRAWING:	EXTERIOR
DATE:	8.12.2026
SCALE:	3/16" = 1'
SHEET #:	EXT
DRAWN BY:	LB & KB

RAWN BY:

LB & KB



MESCAL RESIDENCE

6802 EAST MESCAL ST
SCOTTSDALE, AZ



DRAWING:
FLOOR PLAN

DATE:
8.12.2026

SCALE:
3/16" = 1'

SHEET #:
ID2

DRAWN BY:
LB & KB

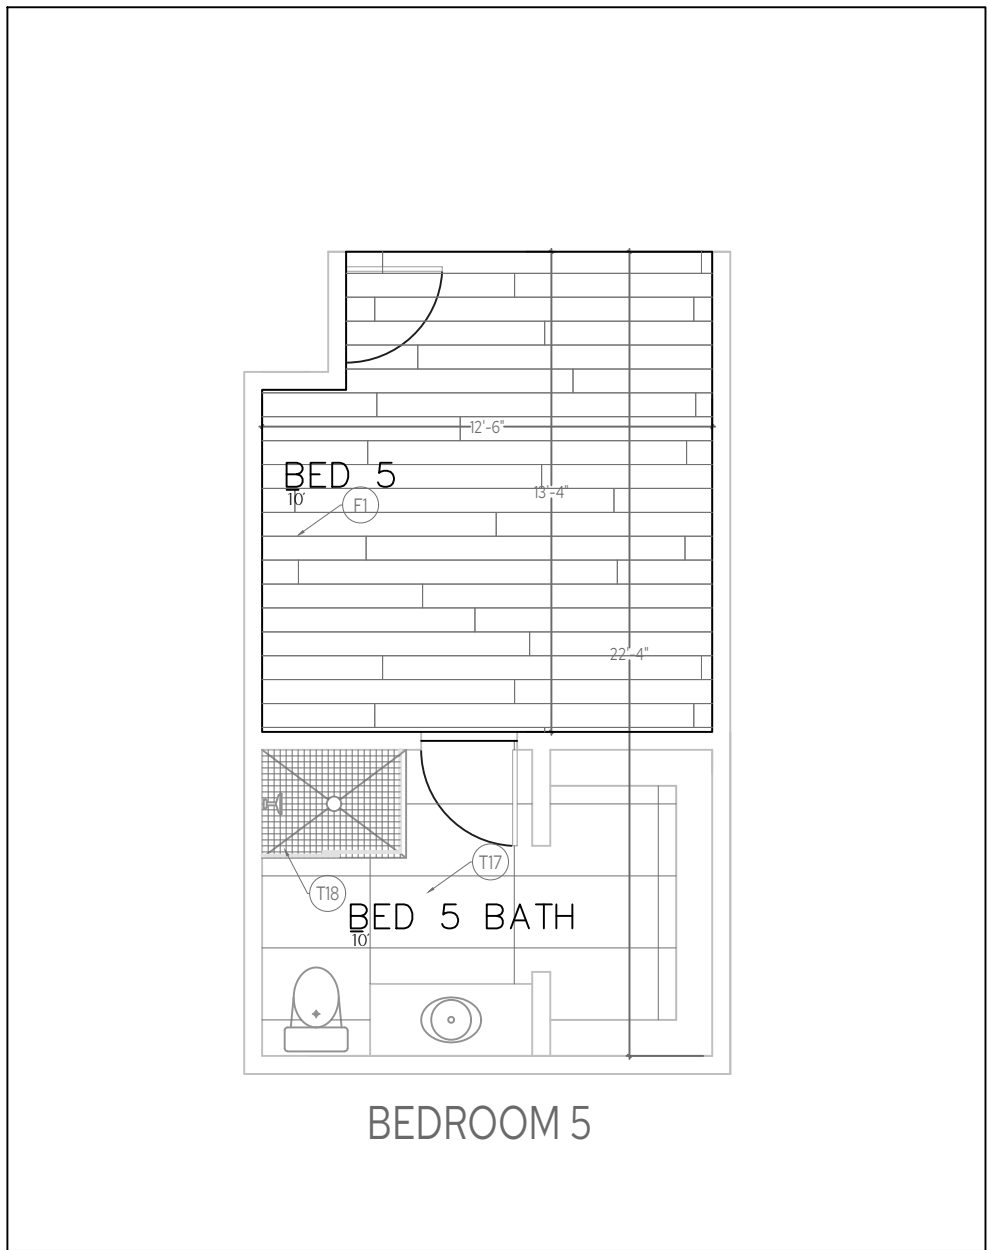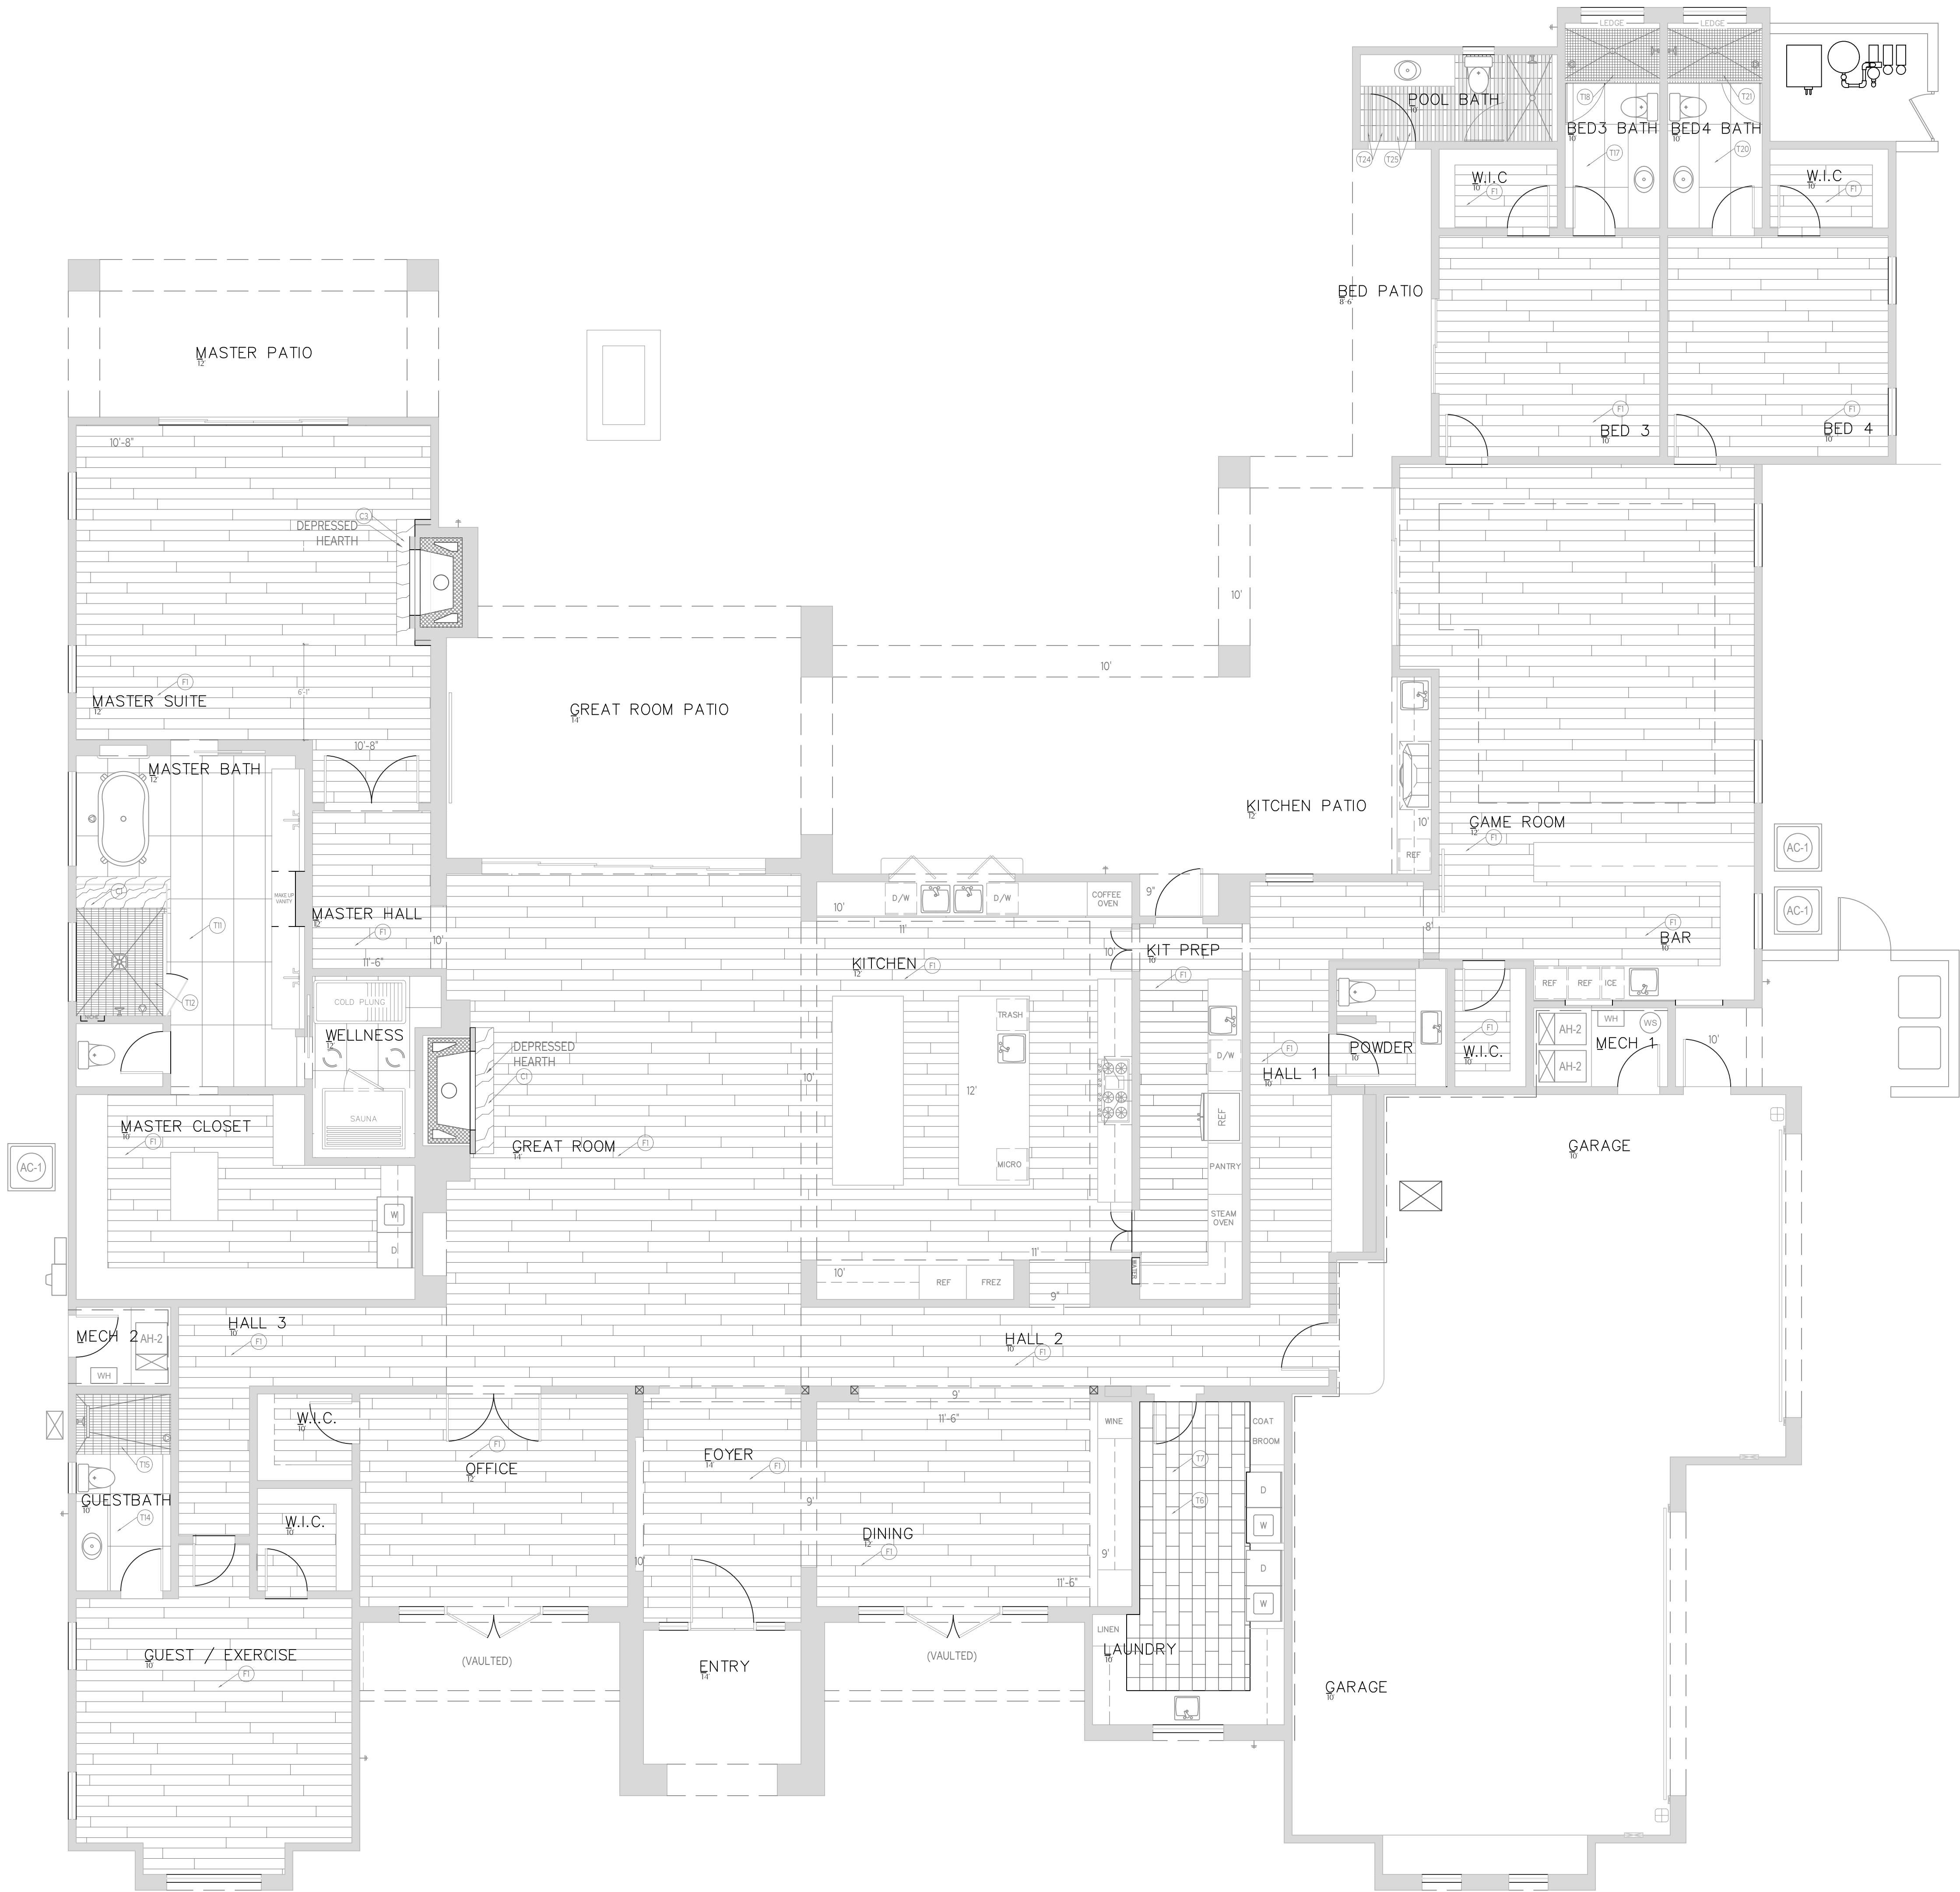

ALL DRAWINGS ARE CONCEPTUAL IN NATURE AND
INTENDED TO SET FORTH DESIGN INTENT ONLY.
THEY ARE NOT TO BE USED FOR ARCHITECTURAL
OR ENGINEERING PURPOSES.

ALL DRAWINGS AND SPECIFICATIONS ARE PREPARED BY 21 INTERIORS LLC, AND ALL COPYRIGHTS AND OTHER PROPRIETARY RIGHTS APPLICABLE THERETO REMAIN AT ALL TIMES PROPERTY OF 21 INTERIORS.

66802EASTMESCALEST
SCOTTSDALE, AZ

DRAWING:
MODIFIED
REFLECTED
CEILING PLAN

DATE:
8.12.2026



SCALE:

$3/16" = 1'$




SHEET #:

ID3

LB & KB

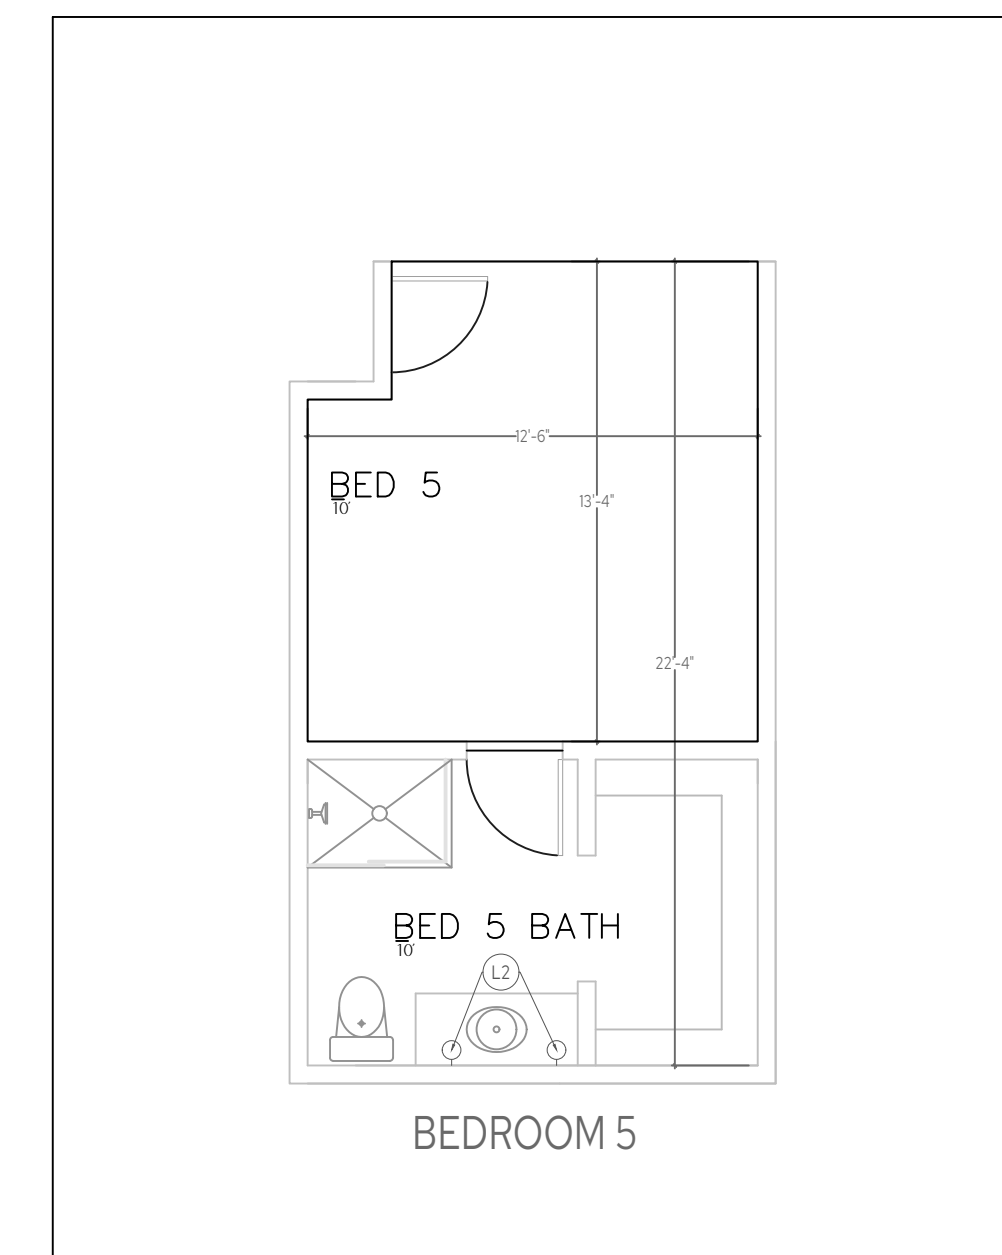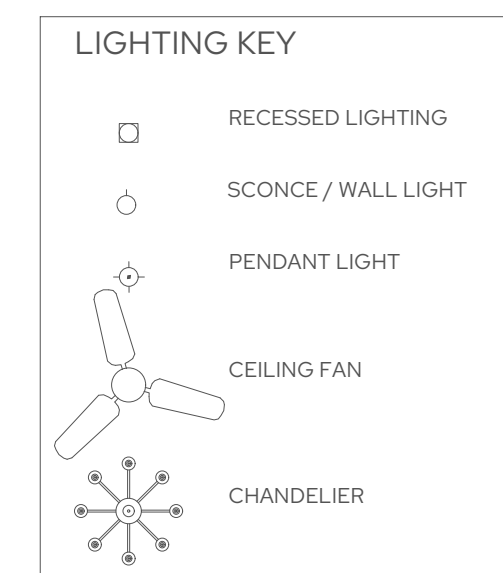




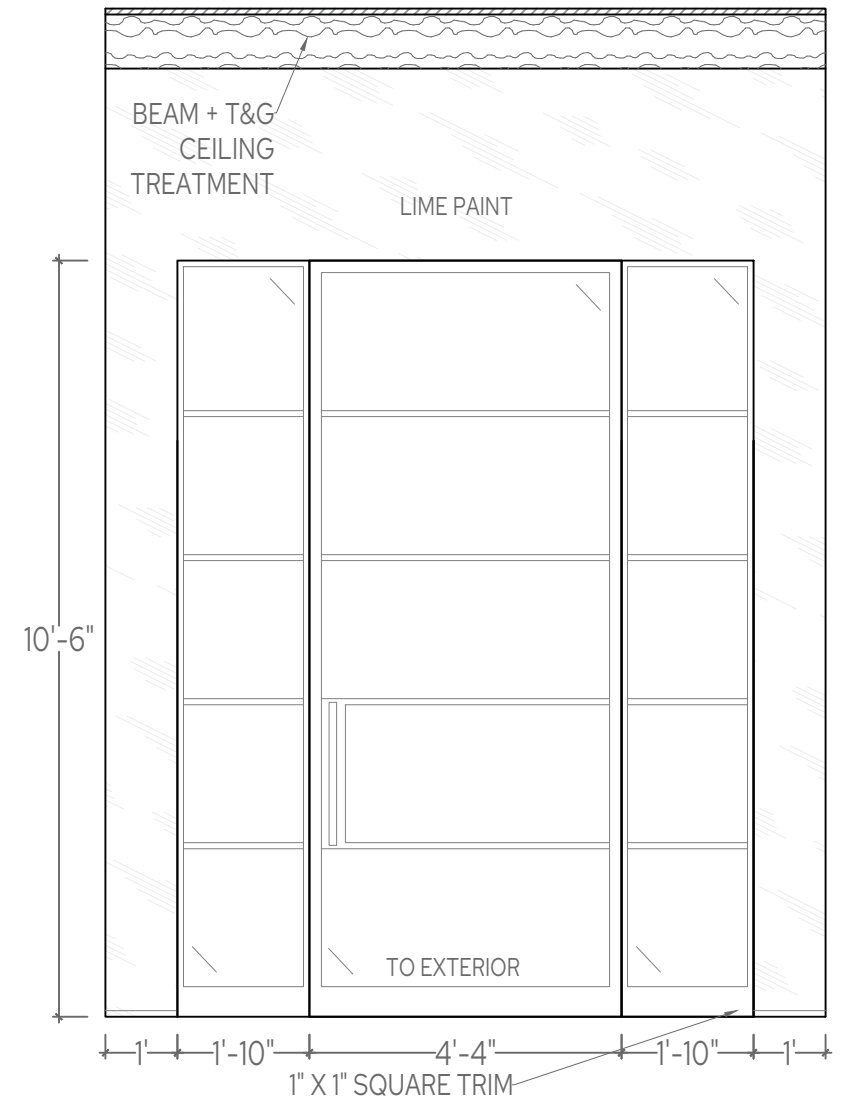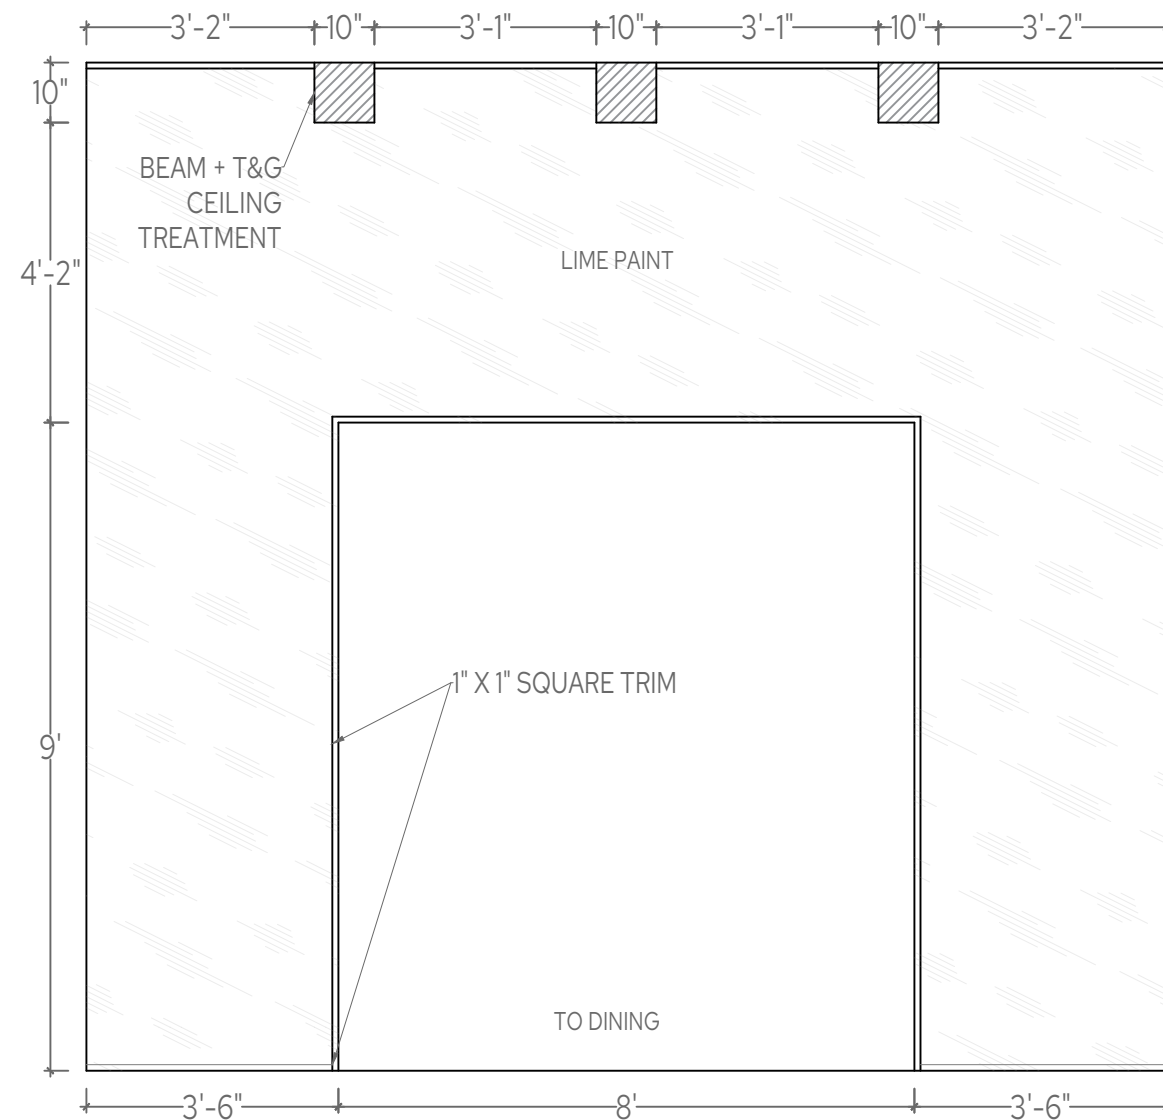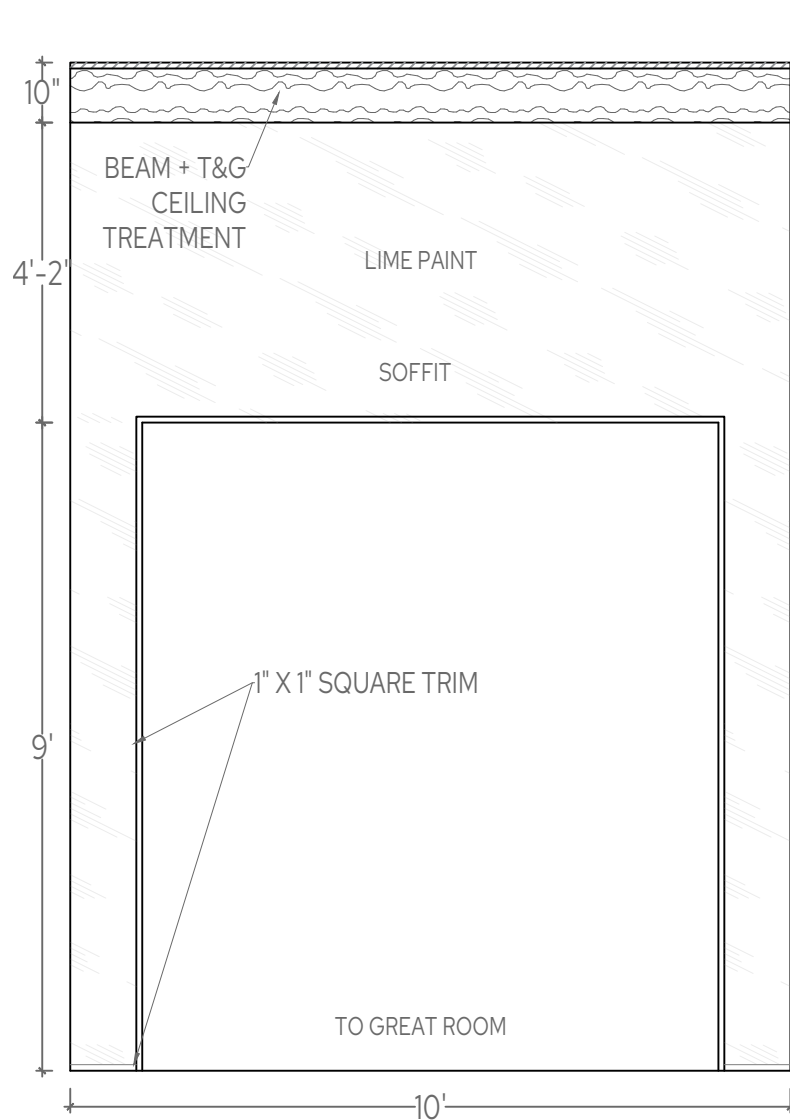

1 FOYER ELEVATION

SCALE: 3/8" = 1'

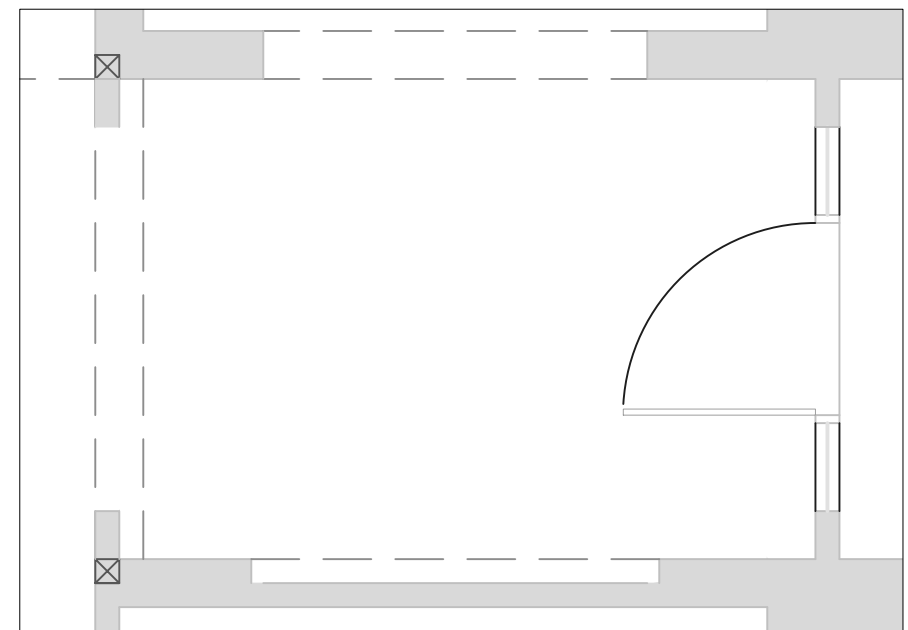

FLOOR PLAN

SCALE: 1/4" = 1'

21

INTERIORS

CHRISTINA FORREST
PRINCIPAL
4808641021
DESIGN@21INTERIORS.COM

ALL DRAWINGS AND MEASUREMENTS ARE TO BE CONFIRMED ON SITE BY THE CONTRACTOR, BUILDER OR ARCHITECT.

ALL DRAWINGS ARE CONCEPTUAL IN NATURE AND INTENDED TO SET FORTH DESIGN INTENT ONLY. THEY ARE NOT TO BE USED FOR ARCHITECTURAL OR ENGINEERING PURPOSES.

ALL DRAWINGS AND SPECIFICATIONS ARE PREPARED BY 21 INTERIORS LLC. AND ALL COPYRIGHTS AND OTHER PROPRIETARY RIGHTS APPLICABLE THERE TO REMAIN AT ALL TIMES TO 21 INTERIORS.

MESCAL RESIDENCE
6802 EAST MESCAL ST
SCOTTSDALE, AZ

DRAWING:
FOYER
ELEV.

DATE:
8.12.2026

SCALE:
3/8" = 1'



SHEET #:
ID5

DRAWN BY:
LB & KB

2

FOYER ELEVATION

SCALE: 3/8" = 1'

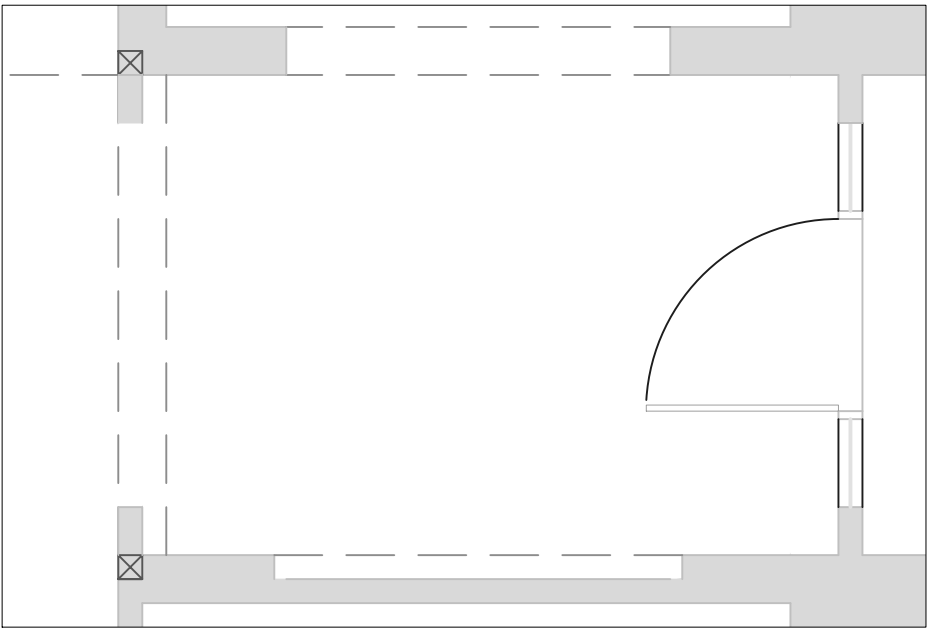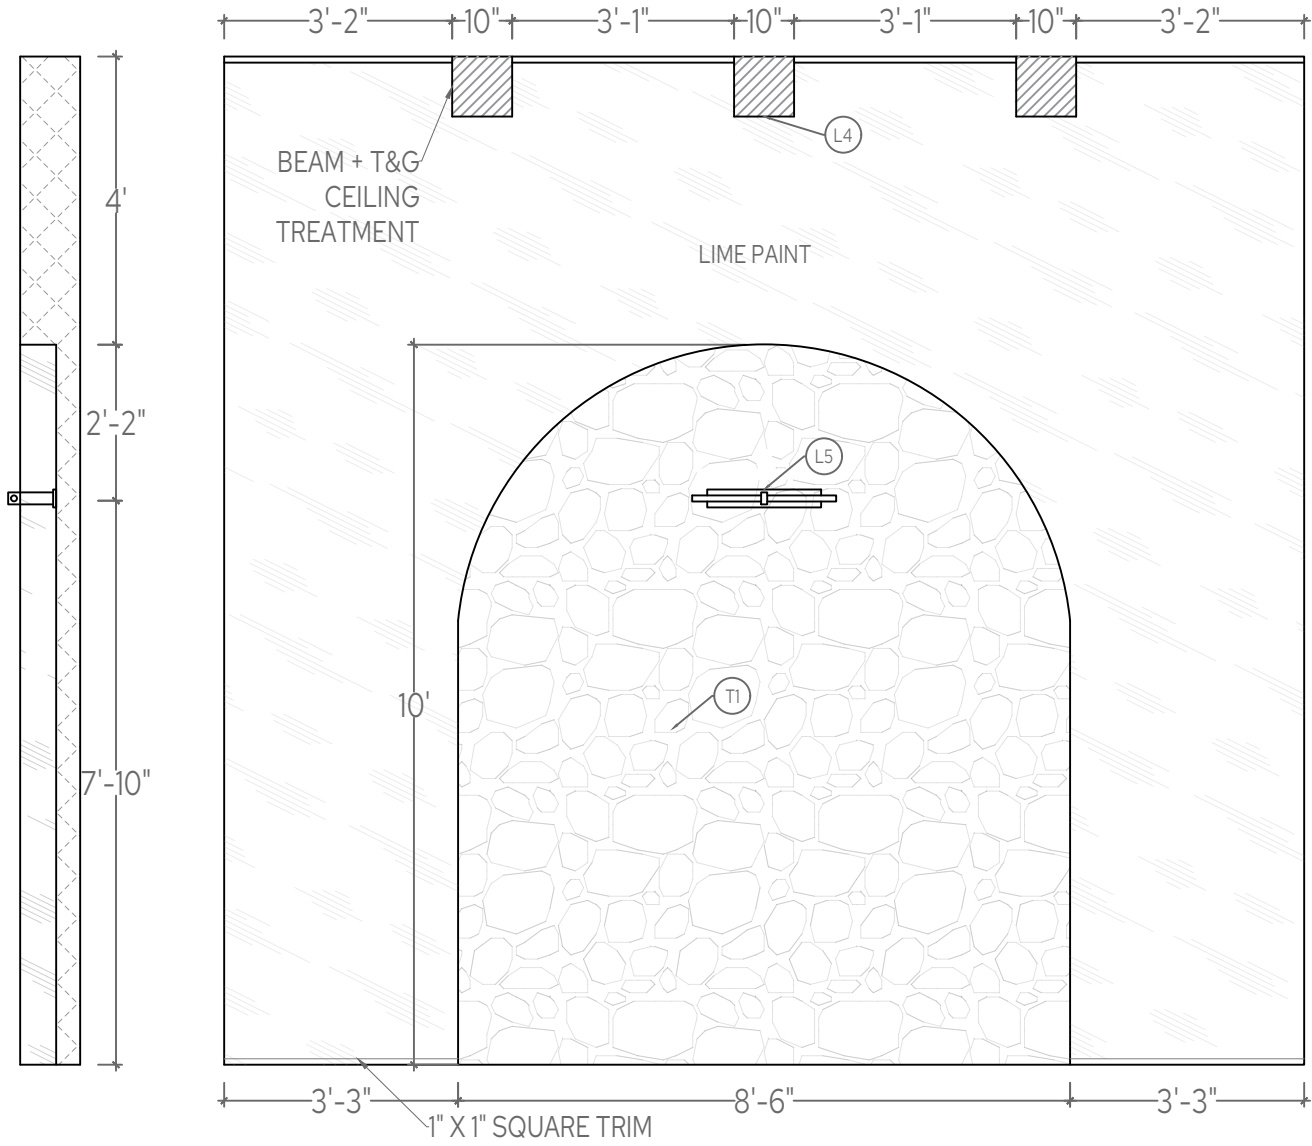

FLOOR PLAN

SCALE: 1/4" = 1'

CHRISTINA FORREST
PRINCIPAL
4808641021
DESIGN@21INTERIORS.COM

ALL DRAWINGS AND MEASUREMENTS ARE TO BE CONFIRMED ON SITE BY THE CONTRACTOR, BUILDER OR ARCHITECT.
ALL DRAWINGS ARE CONCEPTUAL IN NATURE AND INTENDED TO SET FORTH DESIGN INTENT ONLY. THEY ARE NOT TO BE USED FOR ARCHITECTURAL OR ENGINEERING PURPOSES.
ALL DRAWINGS AND SPECIFICATIONS ARE PREPARED BY 21 INTERIORS LLC, AND ALL COPYRIGHTS AND OTHER PROPRIETARY RIGHTS APPLICABLE HERETO REMAIN AT ALL TIMES TO 21 INTERIORS.

MESCAL RESIDENCE
6802 EAST MESCAL ST
SCOTTSDALE, AZ


DRAWING:
FOYER
ELEV.

DATE:
8.12.2026

SCALE:
3/8" = 1'


SHEET #:
ID6

DRAWN BY:
LB & KB

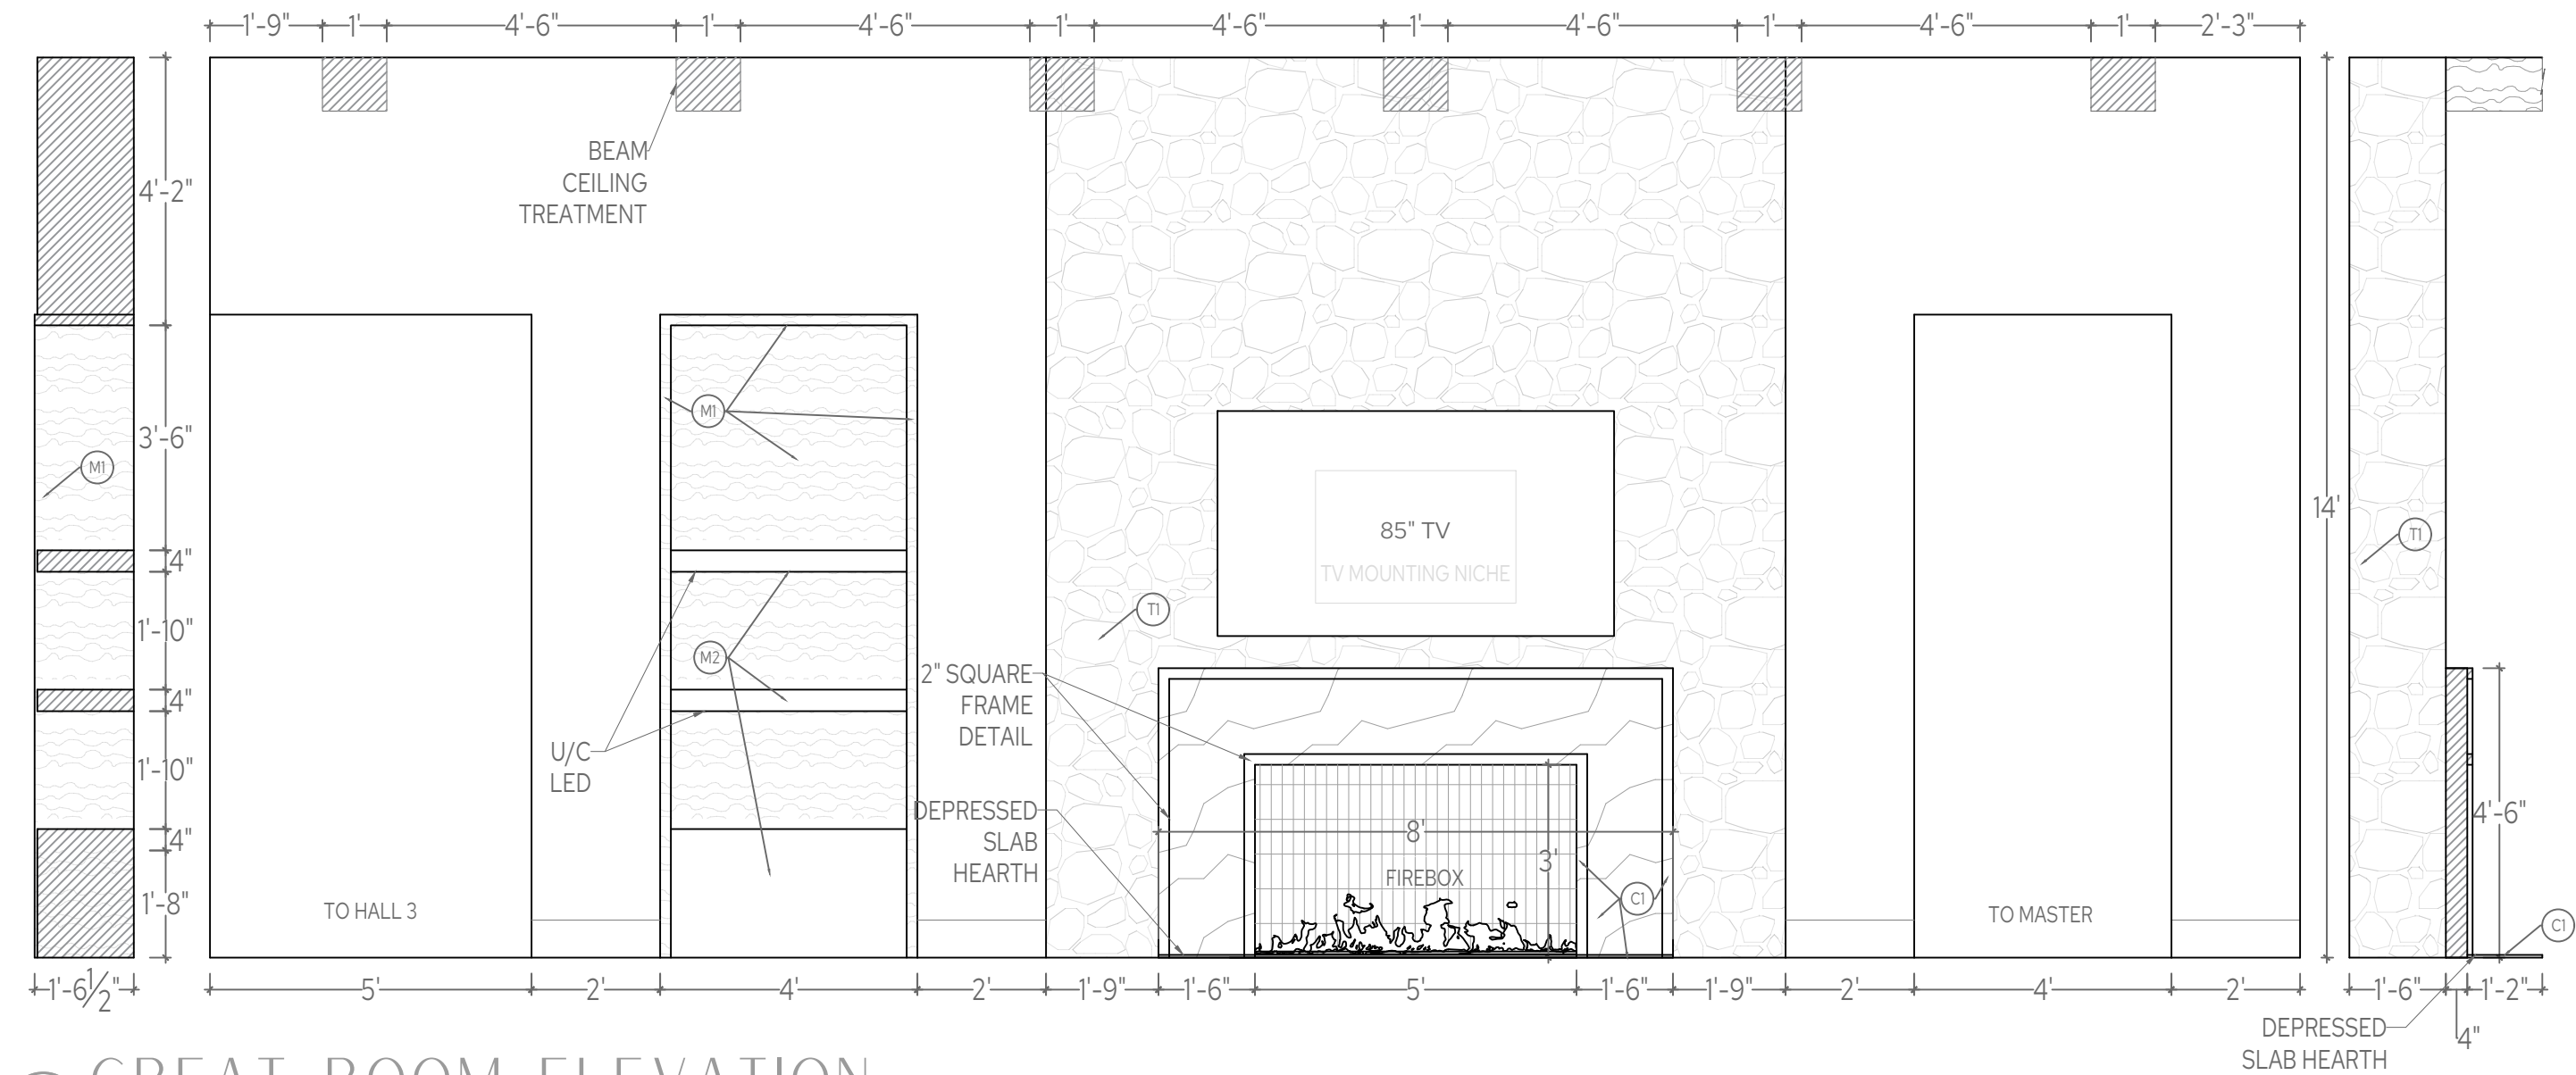

1 GREAT ROOM ELEVATION

SCALE: 3/8" = 1'

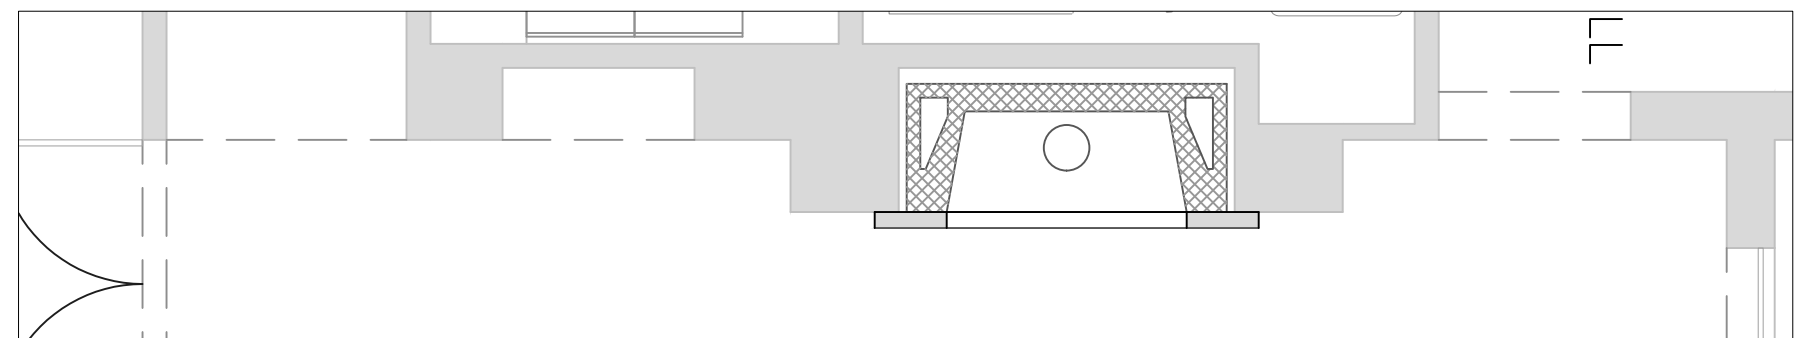

FLOOR PLAN

SCALE: 1/4" = 1'

CHRISTINA FORREST
PRINCIPAL
4808641021
DESIGN@21INTERIORS.COM

ALL DRAWINGS AND MEASUREMENTS ARE TO BE CONFIRMED ON SITE BY THE CONTRACTOR, BUILDER OR ARCHITECT.


ALL DRAWINGS ARE CONCEPTUAL IN NATURE AND INTENDED TO SET FORTH DESIGN INTENT ONLY. THEY ARE NOT TO BE USED FOR ARCHITECTURAL OR ENGINEERING PURPOSES.

ALL DRAWINGS AND SPECIFICATIONS ARE PREPARED BY 21 INTERIORS LLC, AND ALL COPYRIGHTS AND OTHER PROPRIETARY RIGHTS APPLICABLE HERETO REMAIN AT ALL TIMES TO 21 INTERIORS.

MESCAL RESIDENCE


6802 EAST MESCAL ST
SCOTTSDALE, AZ

DRAWING:	GREAT ROOM ELEV.
DATE:	8.12.2026
SCALE:	3/8" = 1'
SHEET #:	ID7
DRAWN BY:	LB & KB

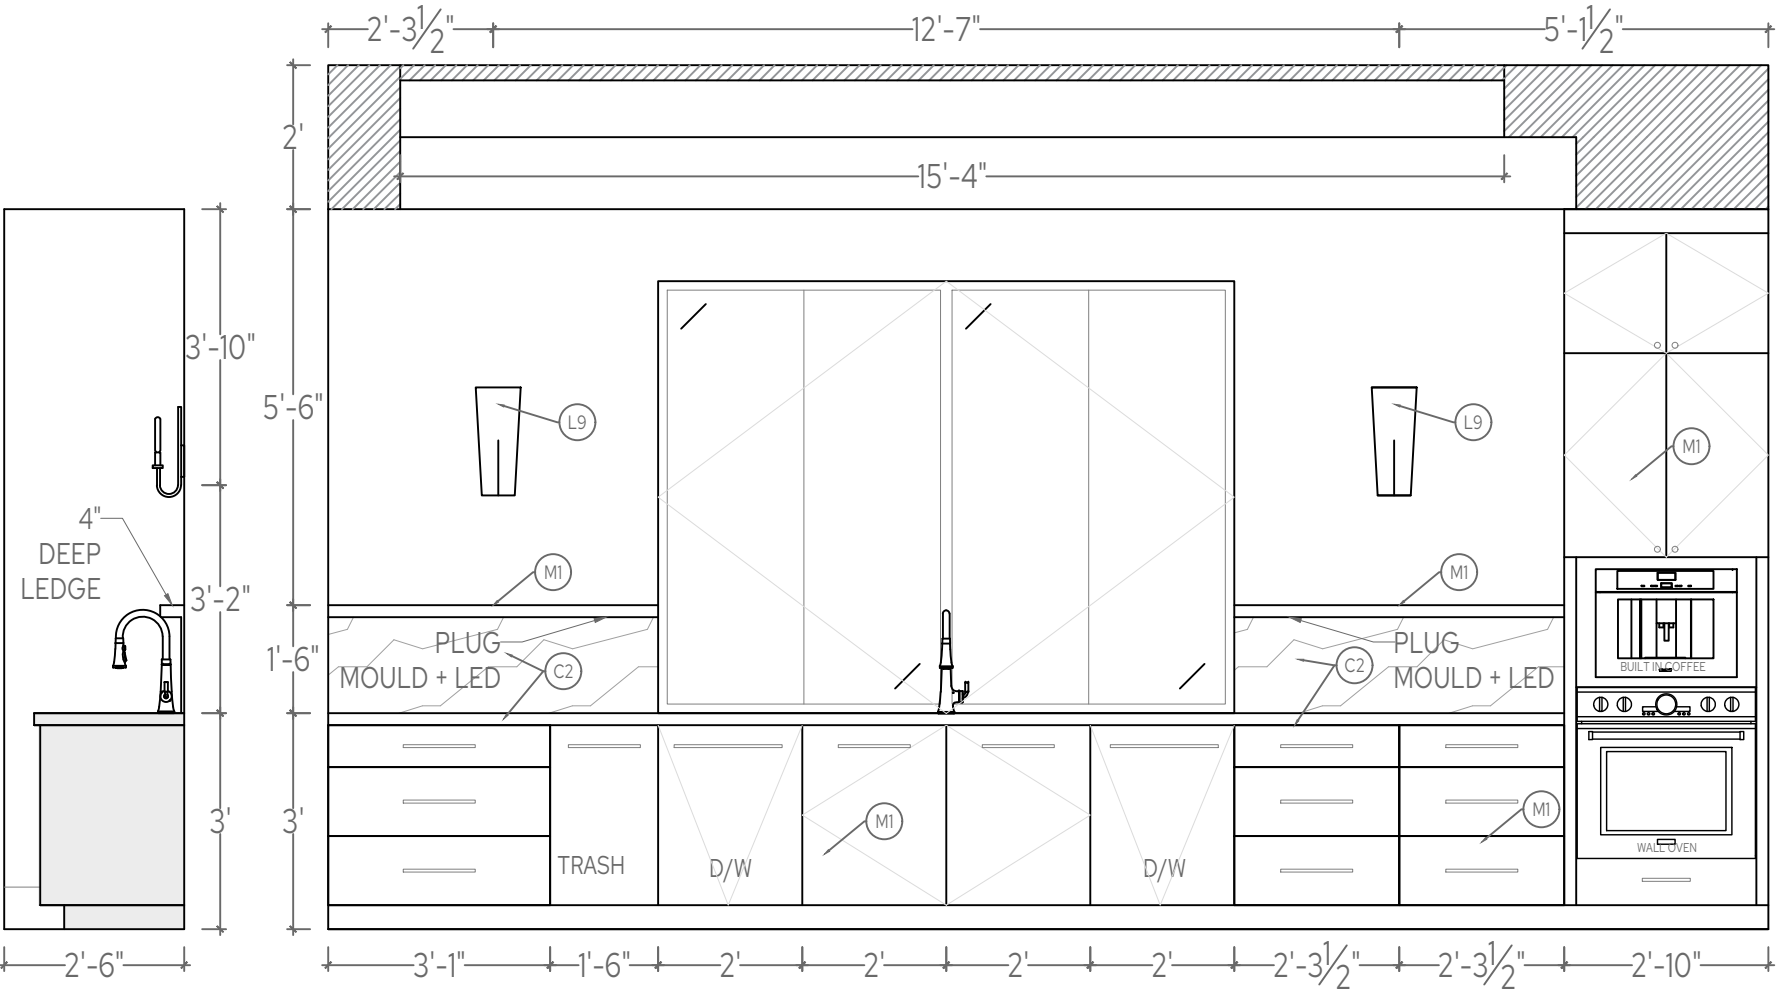


1 KITCHEN ELEVATION

SCALE: 3/8" = 1'

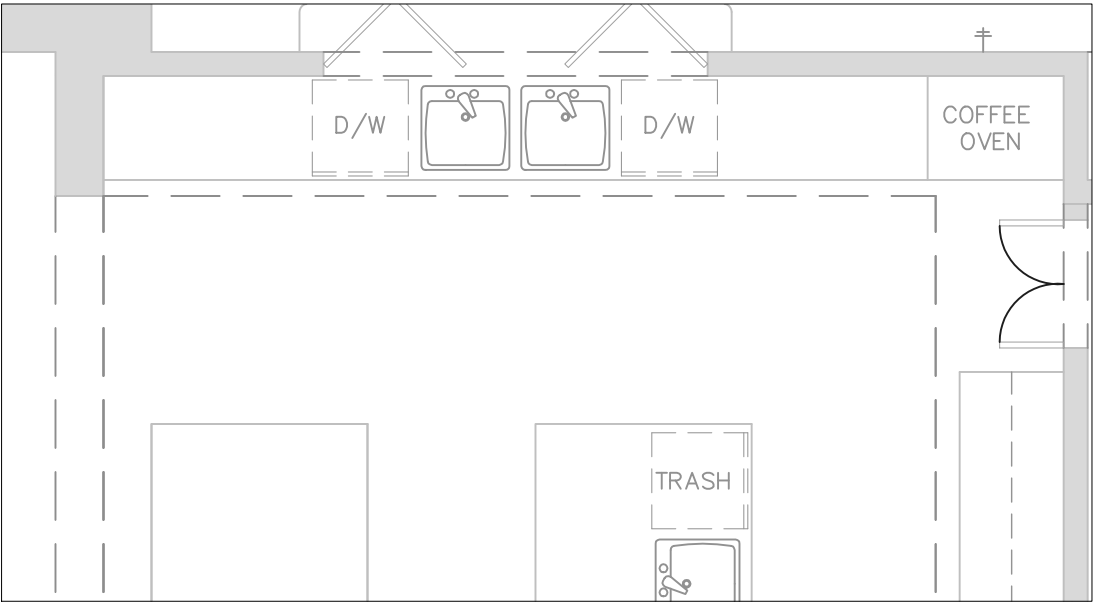

FLOOR PLAN


SCALE: 1/4" = 1'

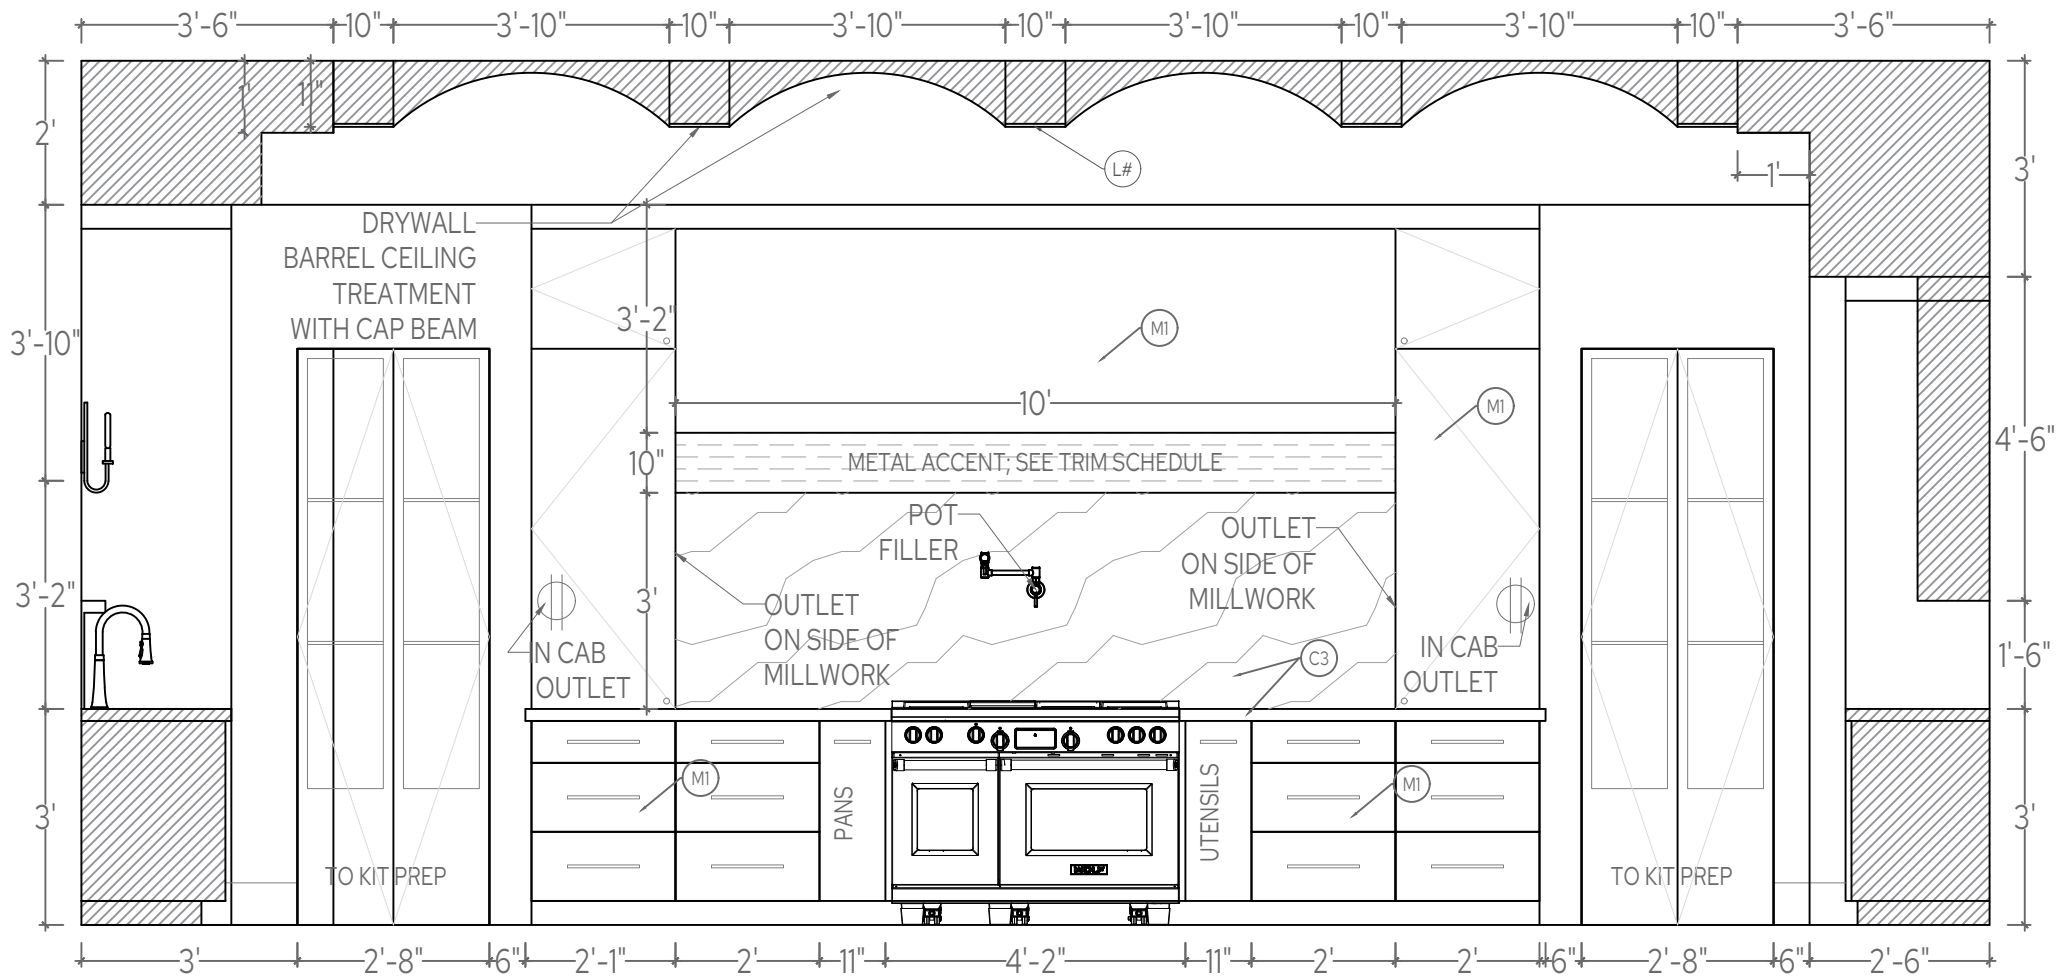

2

KITCHEN ELEVATION


SCALE: 3/8" = 1'

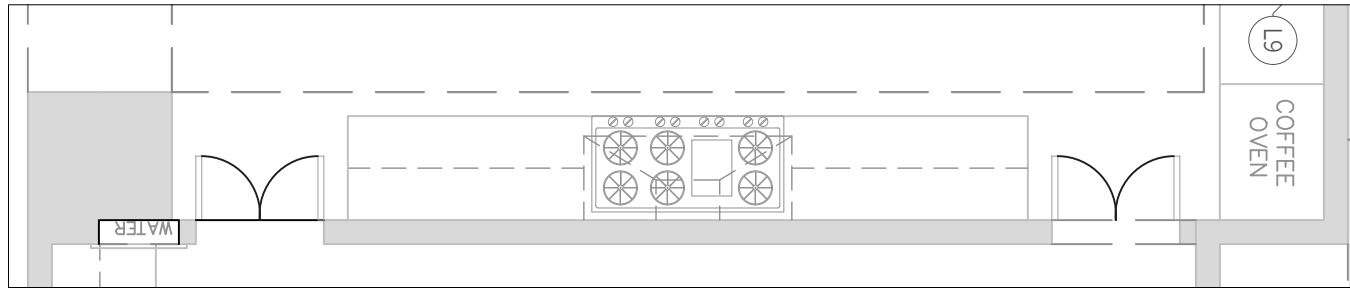

FP


FLOOR PLAN

SCALE: 1/4" = 1'

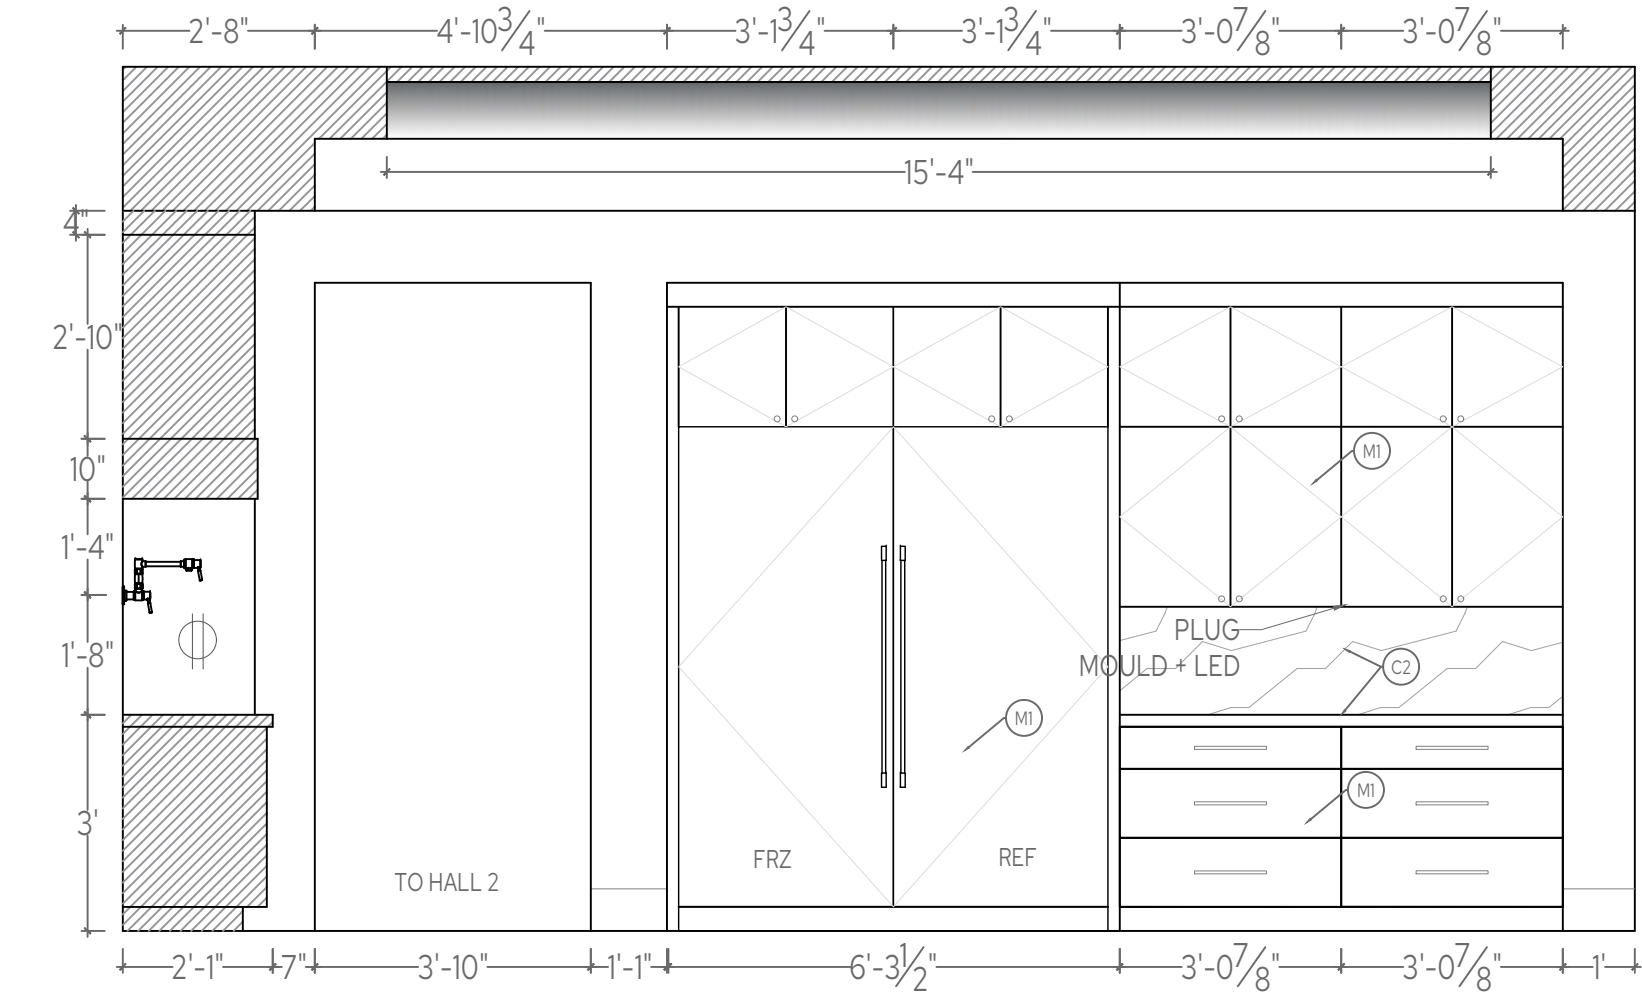


3 KITCHEN ELEVATION

SCALE: 3/8" = 1'

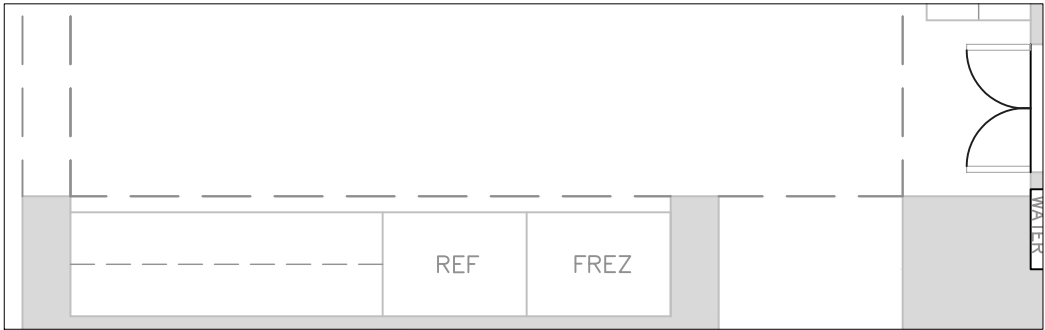


FP FLOOR PLAN

SCALE: 1/4" = 1'

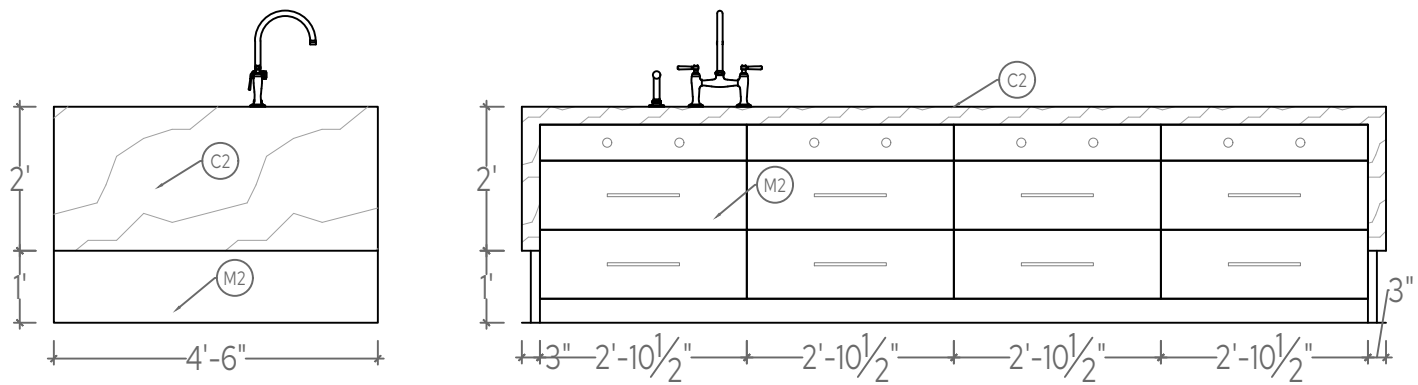


1 KITCHEN WORKING ISLAND ELEVATION

SCALE: 3/8" = 1'

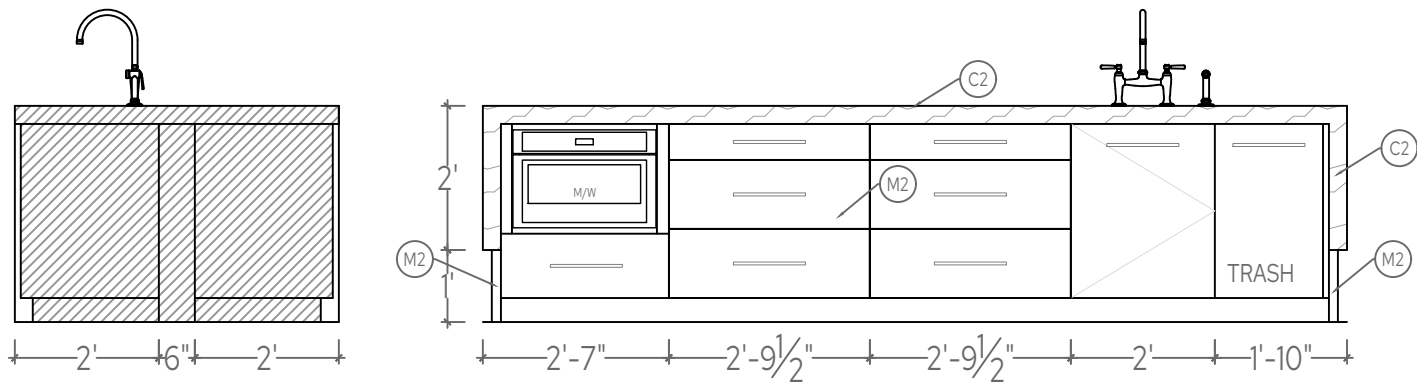


2 KITCHEN WORKING ISLAND ELEVATION

SCALE: 3/8" = 1'

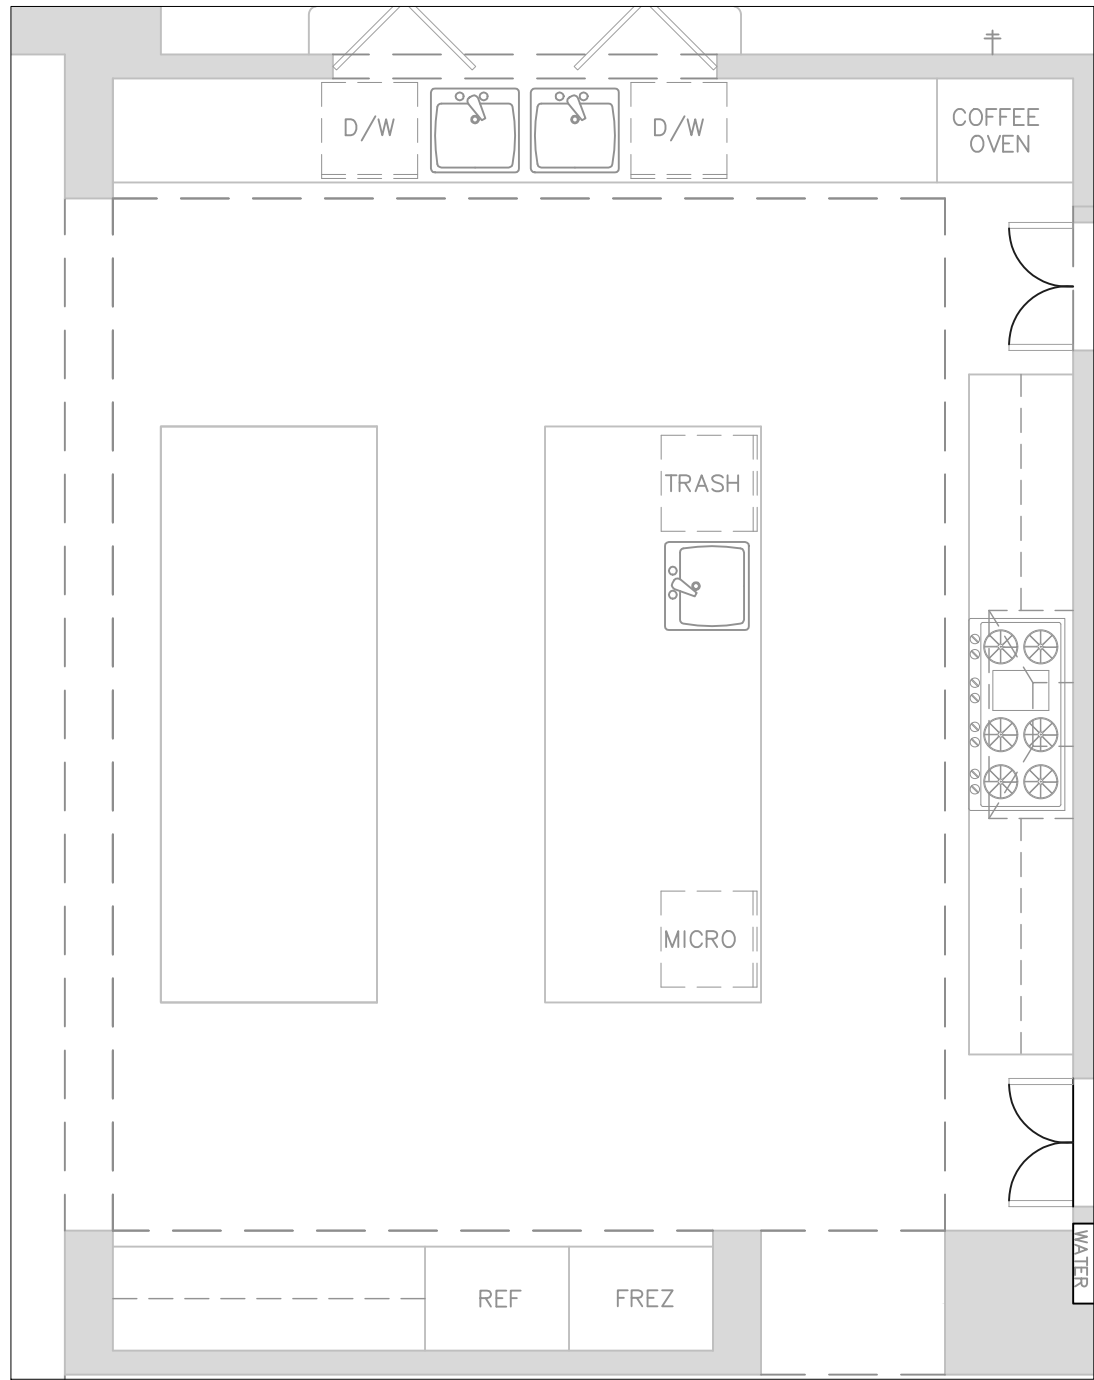


FP FLOOR PLAN


SCALE: 1/4" = 1'

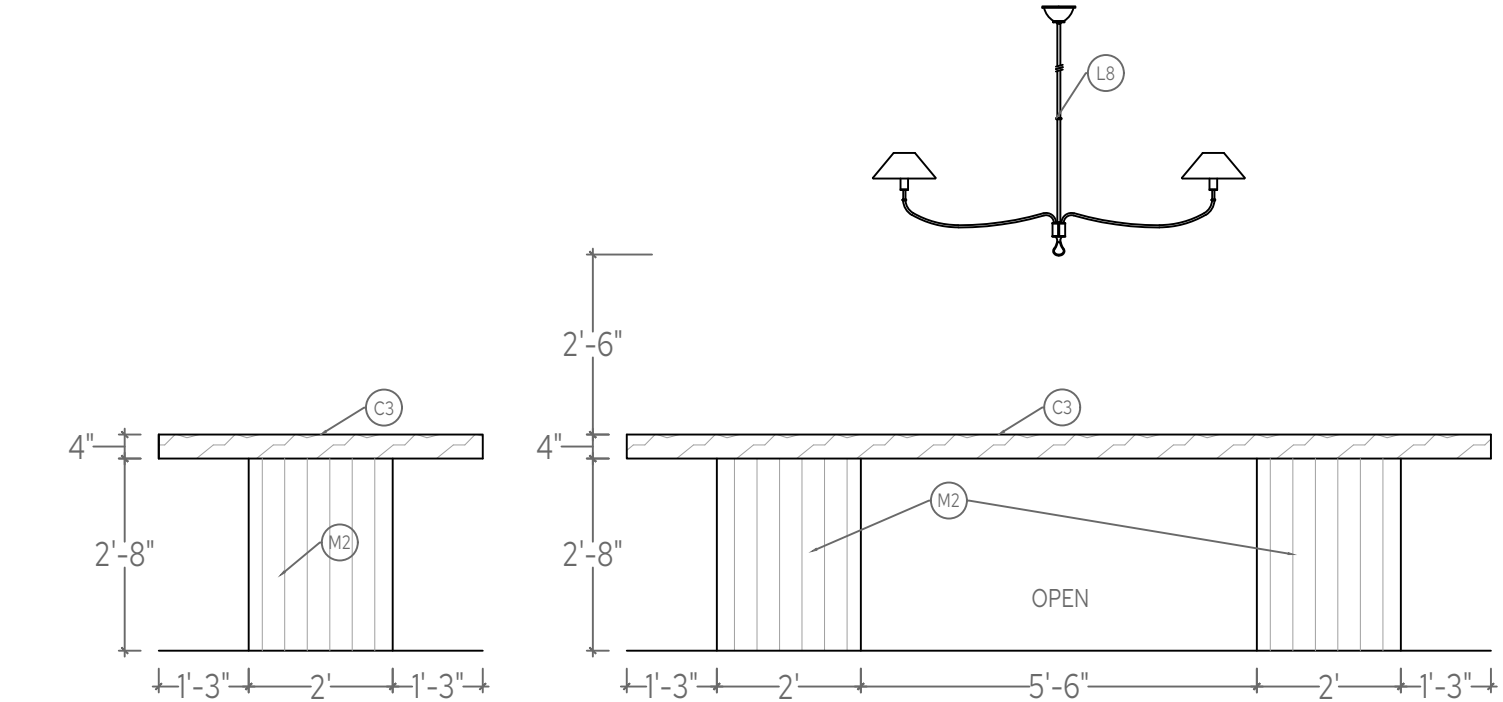


1 KITCHEN SEATING ISLAND ELEVATION
SCALE: 3/8" = 1'

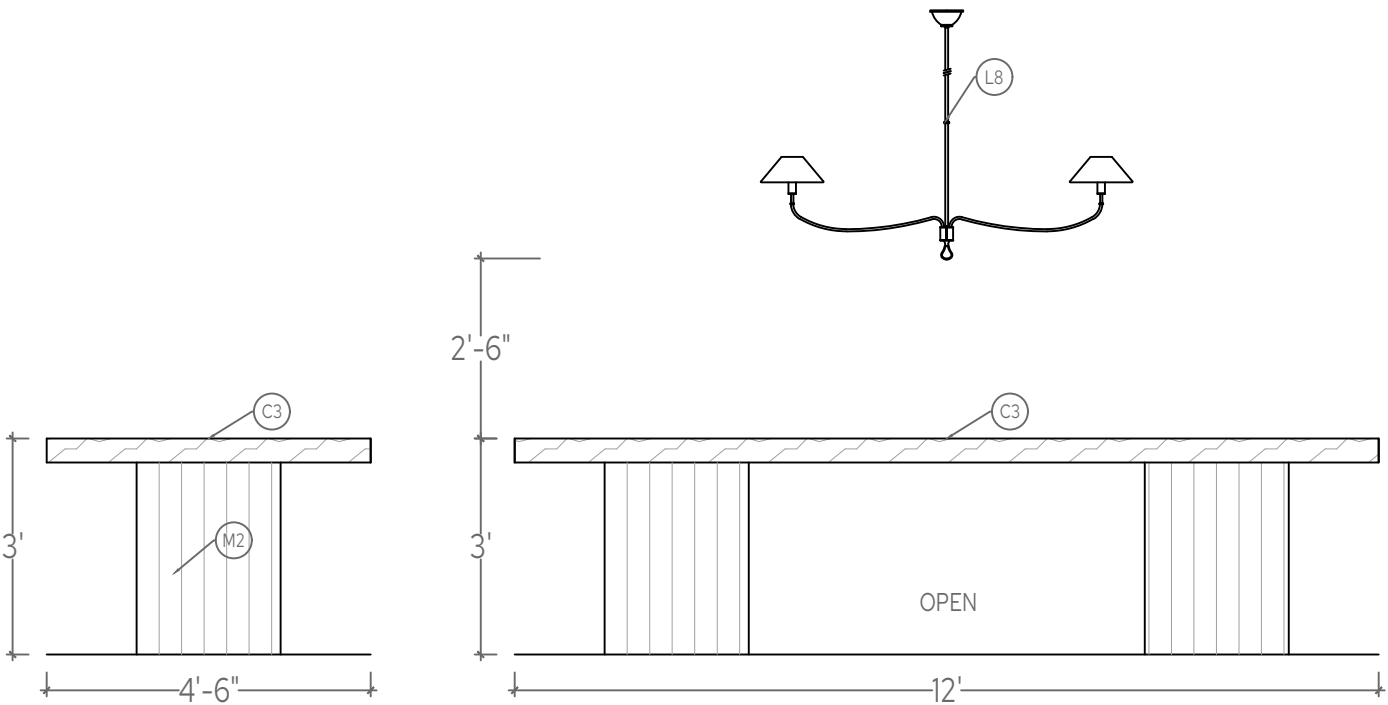

2 KITCHEN SEATING ISLAND ELEVATION
SCALE: 3/8" = 1'

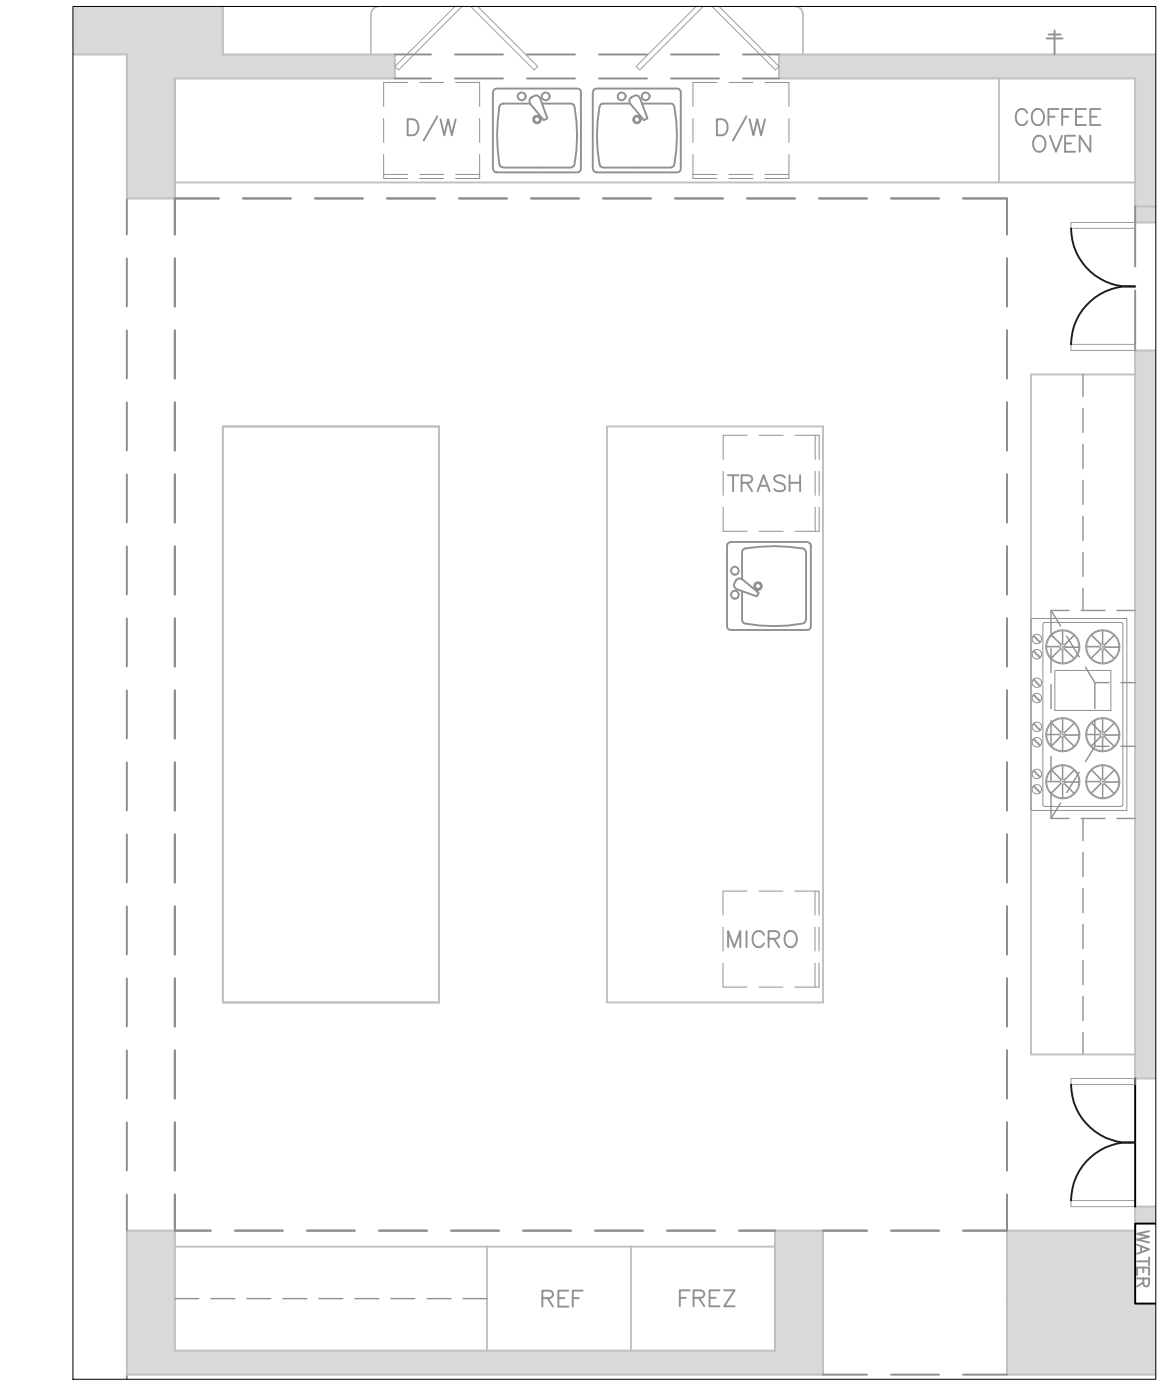


FP FLOOR PLAN
SCALE: 1/4" = 1'

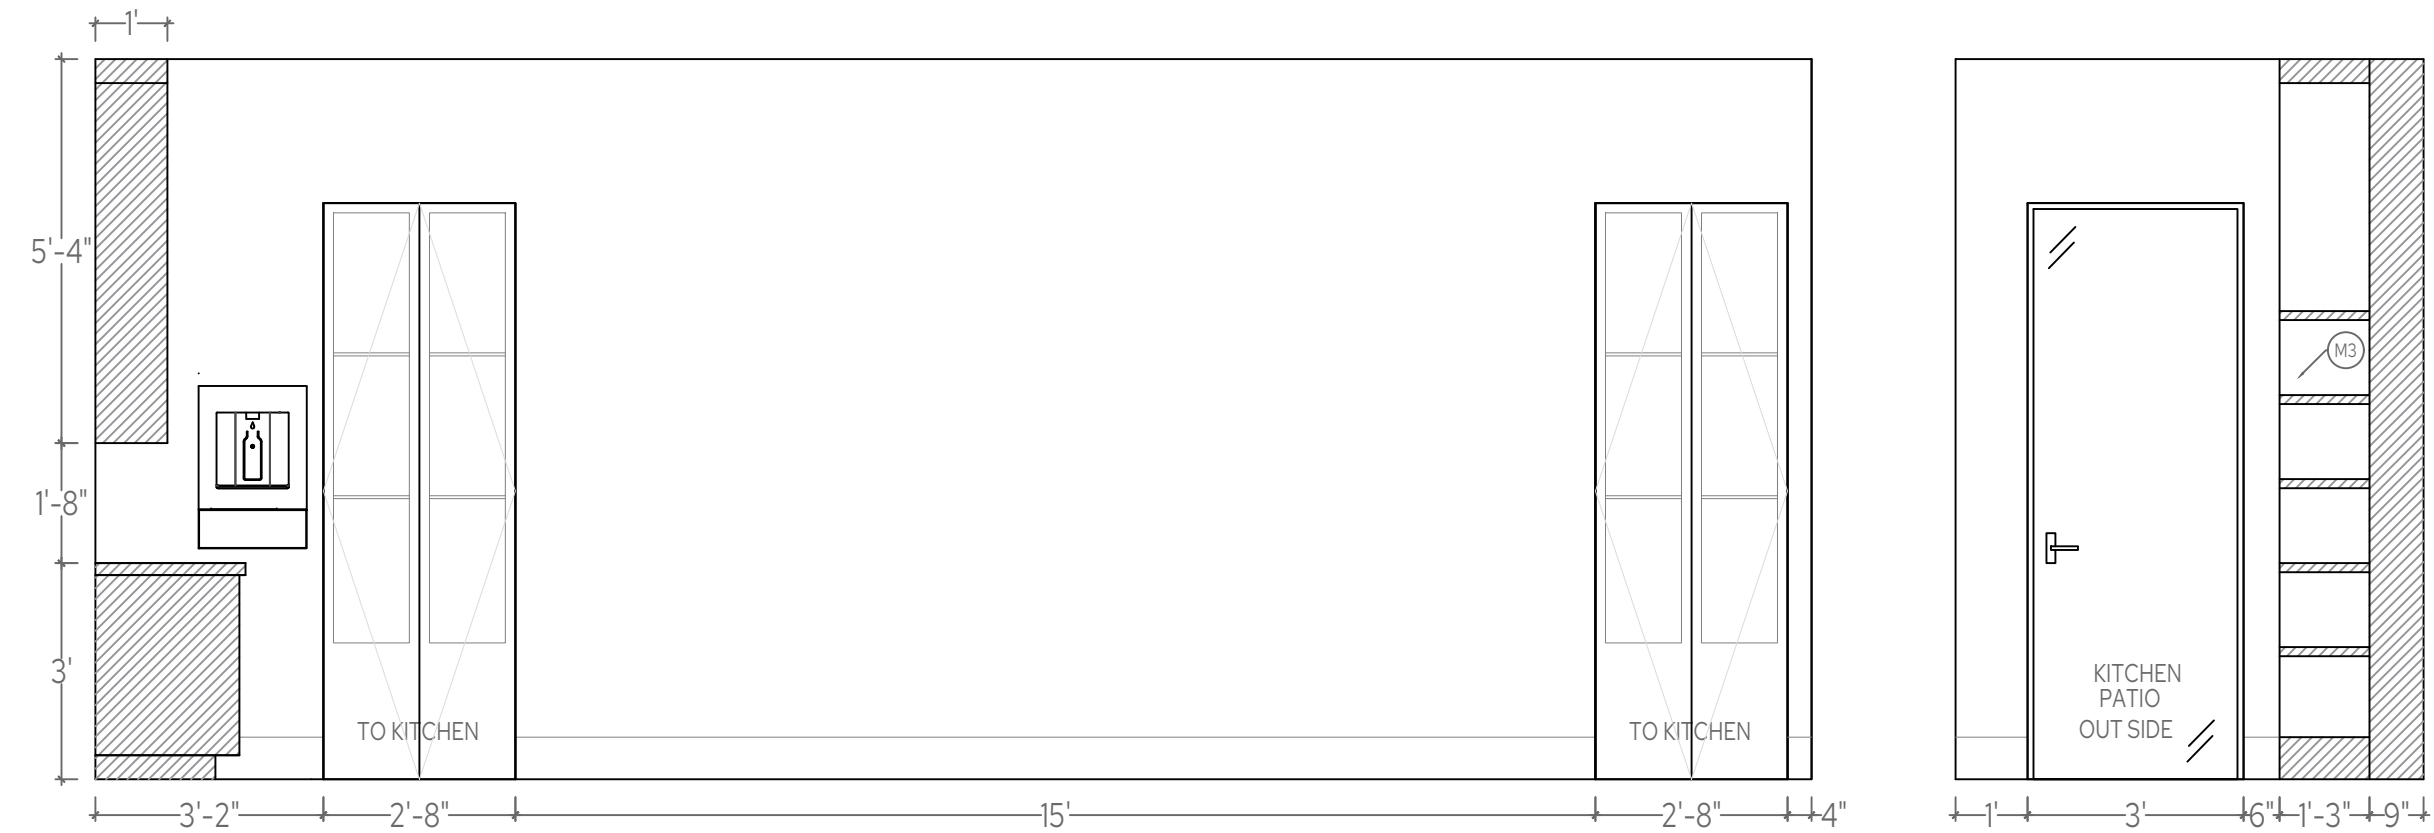

1 KITCHEN PREP ELEVATION

SCALE: 3/8" = 1'

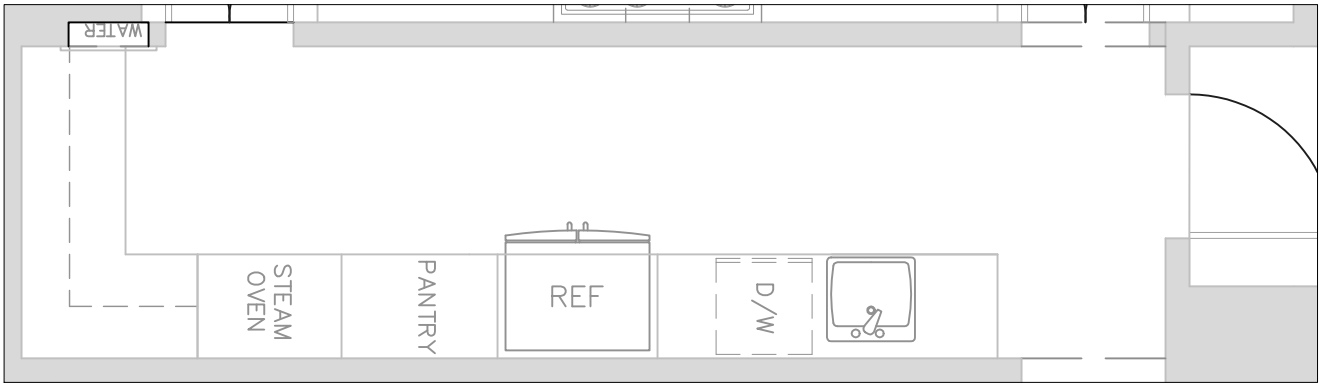

FP FLOOR PLAN

SCALE: 1/4" = 1'

CHRISTINA FORREST
PRINCIPAL
4808641021
DESIGN@21INTERIORS.COM

ALL DRAWINGS AND MEASUREMENTS ARE TO BE CONFIRMED ON SITE BY THE CONTRACTOR, BUILDER OR ARCHITECT.

ALL DRAWINGS ARE CONCEPTUAL IN NATURE AND INTENDED TO SET FORTH DESIGN INTENT ONLY. THEY ARE NOT TO BE USED FOR ARCHITECTURAL OR ENGINEERING PURPOSES.

ALL DRAWINGS AND SPECIFICATIONS ARE PREPARED BY 21 INTERIORS LLC, AND ALL COPYRIGHTS AND OTHER PROPRIETARY RIGHTS APPLICABLE HERETO REMAIN AT ALL TIMES TO 21 INTERIORS.

MESCAL RESIDENCE
6802 EAST MESCAL ST
SCOTTSDALE, AZ



DRAWING:
KITCHEN
PREP
ELEV.

DATE:
8.12.2026


SCALE:
3/8" = 1'

SHEET #:
ID13



DRAWN BY:
LB & KB

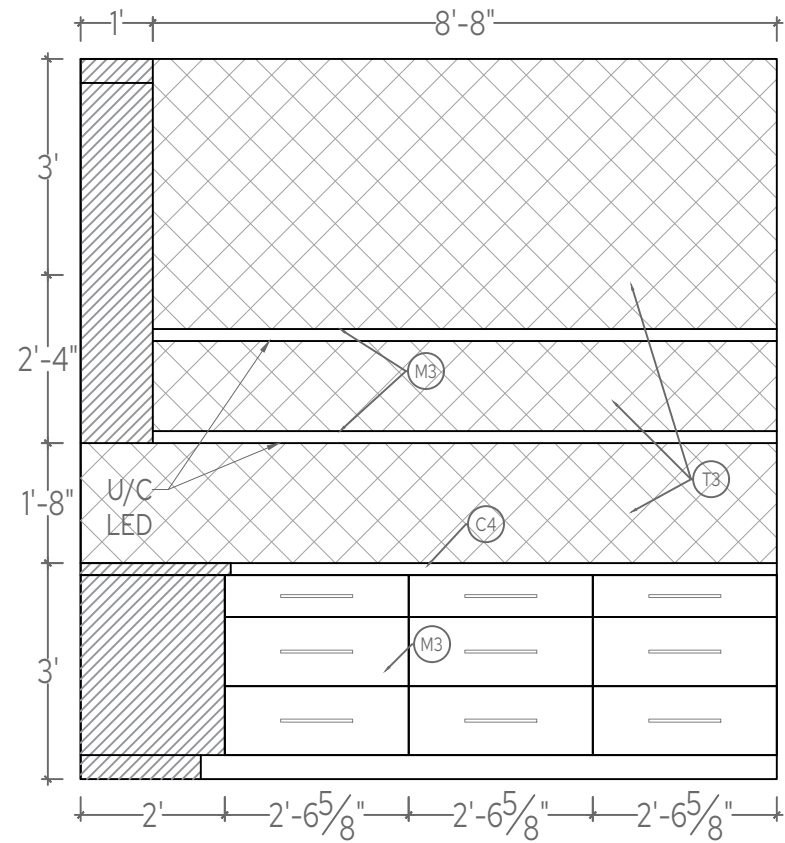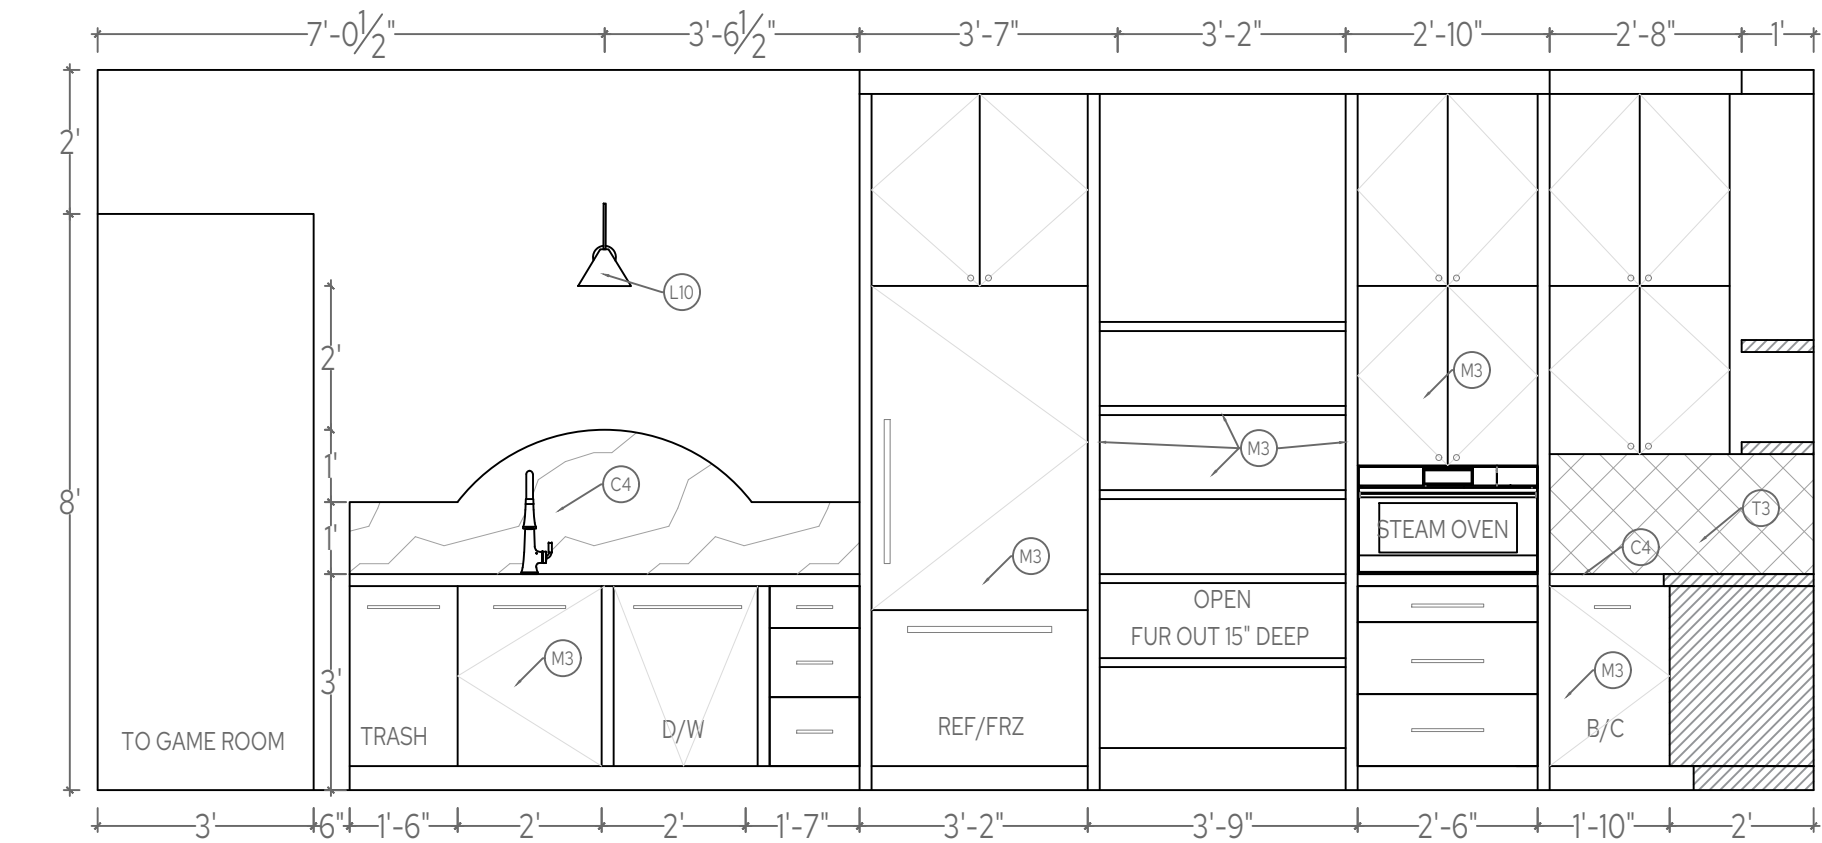

2 KITCHEN PREP ELEVATION
SCALE: 3/8" = 1'

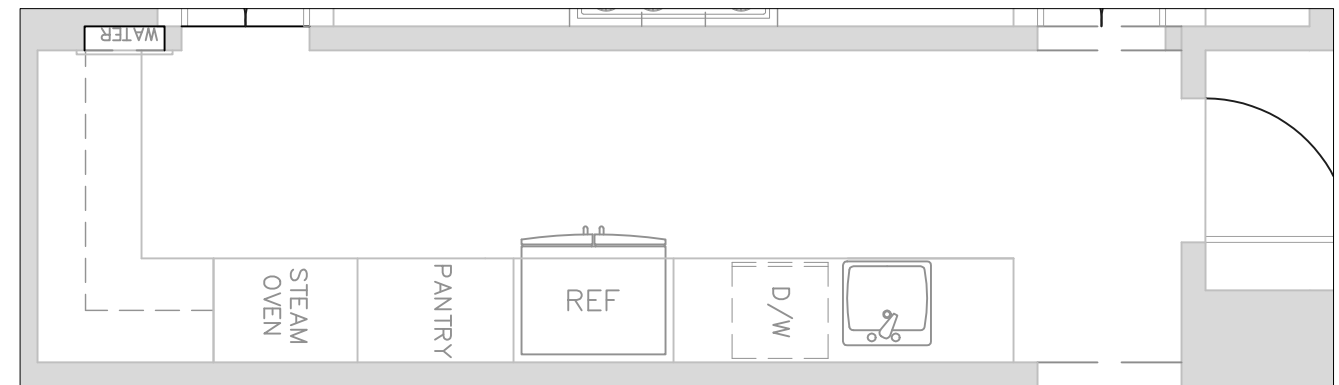

FP FLOOR PLAN
SCALE: 1/4" = 1'

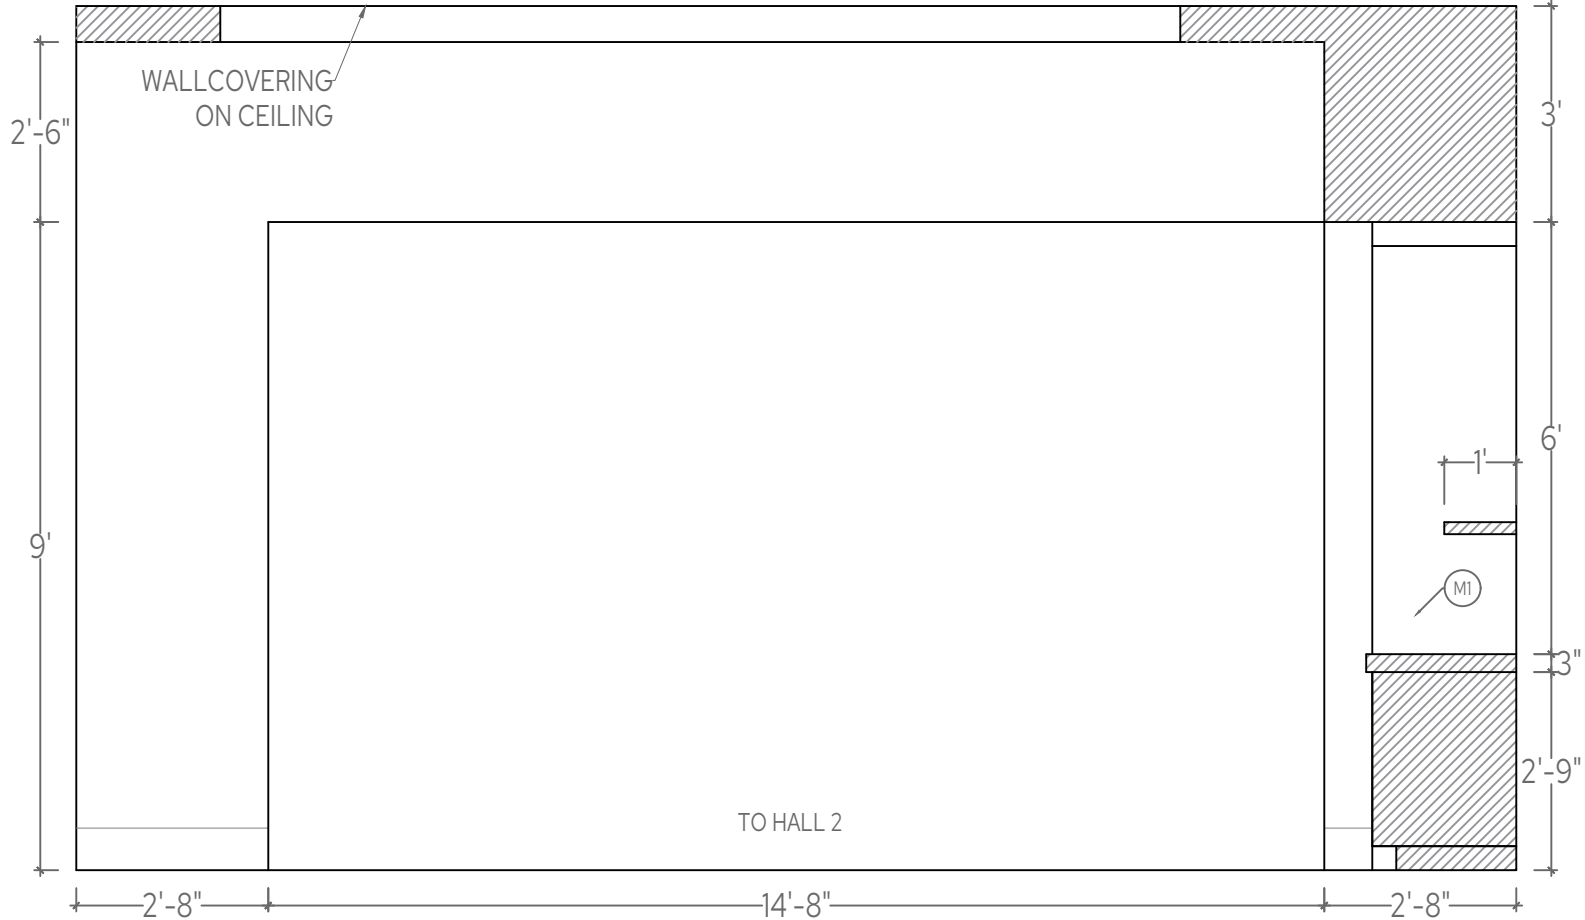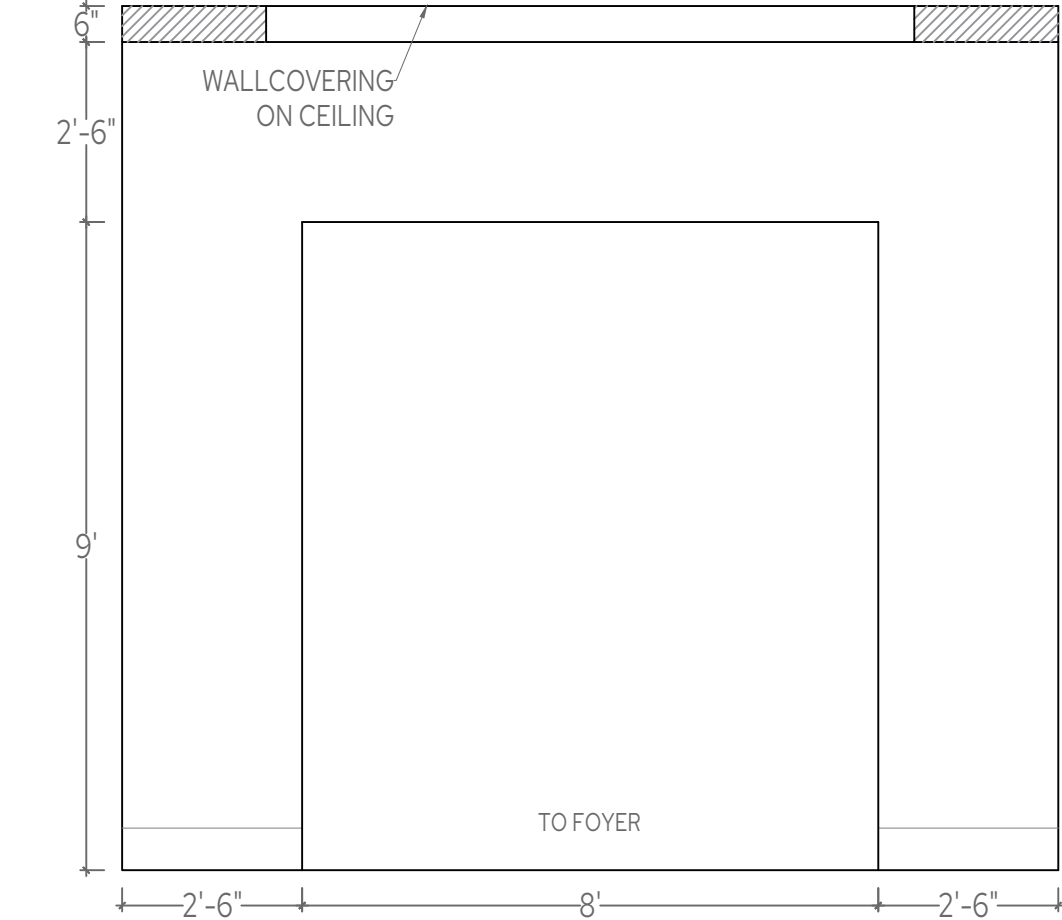



1 DINING ELEVATION

SCALE: 3/8" = 1'



FP FLOOR PLAN

SCALE: 1/4" = 1'

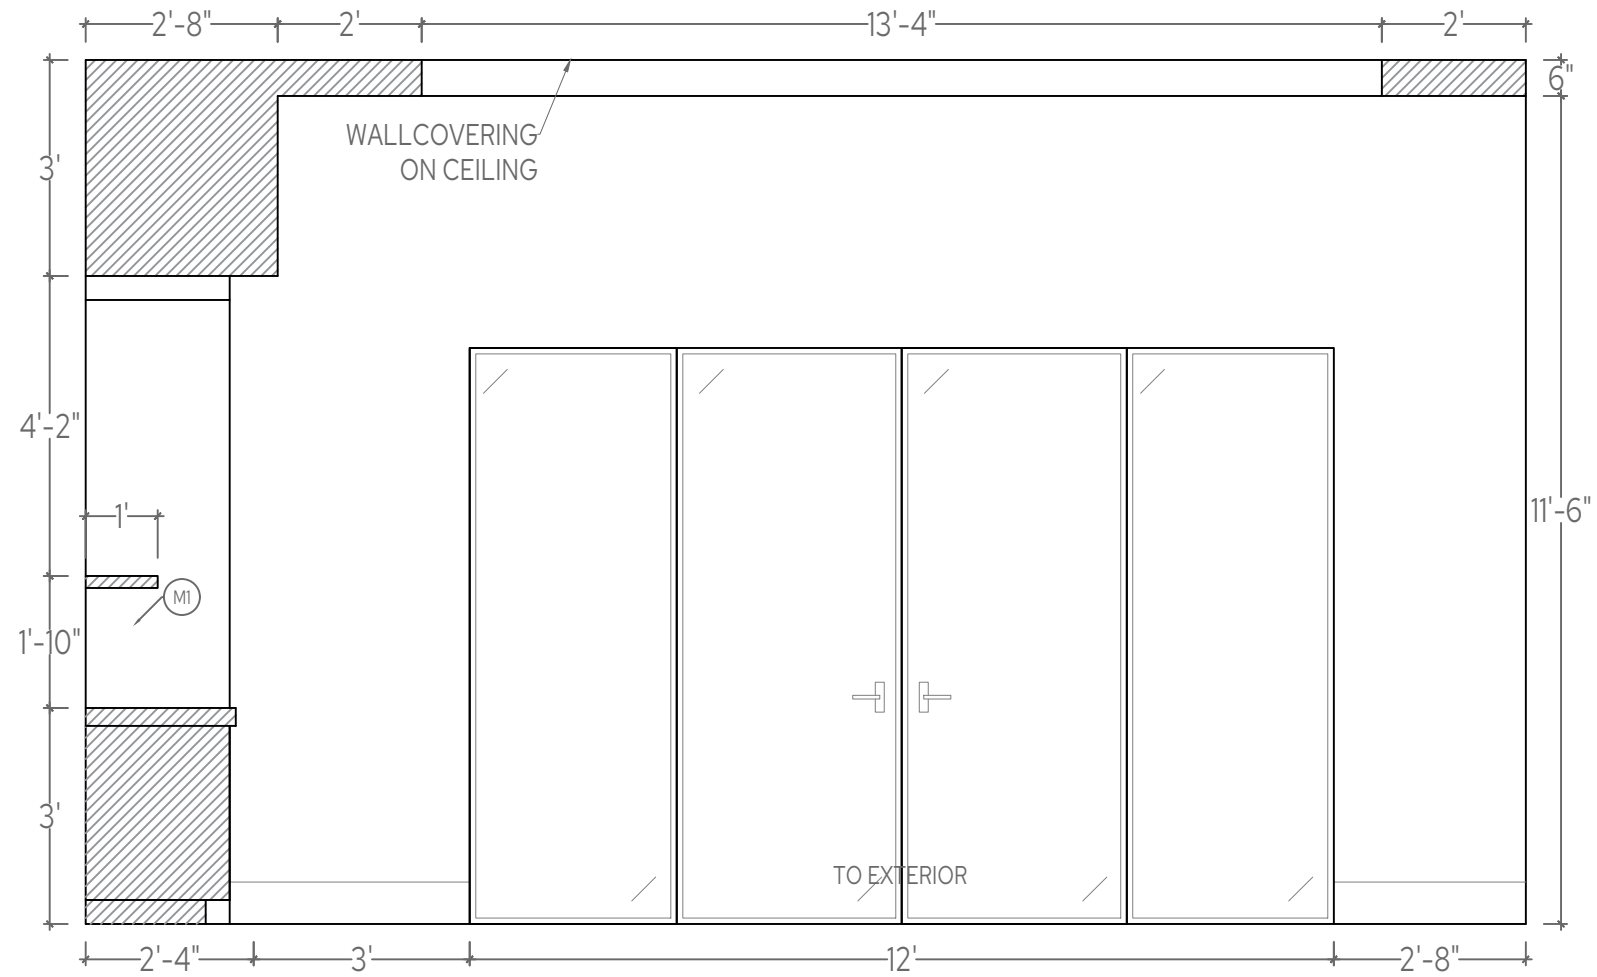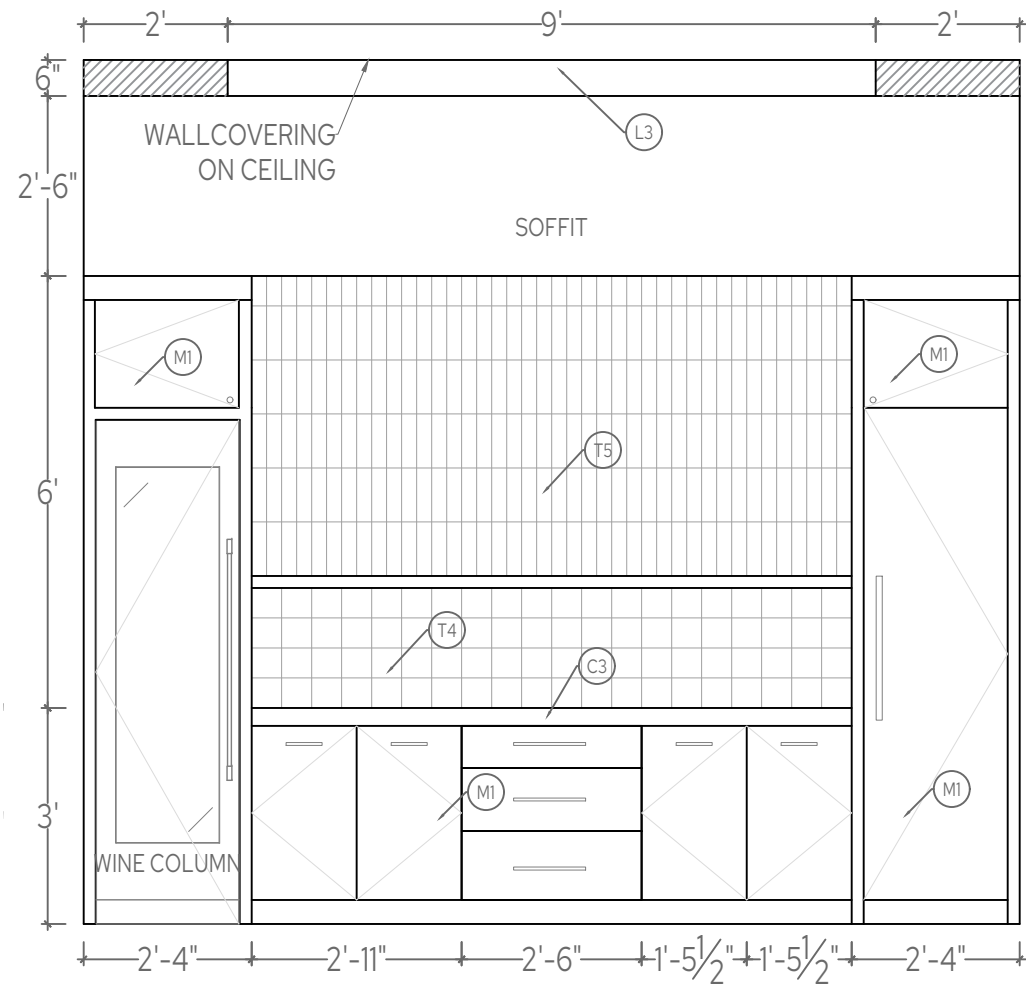

2 DINING ELEVATION

SCALE: 3/8" = 1'



FP FLOOR PLAN

SCALE: 1/4" = 1'



CHRISTINA FORREST
PRINCIPAL
4808641021
DESIGN@21INTERIORS.COM

ALL DRAWINGS ARE TO BE
CONFIRMED ON SITE BY THE
CONTRACTOR, BUILDER OR
ARCHITECT.

ALL DRAWINGS ARE CONCEPTUAL
IN NATURE AND INTENDED TO SET
FORTH DESIGN INTENT ONLY.
THEY ARE NOT TO BE USED FOR
ARCHITECTURAL OR ENGINEERING
PURPOSES.

ALL DRAWINGS ARE PREPARED
BY 21 INTERIORS LLC, AND ALL
COPYRIGHTS AND OTHER
PROPRIETARY RIGHTS APPLICABLE
THERE TO REMAIN AT ALL TIMES
TO 21 INTERIORS.

MESCAL RESIDENCE
6802 EAST MESCAL ST
SCOTTSDALE, AZ


DRAWING:
DINING
ELEV.

DATE:
8.12.2026


SCALE:
3/8" = 1'

SHEET #:
ID16



DRAWN BY:
LB & KB

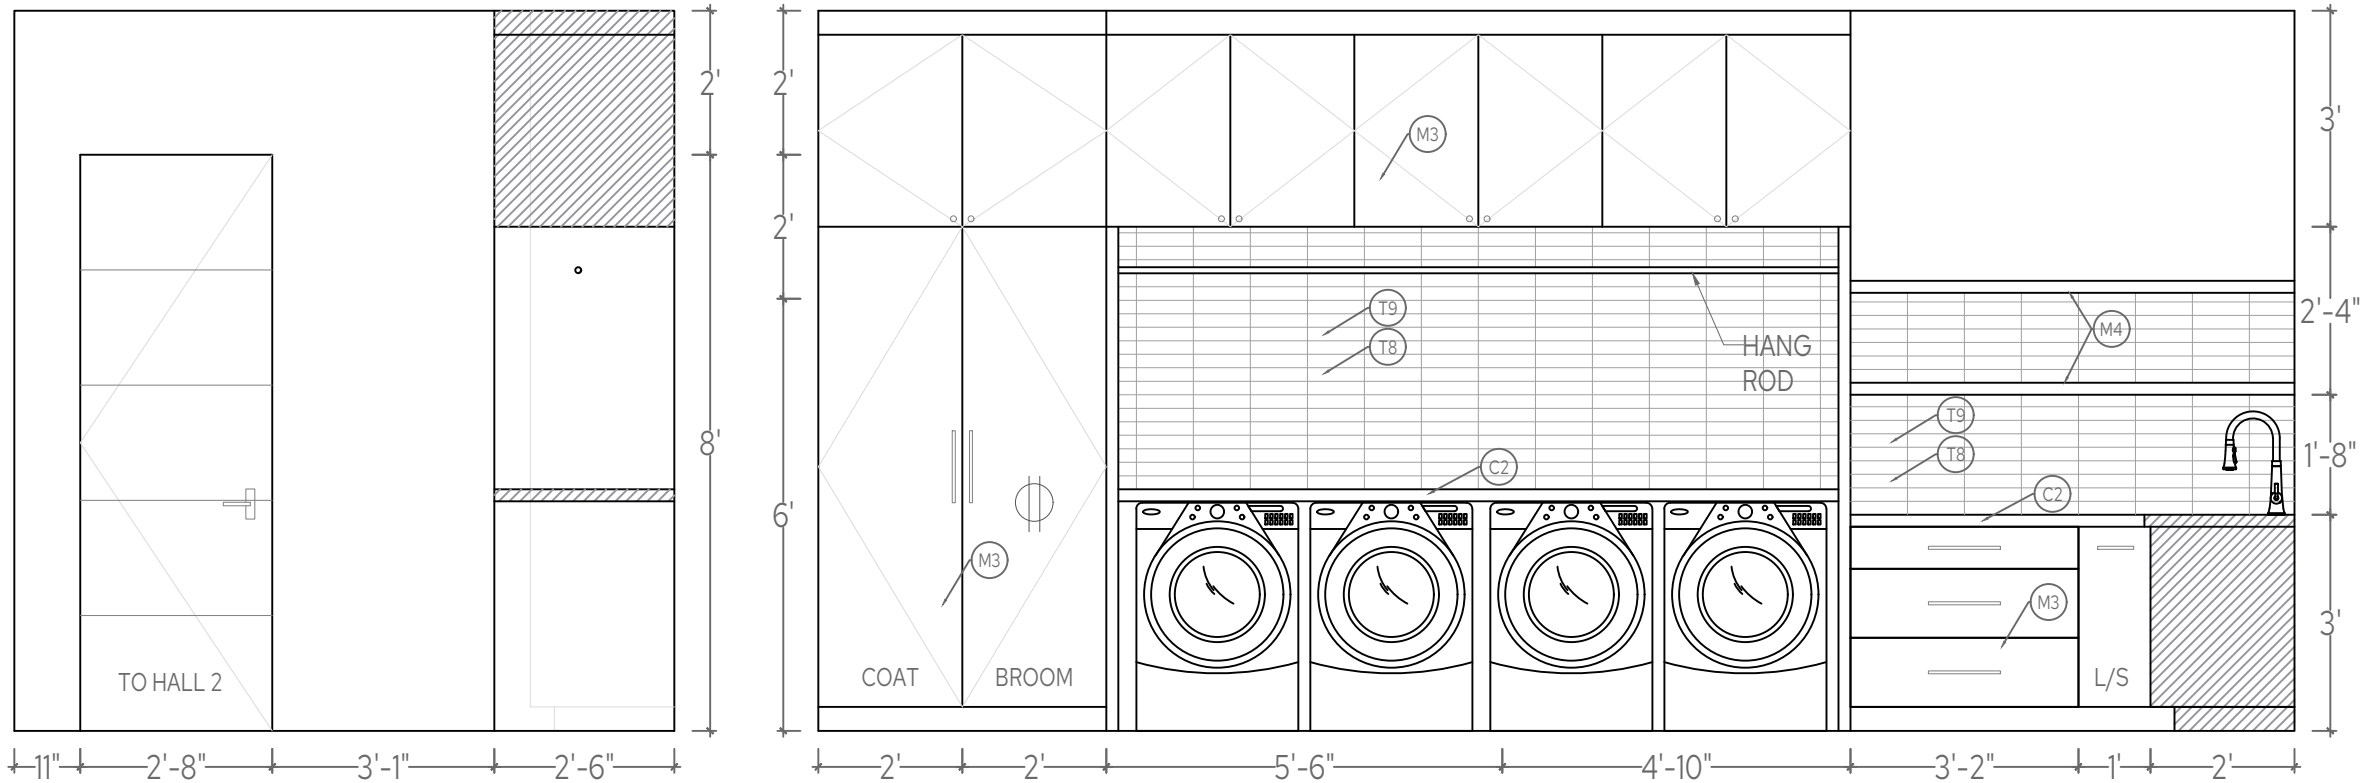

1 LAUNDRY ELEVATION
SCALE: 3/8" = 1'

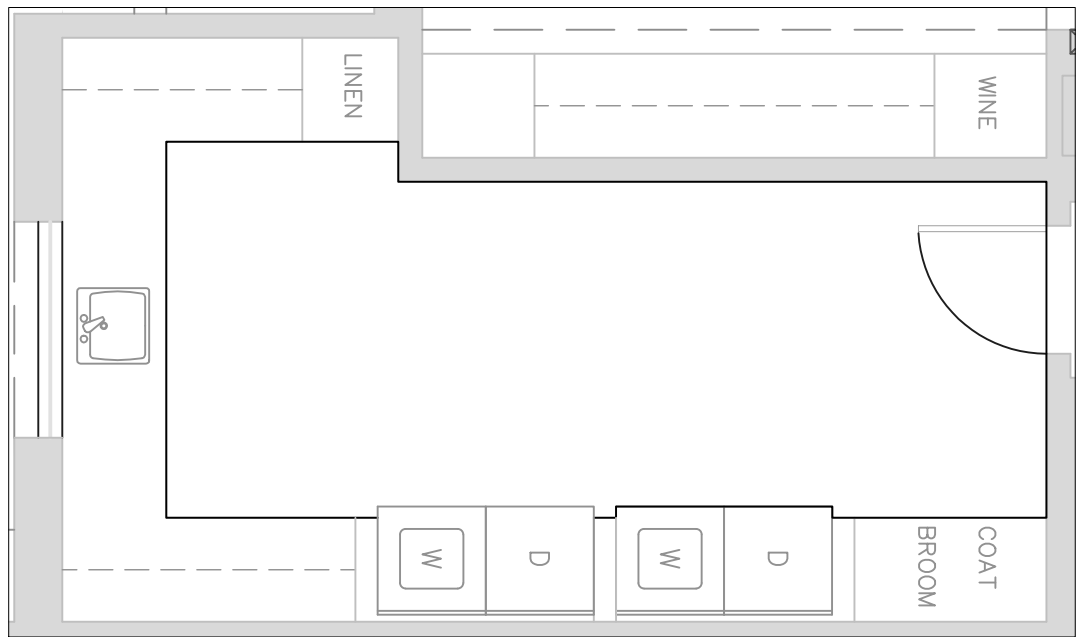


FP FLOOR PLAN
SCALE: 1/4" = 1'

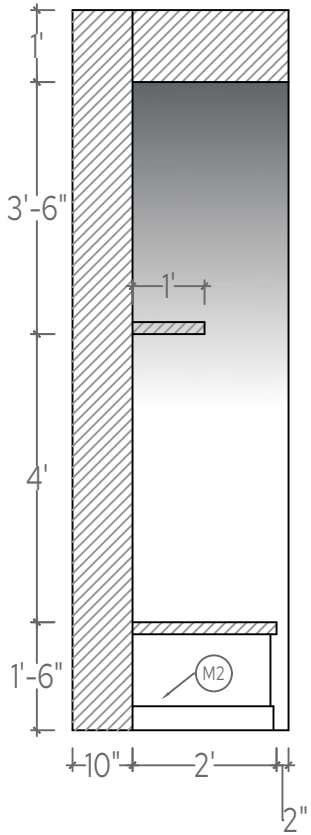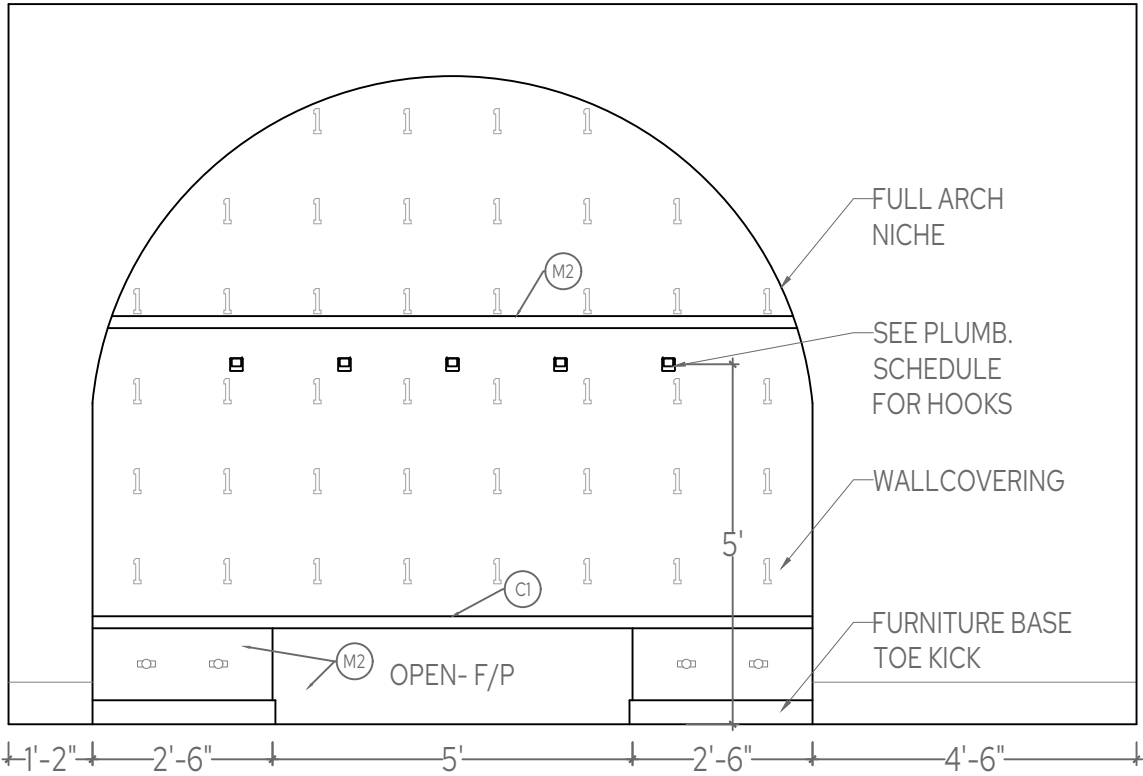


1 MUDROOM ELEVATION

SCALE: 3/8" = 1'

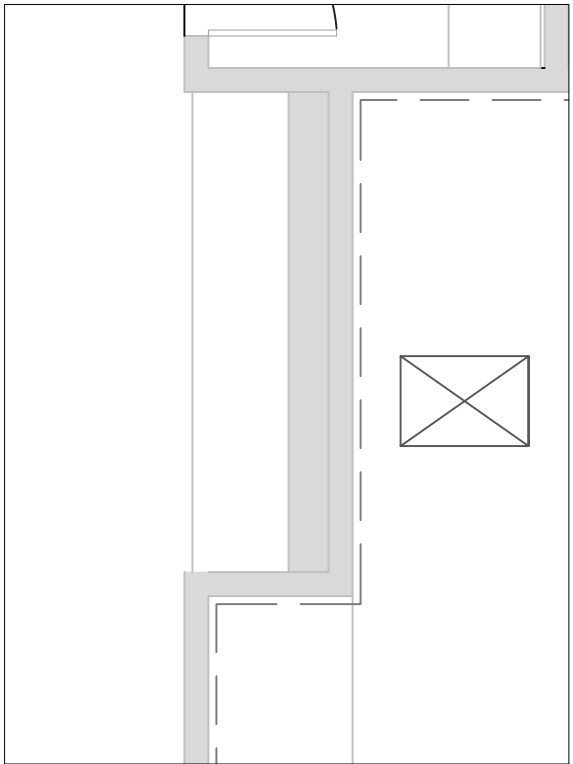


FP FLOOR PLAN

SCALE: 1/4" = 1'

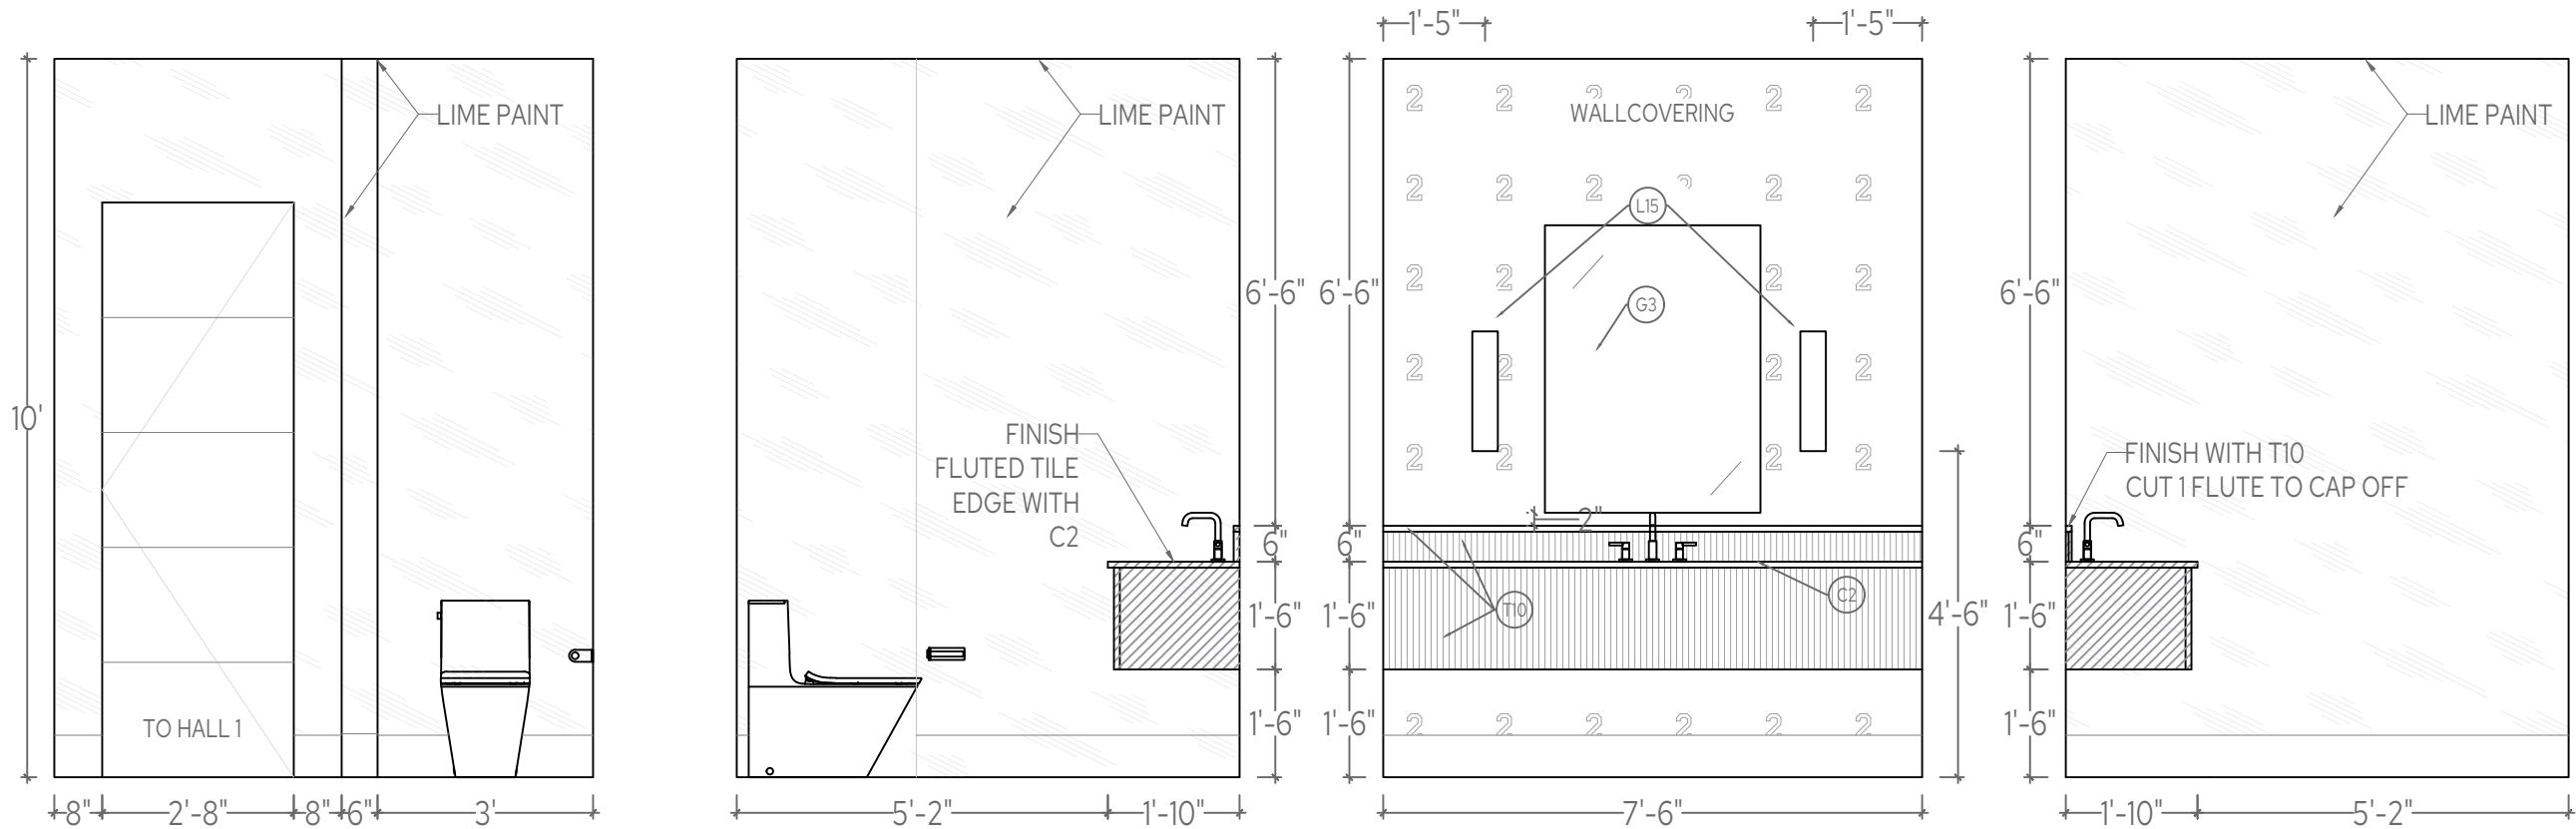

1 POWDER ELEVATION

SCALE: 3/8" = 1'

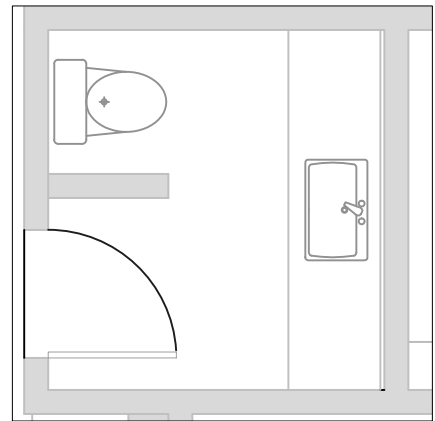

FLOOR PLAN

SCALE: 1/4" = 1'

CHRISTINA FORREST
PRINCIPAL
480.864.1021
DESIGN@21INTERIORS.COM

ALL DRAWINGS AND MEASUREMENTS ARE TO BE CONFIRMED ON SITE BY THE CONTRACTOR, BUILDER OR ARCHITECT.

ALL DRAWINGS ARE CONCEPTUAL IN NATURE AND INTENDED TO SET FORTH DESIGN INTENT ONLY. THEY ARE NOT TO BE USED FOR ARCHITECTURAL OR ENGINEERING PURPOSES.

ALL DRAWINGS AND SPECIFICATIONS ARE PREPARED BY 21 INTERIORS LLC, AND ALL COPYRIGHTS AND OTHER PROPRIETARY RIGHTS APPLICABLE HERETO REMAIN AT ALL TIMES TO 21 INTERIORS.

MESCAL RESIDENCE
6802 EAST MESCAL ST
SCOTTSDALE, AZ


DRAWING:
POWDER
ELEV.

DATE:
8.12.2026

SCALE:
3/8" = 1'



SHEET #:
ID20

DRAWN BY:
LB & KB

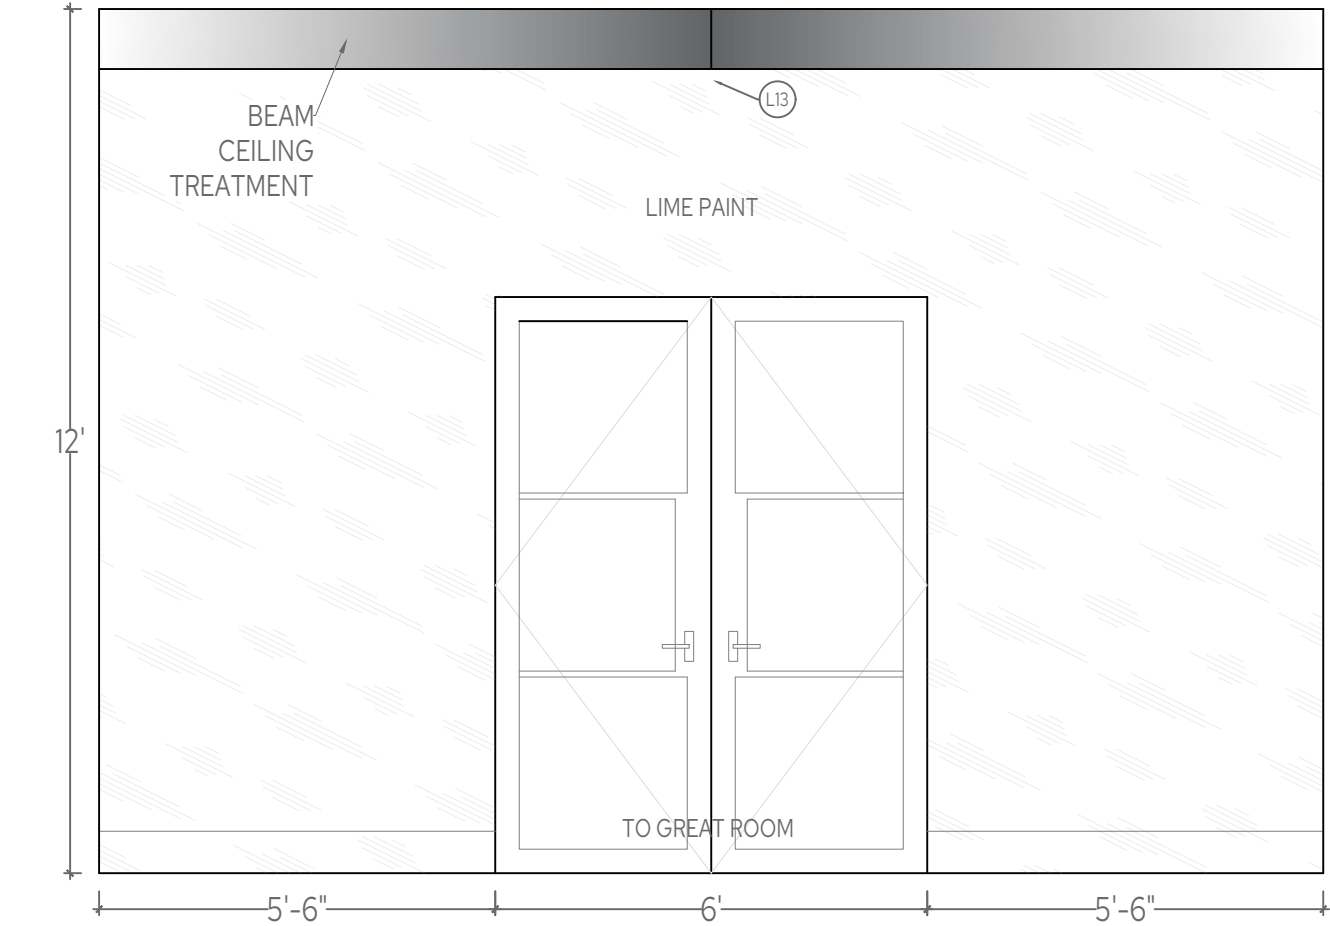

1 OFFICE ELEVATION

SCALE: 3/8" = 1'

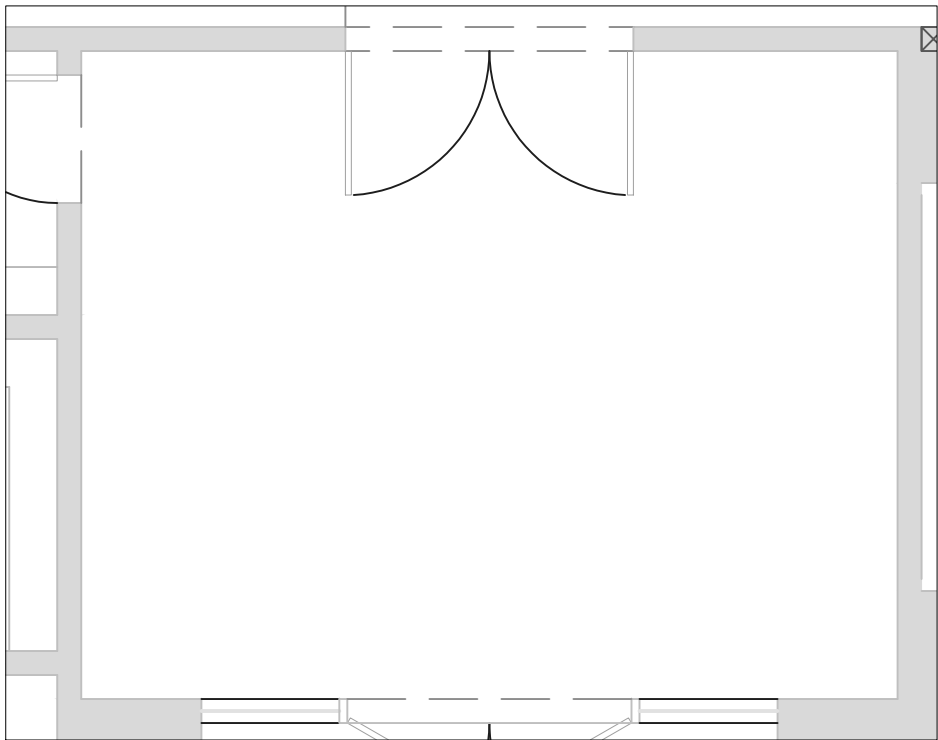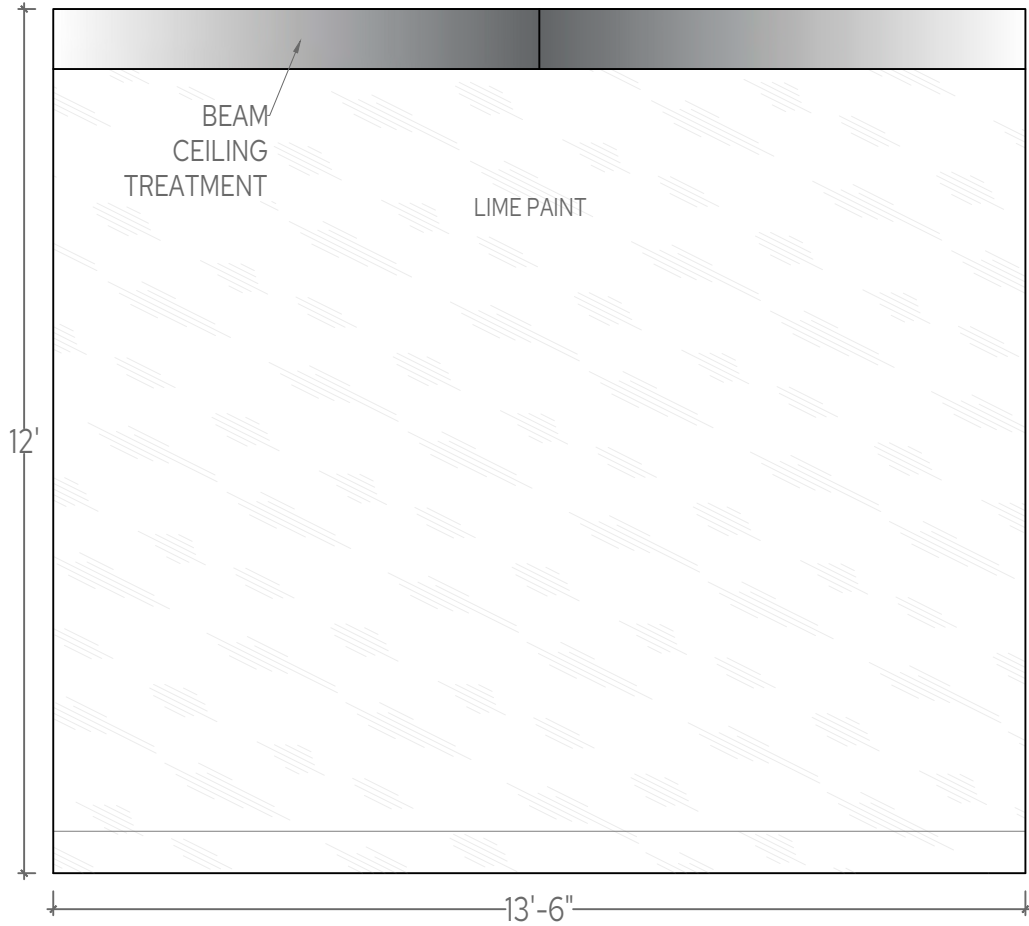

SCALE: 1/4" = 1'



CHRISTINA FORREST
PRINCIPAL
4808641021
DESIGN@21INTERIORS.COM

ALL DRAWINGS AND MEASUREMENTS ARE TO BE CONFIRMED ON SITE BY THE CONTRACTOR, BUILDER OR ARCHITECT.

ALL DRAWINGS ARE CONCEPTUAL IN NATURE AND INTENDED TO SET FORTH DESIGN INTENT ONLY. THEY ARE NOT TO BE USED FOR ARCHITECTURAL OR ENGINEERING PURPOSES.

ALL DRAWINGS AND SPECIFICATIONS ARE PREPARED BY 21 INTERIORS LLC, AND ALL COPYRIGHTS AND OTHER PROPRIETARY RIGHTS APPLICABLE HERETO REMAIN AT ALL TIMES TO 21 INTERIORS.

MESCAL RESIDENCE
6802 EAST MESCAL ST
SCOTTSDALE, AZ

DRAWING:
OFFICE
ELEV.

DATE:
8.12.2026

SCALE:
3/8" = 1'



SHEET #:
ID21

DRAWN BY:
LB & KB

2

OFFICE ELEVATION


SCALE: 3/8" = 1'

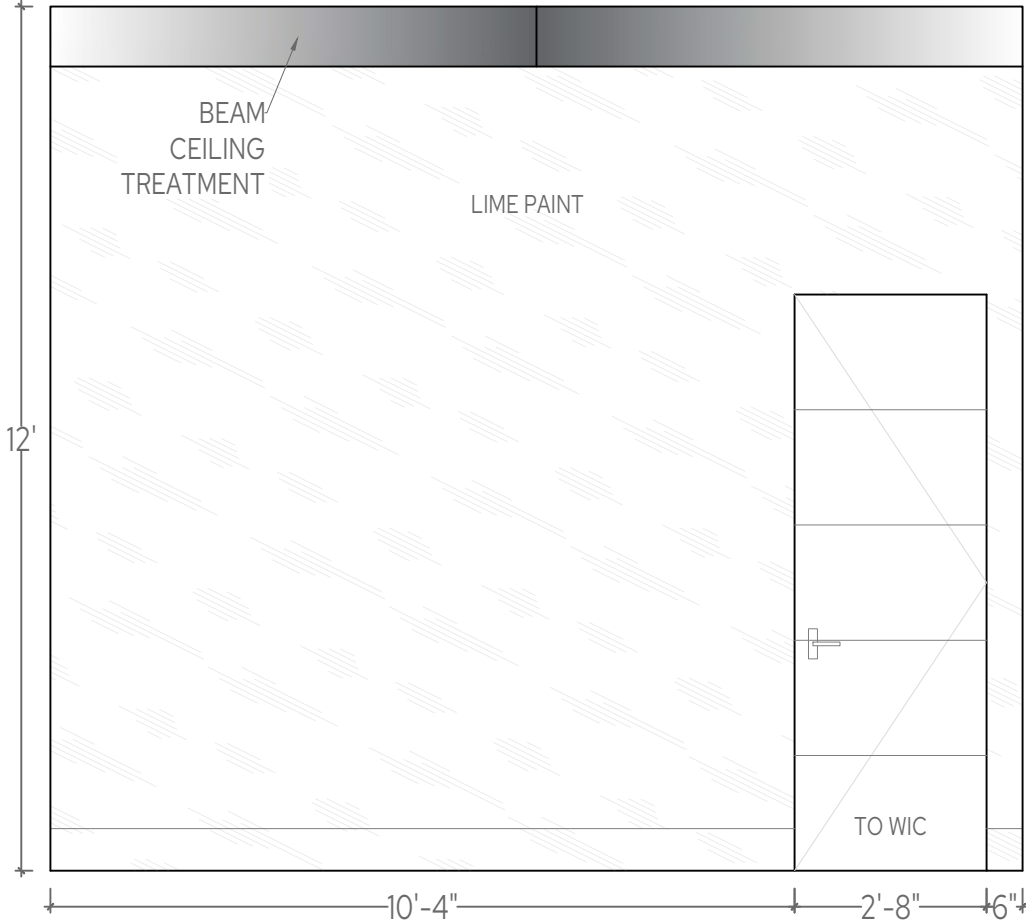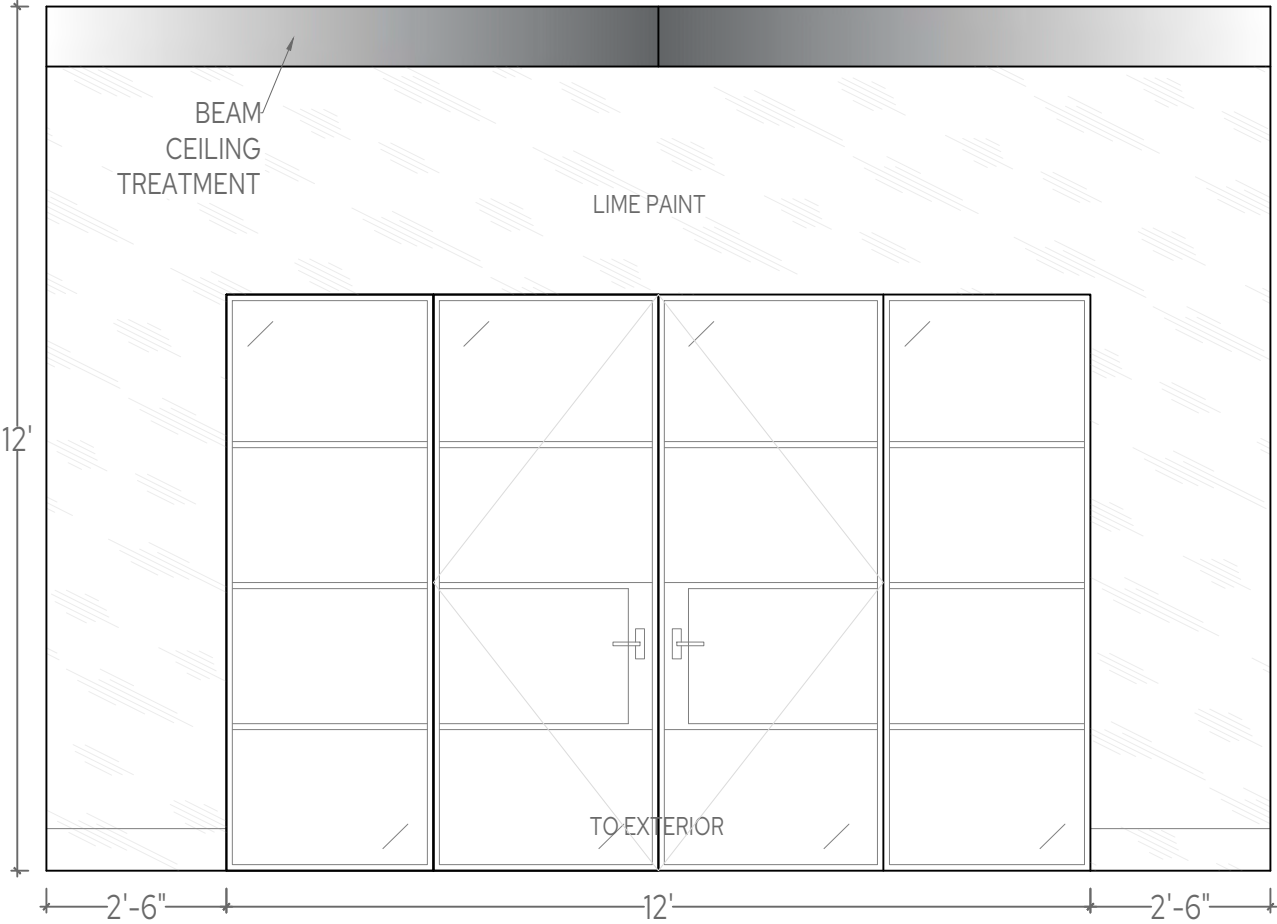

FP

FLOOR PLAN

SCALE: 1/4" = 1'

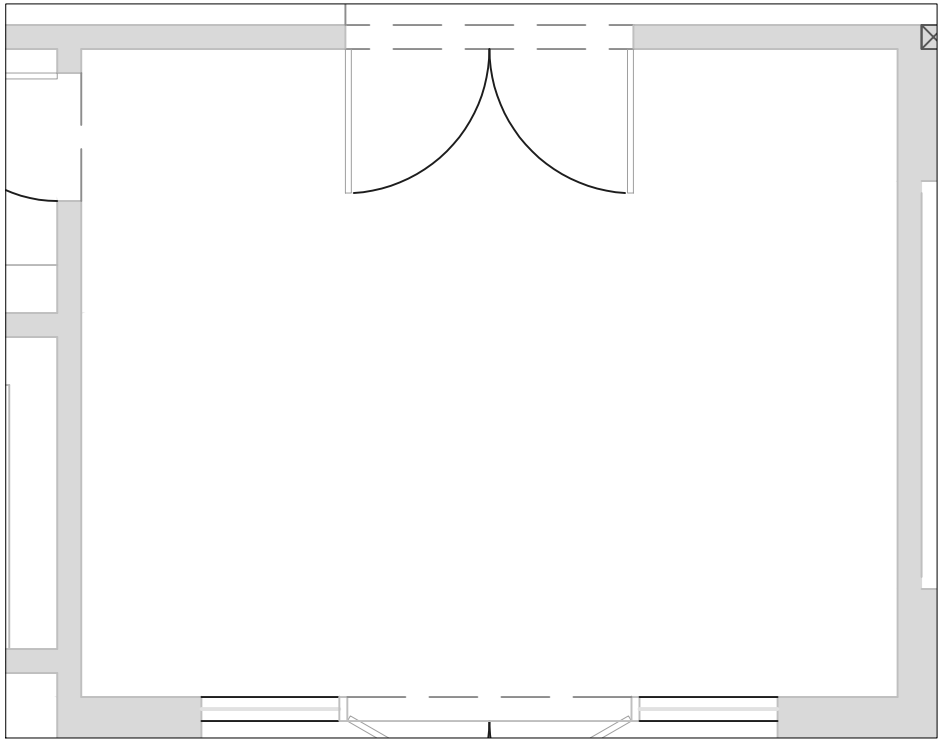

MESCAL RESIDENCE
6802 EAST MESCAL ST
SCOTTSDALE, AZ



DRAWING:
OFFICE
ELEV.

DATE:
8.12.2026

SCALE:
3/8" = 1'


SHEET #:
ID22

DRAWN BY:
LB & KB

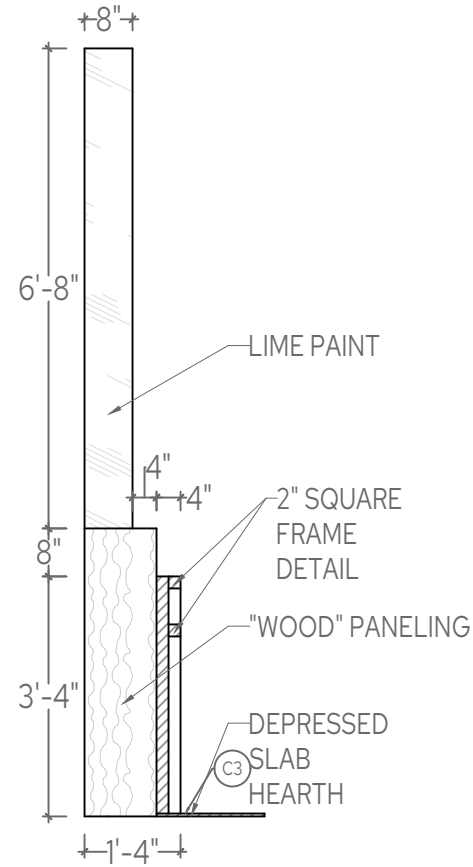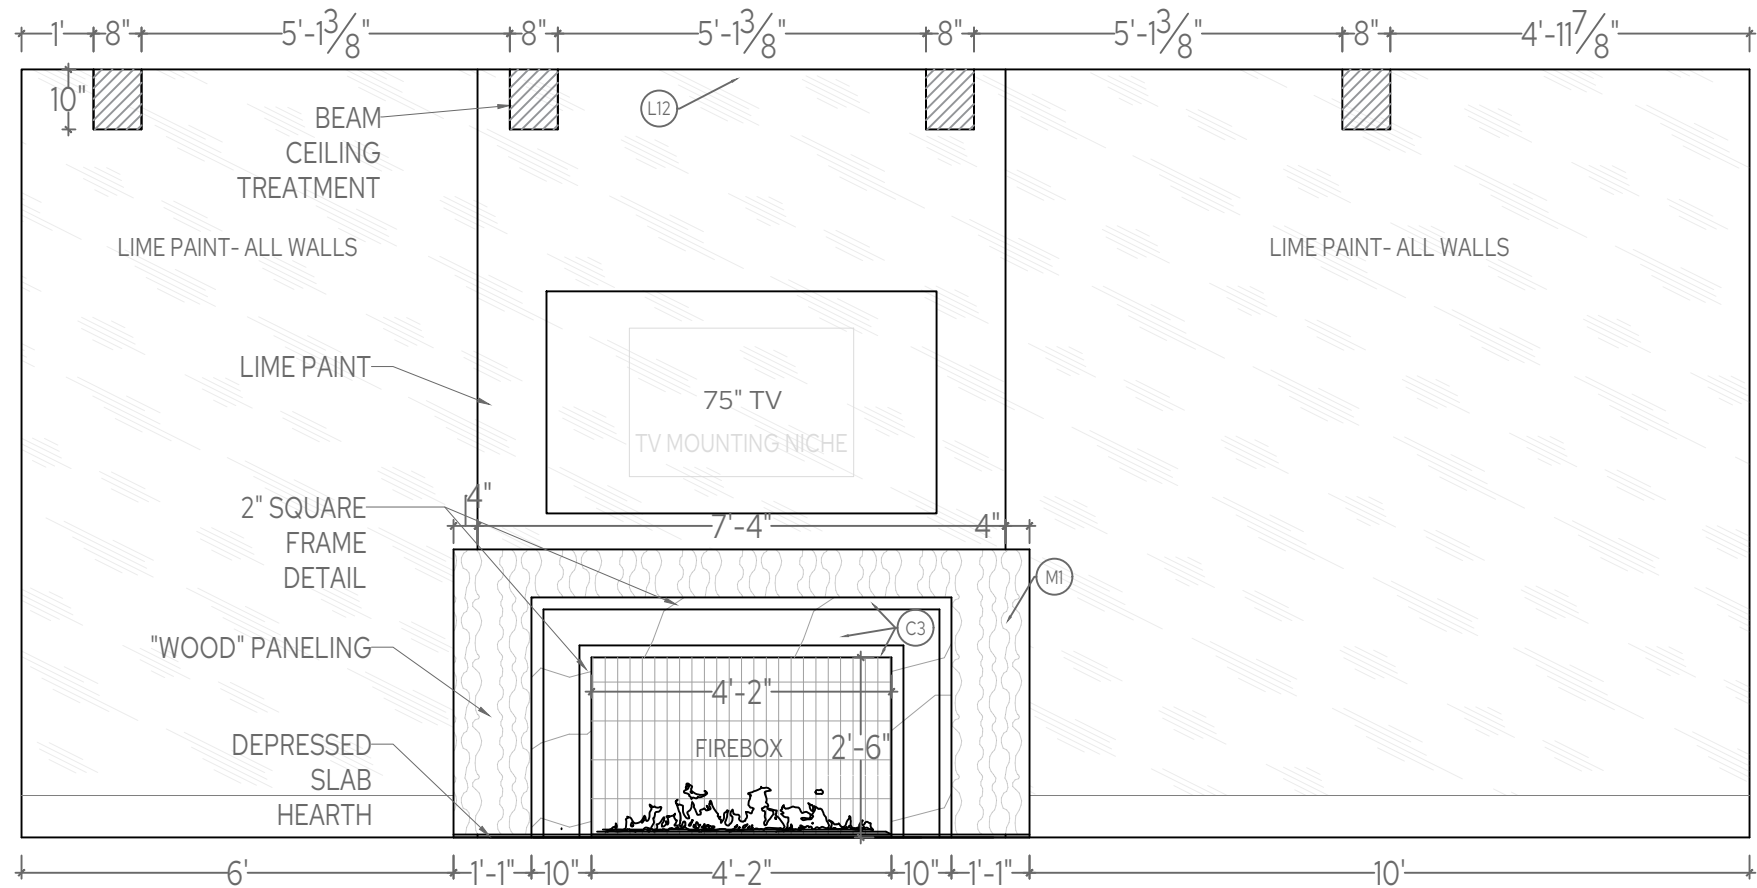



1 MASTER SUITE ELEVATION

SCALE: 3/8" = 1'

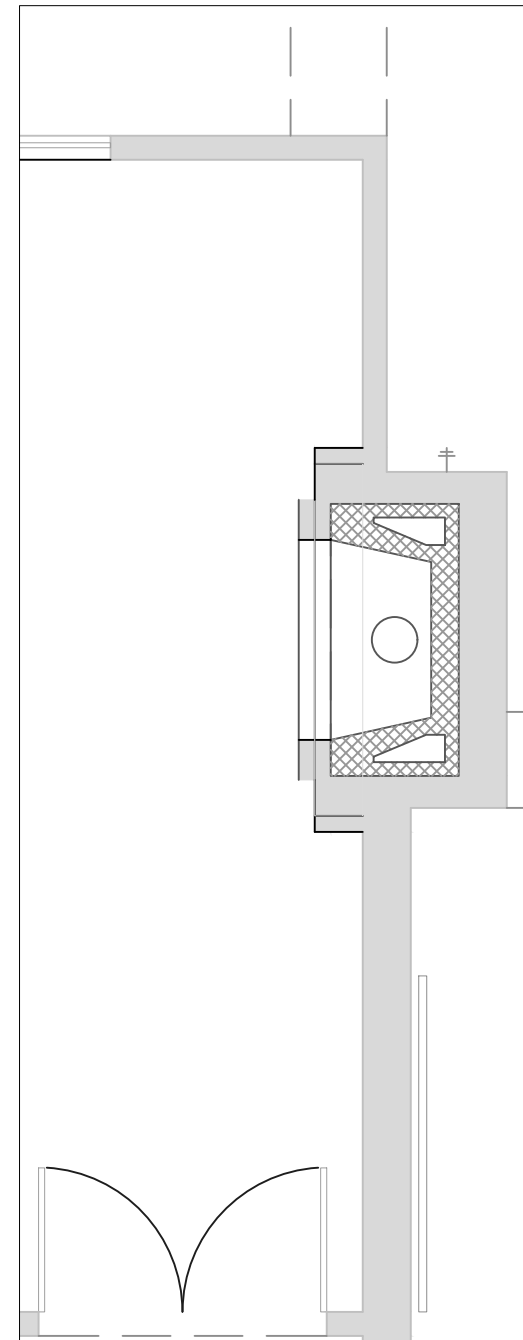


FLOOR PLAN


SCALE: 1/4" = 1'

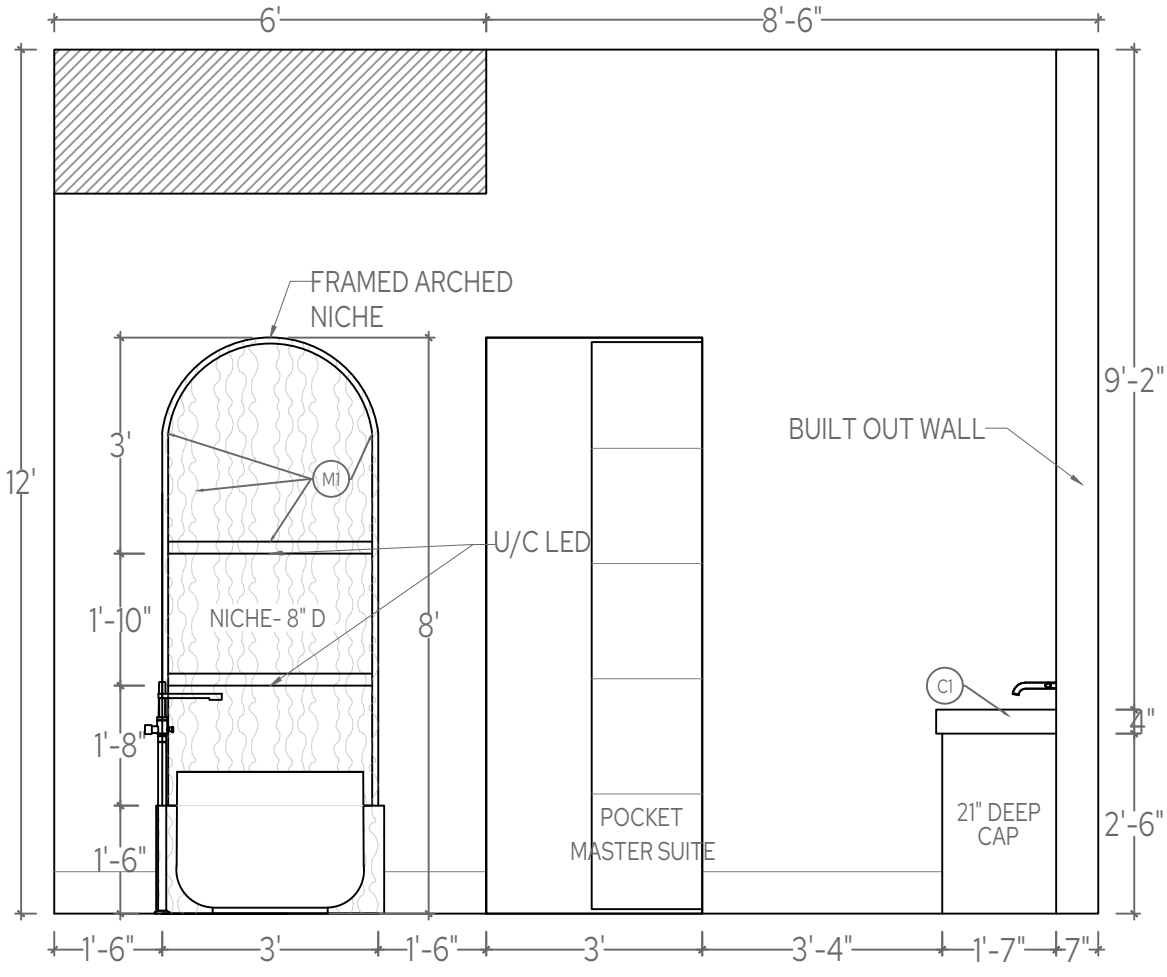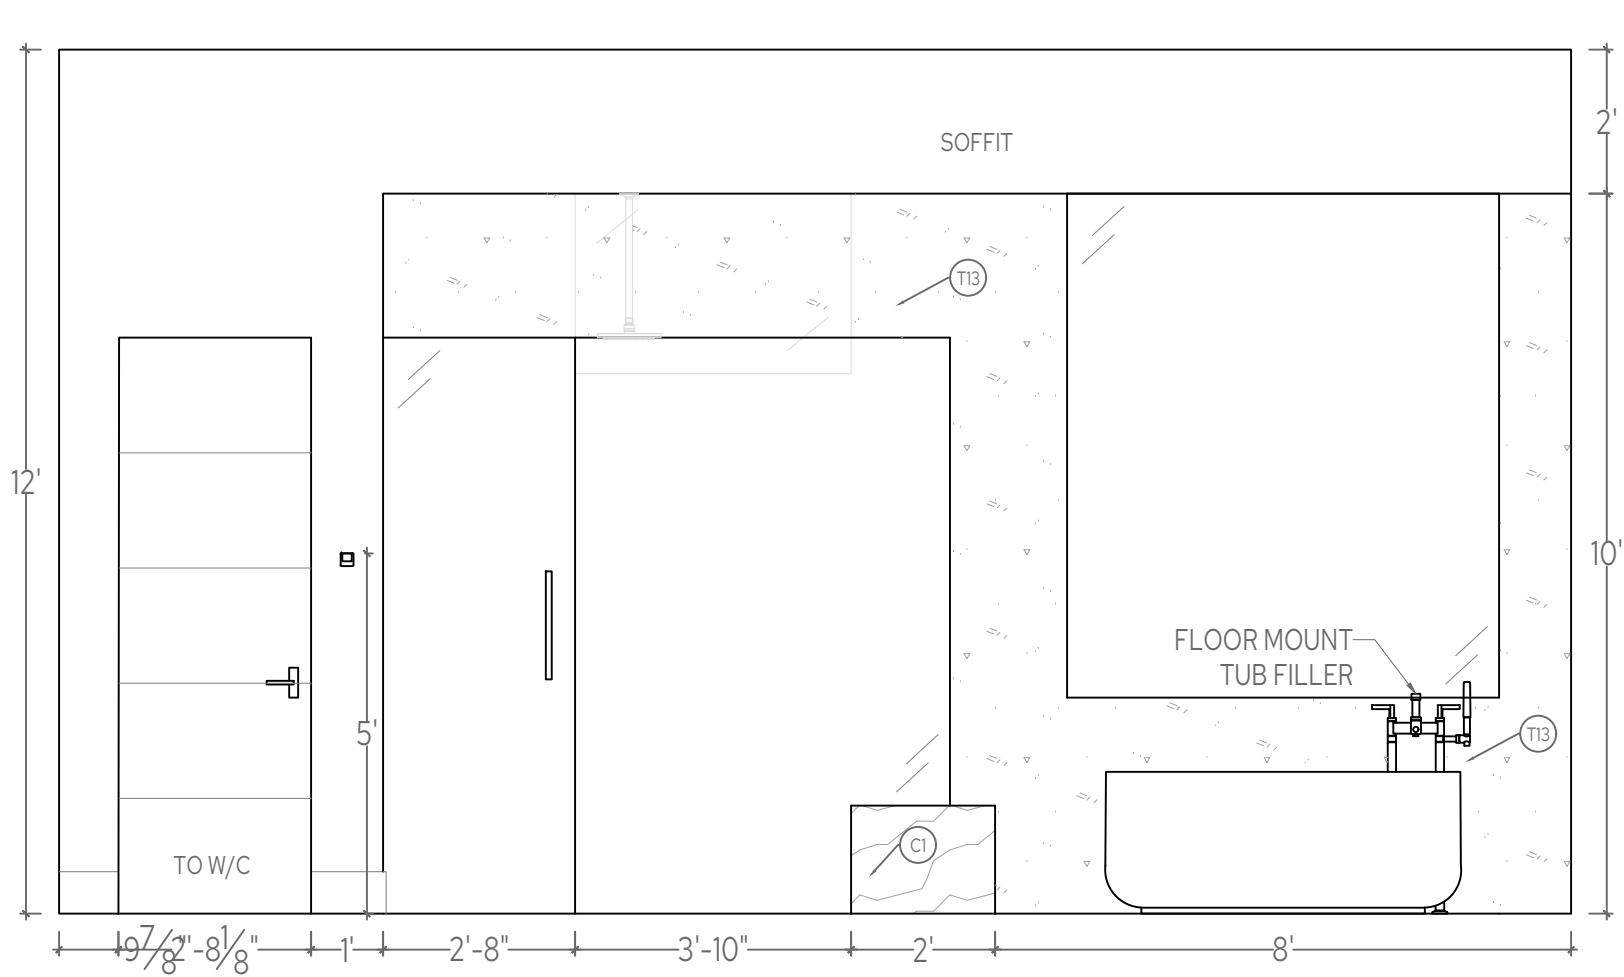


1 MASTER BATH ELEVATION
SCALE: 3/8" = 1'

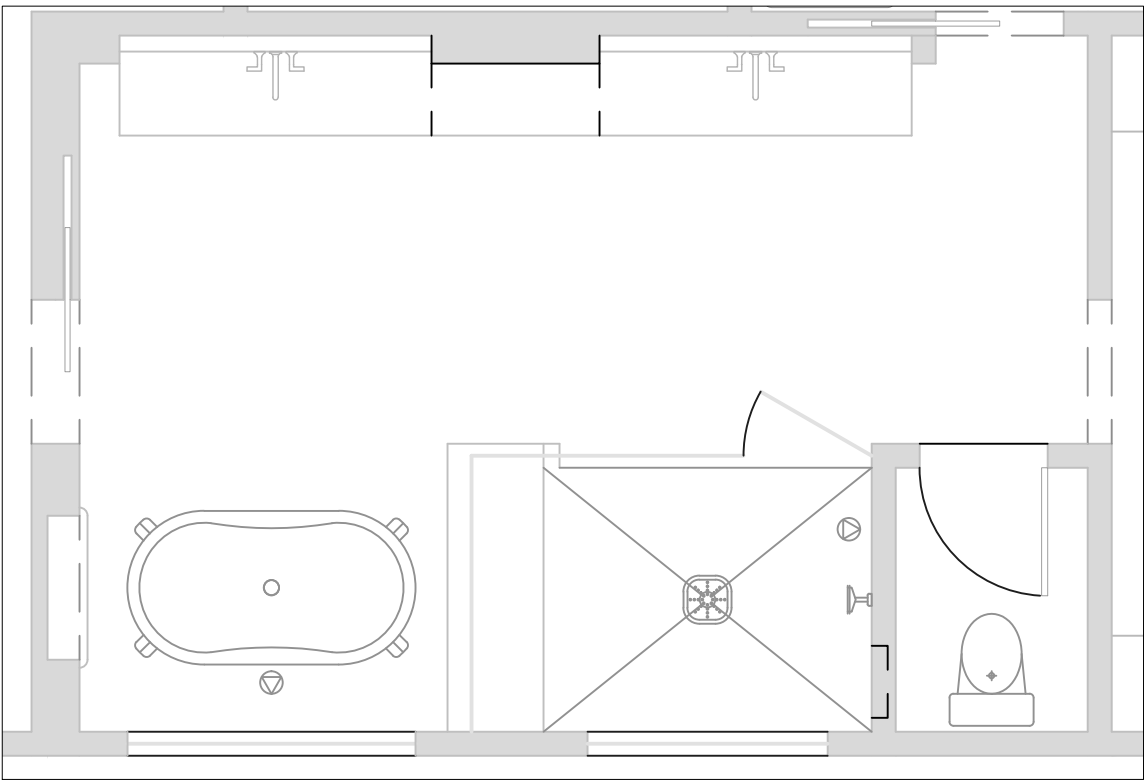


FP FLOOR PLAN
SCALE: 1/4" = 1'

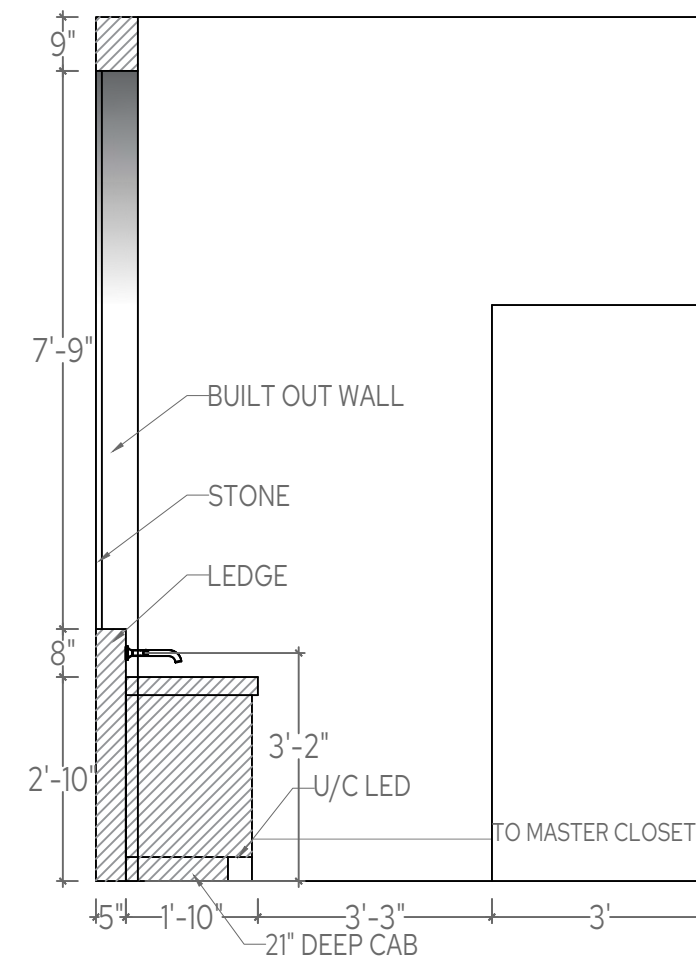


SCALE: 3/8" = 1'

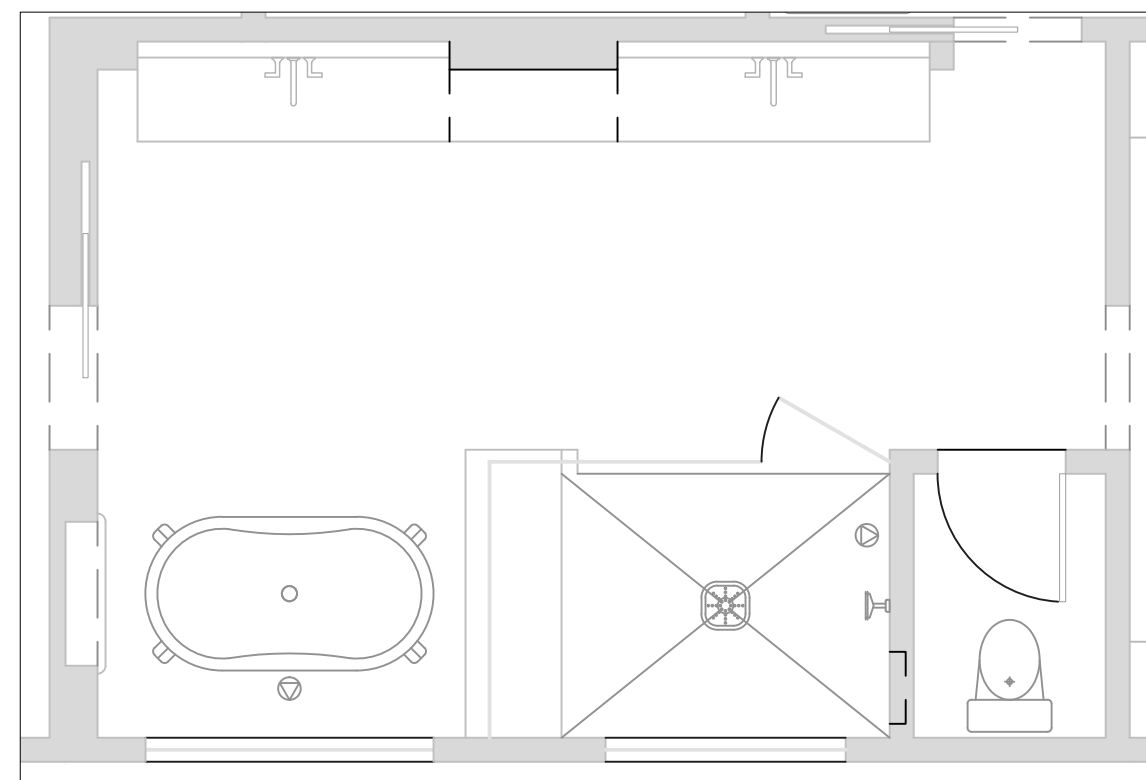




SCALE: 1/4" = 1'

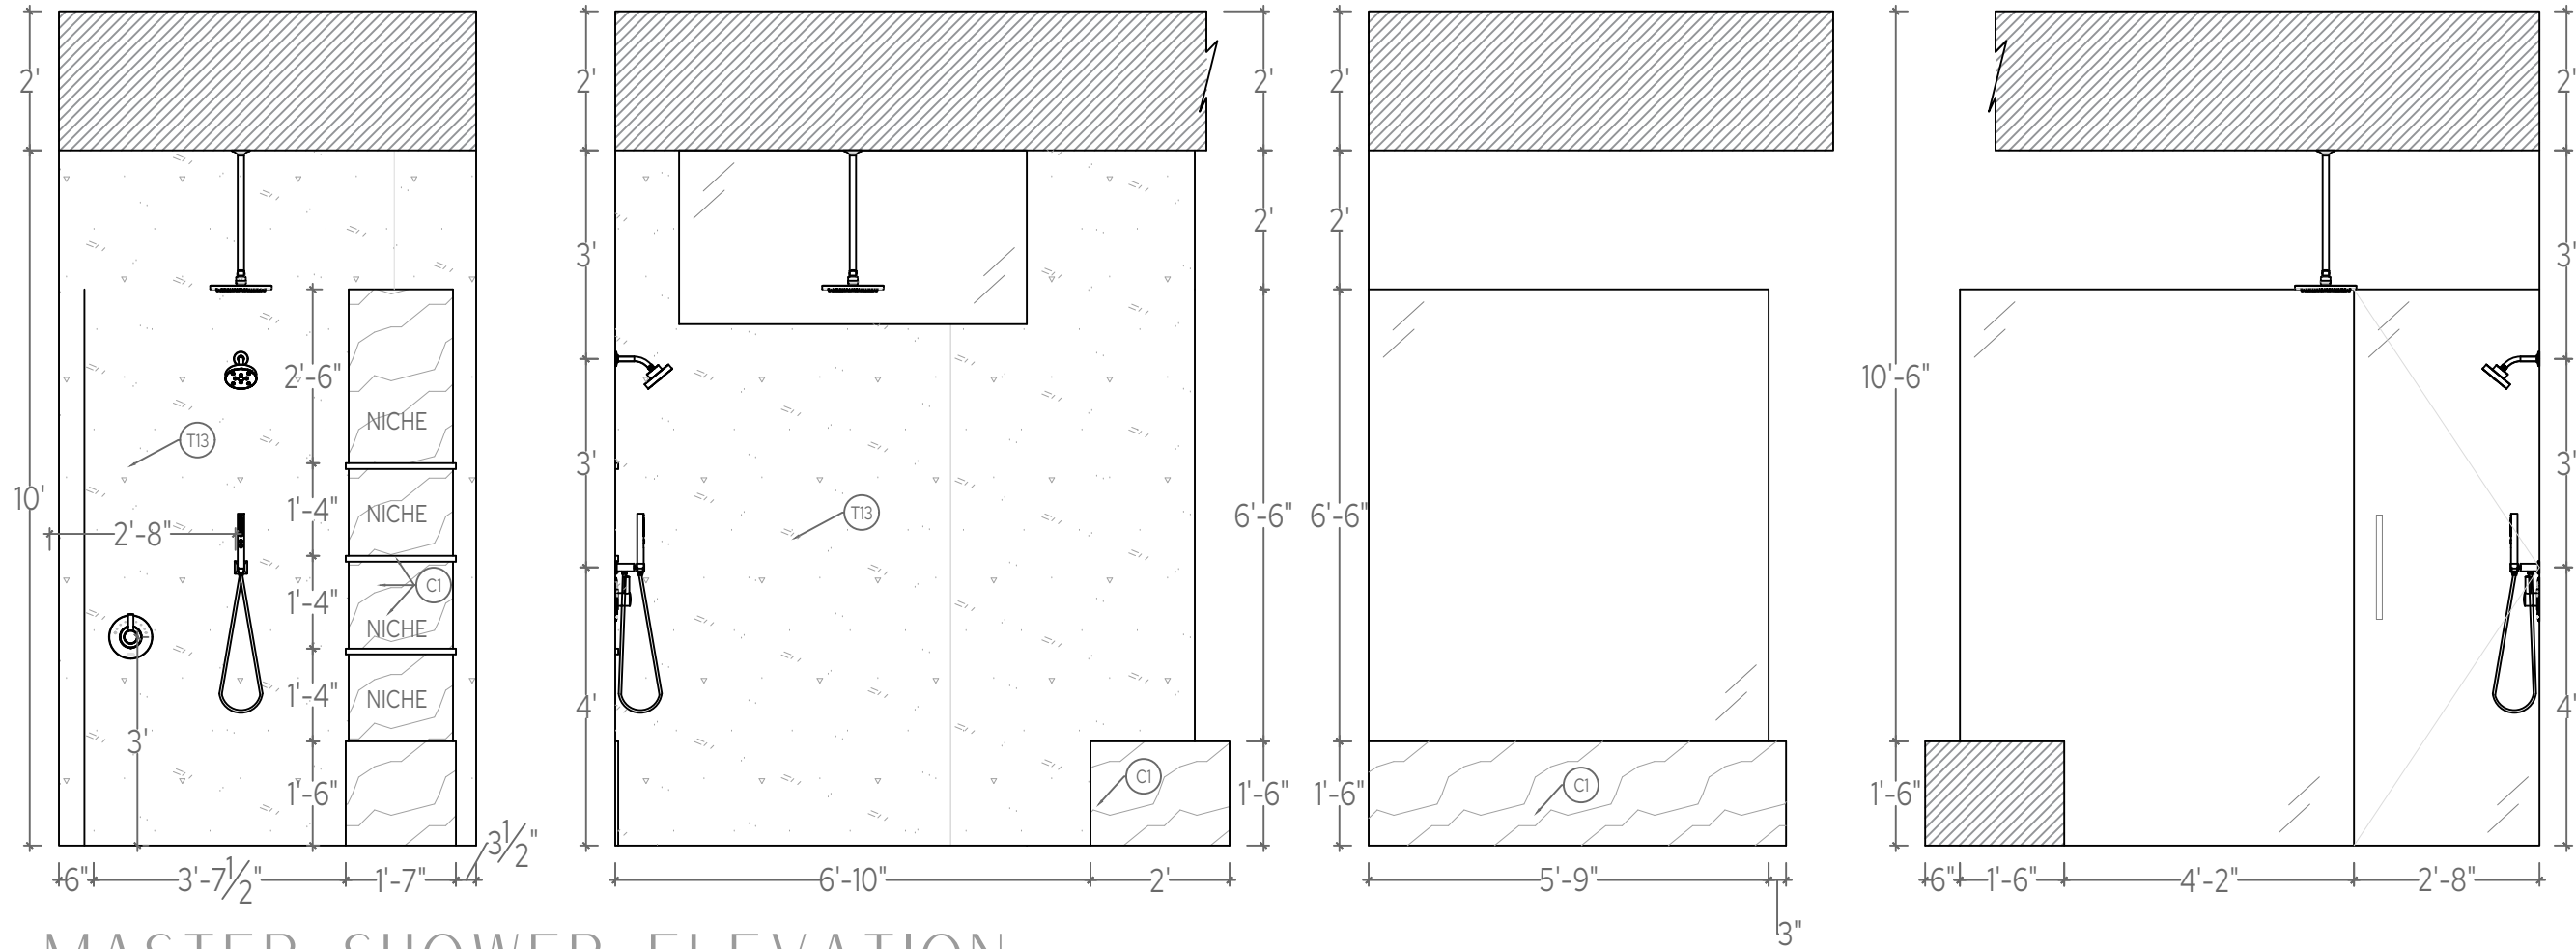

1 MASTER SHOWER ELEVATION
SCALE: 3/8" = 1'

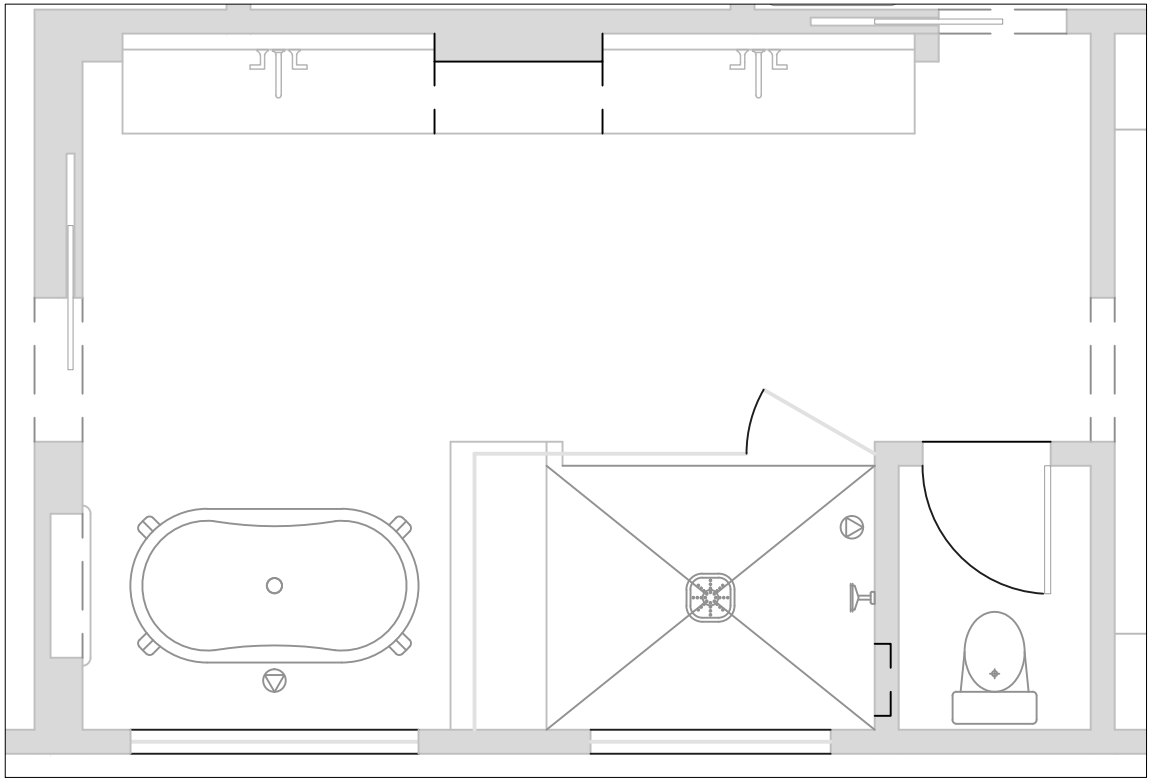


FP FLOOR PLAN
SCALE: 1/4" = 1'

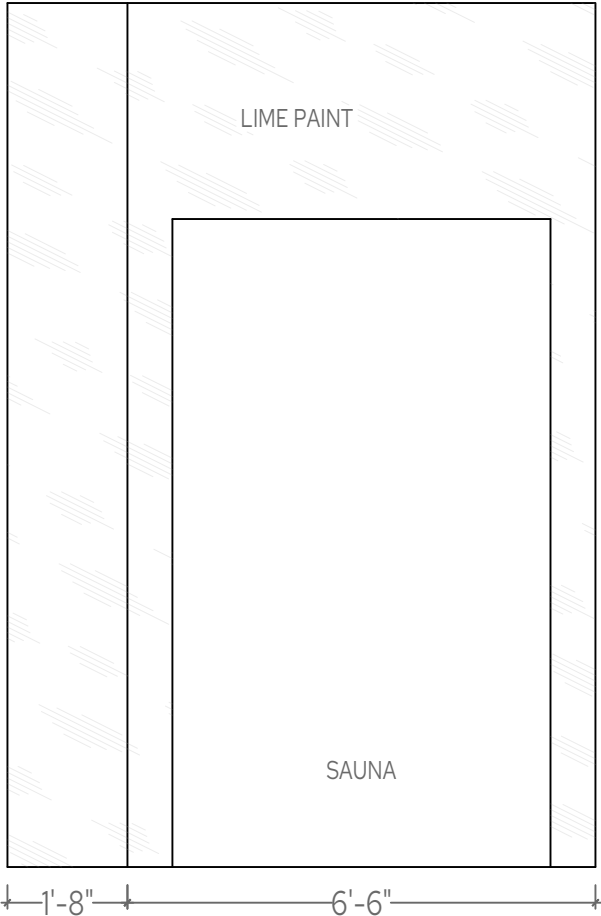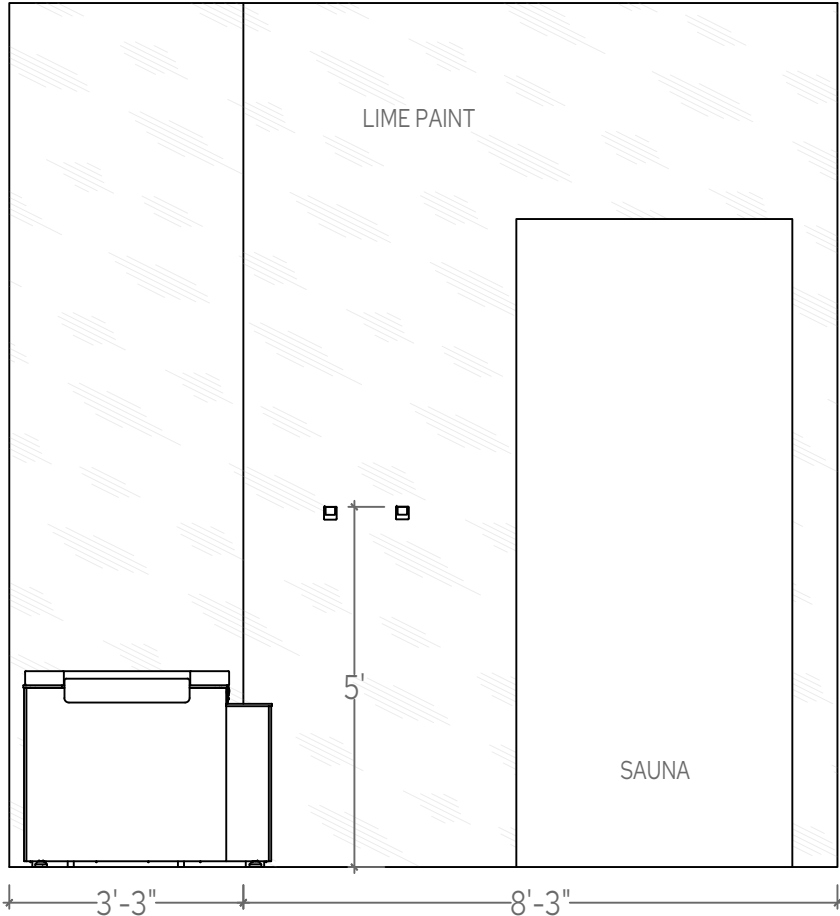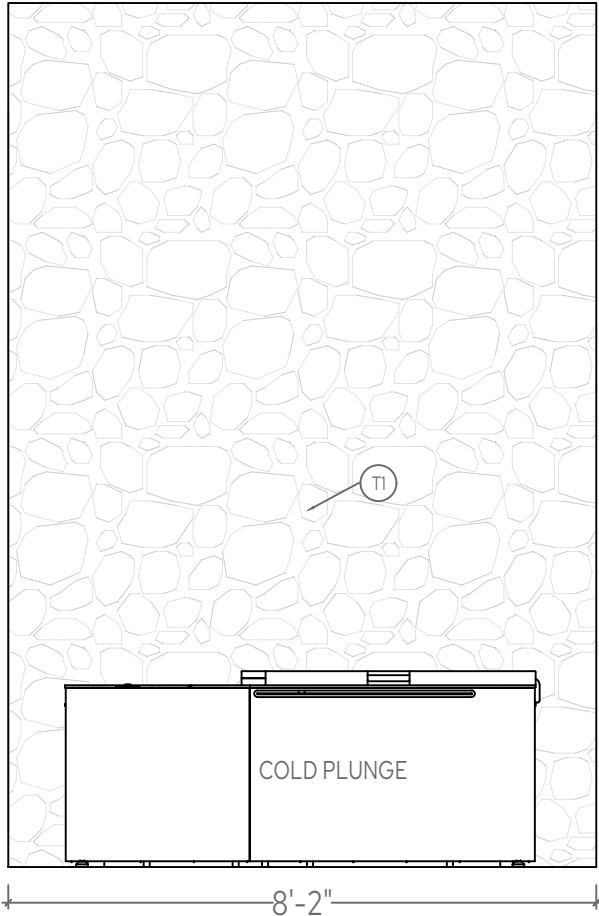

1 WELLNESS ELEVATION

SCALE: 3/8" = 1'

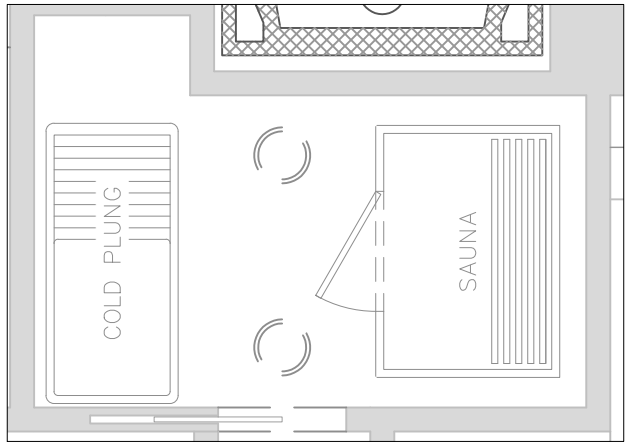

FLOOR PLAN

SCALE: 1/4" = 1'

CHRISTINA FORREST
PRINCIPAL
4808641021
DESIGN@21INTERIORS.COM

ALL DRAWINGS AND MEASUREMENTS ARE TO BE CONFIRMED ON SITE BY THE CONTRACTOR, BUILDER OR ARCHITECT.

ALL DRAWINGS ARE CONCEPTUAL IN NATURE AND INTENDED TO SET FORTH DESIGN INTENT ONLY. THEY ARE NOT TO BE USED FOR ARCHITECTURAL OR ENGINEERING PURPOSES.

ALL DRAWINGS AND SPECIFICATIONS ARE PREPARED BY 21 INTERIORS LLC, AND ALL COPYRIGHTS AND OTHER PROPRIETARY RIGHTS APPLICABLE HERETO REMAIN AT ALL TIMES TO 21 INTERIORS.

MESCAL RESIDENCE
6802 EAST MESCAL ST
SCOTTSDALE, AZ


DRAWING:
WELLNESS
ELEV.

DATE:
8.12.2026


SCALE:
3/8" = 1'

SHEET #:
ID27


DRAWN BY:
LB & KB

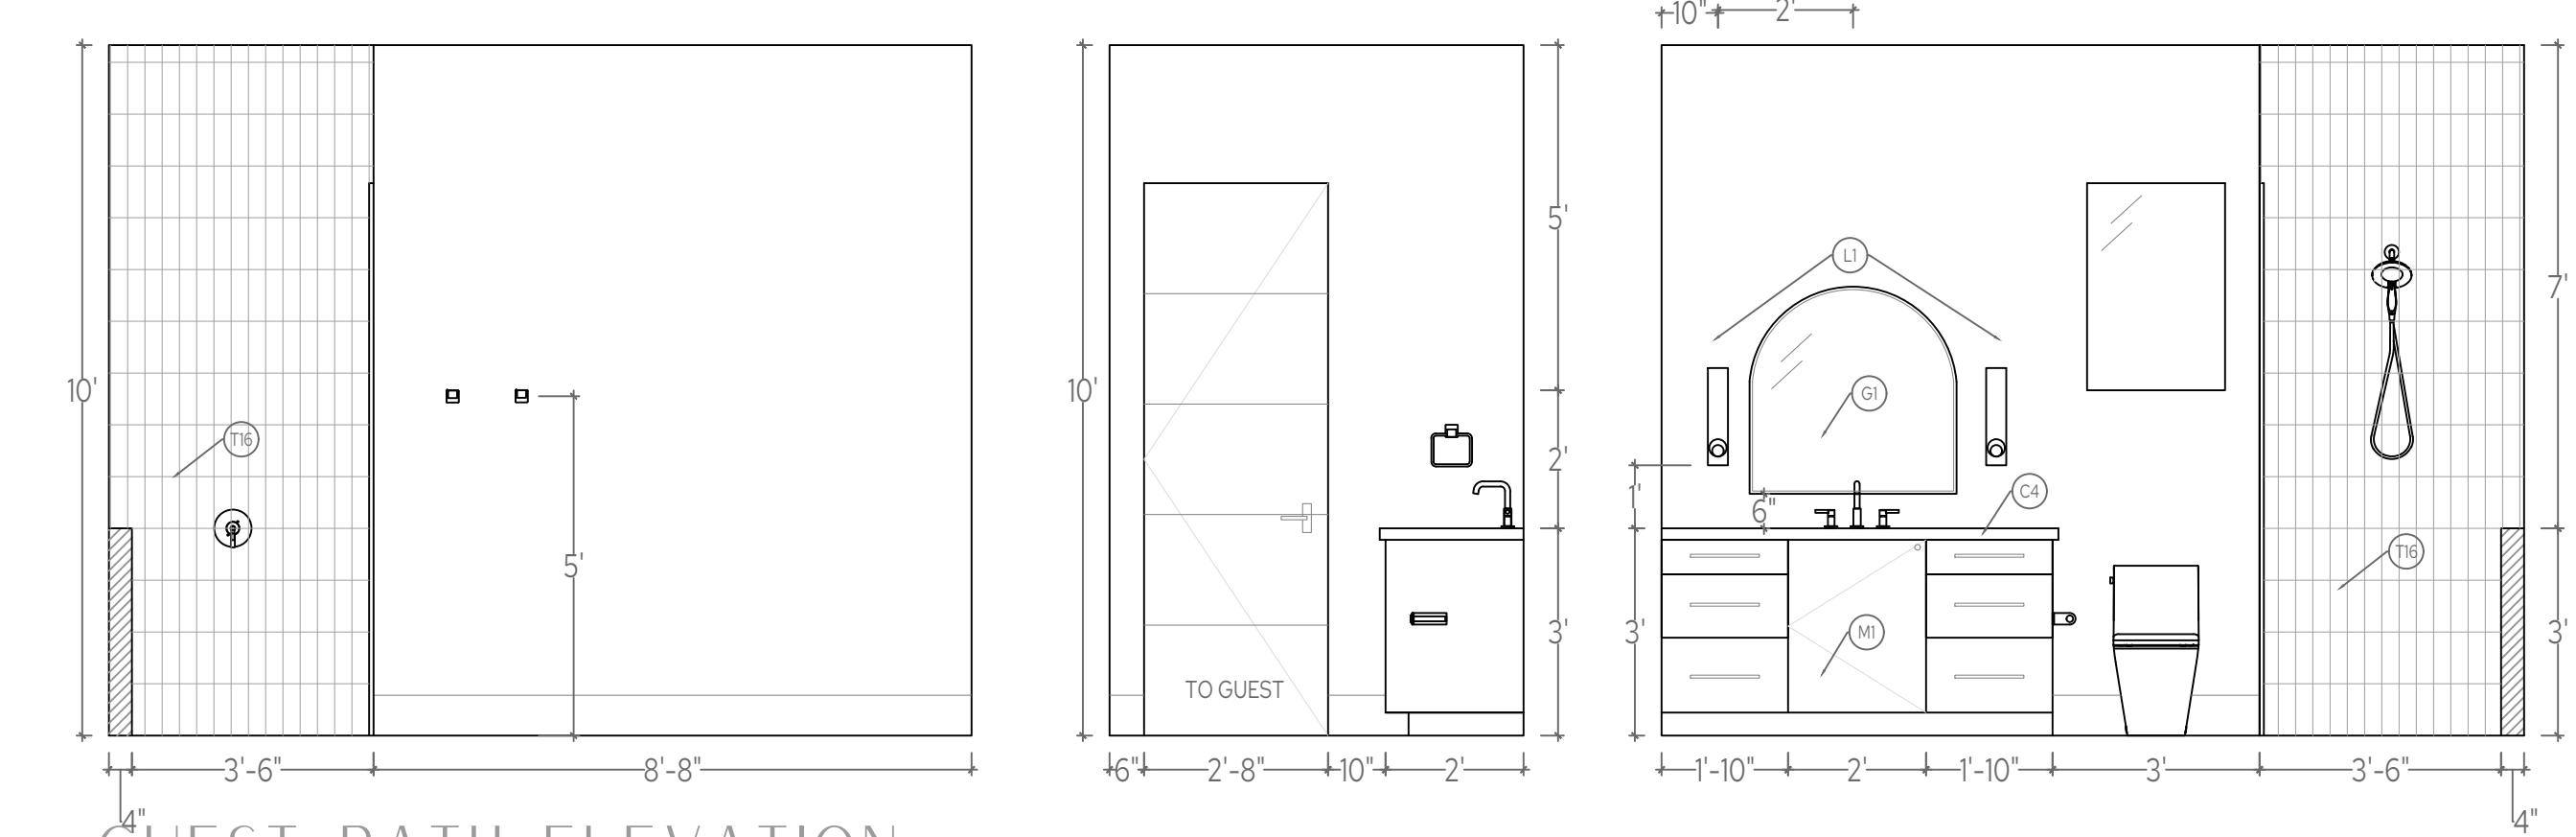

1 GUEST BATH ELEVATION
SCALE: 3/8" = 1'

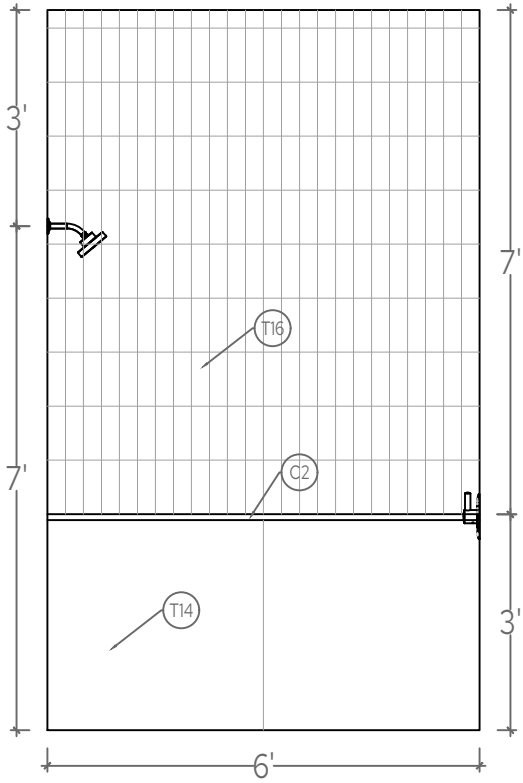

2 GUEST BATH ELEVATION
SCALE: 3/8" = 1'

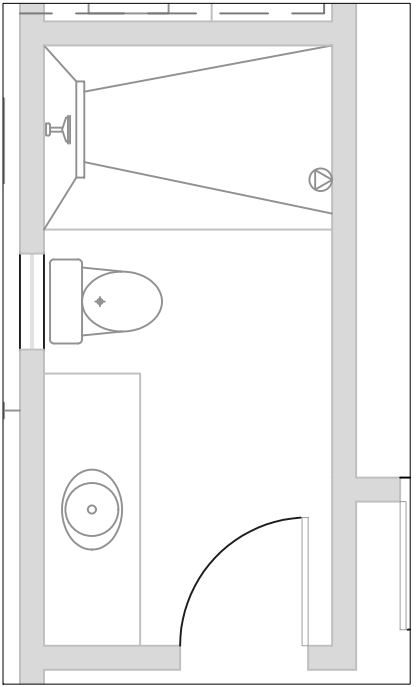

FP FLOOR PLAN
SCALE: 1/4" = 1'

21

INTERIORS

CHRISTINA FORREST
PRINCIPAL
4808641021
DESIGN@21INTERIORS.COM

ALL DRAWINGS AND MEASUREMENTS ARE TO BE CONFIRMED ON SITE BY THE CONTRACTOR, BUILDER OR ARCHITECT.
ALL DRAWINGS ARE CONCEPTUAL IN NATURE AND INTENDED TO SET FORTH DESIGN INTENT ONLY. THEY ARE NOT TO BE USED FOR ARCHITECTURAL OR ENGINEERING PURPOSES.
ALL DRAWINGS AND SPECIFICATIONS ARE PREPARED BY 21 INTERIORS LLC, AND ALL COPYRIGHTS AND OTHER PROPRIETARY RIGHTS APPLICABLE HERETO REMAIN AT ALL TIMES TO 21 INTERIORS.

MESCAL RESIDENCE
6802 EAST MESCAL ST
SCOTTSDALE, AZ


DRAWING:
GUEST BATH ELEV.

DATE:
8.12.2026




SCALE:
3/8" = 1'

SHEET #:
ID28


DRAWN BY:
LB & KB

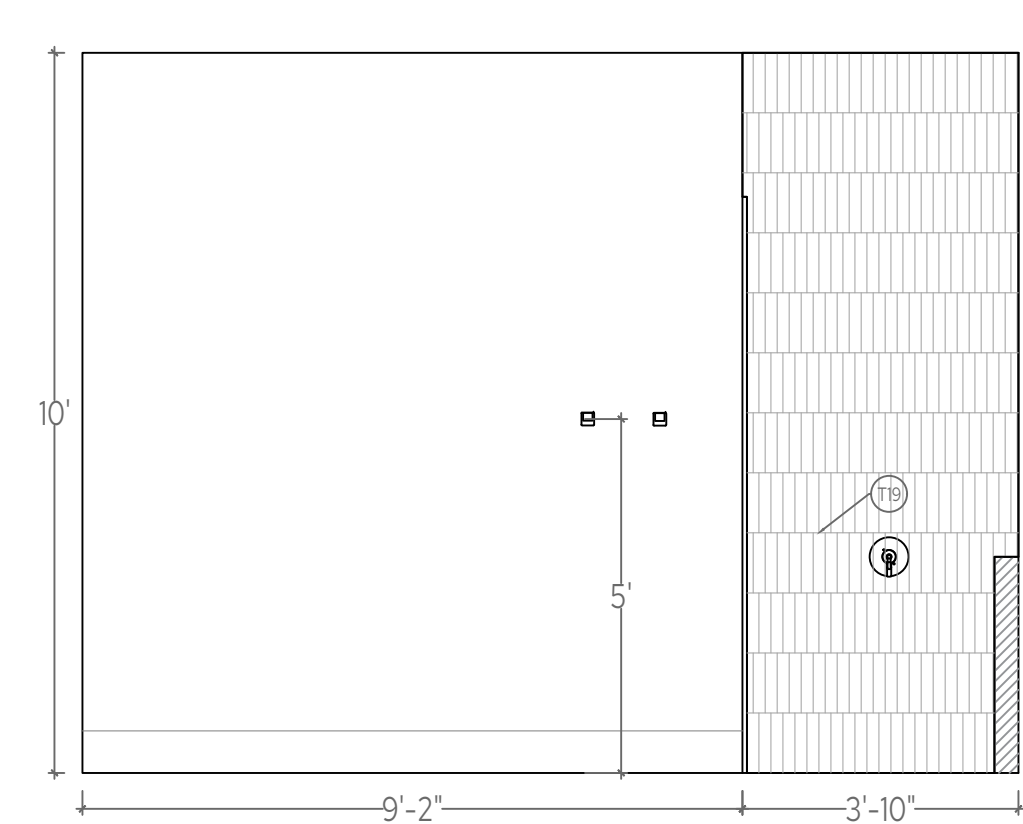

1 BED 3 BATH ELEVATION
SCALE: 3/8" = 1'

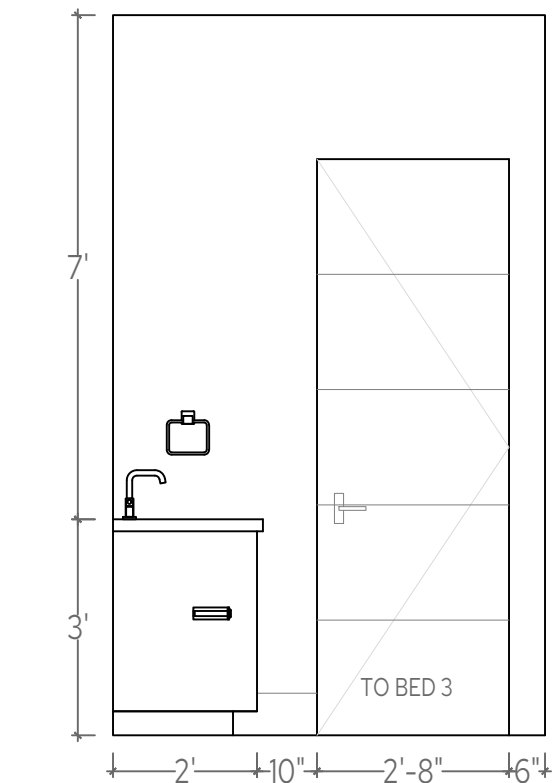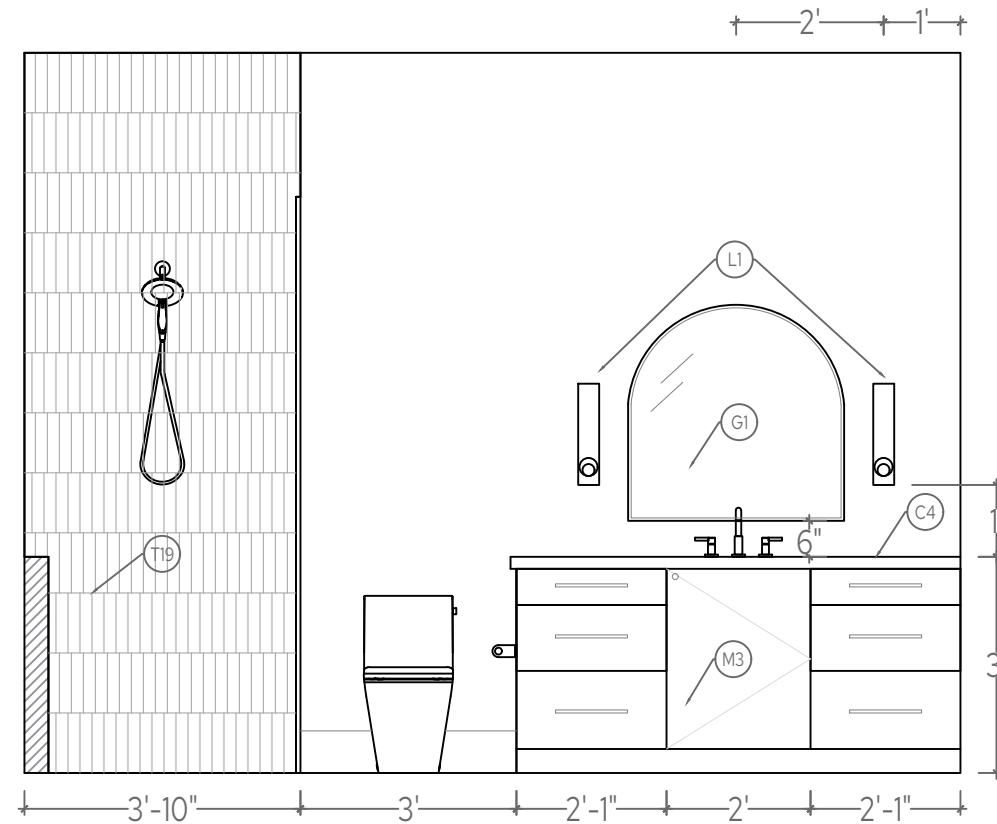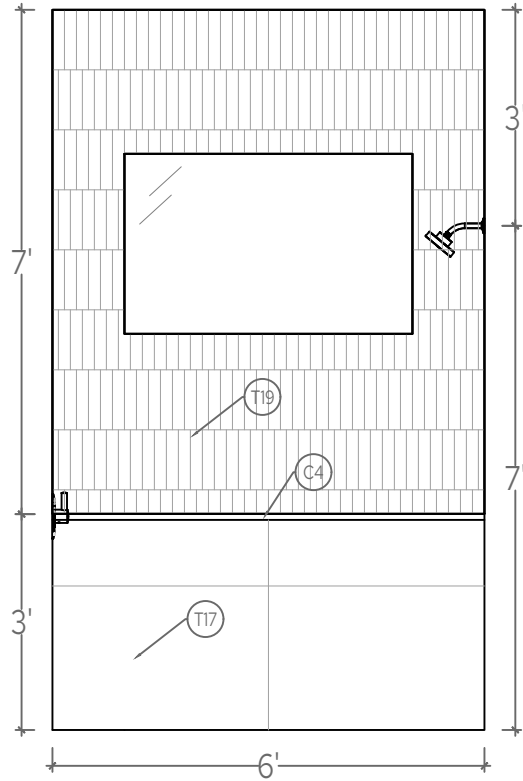

2 BED 3 BATH ELEVATION
SCALE: 3/8" = 1'

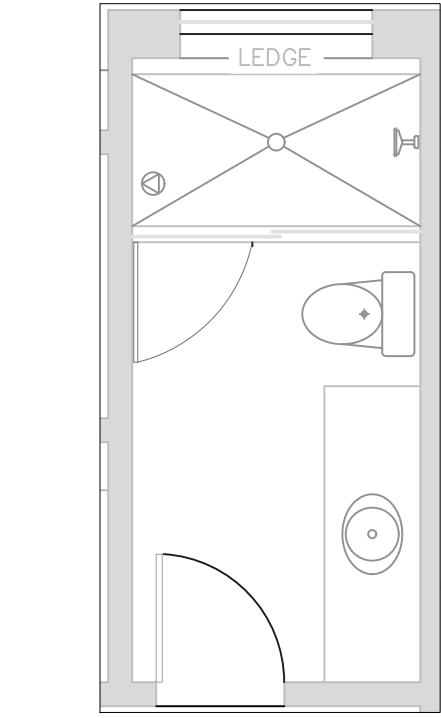

FP FLOOR PLAN
SCALE: 1/4" = 1'

21

INTERIORS

CHRISTINA FORREST
 PRINCIPAL
 480.864.1021
 DESIGN@21INTERIORS.COM

ALL DRAWINGS AND MEASUREMENTS ARE TO BE CONFIRMED ON SITE BY THE CONTRACTOR, BUILDER OR ARCHITECT.
 ALL DRAWINGS ARE CONCEPTUAL IN NATURE AND INTENDED TO SET FORTH DESIGN INTENT ONLY. THEY ARE NOT TO BE USED FOR ARCHITECTURAL OR ENGINEERING PURPOSES.
 ALL DRAWINGS AND SPECIFICATIONS ARE PREPARED BY 21 INTERIORS LLC. AND ALL COPYRIGHTS AND OTHER PROPRIETARY RIGHTS APPLICABLE HERETO REMAIN AT ALL TIMES TO 21 INTERIORS.

MESCAL RESIDENCE
 6802 EAST MESCAL ST
 SCOTTSDALE, AZ


DRAWING:
 BED 3
 BATH
 ELEV.

DATE:
 8.12.2026

SCALE:
 3/8" = 1'


SHEET #:
 ID29

DRAWN BY:
 LB & KB

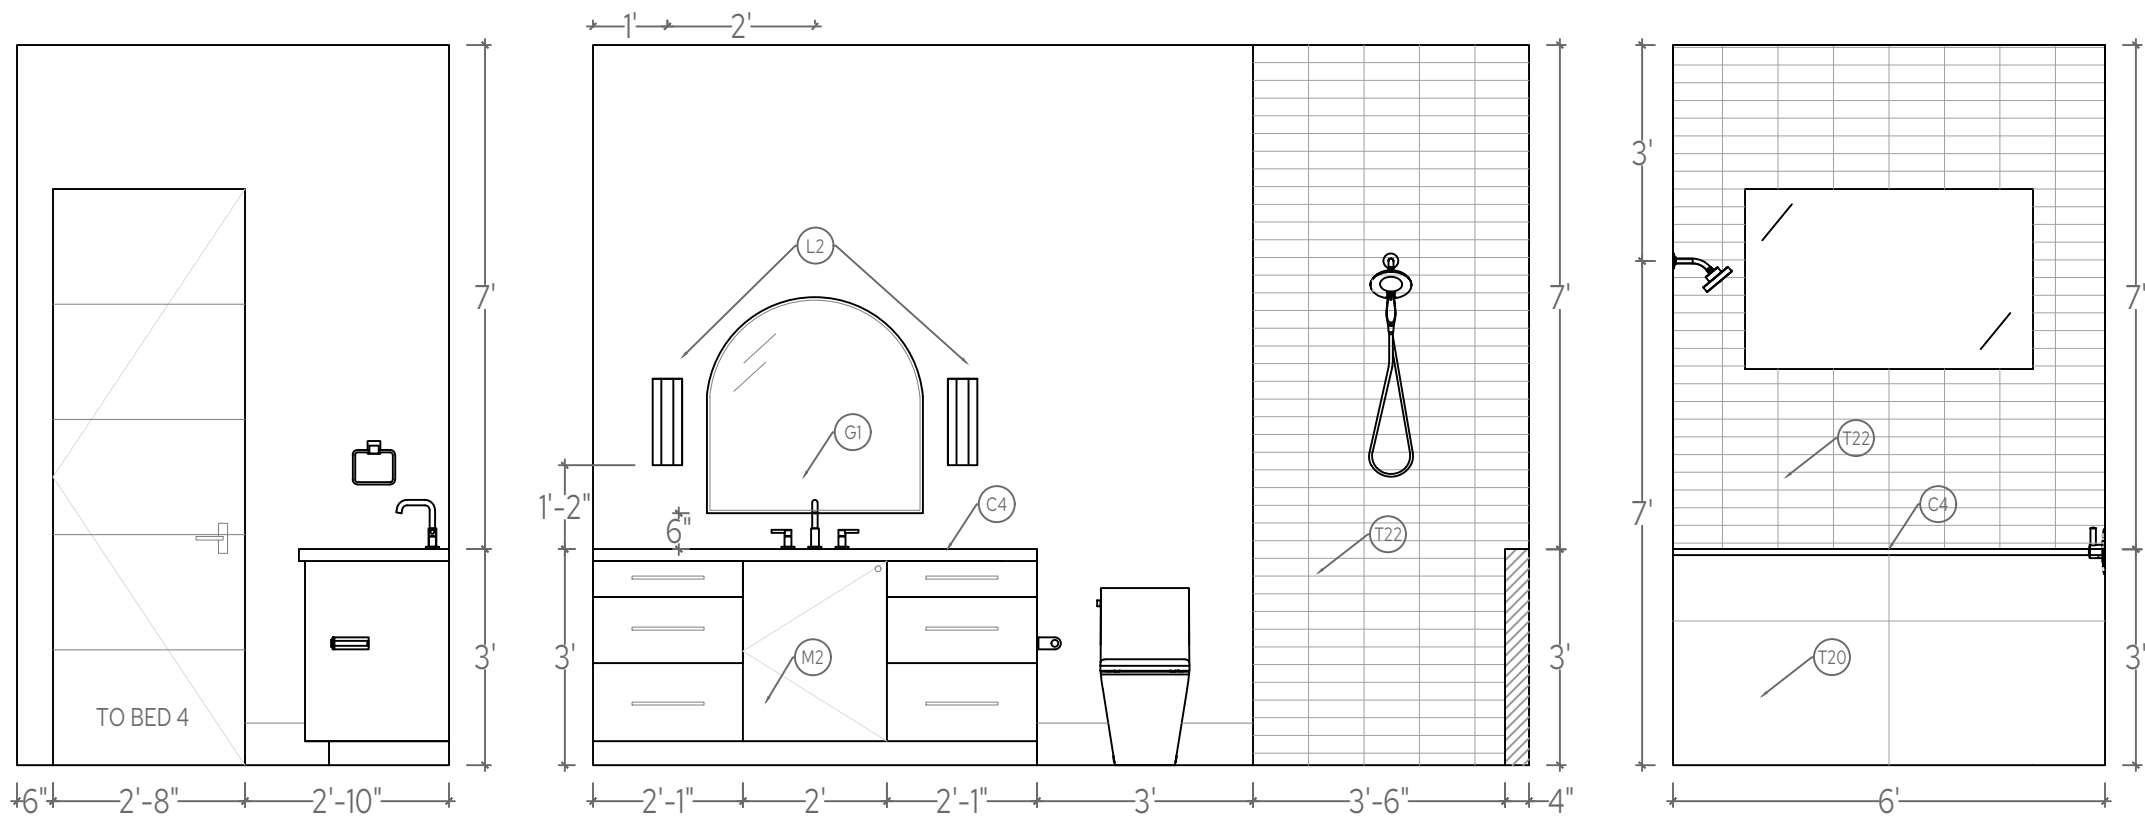


1 BED 4 BATH ELEVATION

SCALE: 3/8" = 1'

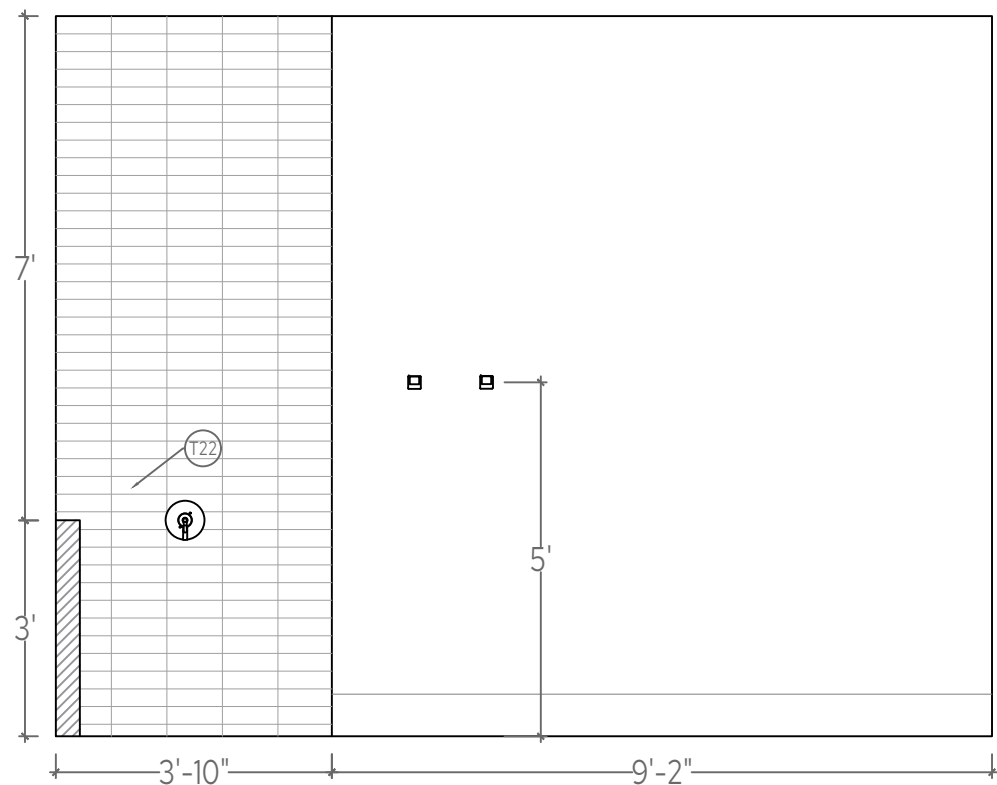


2 BED 4 BATH ELEVATION

SCALE: 3/8" = 1'

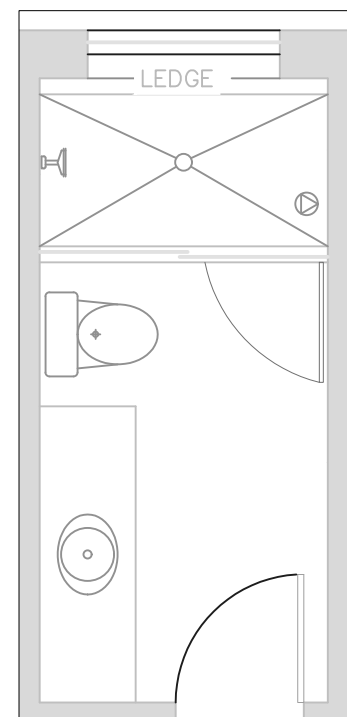


FP FLOOR PLAN


SCALE: 1/4" = 1'

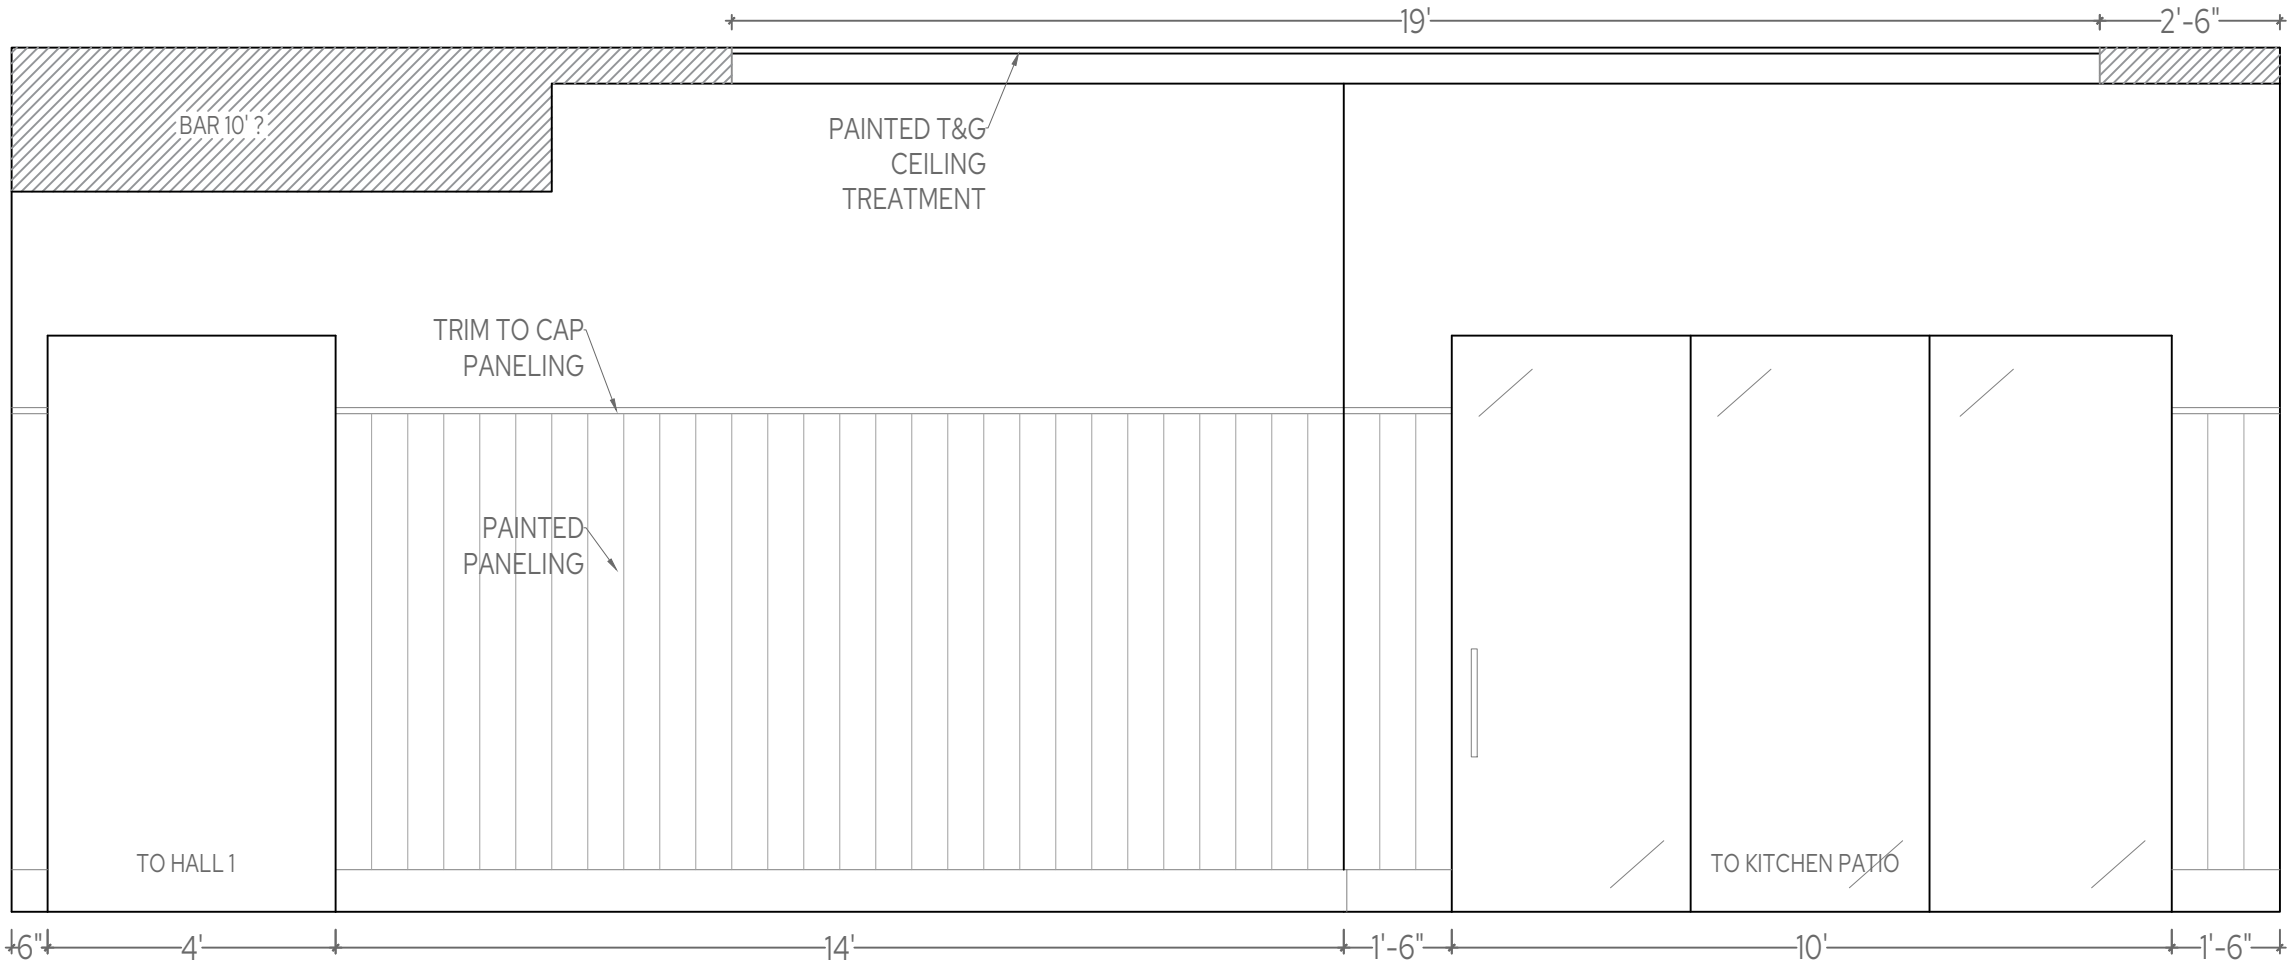

1 GAME ROOM ELEVATION
SCALE: 3/8" = 1'

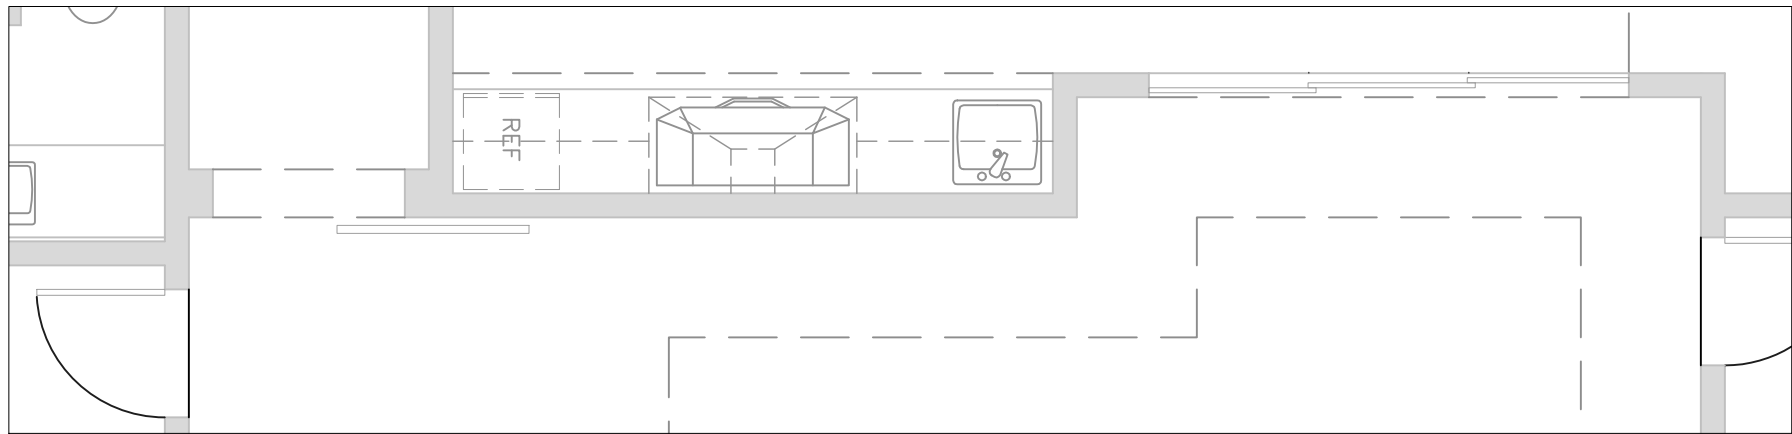


FP FLOOR PLAN
SCALE: 1/4" = 1'

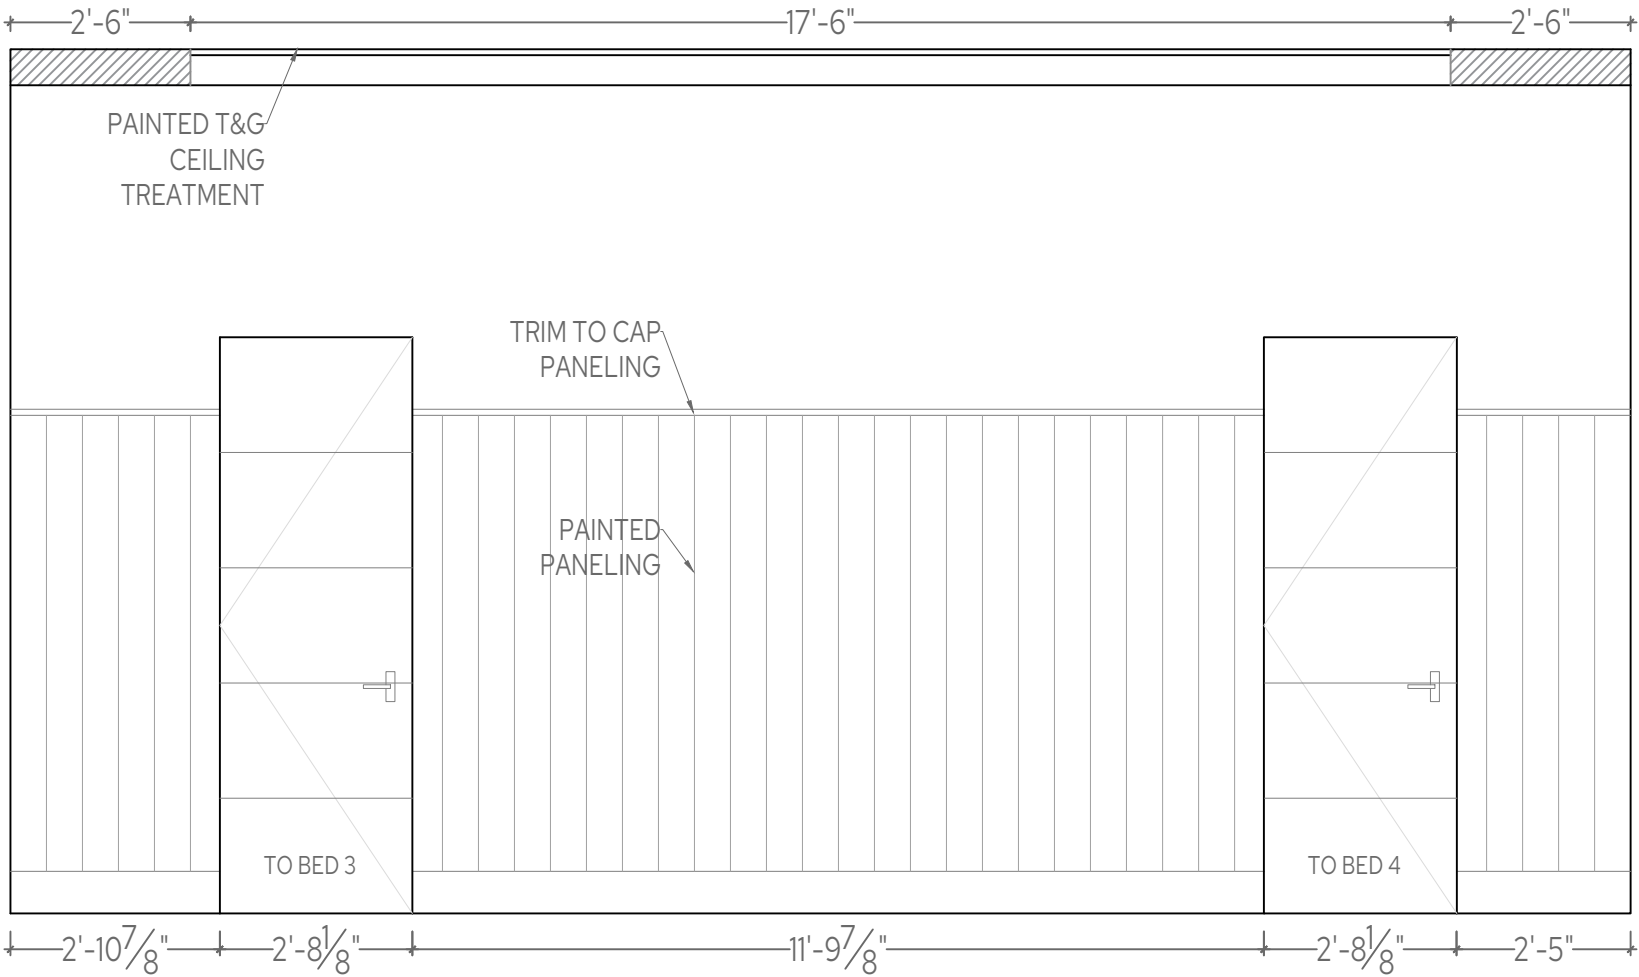


2 GAME ROOM ELEVATION

SCALE: 3/8" = 1'

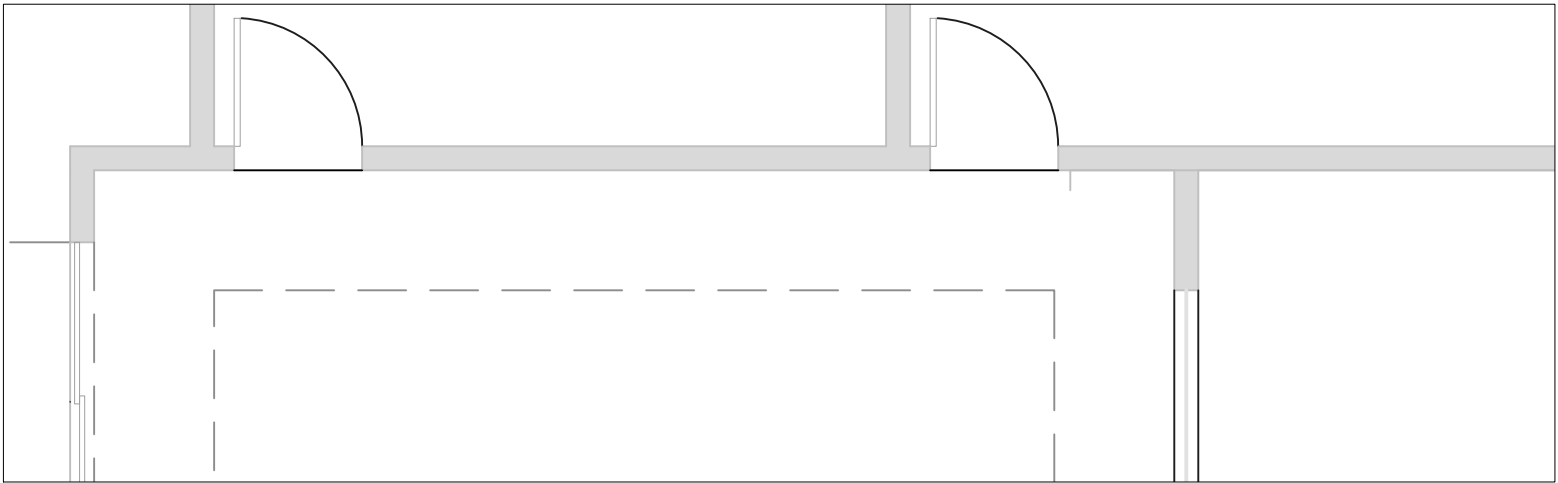


FLOOR PLAN

SCALE: 1/4" = 1'

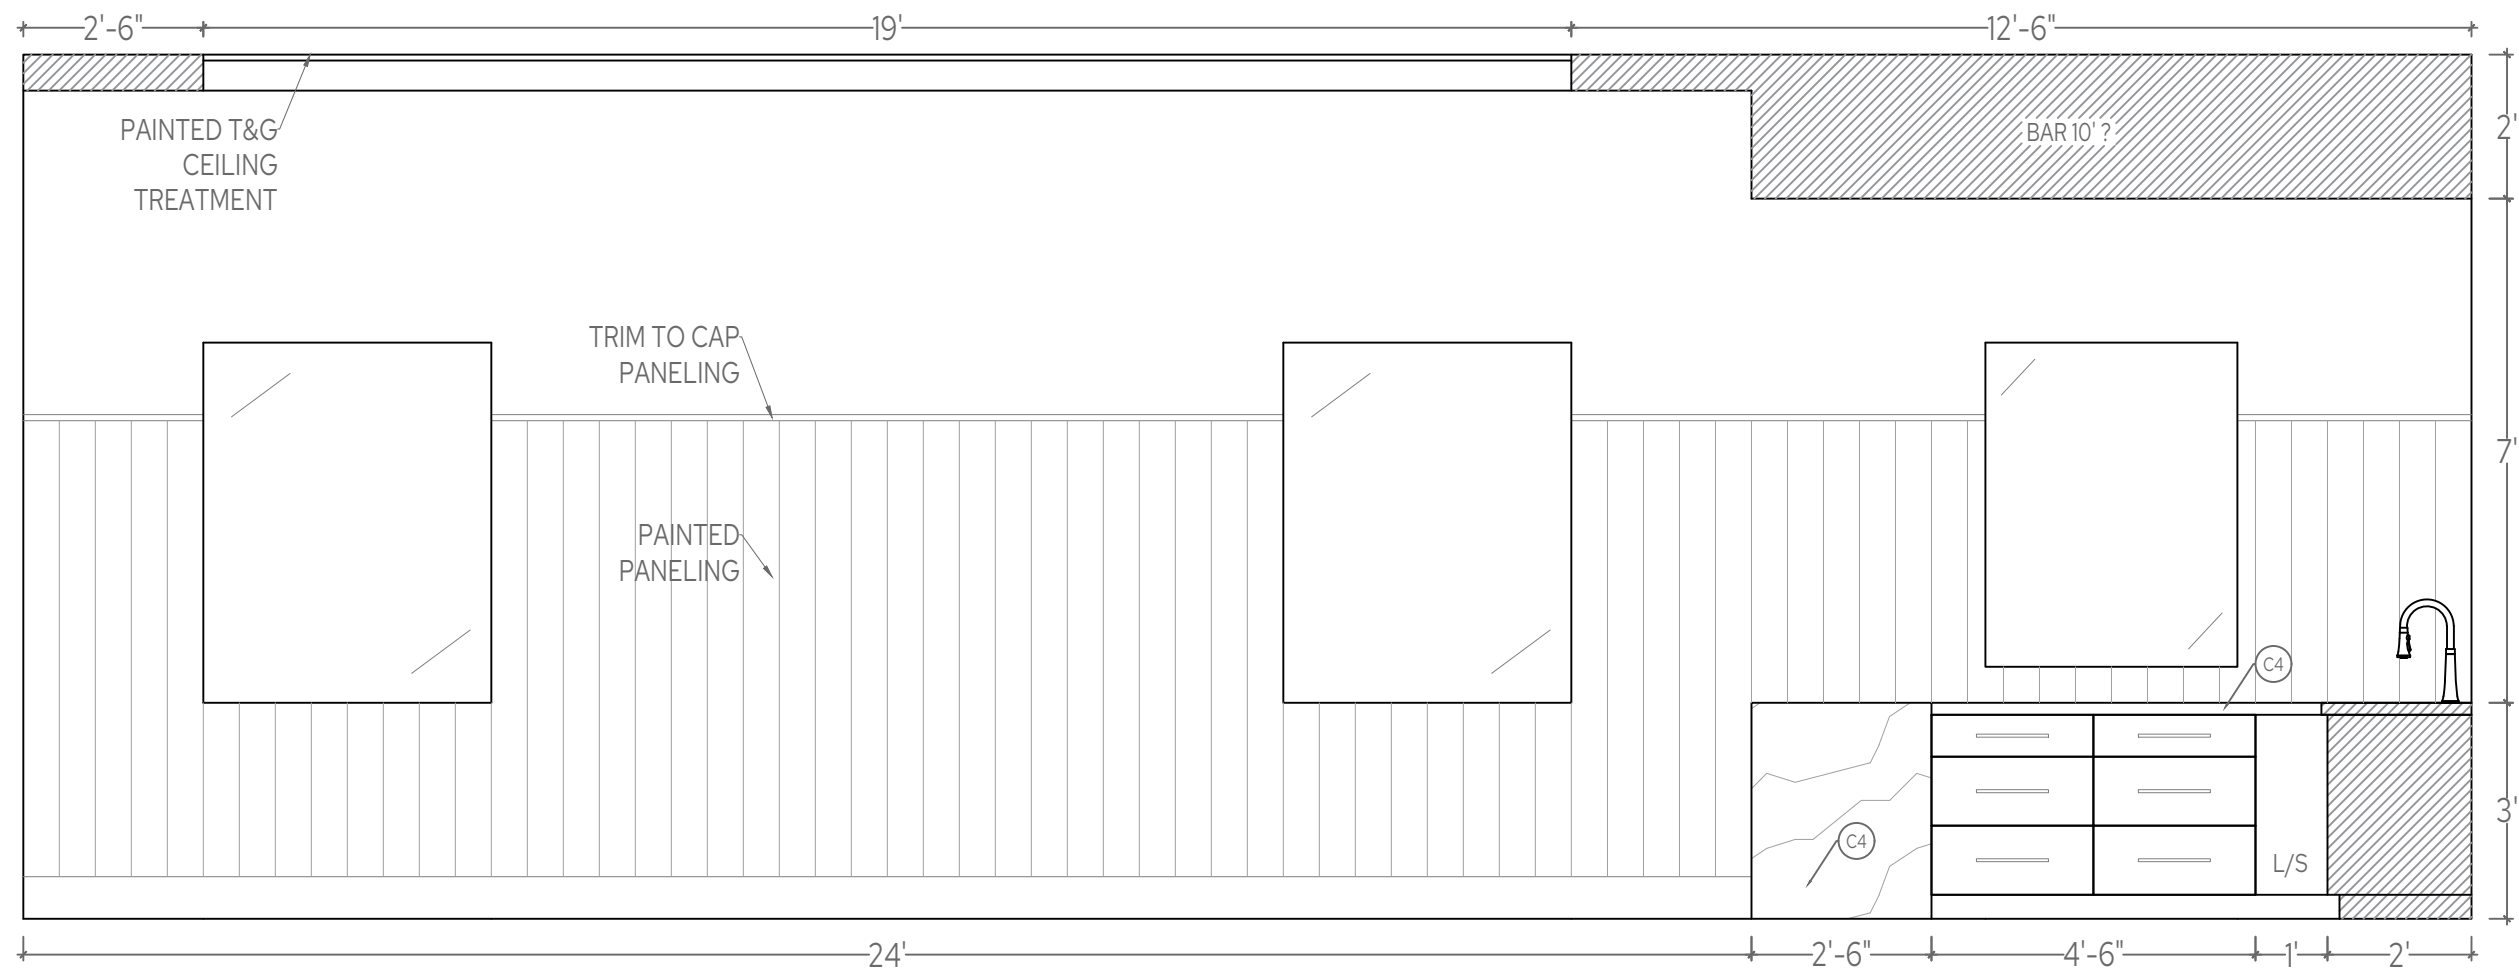



3 GAME ROOM ELEVATION

SCALE: 3/8" = 1'

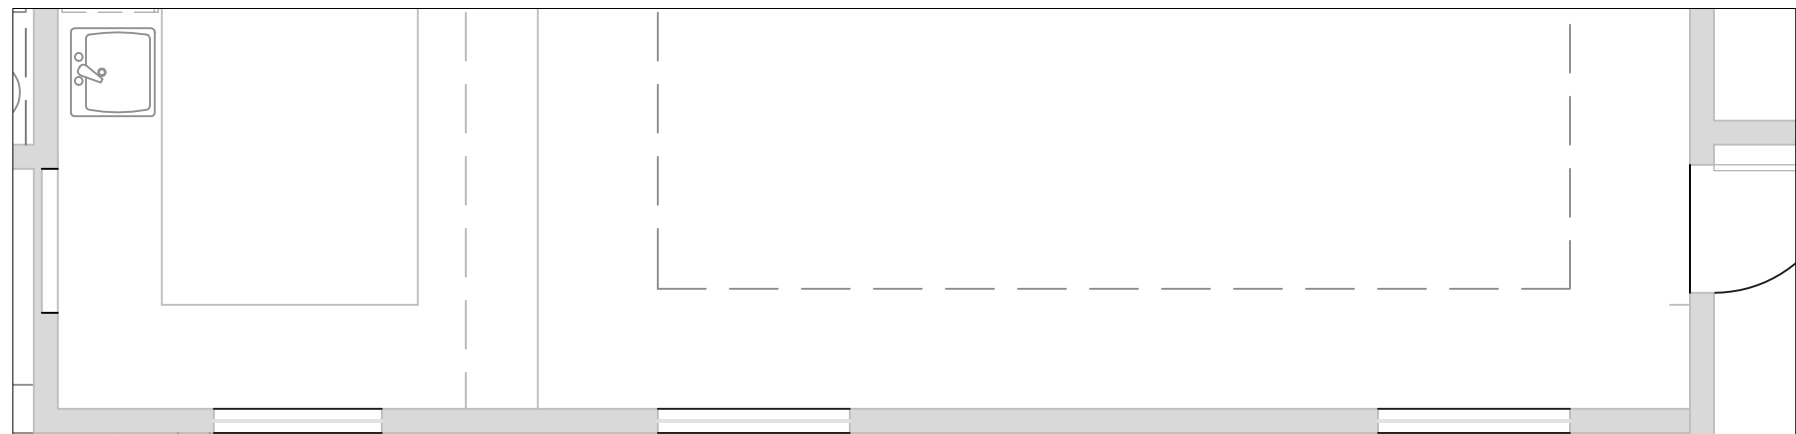


FLOOR PLAN

SCALE: 1/4" = 1'

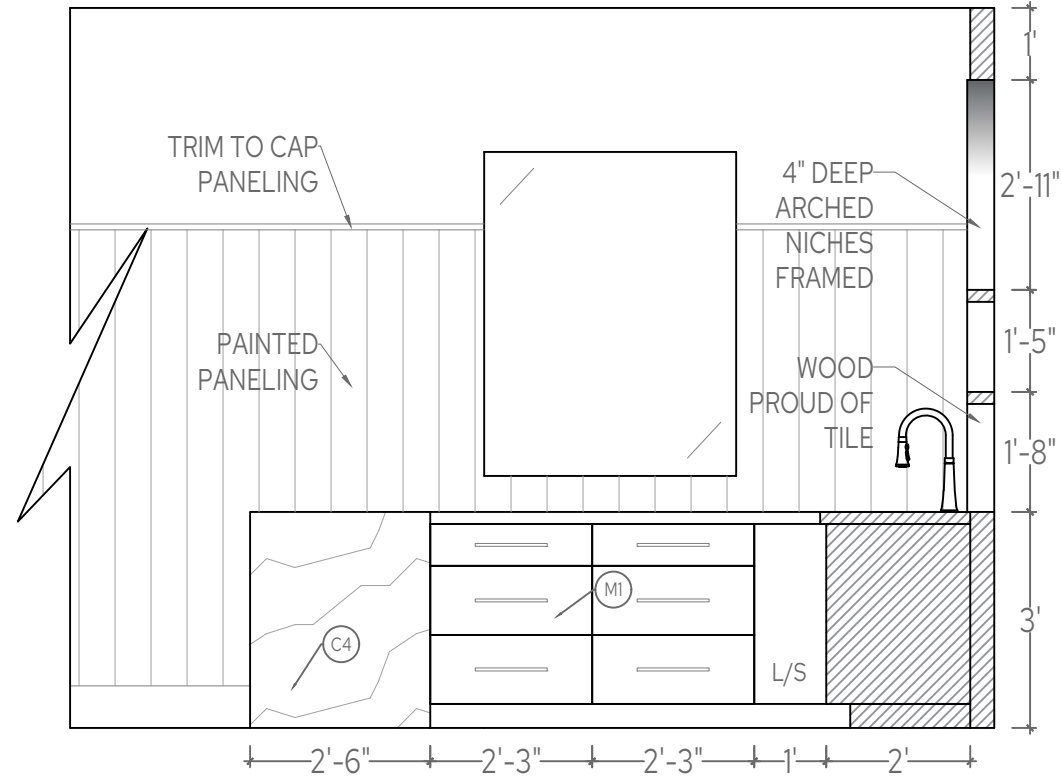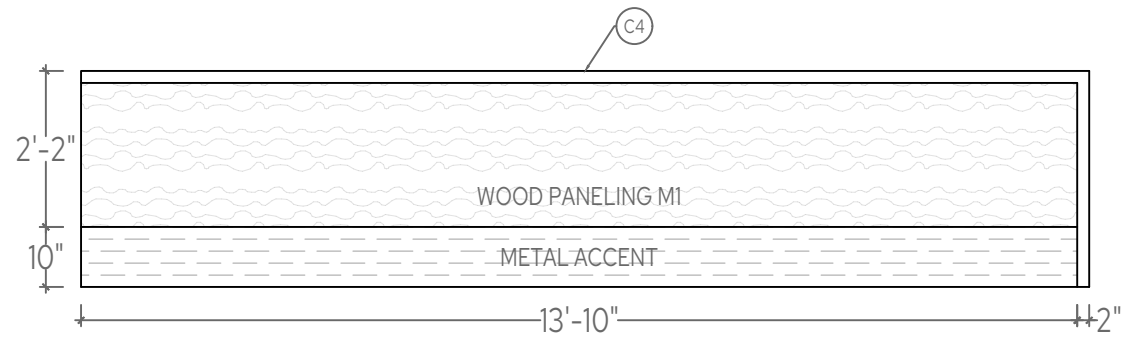

4 GAME ROOM ELEVATION

SCALE: 3/8" = 1'

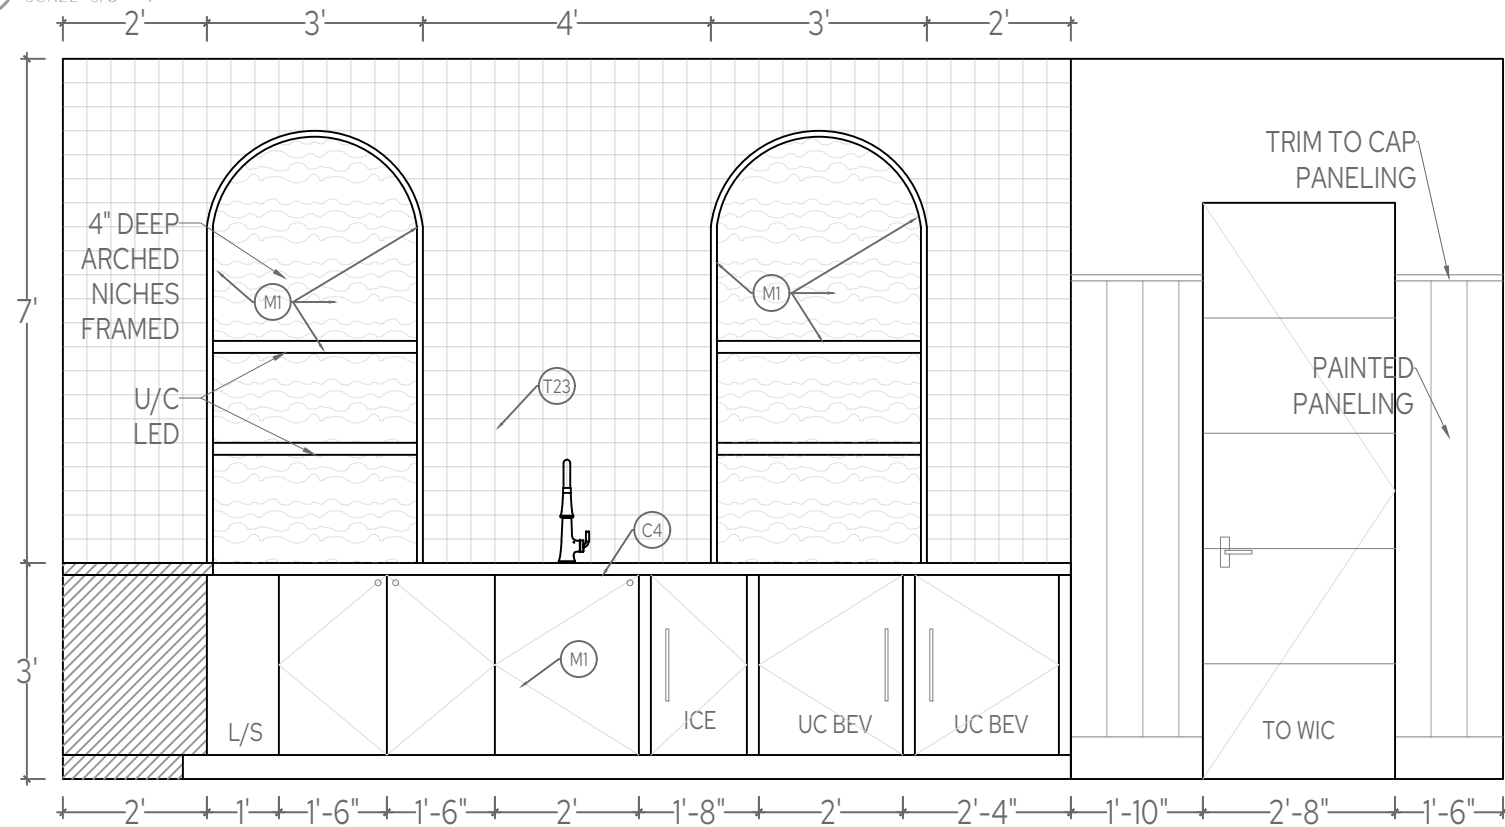


5 GAME ROOM ELEVATION

SCALE: 3/8" = 1'



FLOOR PLAN

SCALE: 1/4" = 1'

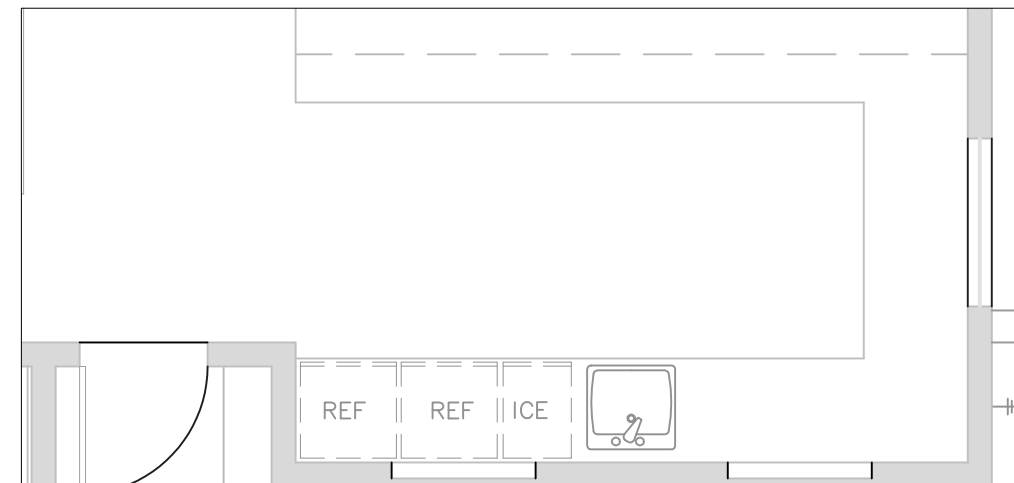

21

INTERIORS

CHRISTINA FORREST
PRINCIPAL
4808641021
DESIGN@21INTERIORS.COM

ALL DRAWINGS AND MEASUREMENTS ARE TO BE CONFIRMED ON SITE BY THE CONTRACTOR, BUILDER OR ARCHITECT.

ALL DRAWINGS ARE CONCEPTUAL IN NATURE AND INTENDED TO SET FORTH DESIGN INTENT ONLY. THEY ARE NOT TO BE USED FOR ARCHITECTURAL OR ENGINEERING PURPOSES.

ALL DRAWINGS AND SPECIFICATIONS ARE PREPARED BY 21 INTERIORS LLC, AND ALL COPYRIGHTS AND OTHER PROPRIETARY RIGHTS APPLICABLE HERETO REMAIN AT ALL TIMES TO 21 INTERIORS.

MESCAL RESIDENCE
6802 EAST MESCAL ST
SCOTTSDALE, AZ




DRAWING:
GAME ROOM ELEV.

DATE:
8.12.2026


SCALE:
3/8" = 1'

SHEET #:
ID34


DRAWN BY:
LB & KB

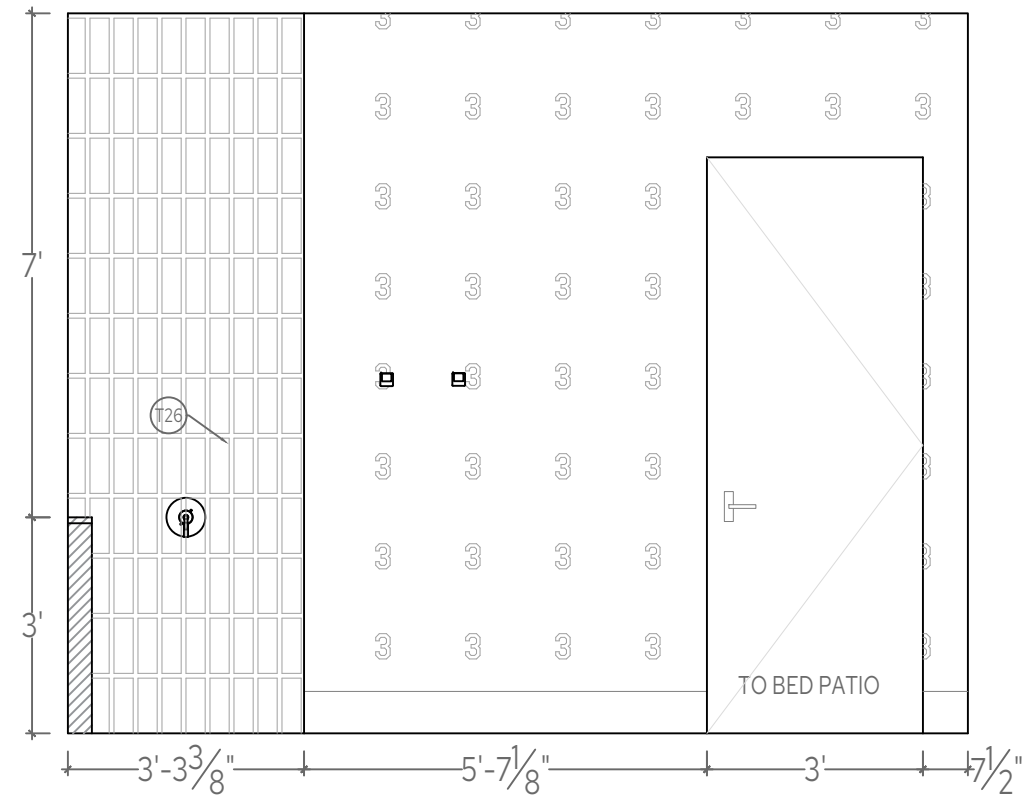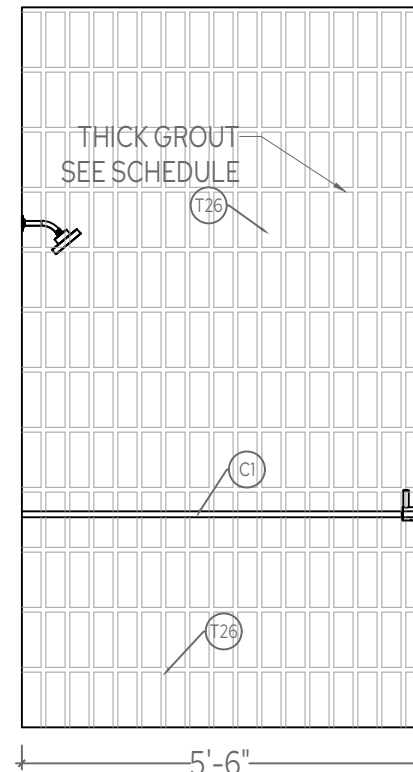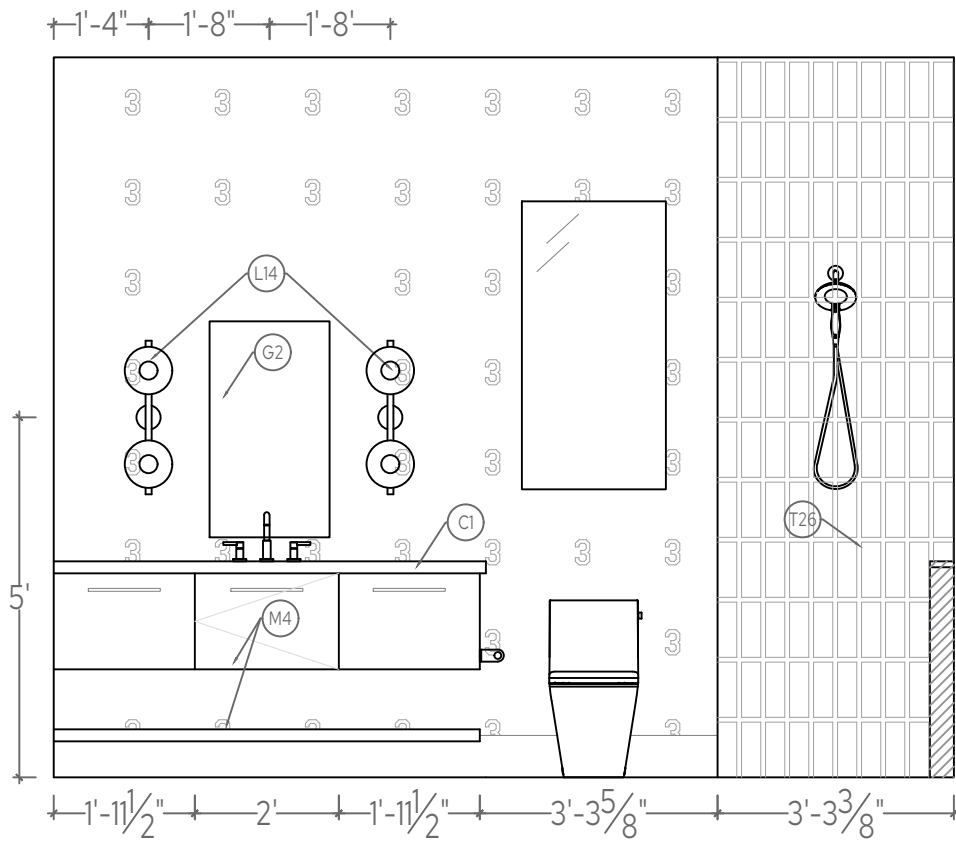


1 POOL BATH ELEVATION
SCALE: 3/8" = 1'

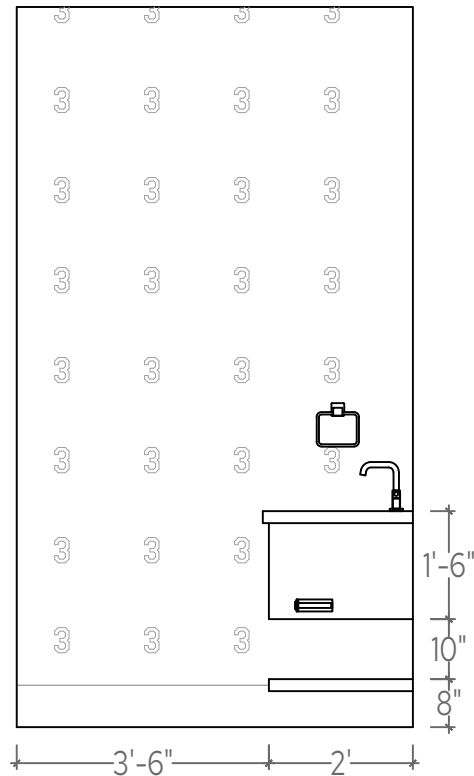

2 POOL BATH ELEVATION
SCALE: 3/8" = 1'

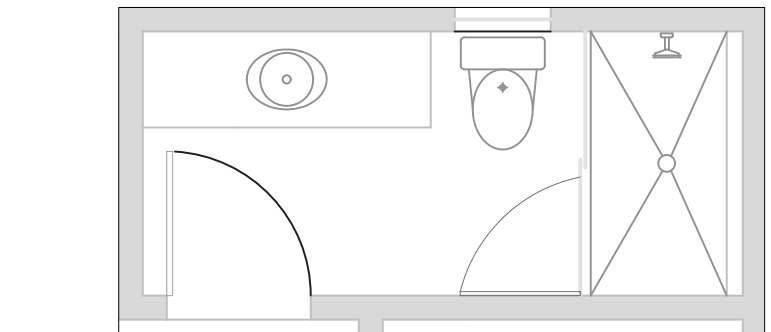


FLOOR PLAN
SCALE: 1/4" = 1'

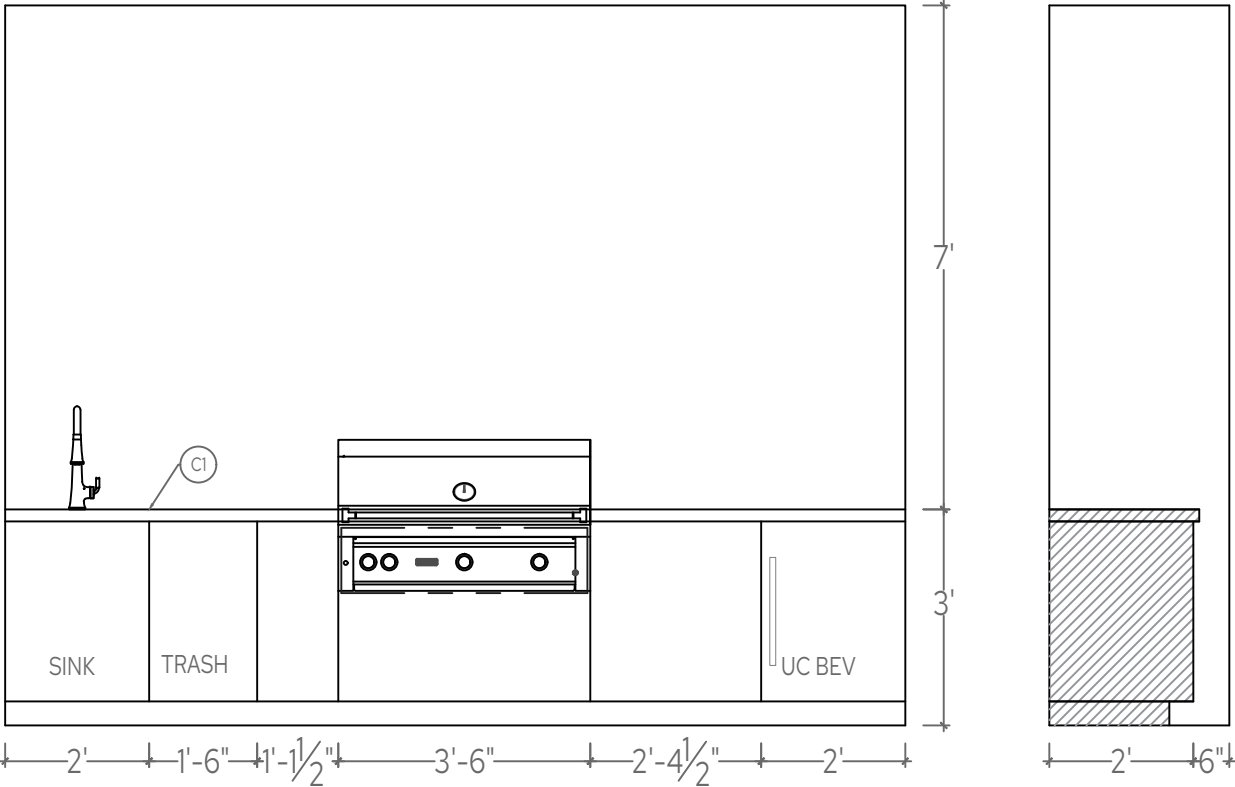

1

KITCHEN PATIO ELEVATION

SCALE: 3/8" = 1'

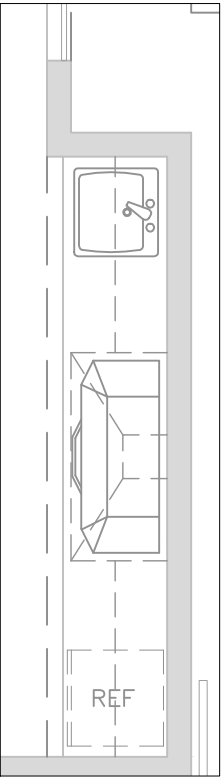

FP

FLOOR PLAN

SCALE: 1/4" = 1'

CHRISTINA FORREST
PRINCIPAL
4808641021
DESIGN@21INTERIORS.COM

ALL DRAWINGS AND MEASUREMENTS ARE TO BE CONFIRMED ON SITE BY THE CONTRACTOR, BUILDER OR ARCHITECT.

ALL DRAWINGS ARE CONCEPTUAL IN NATURE AND INTENDED TO SET FORTH DESIGN INTENT ONLY. THEY ARE NOT TO BE USED FOR ARCHITECTURAL OR ENGINEERING PURPOSES.

ALL DRAWINGS AND SPECIFICATIONS ARE PREPARED BY 21 INTERIORS LLC, AND ALL COPYRIGHTS AND OTHER PROPRIETARY RIGHTS APPLICABLE HERETO REMAIN AT ALL TIMES TO 21 INTERIORS.

MESCAL RESIDENCE
6802 EAST MESCAL ST
SCOTTSDALE, AZ

DRAWING:
KITCHEN
PATIO
ELEV.

DATE:
8.12.2026

SCALE:
3/8" = 1'










SHEET #:
ID35










DRAWN BY:
LB & KB









APPLIANCE SCHEDULE										
NOTE: MORE DETAILED INFORMATION ABOUT CABINETRY MAY BE FOUND ON CABINETRY SCHEDULE										
AREA	LOCATION	MANUFACTURER	APPLIANCE	MODEL #	SWING	PANEL	PANEL FINISH	HARDWARE	HW FINISH	NOTES
DINING	PERIMETER	BUILDER CHOICE	24" WINE COLUMN			READY	M1	18" EMTEK SELECT TRANSITIONAL KNURLED CABINET PULL	POLISHED NICKEL	
EXTERIOR	KITCHEN PATIO	BUILDER CHOICE	24" U/C BEVERAGE FRIDGE							
EXTERIOR	KITCHEN PATIO	BUILDER CHOICE	BUILT IN GRILL							
GAME ROOM	BAR- SINK WALL	BUILDER CHOICE	15" U/C ICE MAKER			READY	M1	16" EMTEK SELECT TRANSITIONAL KNURLED CABINET PULL	POLISHED NICKEL	
GAME ROOM	BAR- SINK WALL	BUILDER CHOICE	24" U/C BEVERAGE FRIDGE			READY	M1	16" EMTEK SELECT TRANSITIONAL KNURLED CABINET PULL	POLISHED NICKEL	
GAME ROOM	BAR- SINK WALL	BUILDER CHOICE	24" U/C BEVERAGE FRIDGE			READY	M1	16" EMTEK SELECT TRANSITIONAL KNURLED CABINET PULL	POLISHED NICKEL	OPTIONAL
KITCHEB PREP	WALL	BUILDER CHOICE	ELKAY WATER DISPENSER							
KITCHEN	ISLAND	BUILDER CHOICE	24" U/C MICROWAVE							
KITCHEN	PERIMETER- RANGE WALL	BUILDER CHOICE	48" GAS RANGE							
KITCHEN	PERIMETER- RANGE WALL	BUILDER CHOICE	48" GAS RANGE HOOD INSERT			READY	M1			
KITCHEN	PERIMETER- REF/FRZR	BUILDER CHOICE	36" FREEZER			READY	M1	36" EMTEK SELECT TRANSITIONAL KNURLED CABINET PULL	POLISHED NICKEL	
KITCHEN	PERIMETER- REF/FRZR	BUILDER CHOICE	36" REFRIGERATOR			READY	M1	36" EMTEK SELECT TRANSITIONAL KNURLED CABINET PULL	POLISHED NICKEL	
KITCHEN	PERIMETER- SINK WALL	BUILDER CHOICE	24" DISHWASHER			READY	M1	16" EMTEK SELECT TRANSITIONAL KNURLED CABINET PULL	POLISHED NICKEL	
KITCHEN	PERIMETER- SINK WALL	BUILDER CHOICE	24" DISHWASHER			READY	M1	16" EMTEK SELECT TRANSITIONAL KNURLED CABINET PULL	POLISHED NICKEL	
KITCHEN	PERIMETER- SINK WALL	BUILDER CHOICE	30" BUILT IN WALL COFFEE MAKER							
KITCHEN	PERIMETER- SINK WALL	BUILDER CHOICE	30" WALL OVEN							
KITCHEN PREP	PERIMETER	BUILDER CHOICE	24" DISHWASHER			READY	M3	16" EMTEK SELECT TRANSITIONAL KNURLED CABINET PULL	POLISHED NICKEL	
KITCHEN PREP	PERIMETER	BUILDER CHOICE	30" STEAM OVEN							
KITCHEN PREP	PERIMETER	BUILDER CHOICE	36" REFRIGERATOR/ FREEZER COMBINATION			READY	M3	18" EMTEK SELECT TRANSITIONAL KNURLED CABINET PULL	POLISHED NICKEL	
LAUNDRY	PERIMETER	BUILDER CHOICE	WASHER AND DRYER							2 SETS





MILLWORK CABINETRY SCHEDULE									
KEY	AREA	LOCATION	DOOR STYLE	MFR - FINISH	FINISH	HARDWARE DRAWERS	HARDWARE CABINETS	HARDWARE FINISH	NOTES: TOEKICK, CABINET CROWN, LIGHTING, ETC.
M3	BED 3 BATH	VANITY	FLAT PANEL	DOSOOZ	ALLURE DS109 MOCHA	EMTEK SELECT TRANSITIONAL KNURLED PULL	EMTEK RECTANGULAR BAR KNURLED T-KNOB	POLISHED NICKEL	
M2	BED 4 BATH	VANITY	FLAT PANEL	DOSOOZ	ALLURE DS107 MIDNIGHT	EMTEK SELECT TRANSITIONAL KNURLED PULL	EMTEK RECTANGULAR BAR KNURLED T-KNOB	POLISHED NICKEL	
M3	BED 5 BATH	VANITY	FLAT PANEL	DOSOOZ	ALLURE DS109 MOCHA	EMTEK SELECT TRANSITIONAL KNURLED PULL	EMTEK RECTANGULAR BAR KNURLED T-KNOB	POLISHED NICKEL	
M1	DINING	MILLWORK	FLAT PANEL	DOSOOZ	ABORIA DS505 LAGUNA OAK	EMTEK SELECT TRANSITIONAL KNURLED PULL	EMTEK SELECT TRANSITIONAL KNURLED PULL	MATTE BLACK	U/C LED 4" SQUARE CROWN
M1	DINING	MILLWORK	FLOATING SHELF	DOSOOZ	ABORIA DS505 LAGUNA OAK				U/C LED
M1	GAME ROOM	BAR	FLAT PANEL	DOSOOZ	ABORIA DS505 LAGUNA OAK	EMTEK SELECT TRANSITIONAL KNURLED PULL	EMTEK RECTANGULAR BAR KNURLED T-KNOB	POLISHED NICKEL	
M1	GAME ROOM	BAR SHELVING ARCHED NICHES	PANELING / SHELVES	DOSOOZ	ABORIA DS505 LAGUNA OAK				U/C LED INCLUDE FRAME SURROUND; PROUD OF THE TILE
M2	GREAT ROOM	NICHE	FLOATING SHELVES	DOSOOZ	ALLURE DS107 MIDNIGHT				U/C LED
M1	GREAT ROOM	NICHE	PANELING	DOSOOZ	ABORIA DS505 LAGUNA OAK				INCLUDE FRAME SURROUND; PROUD OF THE DRYWALL
M1	GUEST BATH	VANITY	FLAT PANEL	DOSOOZ	ABORIA DS505 LAGUNA OAK	EMTEK SELECT TRANSITIONAL KNURLED PULL	EMTEK RECTANGULAR BAR KNURLED T-KNOB	MATTE BLACK	
M1	KITCHEN	PERIMETER	FLAT PANEL	DOSOOZ	ABORIA DS505 LAGUNA OAK	EMTEK SELECT TRANSITIONAL KNURLED PULL	EMTEK RECTANGULAR BAR KNURLED T-KNOB	POLISHED NICKEL	U/C LED 4" SQUARE CROWN
M1	KITCHEN	PERIMETER	SHELF	DOSOOZ	ABORIA DS505 LAGUNA OAK				U/C LED + PLUG MOLD
	KITCHEN	RANGE HOOD		SEE TRIM SCHEDULE					
	KITCHEN	SEATING ISLAND		SEE TRIM SCHEDULE					
M2	KITCHEN	WORKING ISLAND	FLAT PANEL	DOSOOZ	ALLURE DS107 MIDNIGHT	EMTEK SELECT TRANSITIONAL KNURLED PULL	EMTEK RECTANGULAR BAR KNURLED T-KNOB	POLISHED NICKEL	U/C LED
M3	KITCHEN PREP	PERIMETER	FLAT PANEL	DOSOOZ	ALLURE DS109 MOCHA	EMTEK SELECT TRANSITIONAL KNURLED PULL	EMTEK RECTANGULAR BAR KNURLED T-KNOB	POLISHED NICKEL	4" SQUARE CROWN
M3	KITCHEN PREP	PERIMETER	FLOATING SHELVES	DOSOOZ	ALLURE DS109 MOCHA				U/C LED
M3	KITCHEN PREP	PERIMETER	PANTRY SHELVES	DOSOOZ	ALLURE DS109 MOCHA				
M4	LAUNDRY	MILLWORK	SHELVING	SHERWIN WILLIAMS	SW 9515 TUNGSTEN				





MILLWORK CABINETRY SCHEDULE									
KEY	AREA	LOCATION	DOOR STYLE	MFR - FINISH	FINISH	HARDWARE DRAWERS	HARDWARE CABINETS	HARDWARE FINISH	NOTES: TOEKICK, CABINET CROWN, LIGHTING, ETC.
M3	LAUNDRY	PERIMIETER	FLAT PANEL	DOSOOZ	ALLURE DS109 MOCHA	EMTEK SELECT TRANSITIONAL KNURLED PULL	EMTEK RECTANGULAR BAR KNURLED T-KNOB	POLISHED NICKEL	4" SQUARE CROWN
M1	MASTER BATH	ARCHED NICHE	PANELING / SHELVES	DOSOOZ	ABORIA DS505 LAGUNA OAK				U/C LED INCLUDE FRAME SURROUND; PROUD OF THE DRYWALL
M1	MASTER BATH	VANITY	FLAT PANEL	DOSOOZ	ABORIA DS505 LAGUNA OAK	EMTEK SELECT TRANSITIONAL KNURLED PULL	EMTEK SELECT TRANSITIONAL KNURLED PULL	POLISHED NICKEL	U/C LED
	MASTER SUITE	FIREPLACE SURROUND		SEE TRIM SCHEDULE					
M2	MUDROOM	BENCH / FLOATING SHELF	FLAT PANEL	DOSOOZ	ALLURE DS107 MIDNIGHT	TOP KNOBS BROCKWELL KNOB WITH HOLLIN KNOB BACKPLATE		POLISHED NICKEL	FURNITURE BASE TOE KICK FINISH PANEL
M4	POOL BATH	FLOATING VANITY	FLAT PANEL	SHERWIN WILLIAMS	SW 9515 TUNGSTEN	EMTEK SELECT TRANSITIONAL KNURLED PULL	EMTEK RECTANGULAR BAR KNURLED T-KNOB	MATTE BLACK	INCLUDE SHELF UNDER FLOATING VANITY
M3	RV GARAGE BATH	VANITY	FLAT PANEL	DOSOOZ	ALLURE DS109 MOCHA	EMTEK SELECT TRANSITIONAL KNURLED PULL	EMTEK RECTANGULAR BAR KNURLED T-KNOB	MATTE BLACK	

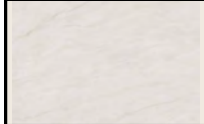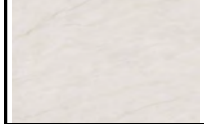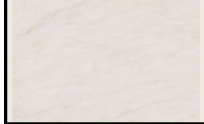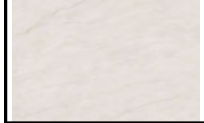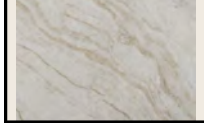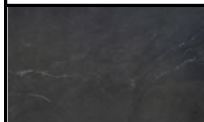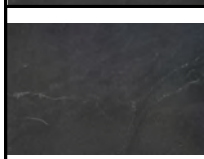
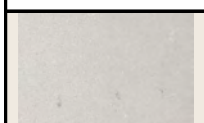
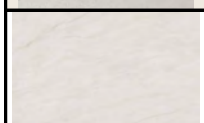
SLAB + COUNTER SURFACE SCHEDULE									
IMAGE	KEY	AREA	LOCATION	MATERIAL	VENDOR / MANUFACTURER	FINISH	SLAB DIM	EDGE DETAIL	NOTES
	C4	BED 3 BATH	SHOWER LEDGE	QUARTZ- VALBELLA GOLD	ARIZONA TILE	POLISHED	2CM	STRAIGHT	
	C4	BED 3 BATH	VANITY COUNTER	QUARTZ- VALBELLA GOLD	ARIZONA TILE	POLISHED	2CM	2" MITERED	
	C4	BED 4 BATH	SHOWER LEDGE	QUARTZ- VALBELLA GOLD	ARIZONA TILE	POLISHED	2CM	STRAIGHT	
	C4	BED 4 BATH	VANITY COUNTER	QUARTZ- VALBELLA GOLD	ARIZONA TILE	POLISHED	2CM	2" MITERED	
	C4	BED 5 BATH	SHOWER NICHE	QUARTZ- VALBELLA GOLD	ARIZONA TILE	POLISHED	2CM	2" MITERED	
	C4	BED 5 BATH	VANITY COUNTER	QUARTZ- VALBELLA GOLD	ARIZONA TILE	POLISHED	2CM	2" MITERED	
	C3	DINING	COUNTER	QUARTZITE- NAICA	CACTUS STONE AND TILE	LEATHERED	2CM	3" MITERED	
	C4	GAME ROOM	BAR COUNTER	QUARTZ- VALBELLA GOLD	ARIZONA TILE	POLISHED	2CM	2" MITERED WITH WATERFALL ON PENINSULA	
	C1	GREAT ROOM	FIREPLACE HEARTH	GRANITE - BLACKHEART	CACTUS STONE AND TILE	LEATHERED	2CM	DEPRESSED	
	C1	GREAT ROOM	FIREPLACE SURROUND	GRANITE - BLACKHEART	CACTUS STONE AND TILE	LEATHERED	2CM	BUILT OUT 4" WITH 2" FRAME SURROUND EDGE AND FIREBOX, MITERED EDGES	
	C2	GUEST BATH	SHOWER LEDGE	QUARTZ- 4001 FRESH CONCRETE	CAESARSTONE	CONCRETE	2CM	STRAIGHT	
	C4	GUEST BATH	VANITY COUNTER	QUARTZ- VALBELLA GOLD	ARIZONA TILE	POLISHED	2CM	2" MITERED	

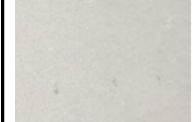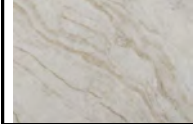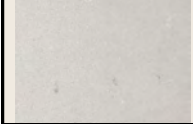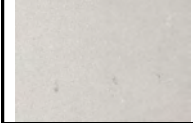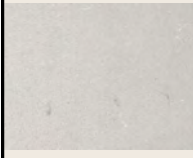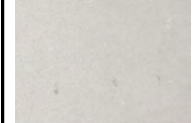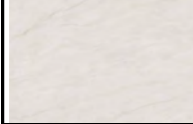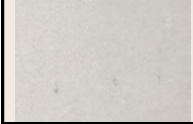
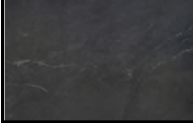
SLAB + COUNTER SURFACE SCHEDULE									
IMAGE	KEY	AREA	LOCATION	MATERIAL	VENDOR / MANUFACTURER	FINISH	SLAB DIM	EDGE DETAIL	NOTES
	C3	KITCHEN	ISLAND- SEATING	QUARTZITE- NAICA	CACTUS STONE AND TILE	LEATHERED	2CM	4" MITERED	
	C2	KITCHEN	ISLAND- WORKING	QUARTZ- 4001 FRESH CONCRETE	CAESARSTONE	CONCRETE	2CM	2" MITERED WITH 24" WATERFALL	QUARTZ PROUD OF MILLWORK
	C3	KITCHEN	PERIMETER- RANGE HOOD COUNTER	QUARTZITE- NAICA	CACTUS STONE AND TILE	LEATHERED	2CM	BACKSPLASH- NO EDGE	
	C3	KITCHEN	PERIMETER- RANGE HOOD COUNTER	QUARTZITE- NAICA	CACTUS STONE AND TILE	LEATHERED	2CM	2" MITERED	ALTERNATE, C2, VE OPTION
	C2	KITCHEN	PERIMETER- REFRIGERATION BACKSPLASH	QUARTZ- 4001 FRESH CONCRETE	CAESARSTONE	CONCRETE	2CM	BACKSPLASH - NO EDGE	
	C2	KITCHEN	PERIMETER- REFRIGERATION COUNTER	QUARTZ- 4001 FRESH CONCRETE	CAESARSTONE	CONCRETE	2CM	2" MITERED	PLUG MOULD UNDER CABINET LIGHTING
	C2	KITCHEN	PERIMETER- SINK BACKSPLASH	QUARTZ- 4001 FRESH CONCRETE	CAESARSTONE	CONCRETE	2CM	18" HIGH CAPPED WITH 4" DEEP SHELF AND 2"H LIP	PLUG MOULD TO BE HIDDEN UNDER LEDGE, ADJUST LIP HEIGHT AS NEEDED LED
	C2	KITCHEN	PERIMETER- SINK COUNTER	QUARTZ- 4001 FRESH CONCRETE	CAESARSTONE	CONCRETE	2CM	2" MITERED	
	C4	KITCHEN PREP	PERIMETER- COUNTER	QUARTZ- VALBELLA GOLD	ARIZONA TILE	POLISHED	2CM	2" MITERED	
	C4	KITCHEN PREP	PERIMETER- SINK BACKSPLASH	QUARTZ- VALBELLA GOLD	ARIZONA TILE	POLISHED	2CM	POLISHED	STRAIGHT HORIZONTAL TERMINATION ON EACH SIDE WITH CENTERED ARCH FEATURE
	C2	LAUNDRY	COUNTER	QUARTZ- 4001 FRESH CONCRETE	CAESARSTONE	CONCRETE	2CM	2" MITERED	
	C1	MASTER BATH	BACKSPLASH	GRANITE - BLACKHEART	CACTUS STONE AND TILE	LEATHERED	2CM	8"H BACKSPLASH	
	C1	MASTER BATH	NICHE, SHELVES + SURROUND	GRANITE - BLACKHEART	CACTUS STONE AND TILE	LEATHERED	2CM	STRAIGHT	GRANITE TO BE PROUD OF SHOWER WALL TILE

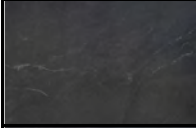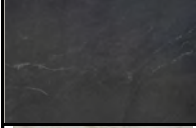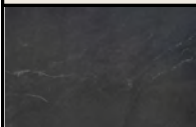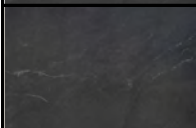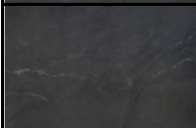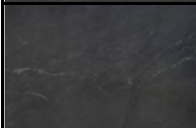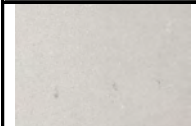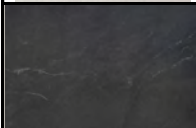SLAB + COUNTER SURFACE SCHEDULE									
IMAGE	KEY	AREA	LOCATION	MATERIAL	VENDOR / MANUFACTURER	FINISH	SLAB DIM	EDGE DETAIL	NOTES
	C1	MASTER BATH	SHOWER BENCH	GRANITE - BLACKHEART	CACTUS STONE AND TILE	LEATHERED	2CM	WATERFALL	
	C1	MASTER BATH	VANITY COUNTER	GRANITE - BLACKHEART	CACTUS STONE AND TILE	LEATHERED	2CM	4" MITERED	
	C3	MASTER SUITE	FIREPLACE HEARTH	QUARTZITE- NAICA	CACTUS STONE AND TILE	LEATHERED	2CM	DEPRESSED	
	C3	MASTER SUITE	FIREPLACE SURROUND	QUARTZITE- NAICA	CACTUS STONE AND TILE	LEATHERED	2CM	BUILT OUT 4" WITH 2" FRAME SURROUND EDGE AND FIREBOX, MITERED EDGES	
	C1	MUDROOM	BENCH TOP	GRANITE - BLACKHEART	CACTUS STONE AND TILE	LEATHERED	2CM	2" MITERED	
	C1	OUTDOOR PATIO	COUNTER	GRANITE - BLACKHEART	CACTUS STONE AND TILE	LEATHERED	2CM	2" MITERED	
	C1	POOL BATH	SHOWER LEDGE	GRANITE - BLACKHEART	CACTUS STONE AND TILE	LEATHERED	2CM	STRAIGHT	
	C1	POOL BATH	VANITY COUNTER	GRANITE - BLACKHEART	CACTUS STONE AND TILE	LEATHERED	2CM	2" MITERED	
	C2	POWDER	COUNTER/ BACKSPLASH CAP	QUARTZ- 4001 FRESH CONCRETE	CAESARSTONE	CONCRETE	2CM	STRAIGHT	COUNTER PROUD OF TILE BY < 1/2"
	C1	RV GARAGE BATH	VANITY COUNTER	GRANITE - BLACKHEART	CACTUS STONE AND TILE	LEATHERED	2CM	2" MITERED	OR REMNIT

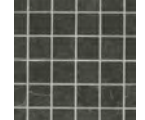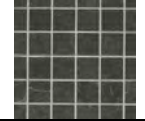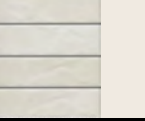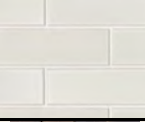TILE + FLOORING SCHEDULE										
IMAGE	KEY	AREA	LOCATION	VENDOR / MANUFACTURER	MATERIAL	DIMENSIONS	FINISH / COLOR	GROUT	TRIM	NOTES
	T17	BED 3 BATH	FLOOR	ARIZONA TILE	PORCELAIN- UNICA	24" X 48"	MATTE / CARBON	MAPEI 5047 CHARCOAL		STRAIGHT STACK
	T18	BED 3 BATH	SHOWER FLOOR	ARIZONA TILE	PORCELAIN- UNICA	2" X 2" ON MOSAIC MESH	MATTE / CARBON	MAPEI 5047 CHARCOAL		
	T17	BED 3 BATH	SHOWER LEDGE	ARIZONA TILE	PORCELAIN- UNICA	24" X 48"	MATTE / CARBON	MAPEI 5047 CHARCOAL	CAP WITH C4	HORIZONTAL STRAIGHT STACK
	T19	BED 3 BATH	SHOWER WALLS	CACTUS STONE AND TILE	CERAMIC- RAINBOW	2" X 10"	GLOSSY/ BONE	MAPEI 5015 BONE	SCHLUTER JOLLY BAHAMA	VERTICAL 1/2 OFFSET
	T20	BED 4 BATH	FLOOR	ARIZONA TILE	PORCELAIN- UNICA	24" X 48"	MATTE / MOON	MAPEI 5001 ALABASTER		STRAIGHT STACK
	T21	BED 4 BATH	SHOWER FLOOR	ARIZONA TILE	PORCELAIN- UNICA	2" X 2" ON MOSAIC MESH	MATTE / MOON	MAPEI 5001 ALABASTER		
	T20	BED 4 BATH	SHOWER LEDGE	ARIZONA TILE	PORCELAIN- UNICA	24" X 48"	MATTE / MOON	MAPEI 5001 ALABASTER	CAP WITH C4	HORIZONTAL STRAIGHT STACK
	T22	BED 4 BATH	SHOWER WALLS	BEDROSIANS	PORCELAIN- ZENIA	2.5" X 9"	MATTE/ ORBIT	MAPEI 5047 CHARCOAL	SCHLUTER JOLLY MATTE BLACK	HORIZONTAL STRAIGHT STACK
	T17	BED 5 BATH	FLOOR	ARIZONA TILE	PORCELAIN- UNICA	24" X 48"	MATTE / CARBON	MAPEI 5047 CHARCOAL		STRAIGHT STACK
	T18	BED 5 BATH	SHOWER FLOOR	ARIZONA TILE	PORCELAIN- UNICA	2" X 2" ON MOSAIC MESH	MATTE / CARBON	MAPEI 5047 CHARCOAL		
	T27	BED 5 BATH	SHOWER WALLS	ARIZONA TILE	PORCELAIN - GLAM	2-1/4" X 9-1/2"	MATTE / BEIGE	MAPEI 5004 BAHAMA BEIGE	COORDINATING TRIM	VERTICAL STRAIGHT STACK
	T5	DINING	BACKSPLASH- ABOVE SHELF	BEDROSIANS	PORCELAIN- ZENIA	2.5" X 9"	MATTE/ SOLAR	MAPEI 5039 IVORY		VERTICAL STRAIGHT STACK
	T4	DINING	BACKSPLASH- BELOW SHELF	SOLSTICE STONE / ARTO	CERAMIC- CLARA COLLECTION TIERRA MADRE	4" X 4"	GLOSSY / FOG	MAPEI 5007 CHOCOLATE		STRAIGHT STACK *LONG LEAD TIME* OPTION- REPLACE WITH T(5)

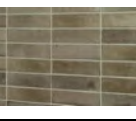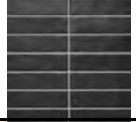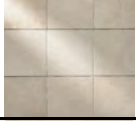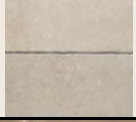TILE + FLOORING SCHEDULE										
IMAGE	KEY	AREA	LOCATION	VENDOR / MANUFACTURER	MATERIAL	DIMENSIONS	FINISH / COLOR	GROUT	TRIM	NOTES
	T1	FOYER	NICHE	SOLSTICE STONE	STONE	RANDOM	ARGYROS RUBBLE	LIGHT MORTER WASH		CONFIRM SAMPLE WITH DESIGNER
	T23	GAME ROOM	BAR - BACKSPLASH	BEDROSIANS	ZELLIGE- ZAGORA	4" X 4"	GLOSS / NERO	MAPEI 5010 BLACK	SEE NOTES	STRAIGHT STACK WOOD FRAME IN NICHES TO BE PROUD OF TILE, NO TRIM NECESSARY
	T1	GREAT ROOM	FIREPLACE	SOLSTICE STONE	STONE	RANDOM	ARGYROS RUBBLE	LIGHT MORTER WASH		CONFIRM SAMPLE WITH DESIGNER
	T14	GUEST BATH	FLOOR	TILE BAR	PORCELAIN- AUTOGRAPH	48" X 48"	SATIN / CREMA	MAPEI 5039 IVORY		STRAIGHT STACK
	T15	GUEST BATH	SHOWER FLOOR	TILE BAR	PORCELAIN- AUTOGRAPH	48" X 48" CUT TO 4" X 6"	SATIN / CREMA	MAPEI 5039 IVORY		STRAIGHT STACK
	T14	GUEST BATH	SHOWER LEDGE	TILE BAR	PORCELAIN - AUTOGRAPH	48" X 48"	SATIN / CREMA	MAPEI 5039 IVORY	CAP WITH C2	STRAIGHT STACK
	T16	GUEST BATH	SHOWER WALLS	DALTILE	CERAMIC- REMEDY	2" X 10"	GLOSSY / ANTIDOTE HANDCRAFTED	MAPEI 5004 BAHAMA BEIGE	SCHLUTER JOLLY MATTE BLACK	VERTICAL STRAIGHT STACK
	T3	KITCHEN PREP	BACKSPLASH	BEDROSIANS	CERAMIC- CLOE	5" X 5"	GLOSSY / WHITE	MAPEI 5001 ALABASTER		INSTALL ON 45 DEGREE ANGLE
	T8	LAUNDRY	BACKSPLASH	ARIZONA TILE	CERAMIC- GLAM	2-1/4" X 9-1/2"	GLOSSY / BLACK	MAPEI 5039 IVORY	COORDINATING TRIM	INSTALL HORIZONTAL STRAIGHT STACK, RANDOM MIX WITH GLOSSY (50%)
	T9	LAUNDRY	BACKSPLASH	ARIZONA TILE	CERAMIC- GLAM	2-1/4" X 9-1/2"	MATTE / BLACK	MAPEI 5039 IVORY	COORDINATING TRIM	INSTALL HORIZONTAL STRAIGHT STACK, RANDOM MIX WITH GLOSSY (50%)
	T6	LAUNDRY	FLOOR	BEDROSIANS	PORCELAIN- TRULLI	10" X 10"	MATTE / SABBIA	MAPEI 5105 DRIFTWOOD		INSTALL EVERY OTHER WITH T(7) HALF OFFSET EACH ROW
	T7	LAUNDRY	FLOOR	BEDROSIANS	PORCELAIN- TRULLI	10" X 20"	MATTE / SABBIA	MAPEI 5105 DRIFTWOOD		INSTALL EVERY OTHER WITH T(6) HALF OFFSET EACH ROW
	T11	MASTER BATH	FLOOR	FACINGS OF AMERICA	PORCELAIN- LUXURY	24" X 48"	MATTE / AMANI BRONZE	MAPEI 5105 DRIFTWOOD		STRAIGHT STACK

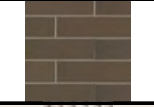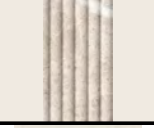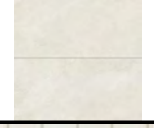TILE + FLOORING SCHEDULE										
IMAGE	KEY	AREA	LOCATION	VENDOR / MANUFACTURER	MATERIAL	DIMENSIONS	FINISH / COLOR	GROUT	TRIM	NOTES
	T13	MASTER BATH	SHOWER / TUB WALLS	COSENTINO / DEKTON	PORCELAIN - CRAFTIZEN	0/8 MM 128.74" X 57.87"	MATTE/ ALBARIUM	BUTT JOINT	MITER CORNERS	RAN VERTICALLY SEE SLAB SCHEDULE FOR SHOWER BENCH AND NICHE REFER TO DESIGNER FOR RECOMMENED INSTALLERS
	T12	MASTER BATH	SHOWER FLOOR	FACINGS OF AMERICA	PORCELAIN- LUXURY	24" X 48" CUT TO 4" X 6"	MATTE / AMANI BRONZE	MAPEI 5105 DRIFTWOOD		STRAIGHT STACK
	T1	MASTER BATH	VANITY BACKSPLASH	SOLSTICE STONE	STONE	RANDOM	ARGYROS RUBBLE	LIGHT MORTER WASH		CONFIRM SAMPLE WITH DESIGNER
	T25	POOL BATH	FLOOR / SHOWER FLOOR	BEDROSIANS	PORCELAIN- CELINE	2.5" X 12"	MATTE/ WHITE	MAPEI 5039 IVORY		STRAIGHT STACK VERTICAL PATTERN WITH T24, 2 COLUMNS OF T24 FOLLOWED BY 1 COLUMN OF T25
	T24	POOL BATH	FLOOR / SHOWER FLOOR	BEDROSIANS	PORCELAIN- CELINE	2.5" X 12"	MATTE/ TAUPE	MAPEI 5039 IVORY		STRAIGHT STACK VERTICAL PATTERN WITH T25, 2 COLUMNS OF T24 FOLLOWED BY 1 COLUMN OF T25
	T26	POOL BATH	SHOWER WALLS	BEDROSIANS	PORCELAIN- ZENIA	2.5" X 9"	MATTE/ UMBRA	1/2" GROUT LINES MAPEI 5105 DRIFTWOOD	SHLUTER JOLLY MATTE BLACK	LEDGE TO BE CAPED WITH C1
	T10	POWDER	VANITY / BACKSPLASH	CRAFTSMAN COURT CERAMICS/ MARBLE SYSTEMS	MARBLE- SILVER SHADOW	6" X 42"	HONED/ FLUTED / SILVER SHADOW	BUTT JOINT	CAP WITH 1 FLUTE OF TILE	VERTICAL STRAIGHT STACK ALTERNATE TO BUTT JOINT- MAPEI 5001 ALABASTER
	T20	RV GARAGE BATH	FLOOR	ARIZONA TILE	PORCELAIN- UNICA	24" X 48"	MATTE / MOON	MAPEI 5001 ALABASTER		STRAIGHT STACK
	T21	RV GARAGE BATH	SHOWER FLOOR	ARIZONA TILE	PORCELAIN- UNICA	2" X 2" ON MOSAIC MESH	MATTE / MOON	MAPEI 5001 ALABASTER		
	T9	RV GARAGE BATH	SHOWER WALLS	ARIZONA TILE	PORCELAIN - GLAM	2-1/4" X 9-1/2"	MATTE / BLACK	MAPEI 5010 BLACK	COORDINATING TRIM	HORIZONTAL STRIGHT STACK INCLUDE NICHE
	T1	WELLNESS	COLD PLUNGE WALL	SOLSTICE STONE	STONE	RANDOM	ARGYROS RUBBLE	LIGHT MORTER WASH		CONFIRM SAMPLE WITH DESIGNER
	F1	WHOLE HOME	FLOOR	TRIWEST / METRO WEST/ CALIFORNIA CLASSICS	FRENCH OAK / MEDITERRANEAN 9.5	9.5"W	ALASSIO			


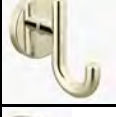
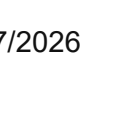
PLUMBING SCHEDULE								
IMAGE	AREA	LOCATION	QTY	MANUFACTURER	ITEM	MODEL #	FINISH	NOTES
	BED 3 BATH	SHOWER	1	DELTA FAUCETS	24" REVERSIBLE LINEAR SHOWER DRAIN	DT0732413-PN	POLISHED NICKEL	
	BED 3 BATH	SHOWER	1	DELTA FAUCETS	TRINISIC MONITOR 14 SERIES VALVE	T14059-PN	POLISHED NICKEL	
	BED 3 BATH	SHOWER	2	DELTA FAUCETS	TRINSIC ROBE HOOK	75935-PN	POLISHED NICKEL	
	BED 3 BATH	SHOWER	1	DELTA FAUCETS	UNIVERSAL H20 KINETIC IN2ITION 5 SETTING TWO IN ONE SHOWER	58480-PN-PR-PK	POLISHED NICKEL	
	BED 3 BATH	TOILET	1	DELTA FAUCETS	TRINISIC TISSUE HOLDER	75950-PN	POLISHED NICKEL	
	BED 3 BATH	TOILET	1	DELTA FAUCETS	TRINSIC TANK LEVER	75960-PN	POLISHED NICKEL	
	BED 3 BATH	TOILET	1	KOHLER	VEIL ONE PIECE ELONGATED TOILET WITH SKIRTED TRAPWAY	K-1381-0	WHITE	
	BED 3 BATH	VANITY	1	DELTA FAUCETS	TRINSIC TOWEL RING	759460-PN	POLISHED NICKEL	
	BED 3 BATH	VANITY	1	DELTA FAUCETS	TRINSIC TWO HANDLE WIDESPREAD BATHROOM FAUCET	3559-PNMPU-DST	POLISHED NICKEL	
	BED 3 BATH	VANITY	1	KOHLER	VERTICYL 19" RECTANGULAR UNDERMOUNT BATHROOM SINK	K-2882-0	WHITE	
	BED 4 BATH	SHOWER	1	DELTA FAUCETS	24" REVERSIBLE LINEAR SHOWER DRAIN	DT0732413-PN	POLISHED NICKEL	
	BED 4 BATH	SHOWER	1	DELTA FAUCETS	TRINISIC MONITOR 14 SERIES VALVE	T14059-PN	POLISHED NICKEL	
	BED 4 BATH	SHOWER	2	DELTA FAUCETS	TRINSIC ROBE HOOK	75935-PN	POLISHED NICKEL	

PLUMBING SCHEDULE								
IMAGE	AREA	LOCATION	QTY	MANUFACTURER	ITEM	MODEL #	FINISH	NOTES
	BED 4 BATH	SHOWER	1	DELTA FAUCETS	UNIVERSAL H2OKINETIC IN2ITION 5 SETTING TWO IN ONE SHOWER	58480-PN-PR-PK	POLISHED NICKEL	
	BED 4 BATH	TOILET	1	DELTA FAUCETS	TRINISIC TISSUE HOLDER	75950-PN	POLISHED NICKEL	
	BED 4 BATH	TOILET	1	DELTA FAUCETS	TRINSIC TANK LEVER	75960-PN	POLISHED NICKEL	
	BED 4 BATH	TOILET	1	KOHLER	VEIL ONE PIECE ELONGATED TOILET WITH SKIRTED TRAPWAY	K-1381-0	WHITE	
	BED 4 BATH	VANITY	1	DELTA FAUCETS	TRINSIC TOWEL RING	759460-PN	POLISHED NICKEL	
	BED 4 BATH	VANITY	1	DELTA FAUCETS	TRINSIC TWO HANDLE WIDESPREAD BATHROOM FAUCET	3559-PNMPU-DST	POLISHED NICKEL	
	BED 4 BATH	VANITY	1	KOHLER	VERTICYL 19" RECTANGULAR UNDERMOUNT BATHROOM SINK	K-2882-0	WHITE	
	BED 5 BATH	SHOWER	1	DELTA FAUCETS	24" REVERSIBLE LINEAR SHOWER DRAIN	DT0732413-PN	POLISHED NICKEL	
	BED 5 BATH	SHOWER	1	DELTA FAUCETS	TRINISIC MONITOR 14 SERIES VALVE	T14059-PN	POLISHED NICKEL	
	BED 5 BATH	SHOWER	2	DELTA FAUCETS	TRINSIC ROBE HOOK	75935-PN	POLISHED NICKEL	
	BED 5 BATH	SHOWER	1	DELTA FAUCETS	UNIVERSAL H2OKINETIC IN2ITION 5 SETTING TWO IN ONE SHOWER	58480-PN-PR-PK	POLISHED NICKEL	
	BED 5 BATH	TOILET	1	DELTA FAUCETS	TRINISIC TISSUE HOLDER	75950-PN	POLISHED NICKEL	
	BED 5 BATH	TOILET	1	DELTA FAUCETS	TRINSIC TANK LEVER	75960-PN	POLISHED NICKEL	


PLUMBING SCHEDULE								
IMAGE	AREA	LOCATION	QTY	MANUFACTURER	ITEM	MODEL #	FINISH	NOTES
	BED 5 BATH	TOILET	1	KOHLER	VEIL ONE PIECE ELONGATED TOILET WITH SKIRTED TRAPWAY	K-1381-0	WHITE	
	BED 5 BATH	VANITY	1	DELTA FAUCETS	TRINSIC TOWEL RING	759460-PN	POLISHED NICKEL	
	BED 5 BATH	VANITY	1	DELTA FAUCETS	TRINSIC TWO HANDLE WIDESPREAD BATHROOM FAUCET	3559-PNMPU-DST	POLISHED NICKEL	
	BED 5 BATH	VANITY	1	KOHLER	VERTICYL 19" RECTANGULAR UNDERMOUNT BATHROOM SINK	K-2882-0	WHITE	
	GAME ROOM	PERIMETER	1	BLANCO	PRECIS U BAR	400882	CAFÉ	
	GAME ROOM	PERIMETER	1	DELTA FAUCETS	AIR SWITCH	72050-BL	MATTE BLACK	
	GAME ROOM	PERIMETER	1	DELTA FAUCETS	CORDOVA SINGLE HANDLE PULL DOWN BAR PREP FAUCET	9985-BL-DST	MATTE BLACK	
	GAME ROOM	PERIMETER	1	INSINKERATOR	GARBAGE DISPOSAL			BUILDER CHOICE
	GUEST BATH	SHOWER	1	DELTA FAUCETS	24" REVERSIBLE LINEAR SHOWER DRAIN	DT0732413-BL	MATTE BLACK	
	GUEST BATH	SHOWER	1	DELTA FAUCETS	TRINISIC MONITOR 14 SERIES VALVE	T14059-BL	MATTE BLACK	
	GUEST BATH	SHOWER	2	DELTA FAUCETS	TRINSIC ROBE HOOK	75935-BL	MATTE BLACK	
	GUEST BATH	SHOWER	1	DELTA FAUCETS	UNIVERSAL H20KINETIC IN2ITION 5 SETTING TWO IN ONE SHOWER	58480-BL-PK	MATTE BLACK	
	GUEST BATH	TOILET	1	DELTA FAUCETS	TRINSIC TANK LEVER	75960-BL	MATTE BLACK	




PLUMBING SCHEDULE								
IMAGE	AREA	LOCATION	QTY	MANUFACTURER	ITEM	MODEL #	FINISH	NOTES
	GUEST BATH	TOILET	1	DELTA FAUCETS	TRINSIC TISSUE HOLDER	75950-BL	MATTE BLACK	
	GUEST BATH	TOILET	1	KOHLER	VEIL ONE PIECE ELONGATED TOILET WITH SKIRTED TRAPWAY	K-1381-0	WHITE	
	GUEST BATH	VANITY	1	DELTA FAUCETS	TRINSIC TOWEL RING	759460-BL	MATTE BLACK	
	GUEST BATH	VANITY	1	DELTA FAUCETS	TRINSIC TWO HANDLE WIDESPREAD BATHROOM FAUCET	3559-BLMPU-DST	MATTE BLACK	
	GUEST BATH	VANITY	1	KOHLER	VERTICYL 19" RECTANGULAR UNDERMOUNT BATHROOM SINK	K-2882-0	WHITE	
	KITCHEN	ISLAND	1	BLANCO	PRECIS 21	515652	CAFÉ	
	KITCHEN	ISLAND	1	BRIZO	AIR SWITCH	69080-PN	POLISHED NICKEL	
	KITCHEN	ISLAND	1	BRIZO	FAIRCROFT DECK MOUNT BRIDGE FAUCET WITH ARC SPOUT AND SIDE SPRAYER + DECK MOUNT RISER + COIN EDGE LEVER HANDLE KIT + BASKET	62548LF-PCLHP T70748-PC HLR049-PC 699448-PC	POLISHED NICKEL	
	KITCHEN	ISLAND	1	INSINKERATOR	GARBAGE DISPOSAL			BUILDER CHOICE
	KITCHEN	KITCHEN PERIMETER - SINK	1	BLANCO	PRECIS SUPER SINGLE	440147	CAFÉ	
	KITCHEN	PERIMETER - RANGE	1	BRIZO	FAIRCROFT WALL MOUNT POT FILLER WITH COIN EDGE LEVER	62849LF-PN	POLISHED NICKEL	
	KITCHEN	PERIMETER - SINK	1	BRIZO	AIR SWITCH	69080-PN	POLISHED NICKEL	
	KITCHEN	PERIMETER - SINK	1	BRIZO	FAIRCROFT PULL DOWN FAUCET WITH ARC SPOUT + COIN EDGE LEVER HANDLE KIT	63048LF-PNLHP HLK049-PN	POLISHED NICKEL	


PLUMBING SCHEDULE								
IMAGE	AREA	LOCATION	QTY	MANUFACTURER	ITEM	MODEL #	FINISH	NOTES
	KITCHEN	PERIMETER - SINK	1	INSINKERATOR	GARBAGE DISPOSAL			BUILDER CHOICE
	KITCHEN PREP	PERIMETER	1	BLANCO	PRECIS 21	515652	CAFÉ	
	KITCHEN PREP	PERIMETER	1	BRIZO	AIR SWITCH	69080-PN	POLISHED NICKEL	
	KITCHEN PREP	PERIMETER	1	DELTA FAUCETS	SINGLE HANDLE KITCHEN PULL DOWN FAUCET	19850-PN - DST	POLISHED NICKEL	
	KITCHEN PREP	PERIMETER - SINK	1	INSINKERATOR	GARBAGE DISPOSAL			BUILDER CHOICE
	LAUNDRY	PERIMETER	1	BLANCO	LIVEN	401920	ANTHRACITE	
	LAUNDRY	PERIMETER	1	DELTA FAUCETS	TRINSIC TOUCH TECHNOLOGY KITCHEN FAUCET WITH TOUCHLESS TECHNOLOGY	9159TL-BL-DST	MATTE BLACK	
	MASTER BATHROOM	SHOWER	1	BRIZO	48" REVERSIBLE LINEAR SHOWER DRAIN + ROUGH	BT0734816-PN BR73480	POLISHED NICKEL	
	MASTER BATHROOM	SHOWER	1	BRIZO	BEAUCLERE 7-1/2" SHOWER ARM AND FLANGE	83865-PN	POLISHED NICKEL	
	MASTER BATHROOM	SHOWER	1	BRIZO	BEAUCLERE 8" H2OKINETIC MULTIFUNCTION SHOWER HEAD	87465-PN	POLISHED NICKEL	
	MASTER BATHROOM	SHOWER	1	BRIZO	BEAUCLERE MULTIFUNCTION WALL MOUNT HAND SHOWER	88865-PN	POLISHED NICKEL	
	MASTER BATHROOM	SHOWER	3	BRIZO	BEAUCLERE SINGLE ROBE HOOK	693465-PN	POLISHED NICKEL	
	MASTER BATHROOM	SHOWER	1	BRIZO	ESSENTIAL 12" LINEAR ROUND SINGLE FUNCTION RAINCAN SHOWER HEAD	81392-PN-2.5	POLISHED NICKEL	

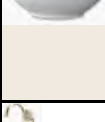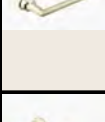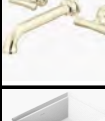PLUMBING SCHEDULE								
IMAGE	AREA	LOCATION	QTY	MANUFACTURER	ITEM	MODEL #	FINISH	NOTES
	MASTER BATHROOM	SHOWER	1	BRIZO	ESSENTIAL 24" CEILING MOUNT SHOWER ARM AND ROUND FLANGE	83992-24-PN	POLISHED NICKEL	
	MASTER BATHROOM	SHOWER	1	BRIZO				
	MASTER BATHROOM	TOILET	1	BRIZO	BEAUCLERE TISSUE HOLDER	695065-PN	POLISHED NICKEL	
	MASTER BATHROOM	TOILET	1	BRIZO	BEAUCLERE UNIVERSAL FLUSH LEVER	696365-PN	POLISHED NICKEL	
	MASTER BATHROOM	TOILET	1	KOHLER	VEIL ONE PIECE ELONGATED TOILET WITH SKIRTED TRAPWAY	K-1381-0	WHITE	
	MASTER BATHROOM	TUB	1	AVANO	FREESTANDING BATHTUB 74-3/8" MAN MADE STONE SOAKING BATHTUB	AV7233LCSXCWXX	WHITE	
	MASTER BATHROOM	TUB	1	BRIZO	BEAUCLERE SINGLE HANDLE FREESTANDING TUB FILLER + LEVER HANDLE KIT + ROUGH	T70165-PNLHP HL7065-PH R70100	POLISHED NICKEL	
	MASTER BATHROOM	VANITY	1	BRIZO	BEAUCLERE 8" TOWEL BAR	694765-PN	POLISHED NICKEL	
	MASTER BATHROOM	VANITY	2	BRIZO	BEAUCLERE TWO HANDLE WALL MOUNT LAVATORY FAUCET + CROSS HANDLE KIT + ROUGH	T65865LF-PNLHP HX5865-PN R65800	POLISHED NICKEL	
	MASTER BATHROOM	VANITY	1	KOHLER	VERTICYL 19" RECTANGULAR UNDERMOUNT BATHROOM SINK	K-2882-0	WHITE	
	MASTER BATHROOM	WELLNESS	1	BUILDER CHOICE	COLD PLUNGE			
	MASTER BATHROOM	WELLNESS	1	BUILDER CHOICE	INFRARED SAUNA			
	MUDROOM ROOM	WALL	5	REJUVENATION	WREN SINGLE HOOK	3805765	POLISHED NICKEL	

PLUMBING SCHEDULE								
IMAGE	AREA	LOCATION	QTY	MANUFACTURER	ITEM	MODEL #	FINISH	NOTES
	POOL BATH	SHOWER	1	DELTA FAUCETS	24" REVERSIBLE LINEAR SHOWER DRAIN	DT0732413-BL	MATTE BLACK	
	POOL BATH	SHOWER	1	DELTA FAUCETS	ALTADO MONITOR 17 SERIES VALVE ONLY TRIM	T17042-BL	MATTE BLACK	
	POOL BATH	SHOWER	3	DELTA FAUCETS	ALTADO ROBE HOOKS	74235-BL	MATTE BLACK	
	POOL BATH	SHOWER	1	DELTA FAUCETS	DELTA IN2ITION 4 SETTING TWO IN ONE	75491BL	MATTE BLACK	
	POOL BATH	TOILET	1	DELTA FAUCETS	ALTADO TISSUE HOLDER	74250-BL	MATTE BLACK	
	POOL BATH	TOILET	1	DELTA FAUCETS	TRINSIC TANK LEVER	75960-BL	MATTE BLACK	
	POOL BATH	TOILET	1	KOHLER	VEIL ONE PIECE ELONGATED TOILET WITH SKIRTED TRAPWAY	K-1381-0	WHITE	
	POOL BATH	VANITY	1	DELTA FAUCETS	ALTADO 8" TOWEL BAR	74208-BL	MATTE BLACK	
	POOL BATH	VANITY	1	DELTA FAUCETS	ALTADO TWO HANDLE WIDESPREAD BATHROOM FACUET	35442-BLMPU-DST	MATTE BLACK	
	POOL BATH	VANITY	1	KOHLER	VERTICYL 17" RECTANGULAR UNDERMOUNT BATHROOM SINK	K-8189-0	WHITE	
	POWDER	TOILET	1	DELTA FAUCETS	ALTADO TISSUE HOLDER	74250-BL	MATTE BLACK	
	POWDER	VANITY	1	BRIZO	BEAUCLERE WDIESPREAD LAVAVTORY FAUCET WITH ARC SPOUT + CROSS HANDLE KIT	65365LF - PNLHP HX5365-PN	POLISHED NICKEL	
	POWDER	VANITY	1	KOHLER	VERTICYL 19" RECTANGULAR UNDERMOUNT BATHROOM SINK	K-2882-0	WHITE	

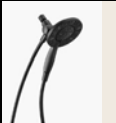PLUMBING SCHEDULE								
IMAGE	AREA	LOCATION	QTY	MANUFACTURER	ITEM	MODEL #	FINISH	NOTES
	RV GARAGE BATH	SHOWER	1	DELTA FAUCETS	24" REVERSIBLE LINEAR SHOWER DRAIN	DT0732413-BL	MATTE BLACK	CONFIRM SIZE
	RV GARAGE BATH	SHOWER	1	DELTA FAUCETS	ALTADO MONITOR 17 SERIES VALVE ONLY TRIM	T17042-BL	MATTE BLACK	
	RV GARAGE BATH	SHOWER	3	DELTA FAUCETS	ALTADO ROBE HOOKS	74235-BL	MATTE BLACK	
	RV GARAGE BATH	SHOWER	1	DELTA FAUCETS	DELTA IN2ITION 4 SETTING TWO IN ONE	75491BL	MATTE BLACK	
	RV GARAGE BATH	TOILET	1	DELTA FAUCETS	ALTADO TISSUE HOLDER	74250-BL	MATTE BLACK	
	RV GARAGE BATH	TOILET	1	DELTA FAUCETS	TRINSIC TANK LEVER	75960-BL	MATTE BLACK	
	RV GARAGE BATH	TOILET	1	KOHLER	VEIL ONE PIECE ELONGATED TOILET WITH SKIRTED TRAPWAY	K-1381-0	WHITE	
	RV GARAGE BATH	VANITY	1	DELTA FAUCETS	ALTADO 8" TOWEL BAR	74208-BL	MATTE BLACK	
	RV GARAGE BATH	VANITY	1	DELTA FAUCETS	ALTADO TWO HANDLE WIDESPREAD BATHROOM FACUET	35442-BLMPU-DST	MATTE BLACK	
	RV GARAGE BATH	VANITY	1	KOHLER	VERTICYL 17" RECTANGULAR UNDERMOUNT BATHROOM SINK	K-8189-0	WHITE	CONFIRM SIZE

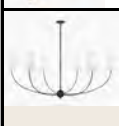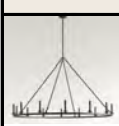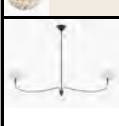LIGHTING SCHEDULE										
IMAGE	KEY	AREA	LOCATION	QTY	MANUFACTURER	ITEM	DIMENSIONS	MODEL #	FINISH	NOTES
	L1	BED 3 BATH	VANITY	2	CB2	ROXANE WHITE MARBLE WALL SCONCE	16.9" X 3.5"	293922	WHITE MARBLE	
	L2	BED 4 BATH	VANITY	2	CB2	BENEDICTE WHITE AND BLACK STRIPE MARBLE WALL SCONCE	14.4" X 2.1"	171578	WHITE AND BLACK	
	L2	BED 5 BATH	VANITY	2	CB2	BENEDICTE WHITE AND BLACK STRIPE MARBLE WALL SCONCE	14.4" X 2.1"	171578	WHITE AND BLACK	
	L3	DINING	CEILING	1	RADILUM	FLINT ALABASTER PENDANT - 5 HEADS	3.9" X 15.4" FIXTURE	RDP-210721-03	ANTIQUE BRASS AND WHITE	
	L4	FOYER	CEILING	1	Z-LITE	SHANNON 6 LIGHT CHANDELIER	42" D	3040-42MB	MATTE BLACK	
	L5	FOYER	WALL	1	VISUAL COMFORT	18" CABINET MAKERS PICTURE LIGHT	18" X 35"	SL 2705BZ	BRONZE	
	L6	GAME ROOM	CEILING	1	HINKLEY	BOWERY LARGE ADJUSTABLE CONVERTIBLE MULTI TIER CHANDELIER	50" D	FR35806BLK	BLACK AND BRASS	
	L7	GREAT ROOM	CEILING	1	POTTERY BARN	REMINGTON IRON ROUND CHANDELIER	60" D	4217844	BRONZE	
	L1	GUEST BATH	VANITY	2	CB2	ROXANE WHITE MARBLE WALL SCONCE	16.9" X 3.5"	293922	WHITE MARBLE	
	L8	KITCHEN	CEILING	1	VISUAL COMFORT	GRIFFIN GRANDE LINEAR CHANDELIER	10.5" X 62"	AL 5010BZ/CHC-L	BRONZE + CHOCOLATE LEATHER	
	L9	KITCHEN	WALL	2	VISUAL COMFORT	DOWNEY MEDIUM REFLECTOR SCONCE	18" X 7.25"	CHD 2606SBM	STAINED BLACK METALLIC AND AGED IRON	
	L10	KITCHEN PREP	SCONCE	1	VISUAL COMFORT	MALIA 14" ARCHED WALL LIGHT	13.75" X 8"	AL 2004BZ-BZ	BRONZE	
	L11	MASTER BATHROOM	VANITY	4	VISUAL COMFORT	VENDOME SINGLE SCONCE	14.25" X 5.5"	TOB 2007PN-L	POLISHED NICKEL	


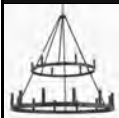
LIGHTING SCHEDULE										
IMAGE	KEY	AREA	LOCATION	QTY	MANUFACTURER	ITEM	DIMENSIONS	MODEL #	FINISH	NOTES
	L12	MASTER BEDROOM	CEILING	1	MINKA	DUTTON CHANDELIER 18-LIGHT	42.75" D	1717-66A MINKA LAVERY	COAL BLACK	
	L13	OFFICE	CEILING	1	HINKLEY	SELENE LARGE MULTI TIER CHANDELIER	48' D	FR41905BX	BLACK OXIDE	
	L14	POOL BATH	VANITY	2	RAYONSHINE	CETO WALL LIGHT	7.9" X 25.6"	DM-202208271036- 35	BLACK + SMOKE	
	L15	POWDER	VANITY	2	VISUAL COMFORT	MELANGE ELONGATED SCONCE	20" X 4.25"	KW- 2013PN-ALB	POLISHED NICKEL	
	L16	RV GARAGE BATH	VANITY	1	CB2	AQUA VIRGO BLACK MARBLE WALL SCONCE	5.7" X 4.3"	672138	BLACK MARBLE	


GLASS SCHEDULE										
IMAGE	KEY	AREA	LOCATION	QTY	MANUFACTURER	ITEM	DIMENSIONS	MODEL #	FINISH	NOTES
		BED 3 BATH	SHOWER	1	BUILDER CHOICE	CLEAR GLASS DOOR + PANEL	DOOR 2'-6" W X 8' H PANEL 3'-6"W X 8'H	BUILDER CHOICE	HARDWARE TO MATCH POLISH NICKEL	
	G1	BED 3 BATH	VANITY	1	JOSS AND MAIN	SABINE METAL ARCH WALL MIRROR	36" X 36"	J001263710	BLACK	
		BED 4 BATH	SHOWER	1	BUILDER CHOICE	CLEAR GLASS DOOR + PANEL	DOOR 2'-6" W X 8' H PANEL 3'W X 8'H	BUILDER CHOICE	HARDWARE TO MATCH MATTE BLACK	
		BED 4 BATH	SHOWER	1	BUILDER CHOICE	CLEAR GLASS DOOR + PANEL	DOOR 2'-6" W X 8' H PANEL 3'-6"W X 8'H	BUILDER CHOICE	HARDWARE TO MATCH POLISH NICKEL	
	G1	BED 4 BATH	VANITY	1	JOSS AND MAIN	SABINE METAL ARCH WALL MIRROR	36" X 36"	J001263710	BLACK	
		BED 5 BATH	SHOWER	1	BUILDER CHOICE	CLEAR GLASS DOOR + PANEL		BUILDER CHOICE	HARDWARE TO MATCH MATTE BLACK	
	G6	BED 5 BATH	VANITY	1	JOSS AND MAIN	SABINE METAL RECTANGLE WALL MIRROR	36" X 24"	J000802161	BLACK	
		GUEST BATH	SHOWER	1	BUILDER CHOICE	CLEAR GLASS DOOR + PANEL	DOOR 2'-6" W X 8' H PANEL 3'W X 8'H	BUILDER CHOICE	HARDWARE TO MATCH MATTE BLACK	
	G1	GUEST BATH	VANITY	1	JOSS AND MAIN	SABINE METAL ARCH WALL MIRROR	36" X 36"	J001263710	BLACK	
		MASTER BATHROOM	SHOWER	1	BUILDER CHOICE	CLEAR GLASS DOOR + PANEL		BUILDER CHOICE	HARDWARE TO MATCH MATTE BLACK	
	G5	MASTER BATHROOM	VANITY	1	IBMIRROR	CVANITY LED MIRROR CHIC ARCH	28" X 48"		BLACK	CCT TOUCH BUTTON
	G4	MASTER BATHROOM	VANITY	3	RENWIL	LAMIA	40" X 50"	MT2525	MATTE BLACK	
	G2	POOL BATH	VANITY	1	REJUVENATION	JACEY PIVOT MIRROR	20" X 36"	3165477	OIL RUBBED BRONZE	






GLASS SCHEDULE										
IMAGE	KEY	AREA	LOCATION	QTY	MANUFACTURER	ITEM	DIMENSIONS	MODEL #	FINISH	NOTES
	G3	POWDER	VANITY	1	CB2	SUREAU ANTIQUED BLACK RECTANGULAR WALL MIRROR	36" X 48"	463743	BLACK ANTIQUED	
		RV GARAGE BATH	SHOWER	1	BUILDER CHOICE	CLEAR GLASS DOOR + PANEL		BUILDER CHOICE	HARDWARE TO MATCH MATTE BLACK	
	G6	RV GARAGE BATH	VANITY	1	JOSS AND MAIN	SABINE METAL RECTANGLE WALL MIRROR	36" X 24"	J000802161	BLACK	


PAINT + WALLCOVERINGS SCHEDULE





NOTE: MORE DETAILED INFORMATION ABOUT CERTAIN MATERIALS MAY BE FOUND ON OTHER SCHEDULES

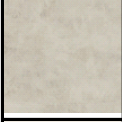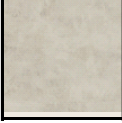IMAGE	AREA	LOCATION	MATERIAL	VENDOR / MANUFACTURER	COLOR	FINISH	NOTES
	DINING	CEILING	WALLCOVERING	MADE - MATERIALS FOR DESIGNERS/ ELITIS	RM 1059 80	100% PAPER ON NON WOVEN BACKING	SOLD BY THE METER, WIDTH 36"
	FOYER	WALLS	LIME PAINT	MEODED	MC-791 SOLITUDE	MATTE	100% MIXED WITH 150% APPLIED WITH BLOCK BRUSH IN RANDOM X PATTERN
	FOYER	BASEBOARDS + WALKWAYS	1" X 1" SQUARE TRIM MOULDING	SHERWIN WILLIAMS	SW 7632 MODERN GRAY	MATTE	
	GAME ROOM	WALLS- TRIM	PAINT	SHERWIN WILLIAMS	SW 9515 TUNGSTEN	EGGSHELL	
	INTERIOR	BASEBOARDS	PAINT	SHERWIN WILLIAMS	SW 7632 MODERN GRAY	EGGSHELL	
	INTERIOR	CEILINGS	PAINT	SHERWIN WILLIAMS	SW 7632 MODERN GRAY	FLAT	
	INTERIOR	DOOR TRIM	PAINT	SHERWIN WILLIAMS	SW 7632 MODERN GRAY	EGGSHELL	
	INTERIOR	DOORS	PAINT	SHERWIN WILLIAMS	SW 9515 TUNGSTEN	EGGSHELL	
	INTERIOR	WALLS	PAINT	SHERWIN WILLIAMS	SW 7632 MODERN GRAY	FLAT	
	MASTER SUITE	FIREPLACE, ABOVE SURROUND	LIME PAINT	MEODED	MC-791 SOLITUDE	MATTE	100% MIXED WITH 150% APPLIED WITH BLOCK BRUSH IN RANDOM X PATTERN
	MASTER SUITE	WALLS	LIME PAINT	MEODED	MC-791 SOLITUDE	MATTE	100% MIXED WITH 150% APPLIED WITH BLOCK BRUSH IN RANDOM X PATTERN
	MUDROOM	NICHE WALL	WALLCOVERING	YORK WALLCOVERINGS	BLOCKS CHOCOLATE CHECKERED - 4157-333458	VINYL	
	OFFICE	WALLS	LIME PAINT	MEODED	MC-791 SOLITUDE	MATTE	100% MIXED WITH 150% APPLIED WITH BLOCK BRUSH IN RANDOM X PATTERN

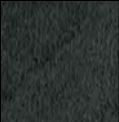PAINT + WALLCOVERINGS SCHEDULE							
NOTE: MORE DETAILED INFORMATION ABOUT CERTAIN MATERIALS MAY BE FOUND ON OTHER SCHEDULES							
IMAGE	AREA	LOCATION	MATERIAL	VENDOR / MANUFACTURER	COLOR	FINISH	NOTES
	POOL BATH	WALLS	WALLCOVERING	YORK WALLCOVERINGS	SI26142	VINYL	SOLD BY THE ROLL, WIDTH 20.8"
	POWDER	VANITY WALL	WALLCOVERING	MADE - MATERIALS FOR DESIGNERS/ ELITIS	VP 936 80	VINYL	SOLD BY THE ROLL, WIDTH 27"
	POWDER	WALLS + CEILING	LIME PAINT	MEODED	MC-888 OBSIDIAN	MATTE	100% MIXED WITH 150% APPLIED WITH BLOCK BRUSH IN RANDOM X PATTERN
	WELLNESS	WALLS	LIME PAINT	MEODED	MC-791 SOLITUDE	MATTE	100% MIXED WITH 150% APPLIED WITH BLOCK BRUSH IN RANDOM X PATTERN

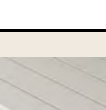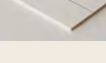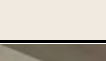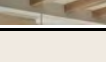 MILLWORK, TRIM, + OTHER DECORATIVE FINISHES SCHEDULE										
NOTE: MORE DETAILED INFORMATION ABOUT CERTAIN MATERIALS MAY BE FOUND ON OTHER SCHEDULES										
IMAGE	AREA	LOCATION	VENDOR / MANUFACTURER	STYLE	SIZE	MATERIAL	FINISH	HARDWARE	HW FINISH	NOTES
	FOYER	CEILING	BUILDER CHOICE	FAUX BEAMS WITH TONGUE AND GROOVE PANELING BETWEEN	10"W X 10"H	WOOD	STAINED TO MATCH F1			
	FOYER	BASEBOARDS + AROUND WALKWAYS	BUILDER CHOICE	1" X 1" SQUARE TRIM MOULDING		MDF SOLID CORE	PAINTED SW 7632 MODERN GRAY			
	GAME ROOM	CEILING	BUILDER CHOICE	TONGUE AND GROOVE PANELING	7" W	MDF	PAINTED SW 9515 TUNGSTEN			
	GAME ROOM	WALLS	BUILDER CHOICE	SQUARE TRIM TO BE INSTALLED ABOVE TONGUE AND GROOVE PANELING	2"H X 1"T	MDF	PAINTED SW 9515 TUNGSTEN			
	GAME ROOM	WALLS	BUILDER CHOICE	TONGUE AND GROOVE PANELING	7"W	MDF	PAINTED SW 9515 TUNGSTEN			
	GAME ROOM BAR	NICHES		SEE MILLWORK SCHEDULE						
	GAME ROOM BAR	KICKSPACE	DOSOOZ/ CHEM METAL	FINISH PANEL WITH METAL BAND	SEE DRAWING S	M1 + CHEM METAL	625 EXISTENTIAL ALUMINUM			
	GREAT ROOM	CEILING	BUILDER CHOICE	FAUX BEAMS	12"W X 10"H	WOOD	STAINED TO MATCH F1			
	GREAT ROOM	NICHE		SEE MILLWORK SCHEDULE						
	KITCHEN	CEILING	BUILDER CHOICE	BARRELED CEILING WITH 1/2" CAP BEAM ON EACH FLAT	SEE DRAWING S	DRYWALL / WOOD	BARRELS - PAINTED FLATS- STAINED TO MATCH F1			
	KITCHEN	DOORS	PINKEYS OR BUILDER HOICE	AIR PANTRY WITH KICKPLATE DOUBLE FLAT			BLACK + CLEAR GLASS			QUANTITY 2
	KITCHEN	RANGE HOOD	DOSOOZ/ CHEM METAL	INTEGRATED MILLWORK RANGE HOOD WITH METAL BAND - 4" SQUARE CROWN	SEE DRAWING S	M1 + CHEM METAL	625 EXISTENTIAL ALUMINUM			METAL TO BE FLUSH OR PROUD OF MILLWORK
	MASTER BATH	NICHE		SEE MILLWORK SCHEDULE						
	MASTER SUITE	CEILING	BUILDER CHOICE	FAUX BEAMS	8"W X 10"H	WOOD	STAINED TO MATCH F1			

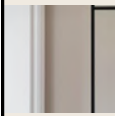MILLWORK, TRIM, + OTHER DECORATIVE FINISHES SCHEDULE										
NOTE: MORE DETAILED INFORMATION ABOUT CERTAIN MATERIALS MAY BE FOUND ON OTHER SCHEDULES										
IMAGE	AREA	LOCATION	VENDOR / MANUFACTURER	STYLE	SIZE	MATERIAL	FINISH	HARDWARE	HW FINISH	NOTES
	MASTER SUITE	FIREPLACE SURROUND	DOSOOZ	WOOD PANELING ON BASE OF FIREPLACE - CORNERS TO BE SEAMLESS		TFL	DS505 LAGUNA OAK			GRAIN RAN VERTICALLY
	OFFICE	CEILING	BUILDER CHOICE	X STYLE FAUX BEAMS	SEE RCP	WOOD	STAINED EBONY			
	POWDER	VANITY	BUILDER CHOICE	BUILT OUT HIDDEN SUPPORTS FLOATING VANITY SUBSTRATE- READY FOR TILE INSTALLATION	SEE DRAWING S	MDF, DRYWALL, PLYWOOD, BUILDER CHOICE	APRON FRONT WITH T10			NOTE THE WEIGHT OF THE TILE MUST BE SUPPORTED
	TYPICAL	BASEBOARDS	BUILDER CHOICE	SQUARE	7"	MDF	PAINTED SW 7632 MODERN GRAY			
	TYPICAL	DOOR TRIM	BUILDER CHOICE	KERF			PAINTED SW 7632 MODERN GRAY			
	TYPICAL	DOORS	TRUSTILE, OR SIMILAR, BUILDER CHOICE	TMIR 6000		MDF SOLID CORE	PAINTED SW 9515 TUNGSTEN	EMTEK SELECT R-BAR STRAIGHT KNRULED LEVER WITH MODERN RECTANGULAR ROSETTE	POLISHED NICKEL	

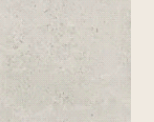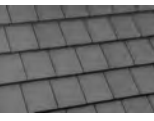  EXTERIOR SCHEDULE						
NOTE: MORE DETAILED INFORMATION ABOUT CERTAIN MATERIALS MAY BE FOUND ON OTHER SCHEDULES						
IMAGE	LOCATION	MATERIAL	VENDOR / MANUFACTURER	COLOR	FINISH	NOTES
	BBQ	QUARTZITE	CACTUS STONE + TILE	BLACKHEART	LEATHER	
	GARAGE	DOOR	LODI GARAGE DOORS / CLOPAY	SW 9515 TUNGSTEN		DESIGN 22 WITH SQ 23 WINDOWS (OPTIONAL)
	LIGHTING	HINKLEY	SAG HARBOR	BLACK WITH BURNISHED BRONZE ACCENTS	2845BK	
	PAVERS DRIVE WAY	CONCRETE	BELGARD / APACHE STONE OR BUILDER CHOICE	HOLLAND	RIO	OR SIMILAR, BUILDER CHOICE
	PAVERS WALKWAY	LIMESTONE	DALTILE OR BUILDER CHOICE	MYSTONE	SAND M75R	OR SIMILAR, BUILDER CHOICE
	ROOF	CONCRETE ROOF TILE	EAGLE ROOFING	BEL AIR 4591 DARK GREY RANGE		OR SIMILAR, BUILDER CHOICE
	TRIM	PAINT	SHERWIN WILLIAMS	SW 9515 TUNGSTEN		
	WALLS	STONE	SOLTICE STONE	ARGYROS RUBBLE	RUBBLE	T1
	WALLS	STUCCO	DUNN EDWARDS	DE6220 POROUS STONE	STUCCO	IF USING SYNTHETIC STUCCO , CONFIRM WITH DESIGNER ON FINISH SAMPLE
	WALLS	VERTICAL SIDING	SHERWIN WILLIAMS	SW 9515 TUNGSTEN		

FIREPLACE SCHEDULE							
NOTE: MORE DETAILED INFORMATION ABOUT CERTAIN MATERIALS MAY BE FOUND ON OTHER SCHEDULES							
AREA	TYPE	FIREBOX SIZE	SURROUND	HEARTH	FIREBRICK	MEDIA	NOTES
GREAT ROOM	GAS	5' X 3'	C1 + T1	FLUSH W/ FLOOR IN C1	BLACK - STRAIGHT STACK	BLACK FIREBALLS	
PRIMARY FIREPLACE	GAS	4'-2" X 2'-6"	C3 + M1 + LIMEPAINT	FLUSH W/ FLOOR IN C3	BLACK - STRAIGHT STACK	BLACK FIREBALLS	

PROJECT ADDENDUM
PROJECT NAME

THIS ADDENDUM IS A CHANGE MADE TO THE PREVIOUSLY APPROVED SPEC BOOK FROM 21 INTERIORS.

[illegible]

Spec is intended to be printed on 11 x 17 sheets; however, any floor plan sheets will be better viewed on a 24 x 36 sheet.

All natural stone products are to be verified prior to ordering.

Designer drawings and specifications are conceptual in nature and are intended to set forth design intent only.

Should a product or material be unavailable, contact 21 Interiors for a replacement selection.

WEBSITE

www21INTERIORS.com

EMAIL

design@21interiors.com

PHONE NUMBER

480-864-1021

This specification book and all associated interior design concepts, drawings, layouts, renderings, selections, and details are the exclusive intellectual property of 21 INTERIORS and are protected by copyright and intellectual property laws.

No portion of this document may be copied, reproduced, shared, modified, or used for any purpose other than the authorized project without prior written consent from 21 INTERIORS. Unauthorized use or replication of any design concepts or materials contained herein is strictly prohibited and may result in legal action.

21 INTERIORS reserves all rights to its proprietary designs, creative concepts, and documentation.

THANK YOU

THANK YOU



WEBSITE

www.21INTERIORS.com

EMAIL

design@21interiors.com

PHONE NUMBER

480-864-1021