
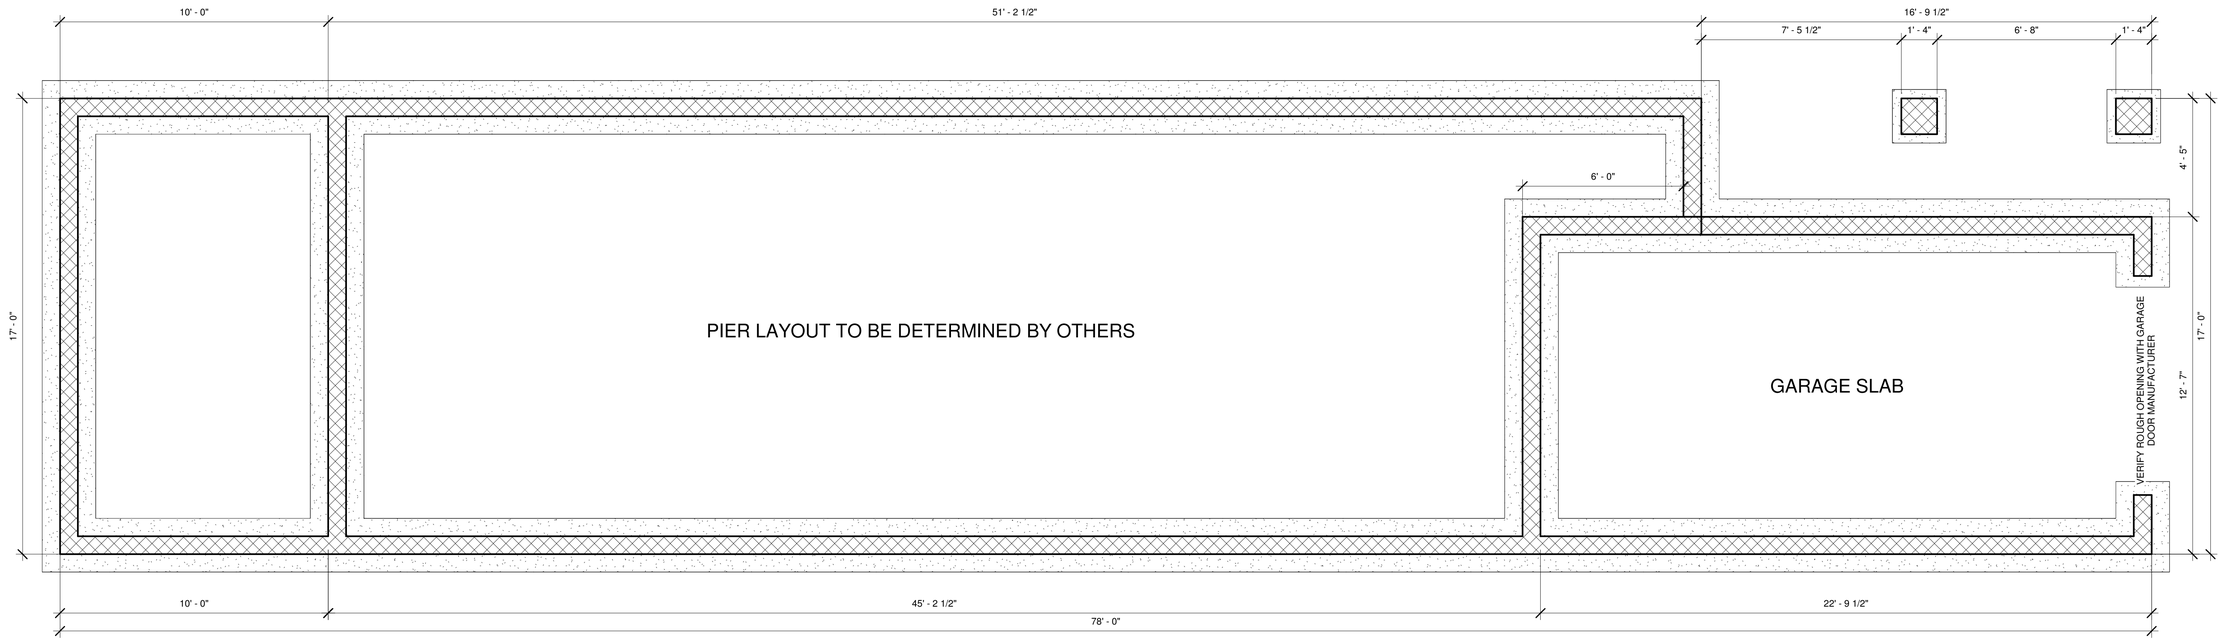


1 FOUNDATION PLAN
3/8" = 1'-0"

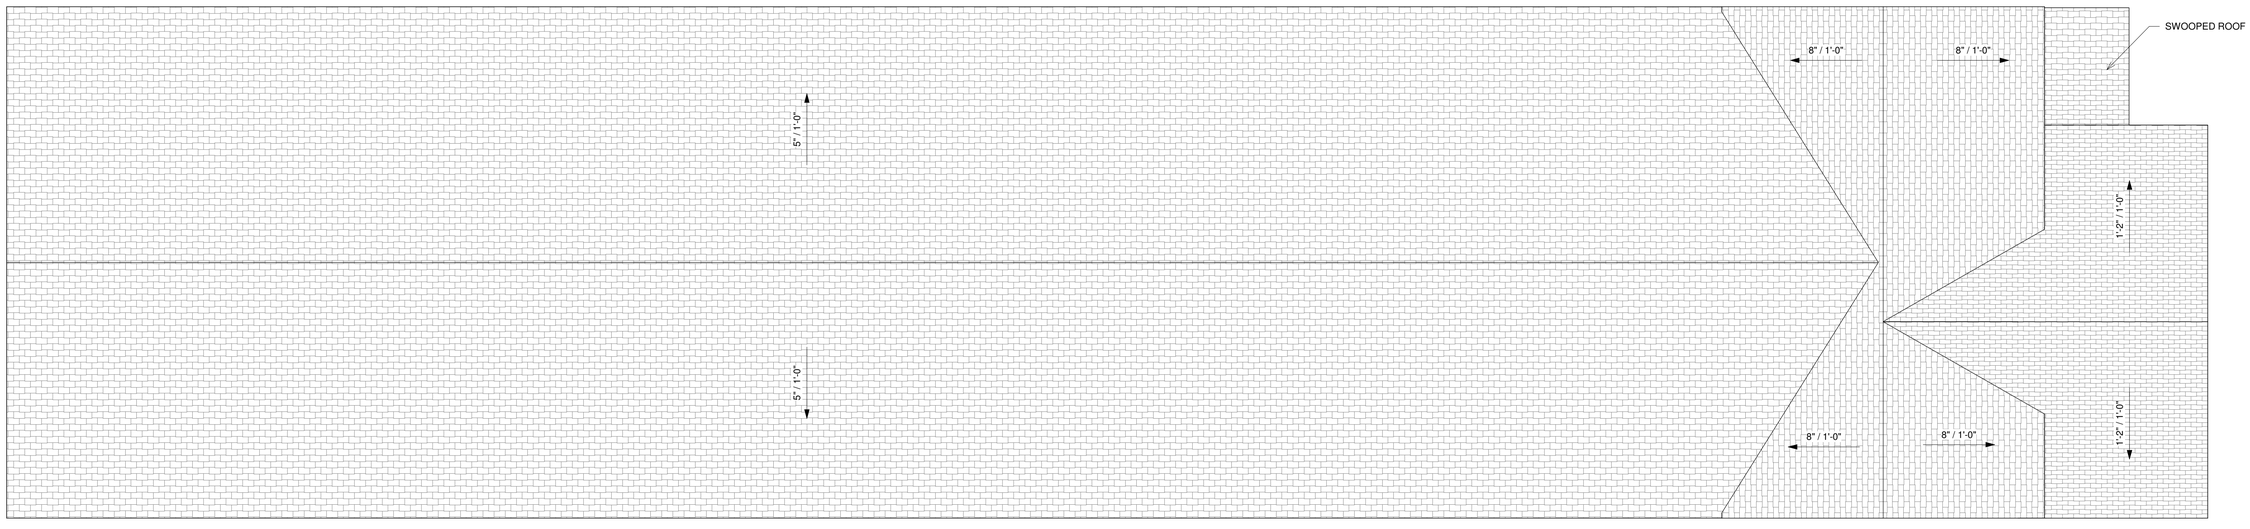

2 ROOF PLAN
3/8" = 1'-0"

*GENERAL NOTE:

THIS SET OF DRAWINGS IS INTENDED AS A GUIDE. THE CONTRACTOR IS RESPONSIBLE FOR UNDERSTANDING AND FOLLOWING ALL APPLICABLE BUILDING CODES, LAWS, AND REGULATIONS WHICH ARE TO SUPERCEDE ANY INFORMATION IN THESE DRAWINGS. ALL CONSTRUCTION IS TO MEET CURRENT STANDARDS OF CRAFTSMANSHIP AND CARE. ALL PRODUCTS ARE TO BE INSTALLED PER MANUFACTURER'S WRITTEN INSTRUCTIONS. STRUCTURAL, MECHANICAL, ELECTRICAL, AND PLUMBING SYSTEMS ARE TO BE DESIGNED AND INSTALLED BY OTHERS AND ARE OUTSIDE THE SCOPE OF THESE DRAWINGS. THE CONTRACTOR MUST ALERT THE OWNER IN WRITING OF ANY DISCREPANCY FOUND HEREIN.

2623A PENNINGTON AVE


FOUNDATION/ROOF

Date 03/04/25


A102.1

Scale 3/8" = 1'-0"

3/5/2025 8:43:02 AM

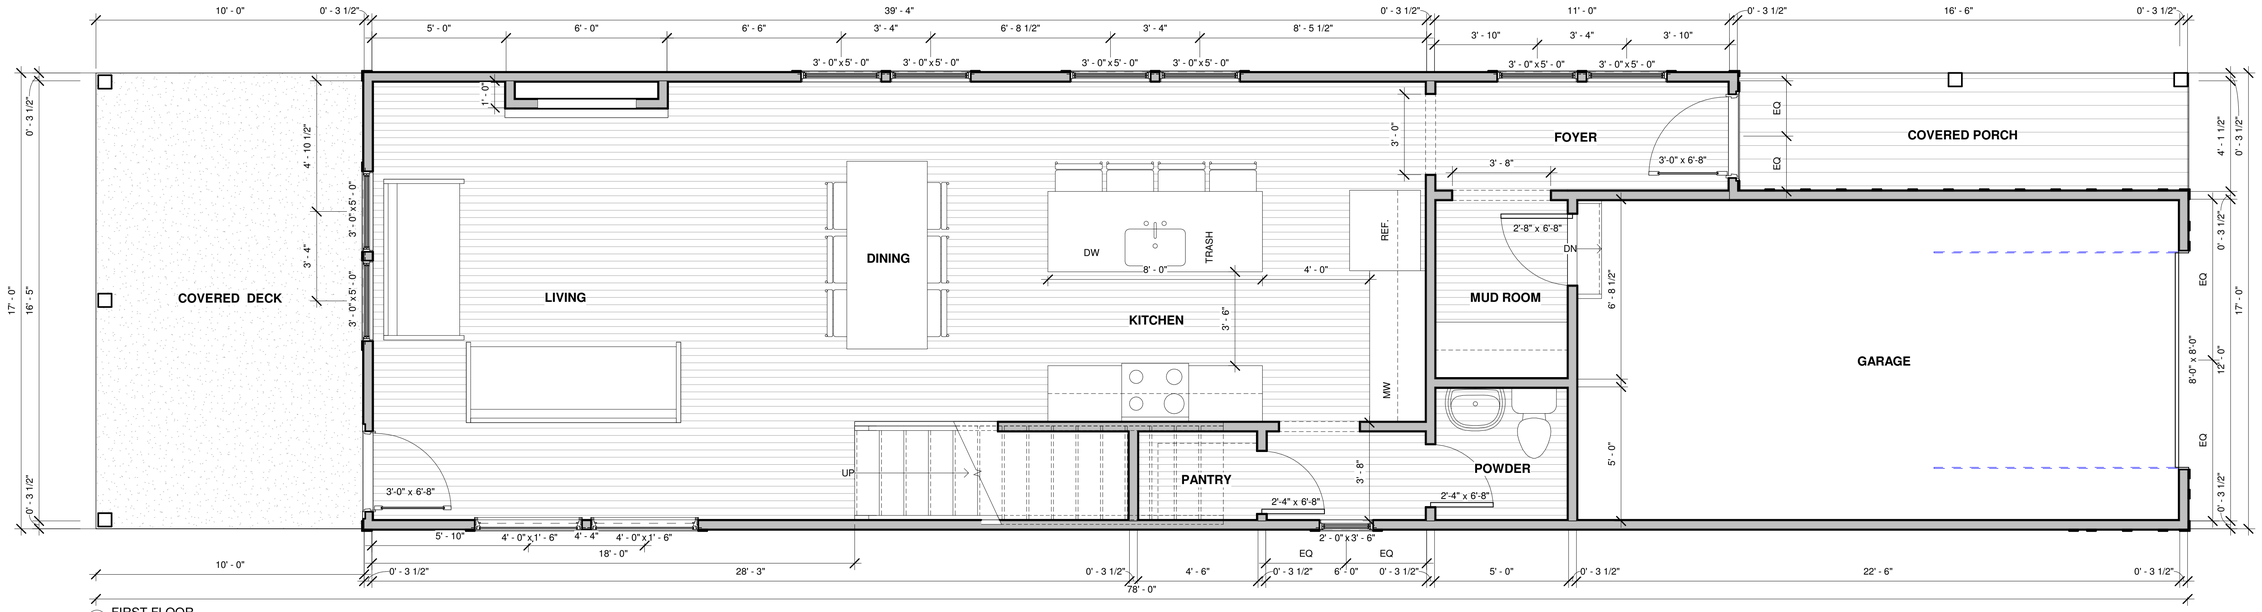

1 FIRST FLOOR
3/8" = 1'-0"

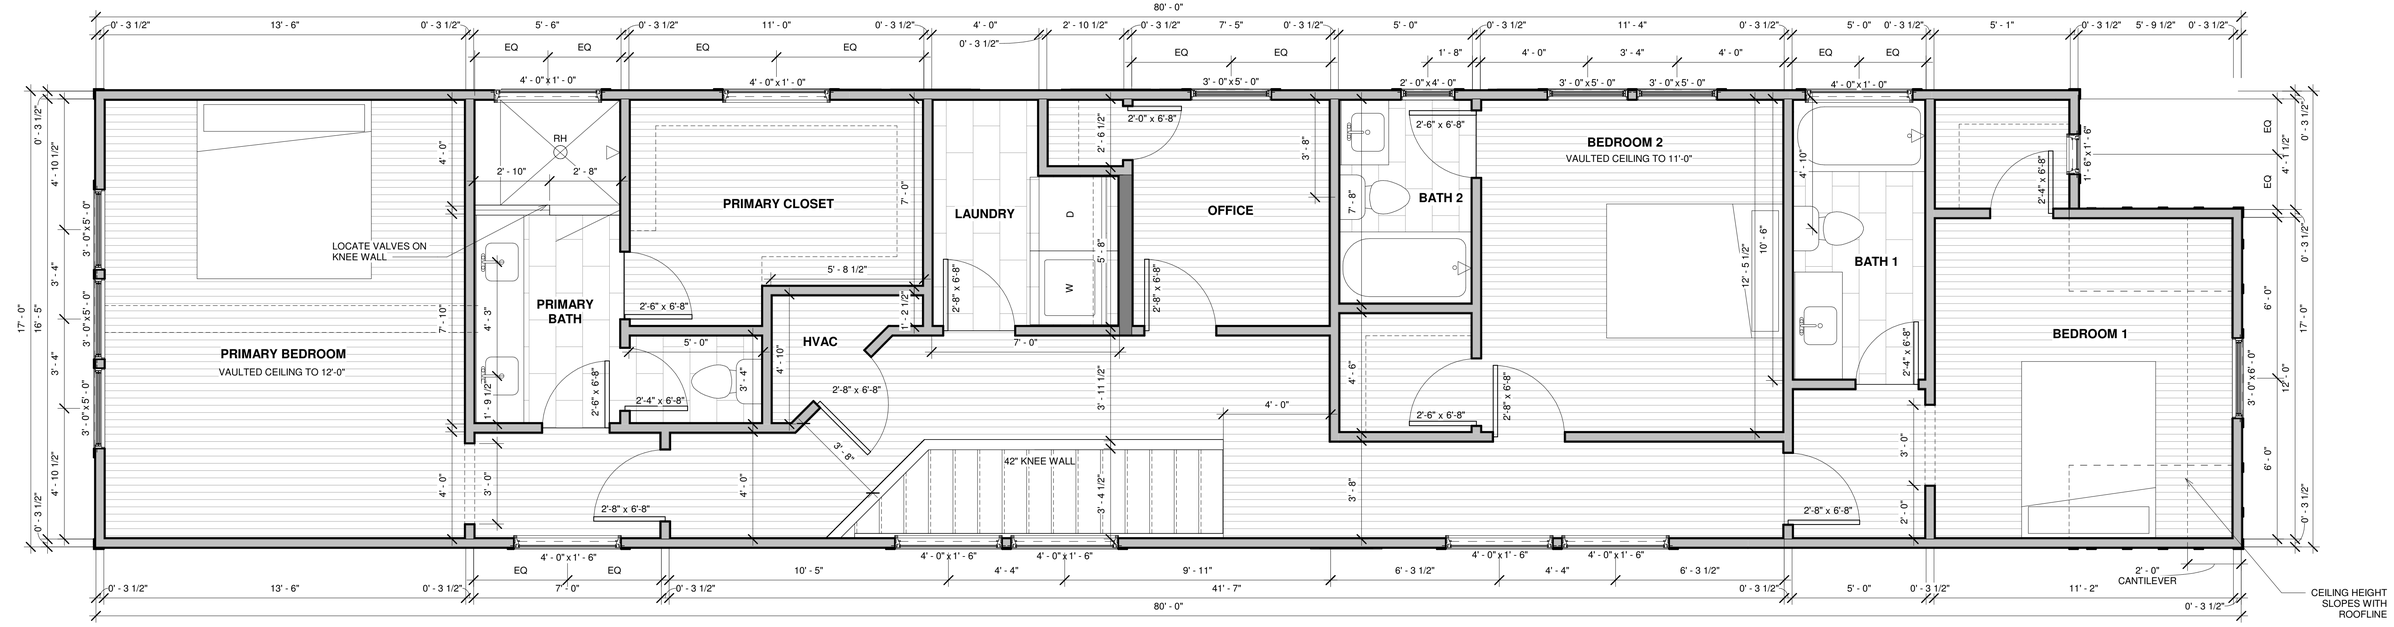

2 SECOND FLOOR
3/8" = 1'-0"

*GENERAL NOTE:

THIS SET OF DRAWINGS IS INTENDED AS A GUIDE. THE CONTRACTOR IS RESPONSIBLE FOR UNDERSTANDING AND FOLLOWING ALL APPLICABLE BUILDING CODES, LAWS, AND REGULATIONS WHICH ARE TO SUPERCEDE ANY INFORMATION IN THESE DRAWINGS. ALL CONSTRUCTION IS TO MEET CURRENT STANDARDS OF CRAFTSMANSHIP AND CARE. ALL PRODUCTS ARE TO BE INSTALLED PER MANUFACTURER'S WRITTEN INSTRUCTIONS. STRUCTURAL, MECHANICAL, ELECTRICAL, AND PLUMBING SYSTEMS ARE TO BE DESIGNED AND INSTALLED BY OTHERS AND ARE OUTSIDE THE SCOPE OF THESE DRAWINGS. THE CONTRACTOR MUST ALERT THE OWNER IN WRITING OF ANY DISCREPANCY FOUND HEREIN.

FIRST FLOOR: 802 SF
SECOND FLOOR: 1341 SF
TOTAL: 2143 SF

GARAGE: 267 SF
DECKS: 243 SF

2623A PENNINGTON AVE

FLOOR PLAN

Date 03/04/25

A102.3

Scale 3/8" = 1'-0"


3/5/2025 8:43:02 AM



3 3D View 1



4 3D View 2

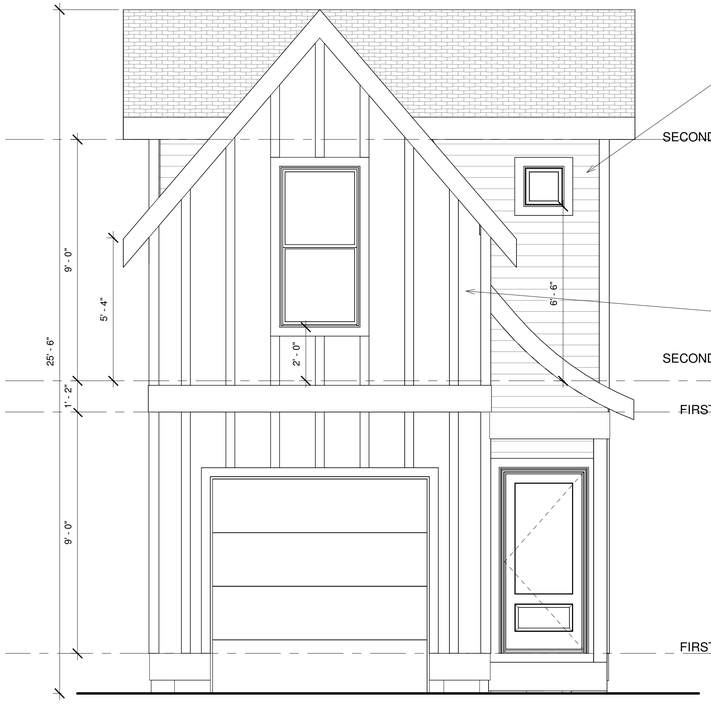

1 FRONT ELEVATION
3/8" = 1'-0"



2 REAR ELEVATION
3/8" = 1'-0"

*GENERAL NOTE:

THIS SET OF DRAWINGS IS INTENDED AS A GUIDE. THE CONTRACTOR IS RESPONSIBLE FOR UNDERSTANDING AND FOLLOWING ALL APPLICABLE BUILDING CODES, LAWS, AND REGULATIONS WHICH ARE TO SUPERCEDE ANY INFORMATION IN THESE DRAWINGS. ALL CONSTRUCTION IS TO MEET CURRENT STANDARDS OF CRAFTSMANSHIP AND CARE. ALL PRODUCTS ARE TO BE INSTALLED PER MANUFACTURER'S WRITTEN INSTRUCTIONS. STRUCTURAL, MECHANICAL, ELECTRICAL, AND PLUMBING SYSTEMS ARE TO BE DESIGNED AND INSTALLED BY OTHERS AND ARE OUTSIDE THE SCOPE OF THESE DRAWINGS. THE CONTRACTOR MUST ALERT THE OWNER IN WRITING OF ANY DISCREPANCY FOUND HEREIN.

2623A PENNINGTON AVE


ELEVATIONS

Date 03/04/25


A103.1

Scale 3/8" = 1'-0"

3/5/2025 8:43:04 AM

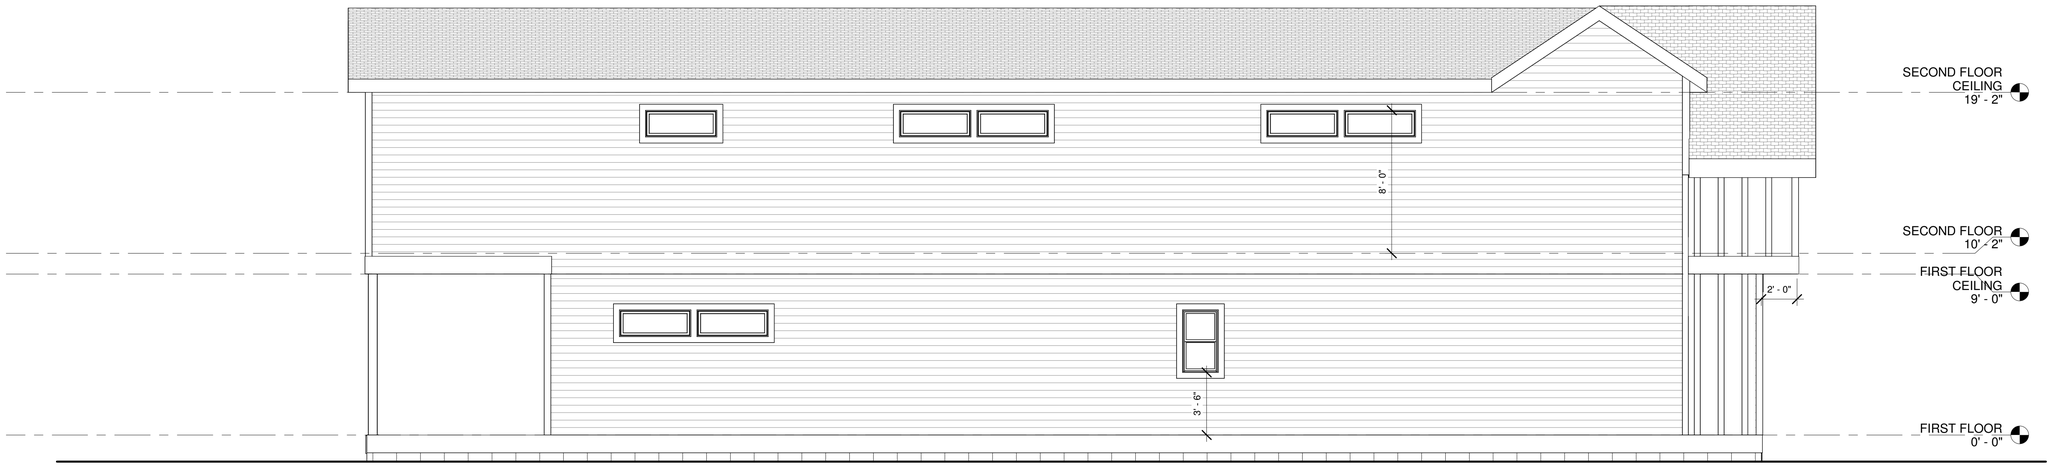

1 LEFT ELEVATION
1/4" = 1'-0"

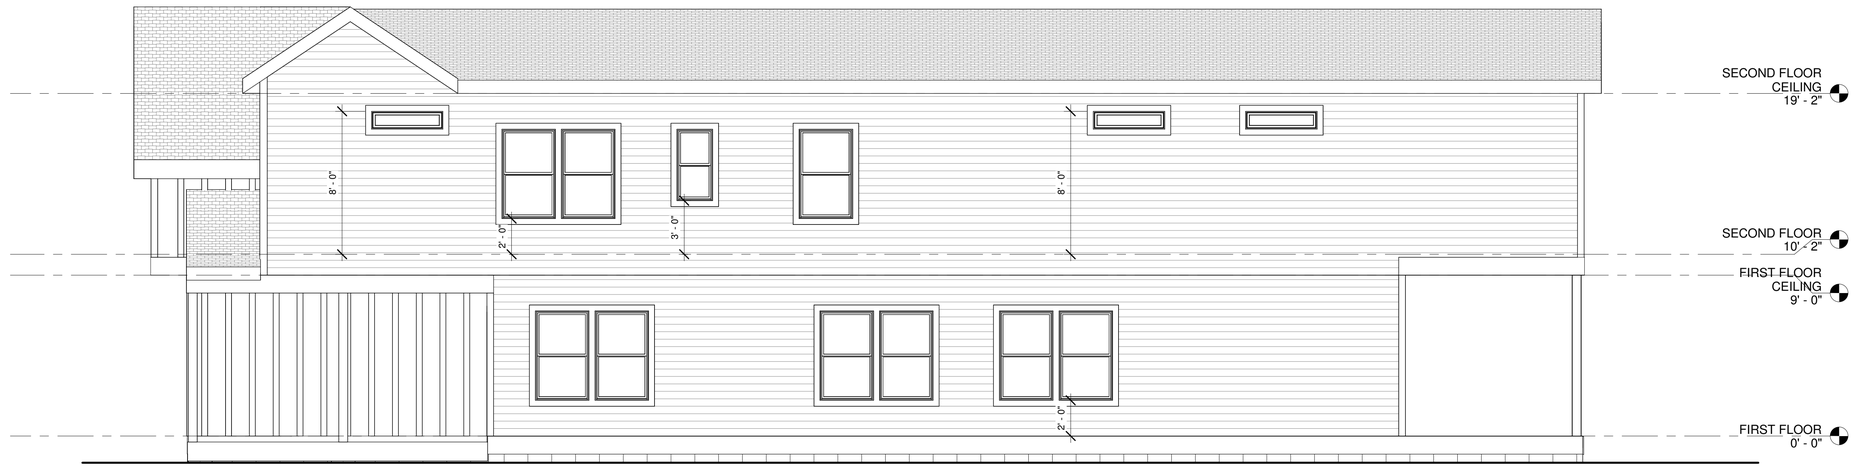

2 RIGHT ELEVATION
1/4" = 1'-0"

*GENERAL NOTE:

THIS SET OF DRAWINGS IS INTENDED AS A GUIDE. THE CONTRACTOR IS RESPONSIBLE FOR UNDERSTANDING AND FOLLOWING ALL APPLICABLE BUILDING CODES, LAWS, AND REGULATIONS WHICH ARE TO SUPERCEDE ANY INFORMATION IN THESE DRAWINGS. ALL CONSTRUCTION IS TO MEET CURRENT STANDARDS OF CRAFTSMANSHIP AND CARE. ALL PRODUCTS ARE TO BE INSTALLED PER MANUFACTURER'S WRITTEN INSTRUCTIONS. STRUCTURAL, MECHANICAL, ELECTRICAL, AND PLUMBING SYSTEMS ARE TO BE DESIGNED AND INSTALLED BY OTHERS AND ARE OUTSIDE THE SCOPE OF THESE DRAWINGS. THE CONTRACTOR MUST ALERT THE OWNER IN WRITING OF ANY DISCREPANCY FOUND HEREIN.

2623A PENNINGTON AVE


ELEVATIONS

Date 03/04/25


A103.2

Scale 1/4" = 1'-0"

3/5/2025 8:43:04 AM

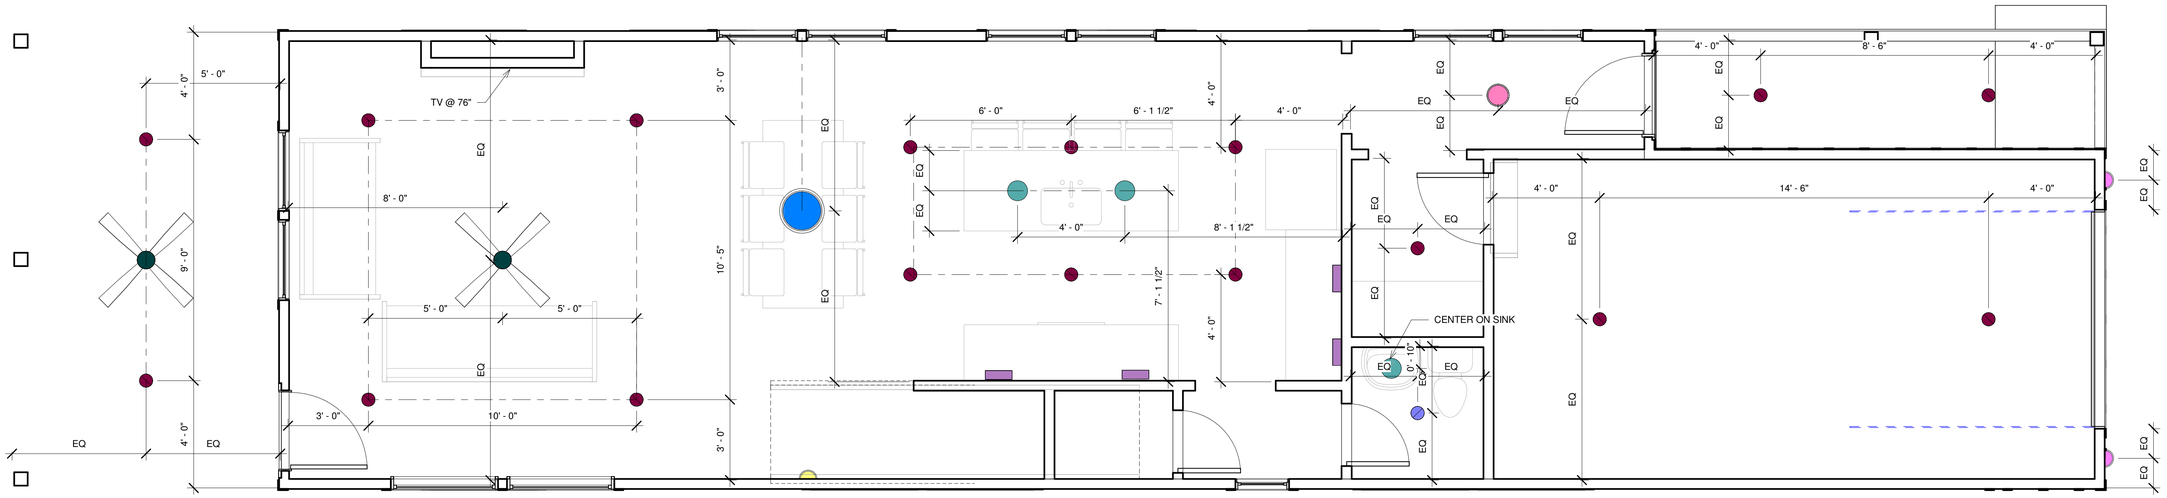

1 FIRST FLOOR LIGHTING LAYOUT
3/8" = 1'-0"

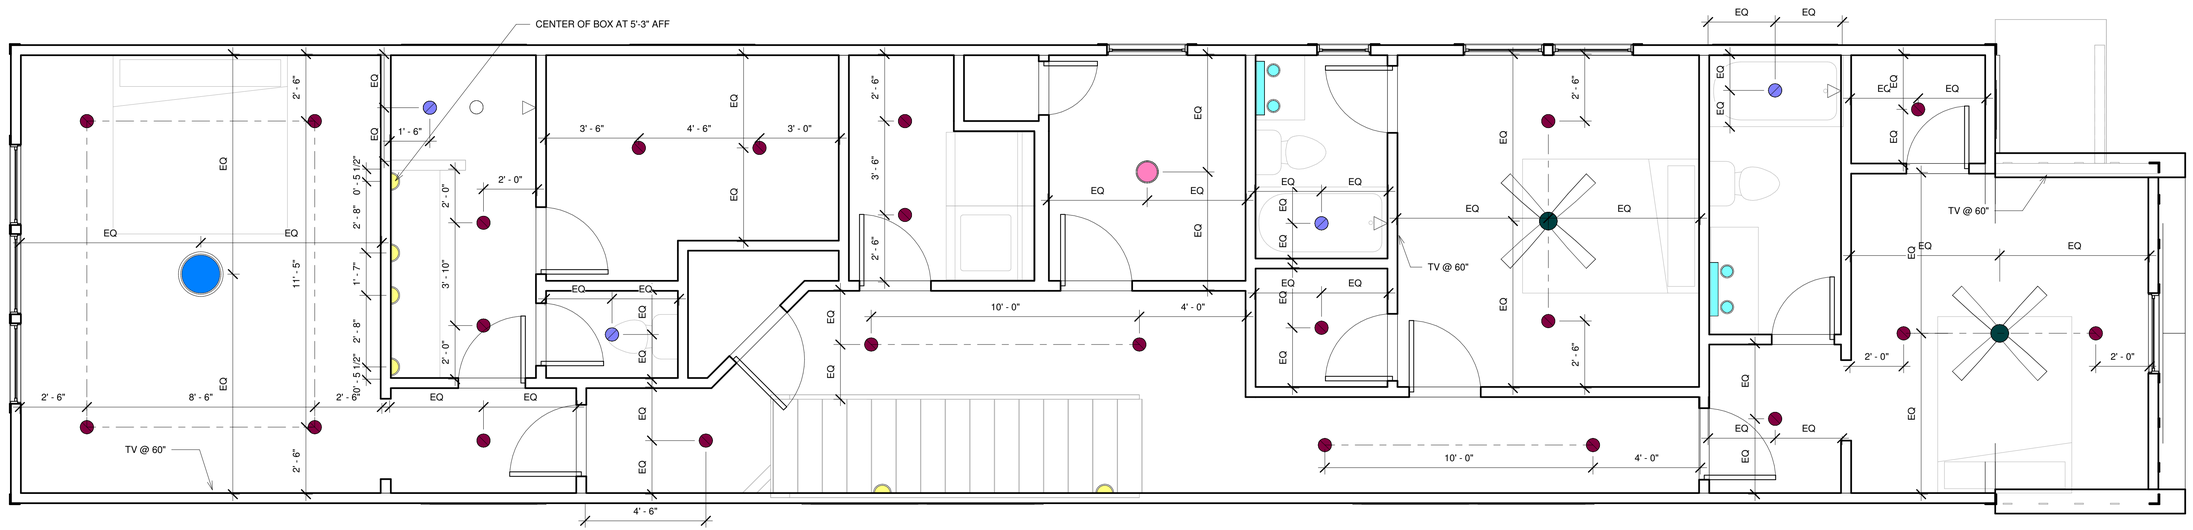

2 SECOND FLOOR LIGHTING LAYOUT
3/8" = 1'-0"

*GENERAL NOTE:

THIS SET OF DRAWINGS IS INTENDED AS A GUIDE. THE CONTRACTOR IS RESPONSIBLE FOR UNDERSTANDING AND FOLLOWING ALL APPLICABLE BUILDING CODES, LAWS, AND REGULATIONS WHICH ARE TO SUPERCEDE ANY INFORMATION IN THESE DRAWINGS. ALL CONSTRUCTION IS TO MEET CURRENT STANDARDS OF CRAFTSMANSHIP AND CARE. ALL PRODUCTS ARE TO BE INSTALLED PER MANUFACTURER'S WRITTEN INSTRUCTIONS. STRUCTURAL, MECHANICAL, ELECTRICAL, AND PLUMBING SYSTEMS ARE TO BE DESIGNED AND INSTALLED BY OTHERS AND ARE OUTSIDE THE SCOPE OF THESE DRAWINGS. THE CONTRACTOR MUST ALERT THE OWNER IN WRITING OF ANY DISCREPANCY FOUND HEREIN.

2623A PENNINGTON AVE

LIGHTING LAYOUT

Date 03/04/25

A105.1

Scale 3/8" = 1'-0"

3/5/2025 8:43:05 AM