
APPROVED

Ruth Mitchell

Digitally signed by Ruth Mitchell
Date: 2021.05.04 15:08:26 -04'00'

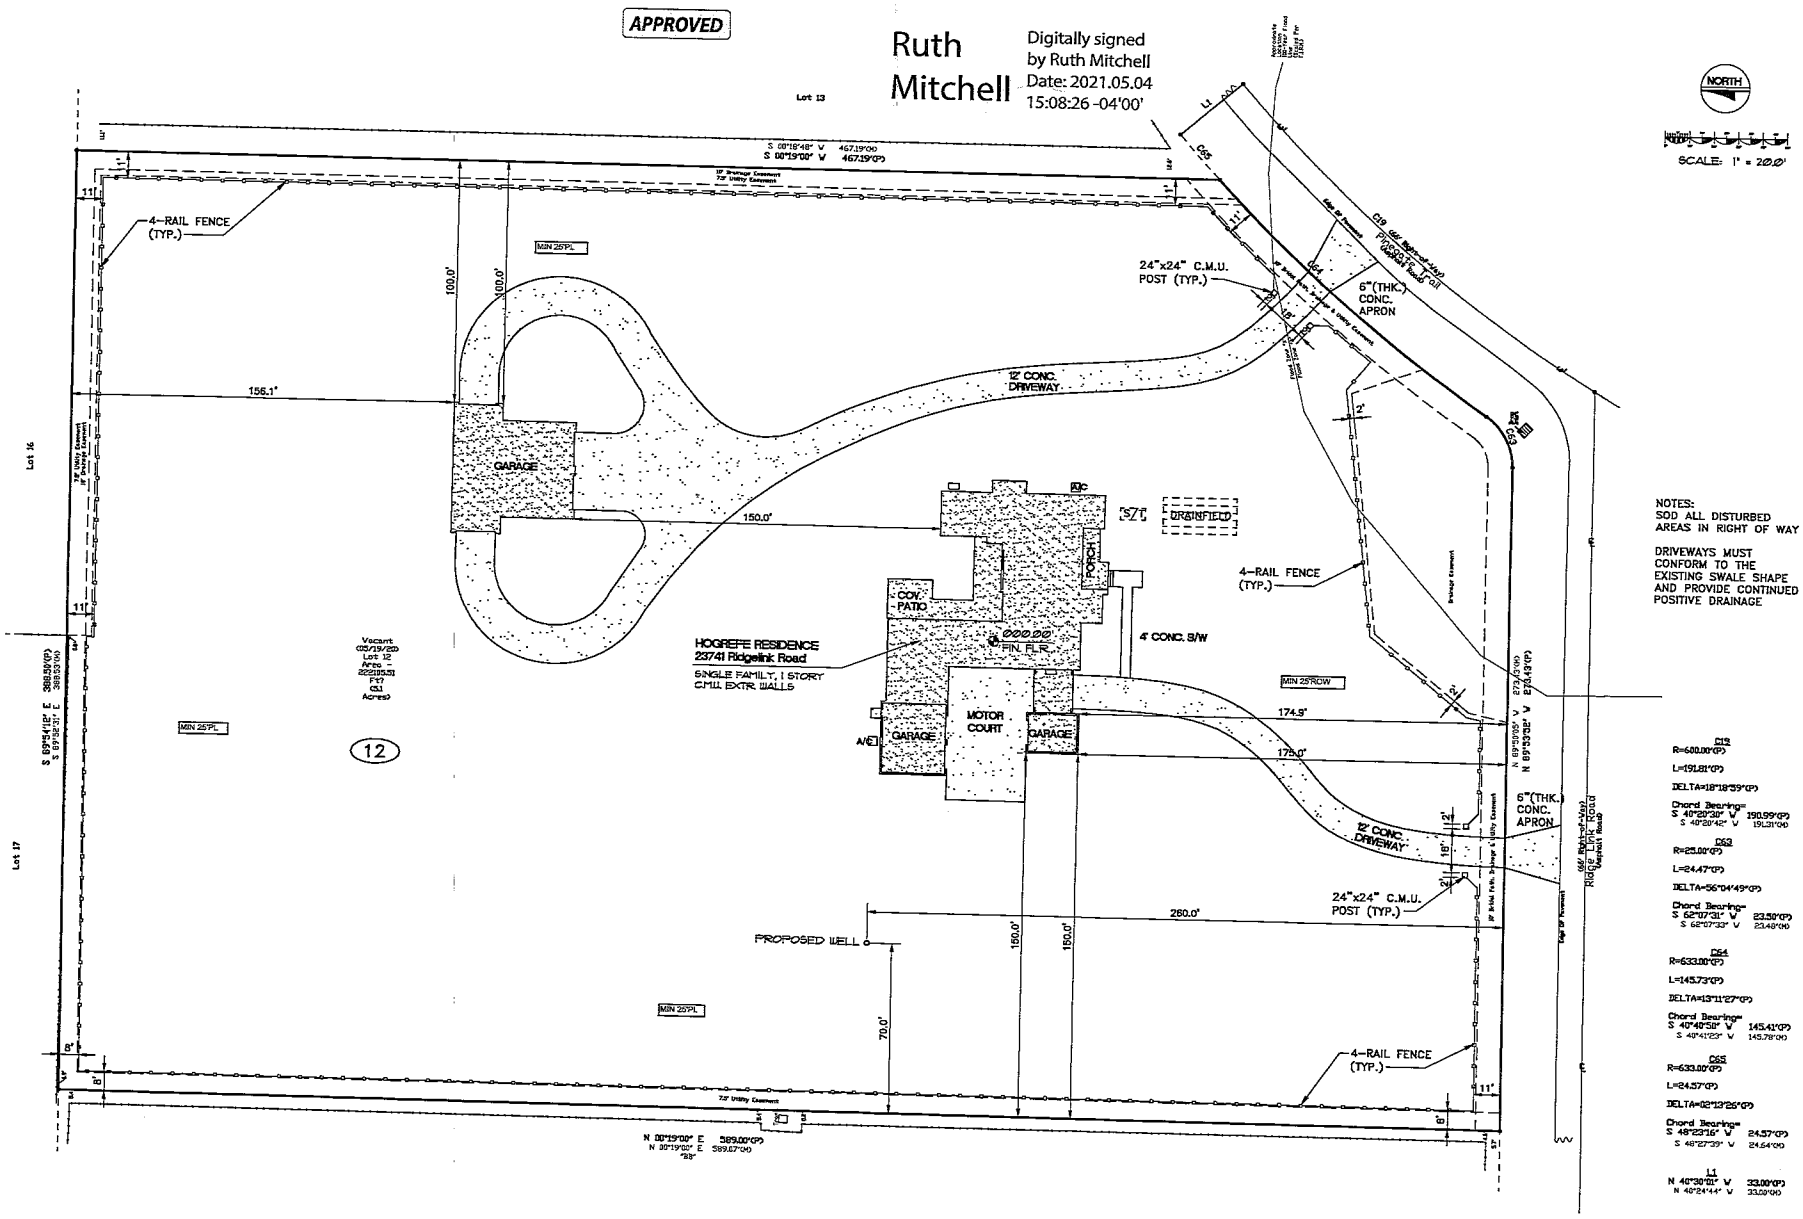

LEGAL DESCRIPTION

LOT 12, LAKEWOOD RANCHES, ACCORDING TO THE PLAT THEREOF, AS RECORDED IN PLAT BOOK 53, PAGES 19 THROUGH 27, OF THE PUBLIC RECORDS OF LAKE COUNTY, FLORIDA.

SITE PLAN

CUSTOM
The Hagedorn Group
273 Aulin Ave., Suite 1019
Oviedo, FL. 32765

REVISIONS

VERSION - 1

SITE PLAN
Mr. & Mrs. Hogrefe
23741 Ridgelink Road, Eustis, FL.

Don Bolden Eng. Inc
Donald G. Bolden, P.E.
Florida Reg. # 47304
Cert. of Auth. # 30302
P.O. Box 300765
Delray, FL. 33078

PROJECT NO.:
1405SP05P1
DATE:
3 1ST APR 2021
DRAWN BY:
JTR

SHEET NO.:
SP-1