
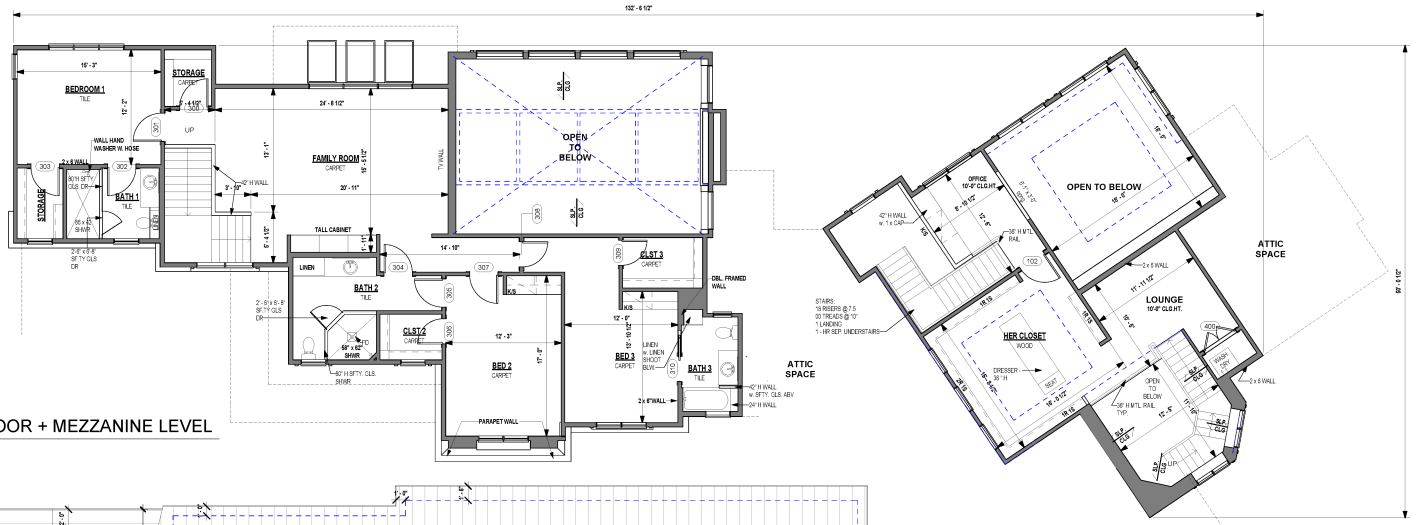


SECOND FLOOR + MEZZANINE LEVEL

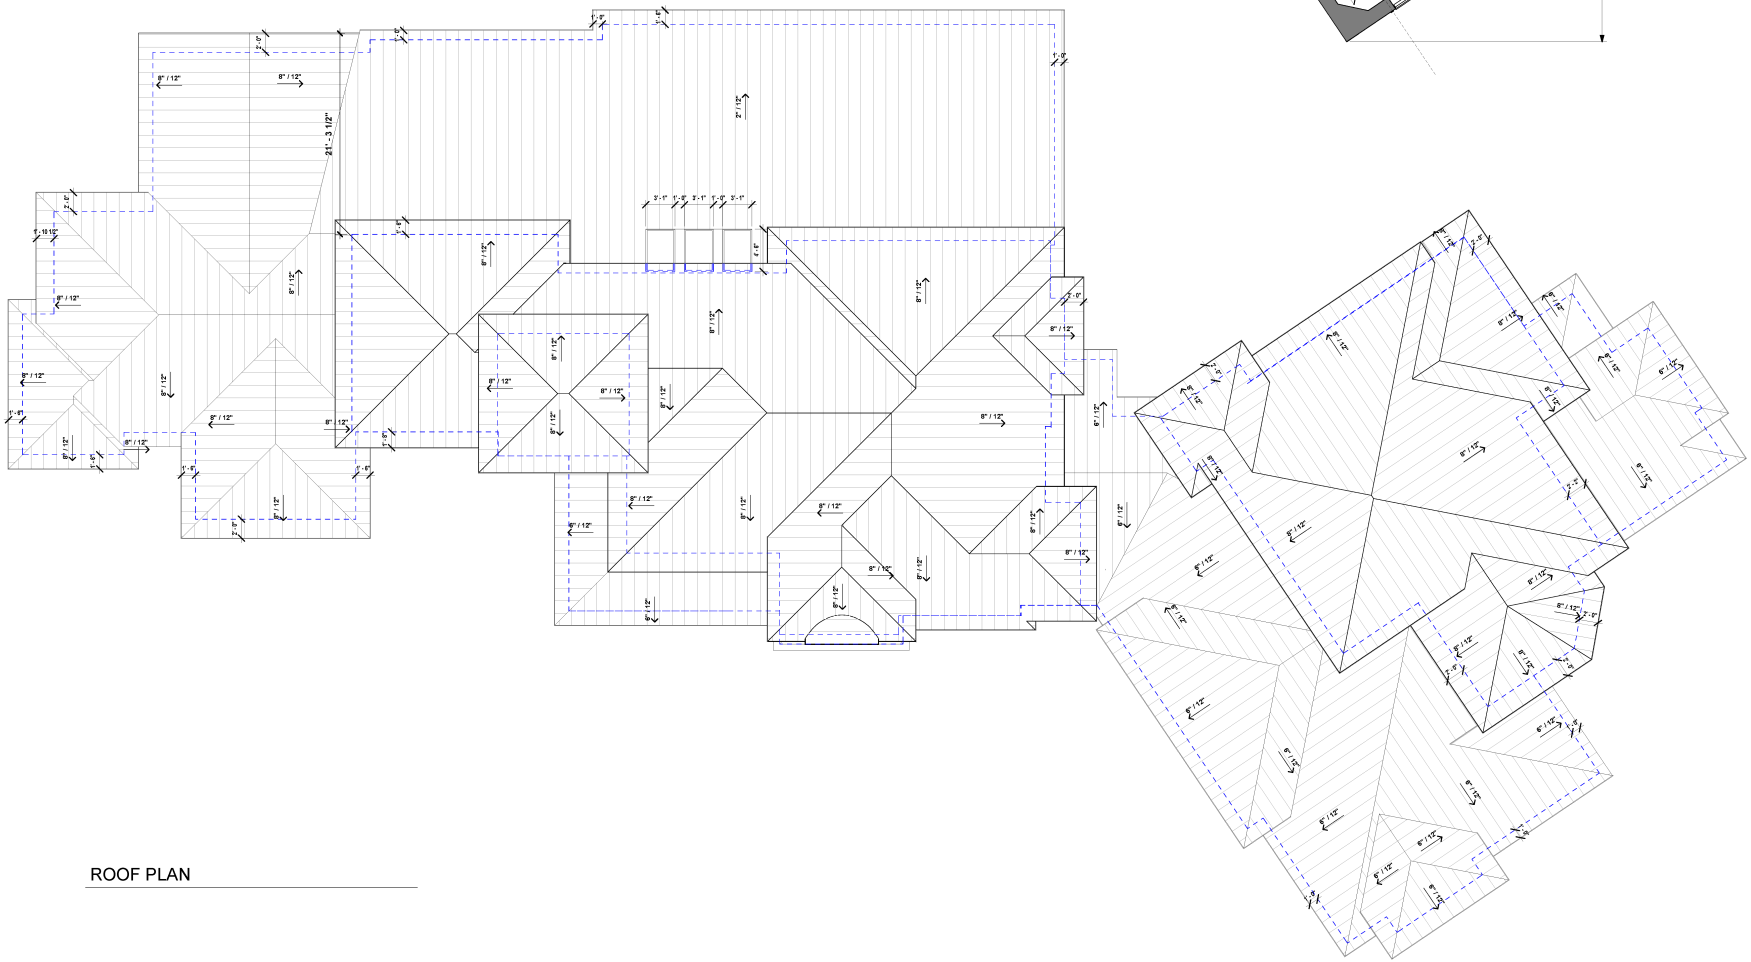

ROOF PLAN

FC	08.04.22	FINISHED PLAN

CF7DESIGN
AUSTIN
RESIDENTIAL | COMMERCIAL | HOSPITALITY
CUSTOM HOME DESIGN
REMODELS
DRAFTING+DESIGN AND PLANNING
(512) 710-9809
info@cf7design.com
www.cf7design.com

THIS DRAWING IS AN INSTRUMENT OF SERVICE AND SHALL REMAIN THE PROPERTY OF CF7 DESIGN, LLC., WHETHER THE PROJECT FOR WHICH IT IS INTENDED IS CONSTRUCTED OR NOT. THE DRAWINGS, CONCEPTS, AND DESIGNS HEREIN ARE NOT TO BE COPIED, USED, OR DISCLOSED IN ANY MANNER WITHOUT THE EXPRESS WRITTEN APPROVAL OF CF7 DESIGN, LLC.
SUBMISSION OR DISTRIBUTION OF THIS DRAWING TO MEET OFFICIAL REGULATORY REQUIREMENTS OR FOR OTHER PURPOSES IN CONNECTION WITH THE PROJECT IS NOT TO BE CONSTRUED AS PUBLICATION IN DEROGATION OF ANY OF THE RIGHTS OF CF7 DESIGN, LLC.
ANY UNPERMITTED USE OR VIOLATION OF THE RIGHTS OF CF7 DESIGN, LLC. SHALL BE PROSECUTED TO THE FULLEST EXTENT POSSIBLE.

SCHAFF HOUSE
4411 Mirador Drive
Austin, TX 78735

SECOND FLOOR + MEZZANINE + ROOF PLAN

SHEET NO.
A2.1

© COPYRIGHT 2022 CF7 DESIGN, LLC.
ALL RIGHTS RESERVED.

3/15/2023, 7:15:44 PM D:\DLAS LACEY\DLAS LACEY\RESIDENTIAL - PROJECTS\SCHAFF\SCHAFF_CS.RVT