

GUEST HOUSE AREA SF
1410 SF - CONDITIONED
124 SF PORCH

1534SF TOTAL

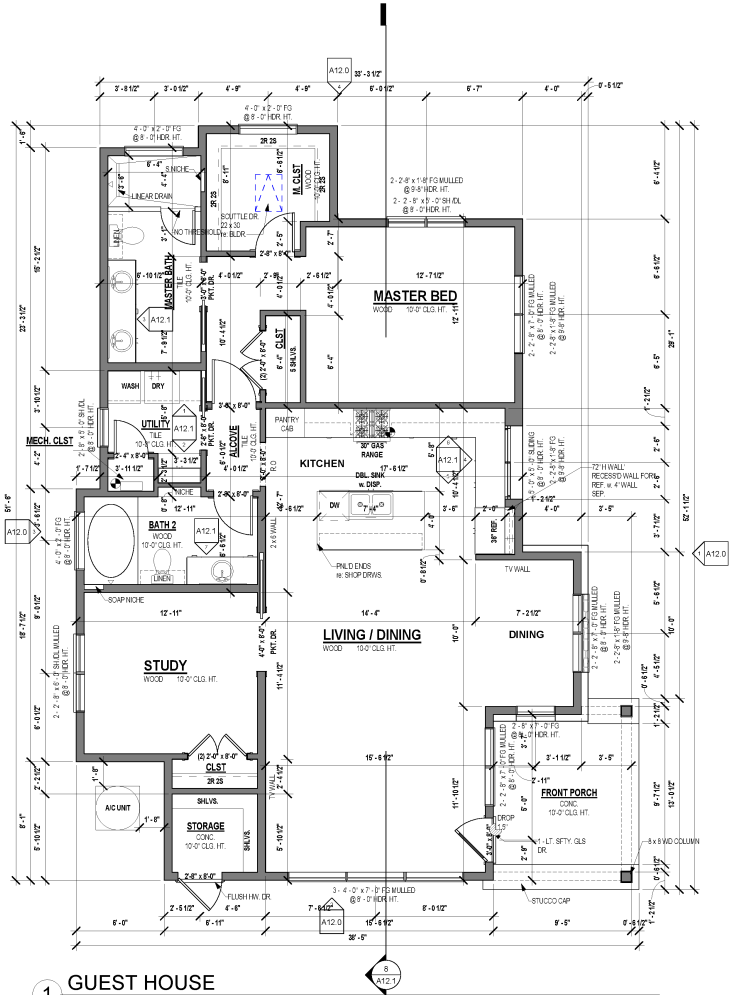

1 GUEST HOUSE
1/4" = 1'-0"

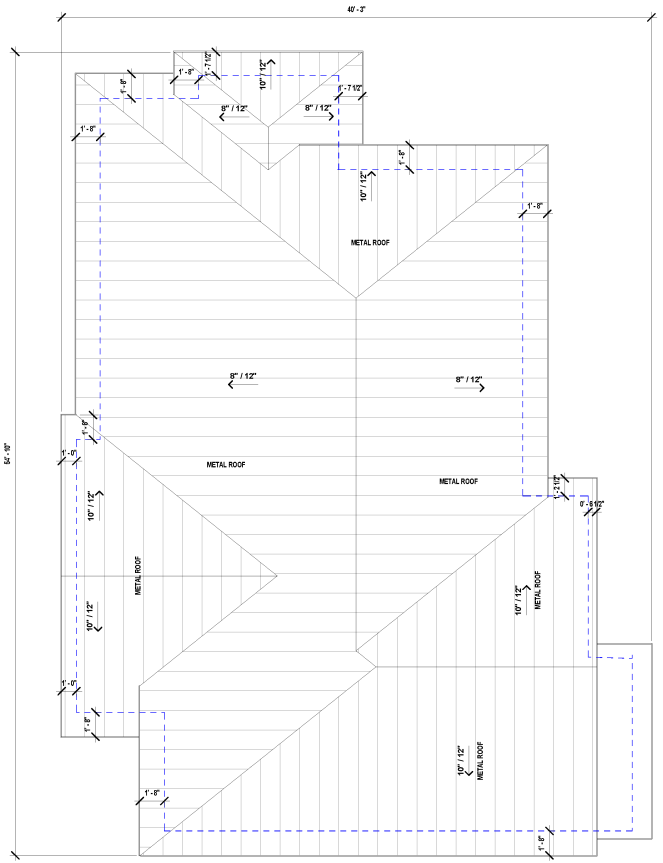

3 GUEST HOUSE - ROOF PLAN
1/4" = 1'-0"

FC	01.27.21	SCHE. PLAN
FC	02.08.21	DD

SILAS LACEY DESIGNS

DESIGN & CONSTRUCTION ADMINISTRATION

contact: (210) 601 2391
email: info@silaslaceydesigns.com
website: www.silaslaceydesigns.com

THIS DRAWING IS AN INSTRUMENT OF SERVICE AND SHALL REMAIN THE PROPERTY OF SILAS LACEY, LLC. THE WORK PRODUCED IN THIS DRAWING IS INTENDED TO BE CONSTRUCTED OR NOT. THE DRAWING, CONCEPTS, AND IDEAS CONTAINED HEREIN SHALL NOT BE USED, COPIED OR RETAINED WITHOUT THE EXPRESS WRITTEN APPROVAL OF SILAS LACEY, LLC.

SUBMISSION OR DISTRIBUTION OF THIS DRAWING TO MEET OFFICIAL REGULATORY REQUIREMENTS OR FOR OTHER PURPOSES IN CONNECTION WITH THE PROJECT IS NOT TO BE CONSTRUED AS PUBLICATION IN DEROGATION OF ANY OF THE RIGHTS OF SILAS LACEY, LLC.

ANY ABRIDGEMENT OR VIOLATION OF THE RIGHTS OF SILAS LACEY, LLC SHALL BE PROSECUTED TO THE FULLEST EXTENT POSSIBLE.

A RESIDENCE FOR

SCHAAF HOUSE

4411 Miradar Dr, Austin, TX 78735

GUEST HOUSE - FLOOR PLAN AND ROOF PLAN

SHEET NO.

A11.1

© COPYRIGHT 2018 SILAS LACEY, LLC.
ALL RIGHTS RESERVED

5/12/2021 6:12:25 PM K:\SILAS LACEY\SILAS LACEY\RESIDENTIAL - PROJECTS\SCHAAF\SCHAAF CS REV 04.18.2021.rvt