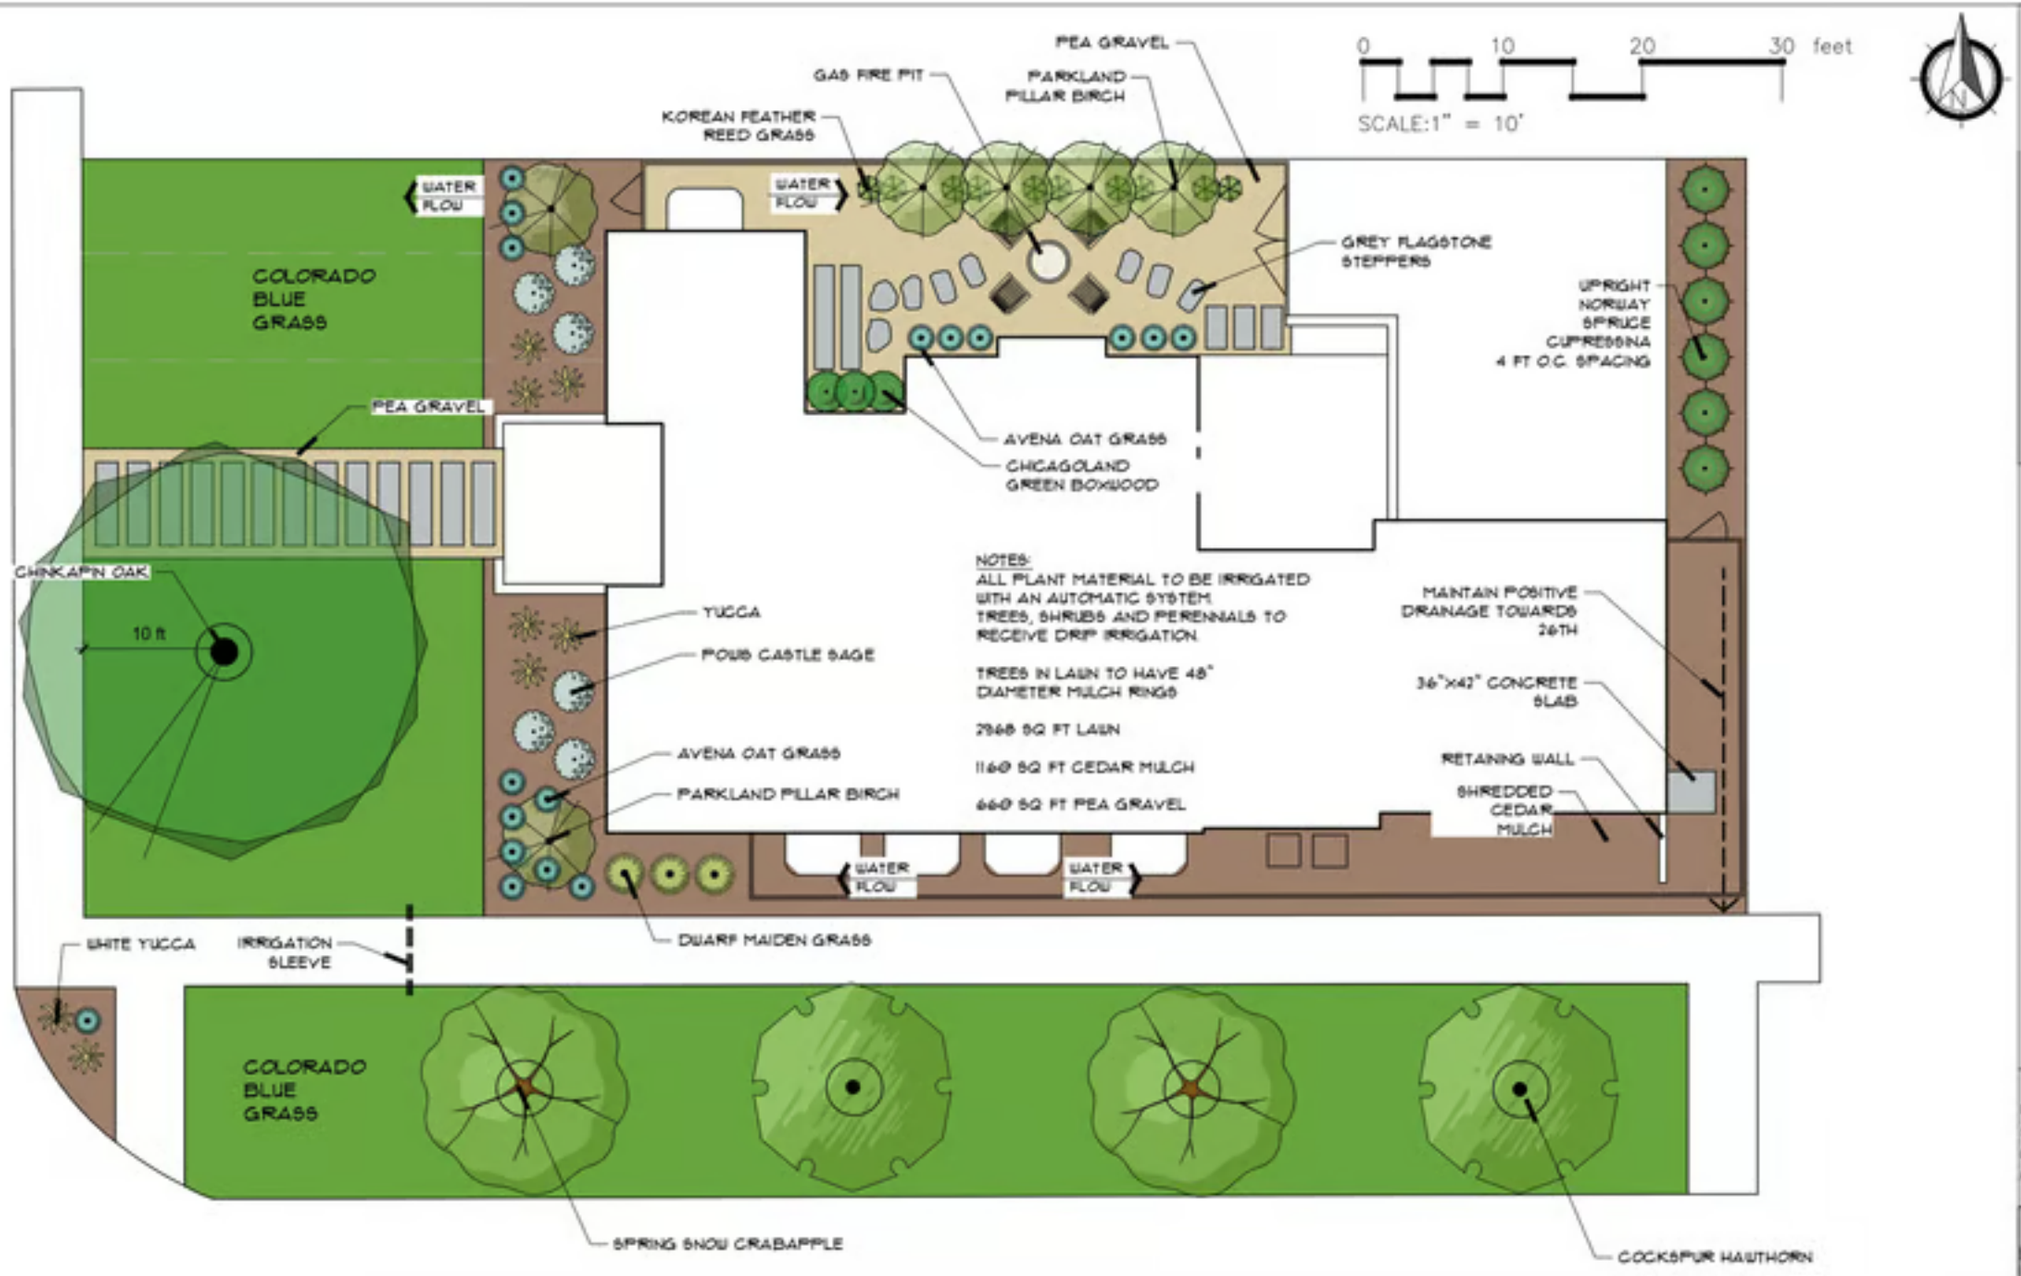

DESIGN BY LH DESIGN CO
Website: www.laurenhowell.com
Phone: 719-229-1159
Email: lauren@laurenhowell.com

LANDSCAPE DESIGN FOR THE:
DERLATH RESIDENCE
LANDSCAPE DESIGN
2610 NORTH PERRY ST
DENVER CO

DRAFTED BY: -
SCALE: -1:10 @ 11x17
DATE: -4-2-2025
REVISIONS: -4-9-2025
-4-14-2025

LH DESIGN CO
LANDSCAPE DESIGN