COPYRIGHT NOTICE FOR WILLIAMS RESIDENTIAL DESIGN AND JOHN WILLIAMS

THESE PLANS ARE COPYRIGHT PROTECTED WITH ALL RIGHTS RESERVED AND HELD BY JOHN WILLIAMS, ARCHITECTURAL DESIGNER OF WILLIAMS RESIDENTIAL DESIGN. YOU HAVE PURCHASED THE RIGHTS TO USE THIS DESIGN PLAN FOR ONE INDIVIDUAL RESIDENCE. NO PART OF THIS DESIGN PLAN MAY BE REPRODUCED, DISTRIBUTED, TRANSMITTED OR SOLD IN ANY FORM, OR BY ANY MEANS, INCLUDING PHOTOCOPYING AN SCANNING BY ELECTRONIC OR MECHANICAL METHODS, WITHOUT THE PRIOR WRITTEN PERMISSION OF THE DESIGNER. IF YOU RECEIVE A REQUEST FROM A THIRD PARTY FOR COPIES OF THE DRAWINGS, WRITTEN APPROVAL MUST BE PROVIDED BY JOHN WILLIAMS PRIOR TO THE RELEASE OF ANY COPIES.
FAILURE TO COMPLY WILL RESULT IN LEGAL ACTION FOR COPYRIGHT INFRINGEMENT.
NO AUTOCAD FILES WILL BE PROVIDED OR TRANSMITTED.
COPYRIGHT ©2018 JOHN WILLIAMS, ARCHITECTURAL DESIGNER OF WILLIAMS RESIDENTIAL DESIGN.

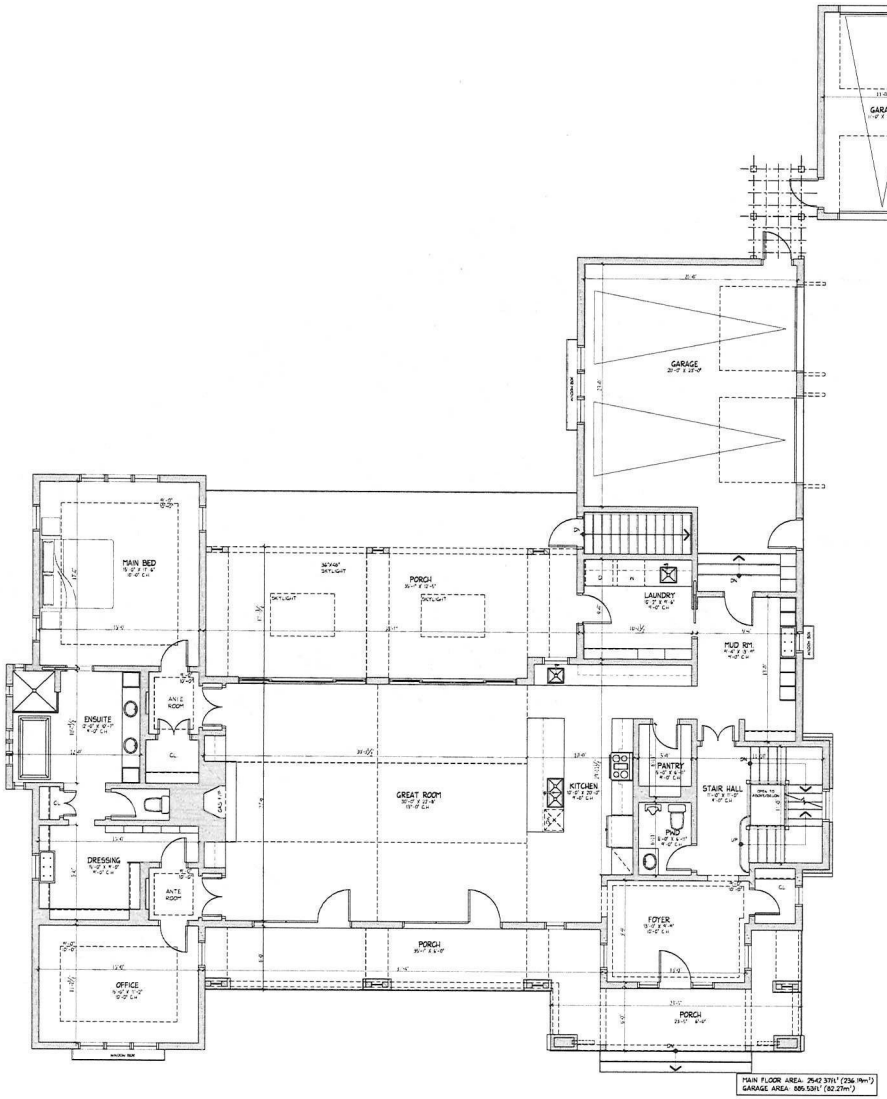

1 / A101 MAIN FLOOR PLAN
3/16" = 1'-0"

PRELIMINARY DRAWING
NOT FOR CONSTRUCTION

No	DATE	DESCRIPTION
1	21-1-15	ISSUED FOR COMMENT

THE CONTRACTOR SHALL CHECK AND VERIFY ALL DIMENSIONS AND REPORT ALL ERRORS AND OMISSIONS TO THE DESIGNER PRIOR TO THE COMMENCEMENT OF CONSTRUCTION. DESIGN RIGHTS ARE RESERVED BY JOHN WILLIAMS, ARCHITECTURAL DESIGN PLANS FOR ONE INDIVIDUAL RESIDENCE. NO PART OF THIS DESIGN PLAN MAY BE REPRODUCED, DISTRIBUTED, TRANSMITTED OR SOLD IN ANY FORM, OR BY ANY MEANS, INCLUDING PHOTOCOPYING AND SCANNING BY ELECTRONIC OR MECHANICAL METHODS, WITHOUT THE PRIOR WRITTEN PERMISSION OF THE DESIGNER. IF YOU RECEIVE A REQUEST FROM A THIRD PARTY FOR COPIES OF THE DRAWINGS, WRITTEN APPROVAL MUST BE PROVIDED BY JOHN WILLIAMS PRIOR TO THE RELEASE OF ANY COPIES. FAILURE TO COMPLY WILL RESULT IN LEGAL ACTION FOR COPYRIGHT INFRINGEMENT. NO AUTOCAD FILES WILL BE PROVIDED OR TRANSMITTED. COPYRIGHT © 2018 BY JOHN WILLIAMS, ARCHITECTURAL DESIGN

SIGNATURES REQUIRED
JOHN WILLIAMS REVIEWS AND ACCEPTS NO LIABILITY FOR THE DESIGN WORK INTERPRETED IN THIS DOCUMENT
BCIN NO. 12000 / BCIN NO. 24323
INDIVIDUAL BCIN: 24323

January 15, 2021

WILLIAMS
RESIDENTIAL DESIGN
464 Burlington Avenue
Burlington, Ontario
L7S 1R6
905-634-3234
williamsresidentialdesign@bellnet.ca

MAIN FLOOR PLAN

Scale: As Noted
Date: 15-Jan-21

Lot 5, Greystones
Greensville, Ontario

Drawn By: CB
Approved By: JW
Job Number: HERSANDE2
Sheet: A101
Dr: -