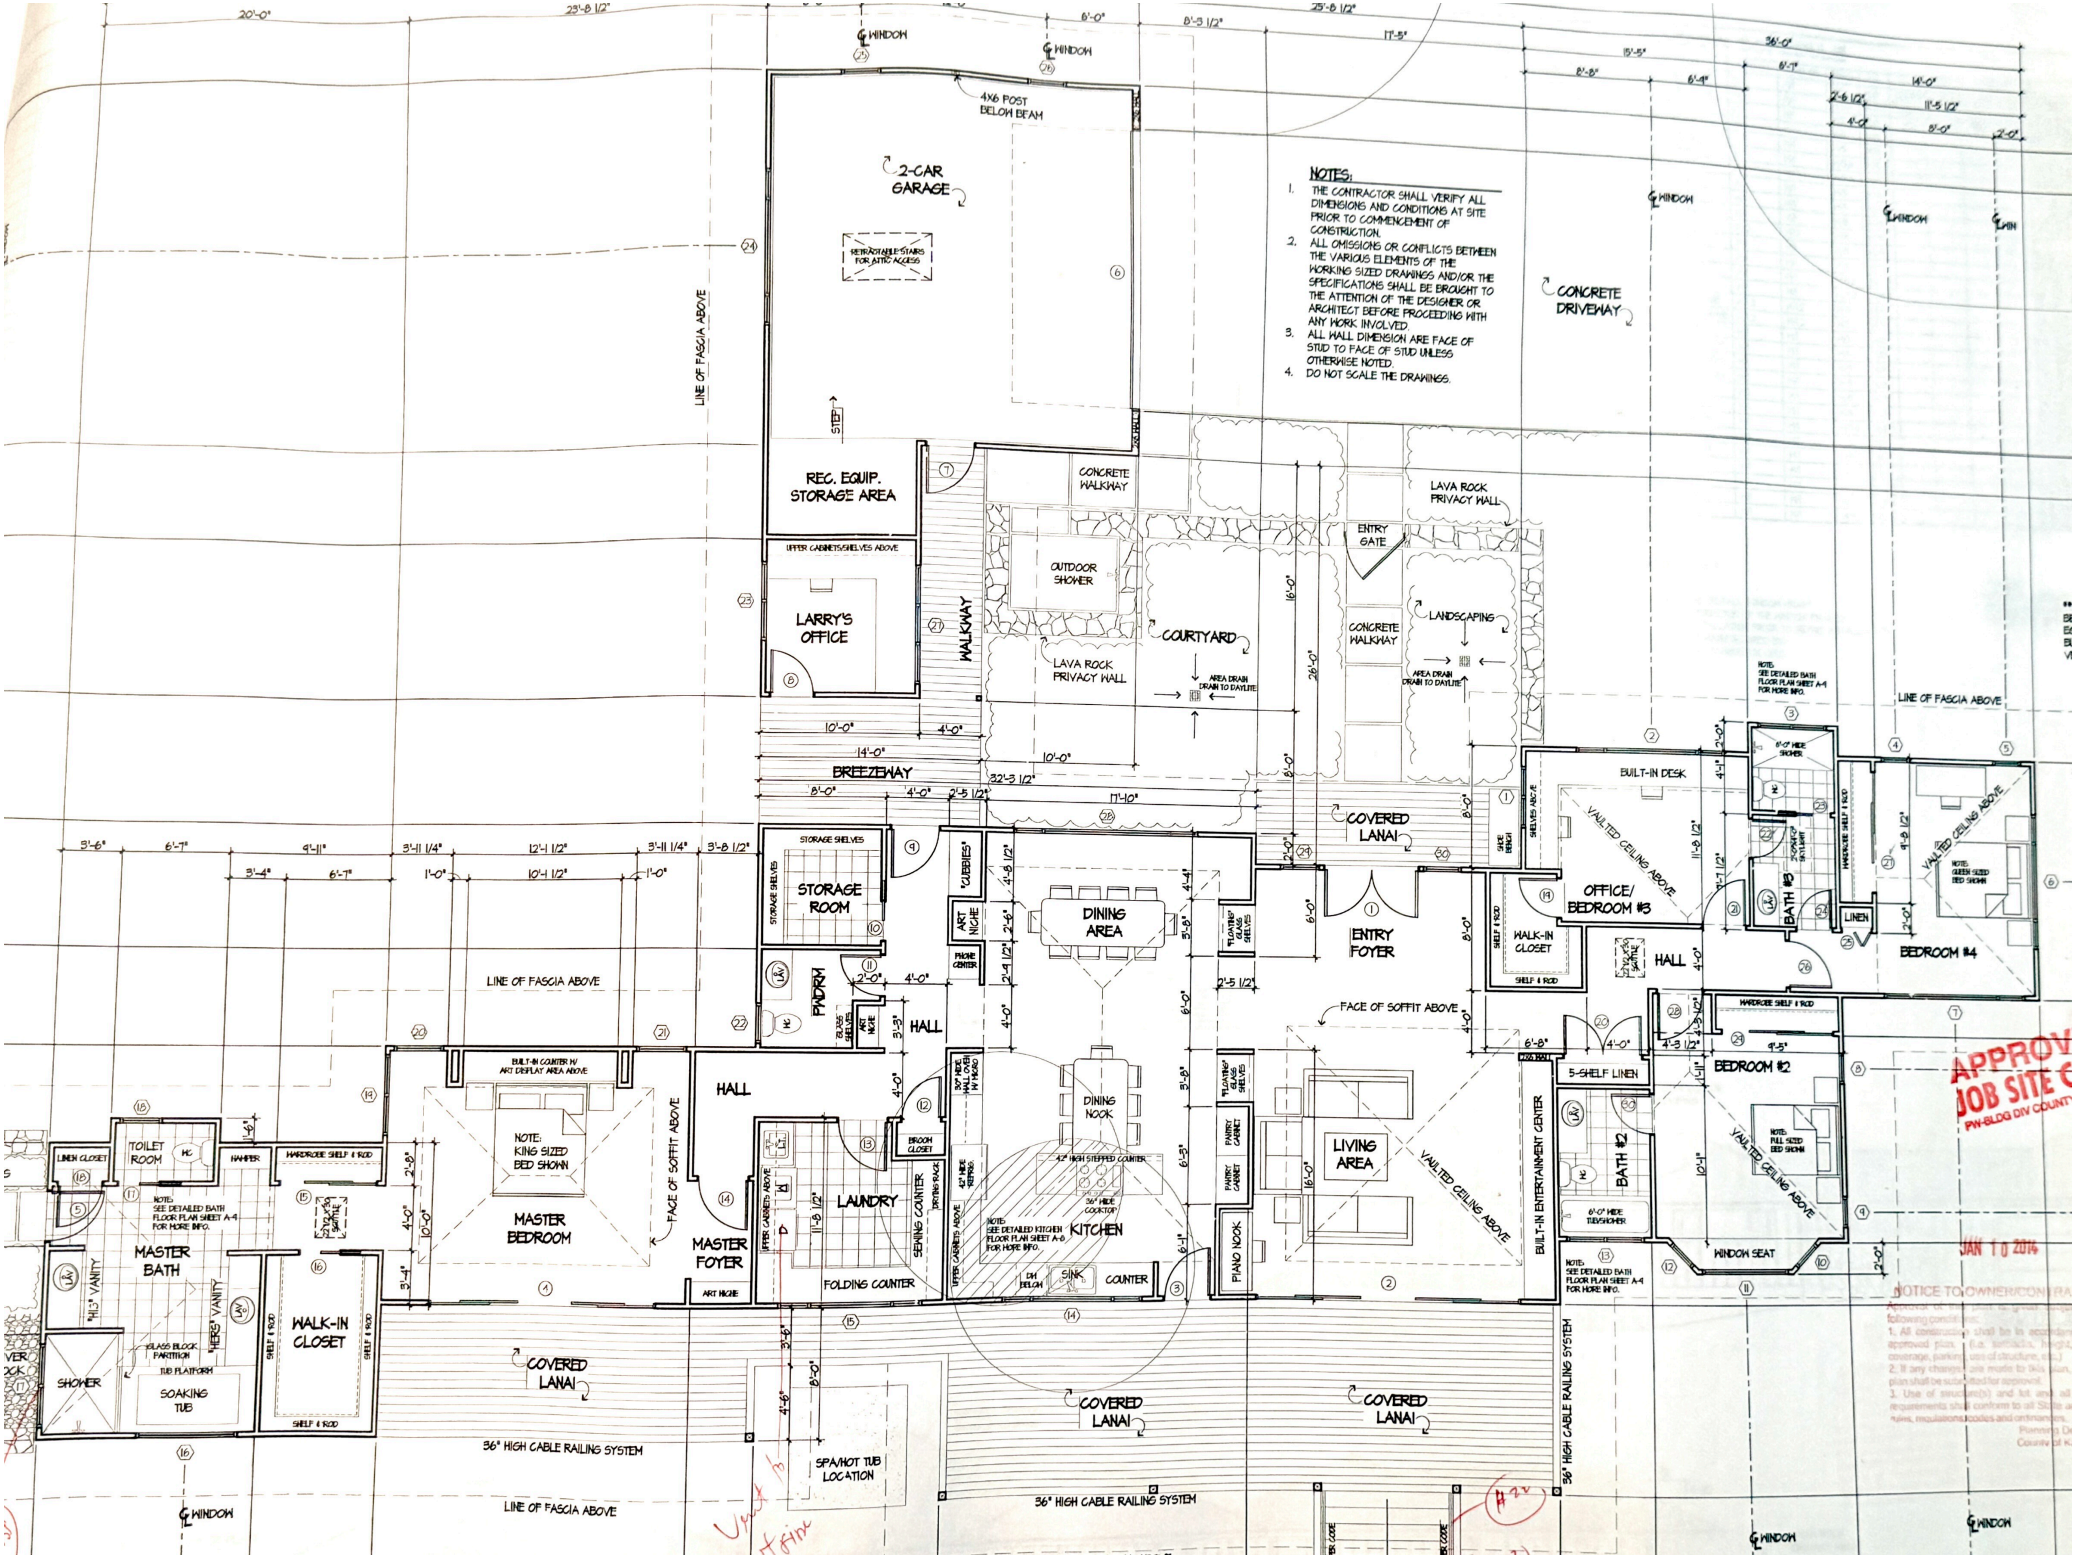

NOTES:
1. THE CONTRACTOR SHALL VERIFY ALL DIMENSIONS AND CONDITIONS AT SITE PRIOR TO COMMENCEMENT OF CONSTRUCTION.
2. ALL OMISSIONS OR CONFLICTS BETWEEN THE VARIOUS ELEMENTS OF THE WORKING SIZED DRAWINGS AND/OR THE SPECIFICATIONS SHALL BE BROUGHT TO THE ATTENTION OF THE DESIGNER OR ARCHITECT BEFORE PROCEEDING WITH ANY WORK INVOLVED
3. ALL WALL DIMENSION ARE FACE OF STUD TO FACE OF STUD UNLESS OTHERWISE NOTED.
4. DO NOT SCALE THE DRAWINGS.
2-CAR GARAGE
RETRACTABLE STAIRS FOR ATTIC ACCESS
4X6 POST BELOW BEAM
REC. EQUIP. STORAGE AREA
LARRY'S OFFICE
UPPER CABINETS/SHELVES ABOVE
WALKWAY
CONCRETE WALKWAY
OUTDOOR SHOWER
LAVA ROCK PRIVACY WALL
COURTYARD
AREA DRAIN DRAIN TO DAYLITE
LANDSCAPING
ENTRY GATE
CONCRETE DRIVEWAY
BREEZEWAY
STORAGE ROOM
STORAGE SHELVES
CUBBIES
ART NICHE
PHONE CENTER
PANTRY
CLOSET
HALL
DINING AREA
COVERED LANAI
ENTRY FOYER
BUILT-IN DESK
VAULTED CEILING ABOVE
OFFICE/ BEDROOM #3
WALK-IN CLOSET
SHELF & ROD
LINE OF FASCIA ABOVE
FACE OF SOFFIT ABOVE
BUILT-IN COUNTER W/ ART DISPLAY AREA ABOVE
NOTE: KING SIZED BED SHOWN
MASTER BEDROOM
MASTER FOYER
HALL
LAUNDRY
FOLDING COUNTER
SEWING COUNTER
DINING NOOK
KITCHEN
42" HIGH STEPPED COUNTER
36" HIDE COOKTOP
DW BELOW
SINK
COUNTER
LIVING AREA
PIANO NOOK
PANTRY CABINET
BUILT-IN ENTERTAINMENT CENTER
5-SHELF LINEN
BATH #2
NOTE: FULL SIZED BED SHOWN
BEDROOM #2
WINDOW SEAT
HALL
LINEN
BATH #3
BEDROOM #4
NOTE: QUEEN SIZED BED SHOWN
TOILET ROOM
LINEN CLOSET
HAMPER
HARDROCK SHELF & ROD
MASTER BATH
NOTE: SEE DETAILED BATH FLOOR PLAN SHEET A-4 FOR MORE INFO.
MUD VANITY
HERB VANITY
GLASS BLOCK PARTITION
TUB PLATFORM
SOAKING TUB
SHOWER
WALK-IN CLOSET
SHELF & ROD
36" HIGH CABLE RAILING SYSTEM
SPA/HOT TUB LOCATION
WINDOW
APPROV
JOB SITE C
PW-BLDG DIV COUNTY
JAN 1 0 2014
NOTICE TO OWNER/CONTRACTOR