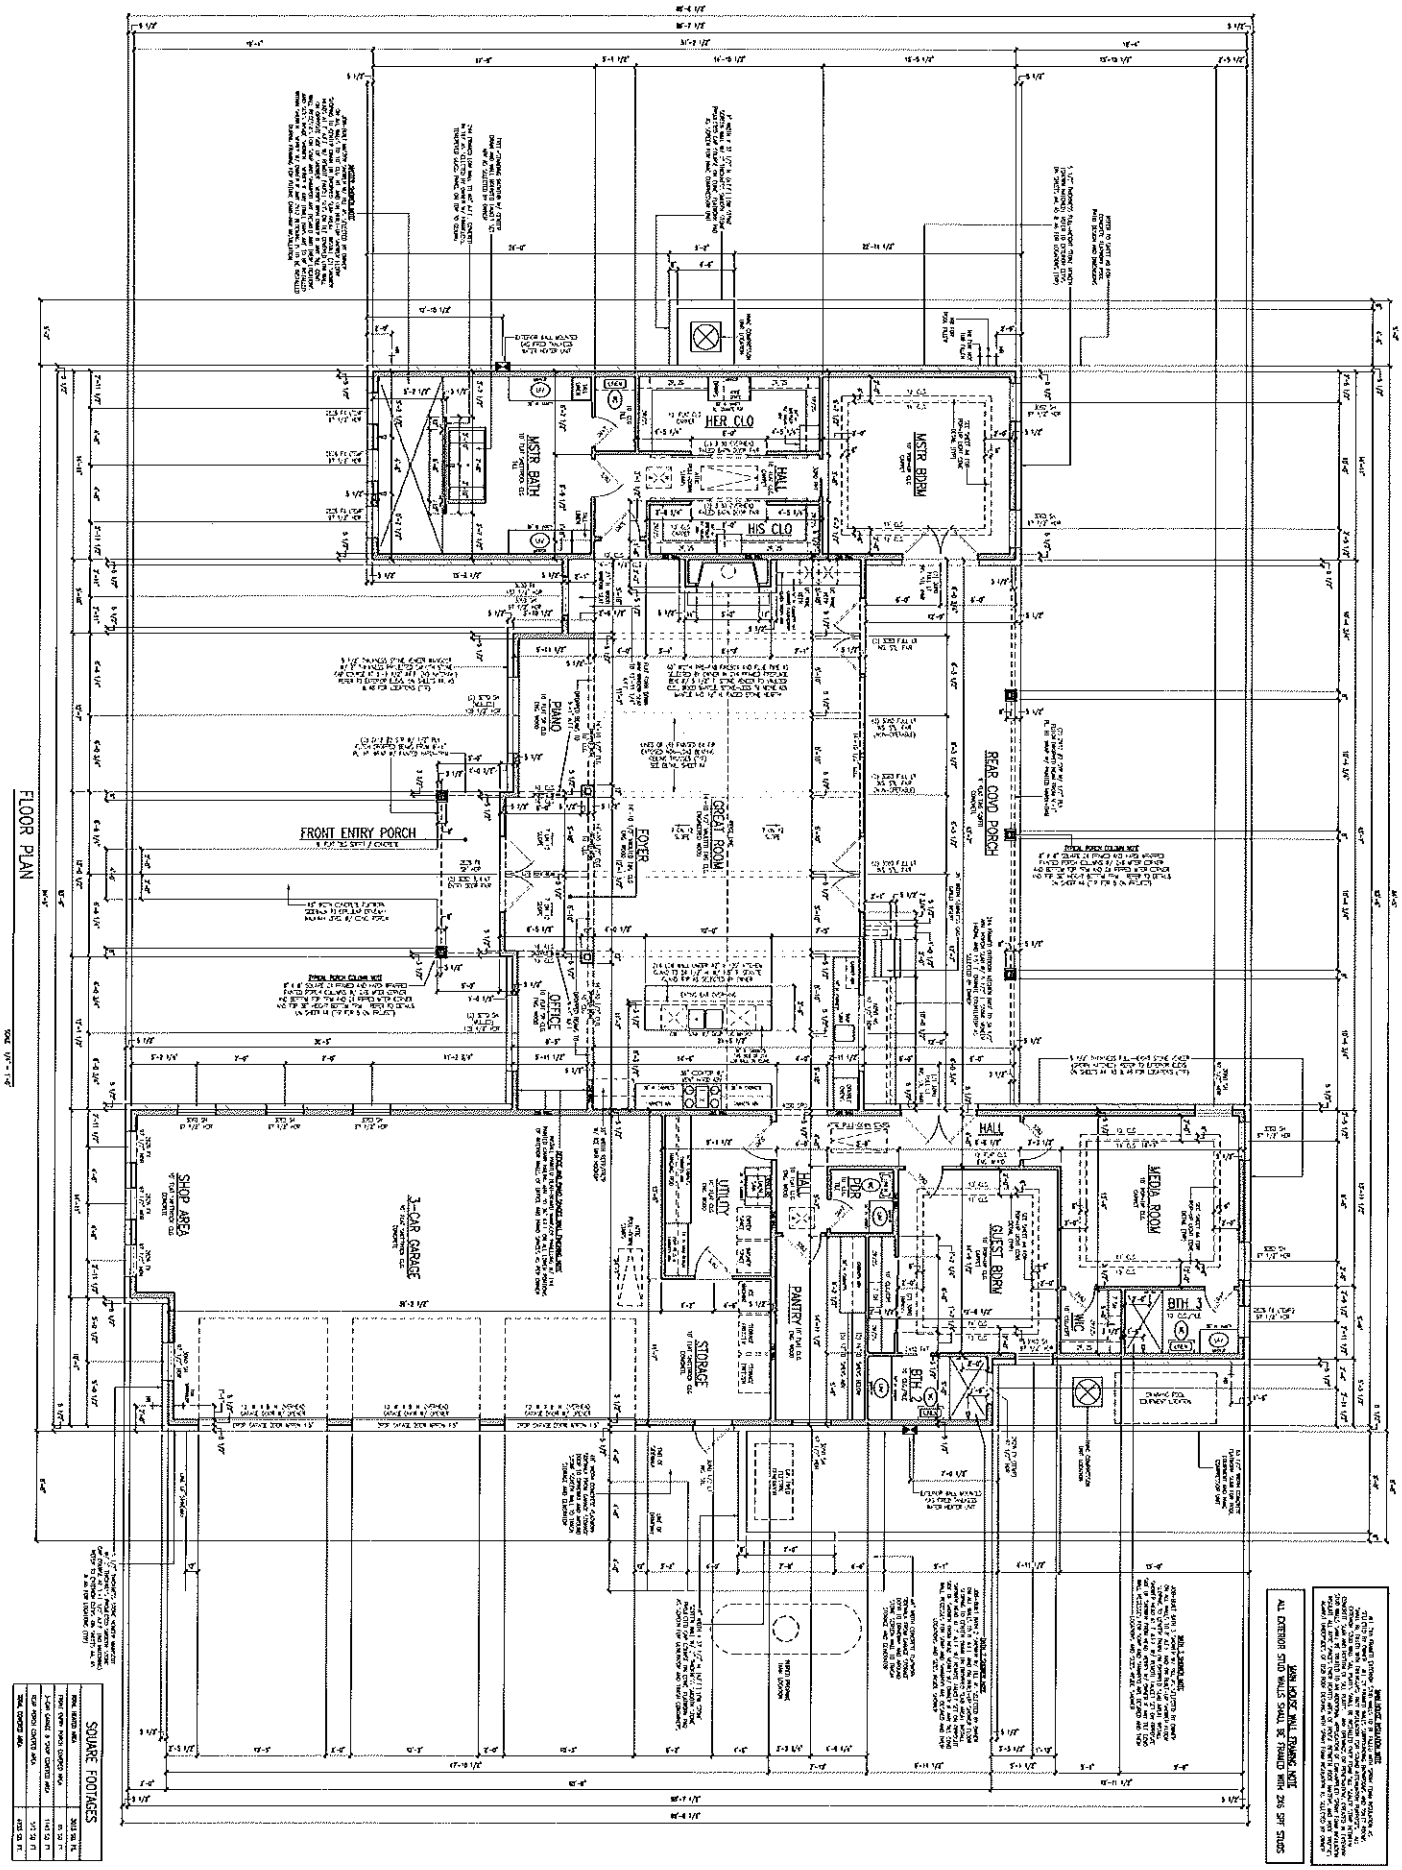

A3

POWZ111
NOV. 12, 2021

REVISIONS

Herron Design Studio
architecture
101 Hays Street, Suite 409
Dripping Springs, Texas 78620
512.858.9689

A Residence for Karen & Doug Fowler
Lot 81, S. Flat Rock Way
Henley, Texas 78620

ELECTRICAL LEGEND

D.C. FAN W/ LED LIGHT	CONNECT FAN
	SMOKE DETECTOR
	JUNCTION BOX
	LIGHT SWITCH
	110 V. OUTLET
	TELEPHONE JACK
	CATV JACK
	CABLE TV JACK
WALL MOUNT LED LIGHT (SCONCE)	
SOFFIT MOUNT FLOOD LIGHT	

ELECTRIC PLAN NOTES

1. ALL SMOKE DETECTORS SHALL BE ELECTRICALLY INTERCONNECTED SUCH THAT WHEN ONE ALARM SOUNDS, ALL ALARMS SOUND. ALL SMOKE DETECTORS SHALL BE EQUIPPED WITH BATTERY BACK-UPS.
2. ALL EXTERIOR OUTLETS SHALL BE RATED FOR SUCH EXPOSURE AND SHALL BE EQUIPPED WITH A SPRING-ACTION WEATHERPROOF COVER. ALL EXTERIOR ELECTRICAL FIXTURES, EXPOSED TO THE WEATHER SHALL BE RATED FOR SUCH EXPOSURE.
3. VERIFY WITH THE OWNER THE EXACT LOCATIONS OF THE CABLE TV JACKS, TELEPHONE JACKS, AND THE COMPUTER JACKS. VERIFY TYPE OF EACH LINE TO BE INSTALLED.

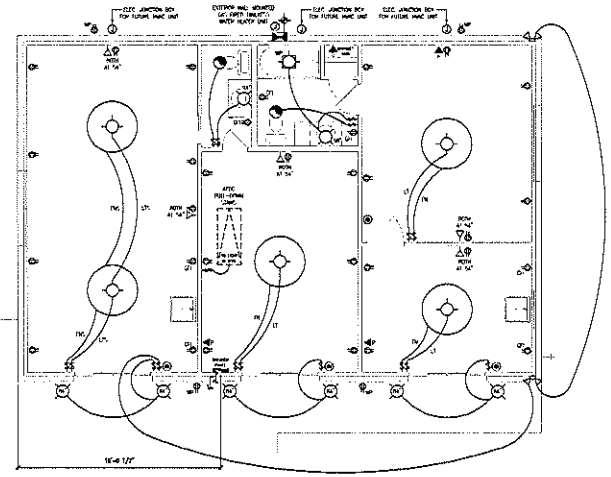

WORKSHOP ELECTRICAL PLAN

SCALE: 1/4" = 1'-0"

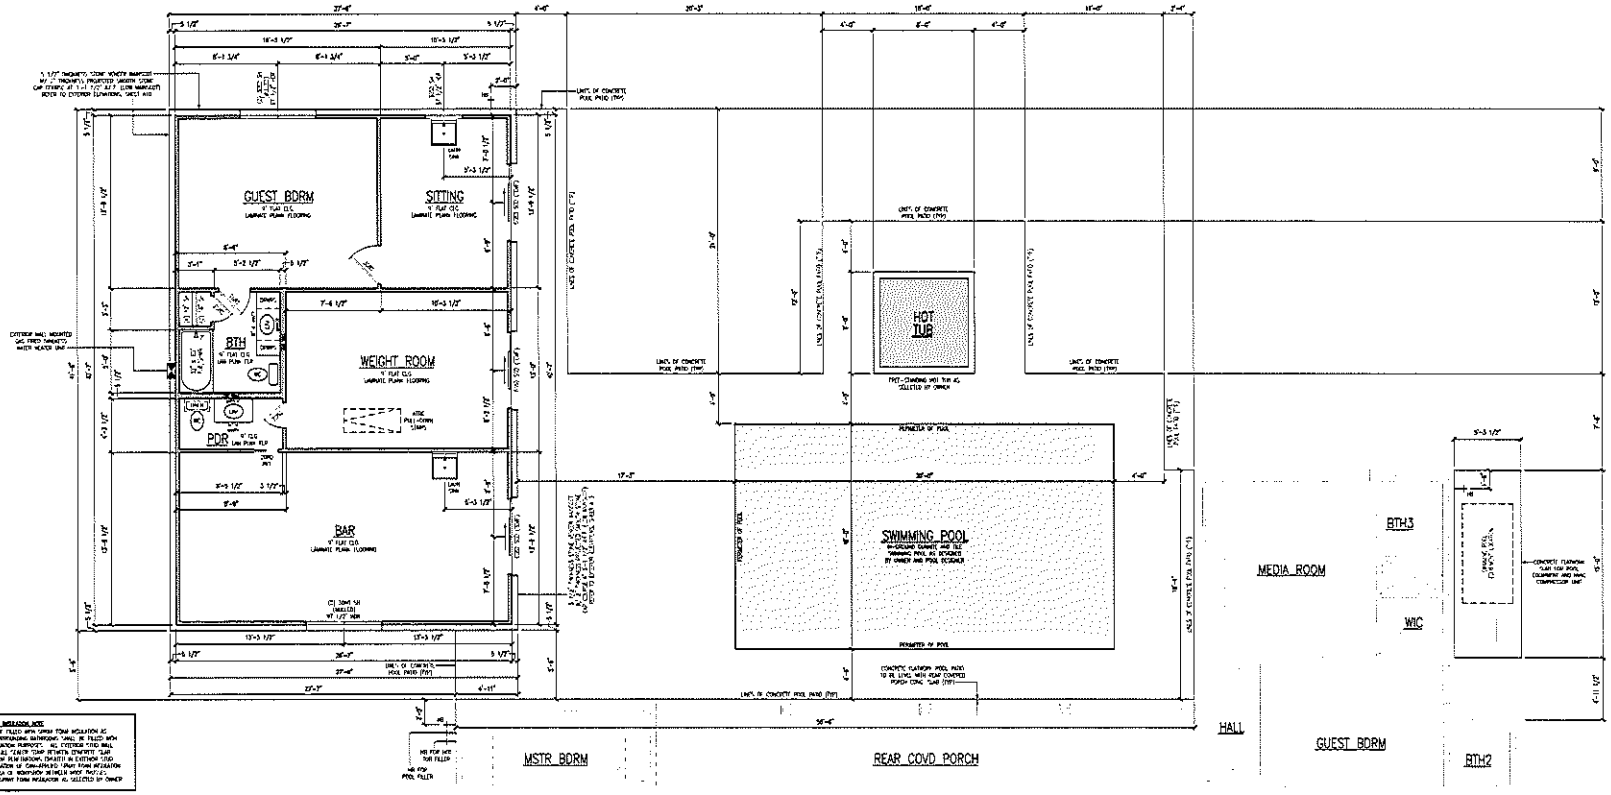

WORKSHOP AND POOL FLOOR PLAN

SCALE: 1/4" = 1'-0"

WORKSHOP SHADING INSULATION NOTE

ALL THE PRIMARY EXTERIOR STUD WALLS TO BE FILLED WITH SPRAY FOAM INSULATION AS SPECIFIED BY OWNER. ALL 2x TRIMMED WALL, CEILING AND BATHROOM WALL TO BE FILLED WITH THERMOSTATIC INSULATION (SEE CABINET MANUFACTURER SPECS). EXTERIOR STUD WALL, ALL SLANT WALLS TO BE FILLED WITH FOAM. ALL CEILING SLAB BETWEEN CONDITIONED SPACE AND ATTIC SHALL BE INSULATED WITH FOAM. ALL FLOOR SLAB EXTERIOR STUD WALLS, ALL 8" TRIMMED TO 6x WITH INSULATION OR CONA-APPROVED FOAM FOAM INSULATION INSULATE ALL ATTIC SPACES EXCEPT INSULATED AREA OF WORKSHOP BETWEEN ATTIC PANELS AGAINST UNDERSIDE OF SLAB ROOF DECKING WITH SPRAY FOAM INSULATION AS SELECTED BY OWNER.

WORKSHOP WALL FRAMING NOTE

ALL EXTERIOR STUD WALLS SHALL BE FRAMED WITH 2X4 SPF STUDS

SQUARE FOOTAGE	
ROOF HEATED/COOLED AREA	1079 SQ. FT.

A Workshop for Karen & Doug Fowler
Lot 81, S. Flat Rock Way
Henley, Texas 78620

Heron Design Studio
architecture
101 Hays Street, Suite 400
Dripping Springs, Texas 78620
512.858.9689

REVISIONS

FOW2111
NOV. 12, 2021

A9