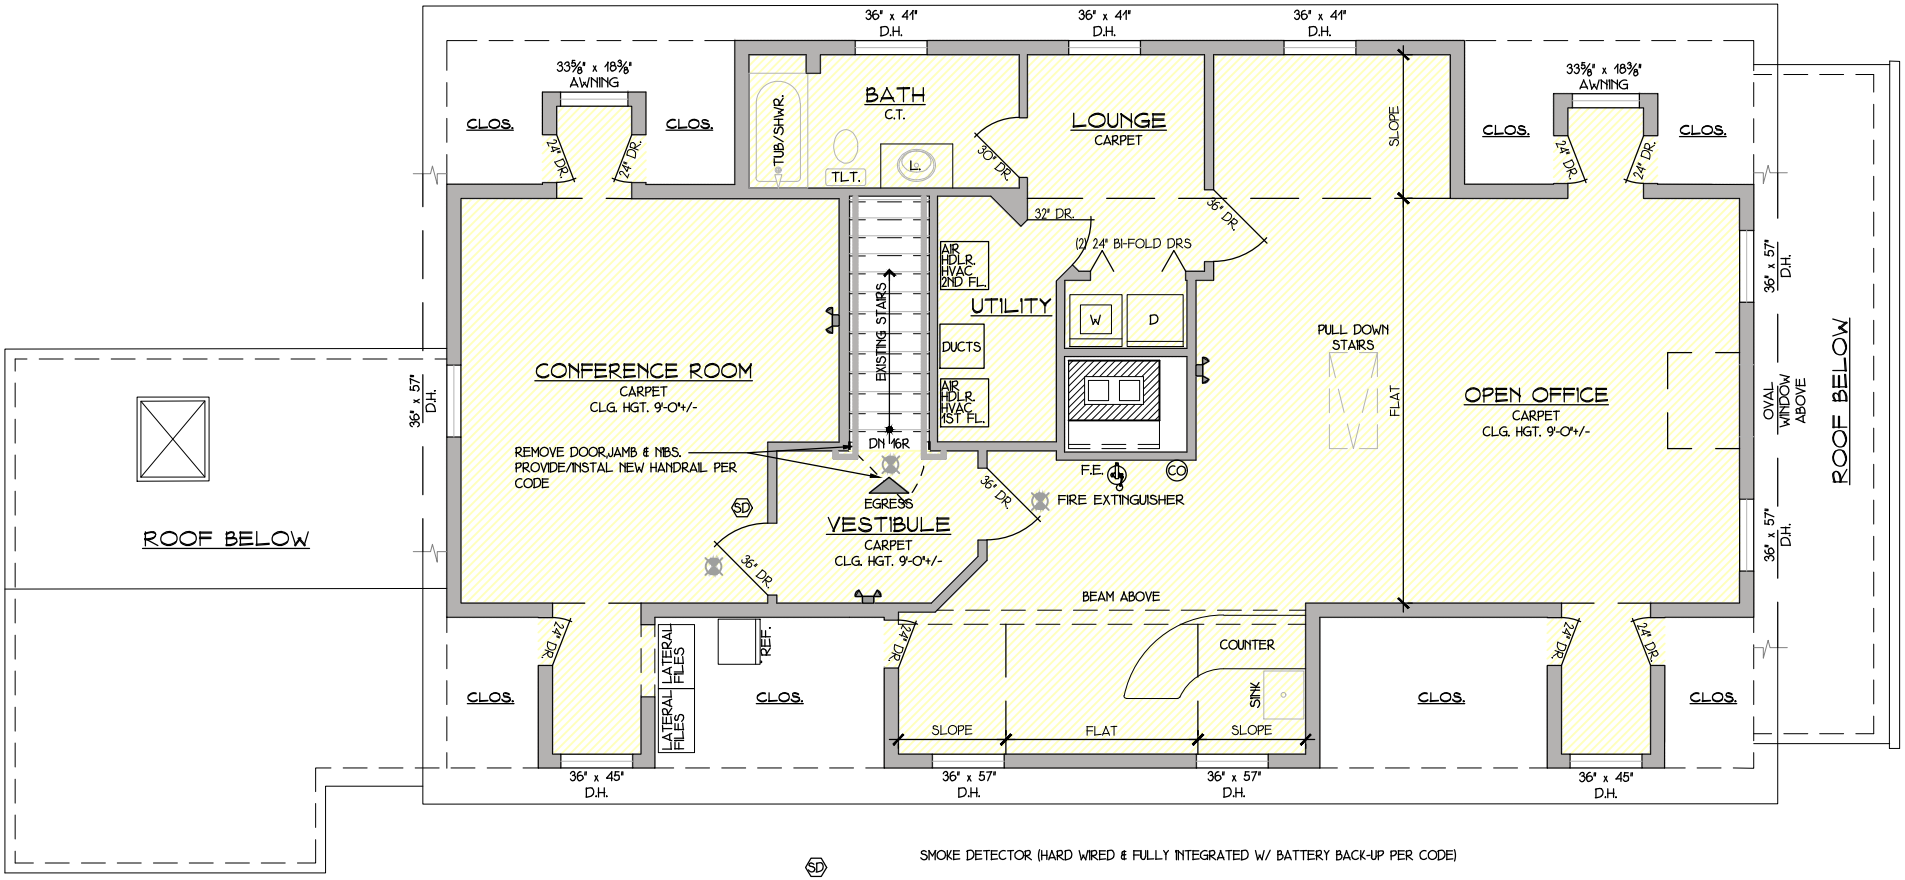

SD — SMOKE DETECTOR (HARD WIRED & FULLY INTEGRATED W/ BATTERY BACK-UP PER CODE)

CO — CARBON MONOXIDE DETECTOR (HARD WIRED & FULLY INTEGRATED W/ BATTERY BACK-UP PER CODE)

EMERGENCY LIGHT FIXTURE w/BATTERY BACK UP

ILLUMINATED EXIT SIGN

EXISTING SECOND FLOOR PLAN

SCALE: 1/8" = 1'-0"