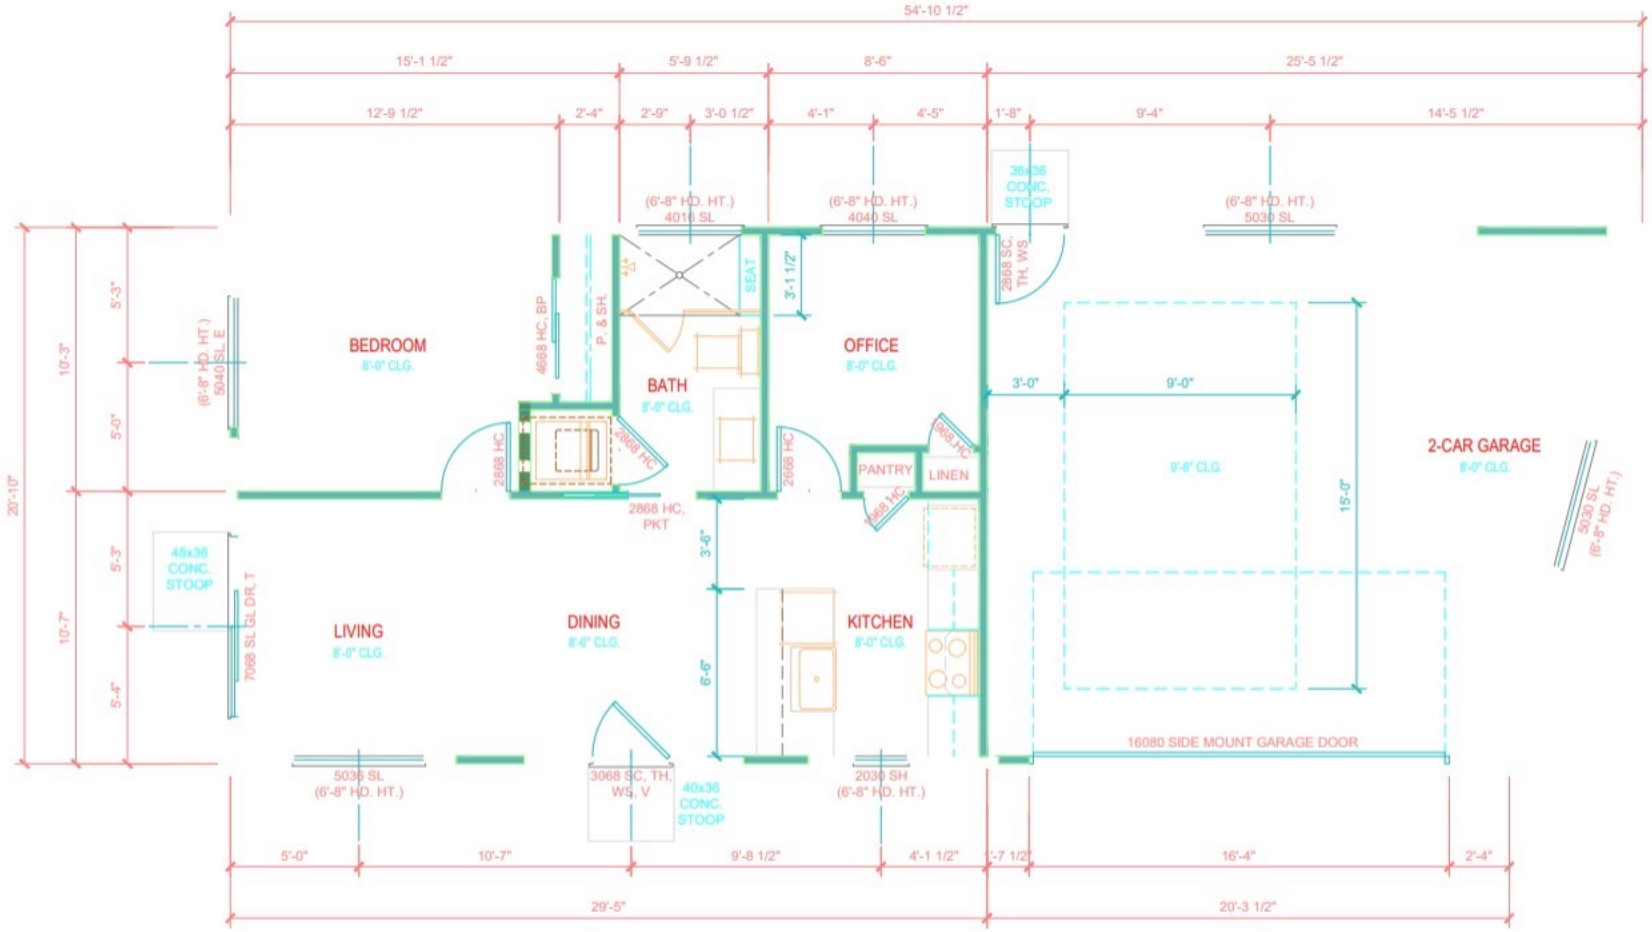

PROPOSED FLOOR PLAN (613 S.F. ADU)

SCALE: 1/4" = 1'-0"