


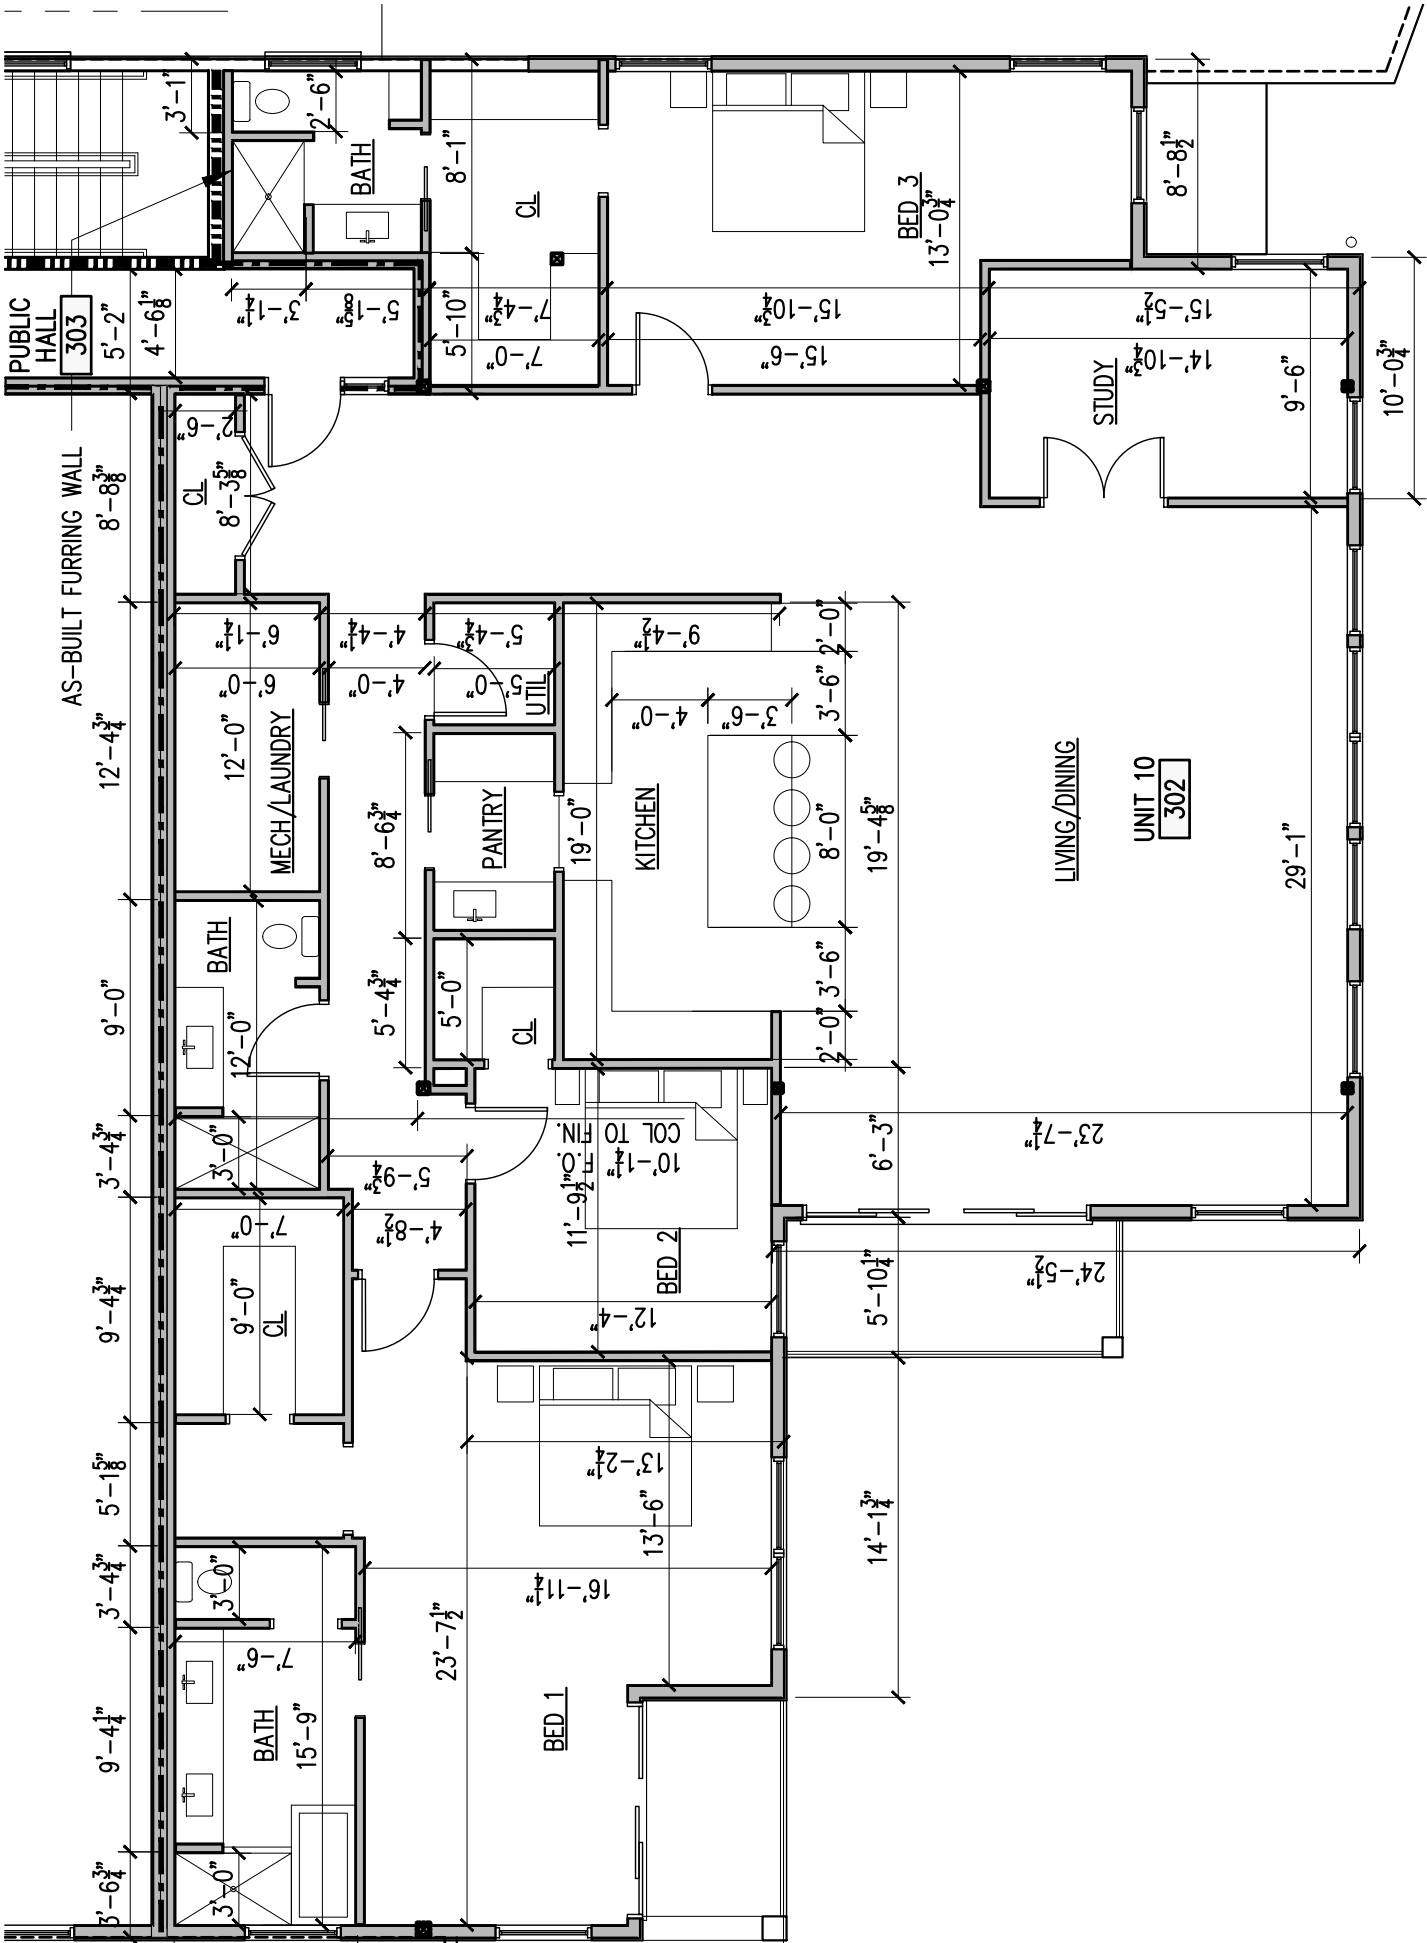

UNIT PLAN - EXISTING BUILDING THIRD FLOOR FRONT

SCALE: 1/8"=1'-0"

1

A1.3C