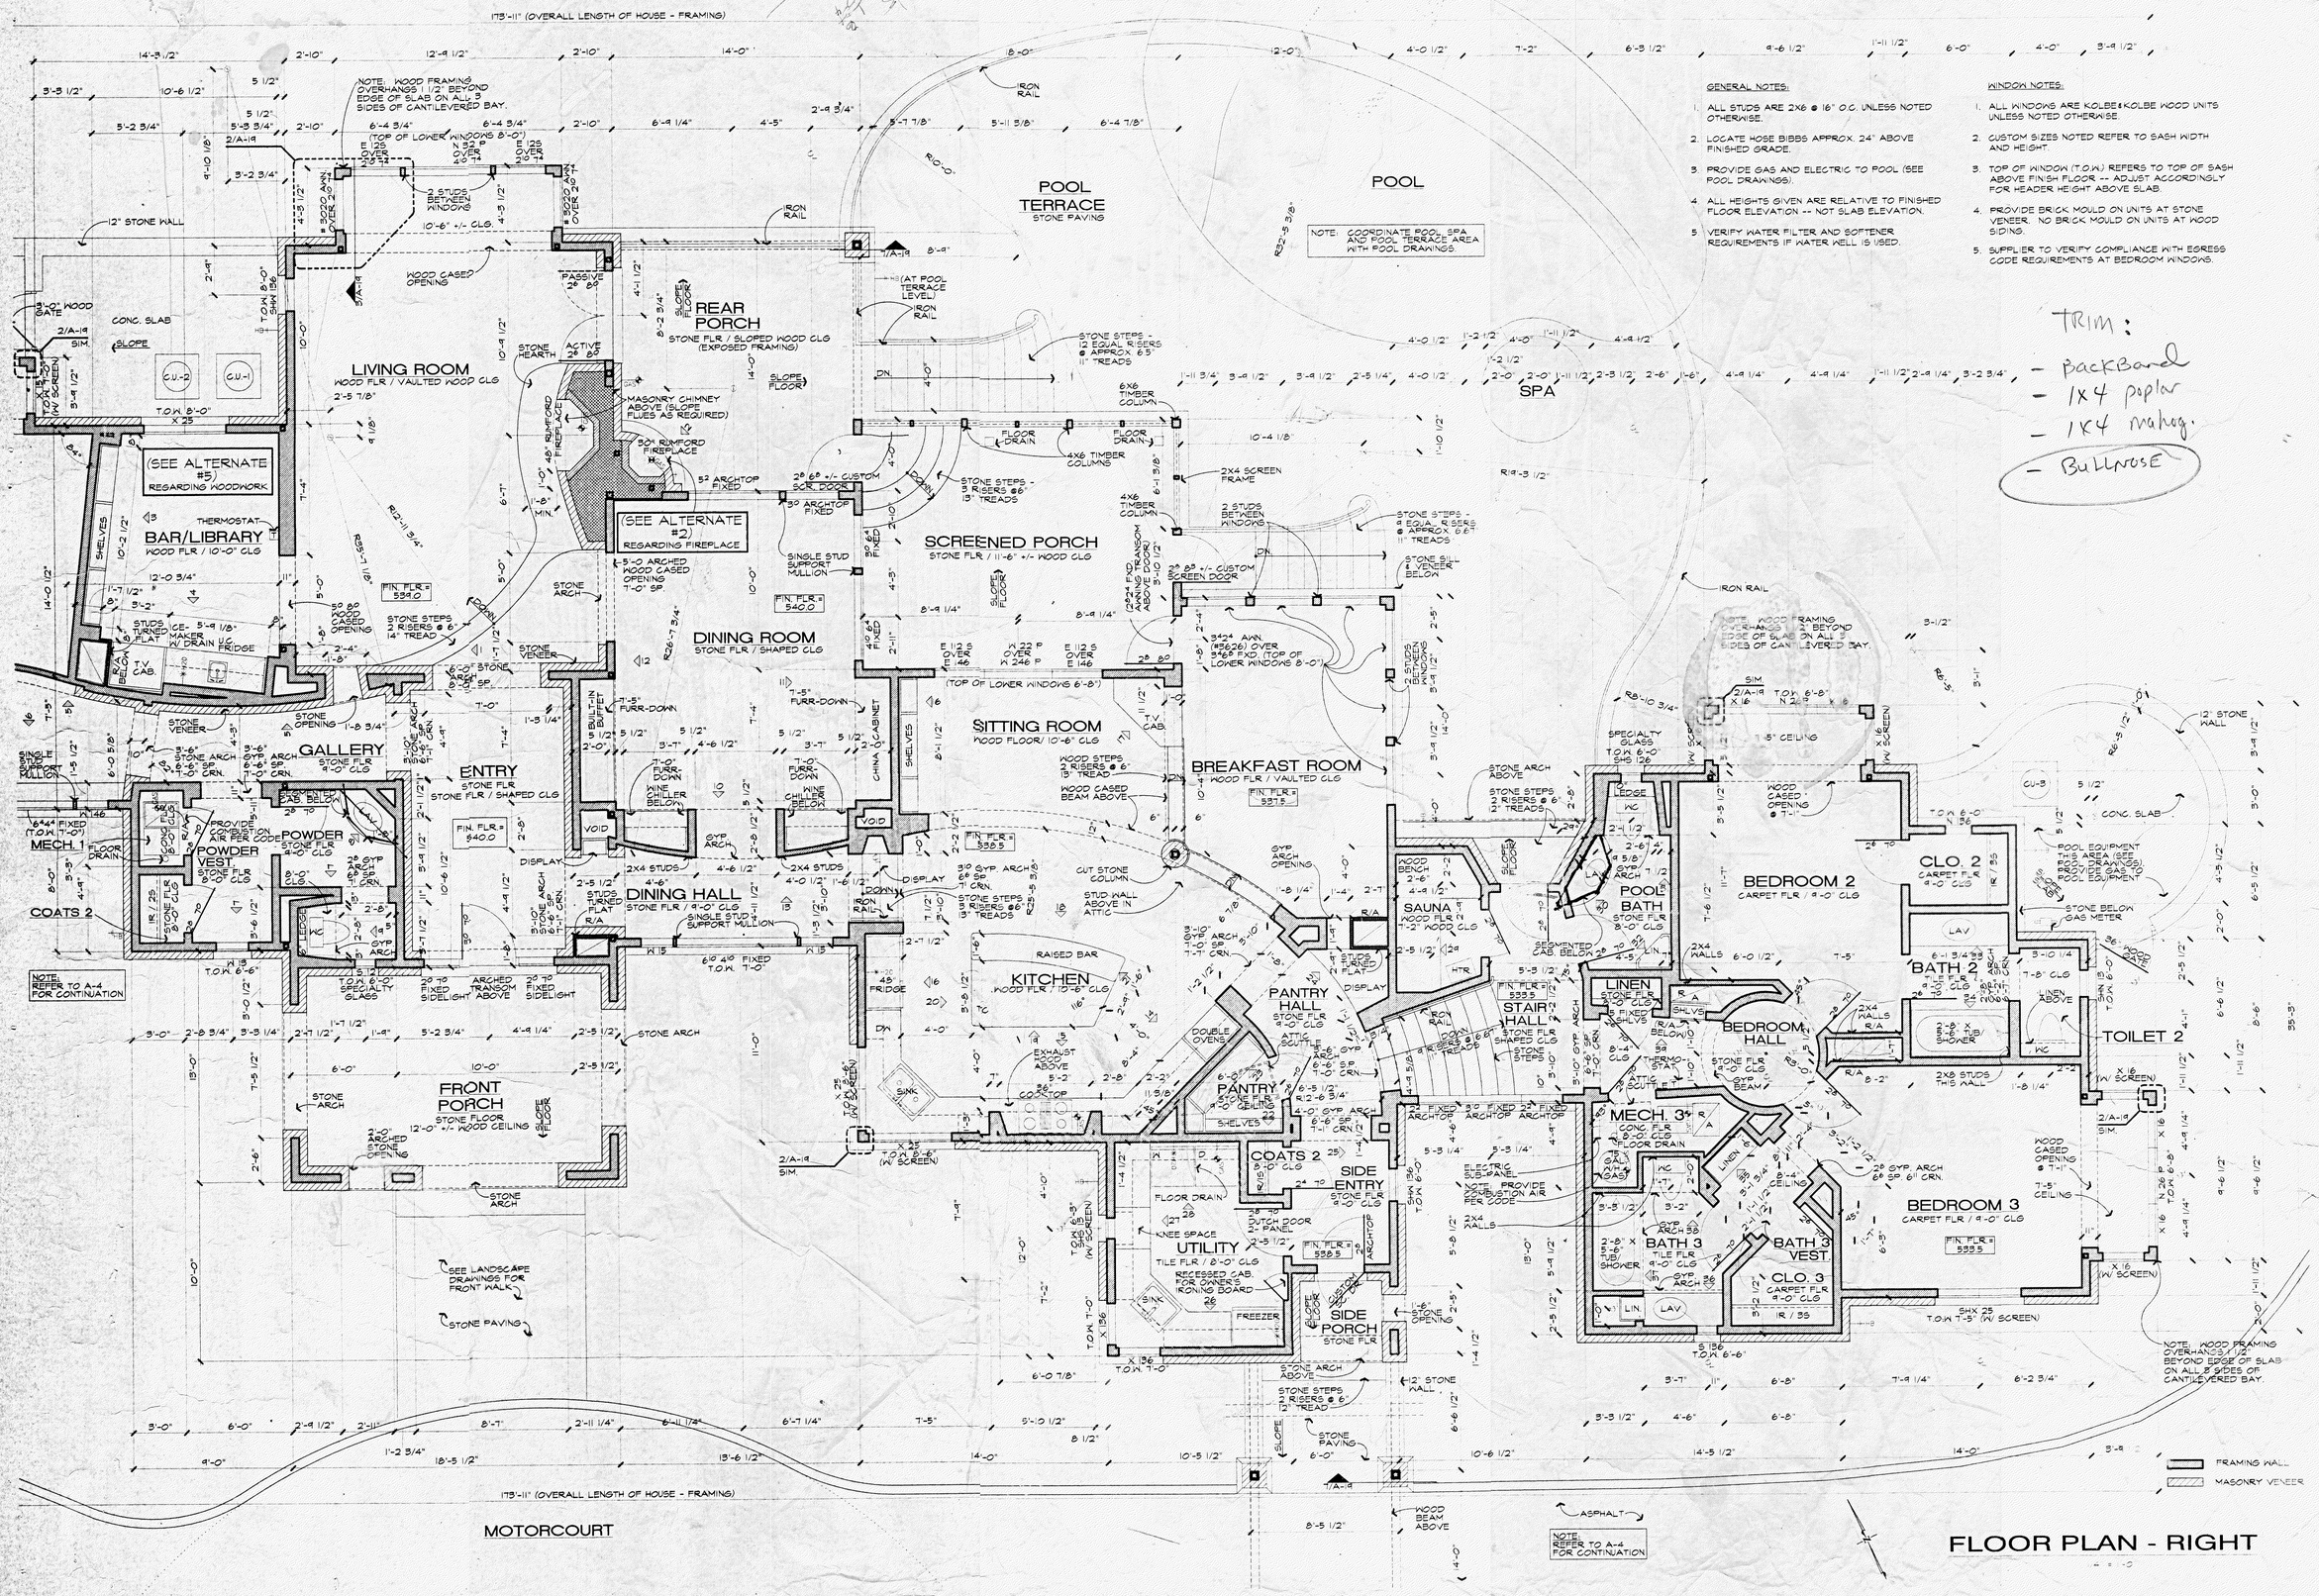

GENERAL NOTES:

1. ALL STUDS ARE 2X6 @ 16" O.C. UNLESS NOTED OTHERWISE.
2. LOCATE HOSE BIBBS APPROX. 24" ABOVE FINISHED GRADE.
3. PROVIDE GAS AND ELECTRIC TO POOL (SEE POOL DRAWINGS).
4. ALL HEIGHTS GIVEN ARE RELATIVE TO FINISHED FLOOR ELEVATION -- NOT SLAB ELEVATION.
5. VERIFY WATER FILTER AND SOFTENER REQUIREMENTS IF WATER WELL IS USED.

WINDOW NOTES:

1. ALL WINDOWS ARE KOLBE & KOLBE WOOD UNITS UNLESS NOTED OTHERWISE.
2. CUSTOM SIZES NOTED REFER TO SASH WIDTH AND HEIGHT.
3. TOP OF WINDOW (T.O.W.) REFERS TO TOP OF SASH ABOVE FINISH FLOOR -- ADJUST ACCORDINGLY FOR HEADER HEIGHT ABOVE SLAB.
4. PROVIDE BRICK MOULD ON UNITS AT STONE VENEER. NO BRICK MOULD ON UNITS AT WOOD SIDING.
5. SUPPLIER TO VERIFY COMPLIANCE WITH EGRESS CODE REQUIREMENTS AT BEDROOM WINDOWS.

TRIM:
- backband
- 1x4 poplar
- 1x4 mahog.
- Bullnose

SHIFLET GROUP ARCHITECTS, INC.
100 Westlake Drive Austin, Texas 78746 512.328.2955

REGISTERED ARCHITECT STATE OF TEXAS 6136 5/18/01

RICHARD RESIDENCE
4625 Rockcliff Road
Austin, Texas

DRAWN BY: D.M.B.
CHECKED BY:
DATE: 5/18/01
REVISED:
REVISED:
REVISED:
REVISED:

SHEET: 3
A-3
OF: 20