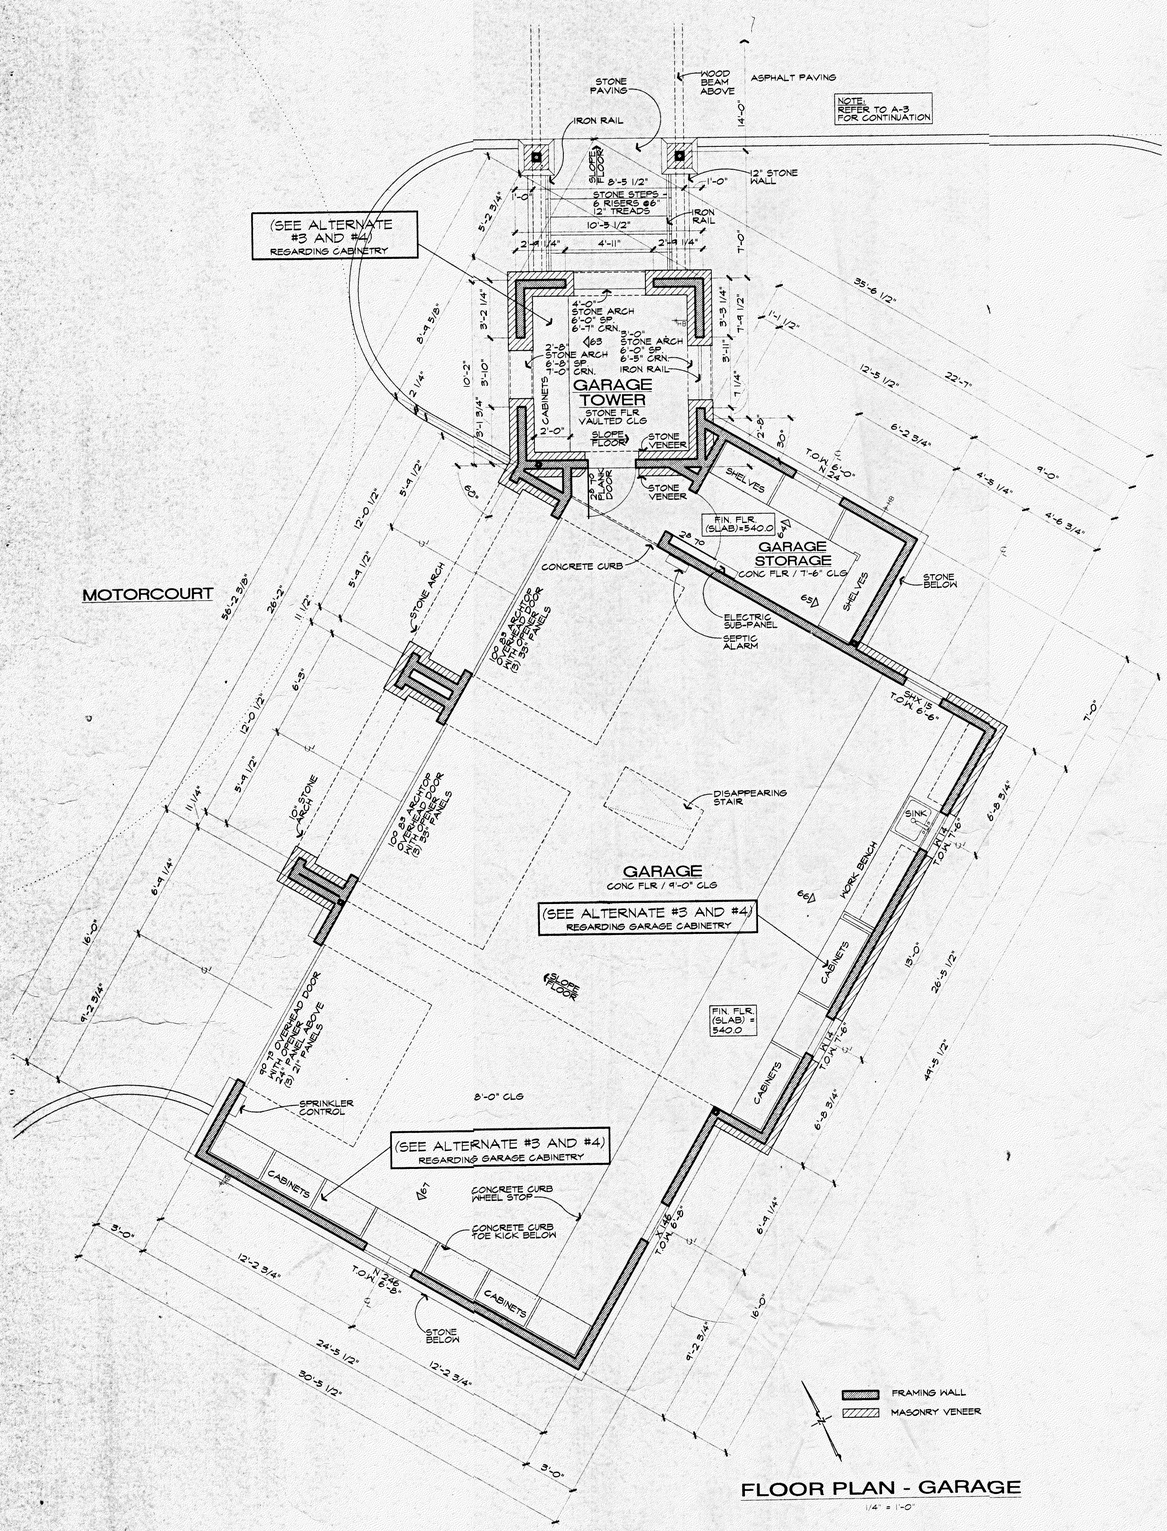

FLOOR PLAN - GARAGE

1/4" = 1'-0"

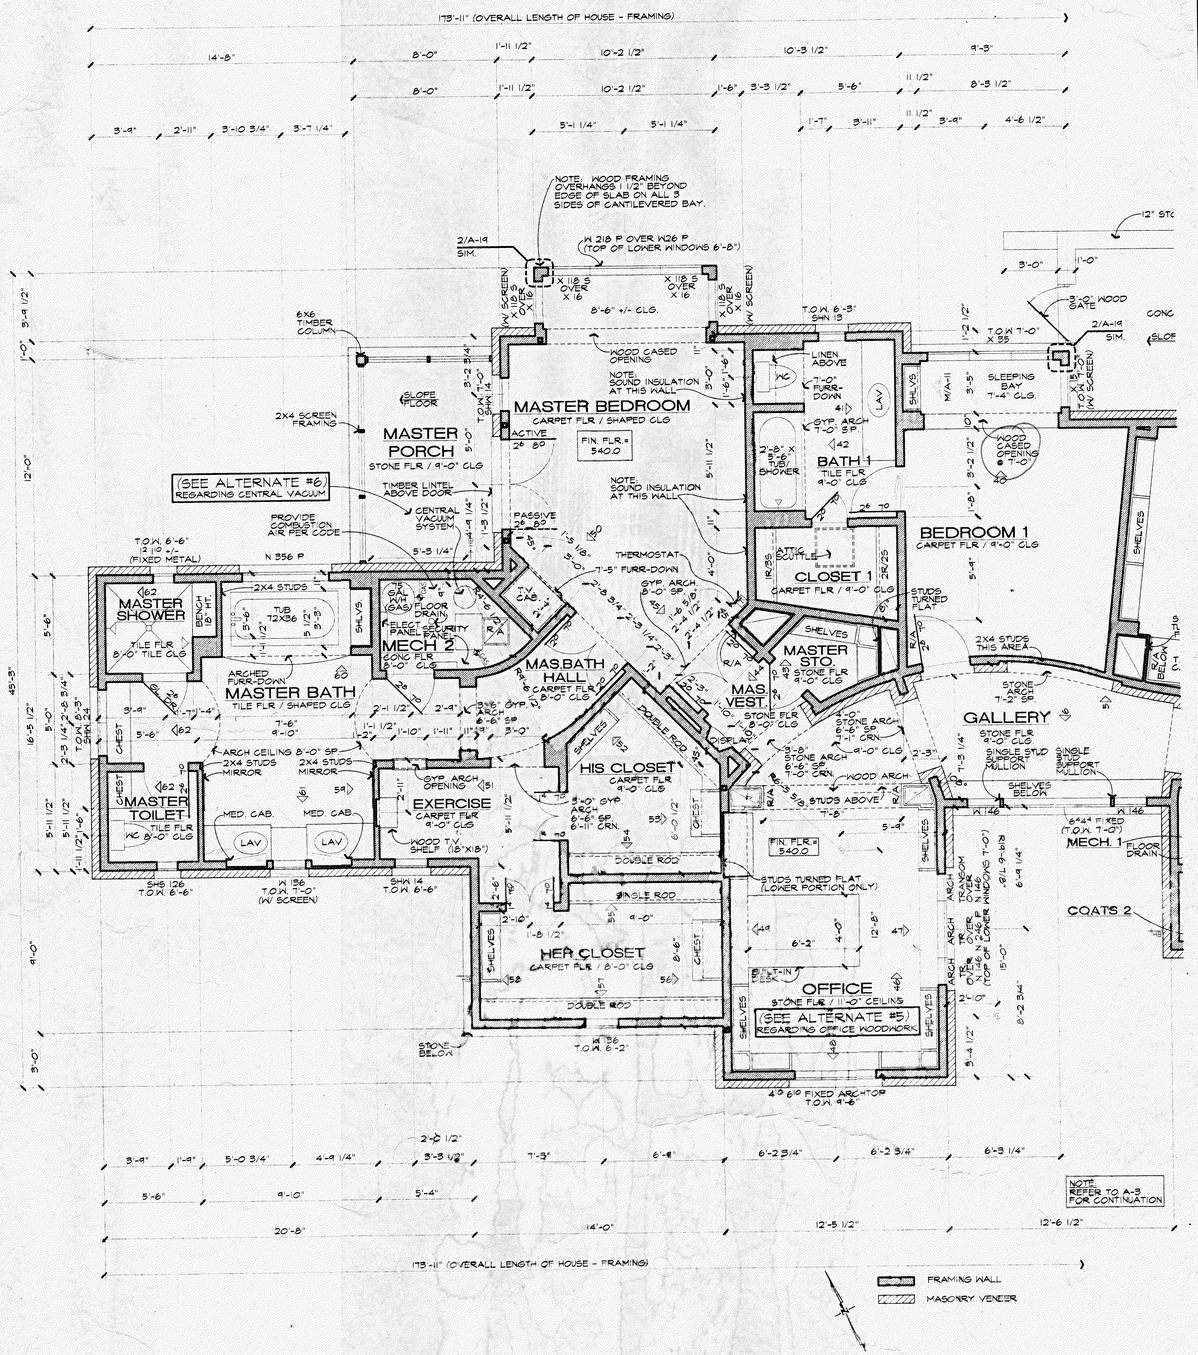

FLOOR PLAN - LEFT

1/4" = 1'-0"

FLOOR PLAN - LEFT & GARAGE

1/4" = 1'-0"

SHIFLET GROUP ARCHITECTS, INC.
100 Westlake Drive Austin, Texas 78746 512 328-2955

5/14/01

RICHARD RESIDENCE

Austin, Texas

4625 Rockcliff Road

DRAWN BY: D.M.K.
CHECKED BY:
DATE: 5/18/01
REVISED:
REVISED:
REVISED:
REVISED:

SHEET: 4