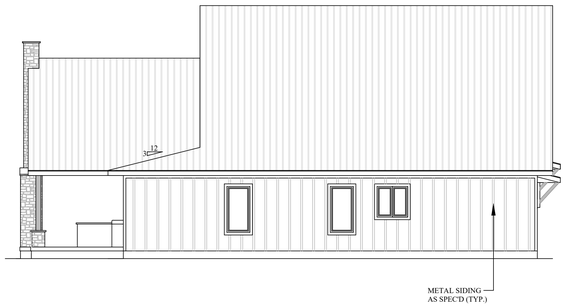

LEFT ELEVATION

1/8" = 1'-0"

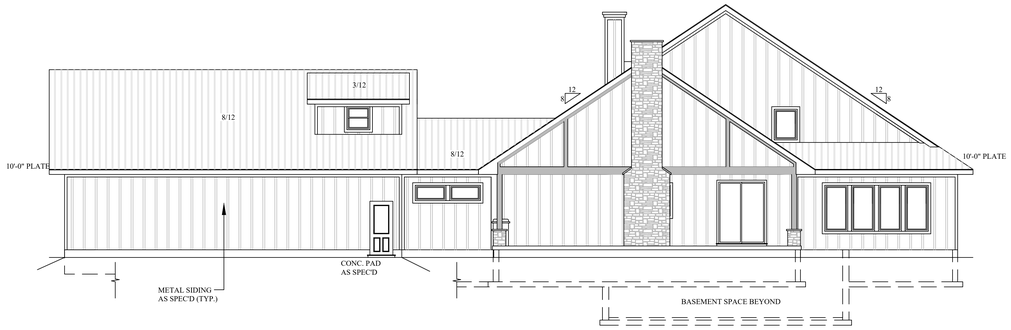

REAR ELEVATION

1/8" = 1'-0"

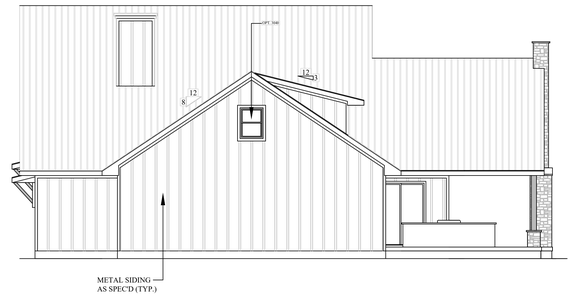

RIGHT ELEVATION

1/8" = 1'-0"

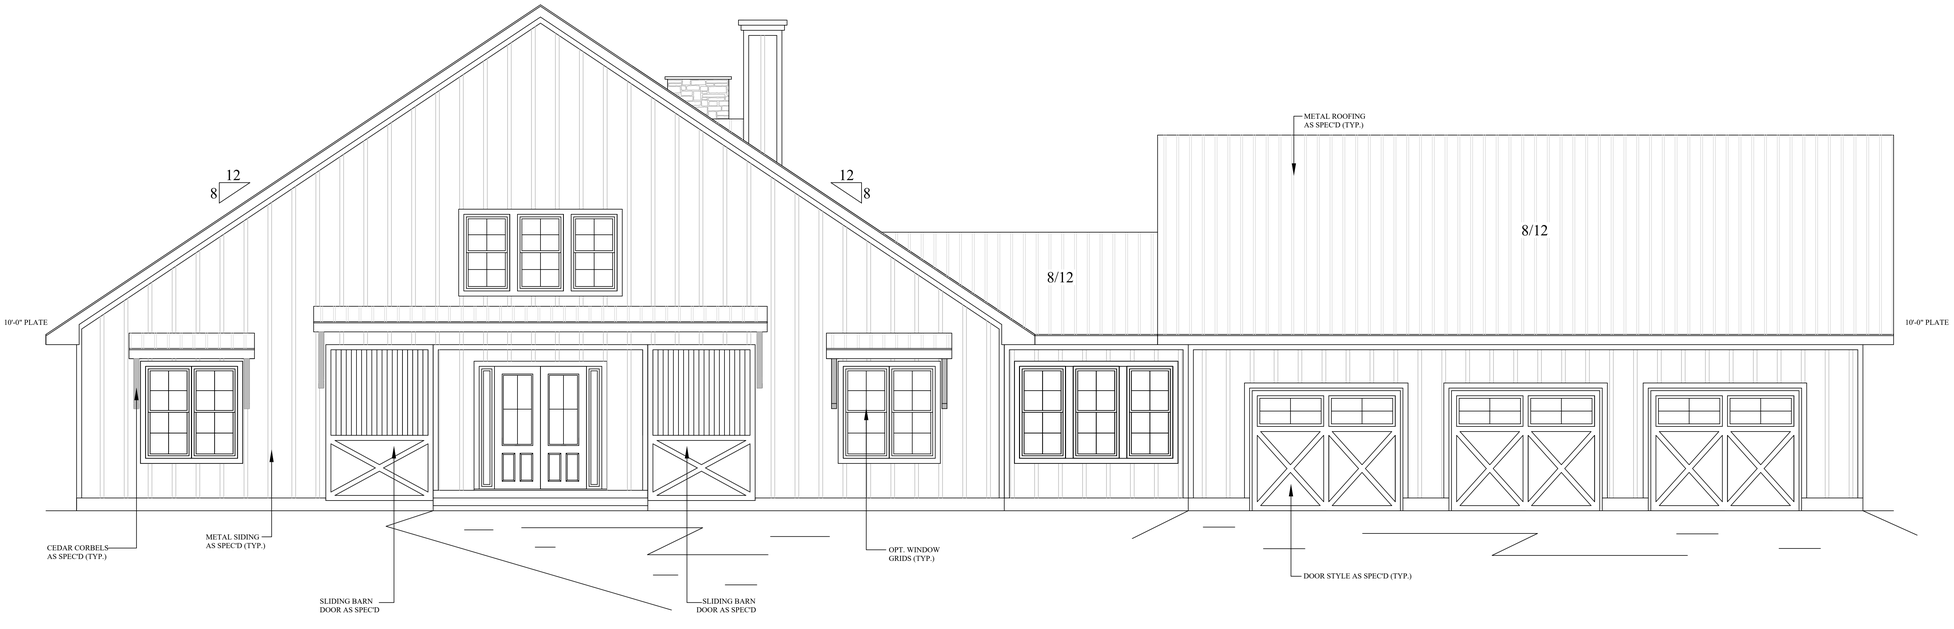

FRONT ELEVATION

1/4" = 1'-0"

CONTRACTOR TO CHECK AND VERIFY ALL DIMENSIONS AND JOB SITE CONDITIONS PRIOR TO CONSTRUCTION.

FOLEY CAD SERVICES IS NOT LIABLE FOR ANY CHANGES MADE TO THESE PLANS BY ANOTHER PARTY.

NOTE: THE CONTRACTOR IS RESPONSIBLE TO INSURE THAT THIS STRUCTURE IS BUILT IN STRICT COMPLIANCE WITH ALL GOVERNING CODES (COUNTY, STATE, & FED.).
ALL CONSTRUCTION TO MEET 2018 IRC AND LOCAL BUILDING PRACTICES.
ANY DEVIATION FROM PLANS MUST BE APPROVED BY OWNER PRIOR TO EXECUTION.
FOLEY CAD SERVICES OR AFFILIATES OR ASSIGNS SHALL NOT BE LIABLE FOR STRUCTURAL DESIGN OR FUNCTION OF THESE HOUSE PLANS.

FOLEY CAD SERVICES, LLC
PHONE: (816) 318-3973
"NOT A REGISTERED ARCHITECT"

PLAN:T&H QUALITY HOMES - TATE PLAN	DATE: 2/10/2026	PAGE: 1 OF 5

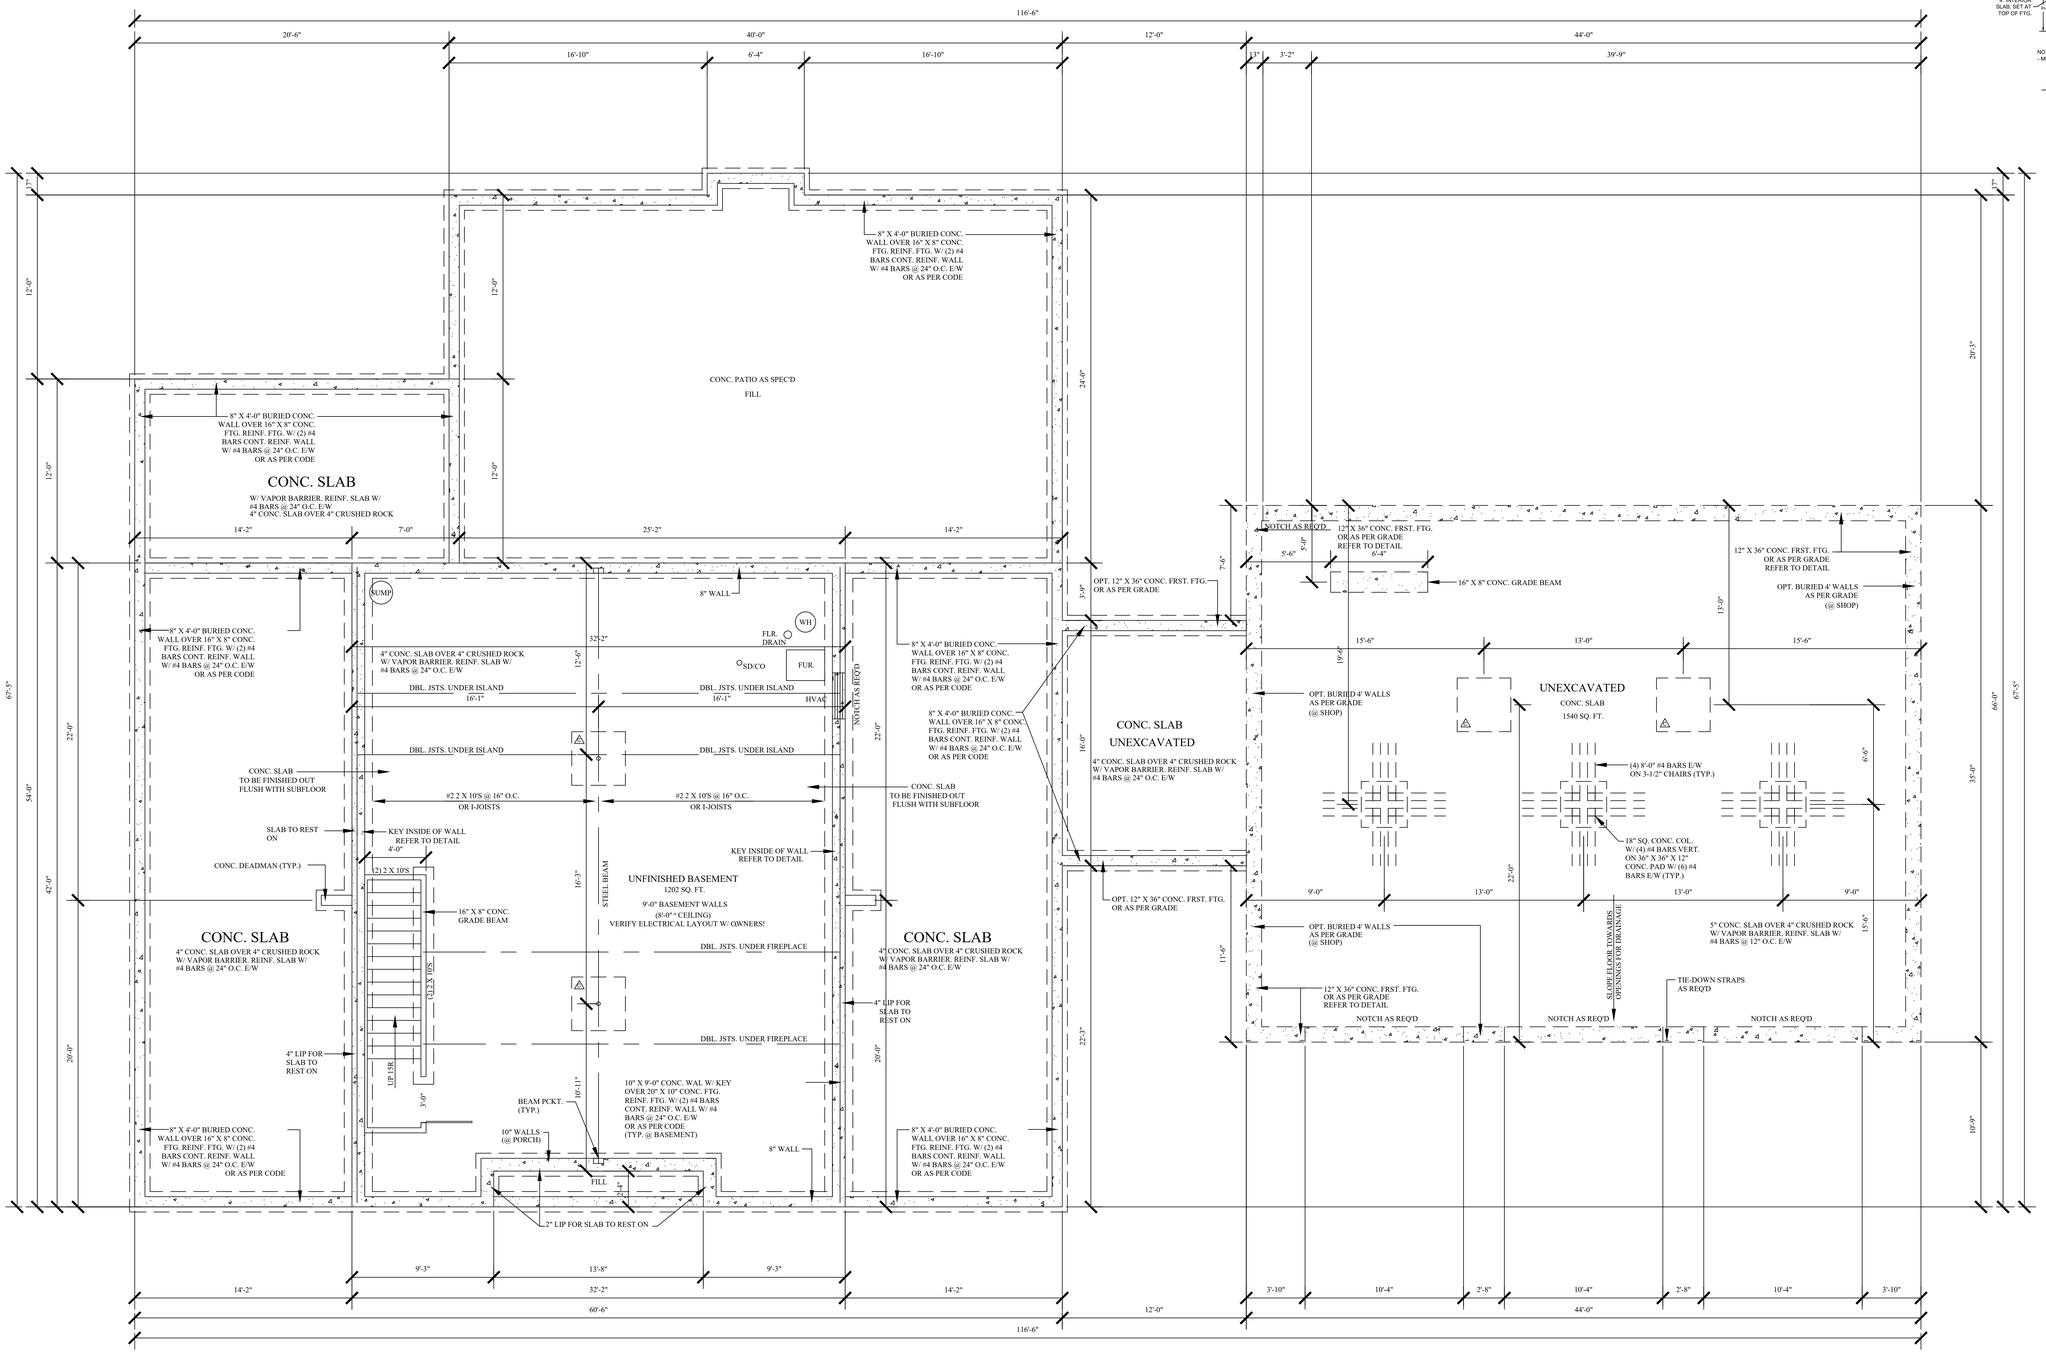

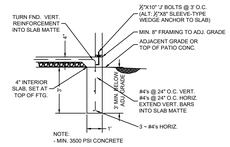

TYP. FROST FTG. DETAIL
N.T.S.

BASEMENT

1/4" = 1'-0"

CONTRACTOR TO CHECK AND VERIFY ALL DIMENSIONS AND JOB SITE CONDITIONS PRIOR TO CONSTRUCTION.

FOLEY CAD SERVICES IS NOT LIABLE FOR ANY CHANGES MADE TO THESE PLANS BY ANOTHER PARTY.

NOTE: THE CONTRACTOR IS RESPONSIBLE TO INSURE THAT THIS STRUCTURE IS BUILT IN STRICT COMPLIANCE WITH ALL GOVERNING CODES (COUNTY, STATE, & FED.).
ALL CONSTRUCTION TO MEET 2018 IRC AND LOCAL BUILDING PRACTICES.
ANY DEVIATION FROM PLANS MUST BE APPROVED BY OWNER PRIOR TO EXECUTION.
FOLEY CAD SERVICES OR AFFILIATES OR ASSIGNS SHALL NOT BE LIABLE FOR STRUCTURAL DESIGN OR FUNCTION OF THESE HOUSE PLANS.

FOLEY CAD SERVICES, LLC
PHONE: (816) 318-3973
"NOT A REGISTERED ARCHITECT"

PLAN:T&H QUALITY HOMES - TATE PLAN	DATE: 2/10/2026	PAGE: 2 OF 5

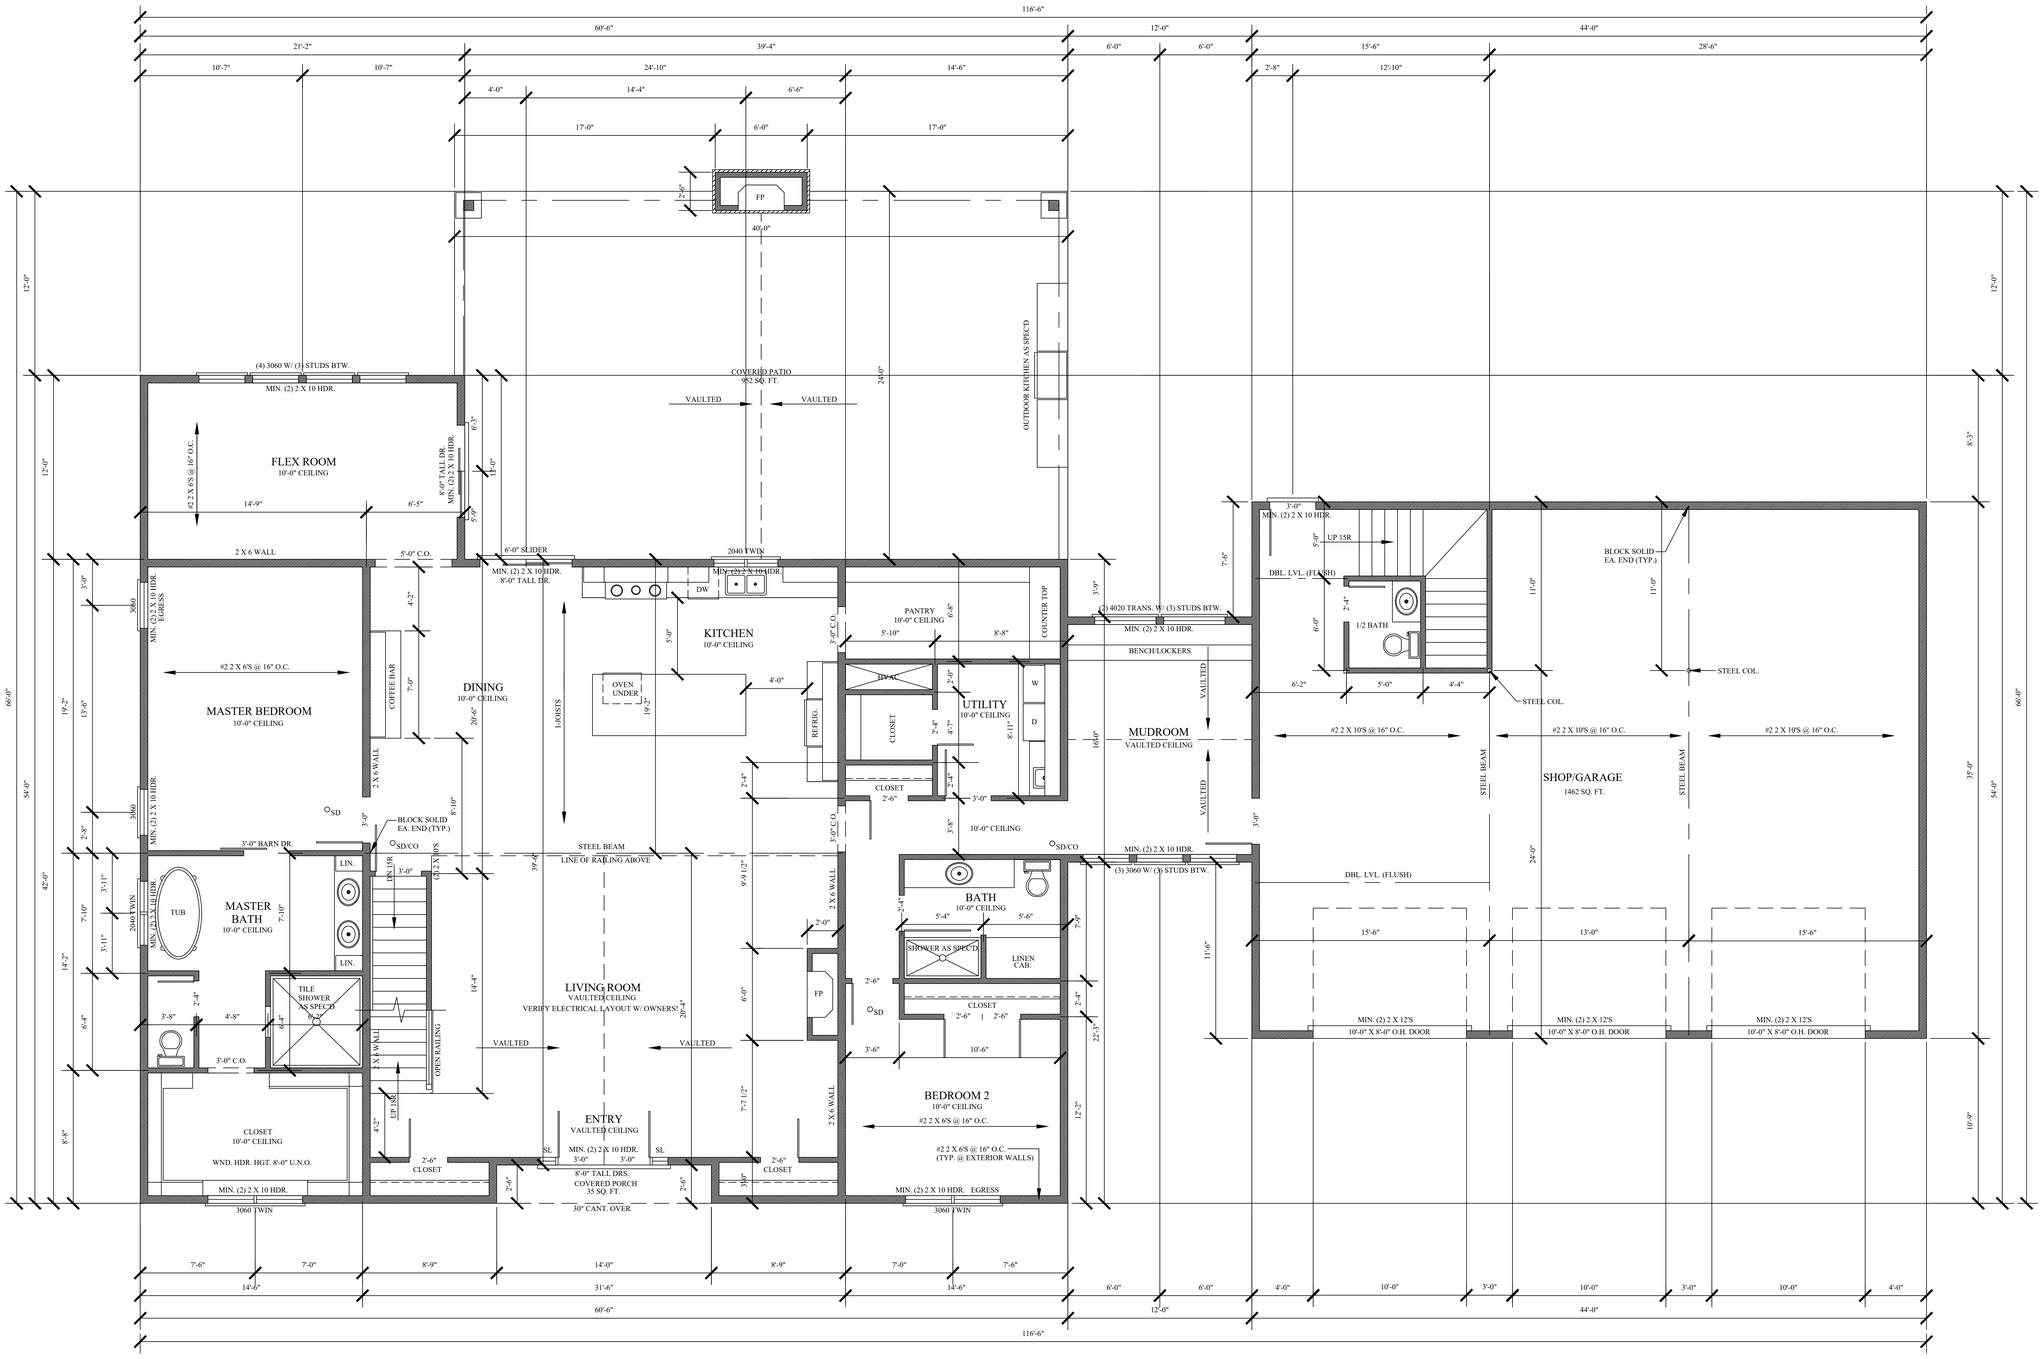

MAIN LEVEL

1/4" = 1'-0"

2950 SQ. FT.

CONTRACTOR TO CHECK AND VERIFY ALL DIMENSIONS AND JOB SITE CONDITIONS PRIOR TO CONSTRUCTION.

FOLEY CAD SERVICES IS NOT LIABLE FOR ANY CHANGES MADE TO THESE PLANS BY ANOTHER PARTY.

NOTE: THE CONTRACTOR IS RESPONSIBLE TO INSURE THAT THIS STRUCTURE IS BUILT IN STRICT COMPLIANCE WITH ALL GOVERNING CODES (COUNTY, STATE, & FED.). ALL CONSTRUCTION TO MEET 2018 IRC AND LOCAL BUILDING PRACTICES. ANY DEVIATION FROM PLANS MUST BE APPROVED BY OWNER PRIOR TO EXECUTION. FOLEY CAD SERVICES OR AFFILIATES OR ASSIGNS SHALL NOT BE LIABLE FOR STRUCTURAL DESIGN OR FUNCTION OF THESE HOUSE PLANS.

FOLEY CAD SERVICES, LLC

PHONE: (816) 318-3973 "NOT A REGISTERED ARCHITECT"

PLAN:T&H QUALITY HOMES - TATE PLAN	DATE: 2/10/2026	PAGE: 3 OF 5

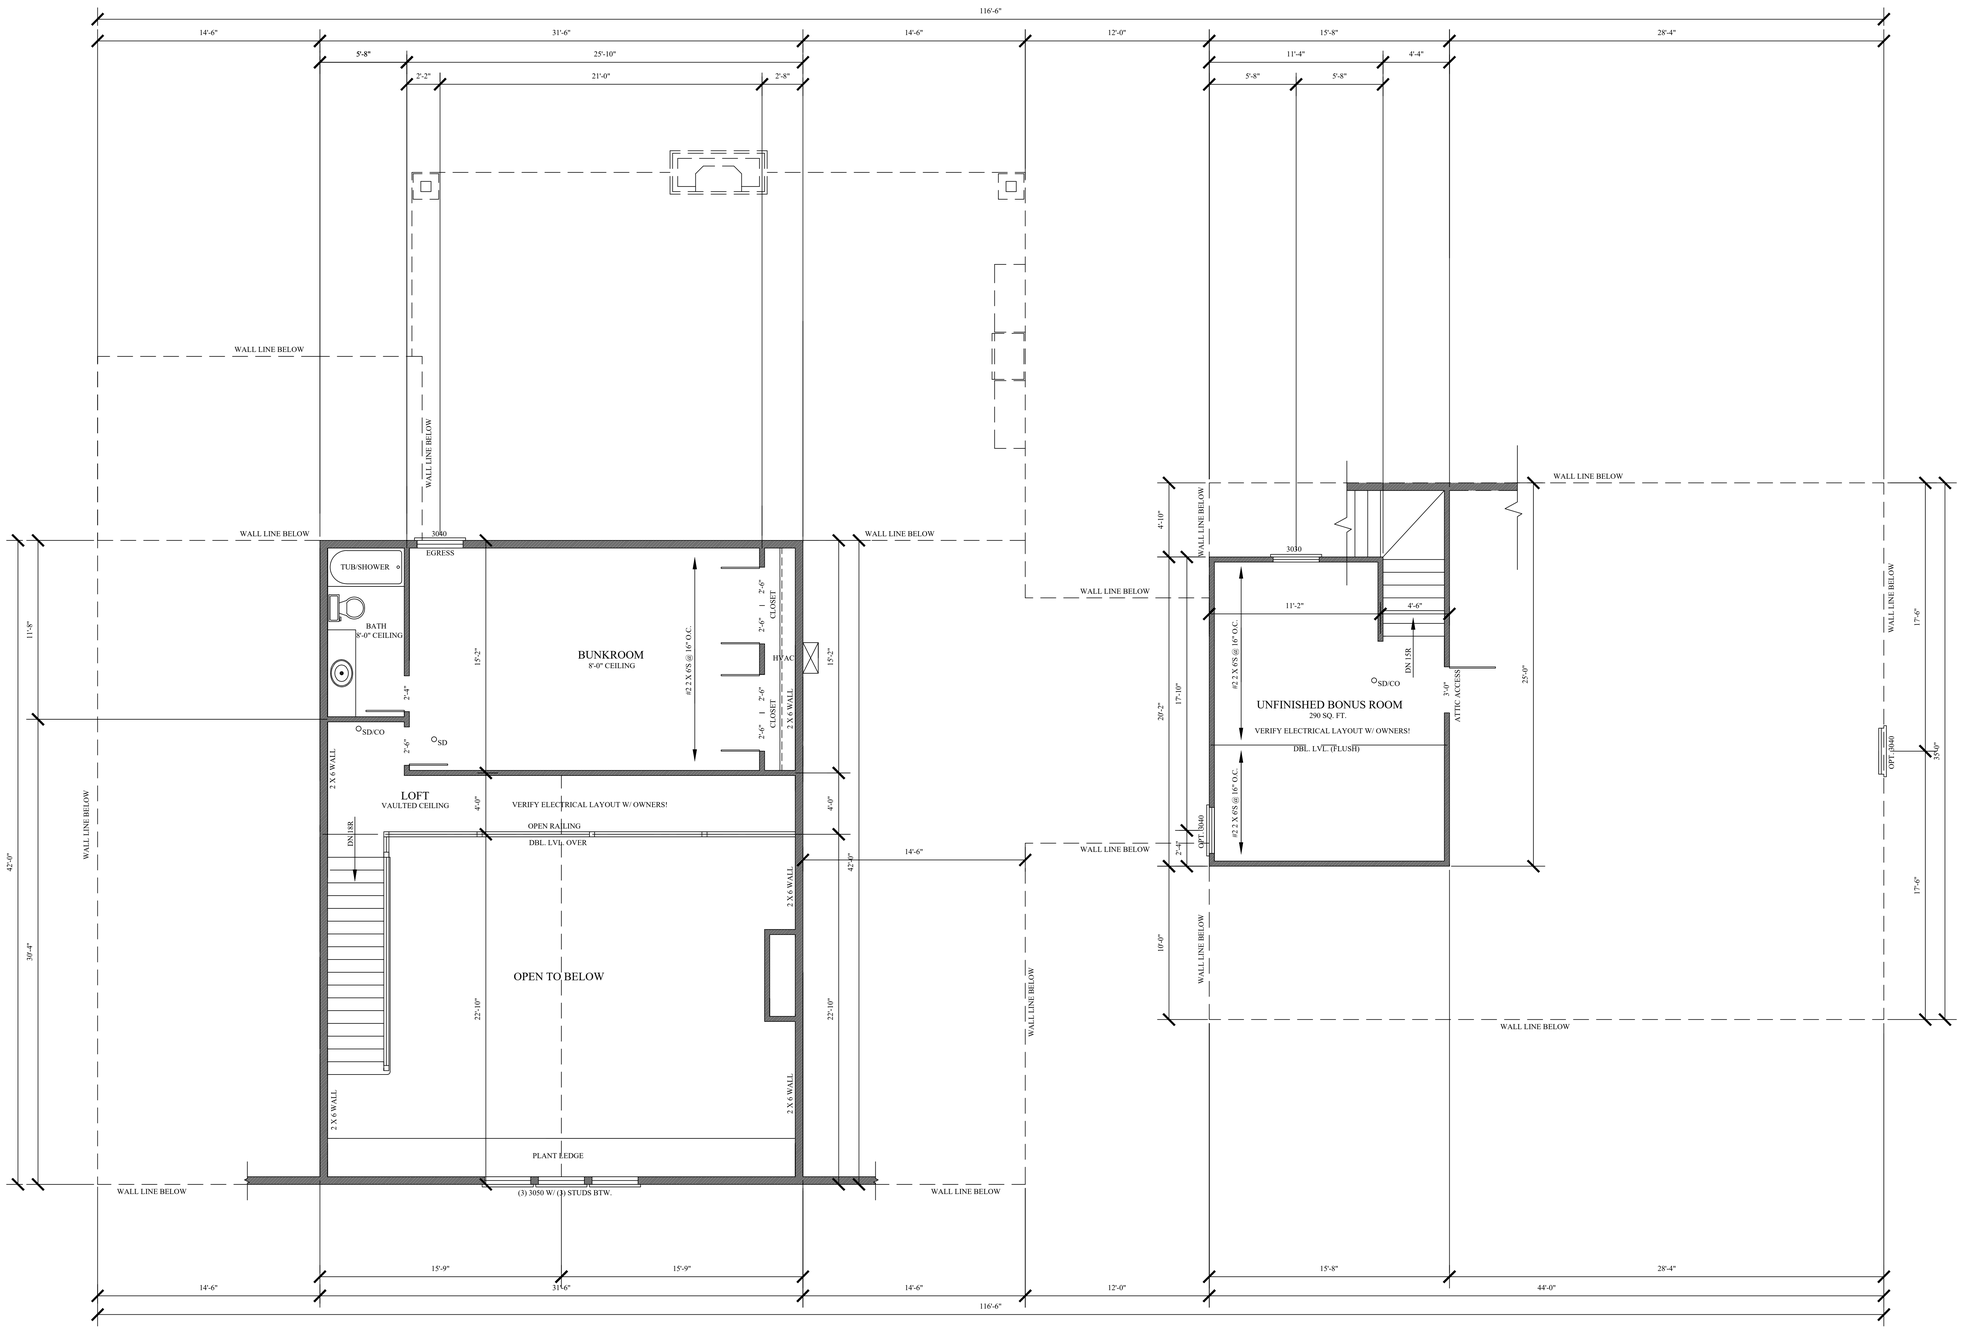

UPPER LEVEL

1/4" = 1'-0"

610 SQ. FT.

CONTRACTOR TO CHECK AND VERIFY ALL DIMENSIONS AND JOB SITE CONDITIONS PRIOR TO CONSTRUCTION.

FOLEY CAD SERVICES IS NOT LIABLE FOR ANY CHANGES MADE TO THESE PLANS BY ANOTHER PARTY.

NOTE: THE CONTRACTOR IS RESPONSIBLE TO INSURE THAT THIS STRUCTURE IS BUILT IN STRICT COMPLIANCE WITH ALL GOVERNING CODES (COUNTY, STATE, & FED.). ALL CONSTRUCTION TO MEET 2018 IRC AND LOCAL BUILDING PRACTICES. ANY DEVIATION FROM PLANS MUST BE APPROVED BY OWNER PRIOR TO EXECUTION. FOLEY CAD SERVICES OR AFFILIATES OR ASSIGNS SHALL NOT BE LIABLE FOR STRUCTURAL DESIGN OR FUNCTION OF THESE HOUSE PLANS.

FOLEY CAD SERVICES, LLC

PHONE: (816) 318-3973

"NOT A REGISTERED ARCHITECT"

PLAN:T&H QUALITY HOMES - TATE PLAN	DATE: 2/10/2026	PAGE: 4 OF 5

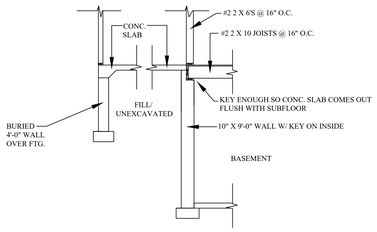

DETAIL OF BASEMENT WALL AND OUTSIDE SLAB
N.T.S.

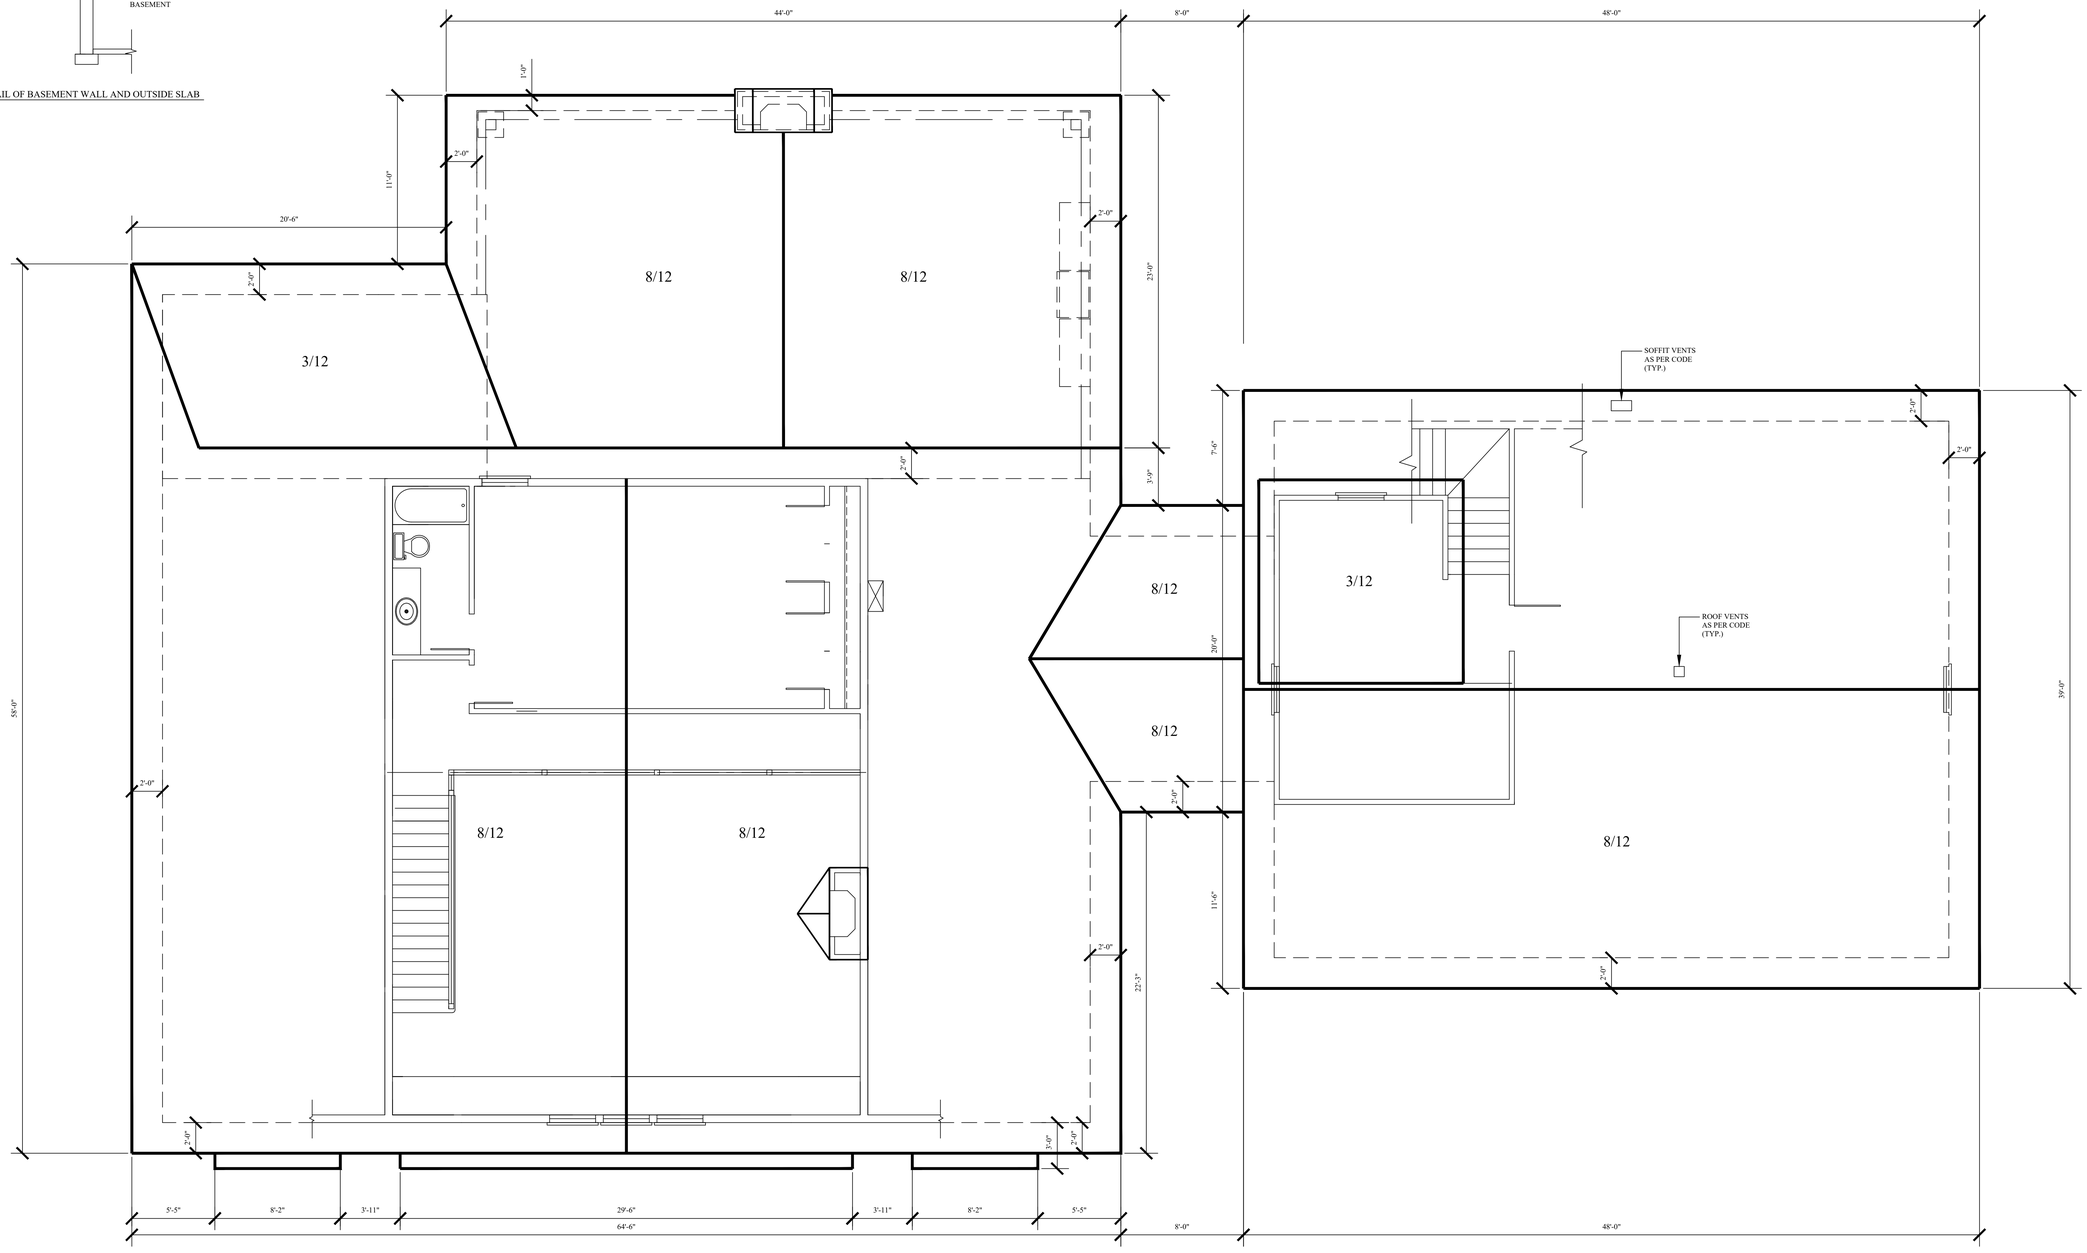

ROOF PLAN

1/4" = 1'-0"

CONTRACTOR TO CHECK AND VERIFY ALL DIMENSIONS AND JOB SITE CONDITIONS PRIOR TO CONSTRUCTION.

FOLEY CAD SERVICES IS NOT LIABLE FOR ANY CHANGES MADE TO THESE PLANS BY ANOTHER PARTY.

NOTE: THE CONTRACTOR IS RESPONSIBLE TO INSURE THAT THIS STRUCTURE IS BUILT IN STRICT COMPLIANCE WITH ALL GOVERNING CODES (COUNTY, STATE, & FED.). ALL CONSTRUCTION TO MEET THE IRC AND LOCAL BUILDING PRACTICES. ANY DEVIATION FROM THE DESIGN SHALL BE SUBJECT TO REVIEW BY THE CONSTRUCTION. FOLEY CAD SERVICES OR AFFILIATES OR ASSIGNS SHALL NOT BE LIABLE FOR STRUCTURAL DESIGN OR FUNCTION OF THESE HOUSE PLANS.

FOLEY CAD SERVICES, LLC
PHONE: (816) 318-3973
"NOT A REGISTERED ARCHITECT"

PLAN:T&H QUALITY HOMES - TATE PLAN	DATE: 2/10/2026	PAGE: 5 OF 5