GUEST HOUSE AREA SF
1410 SF - CONDITIONED
124 SF PORCH

1534SF TOTAL

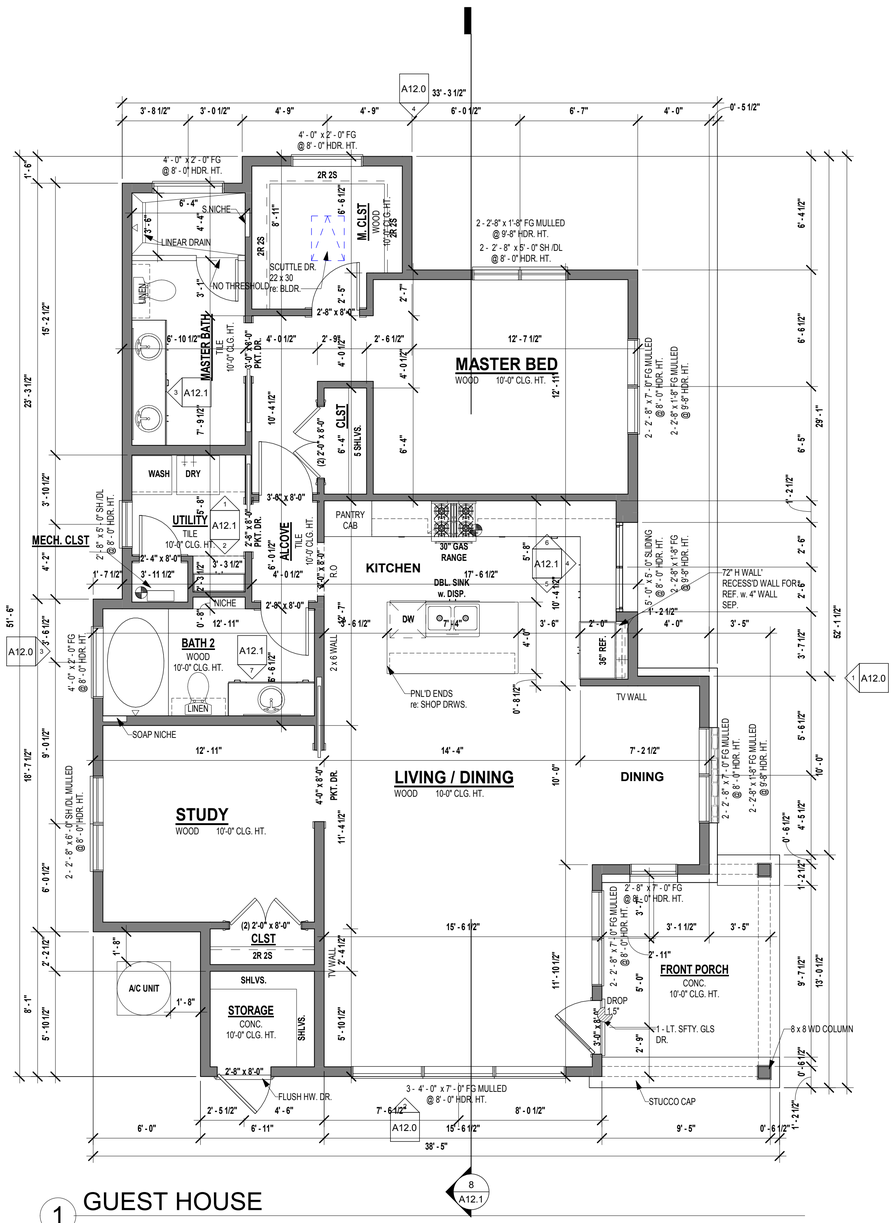


1 GUEST HOUSE
1/4" = 1'-0"

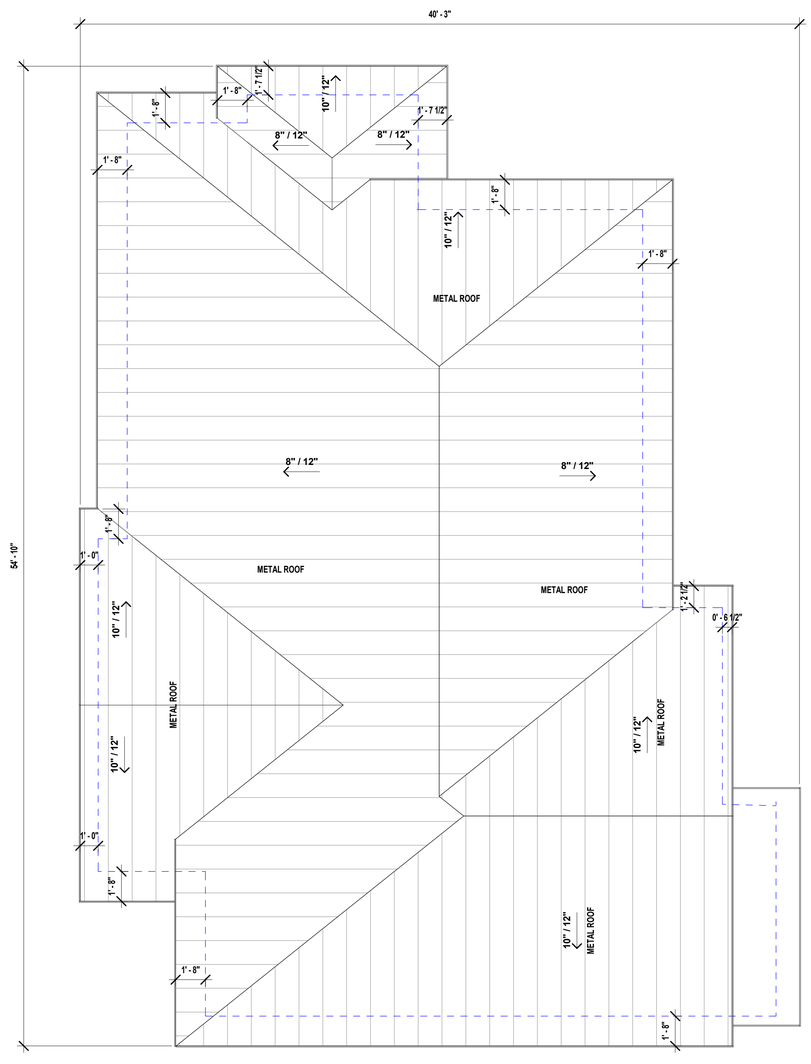


3 GUEST HOUSE - ROOF PLAN
1/4" = 1'-0"

| | | |
|---|---|---|
| FC | 01.27.21 | SCHE. PLAN |
| FC | 02.08.21 | DD |

SILAS LACEY
DESIGNS


DESIGN & CONSTRUCTION ADMINISTRATION

contact: (210) 601. 2391
email: info@silaslaceydesigns.com
website: www.silaslaceydesigns.com



THIS DRAWING IS AN INSTRUMENT OF SERVICE AND SHALL REMAIN THE PROPERTY OF SILAS LACEY, LLC., WHETHER THE PROJECT FOR WHICH IT IS INTENDED IS CONSTRUCTED OR NOT. THE DRAWING, CONCEPTS, AND IDEAS CONTAINED HEREIN SHALL NOT BE USED, COPIED OR RETAINED WITHOUT THE EXPRESS WRITTEN APPROVAL OF SILAS LACEY, LLC.

SUBMISSION OR DISTRIBUTION OF THIS DRAWING TO MEET OFFICIAL REGULATORY REQUIREMENTS OR FOR OTHER PURPOSES IN CONNECTION WITH THE PROJECT IS NOT TO BE CONSTRUED AS PUBLICATION IN DEROGATION OF ANY OF THE RIGHTS OF SILAS LACEY, LLC.

ANY ABRIDGEMENT OR VIOLATION OF THE RIGHTS OF SILAS LACEY, LLC SHALL BE PROSECUTED TO THE FULLEST EXTENT POSSIBLE.


A RESIDENCE FOR

**SCHAAF HOUSE**

4411 Mirador Dr, Austin, TX 78735

GUEST HOUSE - FLOOR PLAN AND ROOF PLAN

SHEET NO.

**A11.1**


© COPYRIGHT 2019 SILAS LACEY, LLC.
ALL RIGHTS RESERVED



K:\SILAS LACEY\SILAS LACEY\RESIDENTIAL - PROJECTS\SCHAAF\SCHAAF CS REV 04.18.2021.RVT

5/12/2021 6:12:25 PM