

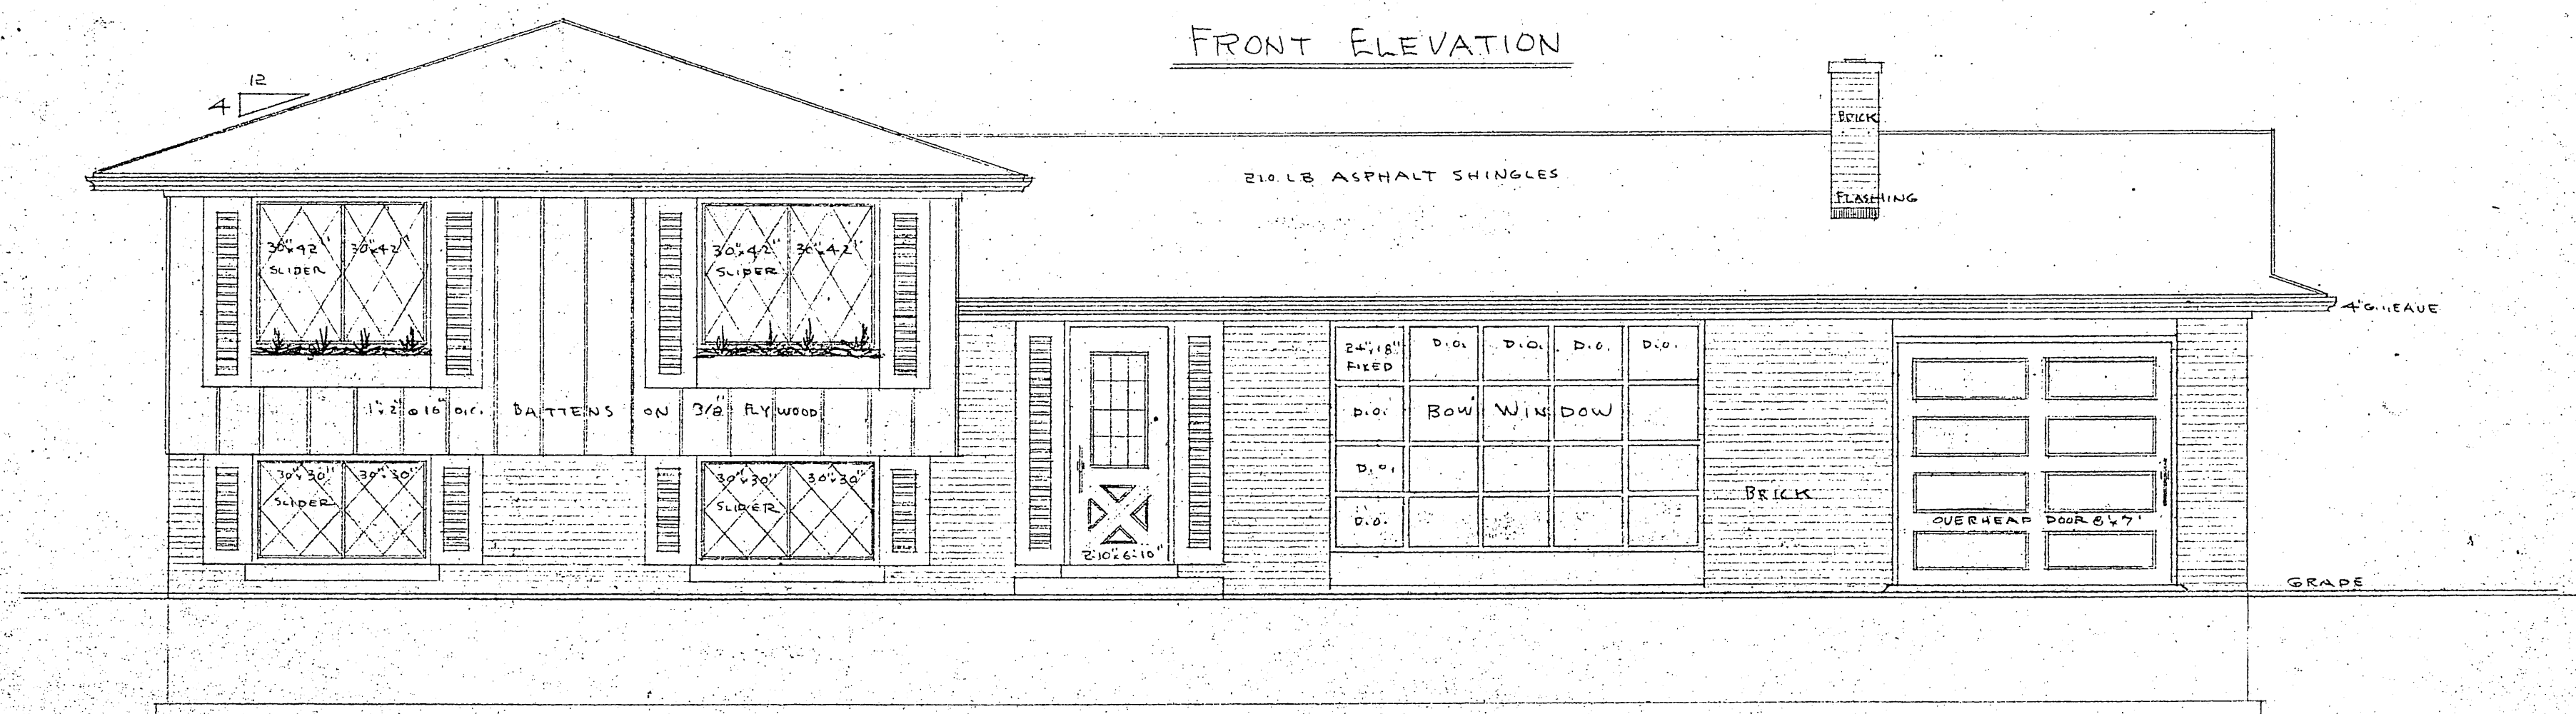


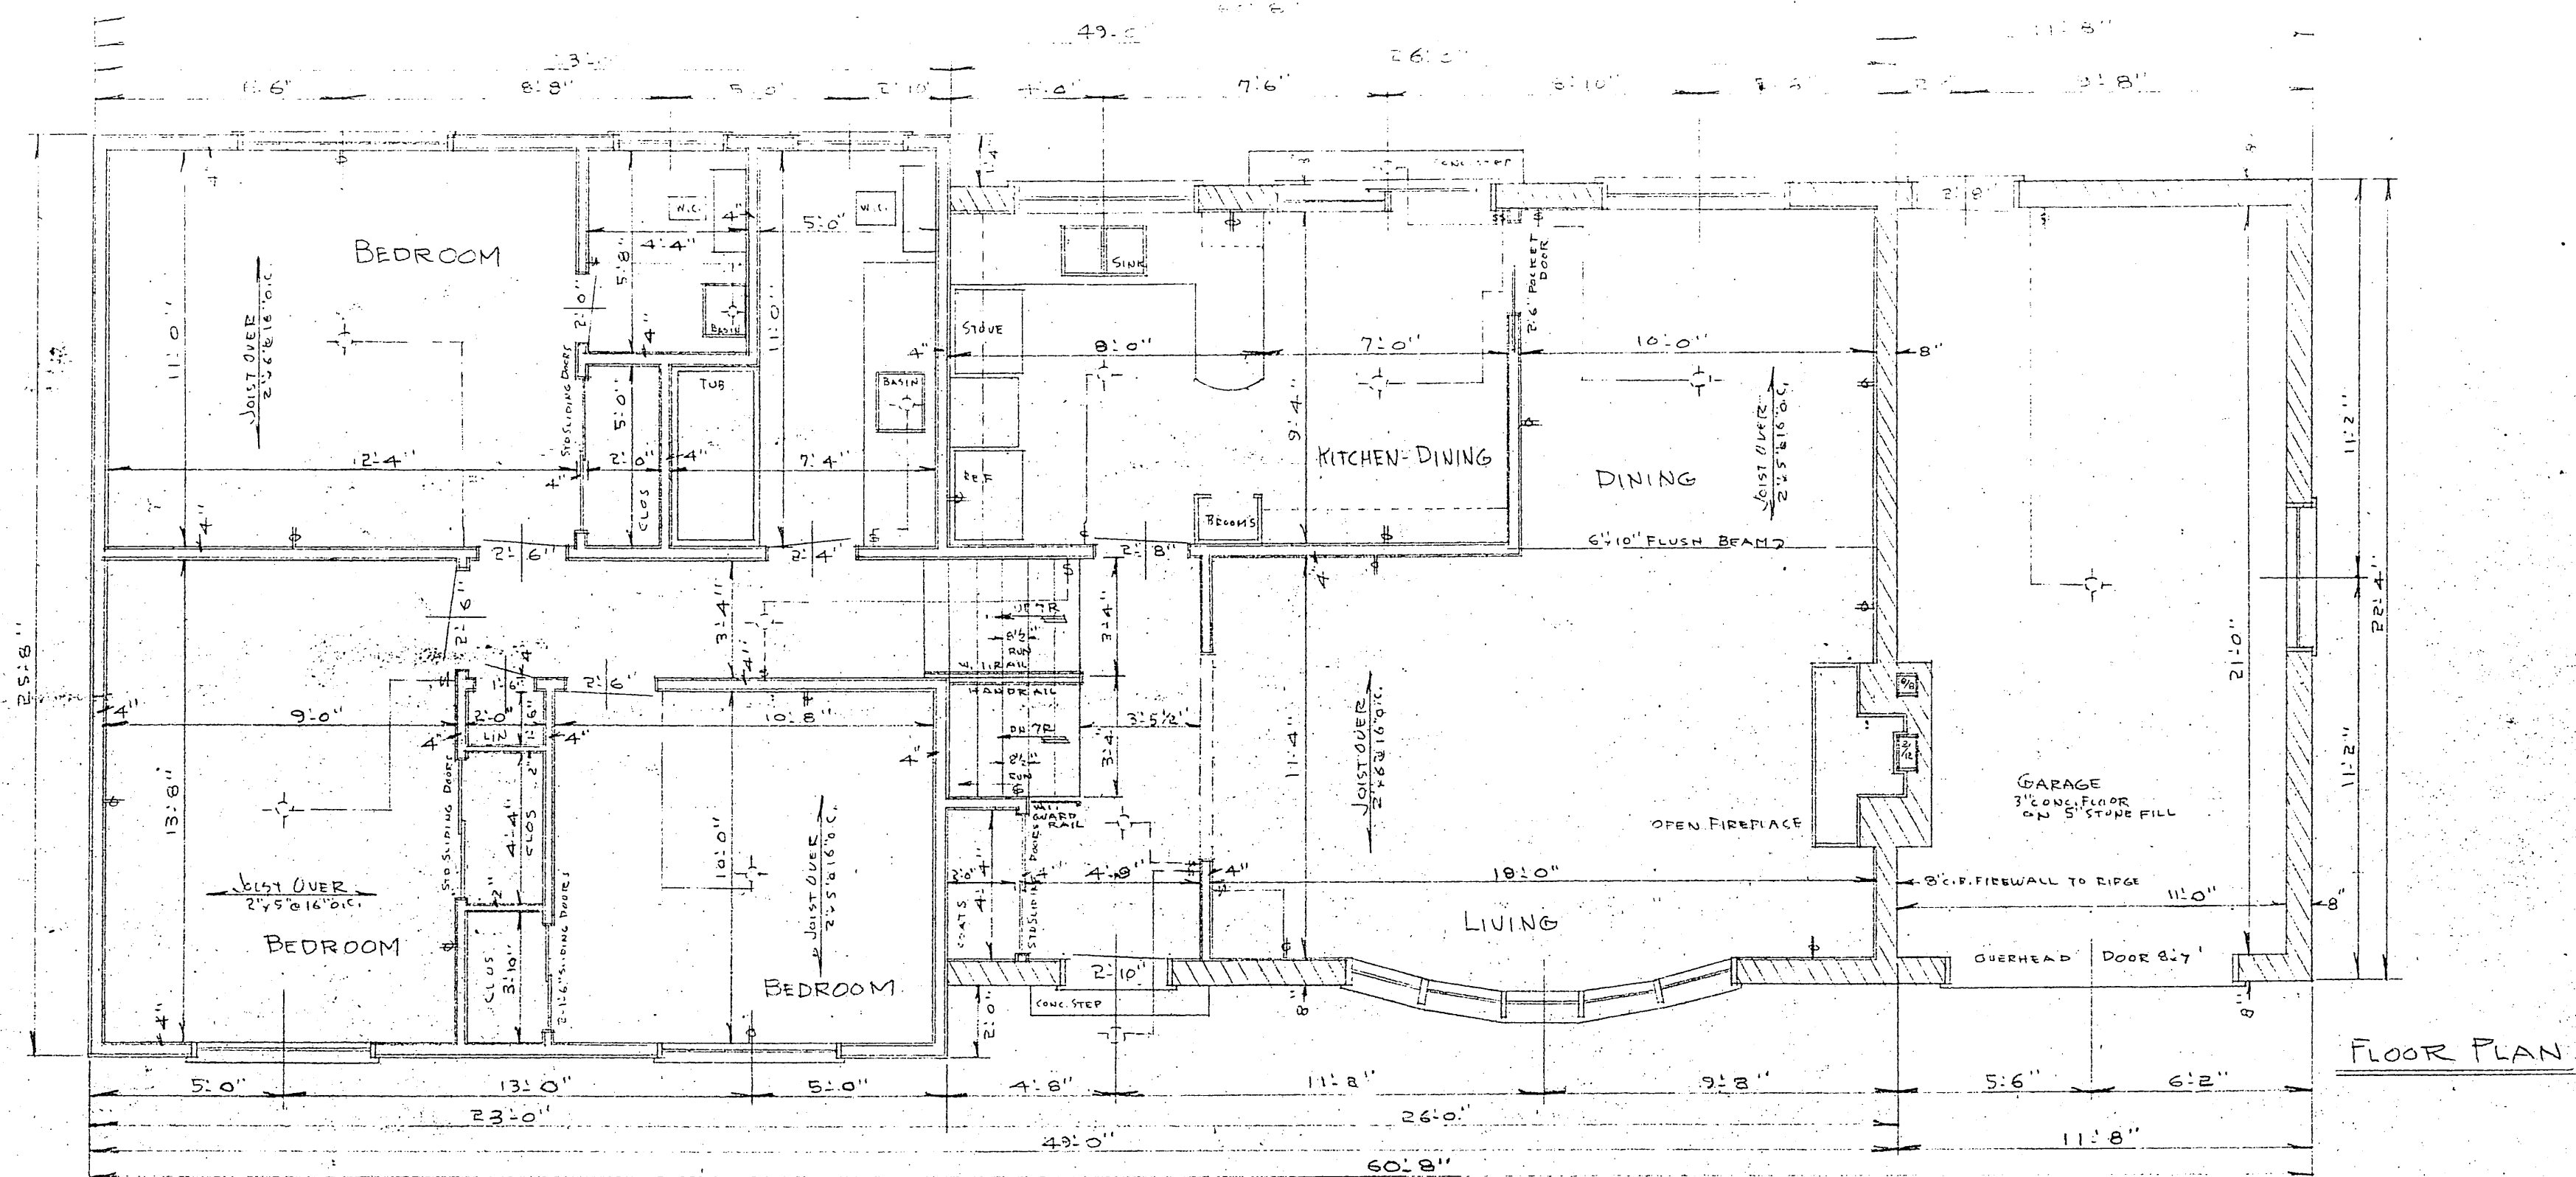


RED RANGE BRICK WHITE MORTAR, WHITE UPPER FLOOR, TRIM & WINDOWS & DOORS
BLACK ROOF & SHUTTERS

--- (DARK GREY MORTAR) WHITE BRICK; WHITE UPPER FLOOR, TRIM, WINDOWS & DOORS. TURQUOISE ROOF & SHUTTERS

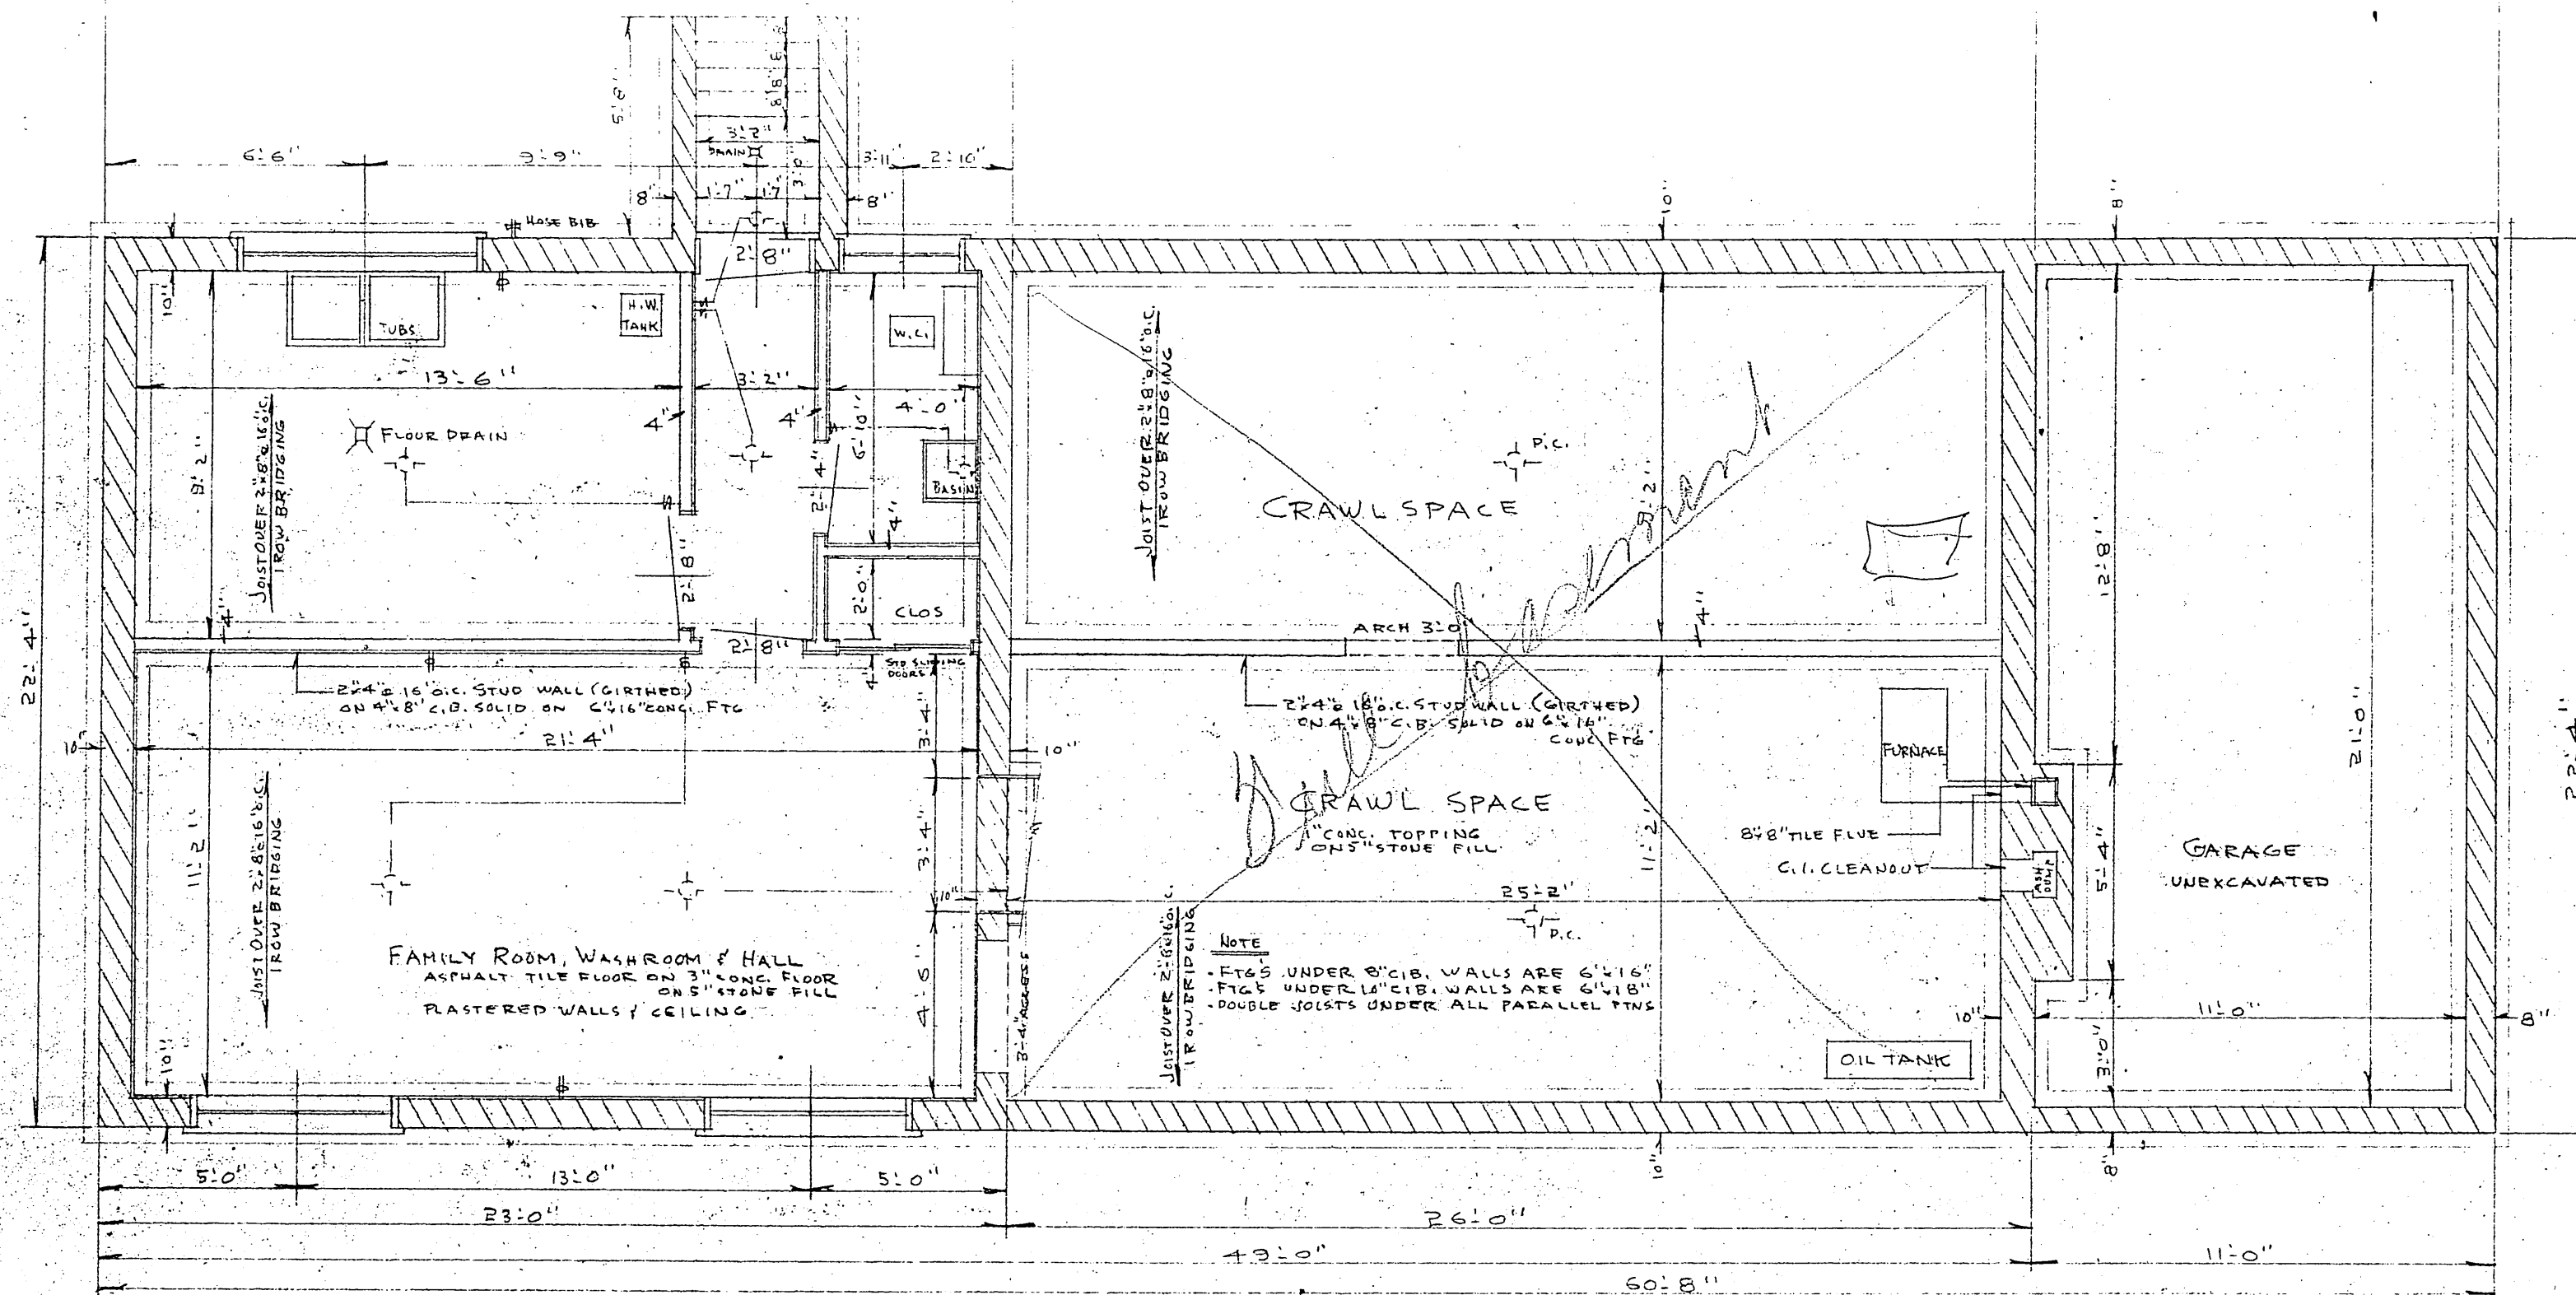


BASEMENT PLAN


REAR ELEVATION

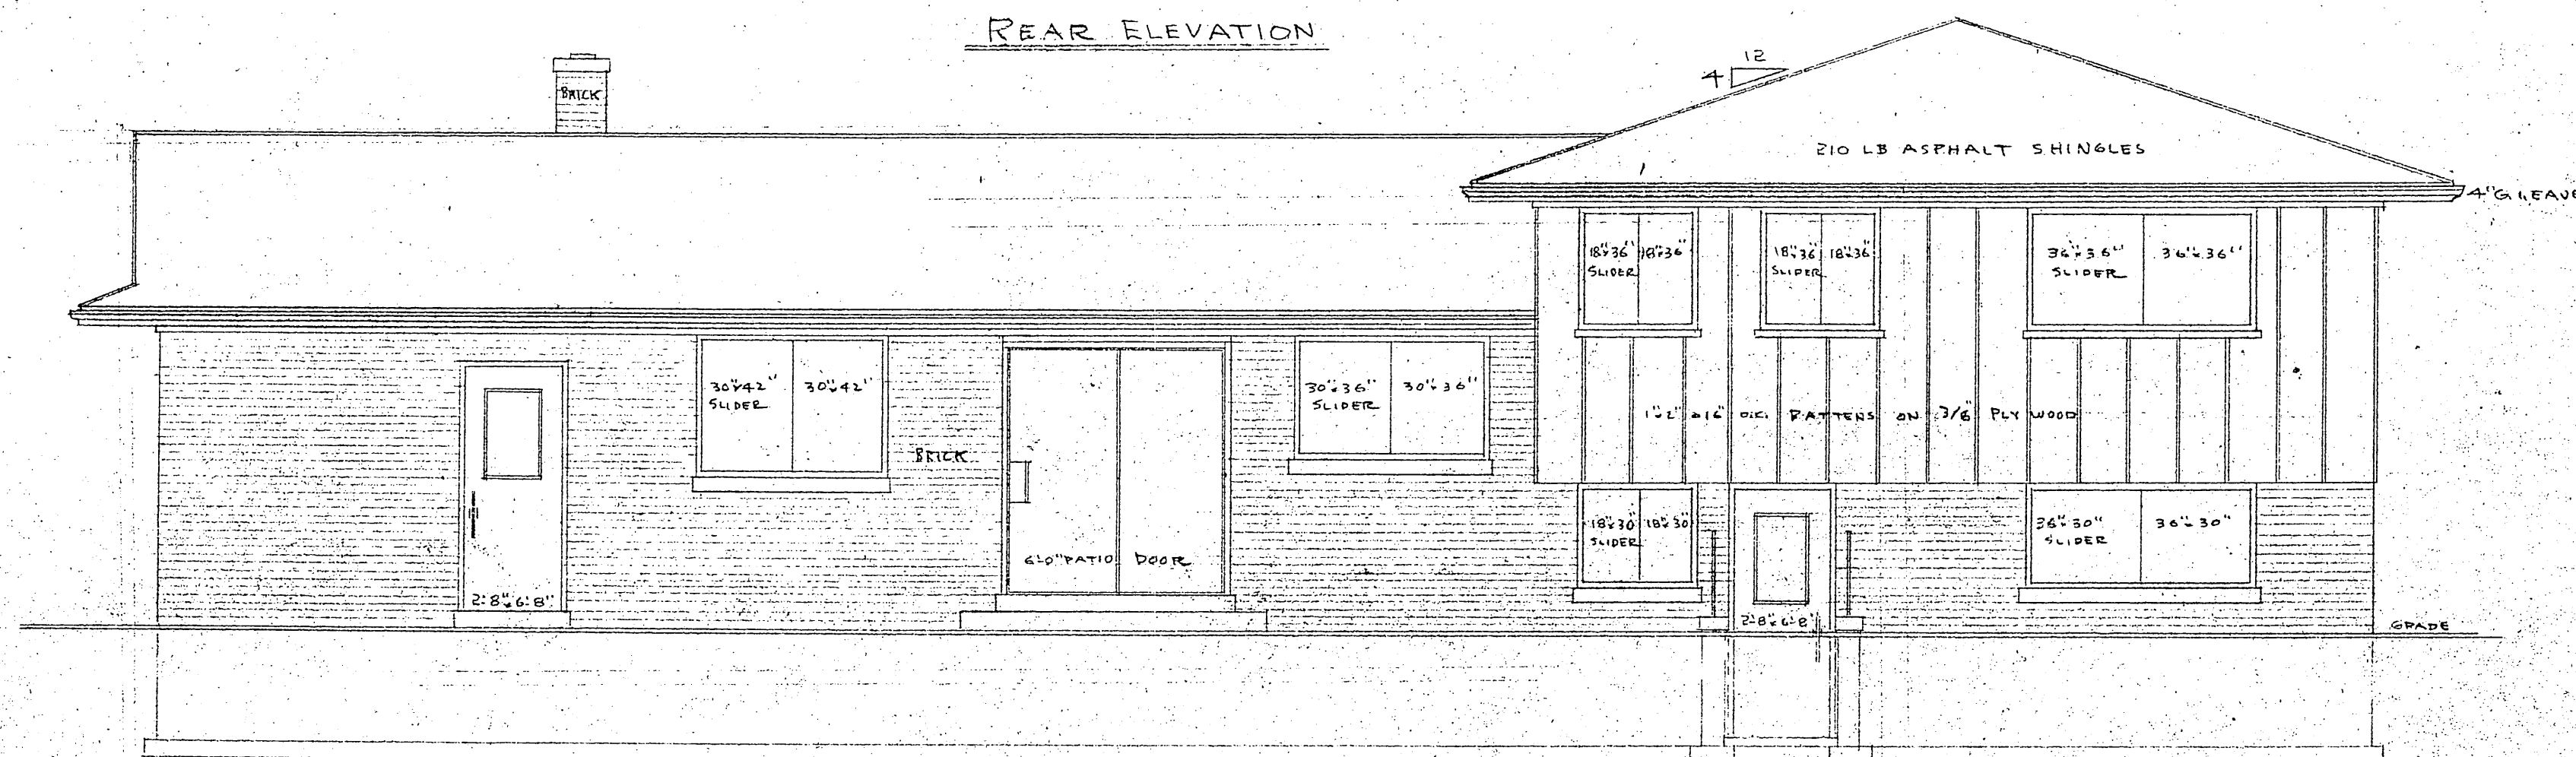


WEST ELEVATION

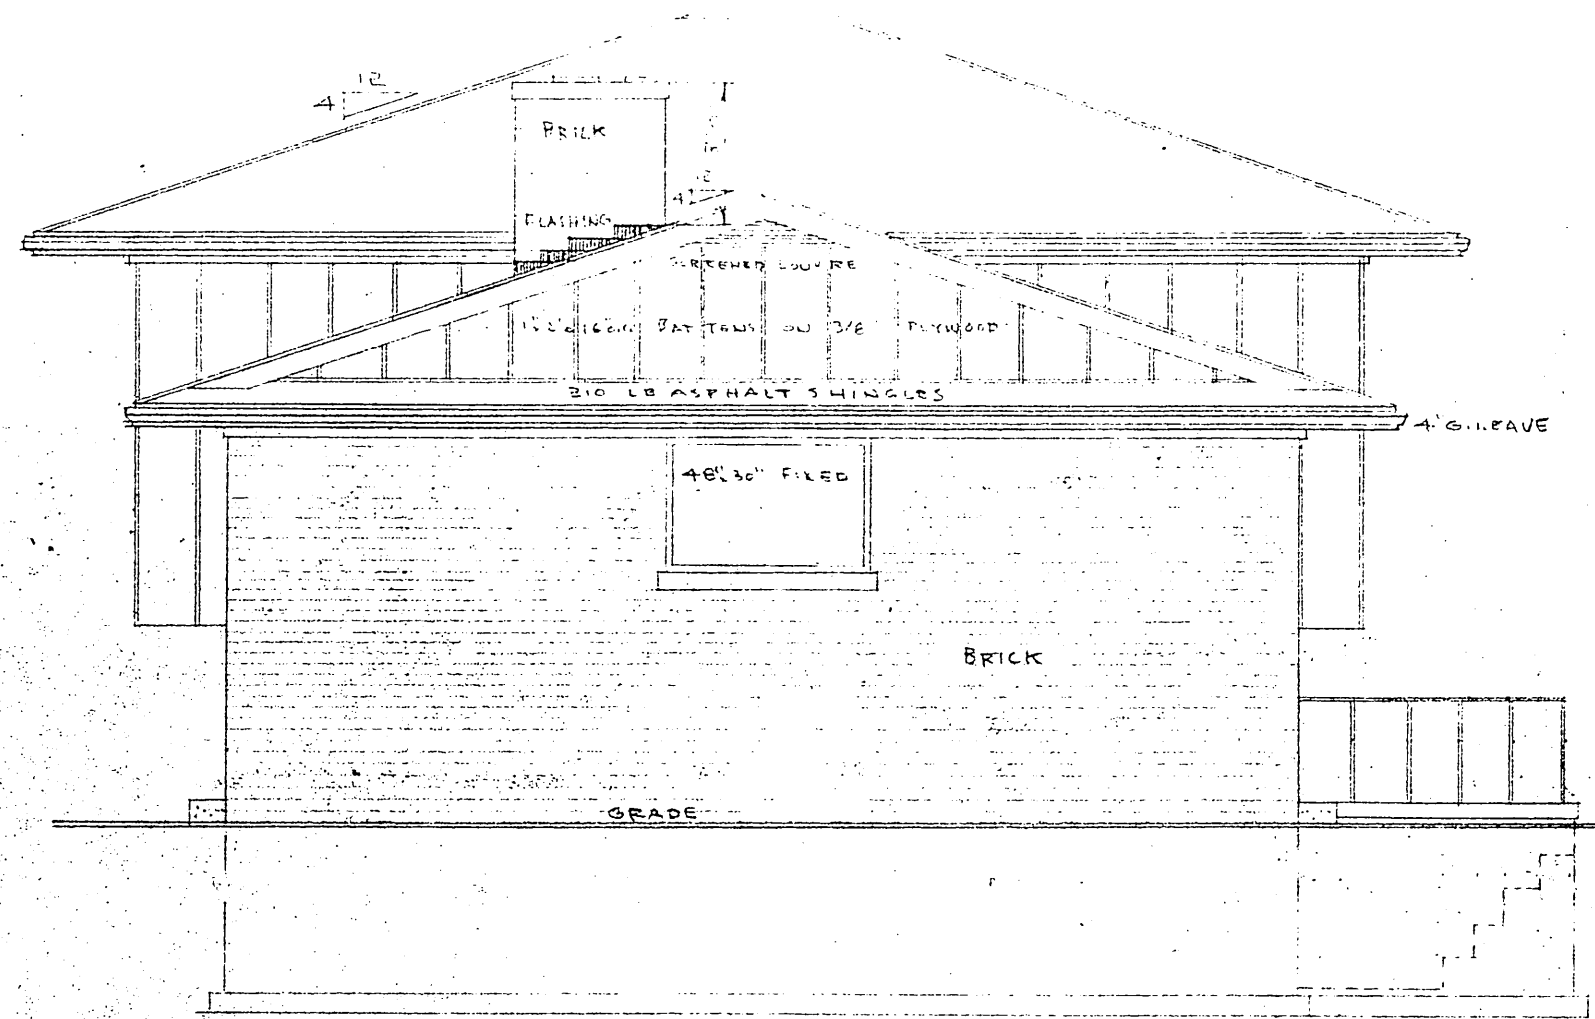

EAST ELEVATION

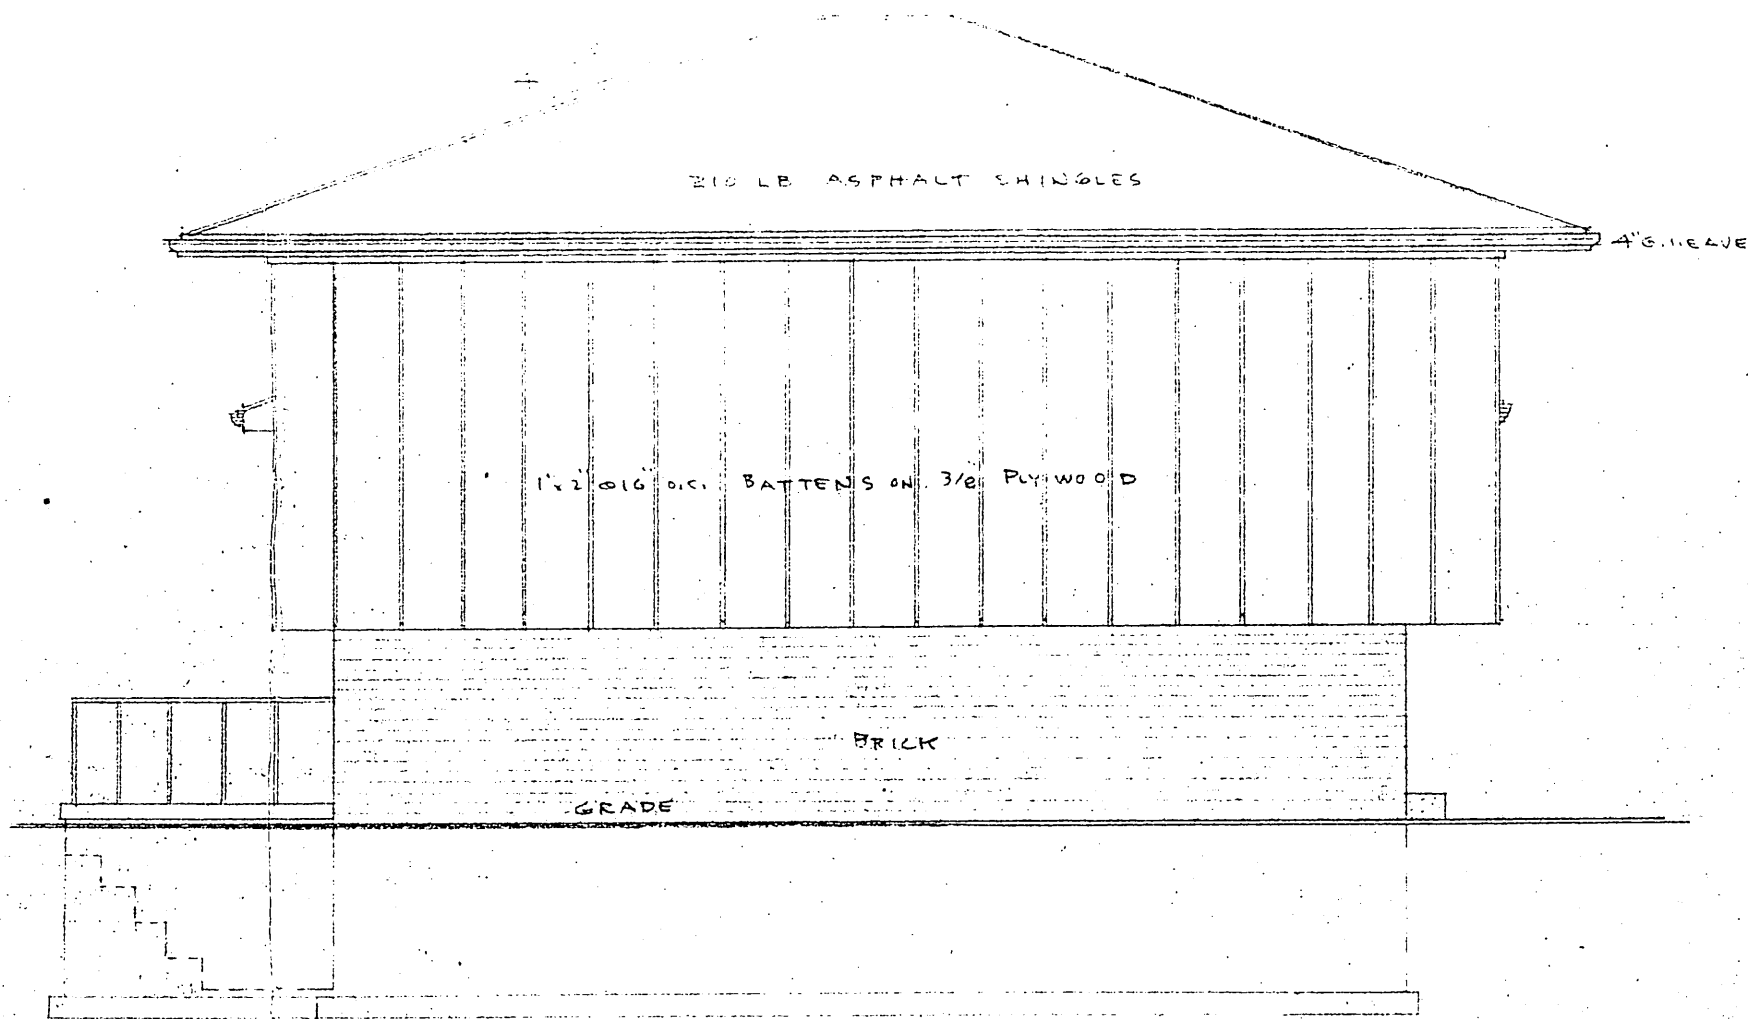

CROSS SECTION THROUGH HOUSE

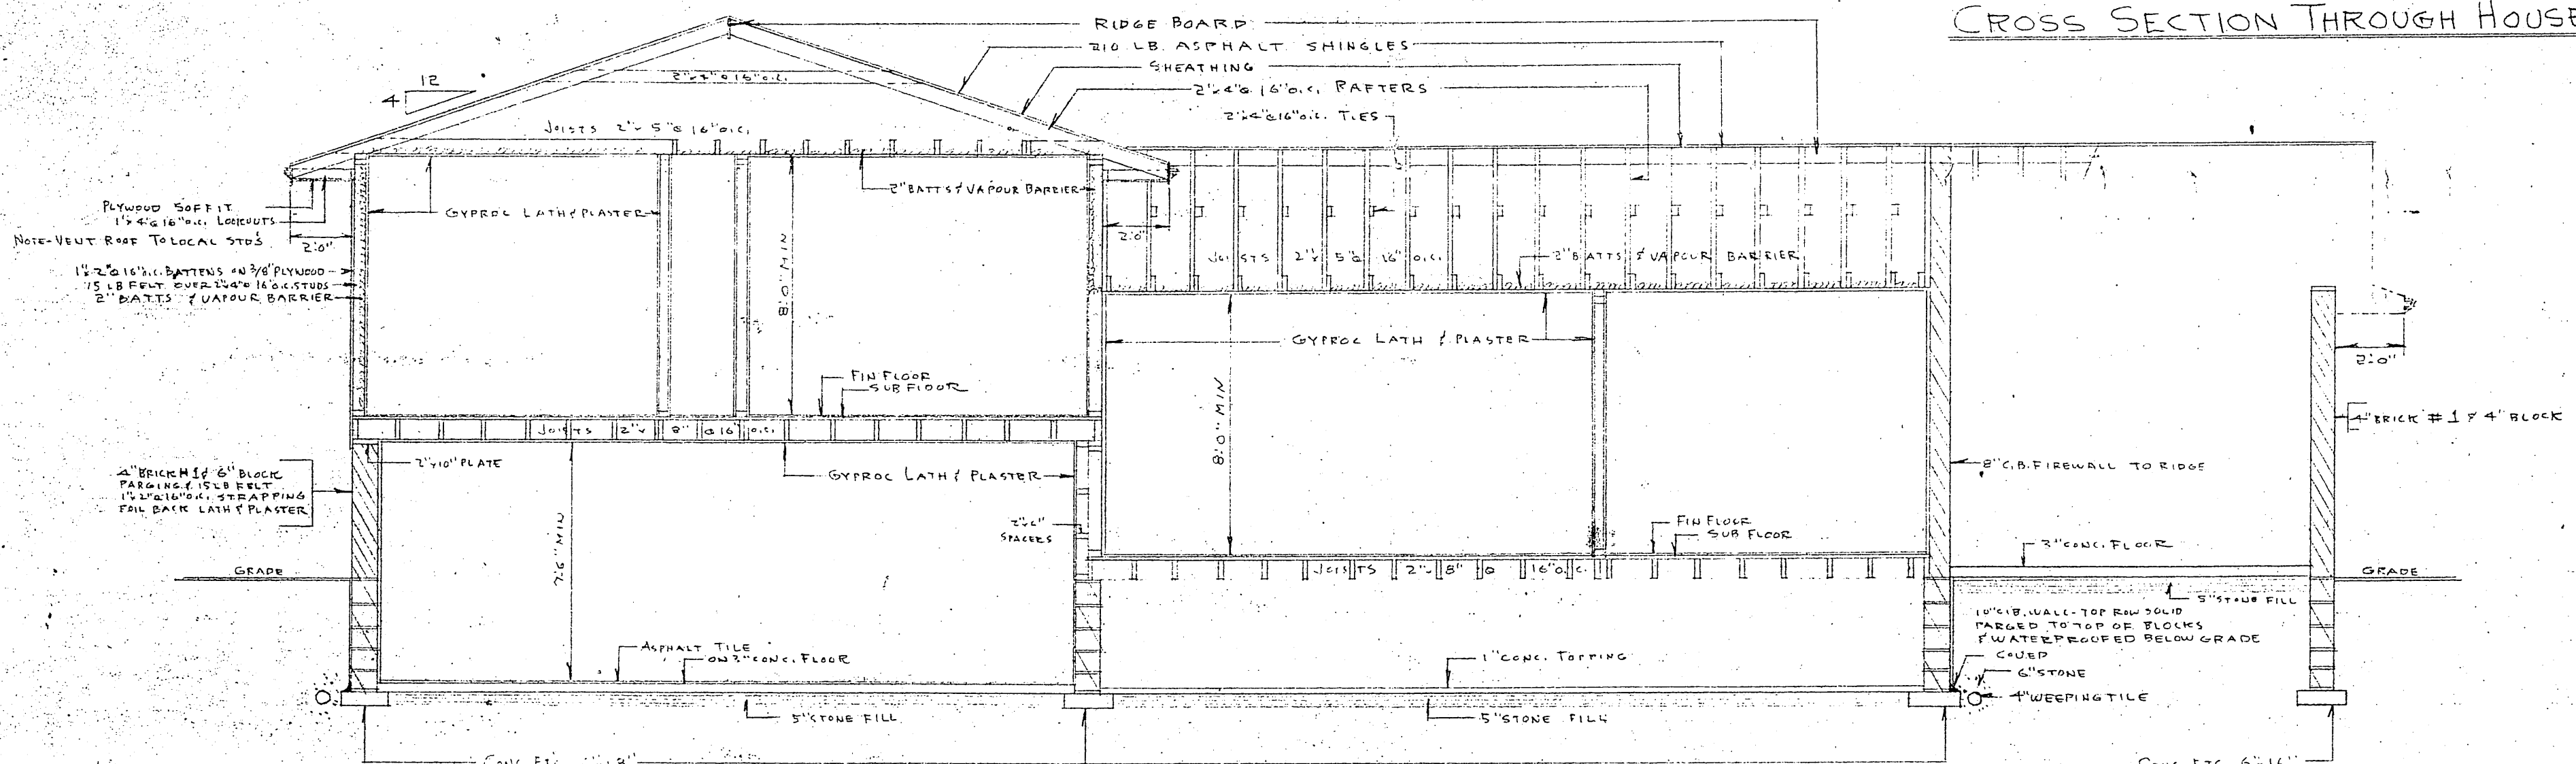

OPTIONAL BEDROOM LAYOUT

