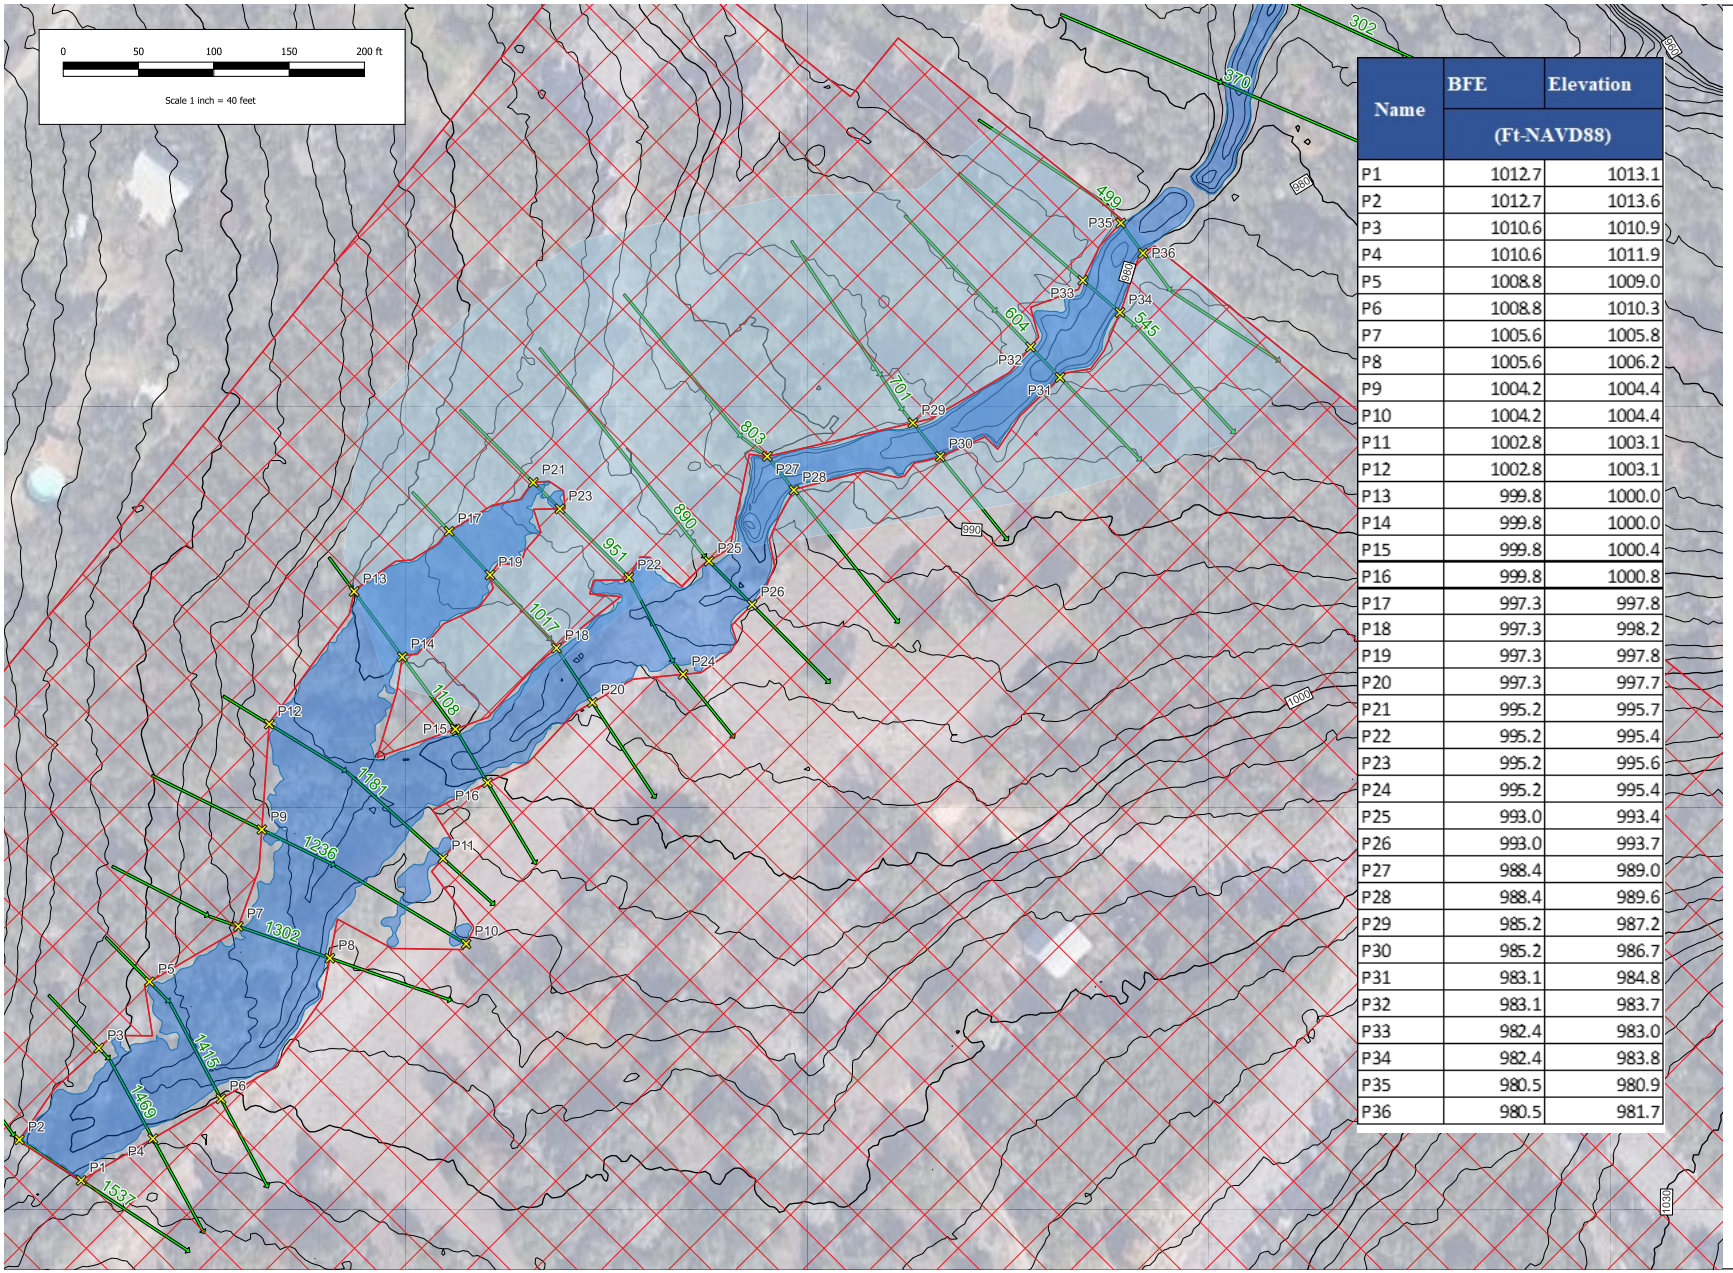


Name	BFE	Elevation
	(Ft-NAVD88)	
P1	1012.7	1013.1
P2	1012.7	1013.6
P3	1010.6	1010.9
P4	1010.6	1011.9
P5	1008.8	1009.0
P6	1008.8	1010.3
P7	1005.6	1005.8
P8	1005.6	1006.2
P9	1004.2	1004.4
P10	1004.2	1004.4
P11	1002.8	1003.1
P12	1002.8	1003.1
P13	999.8	1000.0
P14	999.8	1000.0
P15	999.8	1000.4
P16	999.8	1000.8
P17	997.3	997.8
P18	997.3	998.2
P19	997.3	997.8
P20	997.3	997.7
P21	995.2	995.7
P22	995.2	995.4
P23	995.2	995.6
P24	995.2	995.4
P25	993.0	993.4
P26	993.0	993.7
P27	988.4	989.0
P28	988.4	989.6
P29	985.2	987.2
P30	985.2	986.7
P31	983.1	984.8
P32	983.1	983.7
P33	982.4	983.0
P34	982.4	983.8
P35	980.5	980.9
P36	980.5	981.7

N

WATERWAY ENGINEERING
3329 Kelsey Court
Flower Mound, TX 75028
(916) 708-6955
Texas Registration No. F-23247
www.waterwayeng.com

STATE OF TEXAS
MICHAEL GARLAND PANTILL
140325
LICENSED PROFESSIONAL ENGINEER

Area Removed From Floodplain

Legend

- Cross Section
- 100-Yr Floodplain
- Parcel
- FEMA Zone A
- Contour
  - 10'
  - 2'
- Metes and Bounds Descirption Area

Sheet No.

Figure XX