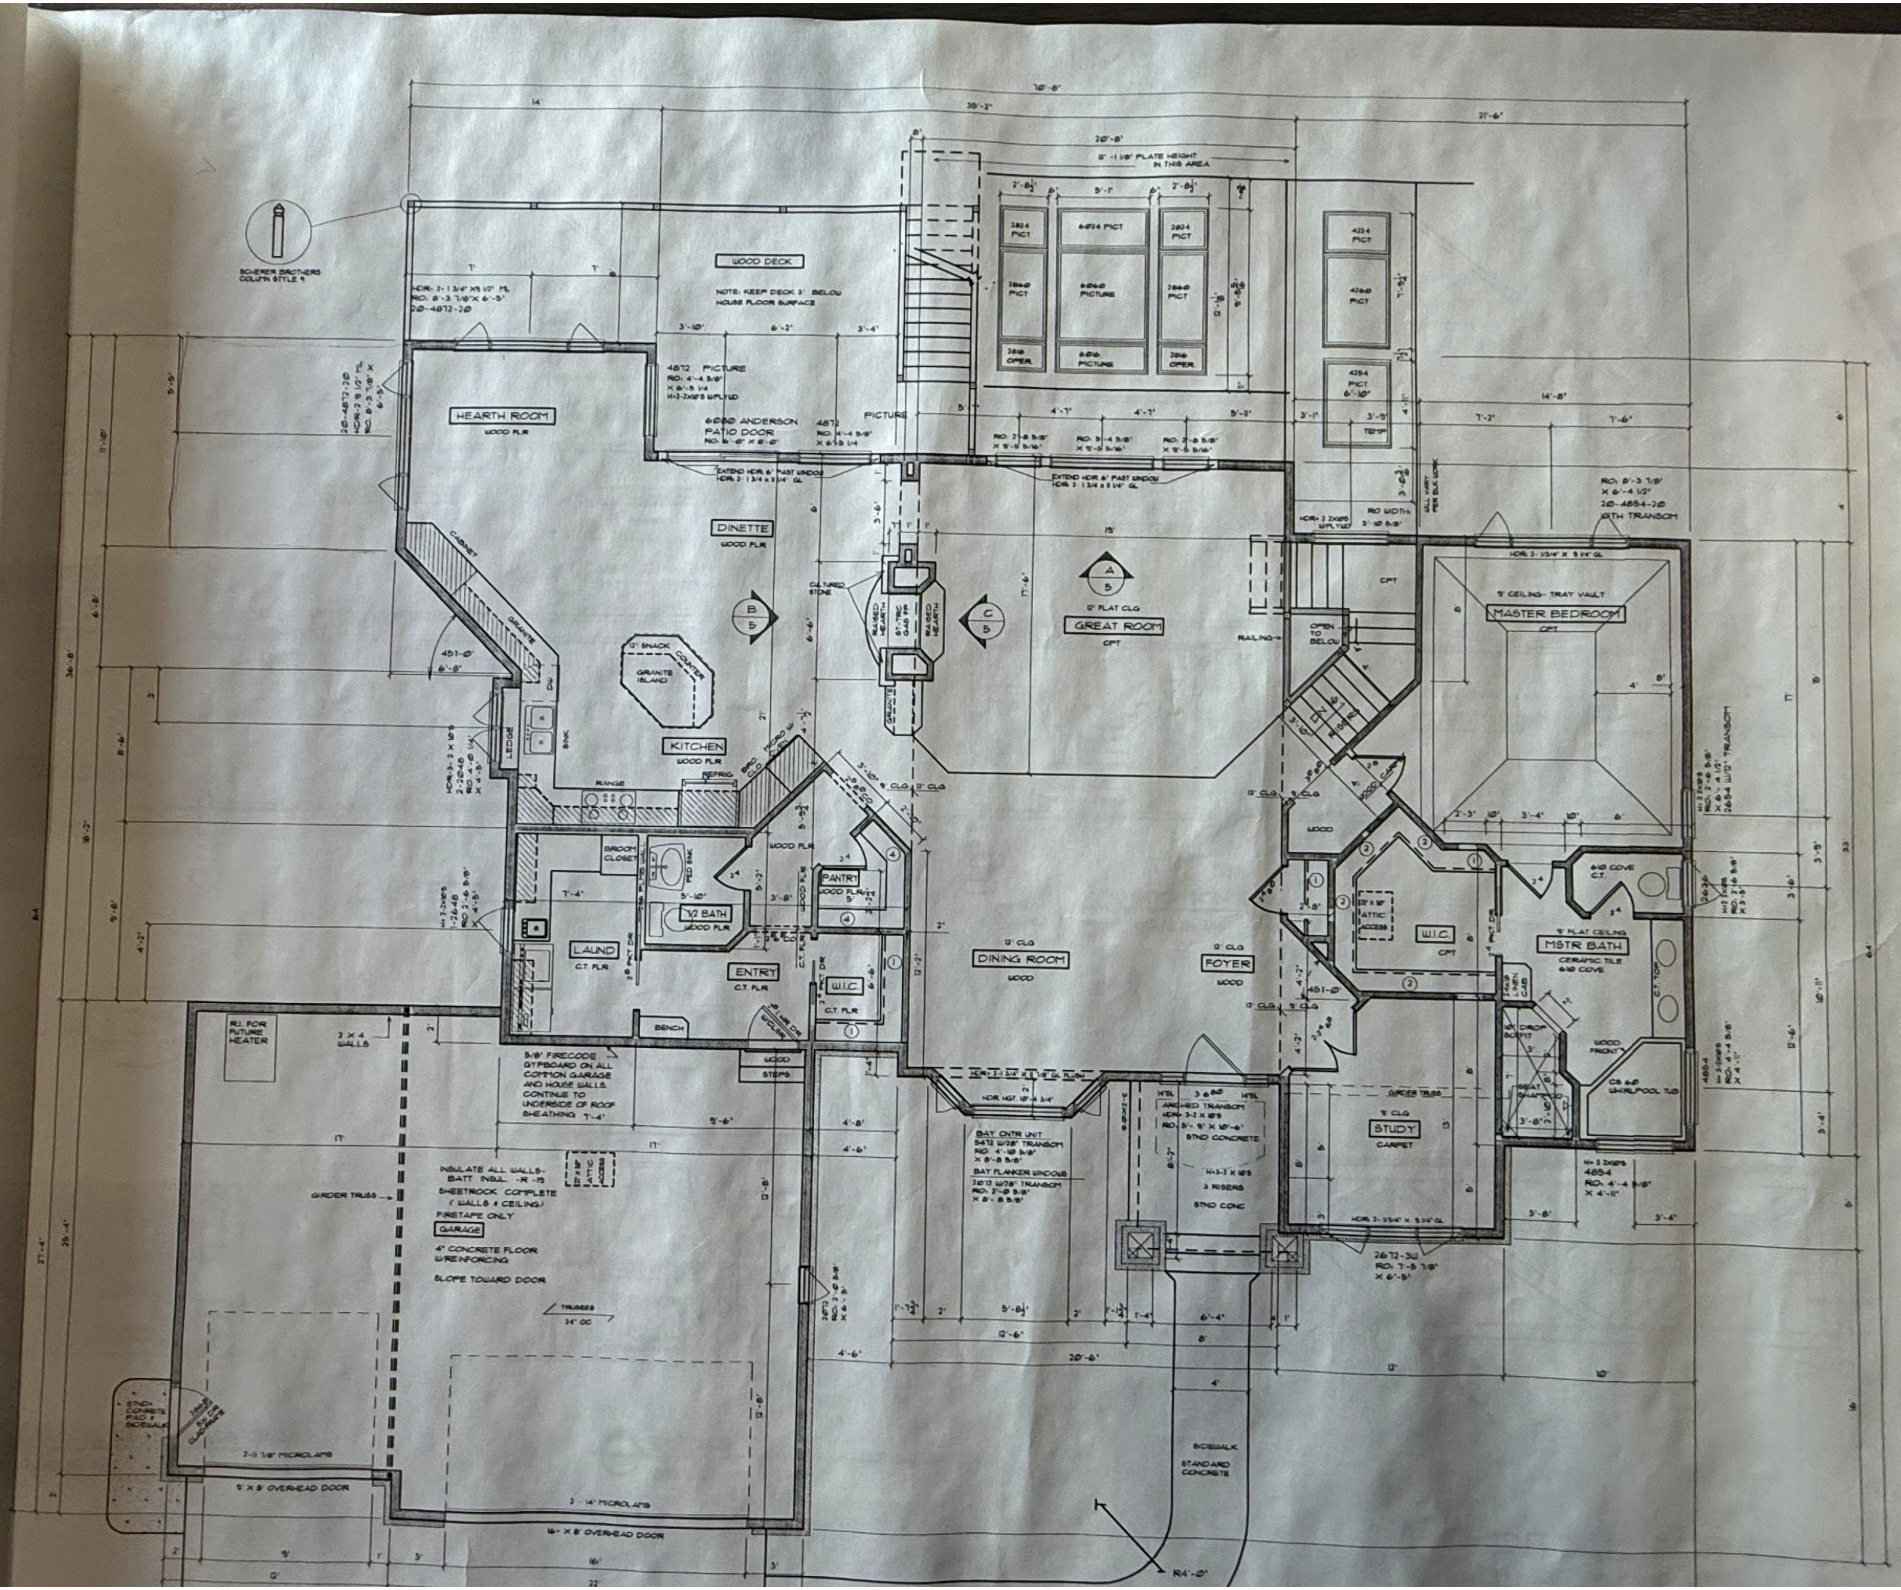
WOOD DECK
HEARTH ROOM
DINETTE
KITCHEN
GREAT ROOM
MASTER BEDROOM
MSTR BATH
W.I.C.
FOYER
DINING ROOM
STUDY
PANTRY
ENTRY
LAUND
½ BATH
GARAGE
BAY CNTR UNIT
BAY FLANKER WINDOWS
SIDEWALK
STANDARD CONCRETE
16' X 8' OVERHEAD DOOR
9' X 8' OVERHEAD DOOR