LEGEND

EXISTING:

- APPROXIMATE PROPERTY LINE
- RIGHT OF WAY
- EDGE OF PAVEMENT
- EDGE OF GRAVEL ROAD
- TREE LINE
- WETLANDS
- EASEMENT
- DITCH
- EDGE OF RIVER
- CULVERT
- STONE WALL
- GUARD RAIL
- WOOD FENCE
- OVERHEAD POWER
- SEWER LINE
- WATER LINE
- 10' CONTOUR
- 2' CONTOUR
- SURVEY CONTROL POINT
- I.P.F. — IRON PIPE FOUND
- I.R.F. — IRON ROD FOUND
- TP 15 — TEST PIT
- PT 1 — PERC TEST
- UTILITY POLE
- GUY WIRE
- WATER SHUT OFF
- CONIFEROUS TREE
- DECIDUOUS TREE

PROPOSED:

- PROPERTY LINE
- STONE RETAINING WALL
- WATER LINE
- FORCEMAIN
- SEWER LINE

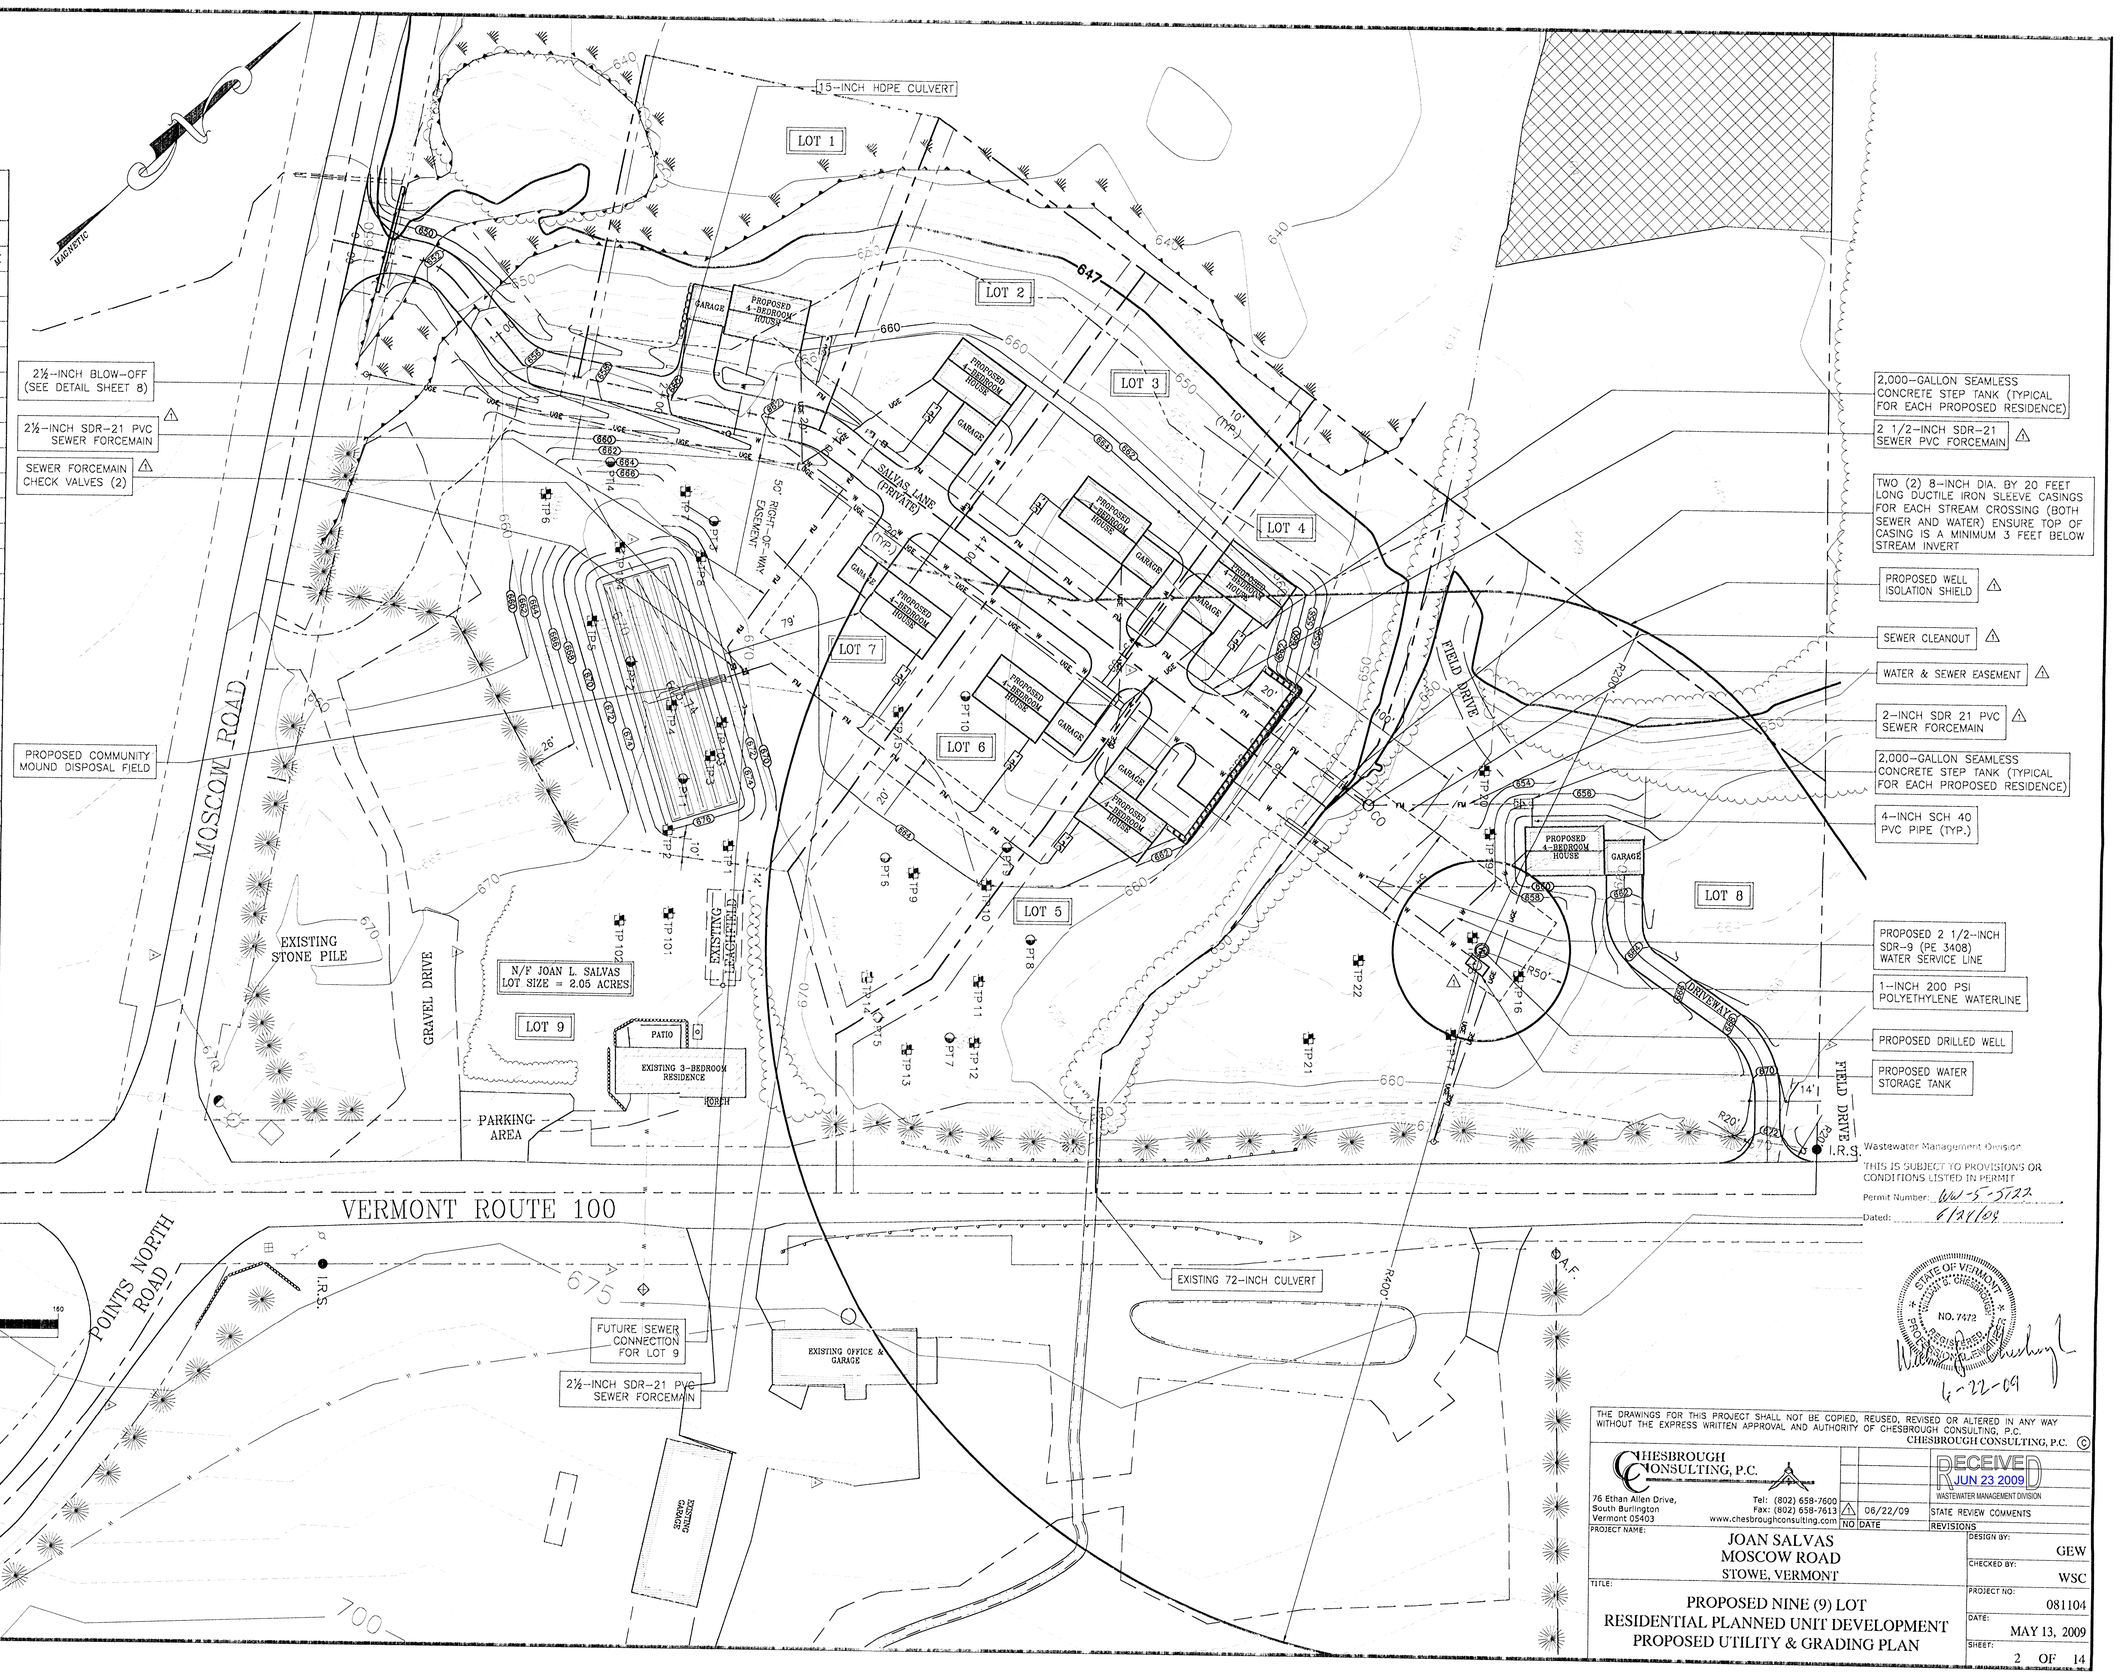

Wastewater Management Division
THIS IS SUBJECT TO PROVISIONS OR CONDITIONS LISTED IN PERMIT
Permit Number: WW-5-5722
Dated: 6/22/09

STATE OF VERMONT WILLIAM S. CHESBROUGH NO. 7472 REGISTERED PROFESSIONAL ENGINEER

6-22-09

THE DRAWINGS FOR THIS PROJECT SHALL NOT BE COPIED, REUSED, REVISED OR ALTERED IN ANY WAY WITHOUT THE EXPRESS WRITTEN APPROVAL AND AUTHORITY OF CHESBROUGH CONSULTING, P.C.
CHESBROUGH CONSULTING, P.C. ©

CHESBROUGH CONSULTING, P.C.
76 Ethan Allen Drive,
South Burlington
Vermont 05403
Tel: (802) 658-7600
Fax: (802) 658-7613
www.chesbroughconsulting.com

RECEIVED JUN 23 2009 WASTEWATER MANAGEMENT DIVISION

NO	DATE	REVISIONS
1	06/22/09	STATE REVIEW COMMENTS

PROJECT NAME: JOAN SALVAS MOSCOW ROAD STOWE, VERMONT

TITLE: PROPOSED NINE (9) LOT RESIDENTIAL PLANNED UNIT DEVELOPMENT PROPOSED UTILITY & GRADING PLAN

DESIGN BY:	GEW
CHECKED BY:	WSC
PROJECT NO:	081104
DATE:	MAY 13, 2009
SHEET:	2 OF 14