SCALE 1" = 50'

Legend

- ½" Iron Rod Found with plastic cap imprinted with "Carson and Bush"
- —x— Wire Fence
- pole / guy wire —•— Overhead Utility Line

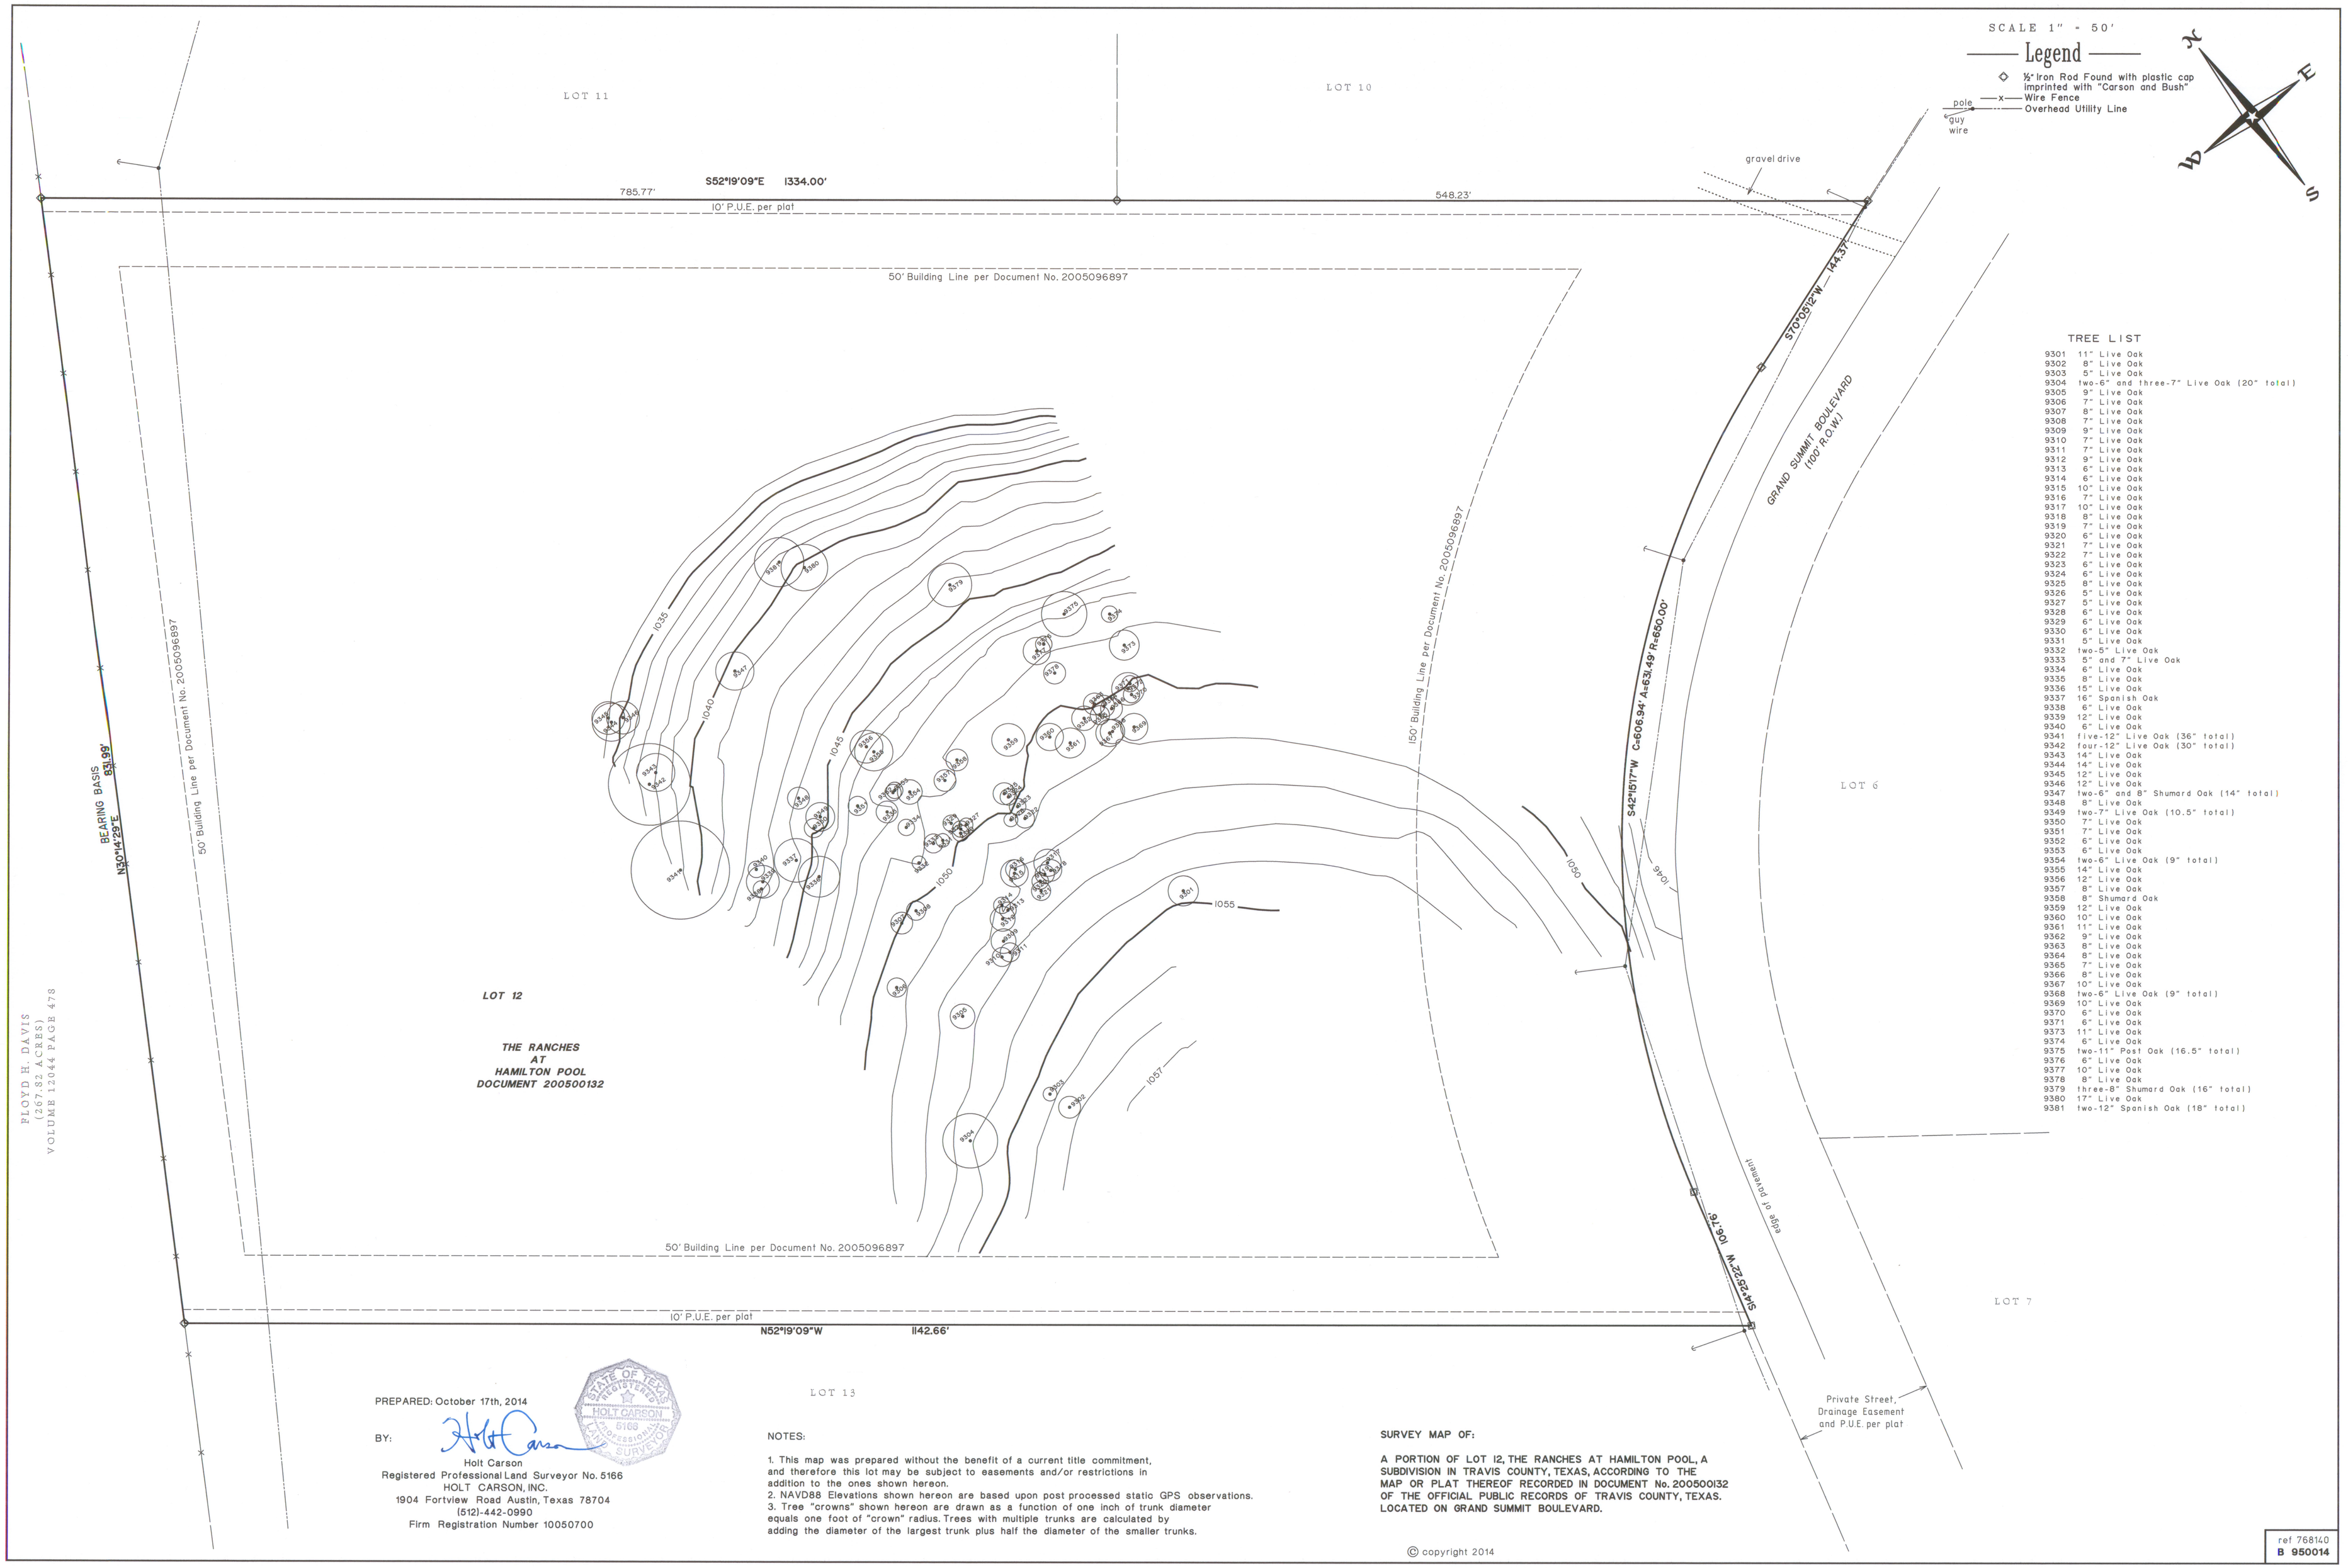

TREE LIST

9301	11" Live Oak
9302	8" Live Oak
9303	5" Live Oak
9304	two-6" and three-7" Live Oak (20" total)
9305	9" Live Oak
9306	7" Live Oak
9307	8" Live Oak
9308	7" Live Oak
9309	9" Live Oak
9310	7" Live Oak
9311	7" Live Oak
9312	9" Live Oak
9313	6" Live Oak
9314	6" Live Oak
9315	10" Live Oak
9316	7" Live Oak
9317	10" Live Oak
9318	8" Live Oak
9319	7" Live Oak
9320	6" Live Oak
9321	7" Live Oak
9322	7" Live Oak
9323	6" Live Oak
9324	6" Live Oak
9325	8" Live Oak
9326	5" Live Oak
9327	5" Live Oak
9328	6" Live Oak
9329	6" Live Oak
9330	6" Live Oak
9331	5" Live Oak
9332	two-5" Live Oak
9333	5" and 7" Live Oak
9334	6" Live Oak
9335	8" Live Oak
9336	15" Live Oak
9337	16" Spanish Oak
9338	6" Live Oak
9339	12" Live Oak
9340	6" Live Oak
9341	five-12" Live Oak (36" total)
9342	four-12" Live Oak (30" total)
9343	14" Live Oak
9344	14" Live Oak
9345	12" Live Oak
9346	12" Live Oak
9347	two-6" and 8" Shumard Oak (14" total)
9348	8" Live Oak
9349	two-7" Live Oak (10.5" total)
9350	7" Live Oak
9351	7" Live Oak
9352	6" Live Oak
9353	6" Live Oak
9354	two-6" Live Oak (9" total)
9355	14" Live Oak
9356	12" Live Oak
9357	8" Live Oak
9358	8" Shumard Oak
9359	12" Live Oak
9360	10" Live Oak
9361	11" Live Oak
9362	9" Live Oak
9363	8" Live Oak
9364	8" Live Oak
9365	7" Live Oak
9366	8" Live Oak
9367	10" Live Oak
9368	two-6" Live Oak (9" total)
9369	10" Live Oak
9370	6" Live Oak
9371	6" Live Oak
9373	11" Live Oak
9374	6" Live Oak
9375	two-11" Post Oak (16.5" total)
9376	6" Live Oak
9377	10" Live Oak
9378	8" Live Oak
9379	three-8" Shumard Oak (16" total)
9380	17" Live Oak
9381	two-12" Spanish Oak (18" total)

PREPARED: October 17th, 2014

BY:

Holt Carson
Registered Professional Land Surveyor No. 5166
HOLT CARSON, INC.
1904 Fortview Road Austin, Texas 78704
(512)-442-0990
Firm Registration Number 10050700

STATE OF TEXAS REGISTERED HOLT CARSON 5166 PROFESSIONAL LAND SURVEYOR

NOTES:

1. This map was prepared without the benefit of a current title commitment, and therefore this lot may be subject to easements and/or restrictions in addition to the ones shown hereon.
2. NAVD88 Elevations shown hereon are based upon post processed static GPS observations.
3. Tree "crowns" shown hereon are drawn as a function of one inch of trunk diameter equals one foot of "crown" radius. Trees with multiple trunks are calculated by adding the diameter of the largest trunk plus half the diameter of the smaller trunks.

SURVEY MAP OF:

A PORTION OF LOT 12, THE RANCHES AT HAMILTON POOL, A SUBDIVISION IN TRAVIS COUNTY, TEXAS, ACCORDING TO THE MAP OR PLAT THEREOF RECORDED IN DOCUMENT No. 200500132 OF THE OFFICIAL PUBLIC RECORDS OF TRAVIS COUNTY, TEXAS. LOCATED ON GRAND SUMMIT BOULEVARD.

© copyright 2014

ref 768140
B 950014