PARTITION M 96-78 SURVEY FOR

ARTHUR EBERLEIN

SW 1/4 SEC. 19, T16S, R5W., W.M.

SCALE ~ 1" = 200' AUGUST 4, 1978

LANE COUNTY, OREGON

SEE: SURVEY FOR BEN WELLS DATED OCTOBER 12, 1977

REGISTERED PROFESSIONAL LAND SURVEYOR
Charles W. Guile
OREGON MAY 8, 1959
CHARLES W. GUILE
472

LANE COUNTY SURVEYORS OFFICE
C. S. FILE NO. 22069
SURVEY RECEIVED 8-31-78
FILE SIZE 14 x 17
FILING DATE 9-1-78

16-05-19 TL 301

O ~ SET 5/8" I. ROD

◎ ~ FD. 5/8" I. ROD OR AS NOTED

o ~ POINT NOT SET

CHARLES W. GUILE & ASSOCIATES
Land Surveying
52 Centennial Loop
Eugene, OR 97401

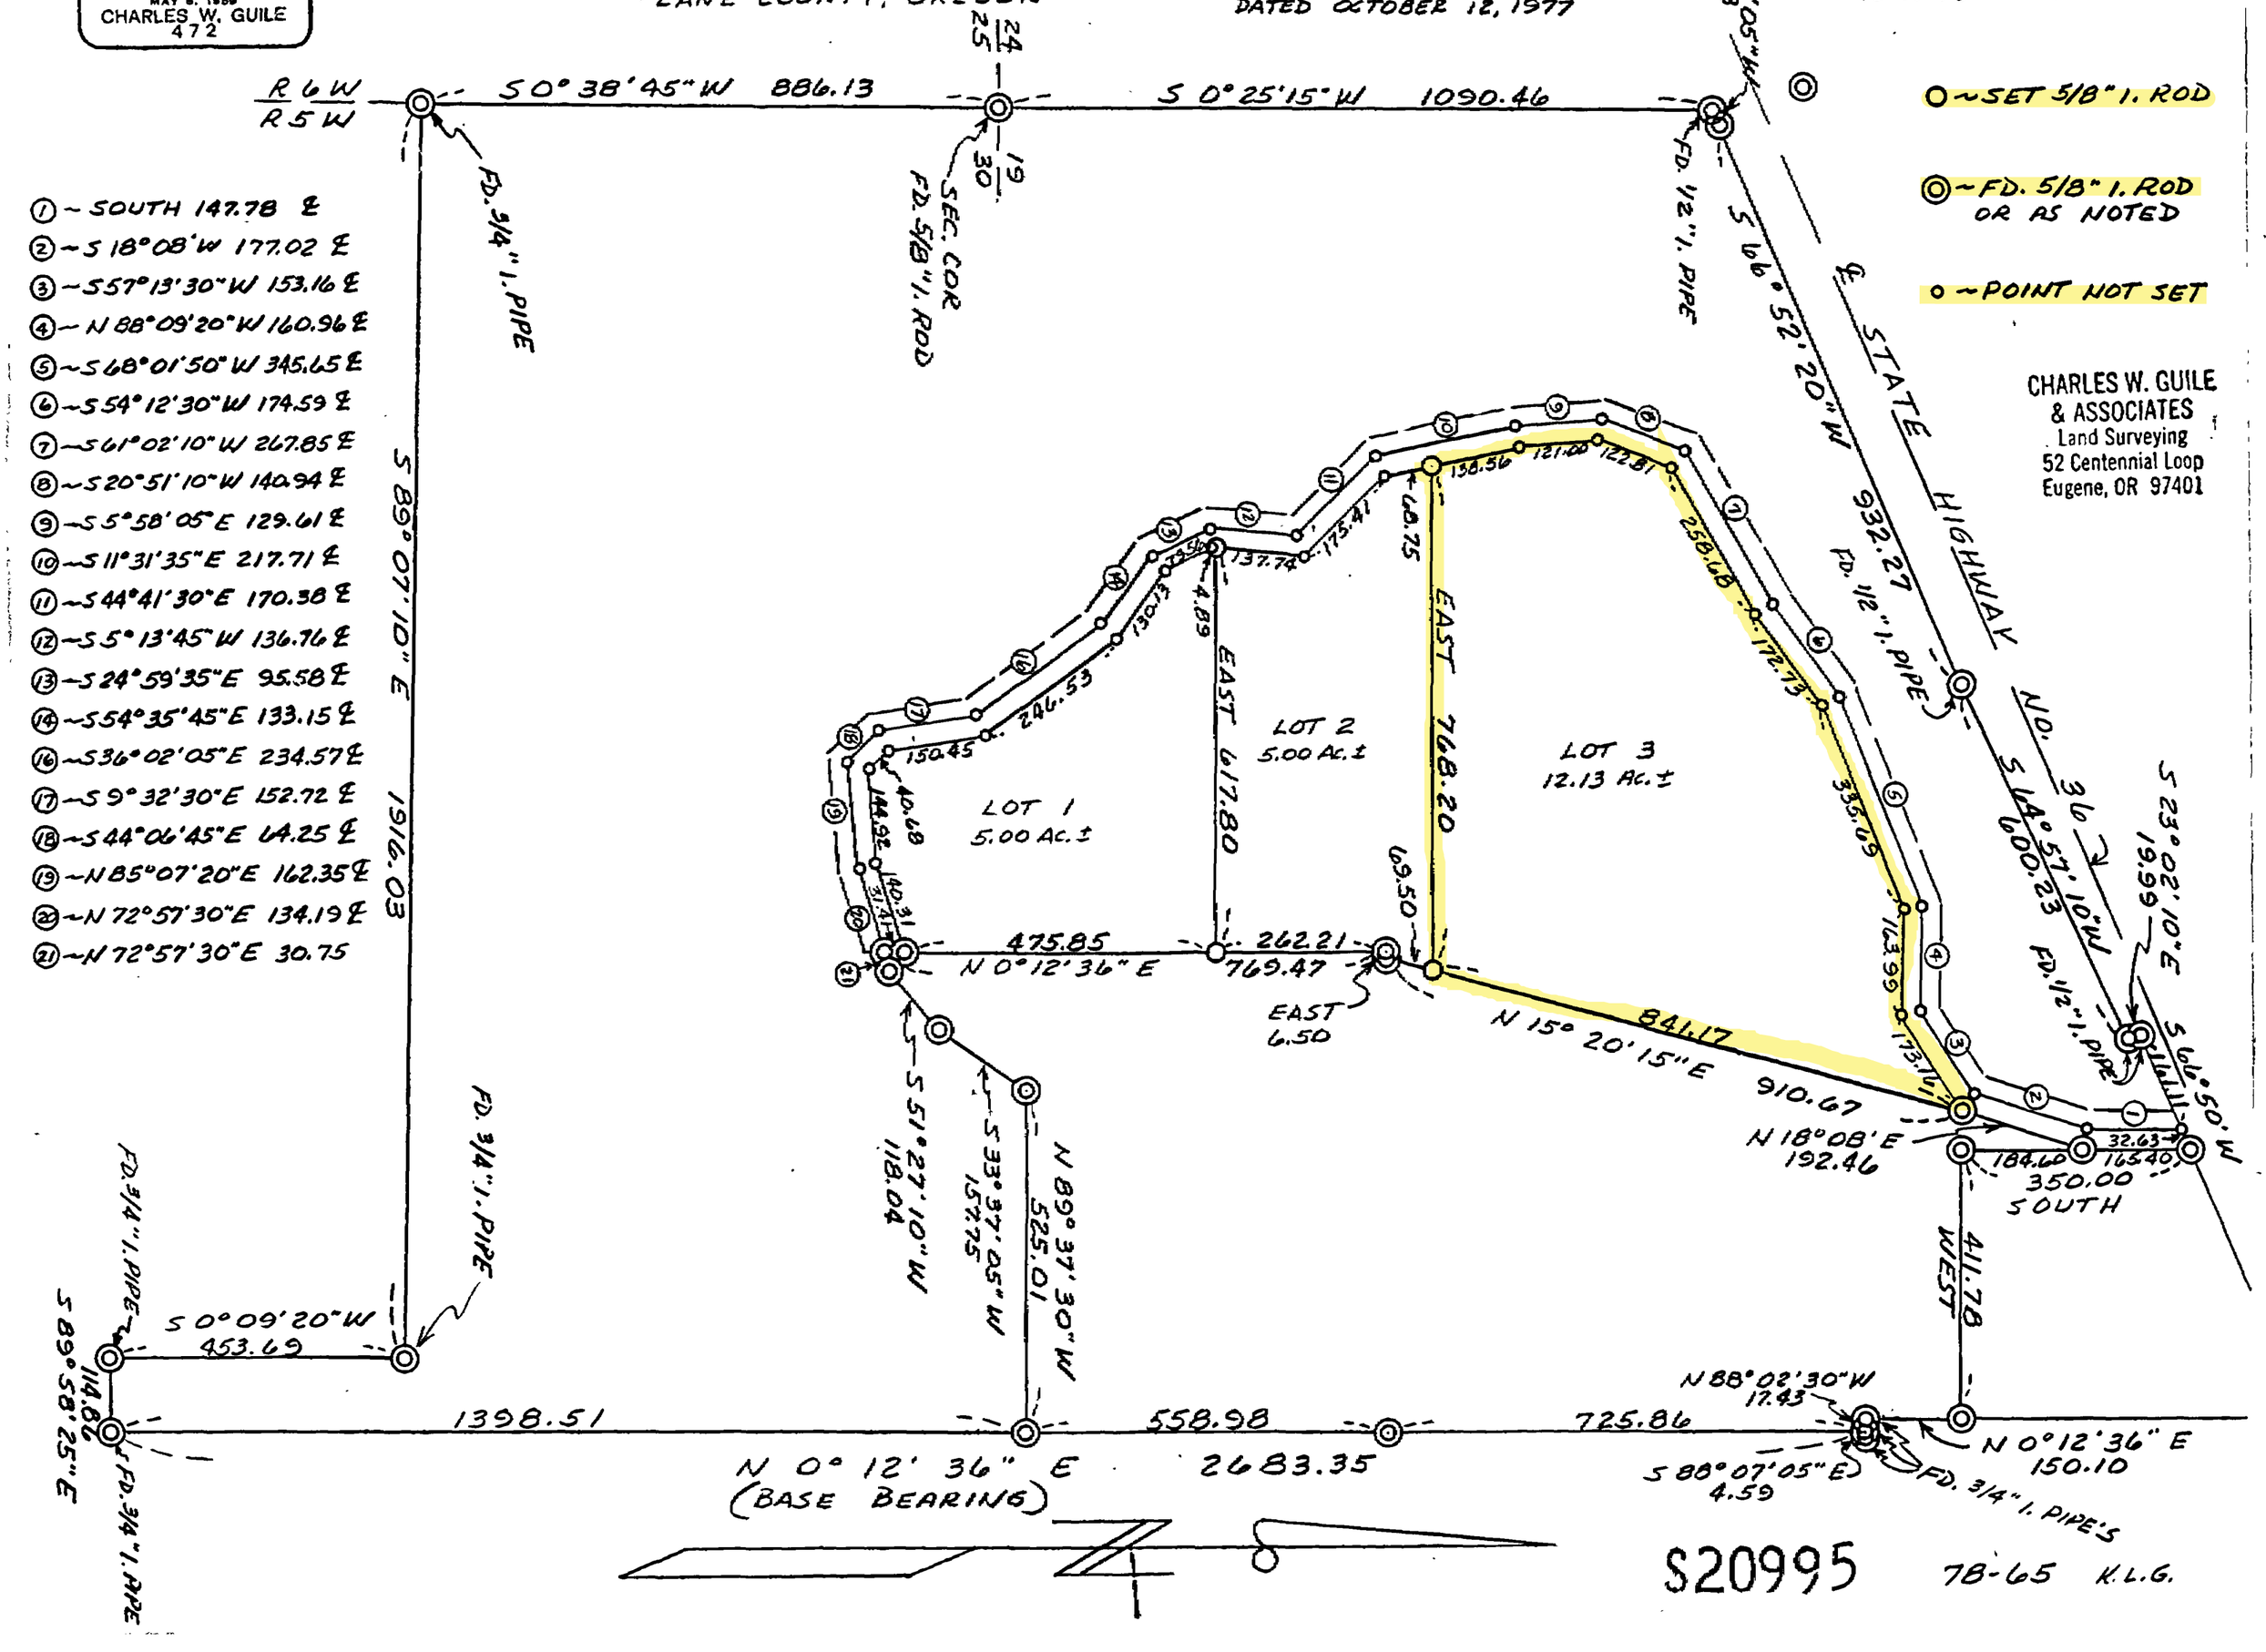

S20995 78-65 K.L.G.