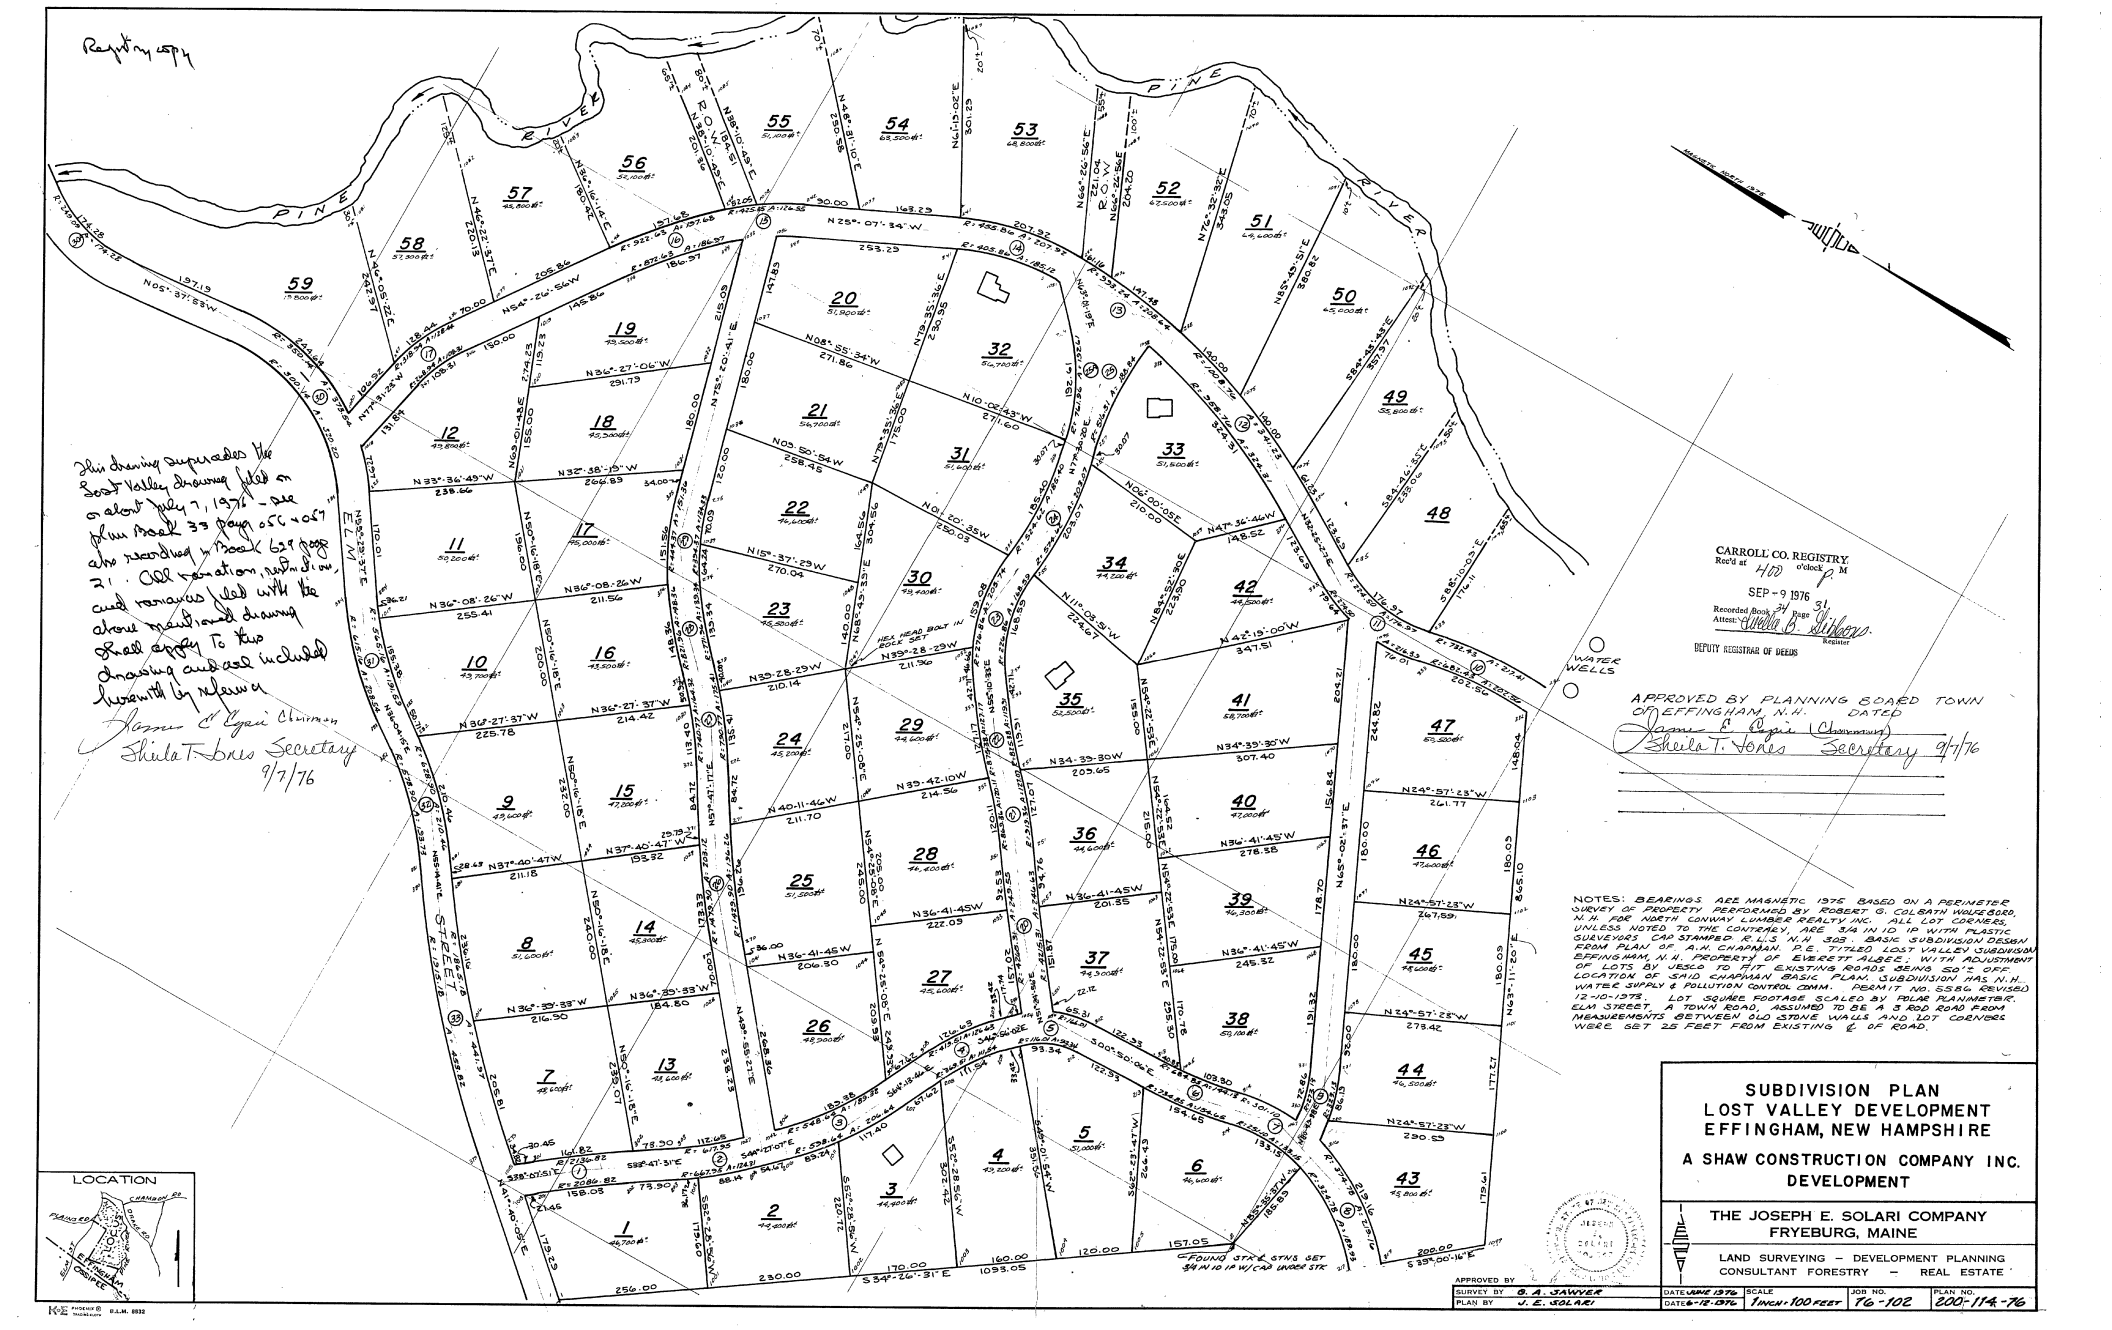

Reg't copy
PINE RIVER
PINE RIVER
ELM STREET
R. 1356
This drawing supersedes the Lost Valley drawing filed on or about July 7, 1976 - Plan Book 33 Page 051, 4 057 also recorded in Book 639 Page 21. All notations, restrictions and remarks filed with the above mentioned drawing shall apply to this drawing and are included herewith by reference
James E. Egan Chairman
Sheila T. Jones Secretary
9/7/76
CARROLL CO. REGISTRY
Rec'd at 4:00 o'clock P M
SEP - 9 1976
Recorded Book 34 Page 31
Attest: Sheila B. Wilson
Register
DEPUTY REGISTRAR OF DEEDS
APPROVED BY PLANNING BOARD TOWN OF EFFINGHAM, N.H. DATED
James E. Egan (Chairman)
Sheila T. Jones Secretary 9/7/76
WATER WELLS
NOTES: BEARINGS ARE MAGNETIC 1975 BASED ON A PERIMETER SURVEY OF PROPERTY PERFORMED BY ROBERT G. COLBATH HOUSEGO, N.H. FOR NORTH CONWAY LUMBER REALTY INC. ALL LOT CORNERS, UNLESS NOTED TO THE CONTRARY, ARE 3/4 IN I.D. IP WITH PLASTIC SURVEYORS CAP STAMPED R.L.S. N.H. 303. BASIC SUBDIVISION DESIGN FROM PLAN OF A.H. CHAPMAN, P.E. TITLED LOST VALLEY SUBDIVISION EFFINGHAM, N.H. PROPERTY OF EVERETT ALBEE, WITH ADJUSTMENT OF LOTS BY VESCO TO FIT EXISTING ROADS SEE N.H. DEPT. OF PUBLIC WORKS & HIGHWAYS LOCATION OF SAID CHAPMAN BASIC PLAN. SUBDIVISION HAS N.H. WATER SUPPLY & POLLUTION CONTROL COMM. PERMIT NO. 5586 (REVISED) 12-10-1975. LOT SQUARE FOOTAGE SCALED BY POLAR PLANIMETER. ELM STREET, A TOWN ROAD, ASSUMED TO BE A 3 ROD ROAD FROM MEASUREMENTS BETWEEN OLD STONE WALLS AND LOT CORNERS WERE SET 25 FEET FROM EXISTING ℄ OF ROAD.
FOUND STK & STNS SET 5/8 IN ID IR W/CAP UNDER STK
LOCATION
FRANCES RD
CHAPMAN RD
OSGOOD RD
EFFINGHAM CORNER
SUBDIVISION PLAN
LOST VALLEY DEVELOPMENT
EFFINGHAM, NEW HAMPSHIRE
A SHAW CONSTRUCTION COMPANY INC. DEVELOPMENT
THE JOSEPH E. SOLARI COMPANY
FRYEBURG, MAINE
LAND SURVEYING – DEVELOPMENT PLANNING
CONSULTANT FORESTRY – REAL ESTATE
APPROVED BY
SURVEY BY G. A. SAWYER
PLAN BY V. E. SOLARI
DATE JUNE 1976
DATE 8-12-1976
SCALE 1 INCH = 100 FEET
JOB NO. 76-102
PLAN NO. 200-114-76