Doc # 0000398 Jan 14, 2014 12:23 PM
Register of Deeds, Carroll County
Planbook 232 pg. 90

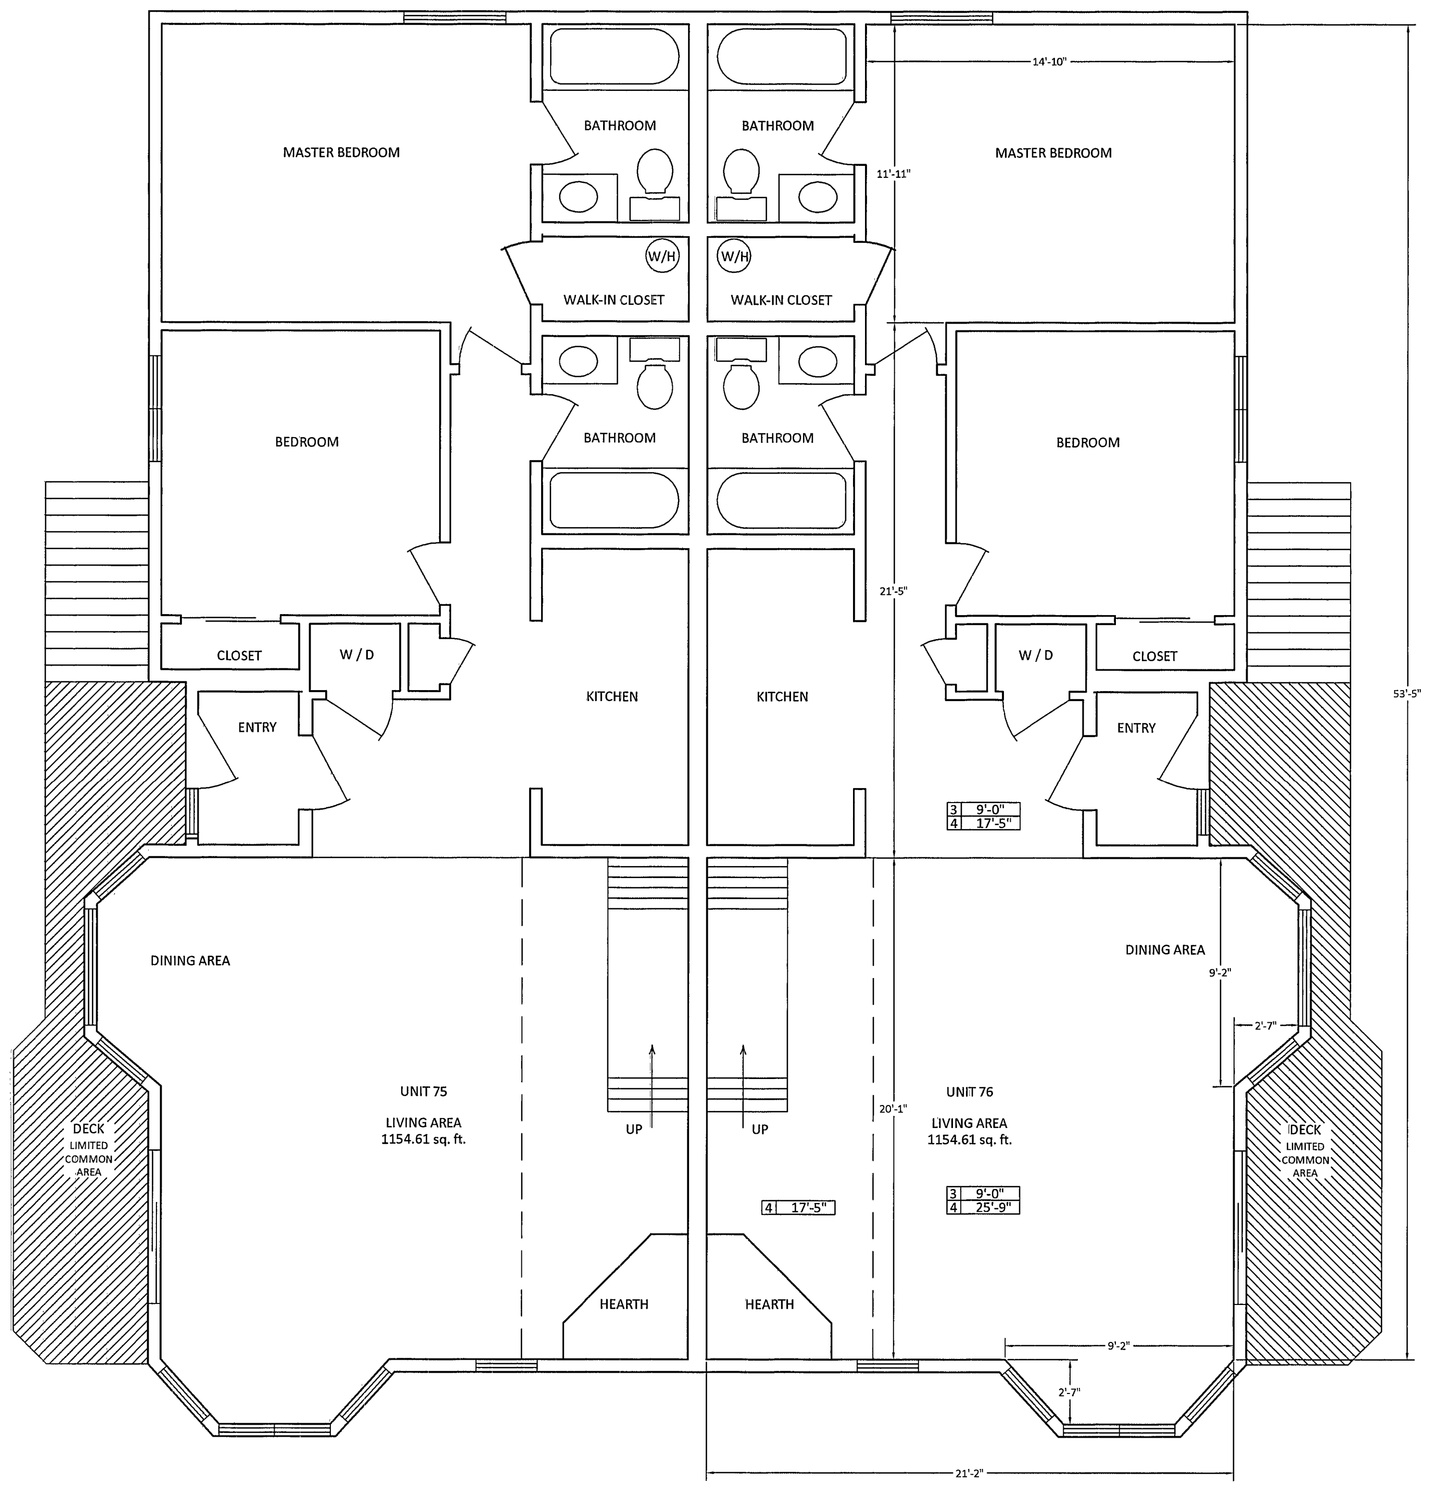

BUILDING 'T' SECOND FLOOR PLAN

NOTES:
MEASUREMENTS ARE FINISHED WALL TO FINISHED WALL
UNIT AREA - AS SHOWN

- LIMITED COMMON AREA

VERTICAL DATA:
ELEVATIONS SHOWN THUS [ ] ARE BASED ON A VERTICAL DATUM WHERE THE ELEVATION 0'-0" IS THE TOP OF THE FIRST FLOOR.

1	FIRST FLOOR ELEVATION
2	AVERAGE ELEVATION OF FIRST FLOOR CEILING
3	AVERAGE ELEVATION OF SECOND FLOOR
4	AVERAGE ELEVATION OF SECOND FLOOR CEILING
5	AVERAGE ELEVATION OF LOFT FLOOR
6	AVERAGE ELEVATION OF LOFT CEILING

DATE	DESCRIPTION	BY
	*** REVISIONS ***	

I HERBY CERTIFY THAT THIS PLAN ACCURATLY REPRESENTS THE UNITS HEREON; THAT THIS PLAN COMPLIES WITH THE PROVISIONS OF RSA 356-B:20,II&V: AND THAT SAID UNITS ARE SUBSTANTIALLY COMPLETE.

1/2/14
DATE

STATE OF NEW HAMPSHIRE LAND SURVEYOR No. 3933 D. DAVID DOUGLASS

CHRISTMAS MOUNTAIN
BUILDING "T"
SECOND FLOOR PLAN
BARTLETT, NEW HAMPSHIRE
MAP 2RT16 - PARCEL 182T 73-76

Scale: 1/4" = 1'
1' 1/2' 0 1' 2'

SURVEYED BY: JB, GT	DATE: 12-27-13
DRAWN BY: ST, WS	DATE: 12-31-13
CHECKED BY:	DATE:

Thaddeus Thorne Surveys Inc.
1164 Brownfield Road
Center Conway, New Hampshire 03813
(603) 447-3320 phone
(206) 339-4351 fax
email: ttsurvey@ncia.net

DWG. NO. 13-59 SHEET 2 OF 3