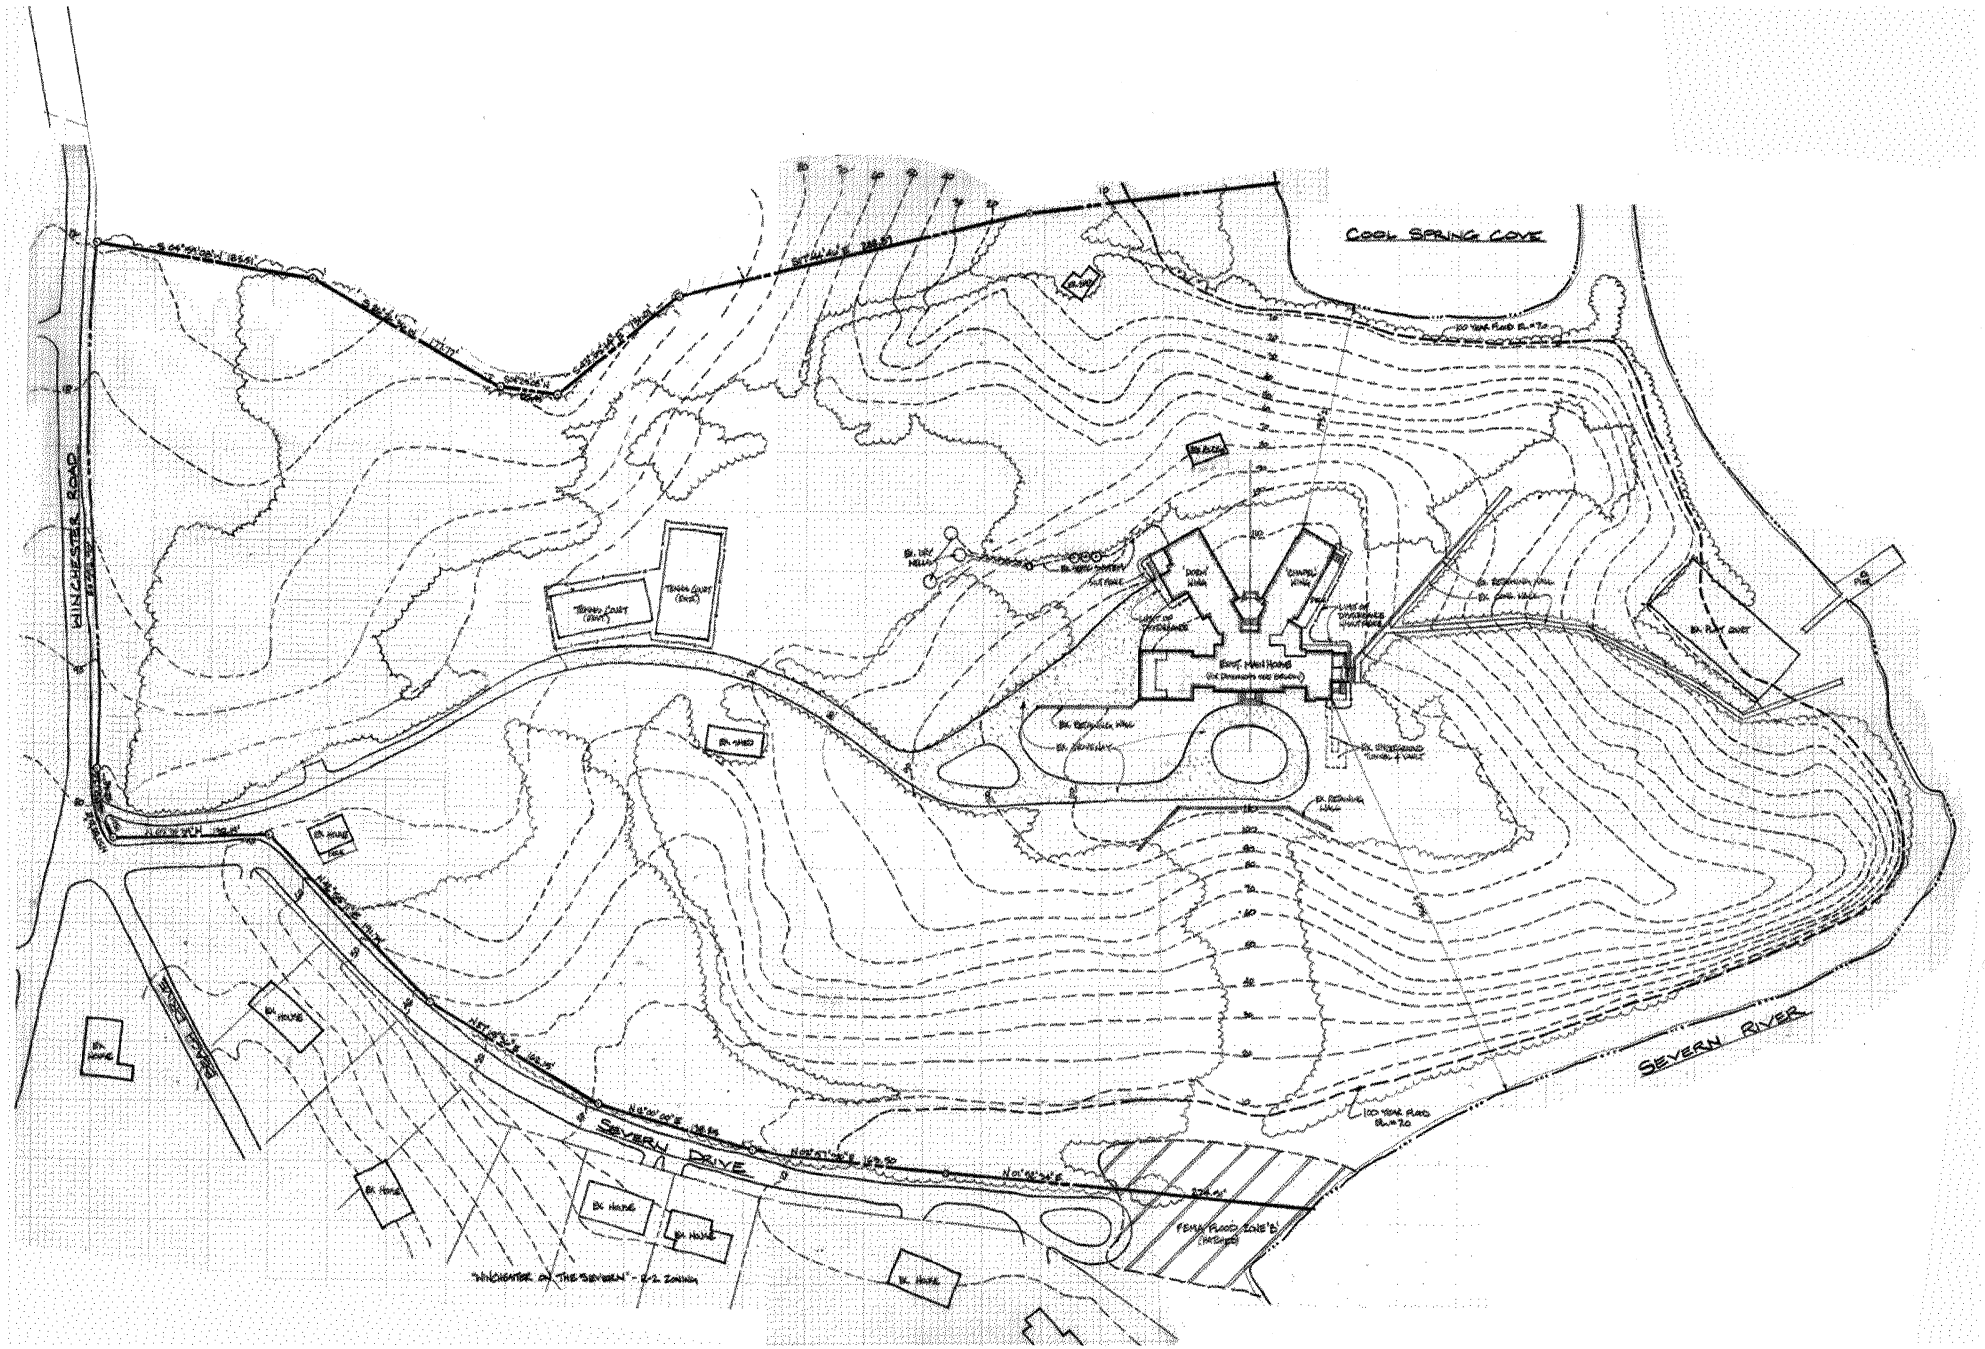

ELLISON RESIDENCE

ST. CONRAD'S FRIARY • 1600 WINCHESTER ROAD • ANNAPOLIS, MARYLAND

CHARLES E ANTHONY • ARCHITECTS ©
8 FRANCIS STREET • ANNAPOLIS MD 21401 • 410 268 0880 • FAX 410 268 8944

SITE PLAN