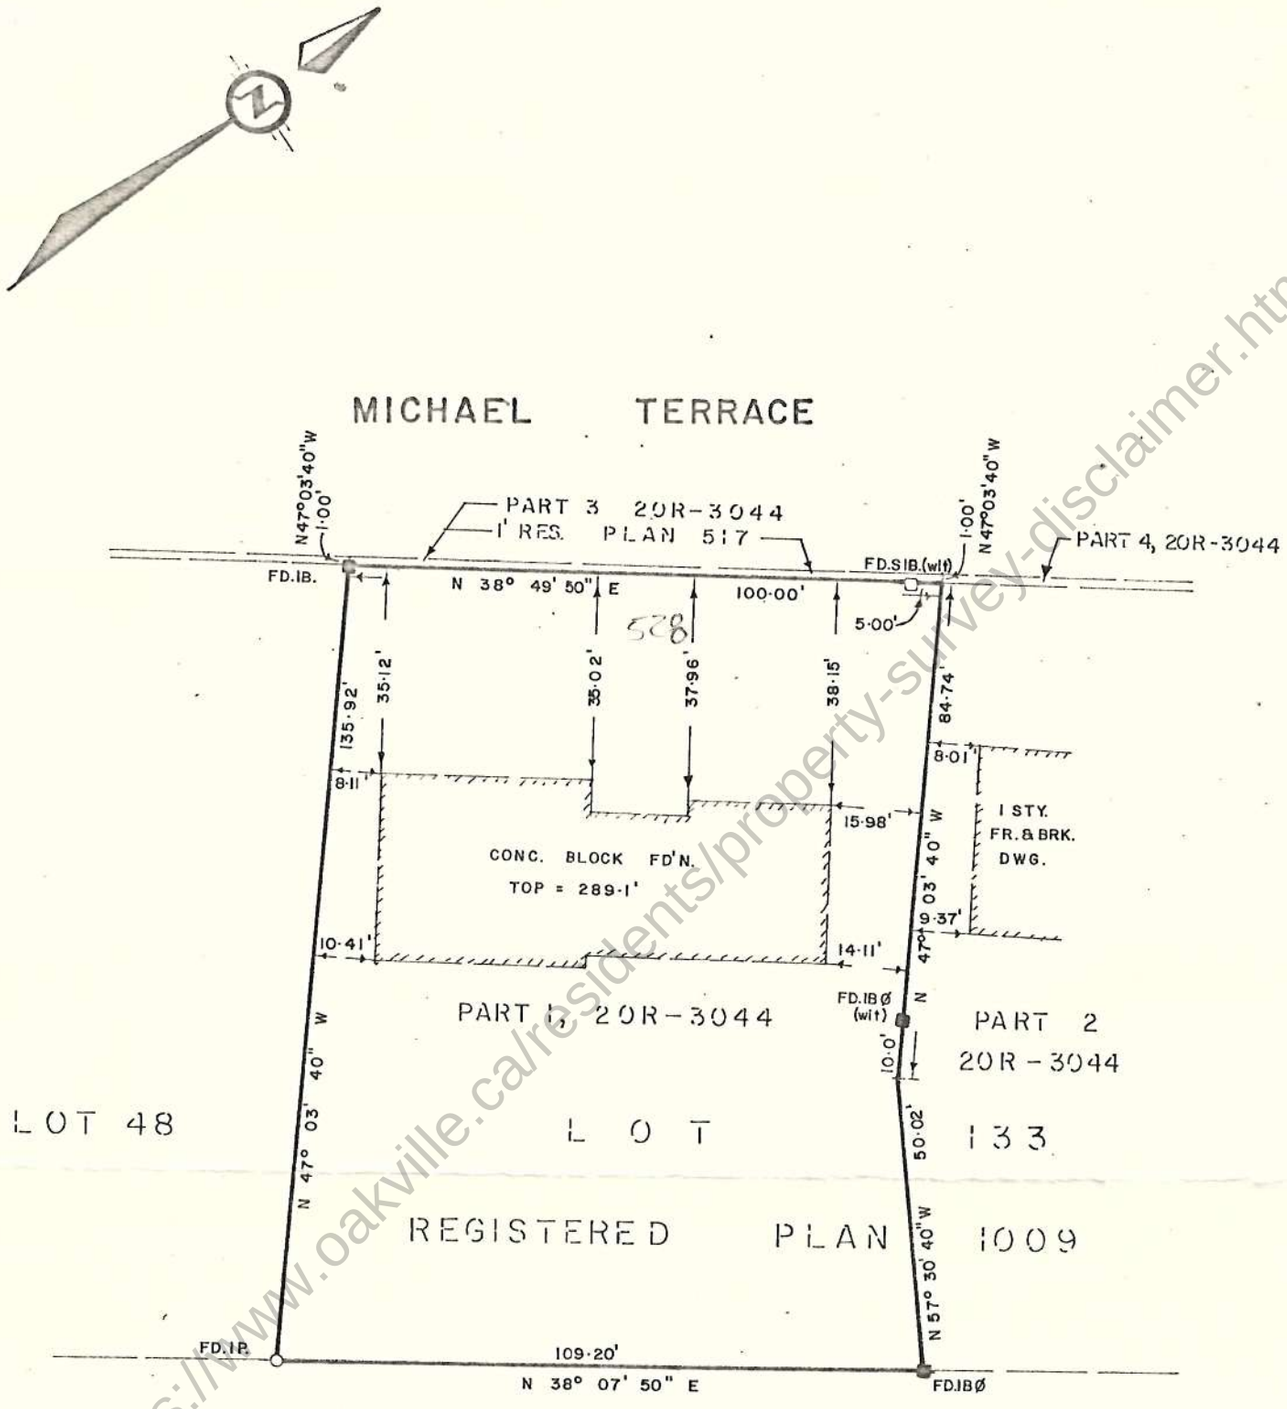

TOWN OF OAKVILLE
ZONING DEPARTMENT
Approved by:
Date: OCT 25 1978

See Disclaimer: https://www.oakville.ca/residents/property-survey-disclaimer.html

SURVEYOR'S CERTIFICATE

I HEREBY CERTIFY THAT

1. THIS SURVEY AND PLAN ARE CORRECT AND IN ACCORDANCE WITH THE SURVEYS ACT AND THE REGISTRY ACT AND THE REGULATIONS MADE THEREUNDER.
2. THE SURVEY WAS COMPLETED ON THE 13th DAY OF SEPTEMBER 1978

DATE SEPTEMBER 14, 1978.

KENNETH H. McCONNELL, O.L.S.

BEARING REFERENCE

BEARINGS HEREON ARE ASTRONOMIC AND ARE REFERRED TO THE

LIMIT OF

ASSUMED TO BE

LEGEND

- SIB DENOTES STANDARD IRON BAR (1" x 4')
- IB DENOTES IRON BAR (1"Ø x 5' x 2')
- IBØ DENOTES ROUND IRON BAR (3/4 dia x 2')
- IP DENOTES IRON PIPE

PLAN OF SURVEY OF

PART OF LOT 133 REGISTERED PLAN 1009 TOWN OF OAKVILLE REGIONAL MUNICIPALITY OF HALTON.

McConnell, Maughan Limited
CONSULTING ENGINEERS AND SURVEYORS
OAKVILLE TORONTO
293 CHURCH ST., OAKVILLE, L6J 1N9 TEL 845-3497

DRAWN BY	CHECKED BY	SCALE	FILE NO
M.G.T.	K.H.M.	1" = 30'	60-78