


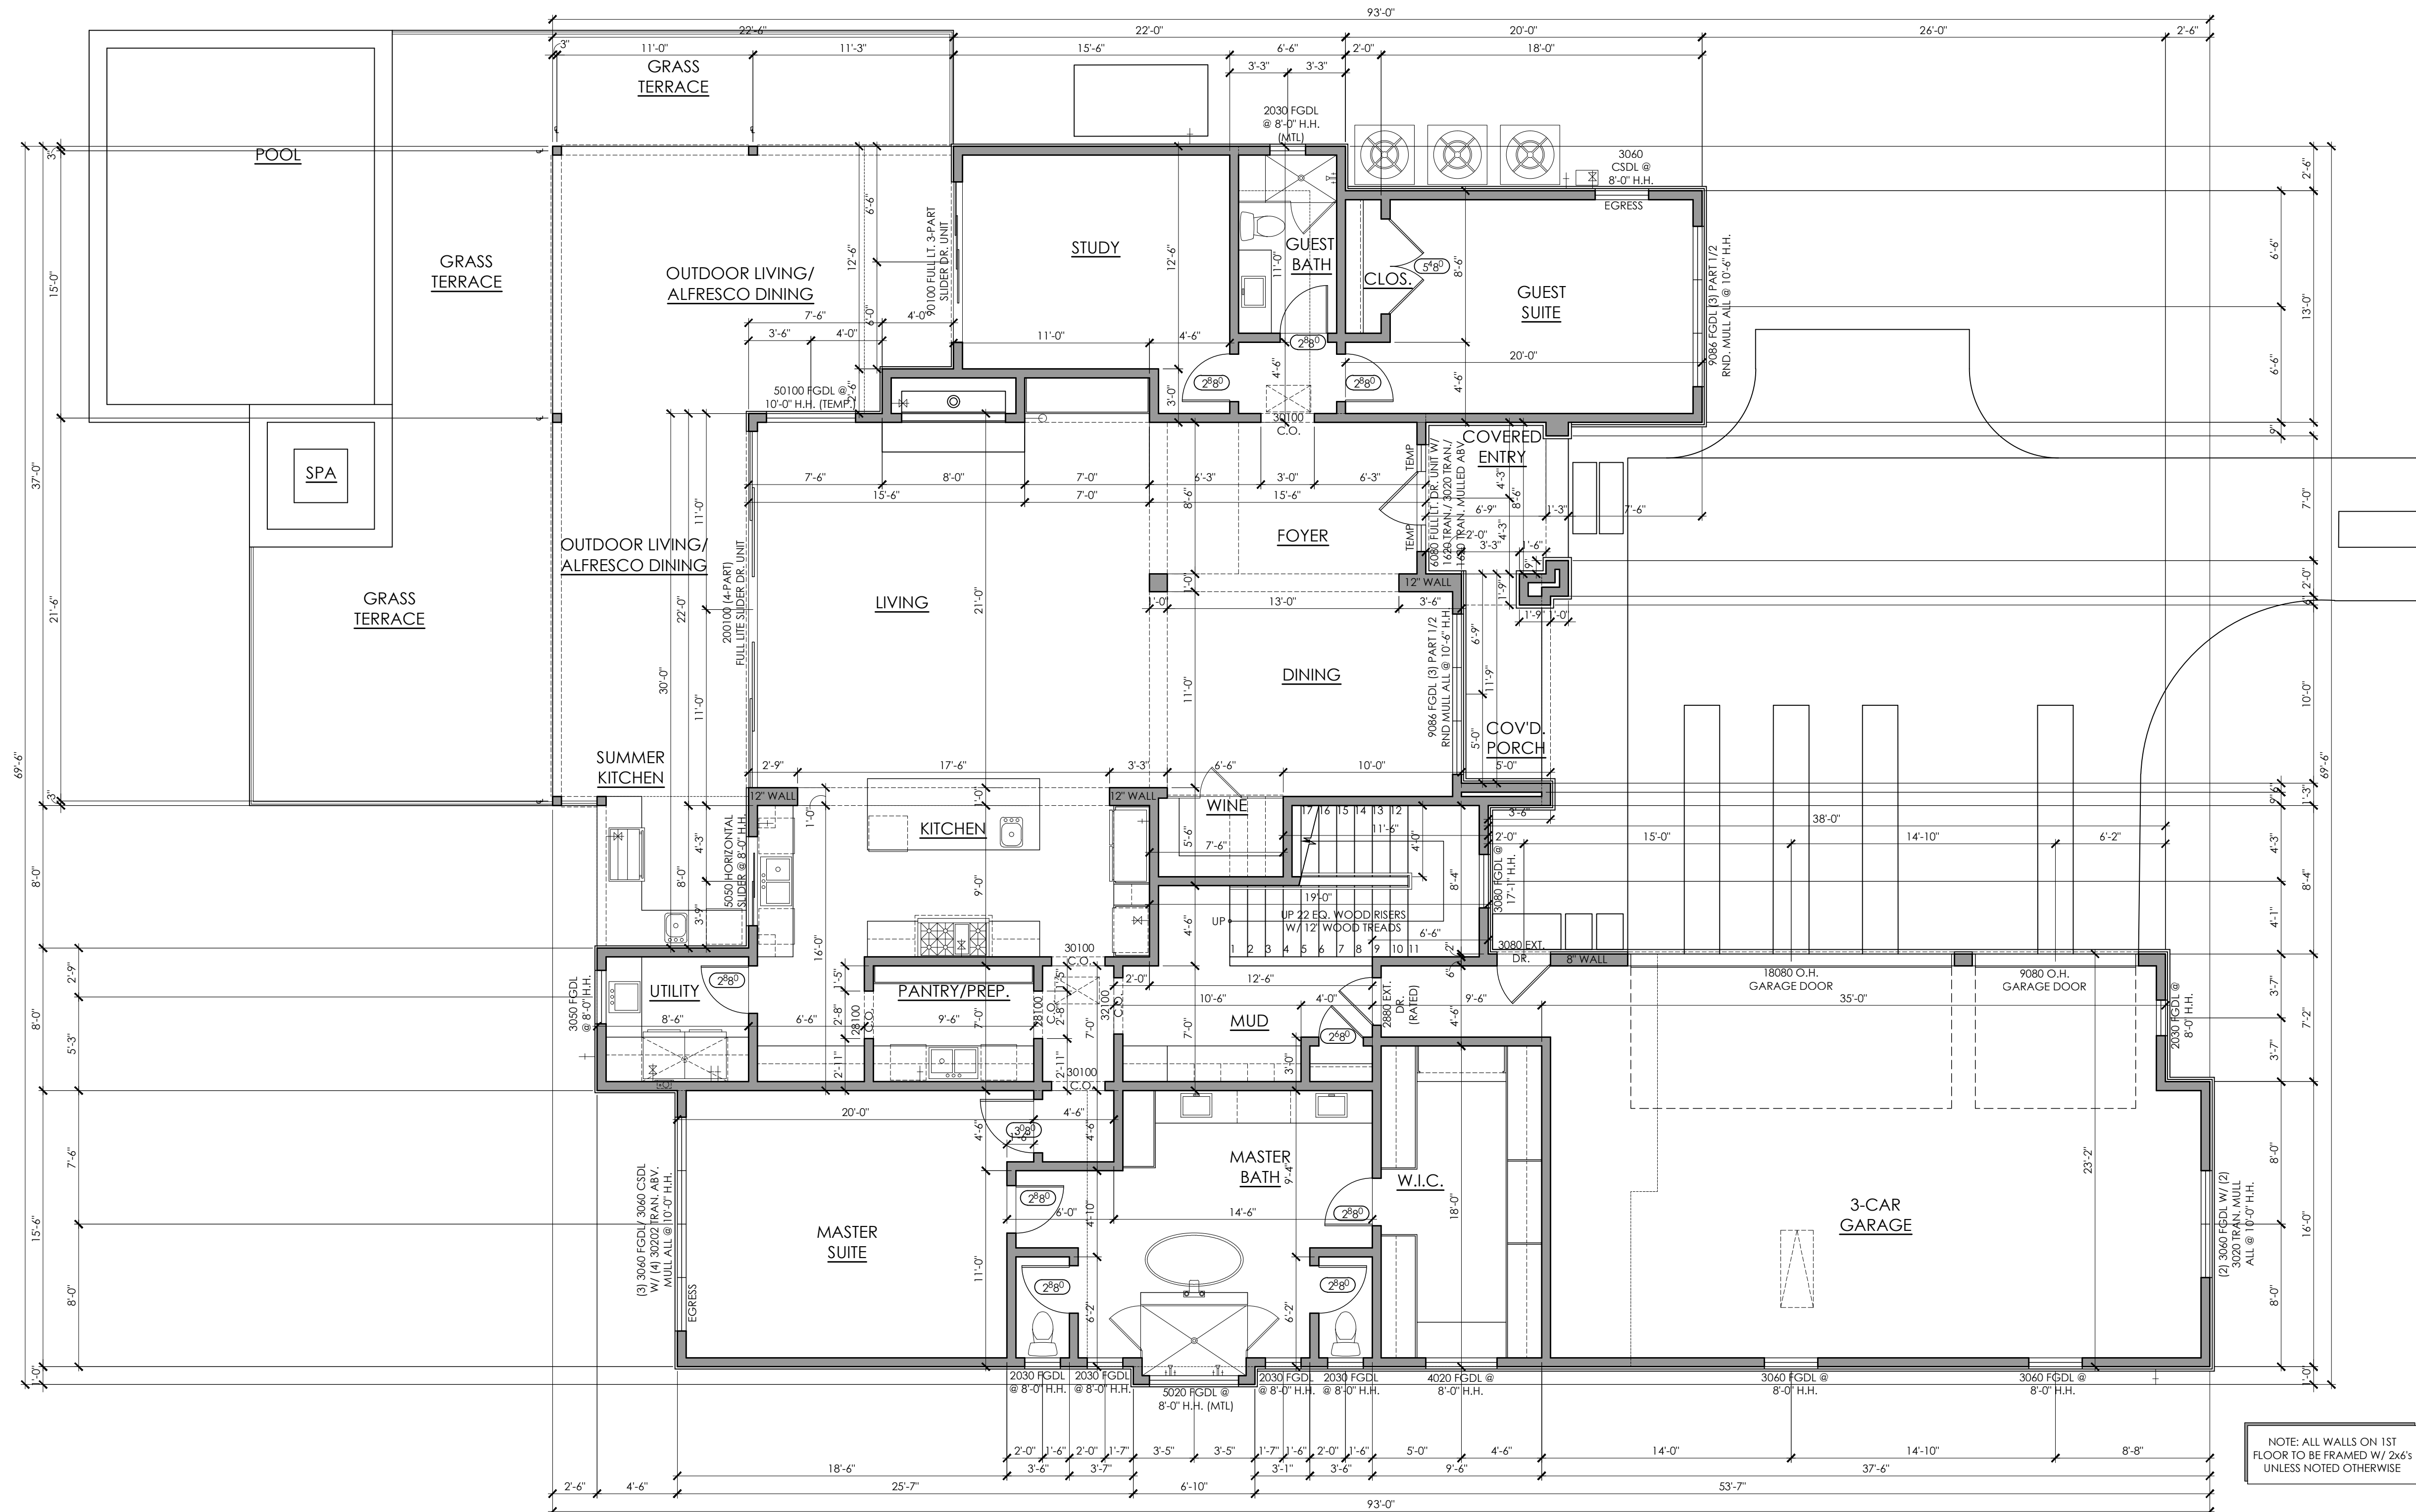


FIRST FLOOR DIMENSION PLAN

SCALE 3/16" = 1'-0"



COPYRIGHT © 2022 ALL RIGHTS RESERVED.
THESE DESIGNS/ DRAWINGS ARE THE SOLE
PROPERTY OF CORNERSTONE ARCHITECTS AND
MAY NOT BE REPRODUCED IN ANY FORM BY
ANY METHOD, FOR ANY PURPOSE WITHOUT
PREVIOUS WRITTEN PERMISSION.


REVISION:

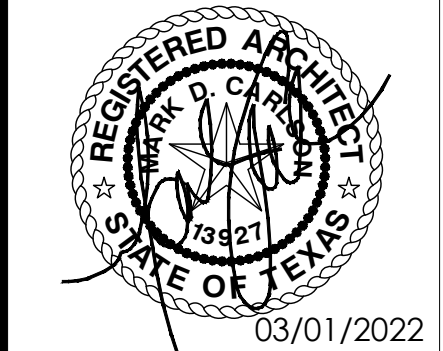

WALKER RESIDENCE
3509 PINNACLE RD.

A3
3 OF 13
SHEET

PROJECT NO: 21067
DRAWN BY: CC
DATE: 03/01/2022
CHECKED BY: X
PROJECT MGR: EW

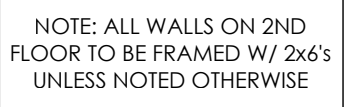

SCALE 3/16" = 1'-0"