


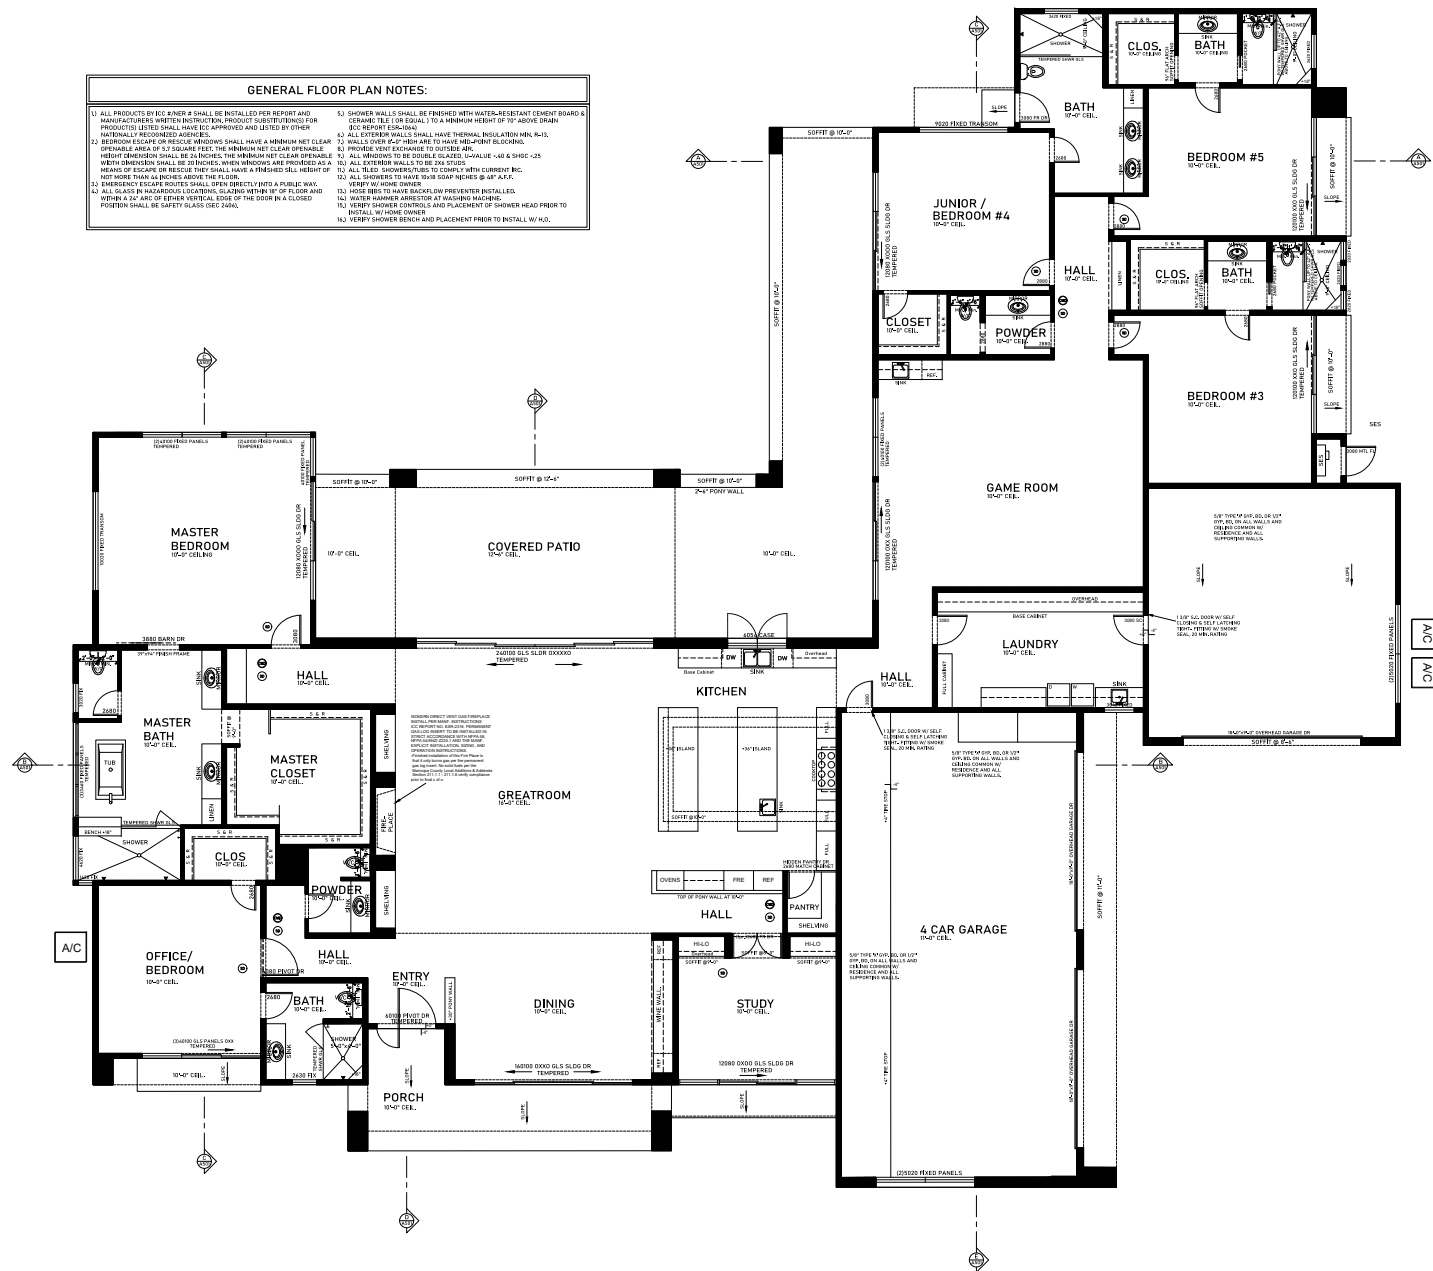

the NOTED FLOOR PLAN

SCALE: $\frac{1}{4}" = 1' - 0"$

OWNER: SHARLE E. FARMER FOR
PV ESTATES 6528 LLC
C/O MR. BILL HANSEN
4528 E ONYX AVE
Paradise Valley, AZ 85253

A201