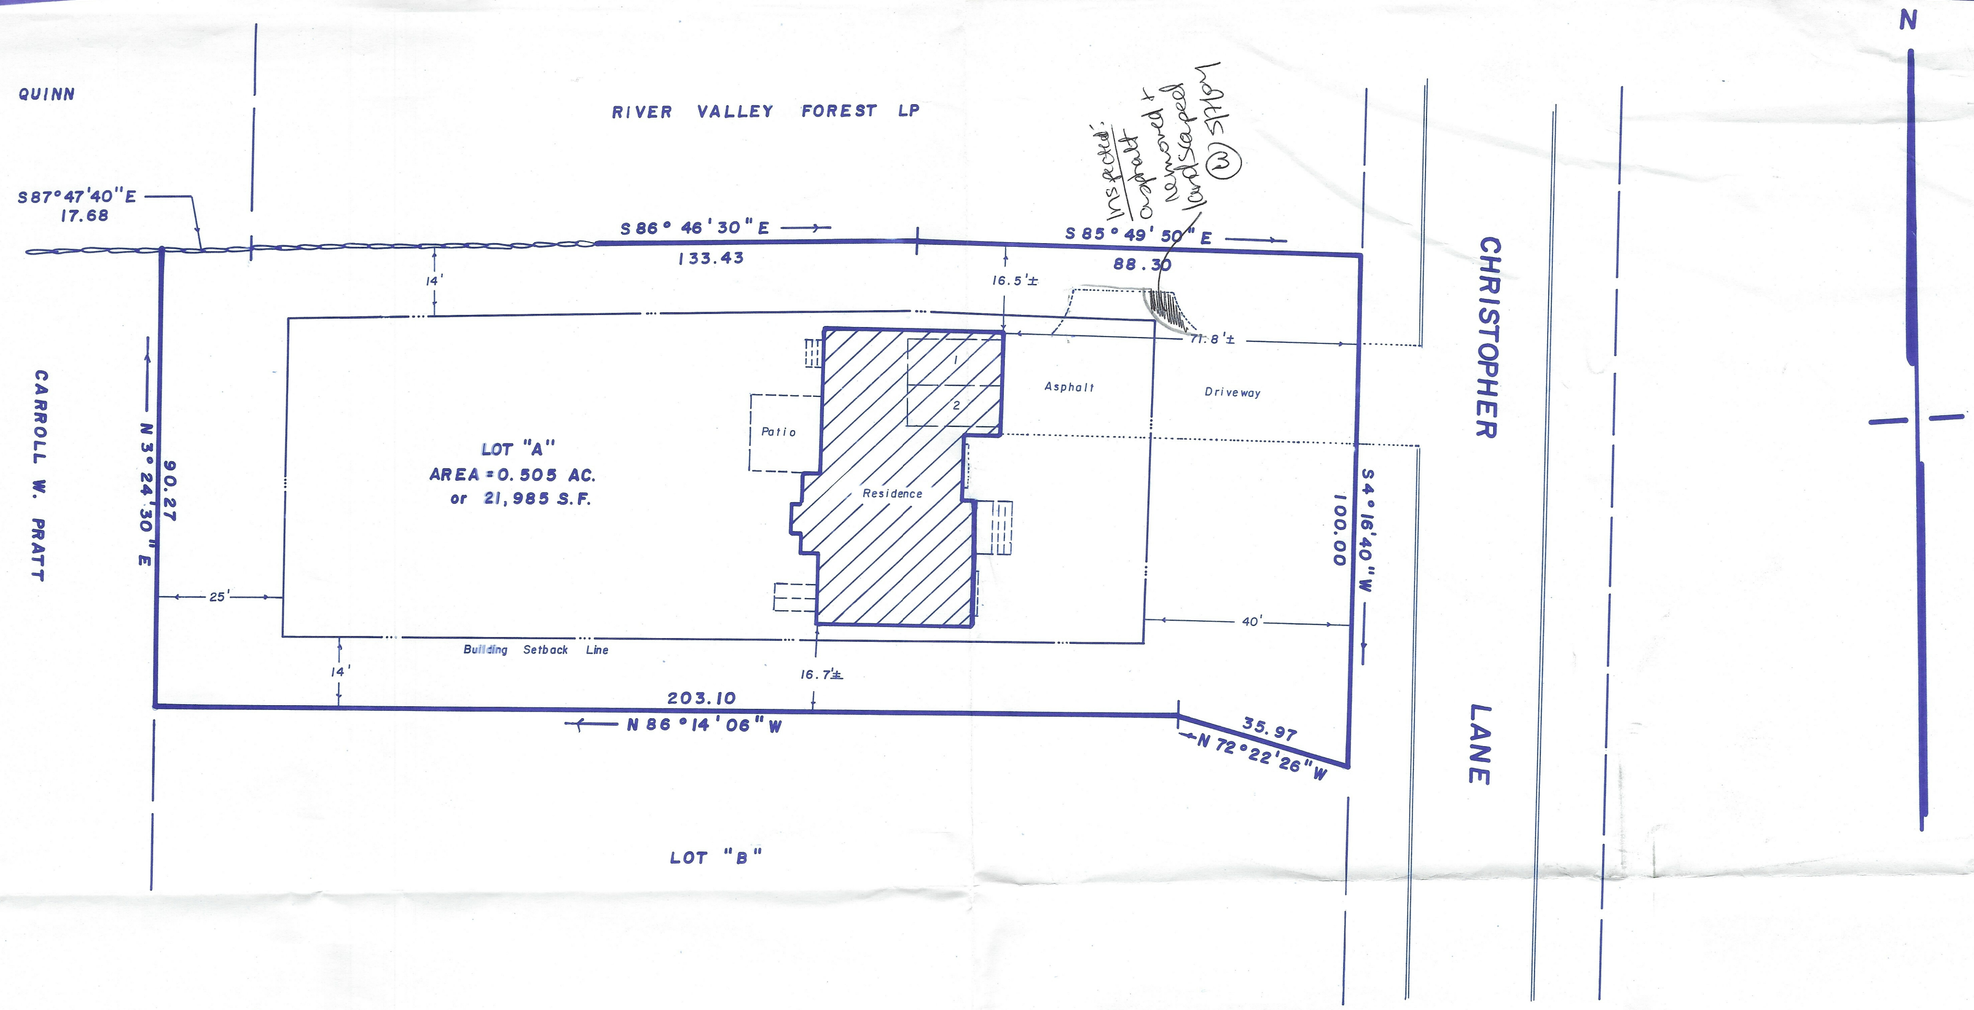

MAP OF PROPERTY

PREPARED FOR

ALBERT I. HOYLAND & ROSALIE HOYLAND

NORWALK, CONNECTICUT

SCALE: 1" = 20' AUGUST 27, 2002
Revised May 5, 2004

DENNIS A. DEILUS — LAND SURVEYORS
NORWALK, CONNECTICUT

NOTES: — PROPERTY IS LOCATED IN "AA" RESIDENCE ZONE.
— REFER TO MAP Nº. 12,282 IN NORWALK LAND RECORDS.
— HORIZONTAL ACCURACY STANDARD — CLASS A — 2.
— BOUNDARY DETERMINATION / OPINION IS BASED UPON A DEPENDENT RESURVEY.

To my knowledge & belief this map is substantially correct as shown hereon.

Dennis A. Deilus L.S.

CONN. REG. Nº. 6396