

MATCH LINE

SHEET 2
SHEET 1

BEAVER DAM BROOK

STEPHEN J. O'CONNOR
Vol 999 Page 946

81.743 Ac.
MAP PREPARED FOR

PHILIP D. WIEDEL

125 LONG RIDGE ROAD


DANBURY
SCALE 1"=100'

CONNECTICUT
DECEMBER 19, 2001

THIS SURVEY MAP HAS BEEN PREPARED IN ACCORDANCE WITH THE "RECOMMENDED STANDARDS FOR SURVEYS AND MAPS IN THE STATE OF CONNECTICUT" AS APPROVED FOR USE BY THE CONNECTICUT ASSOCIATION OF LAND SURVEYORS, INC. ON JUNE 21, 1996

THE TYPE OF SURVEY PERFORMED IS A FIRST SURVEY
THIS SURVEY CONFORMS TO AN CLASS A-2

Linwood R. GEE
LICENSED LAND SURVEYOR
7759

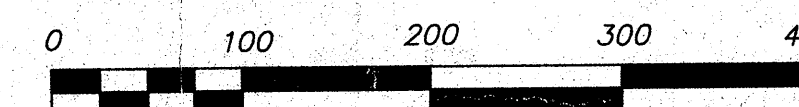

from the office of
LINWOOD R. GEE & SON Inc.
New Milford, Connecticut.

SHEET 1 OF 2


NOT VALID UNLESS
EMBOSSED SEAL OF
SIGNER APPEARS BELOW

EMBOSSED SEAL

NOEL C. ROY

THE LAKE WAUBEEKA ASSOCIATION INC.
Vol 770 Page 547

ST. PETERS CORP. SDC.
Vol 112 Page 411

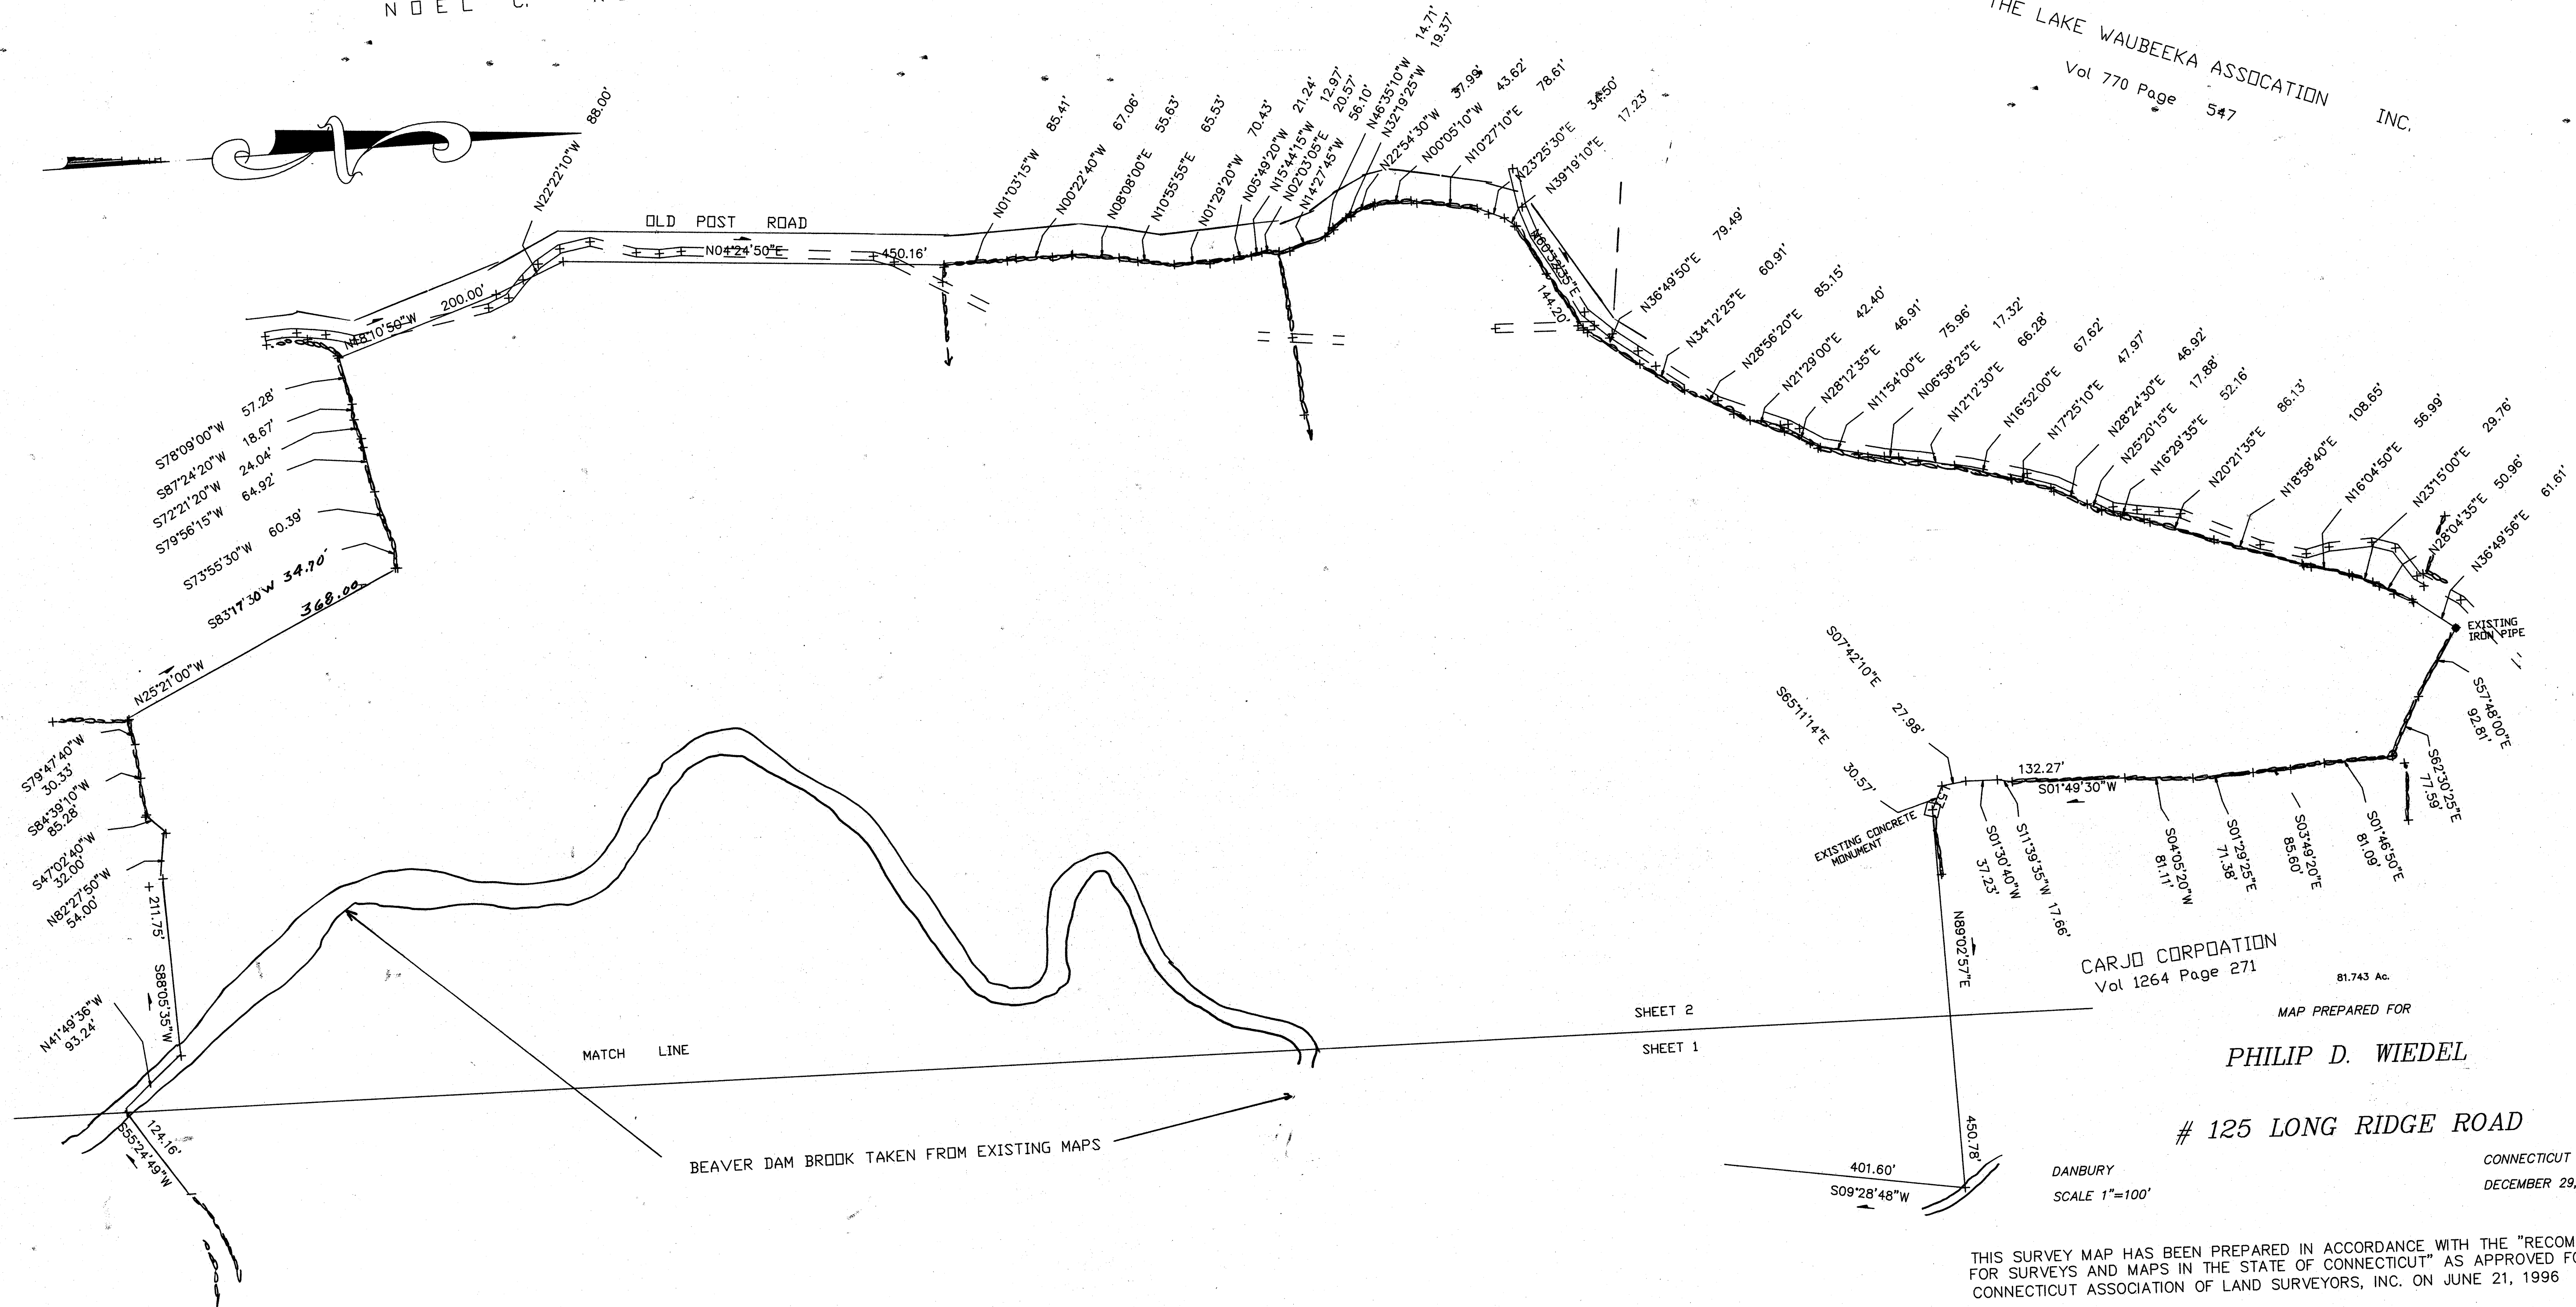

CARJO CORPORATION
Vol 1264 Page 271

81.743 Ac.

MAP PREPARED FOR

PHILIP D. WIEDEL


125 LONG RIDGE ROAD

CONNECTICUT
DECEMBER 29, 2001

THIS SURVEY MAP HAS BEEN PREPARED IN ACCORDANCE WITH THE "RECOMMENDED STANDARDS FOR SURVEYS AND MAPS IN THE STATE OF CONNECTICUT" AS APPROVED FOR USE BY THE CONNECTICUT ASSOCIATION OF LAND SURVEYORS, INC. ON JUNE 21, 1996

THE TYPE OF SURVEY PERFORMED IS A FIRST SURVEY
THIS SURVEY CONFORMS TO AN CLASS A-2

Linwood R. Gee
LICENSED LAND SURVEYOR
7759

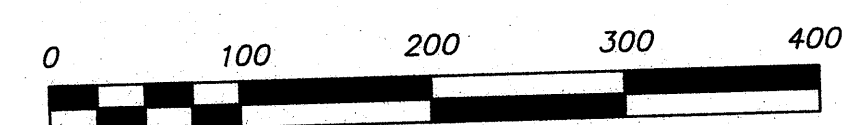

From the office of
LINWOOD R. GEE & SON INC.
New Milford, Connecticut

NOT VALID UNLESS
EMBOSSED SEAL OF
SIGNER APPEARS BELOW


EMBOSSED SEAL

NOEL C. ROY

Vol 1135 Page 74

THE LAKE WAUBEKA ASSOCIATION INC.
Vol 770 Page 547

ST. PETERS CORP. SDC.
Vol 112 Page 411

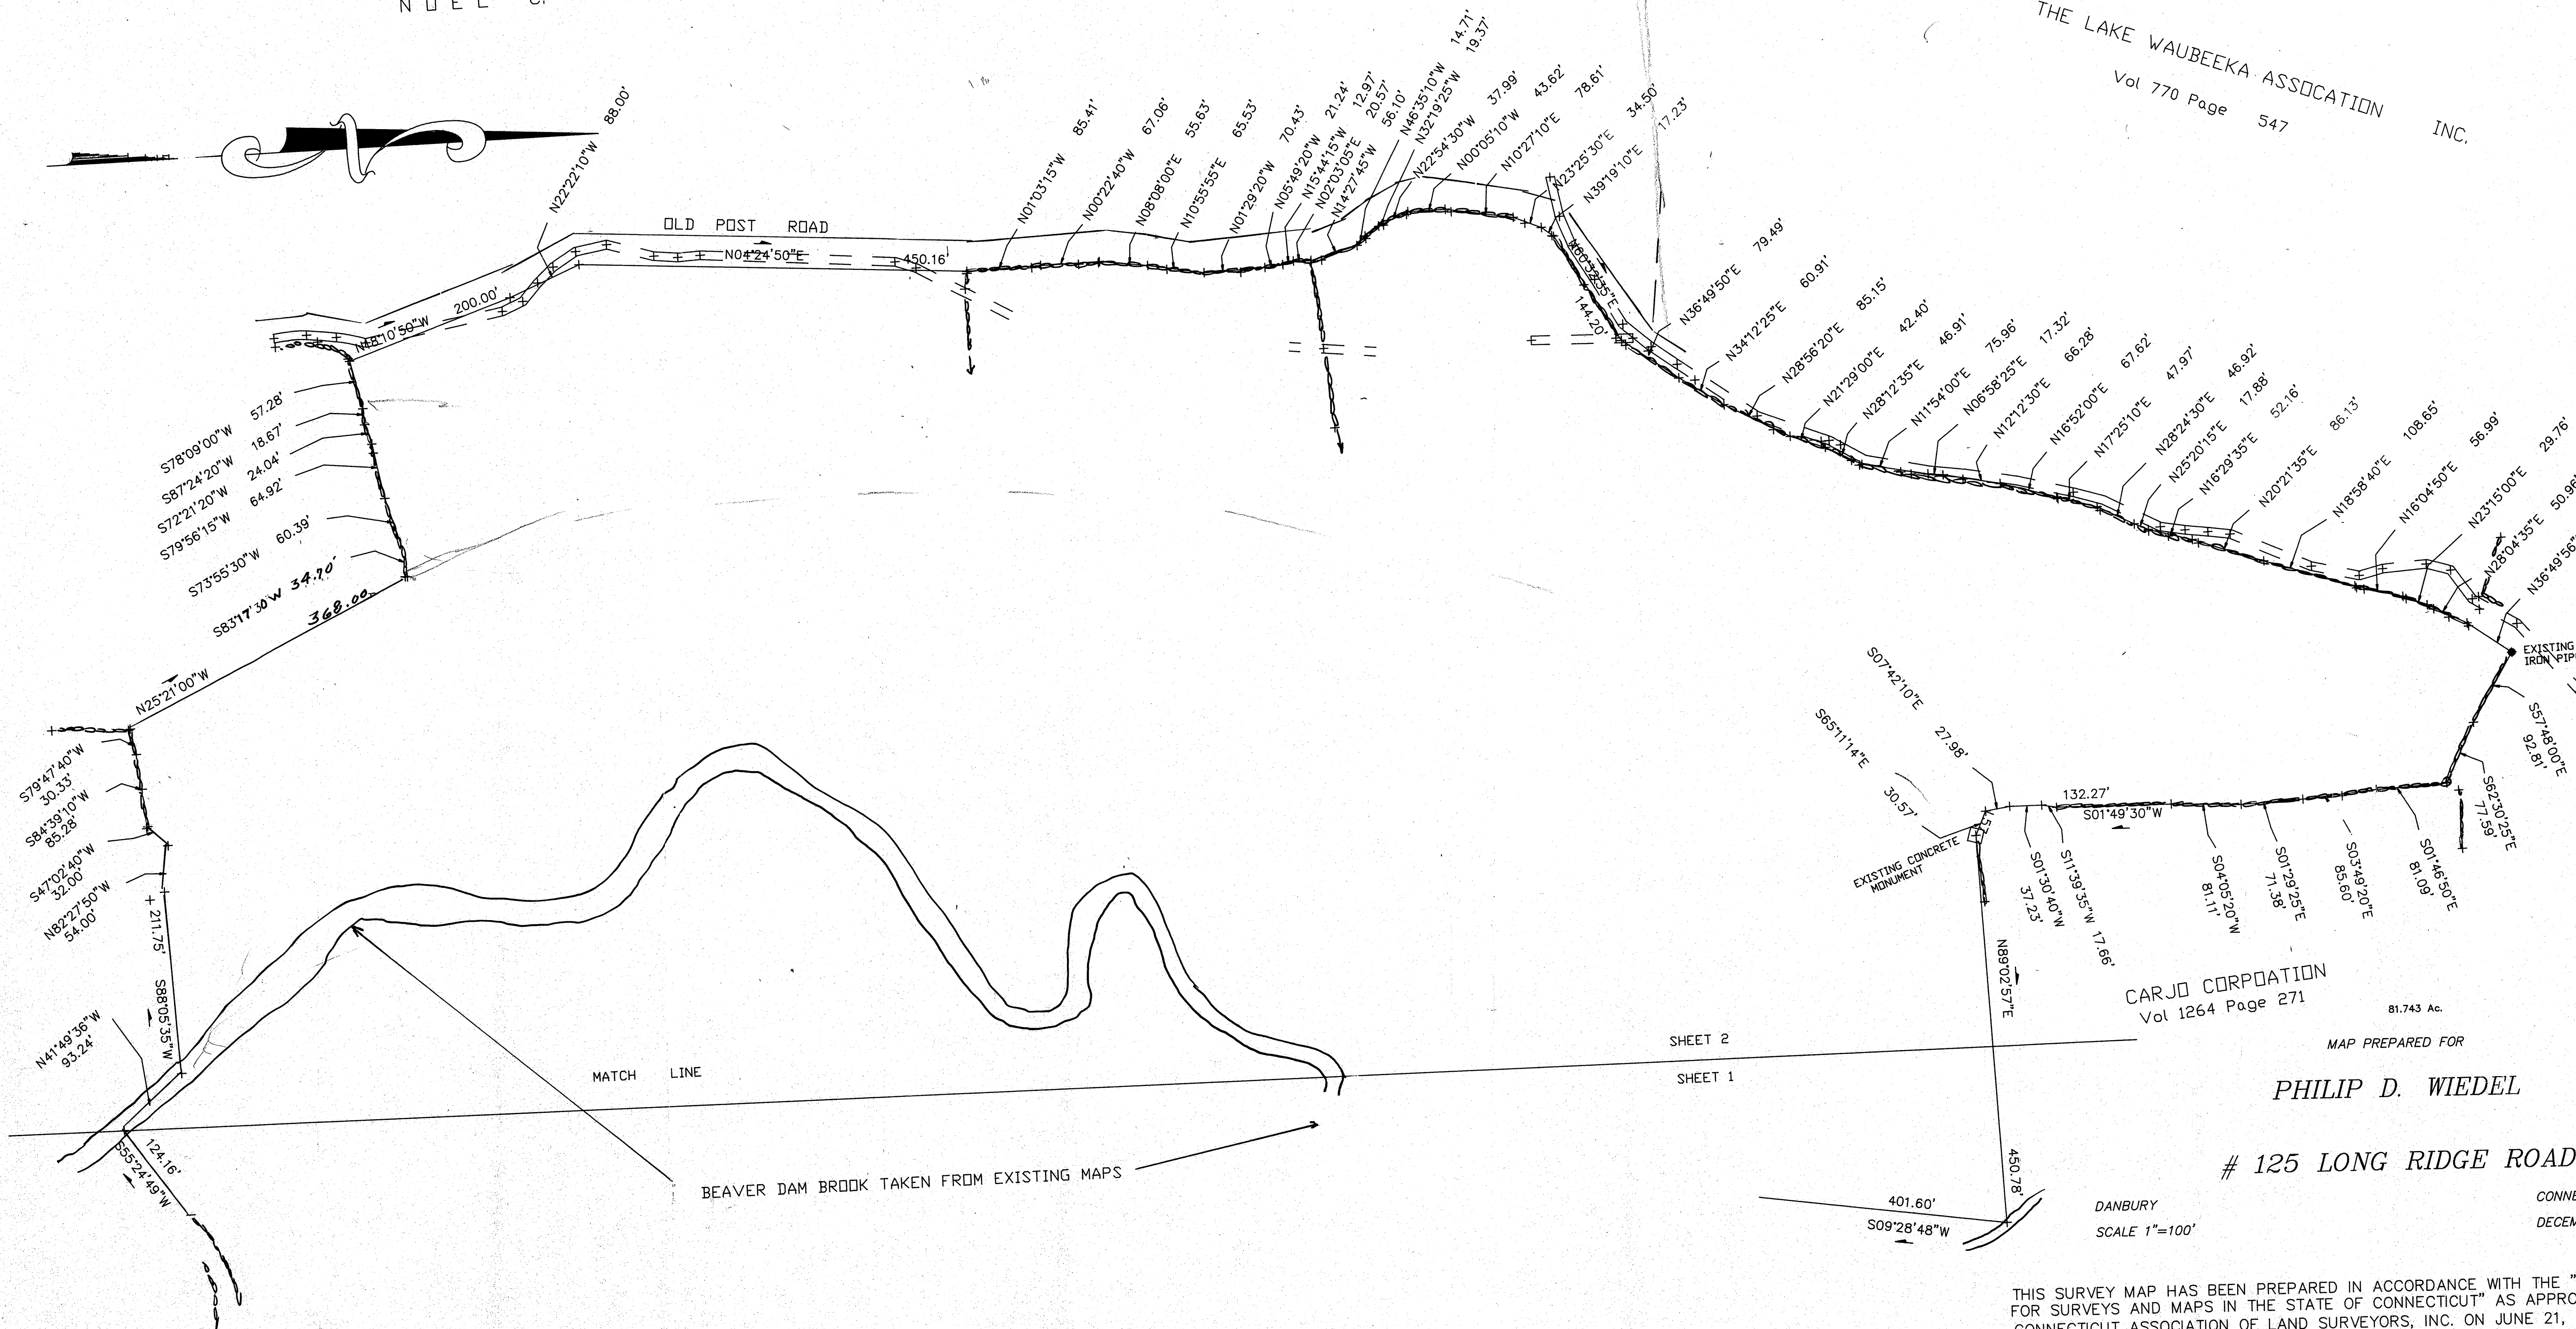

CARJO CORPORATION
Vol 1264 Page 271

PHILIP D. WIEDEL

125 LONG RIDGE ROAD


DANBURY
SCALE 1"=100'

CONNECTICUT
DECEMBER 29, 2001

THIS SURVEY MAP HAS BEEN PREPARED IN ACCORDANCE WITH THE "RECOMMENDED STANDARDS FOR SURVEYS AND MAPS IN THE STATE OF CONNECTICUT" AS APPROVED FOR USE BY THE CONNECTICUT ASSOCIATION OF LAND SURVEYORS, INC. ON JUNE 21, 1996

THE TYPE OF SURVEY PERFORMED IS A FIRST SURVEY
THIS SURVEY CONFORMS TO AN CLASS A-2

Linwood R. Gee
LICENSED LAND SURVEYOR
7759

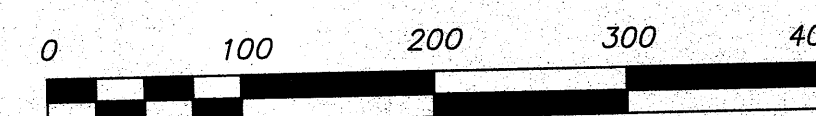

From the office of
LINWOOD R. GEE & SON, INC.
New Milford, Connecticut.

RECEIVED AND FILED

MAR 14 2003
at 11:41 a'clock Map # 11373A
TOWN CLERK'S OFFICE
DANBURY, CONN.
Richard A. San
Town Clerk

SHEET 2 OF 2

11373A


1314

NOT VALID UNLESS
EMBOSSED SEAL OF
SIGNER APPEARS BELOW

EMBOSSED SEAL

THIS MAP PRODUCED BY
FIXED LINE POLY FILM PROCESS
LINWOOD R. GEE & SON, INC.
9 OLD TOWN PARK RD. UNIT 93
NEW MILFORD, CT 06756

THIS PRODUCT IS A FIXED-LINE
PHOTOGRAPHIC FILM
PROCESSED BY
GRAPHIC SYNTHESIS
NEW MILFORD, CONNECTICUT
(860) 355-6300

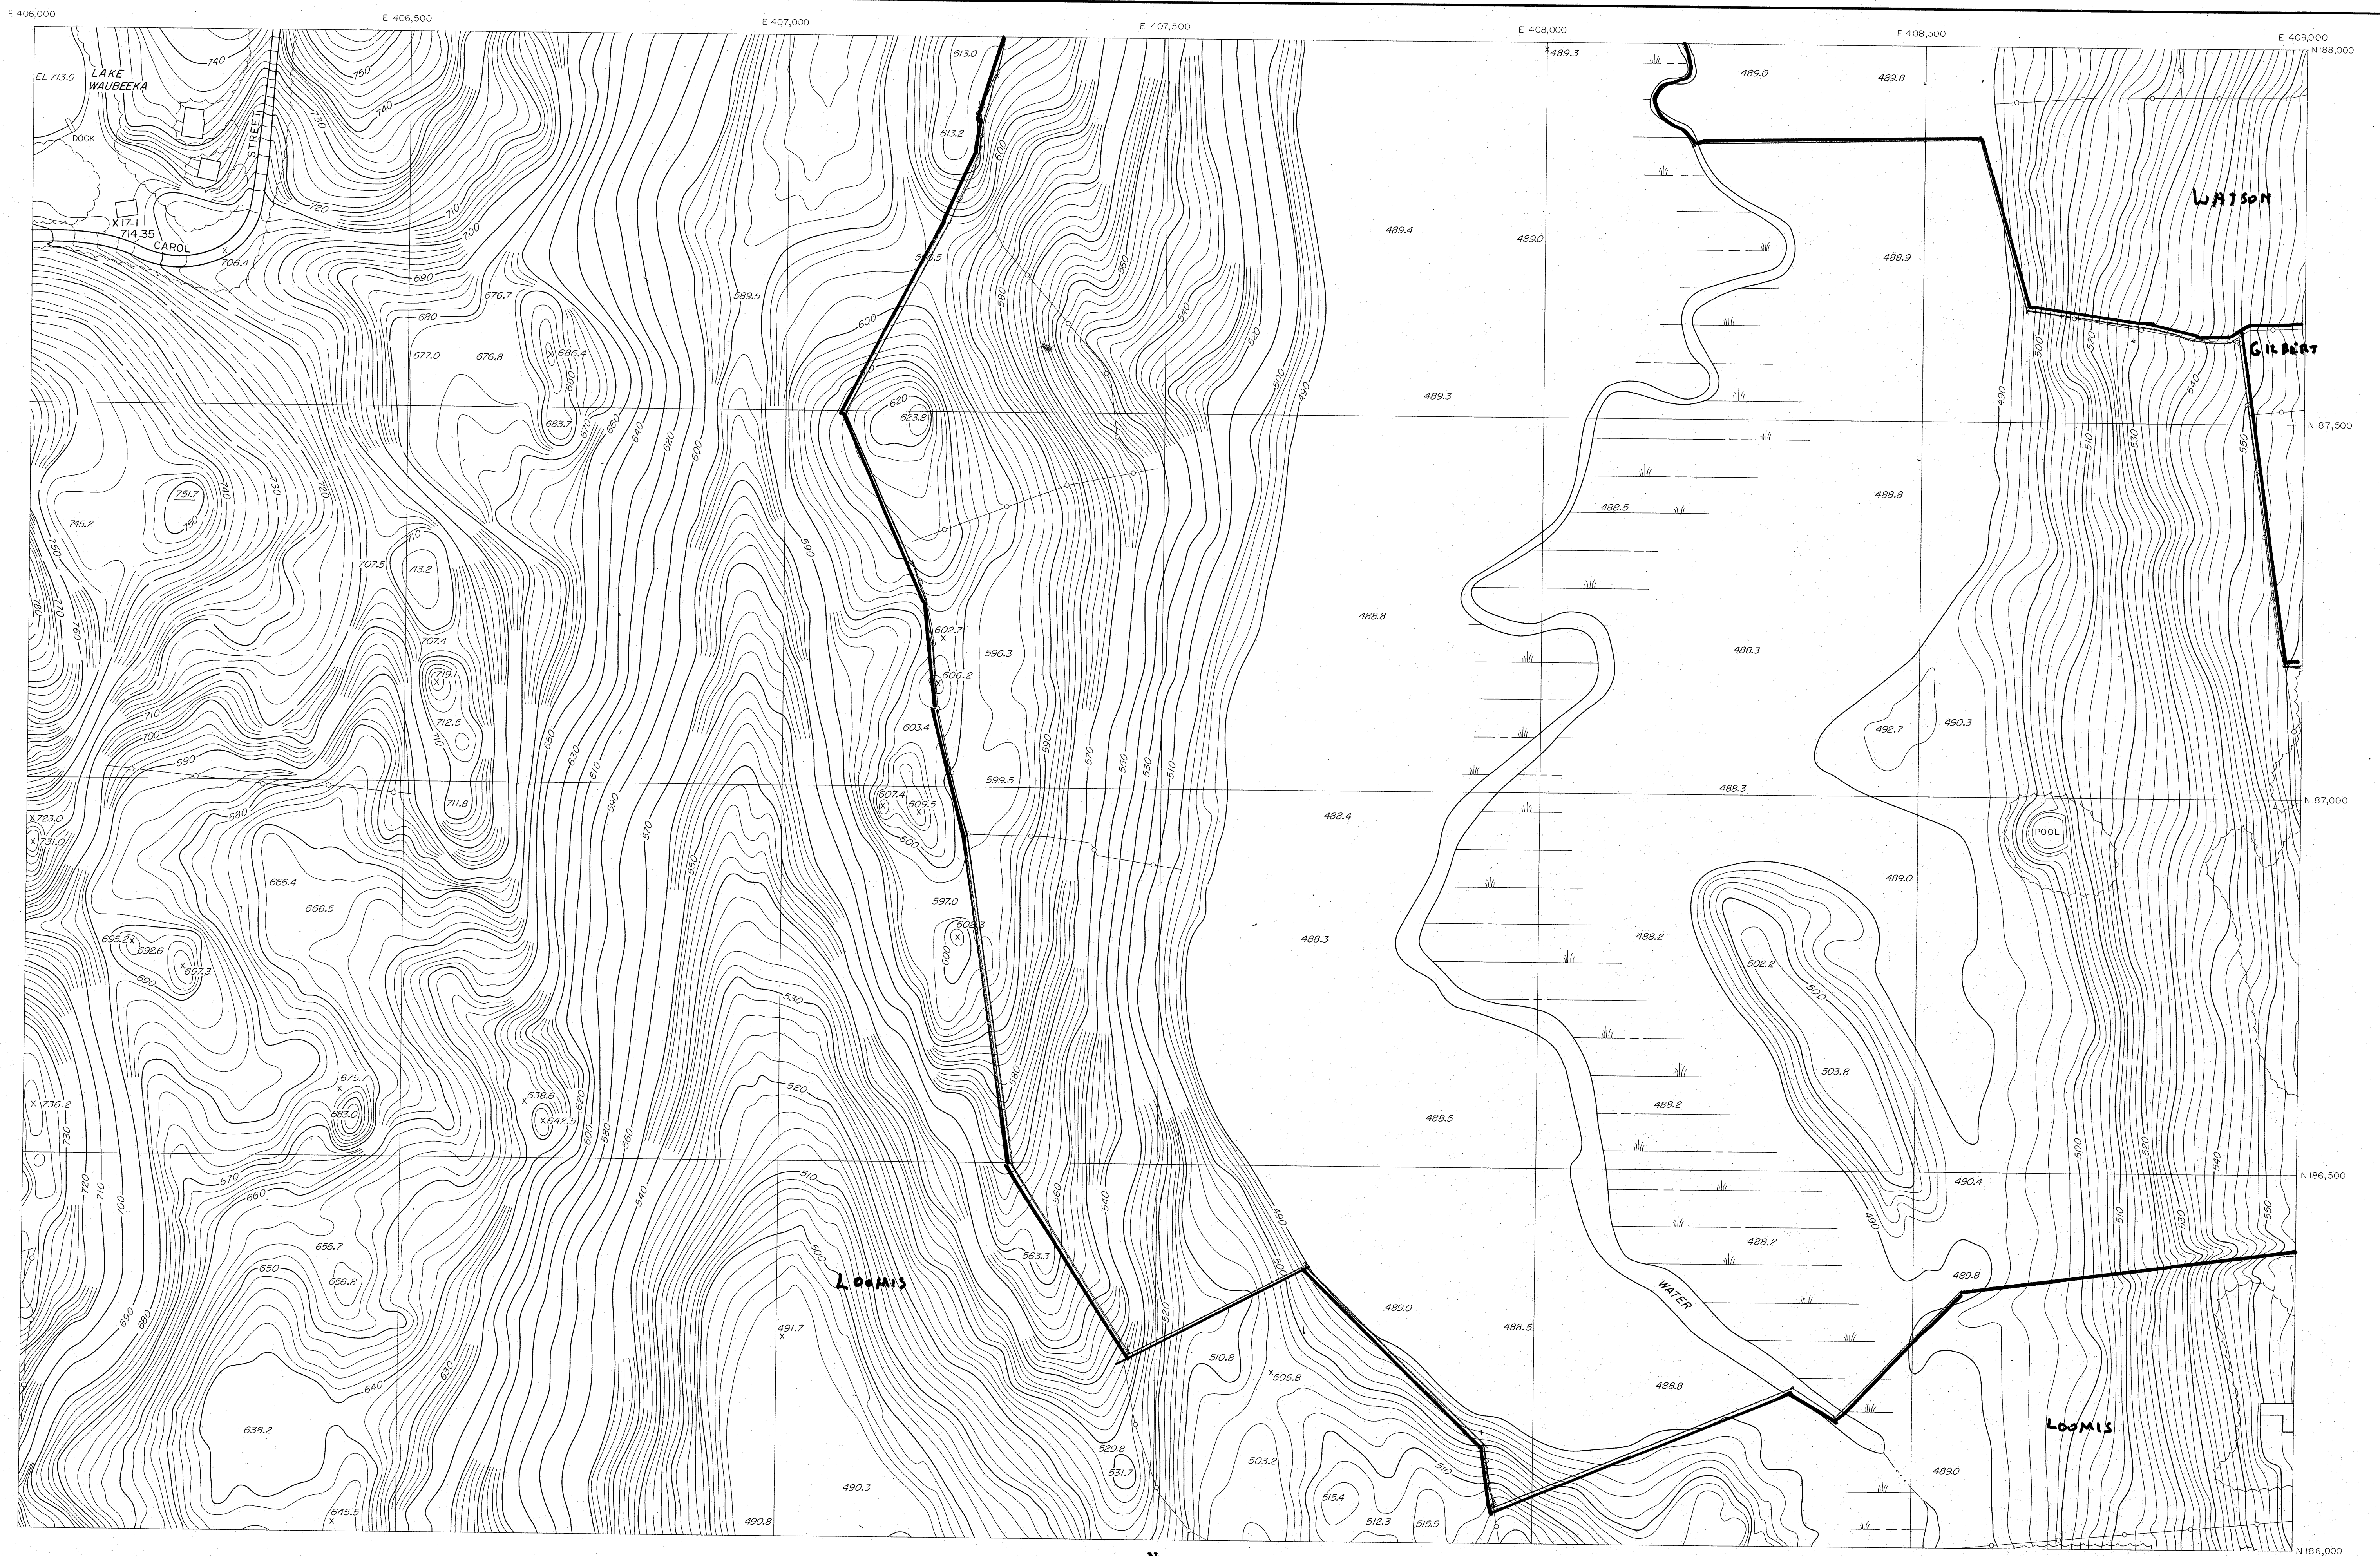

**TOPOGRAPHIC MAP
OF
CITY OF DANBURY, CONNECTICUT
FOR
THE ENGINEERING DEPARTMENT**

DATE OF PHOTOGRAPHY MAY 1965 DATE OF MAPPING FEBRUARY 1968

COMPILED BY PHOTOGRAMMETRIC METHODS

BY
ABRAMS AERIAL SURVEY CORPORATION
LANSING, MICHIGAN

SHEET NO. 1-23

PRIMARY ROADS
SECONDARY ROADS
RAILROADS
BUILDINGS
CULVERT
INTERMITTENT STREAMS
BRIDGES

LEGEND

MASONRY WALL

FENCES

STONE WALL

TRAVERSE STATION

TABLE 1

VERTICA

GRIDS BASED ON CONNECTICUT
STATE COORDINATE SYSTEM

VERTICAL DATUM
IS MEAN SEA LEVEL

100 0 100 200 300
SCALE 1" = 100' CONTOUR INTERVAL 2'

AREAS OBSCURED BY HEAVY
VEGETATION SHOWN WITH
DASHED CONTOURS AND
UNDERLINED ELEVATIONS