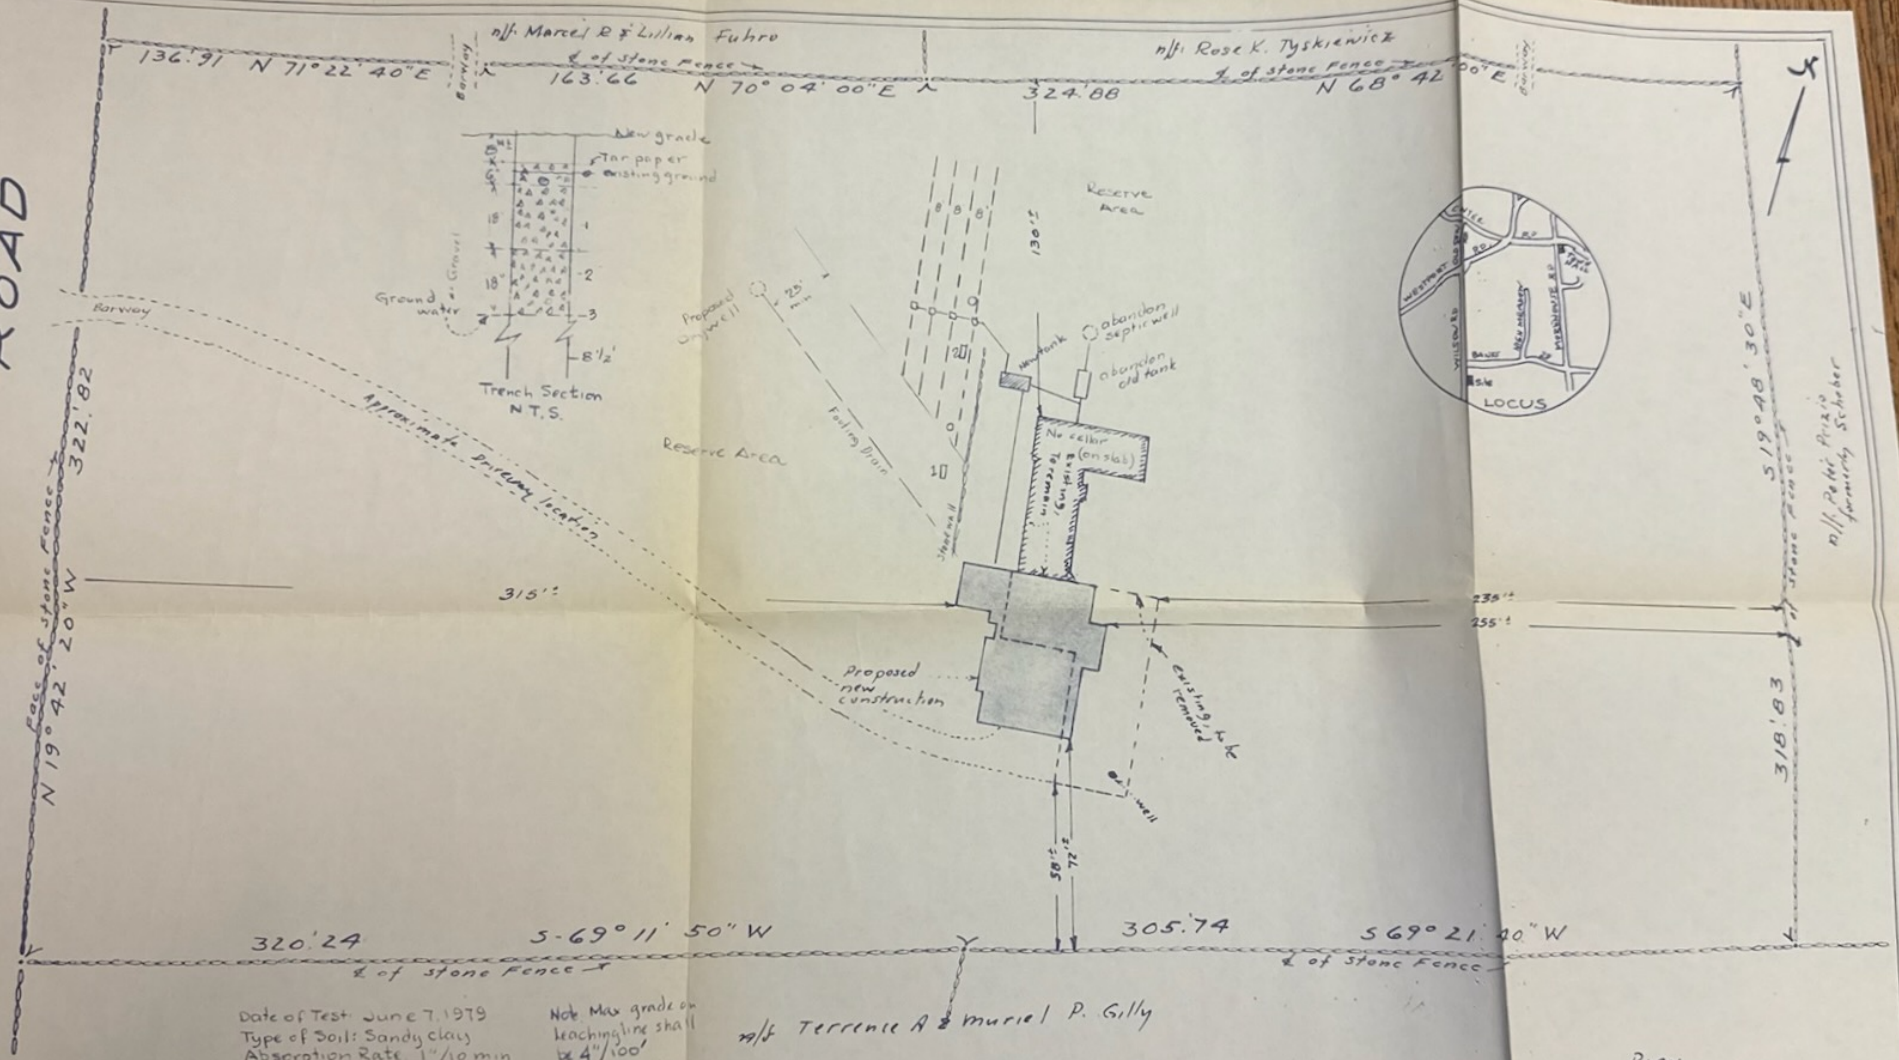

Date of Test: June 7, 1979
Type of Soil: Sandy clay
Absorption Rate 1"/10 min
Recommended Tank: 1250 gal
Recommended Field: 330 LF
2' trench 12' o.c
Ground water #1 4 1/2'
#2 3'
No Ledge at 8 1/2'
Certified substantially correct:
Harry Pidlucki
June 11, 1979 PE N° 3528

Note: Max grade on leaching line shall be 4"/100'
Prior to placing fill to accommodate septic lines, all topsoil shall be removed

I hereby certify that this map is substantially correct:
Harry Pidlucki
RLS N° 3528

FULLER & CO., INC.
Engineers - Surveyors
1301 Wood Ave.
Bridgeport, Conn.

PLAN
OF PROPERTY IN
EASTON, CONN
for
KIWASKIEWICZ
Scale 1" = 30'
May 8, 1979