
574916

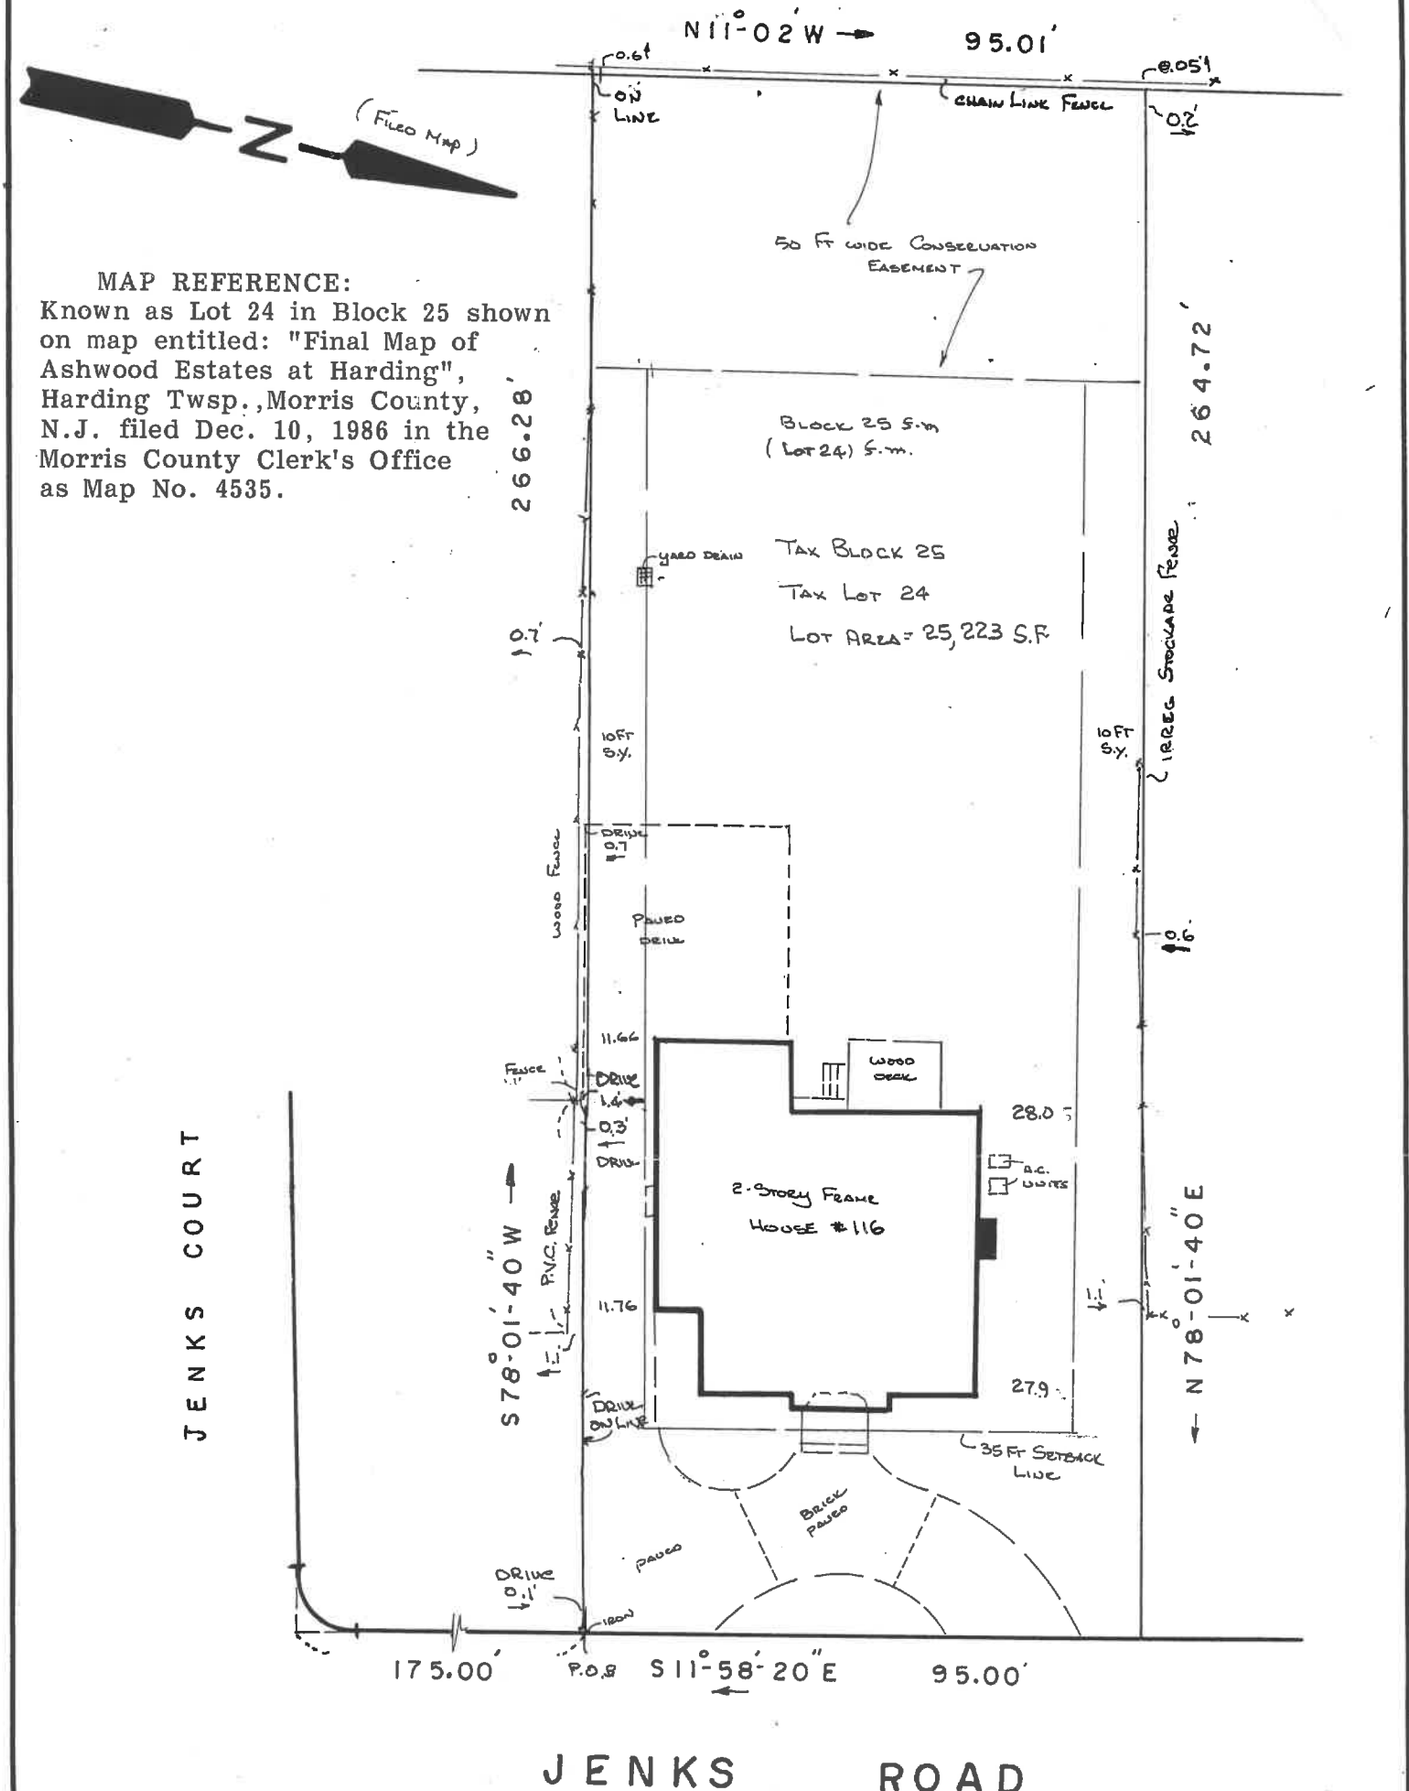

This certification is made only to above named parties for purpose and/or mortgage of herein delineated property by above named purchaser, no responsibility or liability is assumed by Surveyor for use of survey for any other purpose including, but not limited to, use of survey for affidavit, resale of property, or to any other person not listed in certification, either directly or indirectly.

SUBJECT TO MUNICIPAL RESTRICTIONS, EASEMENTS OF RECORD AND OTHER FACTS A TITLE SEARCH MAY DISCLOSE.
PROPERTY CORNERS NOT SET AS PER CONTRACTUAL AGREEMENT

MAP OF PROPERTY
situated in

TOWNSHIP OF HARDING
MORRIS COUNTY, NEW JERSEY

BENJAMIN AND WIZOREK, INC.
PROFESSIONAL ENGINEERS & LAND SURVEYORS
230 MAIN STREET
MADISON, NJ 07940
Tel. (973) 377-5086 Fax (973) 377-5533
CERTIFICATE OF AUTHORIZATION NO. 24GA27926500

THOMAS S. BENJAMIN
P.E. & L.S. Lic. No. 21207

Scale 1 inch 30 Feet
Order No. 140270
Field Book Elec.
Date July 15, 2014
File Harding Twp.
Title No. 296387

This survey is certified to
Edward V. Darmanin & Cheryl H. Darmanin, husband & wife;
Acres Land Title Agency, Inc.;
David M. Miller, Esq., Miller and Miller;
Emigrant Mortgage Company, Inc., ISAOA