2 6 05 4TH DIST.

CORRECTED
JUL 24 1940
AUG 14 1942
DEC 11 1942
FEB 8 1943
NOV 8 1943
FEB 12 1946
MAR 22 1946
JUN 21 1946
OCT 10 '48
MAR 25 '49
MAR 11 '50
JUL 20 '50
APR 12 '52
OCT 21 '52
NOV 20 '53
FEB 12 '54
JAN 8 '55
OCT 6 '56
FEB 25 '58
MAR 19 '58
FEB 20 '59
MAY 19 '59
SEP 18 '59
JAN 18 '60
APR 20 '60
MAY 25 '60
AUG 31 '60
NOV 16 '60
FEB 27 '61
APR 4 '61
MAY 5 '61
SEP 25 '61
JAN 2 '62
NOV 16 '62
JAN 3 '63
NOV 3 '63
FEB 20 '64
APR 21 '64
JUL 7 '64
APR 4 '65
APR 25 '65
NOV 30 '65
JAN 13 '66
APR 8 1968
SEP 9 1968
DEC 3 1968
APR 1 1969
OCT 23 1971
NOV 21 1971
SEP 14 1972
JAN 4 1972
FEB 21 1973
MAR 9 1973
AUG 6 1974
NOV 7 1974
MAR 19 1975
JUN 9 1975
MAR 2 1976
OCT 13 1976
MAR 3 1978
OCT 18 1979
NOV 27 1981
JUL 16 1981
FEB 11 1982
JAN 24 1982
JAN 23 1984
JUL 05 1984

Orig. No. 3004 (Revised Title by HK)
Traced: T.M.B. Staff
By: H.N. Hsieh

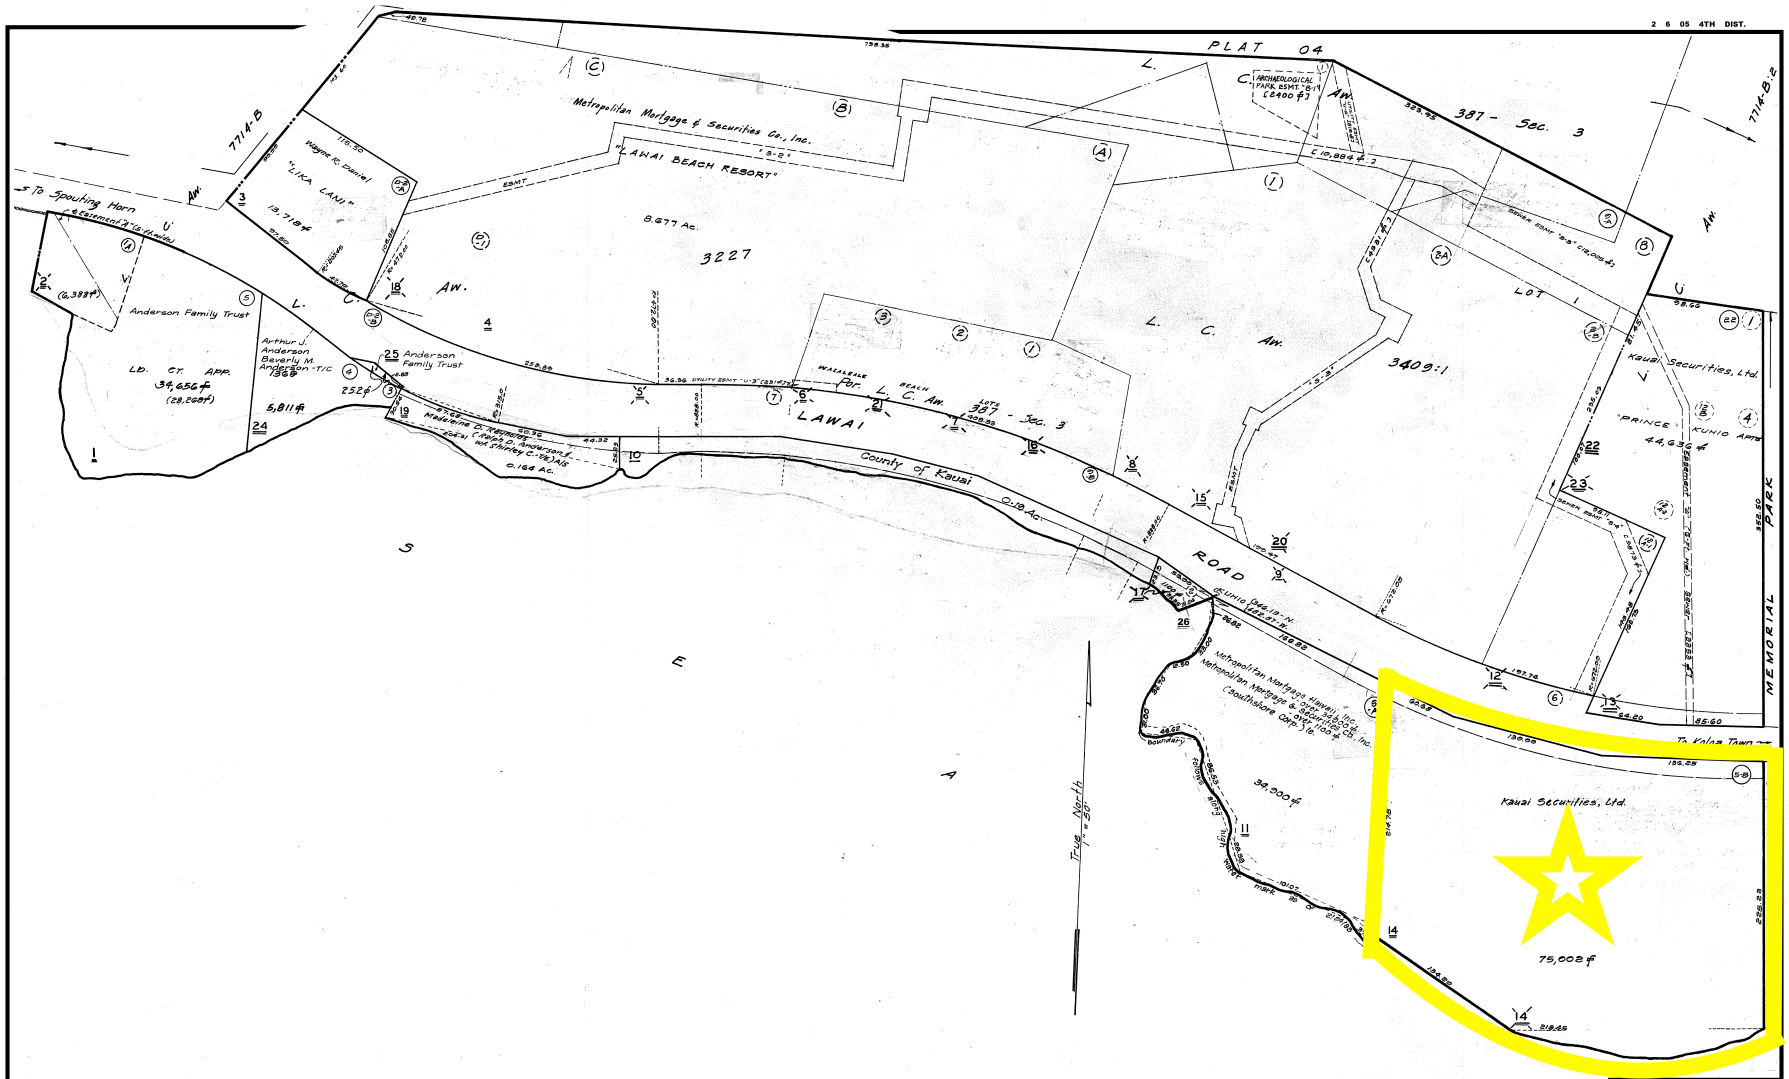

Parcels dropped 8, 9, 12, 14, 19, 23, 17, 5, 12, 15, 16, 20, 7, 16, 21, 6,

Owners, lessees, & creditors name shown are based on records of the tax office and be correct. Please refer to computer and history sheets for current owners.

SUBJECT TO CHANGE

Por. of Koloa (Makai;-Lawai Beach) Kauai

TAXATION MAPS BUREAU TERRITORY OF HAWAII **TAX MAP** FOURTH DIVISION		
ZONE	SEC.	PLAT
2	6	05
CONTAINING PARCELS		
SCALE: 1in.= 50 Ft.		