



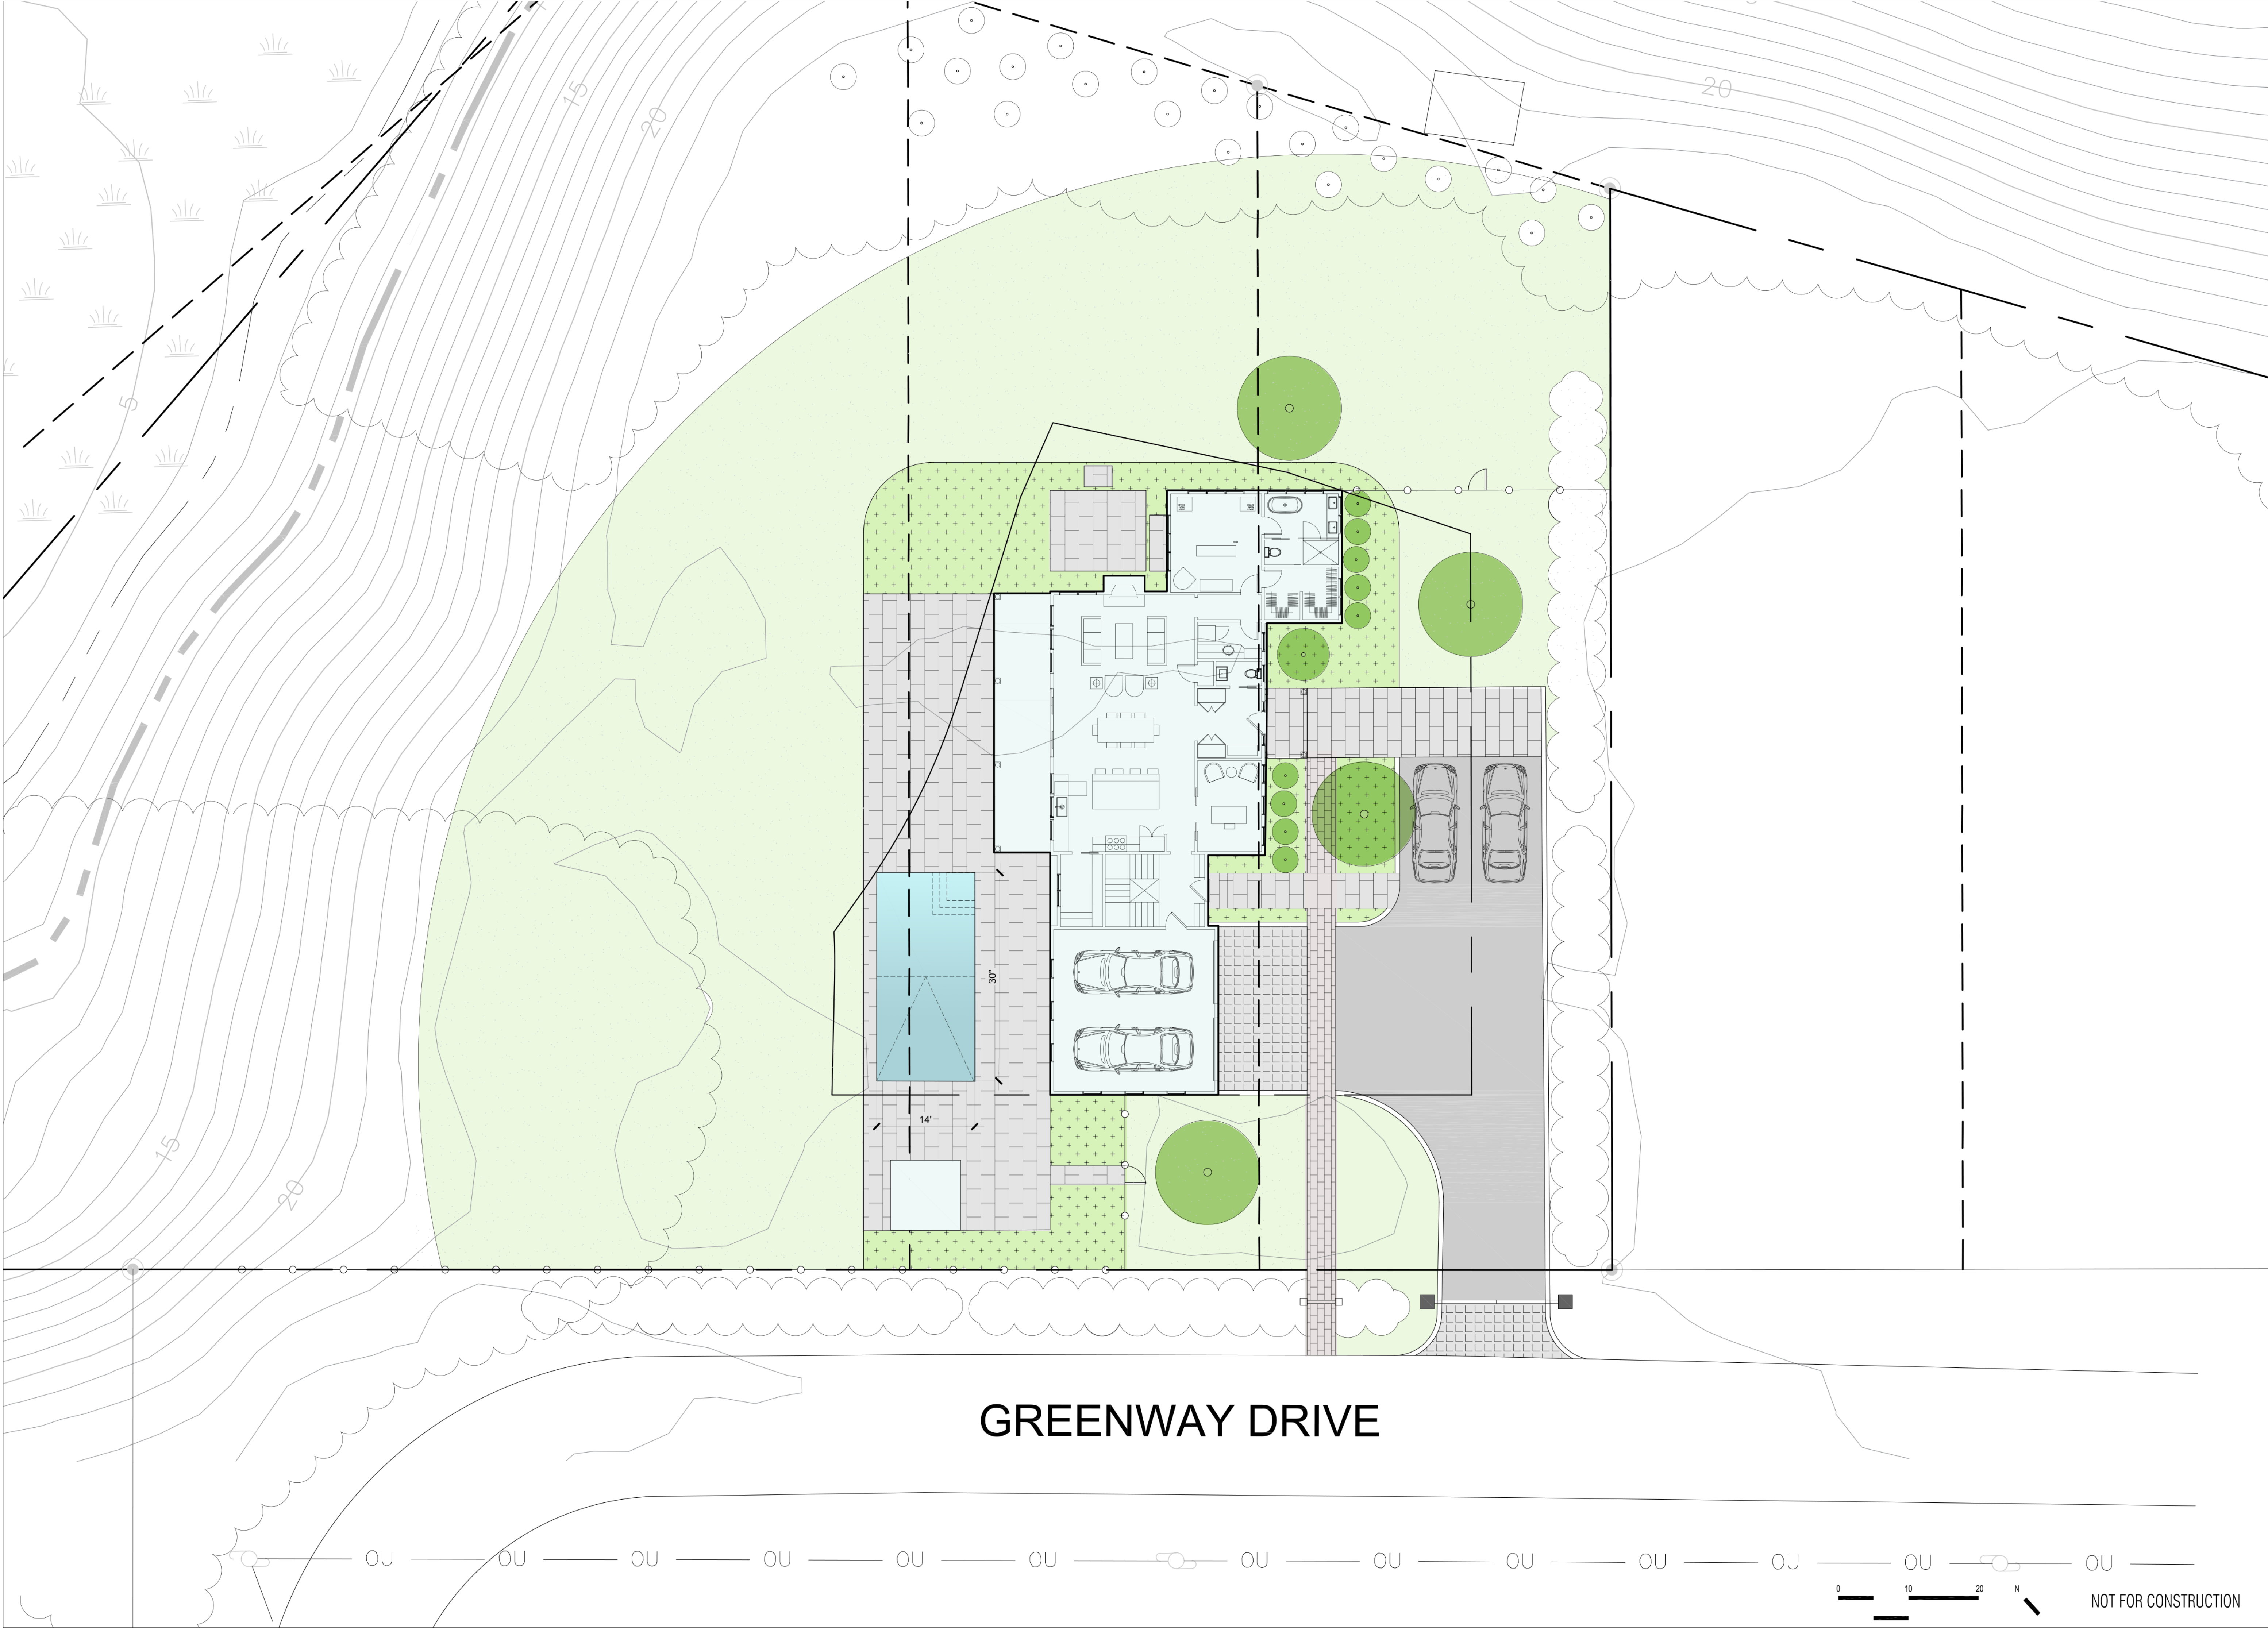

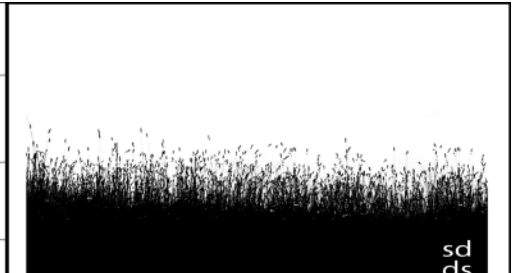

Soren deNiord Design Studio
43 Wellwood Road
Portland, ME
04103
T: 207-400-2450
E: soren@sorendeniord.com

BULMAN RESIDENCE

27 GREENWAY
FALMOUTH, MAINE

No.	Revision	Date:
△		
△		
△		
△		
△		

revisions:
date: JANUARY 16, 2026
scale: As Noted
drawn: XX
checked: XX

L1.0

SCHEMATIC
LANDSCAPE PLAN