MARBLE FALLS SURVEYING & MAPPING
1500 Ollie Lane
Marble Falls, Texas 78654
(830) 693-8815 Fax (830) 693-8915

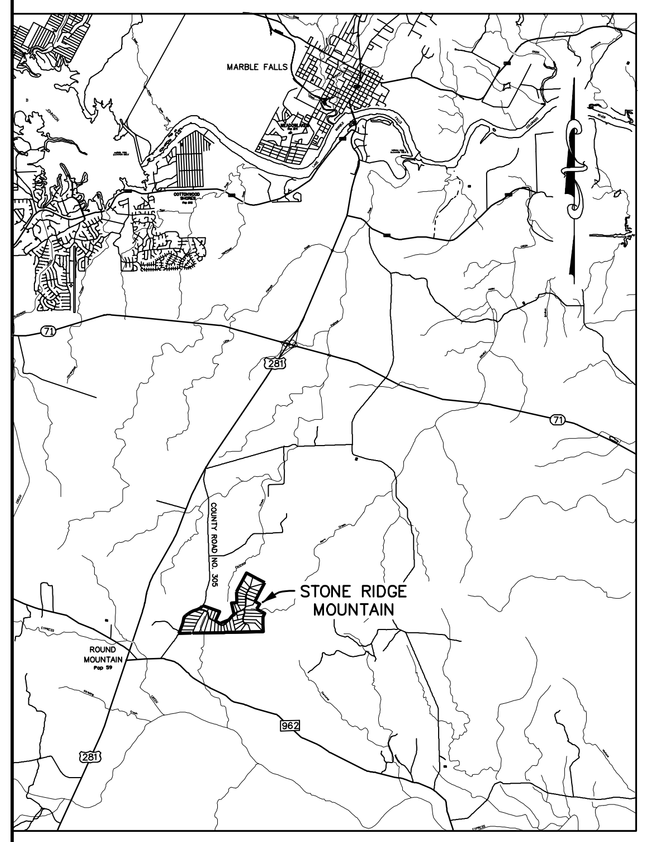

VICINITY MAP

CURVE TABLE

NUMBER	DELTA ANGLE	RADIUS	ARC LENGTH	CHORD DIRECTION	CHORD LENGTH
C1	17°24'17"	170.00'	51.64'	S63°47'43"E	51.44'
C2	17°32'38"	230.00'	70.43'	S63°43'33"E	70.15'
C3	15°16'12"	170.00'	45.31'	S80°07'58"E	45.17'
C4	15°16'12"	230.00'	61.30'	S80°07'58"E	61.12'
C5	20°48'16"	280.00'	101.67'	S77°21'56"E	101.11'
C6	20°48'16"	220.00'	79.88'	S77°21'56"E	79.44'
C7	58°23'37"	180.00'	183.45'	S37°46'00"E	175.61'
C8	05°17'22"	180.00'	16.62'	S64°19'07"E	16.61'
C9	53°08'15"	180.00'	166.83'	S35°07'19"E	160.92'
C10	58°23'37"	120.00'	122.30'	S37°46'00"E	117.07'
C11	30°34'42"	120.00'	64.04'	S51°40'27"E	63.29'
C12	27°48'55"	120.00'	58.28'	S22°28'39"E	57.69'
C13	54°16'58"	125.00'	118.43'	S35°42'41"E	114.05'
C14	41°06'05"	125.00'	89.67'	S29°07'14"E	87.76'
C15	13°10'53"	125.00'	28.76'	S56°15'43"E	28.69'
C16	54°16'58"	185.00'	175.27'	S35°42'41"E	168.79'
C17	22°12'17"	185.00'	71.70'	S19°40'20"E	71.25'
C18	32°04'41"	185.00'	103.58'	S46°48'49"E	102.23'
C19	66°18'22"	295.00'	341.39'	S85°05'59"E	322.66'
C20	66°18'21"	355.00'	410.83'	S85°05'59"E	388.28'
C21	25°28'06"	355.00'	157.80'	S64°40'51"E	156.50'
C22	40°50'15"	355.00'	253.03'	N82°09'58"E	247.70'
C23	25°33'12"	270.00'	120.42'	N49°58'14"E	119.42'
C24	25°33'12"	330.00'	147.18'	N49°58'14"E	145.96'
C25	14°52'36"	430.00'	111.65'	N43°34'45"E	111.34'
C26	14°52'39"	370.00'	96.08'	N43°34'14"E	95.81'
C27	27°00'21"	170.00'	80.13'	N49°11'09"E	79.39'
C28	27°00'21"	230.00'	108.41'	N49°11'09"E	107.41'
C29	49°23'39"	305.00'	262.97'	N59°22'58"E	254.90'
C30	28°06'45"	305.00'	149.83'	N48°45'21"E	148.33'
C31	21°15'14"	305.00'	113.14'	N73°27'21"E	112.49'
C32	49°23'39"	245.00'	211.24'	N59°22'58"E	204.75'
C33	25°22'21"	420.00'	185.99'	N71°32'47"E	184.47'
C34	23°04'46"	420.00'	169.18'	N72°32'35"E	168.04'
C35	02°17'35"	420.00'	16.81'	N59°51'24"E	16.81'
C36	25°22'21"	480.00'	212.56'	N71°32'47"E	210.83'
C37	57°44'46"	170.00'	171.34'	N29°50'14"E	164.18'
C38	57°44'46"	230.00'	231.81'	N29°50'14"E	222.12'
C39	26°59'44"	780.00'	367.51'	N14°27'43"E	364.12'
C40	02°34'36"	780.00'	35.08'	N02°15'09"E	35.07'
C41	13°20'06"	780.00'	181.54'	N10°12'30"E	181.13'
C42	11°58'02"	780.00'	150.89'	N22°25'04"E	150.65'
C43	27°01'46"	720.00'	339.66'	N14°28'44"E	336.52'
C44	20°17'29"	720.00'	254.99'	N11°06'35"E	253.66'
C45	06°44'17"	720.00'	84.67'	N24°37'28"E	84.62'
C46	300°00'00"	60.00'	314.16'	S82°00'23"E	60.00'
C47	81°59'10"	60.00'	85.86'	N08°59'12"E	78.72'
C48	56°14'53"	60.00'	58.90'	N78°06'14"E	56.57'
C49	58°04'03"	60.00'	60.81'	S44°44'18"E	58.24'
C50	103°41'54"	60.00'	108.59'	S36°08'40"W	94.37'
C51	15°30'33"	295.00'	79.85'	S39°02'40"E	79.61'
C52	15°30'33"	355.00'	96.09'	S39°02'40"E	95.80'
C53	76°04'38"	205.00'	272.20'	S06°45'37"E	252.64'
C54	73°36'23"	205.00'	263.36'	S09°59'44"E	245.62'
C55	02°28'15"	205.00'	8.84'	S28°02'35"W	8.84'
C56	76°04'38"	145.00'	192.53'	S06°45'37"E	178.70'
C57	28°29'53"	370.00'	184.03'	S15°01'46"W	182.14'
C58	28°29'53"	430.00'	213.87'	S15°01'46"W	211.68'
C59	18°56'57"	430.00'	142.21'	S19°48'14"W	141.56'
C60	09°32'36"	430.00'	71.66'	S05°33'17"W	71.58'
C61	28°53'25"	430.00'	216.82'	S15°13'32"W	214.53'
C62	15°21'04"	430.00'	115.21'	S08°27'21"W	114.86'
C63	13°32'21"	430.00'	101.61'	S22°54'04"W	101.37'
C64	28°53'25"	370.00'	186.57'	S15°13'32"W	184.60'
C65	33°55'30"	270.00'	159.87'	S12°42'29"W	157.54'
C66	33°55'30"	330.00'	195.39'	S12°42'29"W	192.55'
C67	51°03'16"	170.00'	151.48'	S29°46'54"E	146.52'
C68	51°03'16"	230.00'	204.95'	S29°46'54"E	198.23'
C69	300°00'00"	60.00'	314.16'	S34°41'29"W	60.00'
C70	132°53'08"	60.00'	139.16'	S48°51'37"E	110.00'
C71	79°47'33"	60.00'	82.51'	S56°58'23"W	76.16'
C72	88°19'19"	60.00'	92.49'	N39°28'11"W	83.60'

LINE TABLE

NUMBER	DIRECTION	DISTANCE
L1	S30°25'30"E	66.29'
L2	S15°30'25"E	37.09'
L3	S41°20'01"E	107.50'
L4	S87°07'17"E	43.06'
L5	S72°29'52"E	48.00'
L6	S72°29'52"E	48.00'
L7	S87°46'04"E	71.68'
L8	S87°46'04"E	71.68'
L9	N36°11'36"E	73.03'
L10	N36°11'36"E	73.03'
L11	N48°09'48"E	58.66'
L12	N84°04'56"E	63.89'
L13	N84°04'56"E	63.89'
L14	S31°17'23"E	18.14'
L15	S31°17'23"E	18.14'
L16	S55°18'31"E	92.46'
L17	S55°18'31"E	92.46'

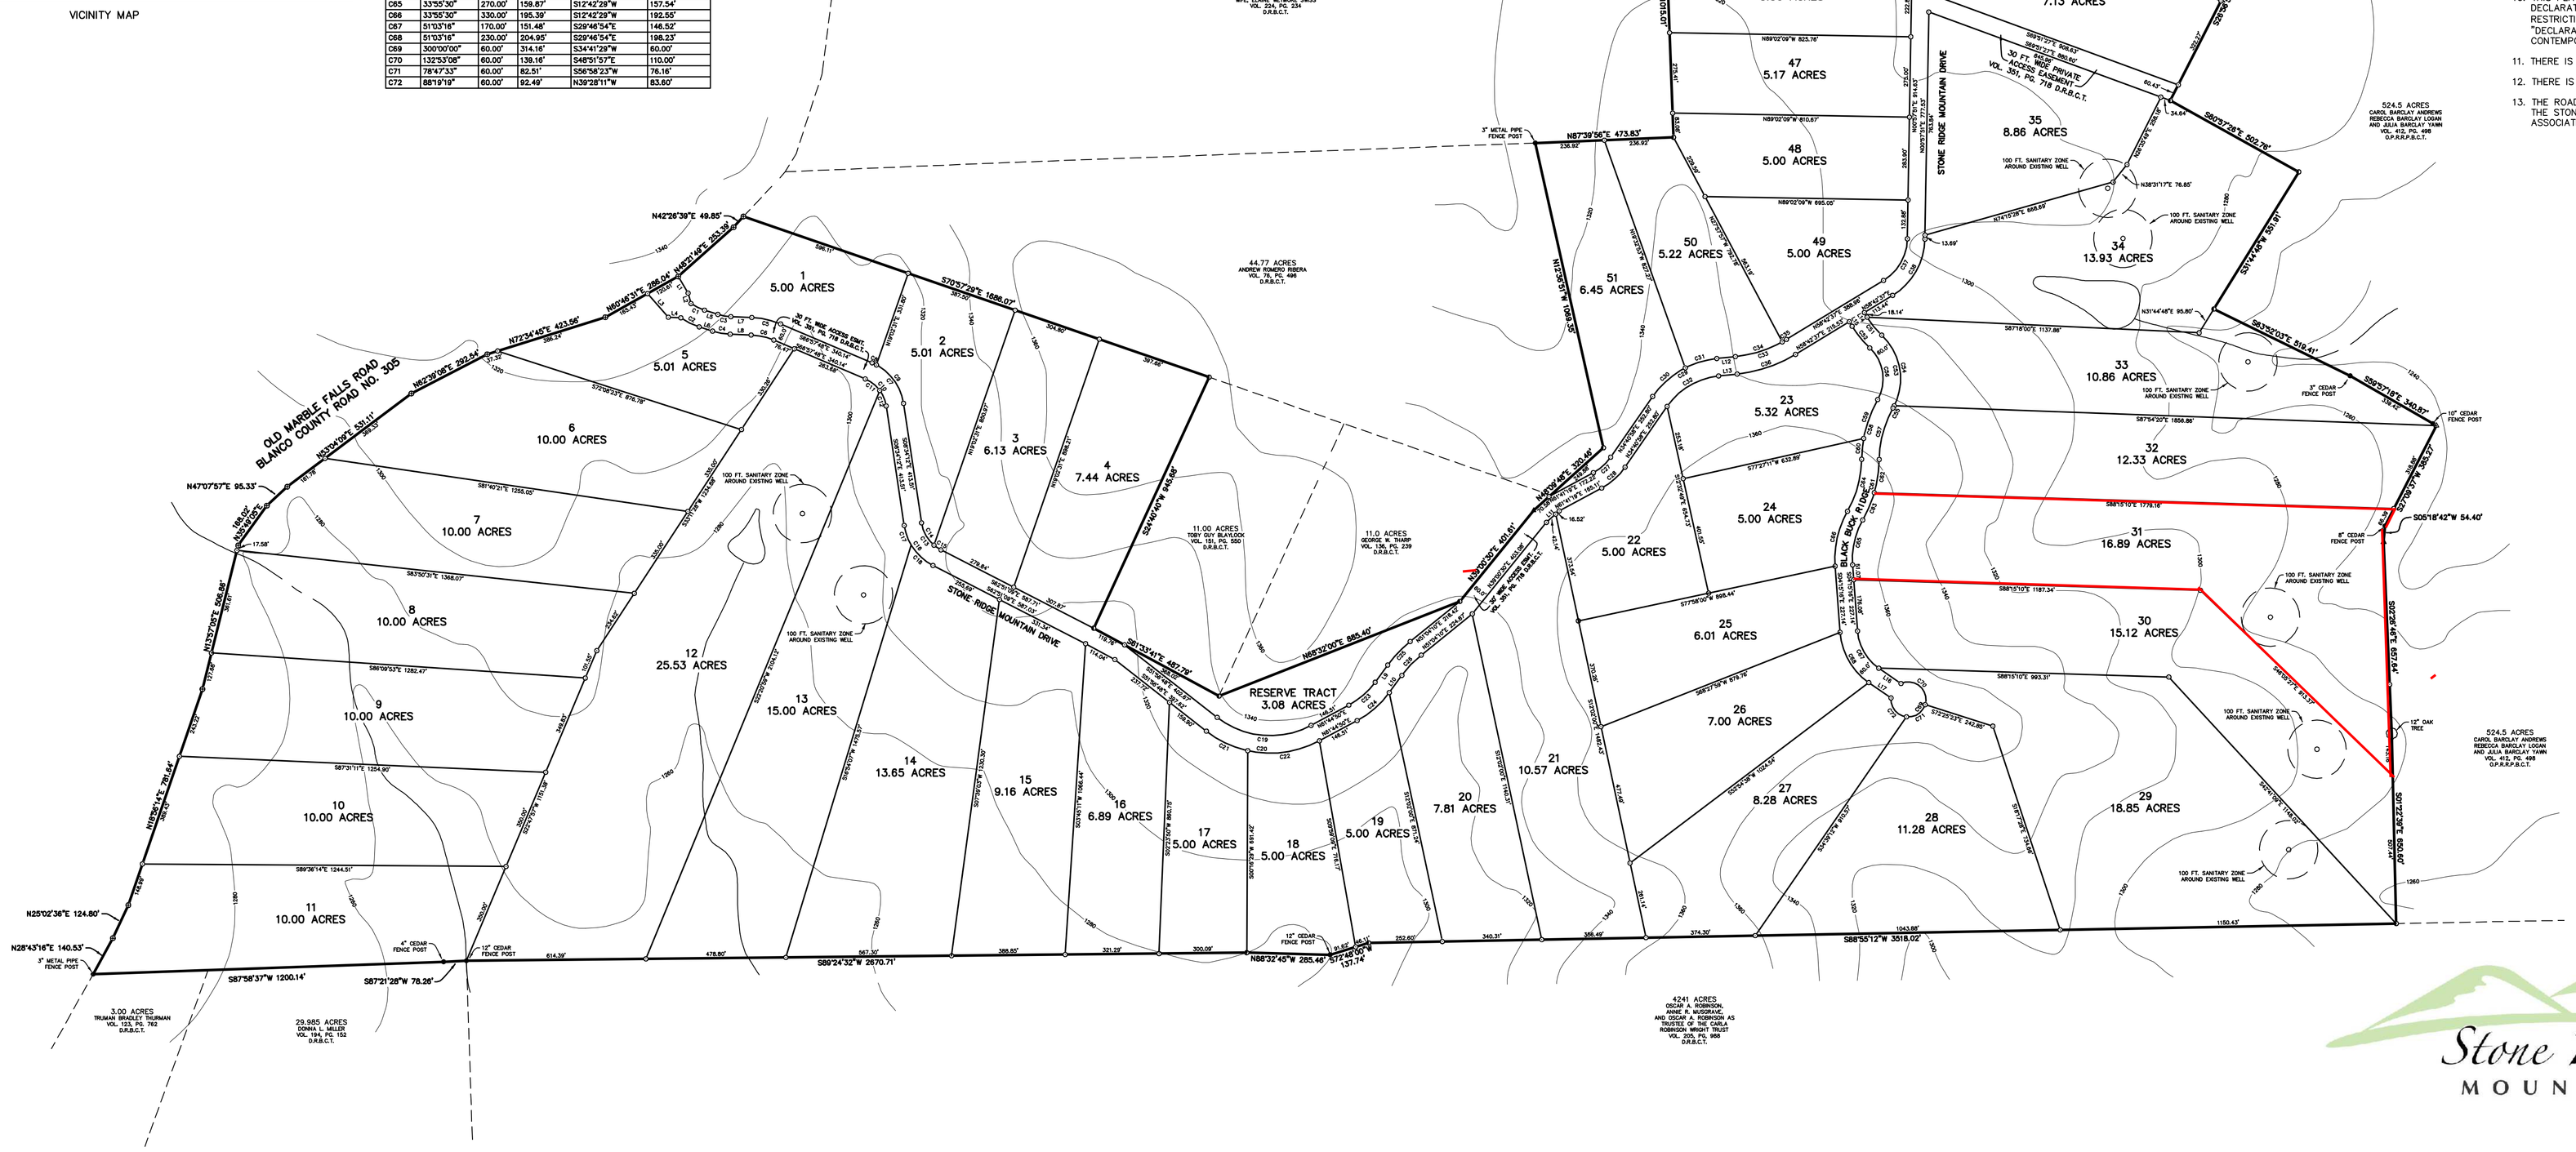
SCALE: 1" = 300'
LEGEND:
1/2" IRON ROD FOUND WITH PLASTIC SURVEY CAP STAMPED RPLS 3503
1/2" IRON ROD FOUND
1/2" IRON ROD FOUND WITH PLASTIC SURVEY CAP STAMPED RPLS 4452
60D NAIL FOUND
4" METAL PIPE FENCE POST FOUND
FENCE POST FOUND
COMPUTED POINT
OVERHEAD ELECTRIC LINE
OLD MARBLE FALLS ROAD
BLANCO COUNTY ROAD NO. 305
STONE RIDGE MOUNTAIN DRIVE
BLACK BUCK RIDGE
RESERVE TRACT
3.08 ACRES
1
5.00 ACRES
2
5.01 ACRES
3
6.13 ACRES
4
7.44 ACRES
5
5.01 ACRES
6
10.00 ACRES
7
10.00 ACRES
8
10.00 ACRES
9
10.00 ACRES
10
10.00 ACRES
11
10.00 ACRES
12
25.53 ACRES
13
15.00 ACRES
14
13.65 ACRES
15
9.16 ACRES
16
6.89 ACRES
17
5.00 ACRES
18
5.00 ACRES
19
5.00 ACRES
20
7.81 ACRES
21
10.57 ACRES
22
5.00 ACRES
23
5.32 ACRES
24
5.00 ACRES
25
6.01 ACRES
26
7.00 ACRES
27
8.28 ACRES
28
11.28 ACRES
29
18.85 ACRES
30
15.12 ACRES
31
16.89 ACRES
32
12.33 ACRES
33
10.86 ACRES
34
13.93 ACRES
35
8.86 ACRES
36
7.13 ACRES
37
7.44 ACRES
38
7.66 ACRES
39
11.00 ACRES
40
15.00 ACRES
41
15.00 ACRES
42
10.00 ACRES
43
5.57 ACRES
44
5.64 ACRES
45
5.71 ACRES
46
5.30 ACRES
47
5.17 ACRES
48
5.00 ACRES
49
5.00 ACRES
50
5.22 ACRES
51
6.45 ACRES
44.77 ACRES ANDREW ROMERO RIBERA VOL. 78, PG. 496 O.R.B.C.T.
11.0 ACRES TOBY GUY BLACLOCK VOL. 151, PG. 550 O.R.B.C.T.
11.0 ACRES GEORGE M. SHARP VOL. 151, PG. 229 O.R.B.C.T.
305.483 ACRES WILLIAM R. SMOS AND MRS. ELAINE S. SMOS VOL. 334, PG. 334 O.R.B.C.T.
55.431 ACRES JAMES H. ALLEY AND CAROLYN S. ALLEY VOL. 330, PG. 581 O.P.R.R.P.B.C.T.
524.5 ACRES CAROL BARCLAY ANDREWS REBECCA BARCLAY LOGAN AND JULIA BARCLAY YAHN VOL. 412, PG. 498 O.P.R.R.P.B.C.T.
4241 ACRES OSCAR A. ROBINSON, ANNIE A. MCGRAW, AND ROBINSON RANCH AG TRUSTEE OF THE CARLA ROBINSON WRIGHT TRUST VOL. 200, PG. 499 O.R.B.C.T.
3.00 ACRES TRUMAN DOUGLAS TURMAN VOL. 153, PG. 762 O.R.B.C.T.
29.985 ACRES DONNA L. MILLER VOL. 151, PG. 753 O.R.B.C.T.
N87°39'56"E 473.83'
N42°26'39"E 49.85'
N47°07'57"E 95.33'
N25°02'36"E 124.80'
N28°43'16"E 140.53'
S87°58'37"W 1200.14'
S87°21'28"W 78.26'
S89°24'32"W 2870.71'
S88°55'12"W 3018.02'
S05°18'42"W 54.40'
N58°32'45"W 285.46'
N16°26'19"E 1506.35'
N17°24'45"E 433.56'
N62°40'34"E 286.00'
N45°37'46"E 253.36'
N62°37'00"E 686.40'
N62°53'23"E 400.64'
N87°39'56"E 256.92'
S05°22'36"E 1069.87'
S00°22'36"E 1020.34'
S00°22'36"E 1020.34'
S00°22'36"E 1020.34