RS 06-137

10

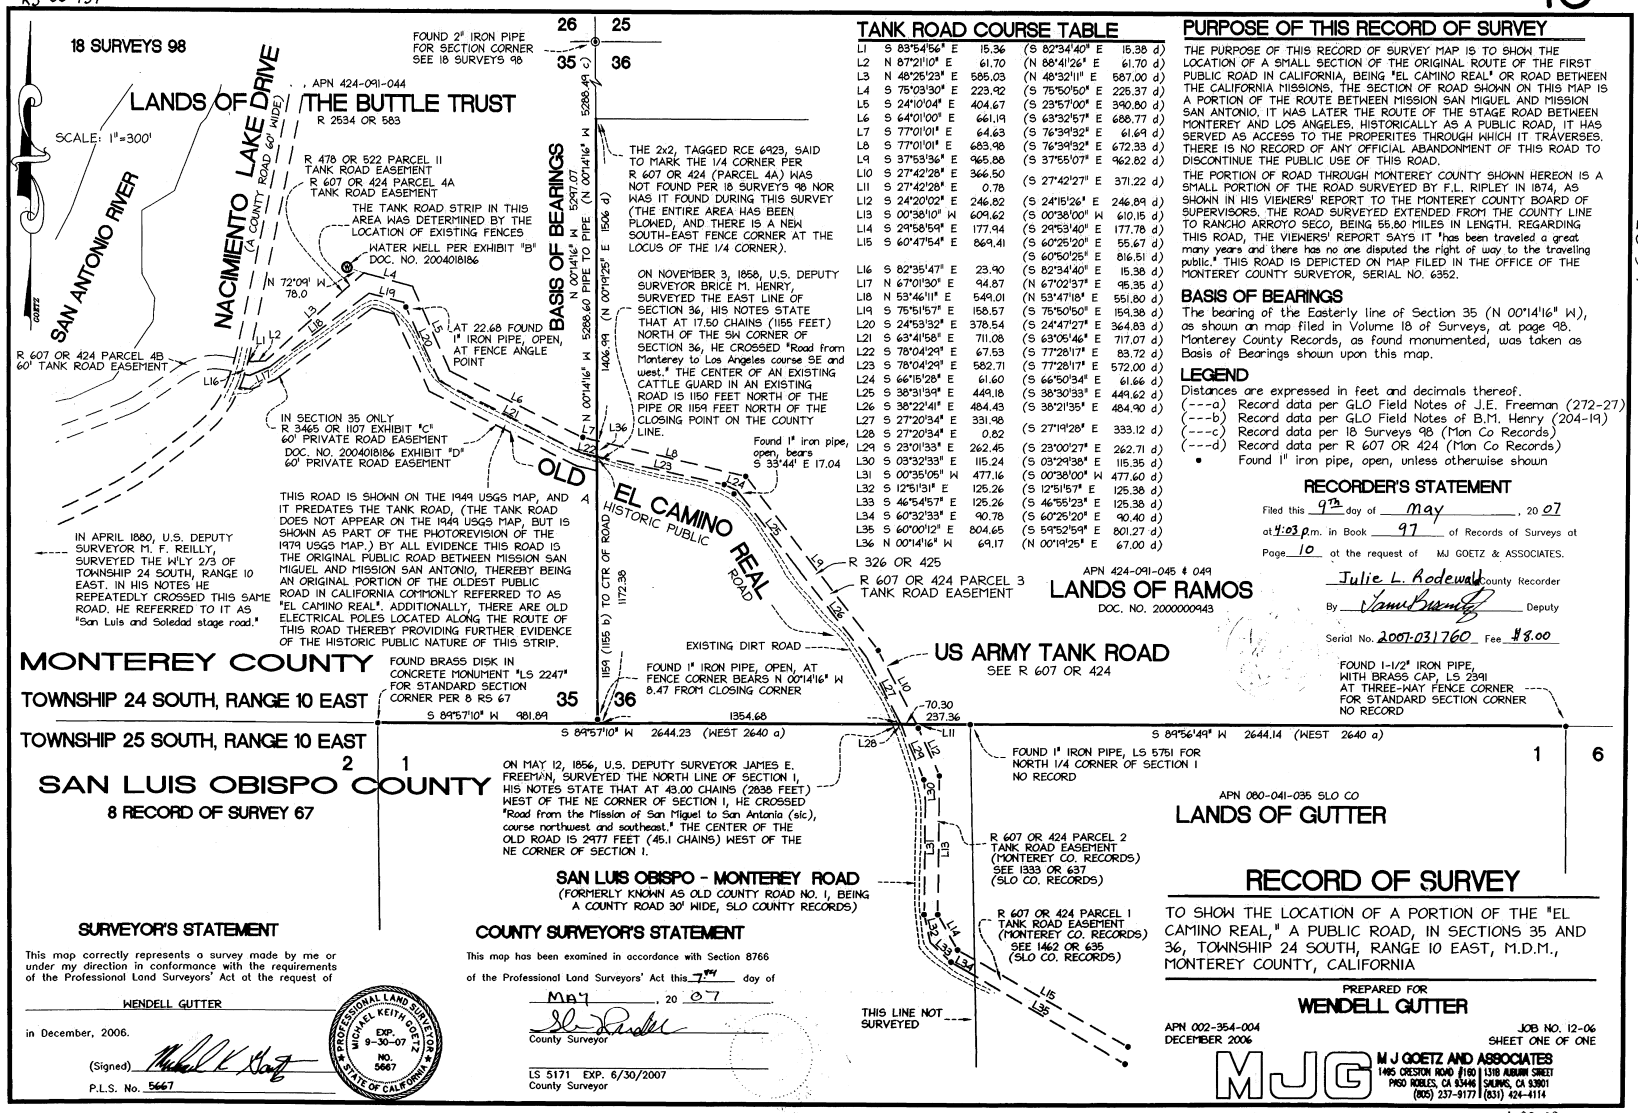

TANK ROAD COURSE TABLE

L1	S 83°54'56" E	15.36	(S 82°34'40" E 15.38 d)
L2	N 87°21'10" E	61.70	(N 88°41'26" E 61.70 d)
L3	N 48°25'23" E	585.03	(N 48°32'11" E 587.00 d)
L4	S 75°03'30" E	223.92	(S 75°50'50" E 225.37 d)
L5	S 24°10'04" E	404.67	(S 23°57'00" E 390.80 d)
L6	S 64°01'00" E	661.19	(S 63°32'57" E 688.77 d)
L7	S 77°01'01" E	64.63	(S 76°39'32" E 61.69 d)
L8	S 77°01'01" E	683.98	(S 76°39'32" E 672.33 d)
L9	S 37°53'36" E	965.88	(S 37°55'07" E 962.82 d)
L10	S 27°42'28" E	366.50	
L11	S 27°42'28" E	0.78	(S 27°42'27" E 371.22 d)
L12	S 24°20'02" E	246.82	(S 24°15'26" E 246.89 d)
L13	S 00°38'10" W	609.62	(S 00°38'00" W 610.15 d)
L14	S 29°58'59" E	177.94	(S 29°53'40" E 177.78 d)
L15	S 60°47'54" E	869.41	(S 60°25'20" E 55.67 d)
			(S 60°50'25" E 816.51 d)
L16	S 82°35'47" E	23.90	(S 82°34'40" E 15.38 d)
L17	N 67°01'30" E	94.87	(N 67°02'37" E 95.35 d)
L18	N 53°46'11" E	549.01	(N 53°47'18" E 551.80 d)
L19	S 75°51'57" E	158.57	(S 75°50'50" E 159.38 d)
L20	S 24°53'32" E	378.54	(S 24°47'27" E 364.83 d)
L21	S 63°41'58" E	711.08	(S 63°05'46" E 717.07 d)
L22	S 78°04'29" E	67.53	(S 77°28'17" E 83.72 d)
L23	S 78°04'29" E	582.71	(S 77°28'17" E 572.00 d)
L24	S 66°15'28" E	61.60	(S 66°50'34" E 61.66 d)
L25	S 38°31'39" E	449.18	(S 38°30'33" E 449.62 d)
L26	S 38°22'41" E	484.43	(S 38°21'35" E 484.90 d)
L27	S 27°20'34" E	331.98	
L28	S 27°20'34" E	0.82	(S 27°19'28" E 333.12 d)
L29	S 23°01'33" E	262.45	(S 23°00'27" E 262.71 d)
L30	S 03°32'33" E	115.24	(S 03°29'38" E 115.35 d)
L31	S 00°35'05" W	477.16	(S 00°38'00" W 477.60 d)
L32	S 12°51'31" E	125.26	(S 12°51'57" E 125.38 d)
L33	S 46°55'57" E	125.26	(S 46°55'23" E 125.38 d)
L34	S 60°32'33" E	90.78	(S 60°25'20" E 90.40 d)
L35	S 60°00'12" E	804.65	(S 59°52'59" E 801.27 d)
L36	N 00°14'16" W	69.17	(N 00°19'25" E 67.00 d)

PURPOSE OF THIS RECORD OF SURVEY

THE PURPOSE OF THIS RECORD OF SURVEY MAP IS TO SHOW THE LOCATION OF A SMALL SECTION OF THE ORIGINAL ROUTE OF THE FIRST PUBLIC ROAD IN CALIFORNIA, BEING "EL CAMINO REAL" OR ROAD BETWEEN THE CALIFORNIA MISSIONS. THE SECTION OF ROAD SHOWN ON THIS MAP IS A PORTION OF THE ROUTE BETWEEN MISSION SAN MIGUEL AND MISSION SAN ANTONIO. IT WAS LATER THE ROUTE OF THE STAGE ROAD BETWEEN MONTEREY AND LOS ANGELES. HISTORICALLY AS A PUBLIC ROAD, IT HAS SERVED AS ACCESS TO THE PROPERITES THROUGH WHICH IT TRAVERSES. THERE IS NO RECORD OF ANY OFFICIAL ABANDONMENT OF THIS ROAD TO DISCONTINUE THE PUBLIC USE OF THIS ROAD.

THE PORTION OF ROAD THROUGH MONTEREY COUNTY SHOWN HEREON IS A SMALL PORTION OF THE ROAD SURVEYED BY F.L. RIPLEY IN 1874, AS SHOWN IN HIS VIEWERS' REPORT TO THE MONTEREY COUNTY BOARD OF SUPERVISORS. THE ROAD SURVEYED EXTENDED FROM THE COUNTY LINE TO RANCHO ARROYO SECO, BEING 55.80 MILES IN LENGTH. REGARDING THIS ROAD, THE VIEWERS' REPORT SAYS IT "has been traveled a great many years and there has no one disputed the right of way to the traveling public." THIS ROAD IS DEPICTED ON MAP FILED IN THE OFFICE OF THE MONTEREY COUNTY SURVEYOR, SERIAL NO. 6352.

BASIS OF BEARINGS

The bearing of the Easterly line of Section 35 (N 00°14'16" W), as shown on a map filed in Volume 18 of Surveys, at page 98. Monterey County Records, as found monumented, was taken as Basis of Bearings shown upon this map.

LEGEND

Distances are expressed in feet and decimals thereof.

(---a) Record data per GLO Field Notes of J.E. Freeman (272-27)
(---b) Record data per GLO Field Notes of B.M. Henry (204-19)
(---c) Record data per 18 Surveys 98 (Mon Co Records)
(---d) Record data per R 607 OR 424 (Mon Co Records)
• Found 1" iron pipe, open, unless otherwise shown

RECORDER'S STATEMENT

Filed this 9th day of May, 20 07
at 4:03 p.m. in Book 97 of Records of Surveys at
Page 10 at the request of MJ GOETZ & ASSOCIATES.

Julie L. Rodewald County Recorder
By Vanis Brantley Deputy
Serial No. 2007-031760 Fee $8.00

SURVEYOR'S STATEMENT

This map correctly represents a survey made by me or under my direction in conformance with the requirements of the Professional Land Surveyors' Act at the request of

WENDELL GUTTER

in December, 2006.

(Signed) Michael K. Goetz
P.L.S. No. 5667

PROFESSIONAL LAND SURVEYOR MICHAEL KEITH GOETZ EXP. 9-30-07 NO. 5667 STATE OF CALIFORNIA

COUNTY SURVEYOR'S STATEMENT

This map has been examined in accordance with Section 8766 of the Professional Land Surveyors' Act this 7th day of May, 20 07

County Surveyor

LS 5171 EXP. 6/30/2007
County Surveyor

RECORD OF SURVEY

TO SHOW THE LOCATION OF A PORTION OF THE "EL CAMINO REAL," A PUBLIC ROAD, IN SECTIONS 35 AND 36, TOWNSHIP 24 SOUTH, RANGE 10 EAST, M.D.M., MONTEREY COUNTY, CALIFORNIA

PREPARED FOR
WENDELL GUTTER

APN 002-354-004
DECEMBER 2006

JOB NO. 12-06
SHEET ONE OF ONE

MJG
M J GOETZ AND ASSOCIATES
1495 CRESTON ROAD #160 | 1318 AUBURN STREET
PASO ROBLES, CA 93446 | SALINAS, CA 93901
(805) 237-9177 | (831) 424-4114

4-30-07