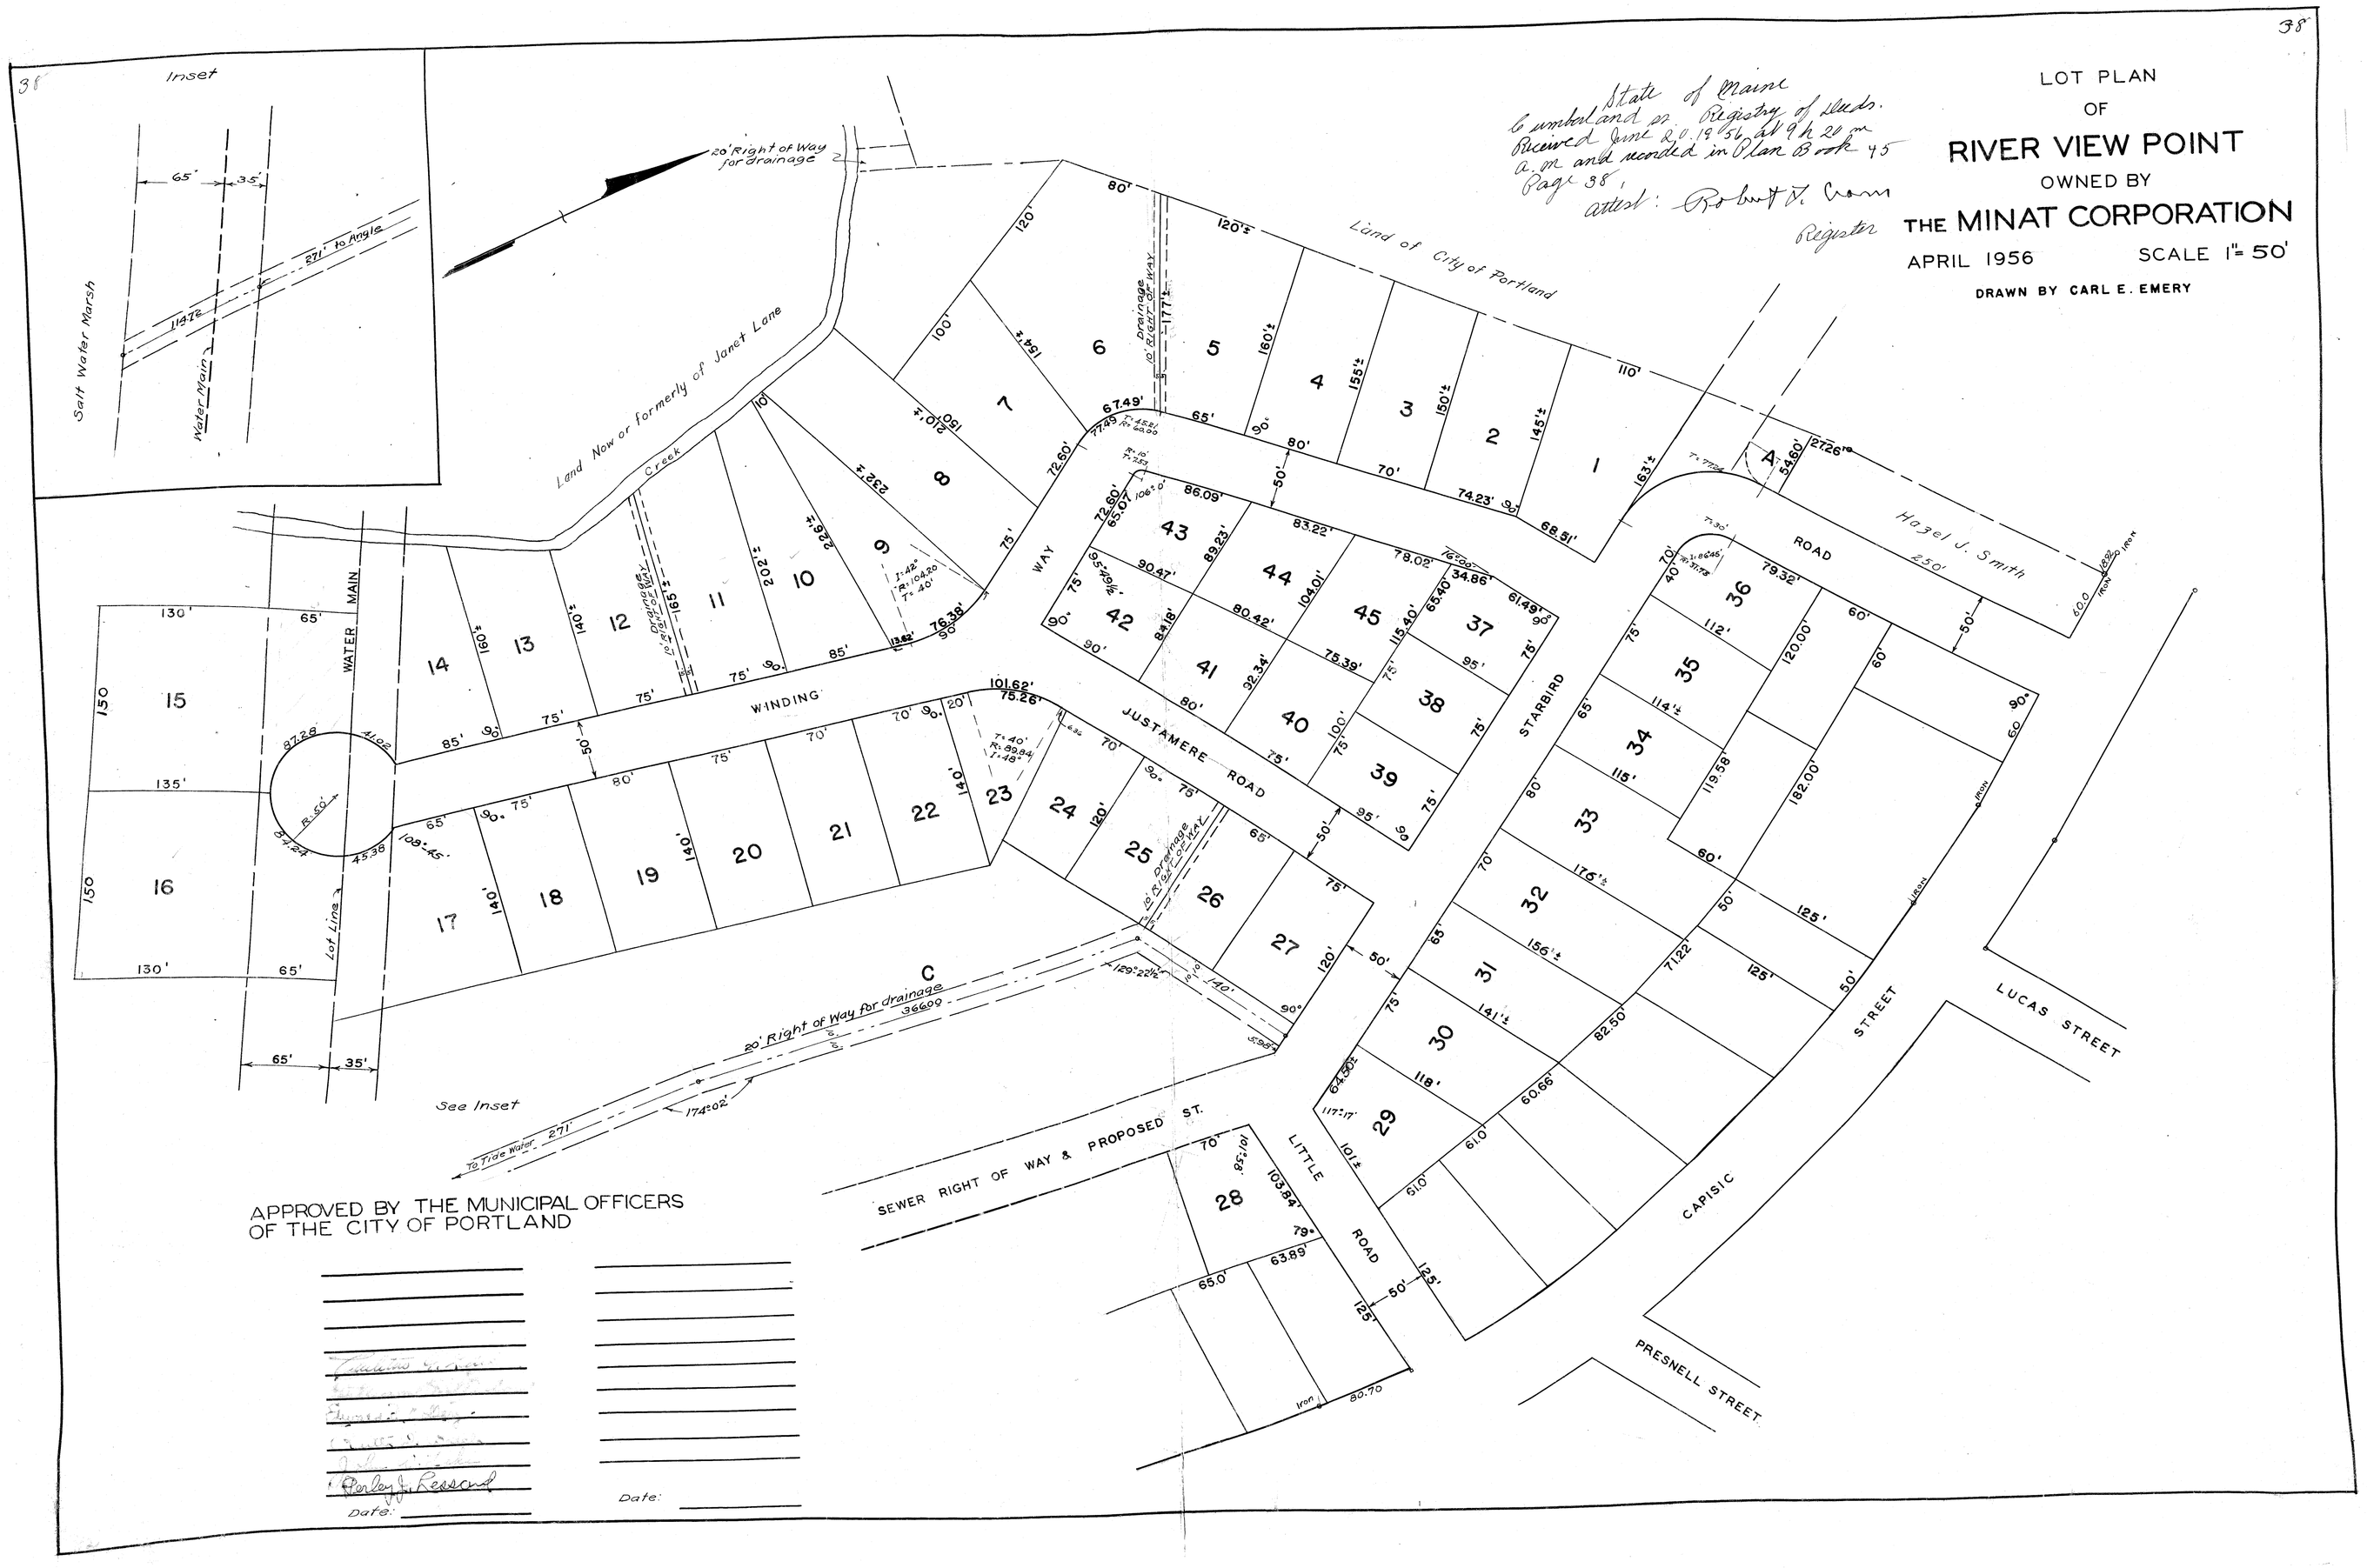
LOT PLAN
OF
RIVER VIEW POINT
OWNED BY
THE MINAT CORPORATION
APRIL 1956
SCALE 1" = 50'
DRAWN BY CARL E. EMERY
State of Maine
Cumberland ss. Registry of Deeds.
Received June 20, 1956, at 9 h 20 m
a.m. and recorded in Plan Book 45
Page 38,
attest: Robert V. Crane
Register
Inset
Salt Water Marsh
Water Main
271' to Argyle
20' Right of Way for Drainage
Land Now or formerly of Janet Lane
Creek
Land of City of Portland
Hazel J. Smith
250'
ROAD
WINDING WAY
JUSTAMERE ROAD
STARBIRD STREET
LUCAS STREET
CAPISIC STREET
PRESNELL STREET
LITTLE ROAD
WATER MAIN
Lot Line
See Inset
20' Right of Way for drainage
To Tide Water 271'
SEWER RIGHT OF WAY & PROPOSED ST.
APPROVED BY THE MUNICIPAL OFFICERS
OF THE CITY OF PORTLAND
Perley J. Ressend
Date:
Date: