
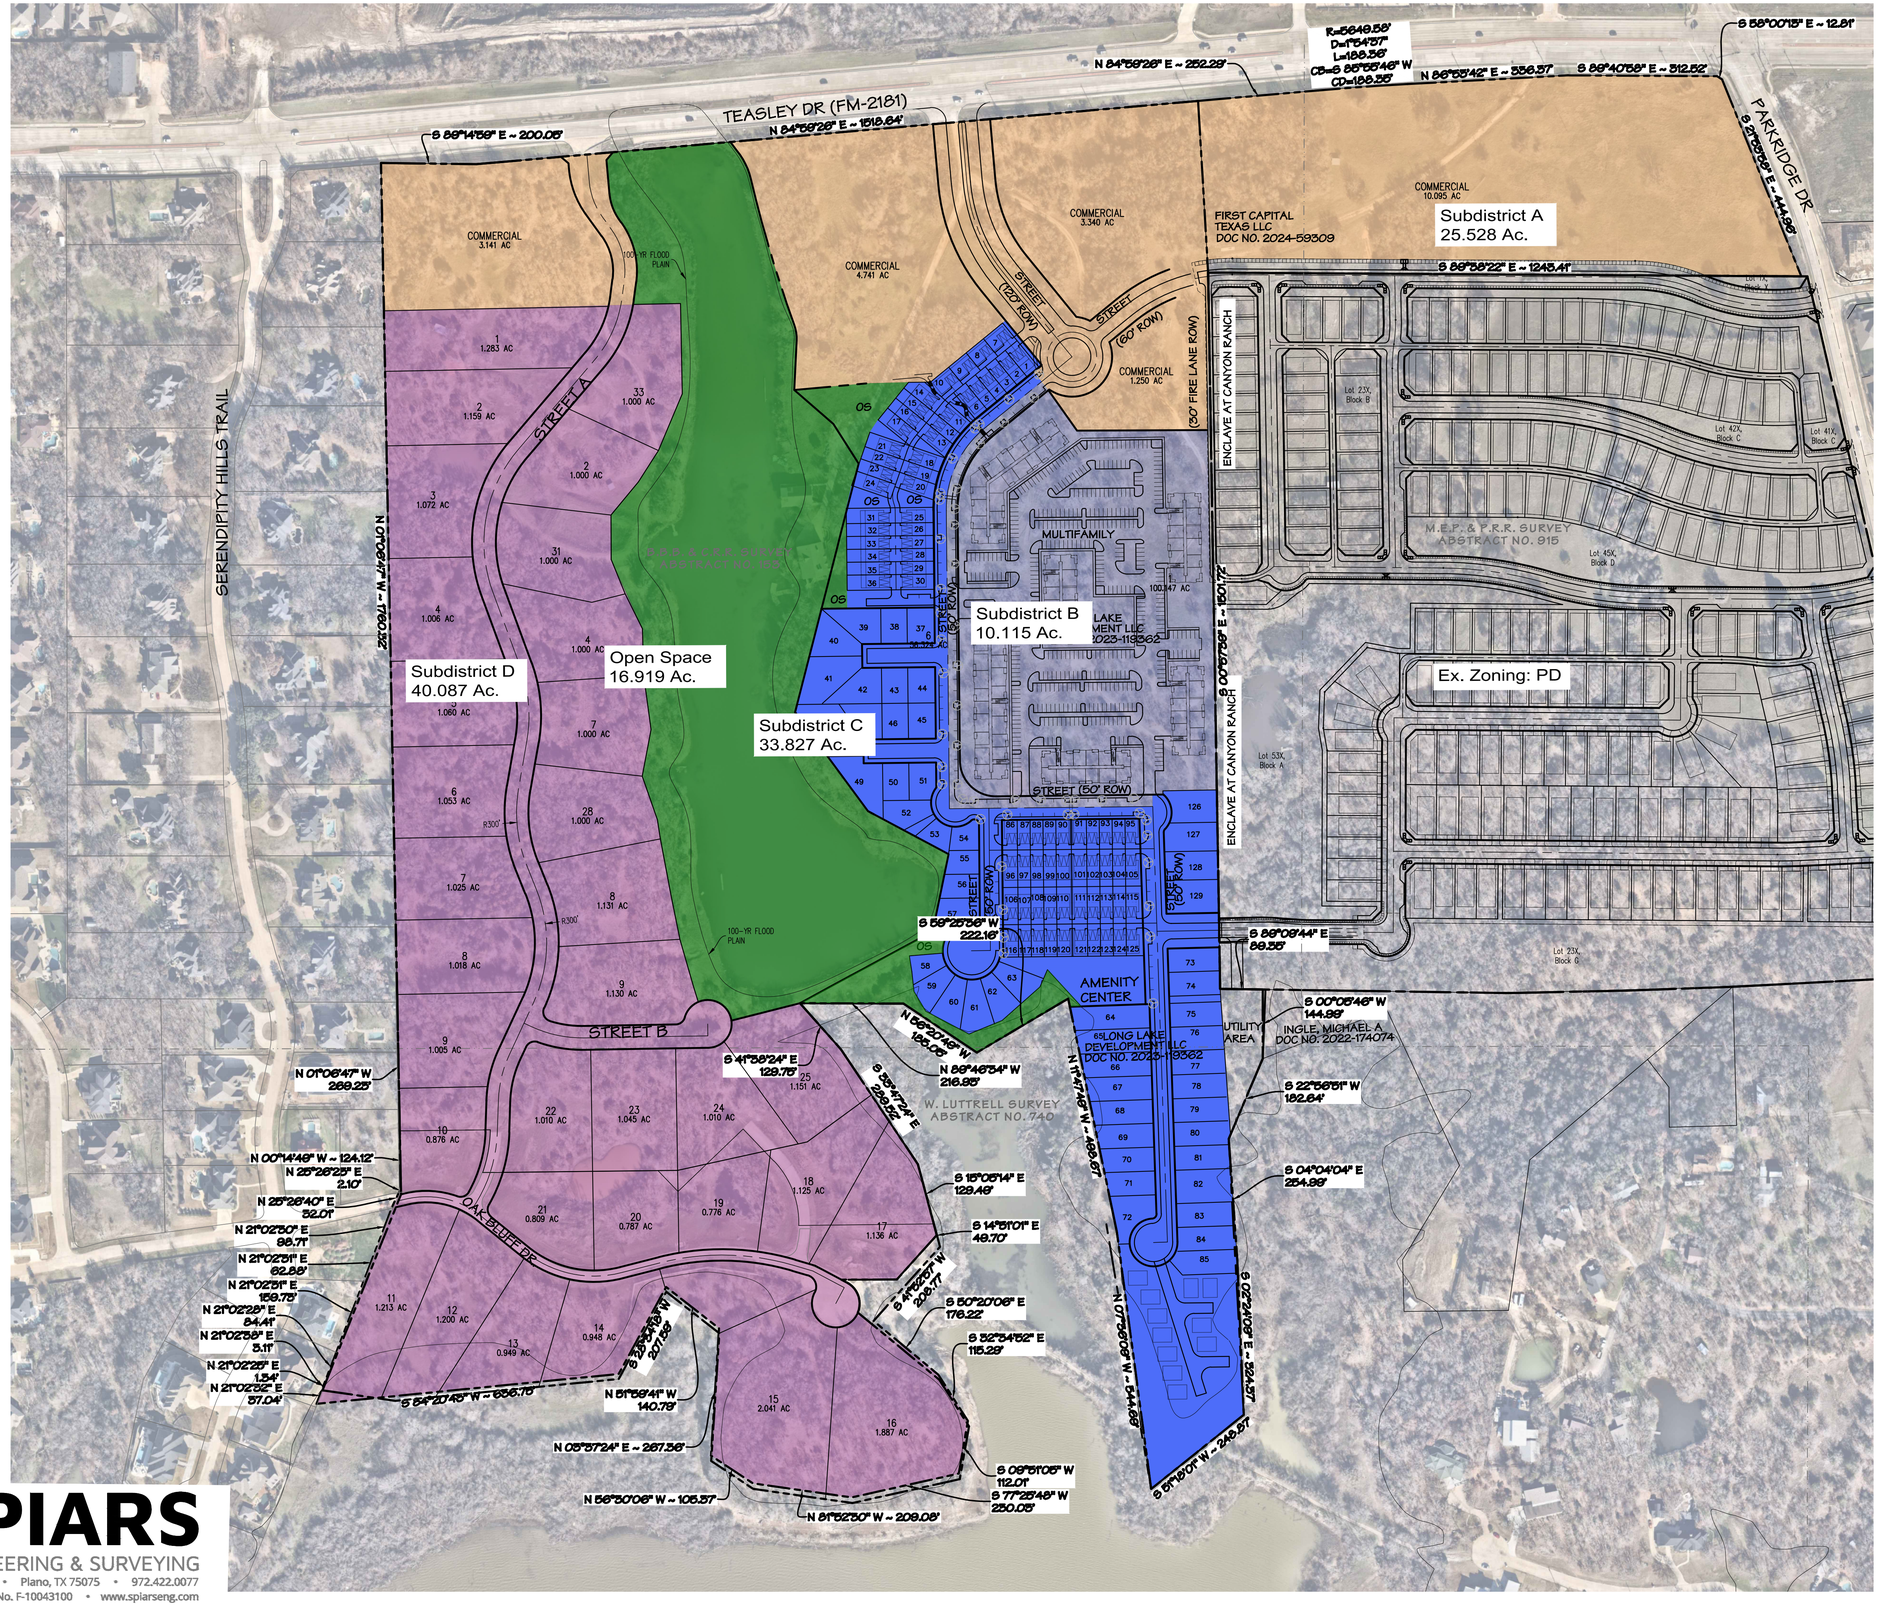


N
W E
S

0 75 150 300

1 inch = 150 ft.

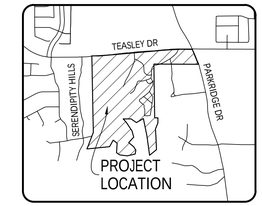

LOCATION MAP
1" = 2000'

CONCEPT PLAN - KEY MAP

LONG LAKE

110.953 ACRES
OUT OF THE
M.E.P. & P.R.R. SURVEY ~ ABSTRACT NO. 915
B.B.B. & C.R.R. SURVEY ~ ABSTRACT NO. 135
W. LUTTRELL SURVEY ~ ABSTRACT NO. 740
CITY OF CORINTH, DENTON COUNTY, TEXAS

ENGINEER / SURVEYOR/
Spiars Engineering, Inc.
765 Custer Road, Suite 100
Plano, TX 75075
Telephone: (972) 422-0077
TBPE No. F-2121
Contact: Kevin Wier

Sheet 1 of 4 Scale: 1"=150' Sep-24 SEI Job No. 24-052

SPIARS
ENGINEERING & SURVEYING
765 Custer Road, Suite 100 • Plano, TX 75075 • 972.422.0077
TBPE No F-2121 • TBLPS No. F-10043100 • www.spiarseng.com

Drawing: G:\2024 JOBS\24-052 Long Lake\CAD\Exhibits\2024 09 03 - Concept Plan.dwg Saved By: bmundt Save Time: 9/20/2024 2:56:22 PM Plotted by: bmundt Plot Date: 9/20/2024 4:04 PM