ZONE ___ ACCORDING TO THE
ROGRAM AS DEFINED BY FEDERAL EMERGENCY
E COUNTY, TEXAS; FLOOD BOUNDARY MAP
___ AS DATED OCTOBER 19, 2001

NOTES:

- ① = FOUND IRON BAR
- ② = SET IRON BAR WITH ORANGE SINCLAIR & ASSOCIATES CAP
- (F) = FIELD BEARING
- (P) = PLAT BEARING
- X = BARBED WIRE FENCE
- □ = HOG WIRE FENCE
- ⋈ = WATER METER
- ○ = POWER POLE
- OHE = OVER HEAD ELECTRIC
- COV. = COVERED
- CONC. = CONCRETE
- ⊗ = WELL
- BLDG. = BUILDING
- A/C = AIR CONDITIONER

** REFERENCE BEARING FROM SUBDIVISION PLAT (SEE TITLE) ALL OTHER BEARINGS ARE RELATIVE TO THIS BEARING.*

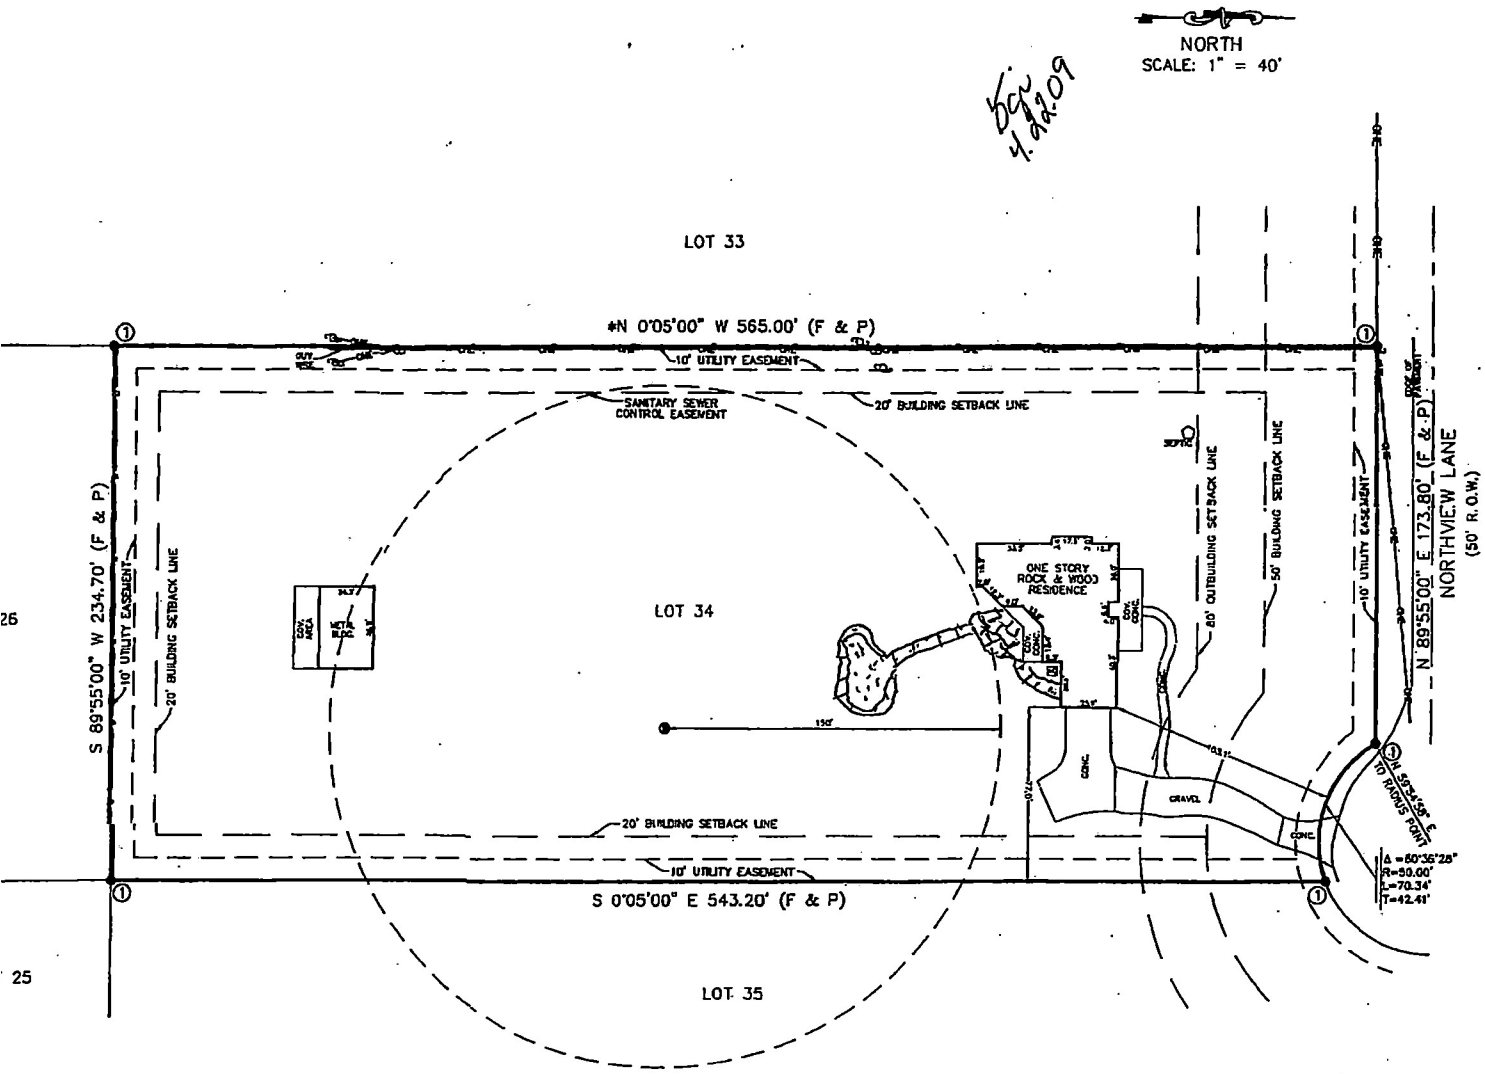

SURVEY OF
LOT 34
SOUTHWOODS
GILLESPIE COUNTY, TEXAS

M. Edgar Marshall
Billie J. Marshall

AREA: 3.017 ACRES
(131,416 SQUARE FEET)

STATE OF TEXAS
COUNTY OF GILLESPIE

WE, SINCLAIR & ASSOC., INC. HAVE MADE A SURVEY ON THE GROUND OF THE FOREGOING PROPERTY AND WE CERTIFY THAT THERE ARE NO VISIBLE OR APPARENT, EASEMENTS OR ENCROACHMENTS, EXCEPT AS SHOWN.

BY _____
LEMUEL T. SINCLAIR
REGISTERED PROFESSIONAL LAND SURVEYOR NO. 5142

DATE NOVEMBER 15, 2004

PLAT ___ RECORDS
DEED ___ RECORDS
DEED ___ RECORDS
OFFICIAL PUBLIC ___ RECORDS

AND BILLIE J. MARSHALL

NE

LET MJ

SINCLAIR & ASSOC., INC.
6238 VANDAGE SUITE 213
SAN ANTONIO, TEXAS 78230
210-341-4588

JOB NUMBER: S-20041508