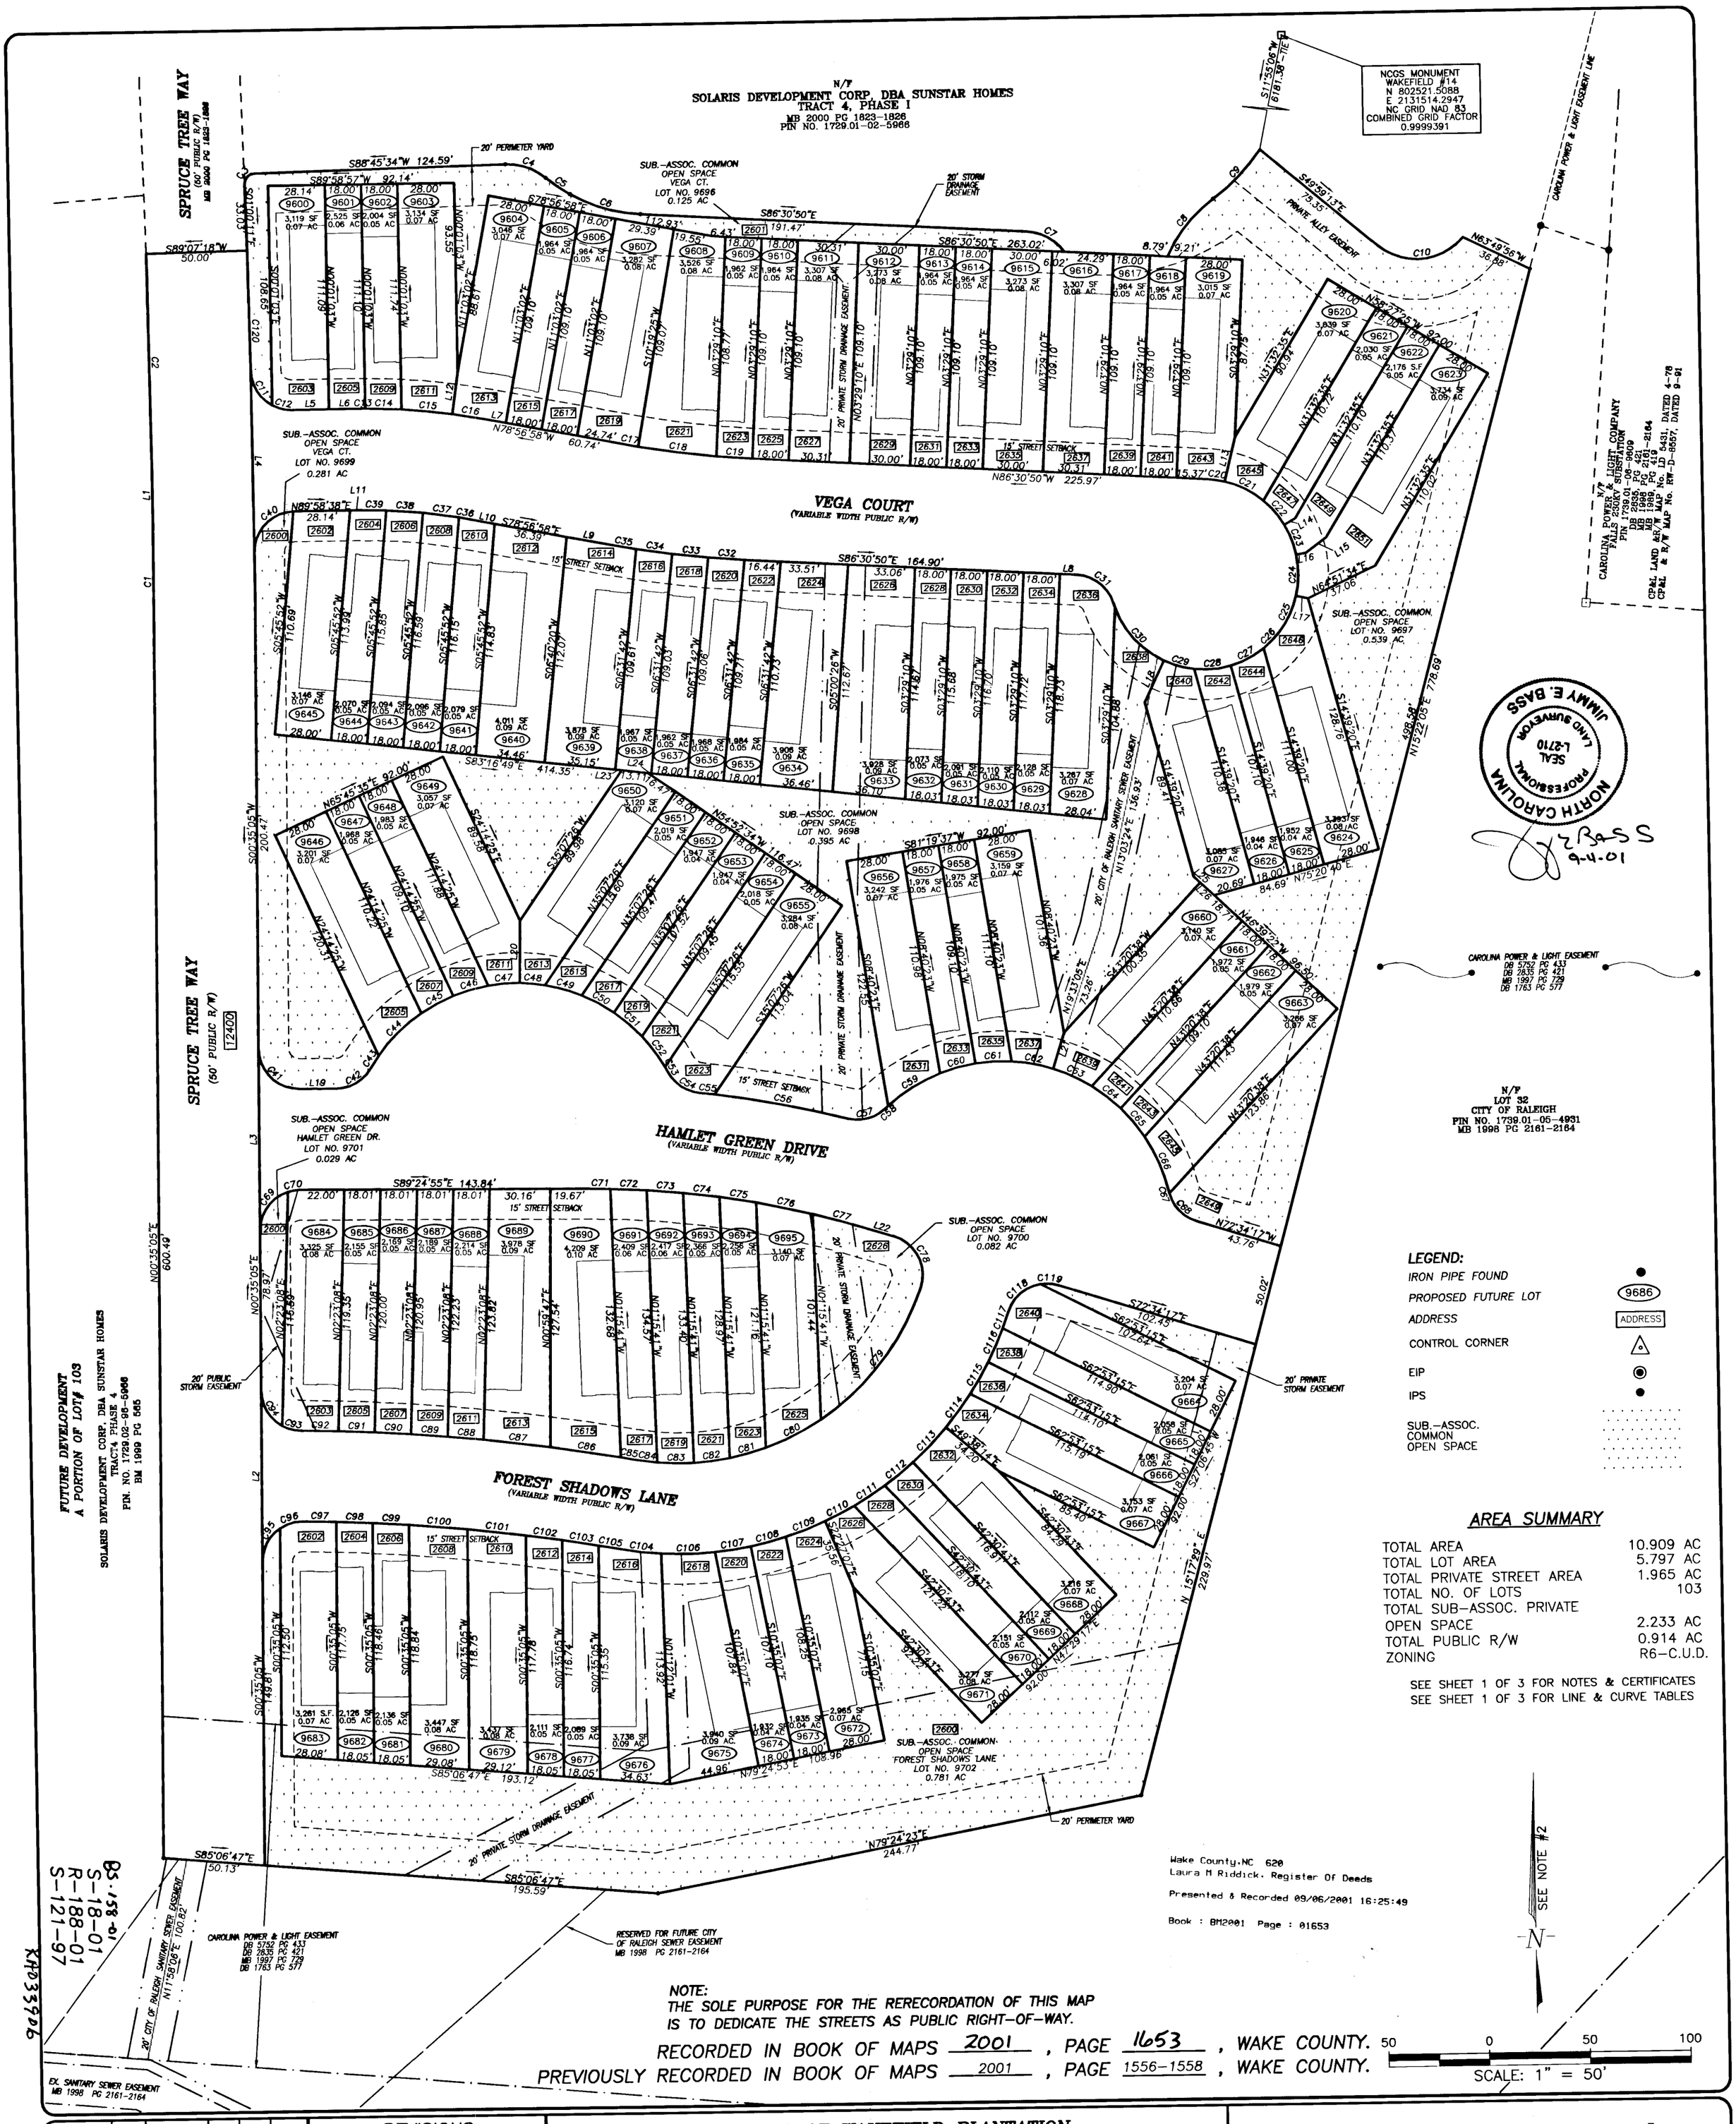

LEGEND:

- IRON PIPE FOUND
- PROPOSED FUTURE LOT (9686)
- ADDRESS (ADDRESS)
- CONTROL CORNER
- EIP
- IPS
- SUB.-ASSOC. COMMON OPEN SPACE

AREA SUMMARY

TOTAL AREA	10.909 AC
TOTAL LOT AREA	5.797 AC
TOTAL PRIVATE STREET AREA	1.965 AC
TOTAL NO. OF LOTS	103
TOTAL SUB-ASSOC. PRIVATE OPEN SPACE	2.233 AC
TOTAL PUBLIC R/W	0.914 AC
ZONING	R6-C.U.D.

SEE SHEET 1 OF 3 FOR NOTES & CERTIFICATES
SEE SHEET 1 OF 3 FOR LINE & CURVE TABLES

Wake County,NC 620
Laura M Riddick, Register Of Deeds
Presented & Recorded 09/06/2001 16:25:49
Book : BM2001 Page : 01653

NOTE:
THE SOLE PURPOSE FOR THE RERECORDATION OF THIS MAP IS TO DEDICATE THE STREETS AS PUBLIC RIGHT-OF-WAY.

RECORDED IN BOOK OF MAPS 2001, PAGE 1653, WAKE COUNTY.
PREVIOUSLY RECORDED IN BOOK OF MAPS 2001, PAGE 1556-1558, WAKE COUNTY.

BS-158-01
S-18-01
R-188-01
S-121-97

KHD33906

REVISIONS			
NO.	DATE	DESCRIPTION	BY

DATE: 6/11/01
DESIGNED:
DRAWN: KMV
CHECKED: JEB
APPROVED:
SCALE: 1" = 50'
SHEET: 3 OF 3
CAD FILE: BD_01061
PROJECT NO: 200239

VILLAGES OF WAKEFIELD PLANTATION
RIDGELY TOWNHOMES PHASES 2 & 3
OWNER: SOLARIS DEVELOPMENT CORP. & LANDMARK DEVELOPMENT CORP. DOING BUSINESS AS SUNSTAR HOMES
CITY OF RALEIGH — WAKE COUNTY — NORTH CAROLINA

PLAT OF CORRECTION

Withers & Ravenel
Engineering & Surveying, Inc.
111 MacKENAN DRIVE
CARY, NORTH CAROLINA 27511
(919) 469-3340, FAX (919) 467-6008