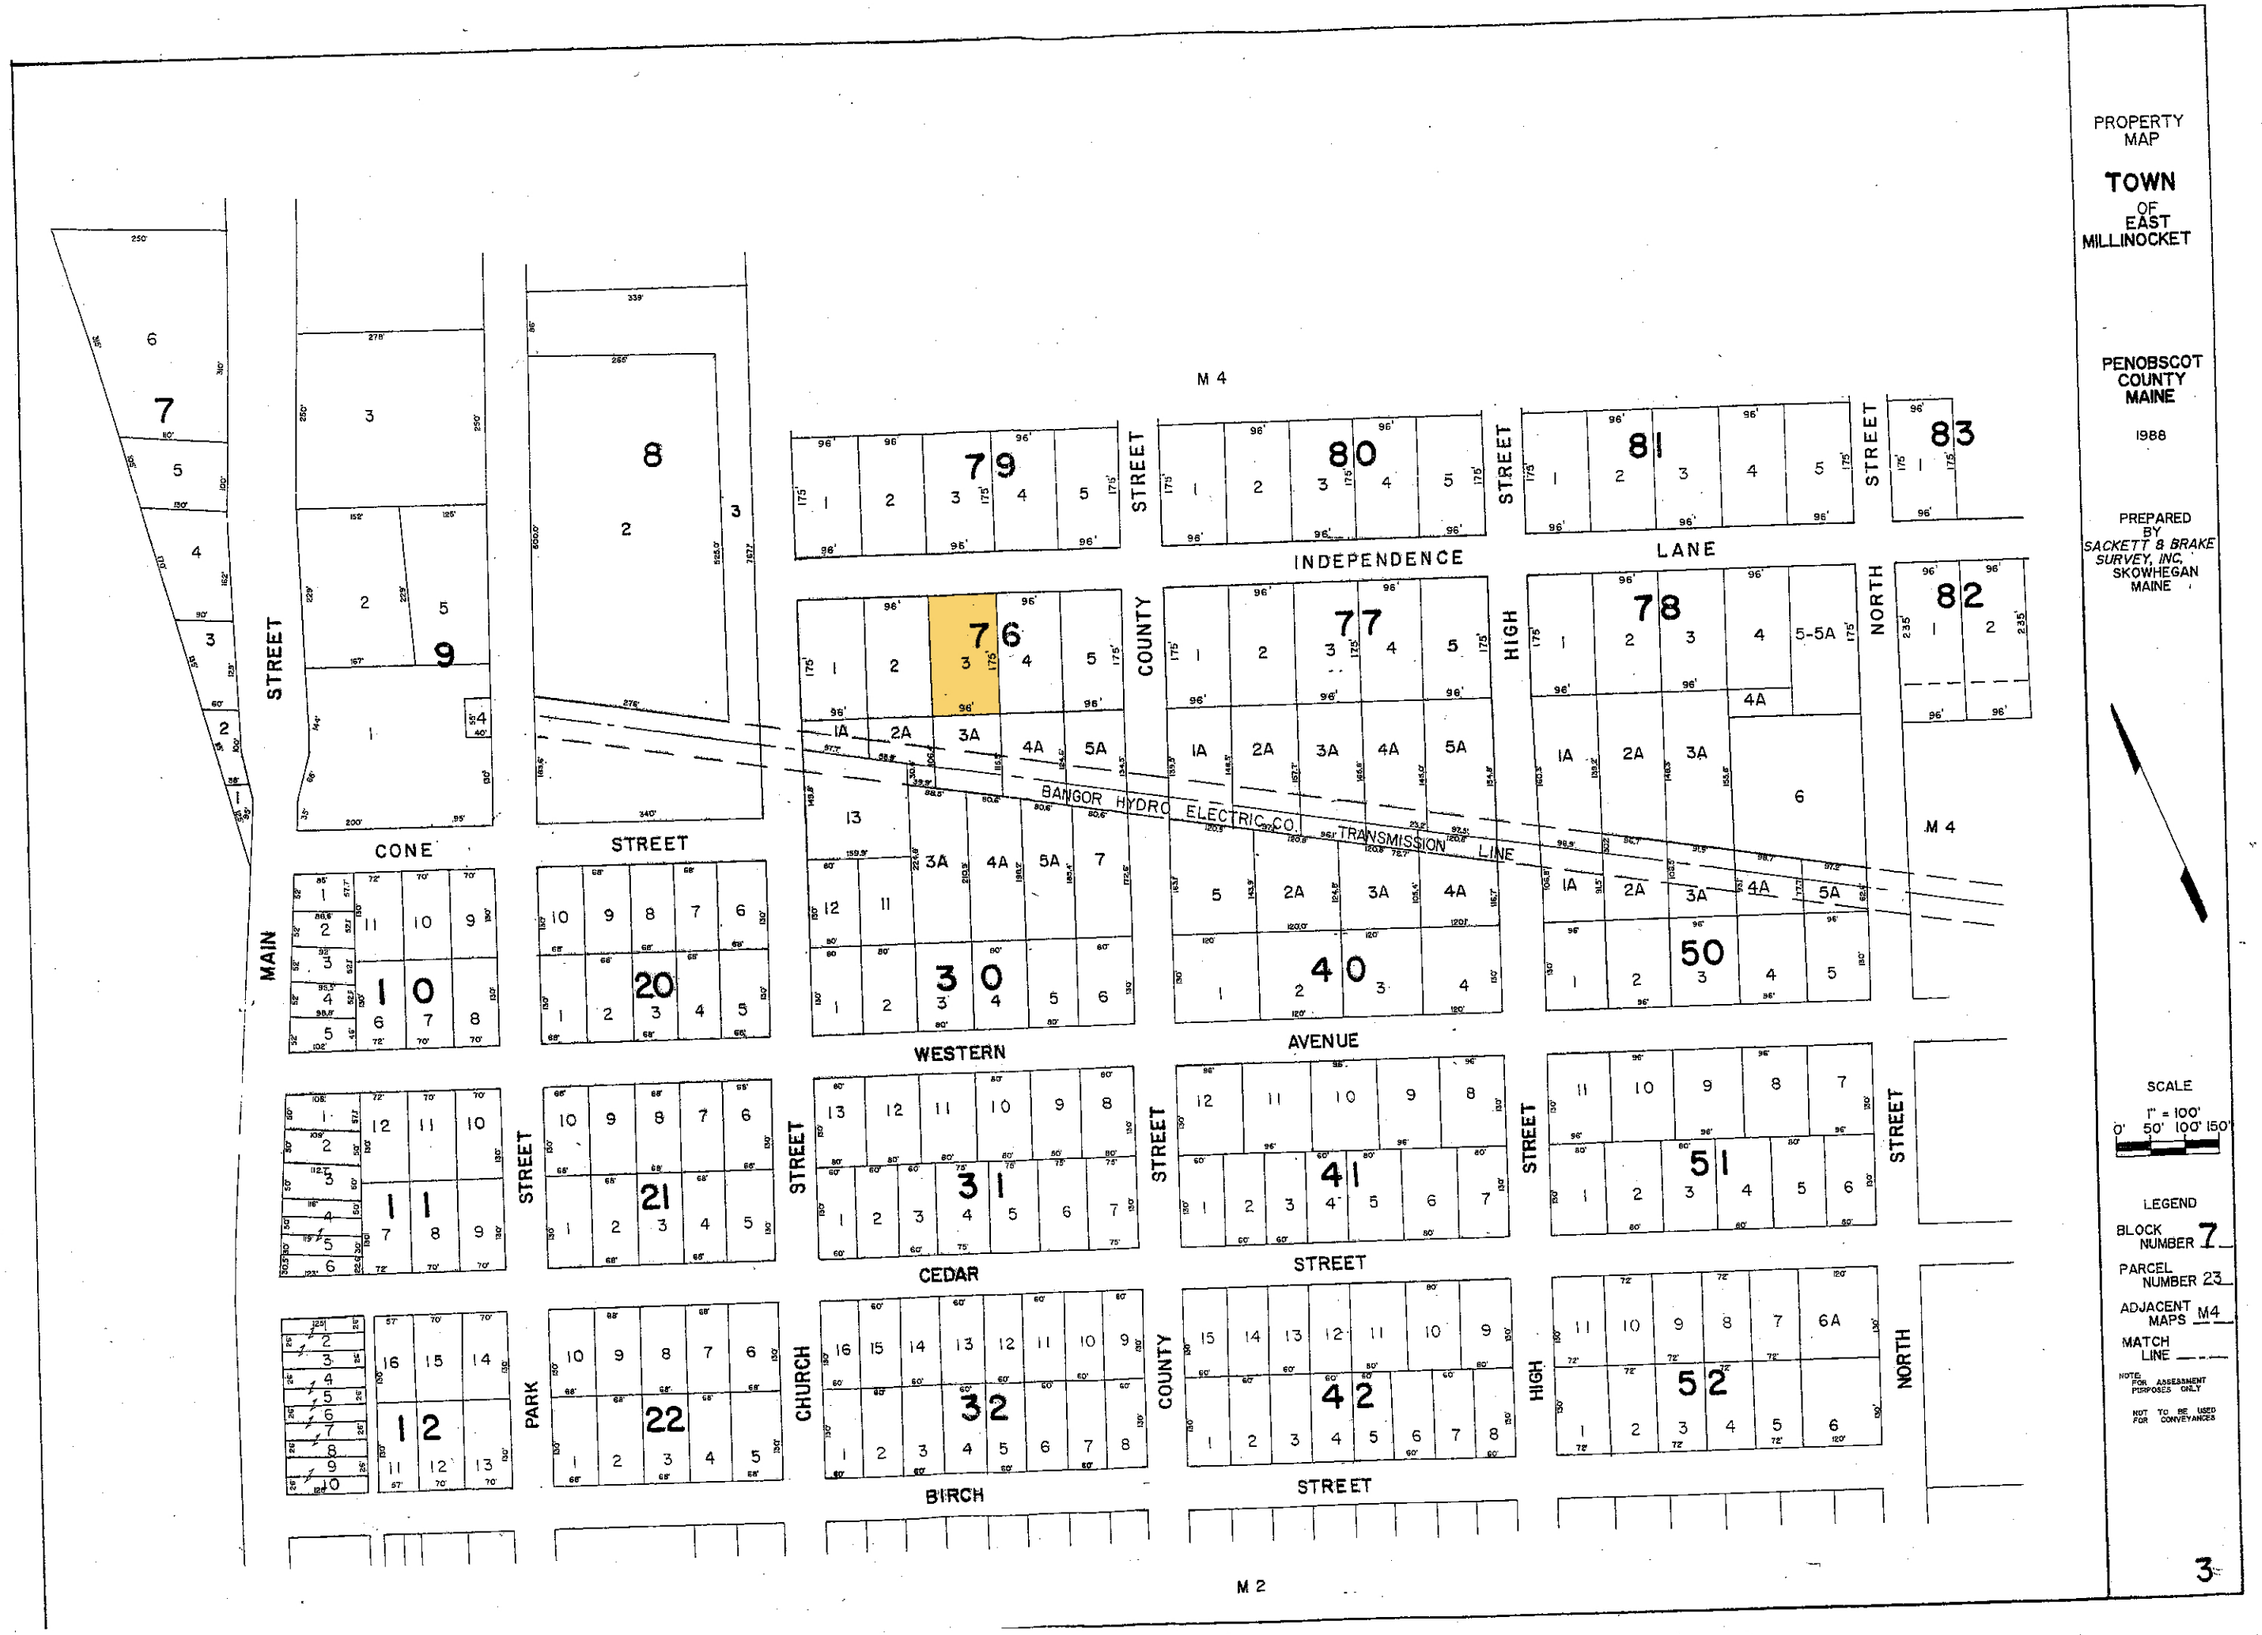
PROPERTY MAP
TOWN OF EAST MILLINOCKET
PENOBSCOT COUNTY MAINE
1988
PREPARED BY SACKETT & BRAKE SURVEY, INC. SKOWHEGAN MAINE
SCALE
1" = 100'
0' 50' 100' 150'
LEGEND
BLOCK NUMBER 7
PARCEL NUMBER 23
ADJACENT MAPS M4
MATCH LINE
NOTE: FOR ASSESSMENT PURPOSES ONLY
NOT TO BE USED FOR CONVEYANCES
M 4
M 2
MAIN STREET
CONE STREET
COUNTY STREET
INDEPENDENCE LANE
HIGH STREET
NORTH STREET
WESTERN AVENUE
CEDAR STREET
PARK STREET
CHURCH STREET
BIRCH STREET
BANGOR HYDRO ELECTRIC CO. TRANSMISSION LINE
3