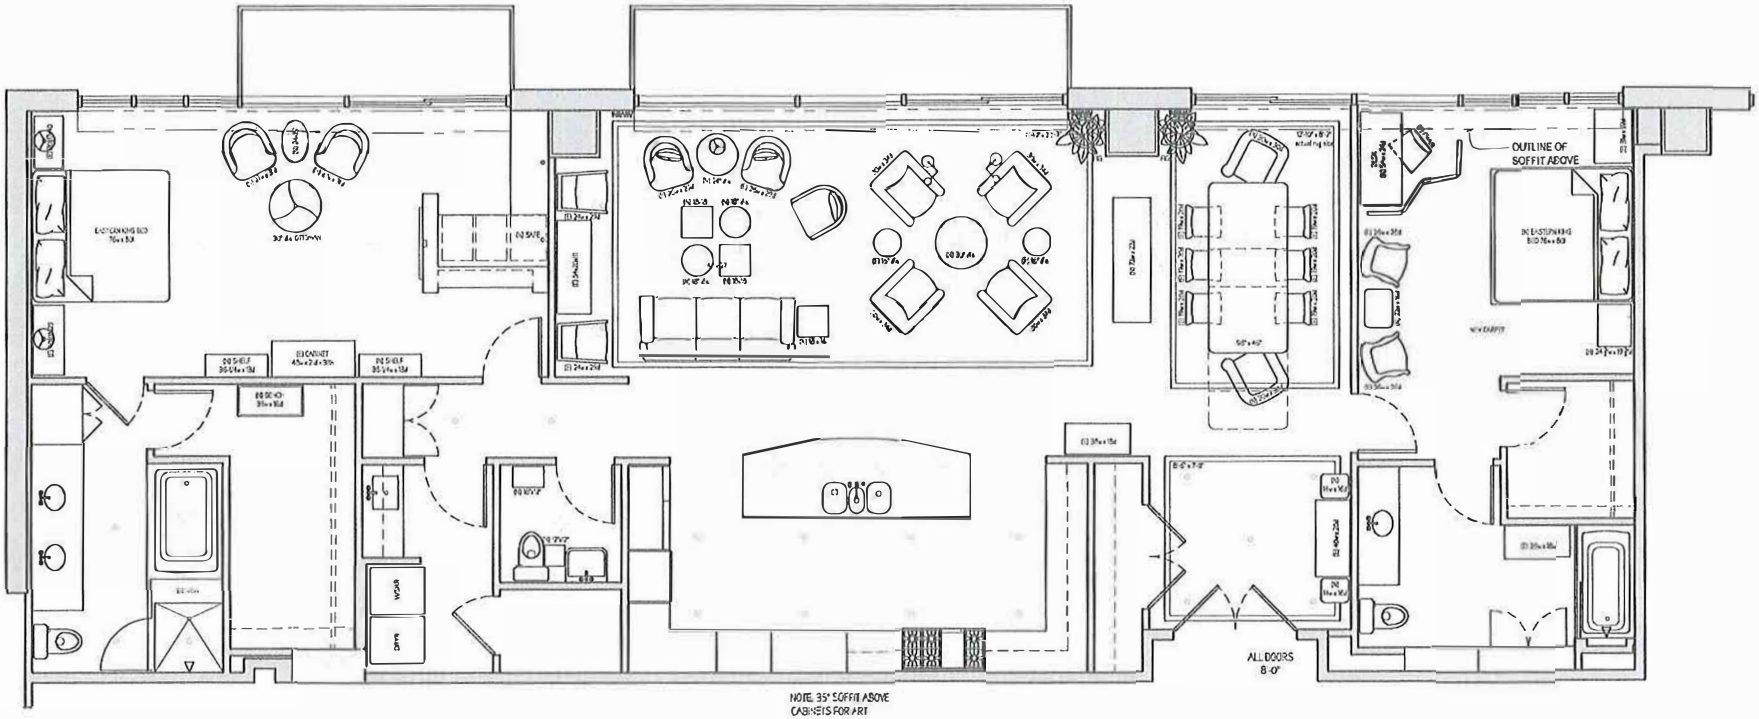


1. FURNITURE PLAN

1035 Post Street
San Francisco, CA
94109
MAIN 415.921.5860
FAX 415.921.5851

Project:

MJMA
XXXXX
XXXXX

ISSUES AND REVISIONS

No.	Date	Issue	By
01	06.08.12	Initial	
02	07.18.12	REV. 1	

Scale: 1/4" = 1'-0"

0 2 4 8 16 32

Drawn By: Checked By:

Drawing Description: **Furniture Plan**

Sheet Number: **F2**