LINE TABLE

LINE	DIRECTION	DISTANCE
CK1	N 77°08'04" W	36.42'
CK2	N 23°57'08" W	54.01'
CK3	N 44°46'34" W	83.02'
CK4	N 74°39'13" W	63.94'
CK5	S 37°03'41" W	43.02'
CK6	N 86°29'30" W	69.60'
CK7	N 64°00'03" W	53.01'
CK8	S 28°34'24" W	92.27'
CK9	S 39°27'12" W	83.59'
CK10	N 84°16'15" W	89.49'
CK11	N 48°31'10" W	59.01'
CK12	S 67°18'46" W	49.83'
CK13	N 80°25'16" W	114.58'
CK14	N 36°55'55" W	132.38'
CK15	N 70°07'37" W	61.66'
CK16	S 55°17'20" W	96.02'
CK17	S 42°56'12" W	126.26'
CK18	S 58°14'45" W	127.93'
CK19	S 72°57'41" W	74.56'
CK20	S 28°05'13" W	39.81'
CK21	S 49°25'40" E	65.87'
CK22	S 09°39'46" E	90.78'
CK23	S 02°01'21" E	90.78'
CK24	S 68°28'57" W	46.25'
CK25	N 84°57'31" W	45.09'
CK26	S 83°23'39" W	109.54'
CK27	S 67°16'36" W	128.46'
CK28	N 87°55'41" W	75.16'
CK29	S 59°02'09" W	87.30'

CURVE TABLE

CURVE	RADIUS	LENGTH	CHORD	BEARING
C1	1465.31'	606.20'	601.88'	N 66°01'24" E

LEGEND:
Iron Pin Found – ●
Iron Pin Set – ○
Power Pole – ✗
Overhead utility line – —— · · ——
Calculated Point – +

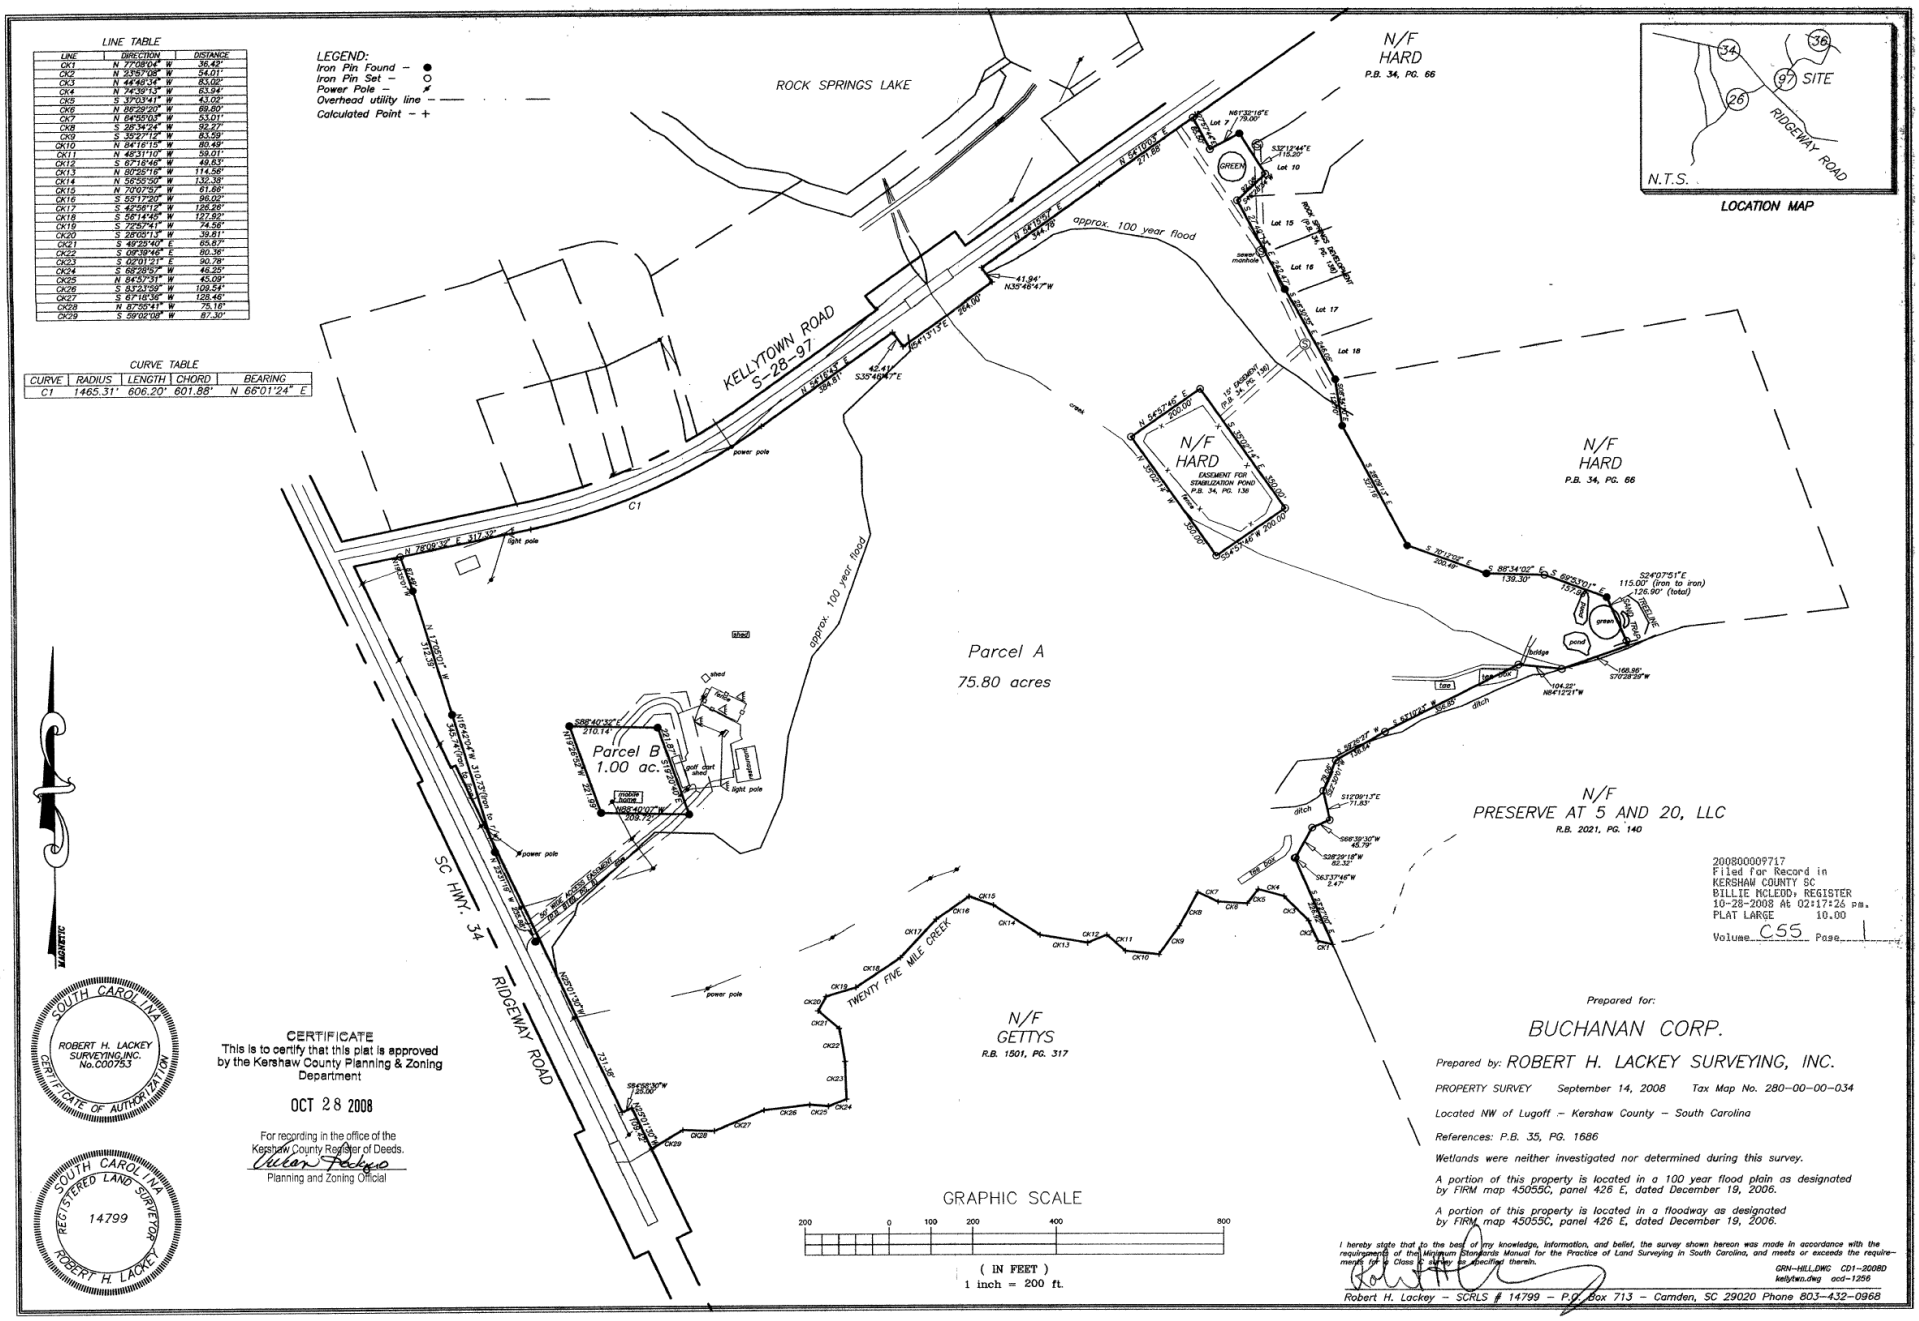

SOUTH CAROLINA
ROBERT H. LACKEY SURVEYING, INC. No.C00753
CERTIFICATE OF AUTHORIZATION

SOUTH CAROLINA
REGISTERED LAND SURVEYOR
14799
ROBERT H. LACKEY

CERTIFICATE
This is to certify that this plat is approved by the Kershaw County Planning & Zoning Department

OCT 28 2008

For recording in the office of the Kershaw County Register of Deeds.
Planning and Zoning Official

200800009717
Filed for Record in
KERSHAW COUNTY SC
BILLIE MCLEOD, REGISTER
10-28-2008 At 02:17:26 pm.
PLAT LARGE 10.00
Volume C55 Page 1

Prepared for:

BUCHANAN CORP.

Prepared by: ROBERT H. LACKEY SURVEYING, INC.

PROPERTY SURVEY September 14, 2008 Tax Map No. 280-00-00-034

Located NW of Lugoff – Kershaw County – South Carolina

References: P.B. 35, PG. 1686

Wetlands were neither investigated nor determined during this survey.

A portion of this property is located in a 100 year flood plain as designated by FIRM map 45055C, panel 426 E, dated December 19, 2006.

A portion of this property is located in a floodway as designated by FIRM map 45055C, panel 426 E, dated December 19, 2006.

I hereby state that to the best of my knowledge, information, and belief, the survey shown hereon was made in accordance with the requirements of the Minimum Standards Manual for the Practice of Land Surveying in South Carolina, and meets or exceeds the requirements for a Class A survey as specified therein.

GRN-HILL.DWG CD1-2008D
kellytwn.dwg acd-1356

Robert H. Lackey – SCRLS # 14799 – P.O. Box 713 – Camden, SC 29020 Phone 803-432-0968